DRAFT EIA & EMP FOR PROPOSED ROUGH STONE AND GRAVEL QUARRY CATEGORY – B1

(Submitted for Public Hearing as per the provisions of EIA Notification 2006 & its amendments thereof)

ToR Identification No. TO26B0106TN5401029N (F. No. 13710), dated 25.06.2026

PROPOSED QUARRY LEASE DETAILS	
SURVEY NOS	**50/4, 50/5A, 51/1, 51/2, 51/3, 51/4, 51/5, 51/6, 51/7 and 51/8**
VILLAGE	**VADIPATTI NORTH**
TALUK	**PALANI**
DISTRICT	**DINDIGUL**
EXTENT	**2.37.0 HA**
CLUSTER EXTENT	**8.80.0 HA**
MINEABLE RESERVES (upto 58m BGL)	**ROUGH STONE: 3,71,595 Cu.m GRAVEL: 52,965 Cu.m**
PROPOSED PRODUCTION QUANTITY FOR 10 YEARS (upto 58m BGL)	**1st FIVE YEARS ROUGH STONE: 2,09,745 Cu.m GRAVEL: 52,965 Cu.m 2ND FIVE YEARS ROUGH STONE: 1,61,850 Cu.m**
LAND	**PATTA LAND**

(Sector No. 1(a) Sector No.1 as per NABET)
Category of the Project: B1 Cluster Mining, Total Cluster Area – 8.80.00 Ha
Baseline Monitoring Period – March to May 2026

APPLICANT

THIRU.B.GOPALAKRISHNAN,
S/O.BALUSAMY,
NO.5/107, PACHAPALAYAM THOTTAM,
SULUR TALUK,
COIMBATORE DISTRICT.

ENVIRONMENTAL CONSULTANT	LABORATORY
M/s. GLOBAL MINING SOLUTIONS *(NABET Accredited & ISO 9001 Certified Consultant)* **Plot No. 6, S.F.No. 13/2, A2, VS City,** **RC Chettypatty, Kottamettupatty, Omalur,** **Salem, Tamil Nadu – 636 455.** **NABET Accreditation No: NABET/EIA/26-29/ RA0478** **Valid up to: 03.01.2029** **Contact: 97502 23535 & 94446 54520** **Email: infoglobalmining@gmail.com,** **globalminingsolutionssalem@gmail.com**	**M/s. SHRIENT ANALYTICAL & RESEARCH LABS PRIVATE LIMITED** *(NABL Accredited Testing Laboratory)* *Valid up to: 29.09.2029* **#416/15, Dhargas Road, Perungalathur,** **West Tambaram, Chennai,** **Tamil Nadu, India.**

AUGUST- 2026

MENDMENT PAGE

SL	Page No.	Section / Clause / Para / Line (as Applicable)	Date of Amendment	Amendment Made	Reasons of amendment	Signature of Person Authorizing Amendment
1						
2						
3						
4						
5						
6						
7						
8						
9						
10						

ACKNOWLEDGEMENT

M/s. Global Mining Solutions, Salem is very much thankful to Thiru.B.Gopalakrishnan, for the confidence and trust placed on the organization for carrying out Environmental Impact Assessment (EIA) study for the proposed Rough Stone and Gravel quarry over a lease extent of 2.37.00 Ha., & Cluster extent of 8.80.00 Ha., located at Vadipatti North Village, Palani Taluk, Dindigul District, Tamil Nadu State and formulating the Environmental Management Plan (EMP). We also gratefully acknowledge the cooperation and assistance provided by concerned government authorities for collection of secondary information for the preparation of Draft EIA/EMP report. Our sincere thanks to the local people of Vadipatti North Village and the nearby villages for their whole hearted cooperation and constant involvement during the entire field study without which the study would not have been possible.

For: M/s. Global Mining Solutions



(M. Prabu).

Managing Director

UNDERTAKING

In line with MoEF OM No. J – 11013/41/2006-IA. II (I) dated 5th October 2011, we hereby give our undertaking for owning the content and information in the EIA/EMP report submitted for EC of the proposed Rough Stone and Gravel quarry over a lease extent of 2.37.00 Ha & Cluster extent of 8.80.00 Ha., located at Vadipatti North Village, Palani Taluk, Dindigul District, Tamil Nadu State.

For: M/s. Global Mining Solutions

M. MANIKANDAN
EIA CO-ORDINATOR
GLOBAL MINING SOLUTIONS
SALEM

UNDERTAKING

In Line with OM no. J-11013/41/2006-IA.II (1) dated 4th Aug 2009 and its Amendments, we hereby confirm that all Terms of Reference issued by Ministry of Environment, Forest and Climate Change vide ToR Identification No. TO26B0106TN5401029N (F.No.13710), dated 25.06.2026 of Draft EIA/EMP report for the proposed Stone Quarry over a lease extent of 2.37.00 Ha., & Cluster extent of 8.80.00 Ha., located at Vadipatti North Village, Palani Taluk, Dindigul District, Tamil Nadu Stat for the proposed production for 10 years is 58m (Below Ground Level) 3,71,595 m^3 of Rough Stone and 52,965 m^3 of Gravel formation from the proposed lease area and the details has been complied in the Draft EIA/EMP report is factually correct.

The EIA/EMP report has been prepared by M/s. Global Mining Solutions (GMS), Salem. GMS is a NABET accredited consultant for preparation of EIA/EMP report of Mining of Minerals (Opencast only) vide certificate No. NABET/EIA/26-29/RA 0478, valid till.03.01.2029.

For: M/s. Global Mining Solutions

M. MANIKANDAN
EIA CO-ORDINATOR
GLOBAL MINING SOLUTIONS
SALEM

NABET certificate



भारतीय गुणवत्ता परिषद
QUALITY COUNCIL OF INDIA
Creating an Ecosystem for Quality

NABET

National Accreditation Board for Education and Training

Certificate of Accreditation

Global Mining Solutions, Salem

Plot No. 6, S.F. No. 13/2, A2, VS City,RC Chettypatty, Kottamettupatty, Omalur,Salem, Tamil Nadu – 636 455

*Global Mining Solutions, Salem is Re-Accredited (RA1) as **Category-A organization** under the QCI-NABET Scheme for Accreditation of EIA Consultant Organizations (Version 3), for the preparation of EIA/EMP reports in the sectors listed below, as per the specified categories*

S.No	Sector Description	Sector (as per)		Cat.
		NABET	MoEFCC	
1.	Mining of minerals including opencast / underground mining	1	1 (a) (i)	A
2.	Thermal power plants	4	1 (d)	B
3.	Metallurgical industries (ferrous only)	8	3 (a)	A
4.	Metallurgical industries (non-ferrous only)	8		B
5.	Cement plants	9	3 (b)	A
6.	Synthetic organic chemicals industry (dyes & dye intermediates; bulk drugs and intermediates excluding drug formulations, synthetic rubbers; basic organic chemicals, other synthetic organic chemicals and chemical intermediates)	21	5 (f)	A
7.	Distilleries	22	5 (g)	A
8.	Industrial estates/ parks/ complexes/areas, export processing Zones(EPZs), Special Economic Zones(SEZs), Biotech Parks, Leather Complexes	31	7 (c)	B
9.	Common hazardous waste treatment, storage and disposal facilities (TSDFs)	32	7 (d)	B
10.	Common Effluent Treatment Plants (CETPs)	36	7 (h)	B
11.	Common Municipal Solid Waste Management Facility (CMSWMF)	37	7 (i)	B
12.	Building and construction projects	38	8 (a)	B
13.	Townships and Area development projects	39	8 (b)	B

Note: Names of approved experts and sectors are mentioned in RAAC minutes dated February 05, 2026, posted on QCI-NABET website.

The Accreditation shall remain in force, subject to continued compliance to the terms and conditions mentioned in QCI-NABET's letter of accreditation bearing no QCI/NABET/EIA/ACO/26/4024 dated February 16, 2026. The accreditation needs to be renewed before the expiry date by Global Mining Solutions, Salem following due process of assessment.

Valid up to
January 03, 2029

Issue Date
February 16, 2026

Certificate No.
NABET/EIA/26-29/RA 0478

Prof (Dr) Varinder S Kanwar
(CEO – NABET)

For the updated List of Accredited EIA Consultant Organizations with approved Sectors please refer to QCI-NABET website

DECLARATION BY EXPERTS

Declaration by Experts contributing to the proposed Stone Quarry over a lease extent of 2.37.00 Ha. & Cluster extent of 8.80.00 Ha in Vadipatti North Village, Palani Taluk, Dindigul District, Tamil Nadu State.

I, hereby, certify that I was a part of the EIA team that developed the above EIA.

EIA Coordinator Name: M. Manikandan



Period of involvement: March to May 2026.


Contact information:



M/s Global Mining Solutions

Plot No.6, SF No. 13/2, A2, VS City, RC Chettypatty,

Kottamettupatty, Omalur,

Salem, Tamil Nadu – 636 455.

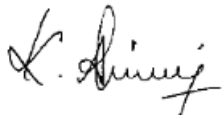S. No.	Functional areas	Name of the expert/s	Involvement (period and task**)	Signature and Date
1	AP	Dhanalakshmi Ramanathan	Assessment of existing air quality, Impact of the project on ambient air and suggested mitigation measures for air pollution. Period: March to May 2026.	
2	WP	Abirami Kaliaperumal	Assessment of existing water quality, impact of the project on surface and ground water quality, suggested mitigation measures for minimizing the impact. Period: March to May 2026	
3	SHW	Ramadoss N	Assessment of waste generated from the project, suggested waste management practices. Period: March to May 2026	
4	SE	Sarasvathy K	Baseline SE studies. Data compilation and assessment. Impact of the project on SE status of the area. Formulation of CER plan. Period: March to May 2026	
5	EB	Saravanan S	Baseline data collection of related to ecology of the area. Period: March to May 2026	
6	HG	Ravinthiran N	Hydrogeological feature of the area. Ground water depth and impact of project on ground water of the area. Period: March to May 2026	
7	AQ	Srilatha Thiruveedhula	Air quality modeling utilizing the area source model. Predication of the ground level concentration of the	

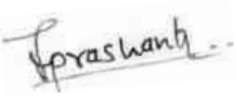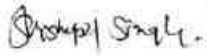			dust. Suggesting suitable mitigation measures. <u>*Period: March to May 2026*</u>	
8	*NV*	*Dhanalakshmi Ramanathan*	*Ambient noise study of the area. Incremental noise generation due to quarry operation and impact of the noise due to the project.* <u>*Period: March to May 2026*</u>	
9	*LU*	*Dhanalakshmi Ramanathan*	*Preparation of land use map based on satellite imagery. Land use classification and analysis. Impact prediction of the project on the surrounding land environment.* <u>*Period: March to May 2026*</u>	
10	*RH*	*S.V. Prashant*	*Identification of the Risk related to the mining activities. Preparation of emergency disaster management plan. Plan for supply of safety equipment for the worker.* <u>*Period: March to May 2026*</u>	
11	*SC*	*Shisupal Sing*	*Soil monitoring, secondary data collection on soil type, soil management practices, utilization of topsoil.* <u>*Period: March to May 2026*</u>	
12	*GEO*	*Valliappan Meyyappan*	*Geological map, stability of quarry and dump, management plan for mine stability, after use of mining quarry and geological feature of the area.* <u>*Period: March to May 2026*</u>	

EIA CONTENT

CHAPTER NO	TITLE	PAGE NO
1	**INTRODUCTION**	**45**
1.1	PURPOSE OF THE REPORT	45
1.2	IDENTIFICATION OF PROJECT AND PROJECT PROPONENT	47
1.3	BRIEF DESCRIPTION OF NATURE, SIZE, LOCATION OF THE PROJECT AND ITS IMPORTANCE TO THE COUNTRY, REGION	48
1.4	SCOPE OF THE STUDY -DETAILS OF REGULATORY SCOPING CARRIED OUT (AS PER TERMS OF REFERENCE):	49
2	**PROJECT DESCRIPTION**	**52**
2.1	TYPE OF PROJECT	52
2.2	NEED FOR THE PROJECT	53
2.3	LOCATION (MAPS SHOWING GENERAL LOCATION, SPECIFIC LOCATION, PROJECT BOUNDARY & PROJECT SITE LAYOUT):	53
2.4	SIZE OR MAGNITUDE OF OPERATION (INCL.ASSOCIATED ACTIVITIES REQUIRED BY OR FOR THE PROJECT)	59
2.5	PROPOSED SCHEDULE FOR APPROVAL & IMPLEMENTATION	60
2.6	TECHNOLOGY & PROCESS DESCRIPTION	61
2.7	PROJECT DESCRIPTION INCLUDING DRAWING SHOWING PROJECT LAY OUT COMPONENTS OF PROJECT ETC., SCHEMATIC REPRESENTATION OF THE FEASIBILITY DRAWING WHICH GIVE INFORMATION IMPORTANT FOR EIA PURPOSE	66
2.8	DESCRIPTION OF MITIGATION MEASURES INCORPORATED INTO THE PROJECT TO MEET ENVIRONMENTAL STANDARDS ENVIRONMENTAL OPERATING CONDITIONS, OR OTHER EIA REQUIREMENTS (AS REQUIRED BY THE SCOPE)	73
2.9	ASSESSMENT OF NEW & TESTED TECHNOLOGY FOR THE RISK OF TECHNOLOGICAL FAILURE	76
3	**DESCRIPTION OF THE ENVIRONMENT**	**77**
3.1	STUDY AREA, PERIOD COMPONENTS AND METHODALOGY	77
3.2	ESTABLISHMENT OF BASELINE FOR VALUED ENVIRONMENTAL COMPONENTS	80
3.3	BASE MAP OF ALL ENVIRONMENTAL COMPONENTS	82
4	**ANTICIPATED ENVIRONMENTAL IMPACTS AND MITIGATION MEASURES**	**124**
4.1	DETAILS OF INVESTIGATED ENVIRONMENTAL IMPACTS DUE TO PROJECT LOCATION POSSIBLE ACCIDENTS, PROJECT DESIGN, PROJECT CONSTRUCTION, REGULAR OPERATIONS FINAL DECOMMISSIONING OR REHABILITATION OF A COMPLETE PROJECT.	125
4.2	MEASURES FOR MINIMIZING AND /OR OFFSETTING ADVERSE IMPACTS IDENTIFIED	126

4.3	IRREVERSIBLE AND IRRETRIEVABLE COMMITMENTS OF ENVIRONMENTAL COMPONENTS	132
4.4	ASSESSMENT OF SIGNIFICANCE OF IMPACTS (CRITERIA FOR DETERMINING SIGNIFICANCE, ASSIGNING SIGNIFICANCE).	144
4.5	MITIGATION MEASURES	146
5	**ANALYSIS OF ALTERNATIVES (TECHNOLOGY & SITES)**	**151**
5.1	DESCRIPTION OF EACH ALTERNATIVE	151
5.2	SUMMARY OF ADVERSE IMPACTS OF EACH ALTERNATIVE	151
5.3	MITIGATION MEASURES PROPOSED FOR EACH ALTERNATIVE	151
5.4	SELECTION OF ALTERNATIVE	151
6	**ENVIRONMENTAL MONITORING PROGRAMME**	**152**
6.1	TECHNICAL ASPECTS OF THE MONITORING THE EFFECTIVENESS OF MITIGATION MEASURES (INCL MEASUREMENTS, METHODOLOGIES, FREQUENCY LOCATION DATA ANALYSIS, REPORTING SCHEDULES EMERGENCY PROCEDURES DETAILED BUDGET AND PROCUREMENT SCHEDULES)	152
7	**ADDITIONAL STUDIES**	**159**
7.1	PUBLIC CONSULTATION	159
7.2	RISK ASSESSMENT & MANAGEMENT	159
7.3	SOCIAL IMPACT ASSESSMENT (R & R) ACTION PLAN	160
8	**PROJECT BENEFITS**	**173**
8.1	IMPROVEMENTS IN THE PHYSICAL INFRASTRUCTURE	173
8.2	IMPROVEMENTS IN THE SOCIAL INFRASTRUCTURE	173
8.3	EMPLOYMENT POTENTIAL: SKILLED, SEMI-SKILLED & UN-SKILLED	174
8.4	OTHER TANGIBLE BENIFITS	174
9	**ENVIRONMENTAL COST BENEFIT ANALYSIS**	**175**
10	**ENVIRONMENTAL MANAGEMENT PLAN**	**176**
10.1	DESCRIPTION OF THE ADMINISTRATIVE ASPECTS OF ENSURING OF ENSURING THAT MITIGATIVE MEASURES ARE IMPLEMENTED AND THEIR EFFECTIVENESS MONITORED AFTER APPROVAL OF THE EIA	176
11	**SUMMARY AND CONCLUSIONS**	**185**
11.1	OVER ALL JUSTIFICATION FOR IMPLEMENTATION OF THE PROJECT	185
11.2	EXPLANATION OF HOW ADVERSE EFFECTS HAVE BEEN MITIGATED	189
12	**DISCLOSURE OF CONSULTANTS ENGAGED**	**202**

FIGURE LIST

FIGURE NO	TITLE	PAGE NO
1.1	SATELLITE IMAGE SHOWING PROPOSED ML AREA	46
2.1	LOCATION MAP	54
2.2	GOOGLE IMAGE SHOWING PROJECT SITE	55
2.3	SURFACE PLAN OF THE PROJECT AREA	56
2.4	GEOLOGY MAP OF PROJECT AREA	56
2.5	TOPO MAP OF THE PROJECT 10 KM RADIUS	58
2.6	SITE PHOTOGRAPHS	58
2.7	WATER BALANCE DIAGRAM	61
2.8	REGIONAL GEOLOGY MAP OF THE 10 KM RADIUS FROM PROJECT	65
2.9	BLASTING PATTERN	68
2.10	FLOW CHART OF THE QUARRY OPERATION	69
2.11	CONCEPTUAL PLAN	73
3.1	ENVIRONMENTAL SETTING OF THE STUDY AREA	79
3.2	SATELLITE MAP OF THE PROJECT AREA (10 KM RADIUS)	82
3.3	SEISMIC MAP OF INDIA	84
3.4	WIND ROSE PLOT DURING MARCH TO MAY 2026	85
3.5	BASE MAP OF AMBIENT AIR MONITORING LOCATIONS	87
3.6	AMBIENT AIR DATA FROM A1 - MINE LEASE AREA	89
3.7	AMBIENT AIR DATA FROM A2 – PAPPAMPATTI VILLAGE	89
3.8	AMBIENT AIR DATA FROM A3 - KAVALAPATTI	90
3.9	AMBIENT AIR DATA FROM A4 – KASANAYAMPATTY VILLAGE	90
3.10	AMBIENT AIR DATA FROM A5 – CHINNAKALAYAMPUTHUR VILLAGE	91
3.11	AMBIENT AIR DATA FROM A6 - KARADIKOOTAM VILLAGE	91
3.12	AMBIENT AIR DATA FROM A7 - AYYAMPALAYAM VILLAGE	92
3.13	BASE MAP OF GROUND WATER SAMPLING LOCATIONS	94
3.13a	BASE MAP OF SURFACE WATER SAMPLING LOCATIONS	95
3.14	VALUES OF FEW COMMON PARAMETERS IN WATER ANALYSIS	98
3.14a	VALUES OF FEW COMMON PARAMETERS IN WATER ANALYSIS	98
3.15	BASE MAP OF NOISE MONITORING LOCATIONS	100
3.16	DAY AND NIGHT EQUIVALENT VALUES IN 7 LOCATIONS	101
3.17	BASE MAP OF SOIL SAMPLING LOCATIONS	102
3.18	REMOTE SENSING SATELLITE IMAGE	108
3.19	LAND USE/LAND COVER MAP OF THE STUDY AREA	111
3.20	VILLAGE MAP OF THE STUDY AREA	113
3.21	GENDER-WISE POPULATION DISTRIBUTION	116

3.22	GENDER WISE LITERACY DISTRIBUTION	116
3.23	OCCUPATIONAL STRUCTURE WITHIN BUFFER ZONE	117
3.24	10 KM RADIUS OF THE DRAINAGE MAP	119
3.25	10 KM RADIUS OF THE GEOLOGY MAP	120
3.26	10 KM RADIUS OF THE STUDY AREA GEOMORPHOLOGY MAP	121
3.27	10 KM RADIUS OF THE STUDY AREA SOIL TYPE MAP	122
3.28	CONTOUR MAP OF THE STUDY AREA	123
4.1	WATER BALANCE DIAGRAM	130
4.2	ISOPLETH OF GLC PREDICTION FOR PM2.5	139
4.3	ISOPLETH OF GLC PREDICTION FOR PM10	140
4.4	ISOPLETH OF GLC PREDICTION –CUMULATIVE FOR PM2.5	141
4.5	ISOPLETH OF GLC PREDICTION –CUMULATIVE FOR PM10	142
7.1	ISOPLETH OF GLC PREDICTION FOR PM2.5	164
7.2	ISOPLETH OF GLC PREDICTION FOR PM10	165
7.3	ISOPLETH OF GLC PREDICTION –CUMULATIVE FOR PM2.5	166
7.4	ISOPLETH OF GLC PREDICTION –CUMULATIVE FOR PM10	167
10.1	ORGANIZATION CHART	180

TABLE LIST

TABLE NO	TITLE	PAGE NO
1.1	DETAILS OF QUARRIES WITHIN 500M RADIUS	45
1.2	PROPOSED PROJECT DETAILS	48
2.1	DETAILS OF QUARRIES WITHIN 500M RADIUS	52
2.1a	SALIENT FEATURES OF THE PROJECT	53
2.2	CO-ORDINATES OF THE PROJECT SITE	54
2.3	CURRENT LAND USE PATTERN	57
2.4	LAND USE AT MINE CLOSURE STAGE	57
2.5	STATUS OF STATUTORY CLEARANCES, PERMISSIONS, NOC, CONSENTS	59
2.6	PROPOSED SCHEDULE FOR APPROVAL	60
2.7	WATER REQUIREMENT	62
2.8	MACHINERIES INVOLVED IN THE PROJECT	63
2.9	MINING DETAILS	69
2.10	SUMMARY OF PRODUCTION FOR 10 Years	71
2.11	ULTIMATE PIT DIMENSION	72
3.1	ENVIRONMENTAL SETTING OF THE STUDY AREA	77
3.2	RAINFALL DATA	83
3.3	DETAILS OF AMBIENT AIR QUALITY MONITORING LOCATIONS	86
3.4	RESULTS OF AIR SAMPLING ANALYSIS IN 6 LOCATIONS	88
3.5	WATER SAMPLING LOCATIONS	94
3.6	GROUND WATER ANALYSIS RESULTS	96
3.7	NOISE MONITORING RESULTS	100
3.8	RESULTS OF SOIL SAMPLE ANALYSIS	102
3.9	FLORA IN CORE ZONE	104
3.10	FLORA IN CORE ZONE	104
3.11	FAUNA IN BUFFER ZONE	107
3.12	MAJOR LAND USE UNITS OF THE STUDY AREA	110
3.13	MAJOR LAND USE UNITS OF THE STUDY AREA IN PERCENTAGE	112
3.14	VILLAGE DETAILS IN STUDY AREA	114
3.15	POPULATION PROFILE OF THE STUDY AREA	115

3.16	EDUCATIONAL INFRASTRUCTURE	117
3.17	MEDICAL INFRASTRUCTURE	118
4.1	GROUND WATER LEVEL STATUS IN VILLUPURAM DISTRICT	131
4.2	IMPACTS AND MITIGATION MEASURES FOR FAUNA	132
4.3	CONCENTRATIONS OF PM2.5 AFTER PROJECT IMPLEMENTATION	143
4.3a	CLUSTER CONCENTRATIONS OF PM2.5 AFTER PROJECT IMPLEMENTATION	143
4.3b	CONCENTRATIONS OF PM10 AFTER PROJECT IMPLEMENTATION	143
4.3c	CLUSTER CONCENTRATIONS OF PM10 AFTER PROJECT IMPLEMENTATION	144
4.4	NOISE LEVELS IN MONITORING LOCATIONS	145
4.5	IMPACTS ON HUMANS DUE TO VARIOUS MINING ACTIVITIES	148
6.1	ENVIRONMENTAL MONITORING SCHEDULE	153
6.2	IMPORTANT RECORDS TO BE MAINTAINED BY PP	155
6.3	ENVIRONMENTAL MANAGEMENT PLAN BUDGET	156
7.1	HAZARDS AND PRECAUTIONARY MEASURES	160
7.2	DETAILS OF QUARRIES WITHIN 500M RADIUS	161
7.3	CONCENTRATIONS OF PM2.5 AFTER PROJECT IMPLEMENTATION	168
7.3a	CLUSTER CONCENTRATIONS OF PM2.5 AFTER PROJECT IMPLEMENTATION	168
7.3b	CONCENTRATIONS OF PM10 AFTER PROJECT IMPLEMENTATION	168
7.3c	CLUSTER CONCENTRATIONS OF PM10 AFTER PROJECT IMPLEMENTATION	168
7.4	IMPACT ON TRAFFIC	170
10.1	ENVIRONMENTAL MANAGEMENT PLAN	177
10.2	ENVIRONMENTAL MANAGEMENT PLAN BUDGET	181
11.1	DESCRIPTION OF THE LEASE AREA	188
11.2	DETAILS OF AMBIENT AIR QUALITY MONITORING LOCATIONS	189
11.3	GROUND WATER MONITORING RESULTS	190
11.4	NOISE MONITORING RESULTS	192
11.5	RESULT OF SOIL ANALYSIS	193
11.6	MAJOR LAND USE UNITS OF THE STUDY AREA IN PERCENTAGE	194

LIST OF ANNEXURES

S. NO	CONTENTS	ANNEXURE NO
1	TERMS OF REFERENCE (TOR)	1
2	PRECISE AREA COMMUNICATION LETTER	2
3	APPROVED MINING PLAN WITH PLATES	3
4	500-METER RADIUS LETTER	4
5	VAO CERTIFICATE	5
6	LAND DOCUMENT	6
7	MONITORING REPORT	7
8	LAB NABL CERTIFICATE	8
9	CER Letter	9

COMPLIANCE TO TERMS OF REFERENCE

S. No	ToR Points	Reply	Pg. No
1. SEAC Conditions - Site Specific			
1	A Cluster Management Committee (CMC) shall be constituted including all the mines in the cluster as Committee Members for the effective management of the mining operation in the cluster through systematic & scientific approach with appointment of required statutory personnel, appropriate environmental management, system of maintaining the haul roads and village/panchayat roads, authorized blasting operation, Monitoring system of the environmental & other statutory compliances & its reporting status, etc. The PP shall submit the following details in the form of an Affidavit during the EIA appraisal: (i) Copy of the agreement forming CMC. (ii) The Organisation chart of the Committee with defining the role of the members (iii) The 'Standard Operating Procedures' (SoP) executing the planned activities	There are 5 quarries within a 500-metre radius. The proponent will take the initiative to form a cluster management committee once environmental clearance is obtained for this quarry as well as the other proposed quarry	
2	The PP shall install the CCTV camera for the continuous surveillance of mining activity & furnish the photographic/videographic evidence along with the EIA report.	CCTV cameras for continuous surveillance of mining activities will be installed, and photographic/videographic evidence of the same will be submitted along with the Final EIA/EMP report.	
2. SEIAA Specific Conditions			
2.1	After detailed discussions, the Authority accepts the recommendation of SEAC and decided to grant **Terms of Reference (ToR) along with Public Hearing for the quantity of 3,71,595m3 of Rough Stone & 52,965m3 of Gravel up to the depth of 58m BGL and the annual peak production shall not exceed 42,580m3 of Rough Stone & 28,908m3 of Gravel** per the	Agreed	

	approved mining plan, under cluster for undertaking the combined Environment Impact Assessment Study and preparation of separate Environment Management Plan subject to the conditions as recommended by SEAC & normal conditions & SEIAA Specific & Standard conditions.		
3. SEIAA Standard Conditions			
Cluster Management Committee			
1	Cluster management committee shall be framed which must include all the proponents in the cluster as members including the existing as well as proposed quarry	There are 2 existing and 3 proposed quarry located within 500-metre radius. The proponent will take the initiative to form a cluster management committee once environmental clearance is obtained for this quarry.	
2	The members must coordinate among themselves for the effective implementation of EMP as committed including Green Belt Development, Water sprinkling, tree plantation, blasting etc.,	Agreed. Will be complied.	
3	The List of members of the committee formed shall be submitted to AD/Mines before the execution of mining lease and the same shall be updated every year to the AD/Mines.	Agreed. The list of members of the committee formed will be submitted to AD/mines after obtaining Environmental Clearance.	
4	Detailed Operational Plan must be submitted which must include the blasting frequency with respect to the nearby quarry situated in the cluster, the usage of haul roads by the individual quarry in the form of route map and network.	Agreed. Details of the Operation plan for cluster mining operations will be submitted once we get environmental clearance for all quarries proposed in the cluster area.	
5	The committee shall deliberate on risk & emergency management plan, fire safety & evacuation plan and sustainable development goals pertaining to the cluster in a holistic manner especially during natural calamities like intense rain and the mitigation measures considering the inundation of the cluster and evacuation plan.	Risk management plan for the individual quarry is given in this report. As far as cluster working condition is concerned, once the committee is formed, risk management as a cluster including inundation of clusters and the evacuation plan will be elaborated and the same will be submitted to the EIA.	
6	The Cluster Management Committee shall form Environmental Policy to practice sustainable mining in a	Environmental policy for the cluster will be framed by the cluster management committee	

	scientific and systematic manner in accordance with the law. The role played by the committee in implementing the environmental policy devised shall be given in detail.	and the policy will be in accordance with EPA Act, 1986 and its amendments, guidelines by MoEF&CC/SEIAA and other regulatory bodies. This policy will be displayed in the quarry.	
7	The committee shall furnish action plan regarding the restoration strategy with respect to the individual quarry falling under the cluster in a holistic manner.	Agreed. It will be complied as mentioned in the Point No.4	
8	The committee shall deliberate on the health of the workers/staff involved in the mining as well as the health of the public in the vicinity.		
Agriculture & Agro-Biodiversity			
9	Impact on surrounding agricultural fields around the proposed mining Area.	There are no forest area and traditional practices within the project area. However, there are some agricultural lands around the project site. It may be affected due to the quarry operation as such dust particles sedimentation in the agricultural land. It will be controlled at the source level by proper dust separation as such wet drilling, controlled blasting and water sprinkling on the project roads and project surrounding roads. As per Air Quality Modelling the impact of the air quality limited to 0.5km radius. So, there is no impact for the Agriculture, Forestry, soil located within 10km radius.	
10	Impact on soil flora & vegetation around the project site.		
11	Details of type of vegetations including no. of trees & shrubs within the proposed mining area and. If so, transplantation of such vegetations all along the boundary of the proposed mining area shall committed mentioned in EMP.	There is no standing trees in proposed mine lease area.	
12	The Environmental Impact Assessment should study the biodiversity, the natural ecosystem, the soil micro flora, fauna and soil seed banks and suggest measures to maintain the natural Ecosystem.	Complied. The details are given in section 3.3.6, Chapter- 3 and section 4.2, Chapter 4.	

13	Action should specifically suggest for sustainable management of the area and restoration of ecosystem for flow of goods and services.	The detailed action plan has been described in the EMP (Chapter- 10) for the sustainable management for the project area and its surroundings.	
14	The project proponent shall study and furnish the impact of project on plantations in adjoining patta lands, Horticulture, Agriculture and livestock.	Complied. The details are given in, Chapter- 4.	
Forests			
15	The project proponent shall detailed study on impact of mining on Reserve forests free ranging wildlife.	There is no Reserve Forest located in the core and 1 km buffer zone area. The fauna commonly found in the core and buffer zone is given in section 3.3.6., Chapter- 3.	
16	The Environmental Impact Assessment should study impact on forest, vegetation, endemic, vulnerable and endangered indigenous flora and fauna.	Complied. The details are given in section 3.3.6, Chapter- 3	
17	The Environmental Impact Assessment should study impact on standing trees and the existing trees should be numbered and action suggested for protection.	Not Applicable. This is a dry barren land.	
18	The Environmental Impact Assessment should study impact on protected areas, Reserve Forests, National Parks, Corridors and Wildlife pathways, near project site.	There is no any Reserved Forest located in the core and 1 km buffer zone area. There is no, National Parks, Corridors and Wildlife pathways.	
Water Environment			
19	Hydro-geological study considering the contour map of the water table detailing the number of ground water pumping & open wells, and surface water bodies such as rivers, tanks, canals, ponds etc. within 1 km (radius) so as to assess the impacts on the nearby waterbodies due to mining activity. Based on actual monitored data, it may clearly be shown whether working will intersect groundwater. Necessary data and documentation in this regard may be provided, covering the entire mine lease period.	The hydrogeological study from a reputed institute is in progress; The Final EIA EMP report will be incorporated with hydrological studies.	
20	Erosion Control measures.	There is no waste generation (OB) has been envisaged in this	

		quarry. However, there may be erosion due to rainy season and that is limited within quarry area. The control measures are explained in section 4.2 to 4.5 of Chapter- 4.	
21	Detailed study shall be carried out in regard to impact of mining around the proposed mine lease area on the nearby Villages, Water-bodies/ Rivers, & any ecological fragile areas.	Complied. The baseline study details are incorporated in section 3.3, Chapter- 3. Anticipated impacts and its mitigation measures are detailed in section 4.5, Chapter- 4.	
22	The project proponent shall study impact on fish habitats and the food WEB/ food chain in the water body and Reservoir.	There is no wastewater generation from this Quarry, so this is not applicable.	
23	The project proponent shall study and furnish the details on potential fragmentation impact on natural environment, by the activities.	Fragmentation impact on environment may be due to drilling and blasting. The anticipated impacts and mitigation measures are discussed in Chapter- 4.	
24	The project proponent shall study and furnish the impact on aquatic plants and animals in water bodies and possible scars on the landscape, damages to nearby caves, heritage site, and archaeological sites possible land form changes visual and aesthetic impacts.	• The Flora and Fauna study covering 10 km radius are detailed in section 3.3.6 of chapter- 3. • The impacts anticipated with respect to the environment of the project area is very negligible and it will be minimized within the project area. • Greenbelt / Plantation will be carried out to enhance the vegetative growth and aesthetic in the safety zone area (refer Section 4.2, Chapter- 4).	
25	The Terms of Reference should specifically study impact on soil health, soil erosion, the soil physical, chemical components and microbial components.	The impact of mining on soil environment has been discussed in section 4.3 under Chapter- 4.	
26	The Environmental Impact Assessment should study on wetlands, water bodies, rivers streams, lakes and farmer sites.	The anticipated impact and its mitigation measures for Water Environment are detailed in section 4.5 of Chapter- 4.	

27	The EIA shall include the impact of mining activity on the following: a) Hydrothermal/Geothermal effect due to destruction in the Environment. b) Bio-geochemical processes and its foot prints including environmental stress. c) Sediment geochemistry in the surface streams.	There is no wastewater generation from this Quarry, so this is not applicable.	
Energy			
28	The measures taken to control Noise, Air, Water, Dust Control and steps adopted to efficiently utilize the Energy shall be furnished.	Complied. The details are described in section 4.5 chapter- 4.	
Climate Change			
29	The Environmental Impact Assessment shall study in detail the carbon emission and also suggest the measures to mitigate carbon emission including development of carbon sinks and temperature reduction including control of other emission and climate mitigation activities.	• Only the best equipment will be used, and it will be properly and regularly maintained. Regular vehicular emission tests will be conducted on the transport vehicles to ensure minimal carbon emissions. • To further reduce carbon emissions, a good greenbelt has been planned. Refer Section 4.3.6, Chapter- 4.	
30	The Environmental Impact Assessment should study impact on climate change, temperature rise, pollution and above soil & below soil carbon stock, soil health and physical, chemical & biological soil features.		
31	Impact of mining on pollution leading to GHGs emissions and the impact of the same on the local livelihood.		
Mine Closure Plan			
32	Detailed Mine Closure Plan covering the entire mine lease period as per precise area communication order issued.	Complied. Mine Closure Plan has been prepared incorporated in the approved Mining Plan/precise area communication order and the same is incorporated in the Chapters.	
EMP			
33	Detailed Environment Management Plan along with adaptation, mitigation & remedial strategies covering the entire mine lease period as per precise area communication order issued and the scope for achieving SDGs.	Complied. The details are described in Chapter- 10.	

34	The Environmental Impact Assessment should hold detailed study on EMP with budget for Green belt development and mine closure plan including disaster management plan.	• Green belt development plan is being planned to develop inside the safety zone area of 0.59.50 Ha with 595 Nos of saplings will be planted • For this capital cost of INR 0.60 Lakhs and recurring cost of INR 0.12 Lakhs has been earmarked. • The breakup of the total EMP cost is detailed in Table 10.6 of Chapter 10.	
Risk Assessment			
35	To furnish risk assessment and management plan including anticipated vulnerabilities during operational and post operational phases of Mining.	Complied. The details are described in Chapter- 7.	
Disaster Management Plan			
36	To furnish disaster management plan and disaster mitigation measures in regard to all aspects to avoid/reduce vulnerability to hazards & to cope with disaster/untoward accidents in & around the proposed mine lease area due to the proposed method of mining activity & its related activities covering the entire mine lease period as per precise area communication order issued.	Complied. The details are described in Chapter- 7.	
Others			
37	The project proponent shall furnish VAO certificate with reference to 300m radius regard to approved habitations, schools, Archaeological sites, Structures, railway lines, roads, water bodies such as streams, odai, vaari, canal, channel, river, lake pond, tank etc.	There are no historical places, schools, cemeteries, HT and LT lines, bird sanctuaries, and wildlife sanctuaries within 300 meters of the proposed project area. In this regard, the project proponent has received an official letter from the Village Administrative Officer, Vadipatti North village, The letter copy enclosed as Annexure – 5.	Annexure No-5
38	As per the MoEF& CC office memorandum F.N0.22-65/2017-1A.11I dated: 30.09.2020 and20.10.2020 the proponent shall address the concerns raised during the public consultation and all the	Noted. It will be complied in the Final EIA/EMP report.	

	activities proposed shall be part of the Environment Management Plan.		
39	The project proponent shall study and furnish the possible pollution due to plastic and microplastic on the environment. The ecological risks and impacts of plastic & microplastics on aquatic environment and fresh water systems due to activities, contemplated during mining may be investigated and reported.	Complied. The PP has framed detail solid waste management system for the project area and the same will be executed by proper awareness and sign boards. The sign boards will be in two language i.e., Vernacular language (Tamil) and common language (English). The plastic waste generation is very negligible and it will be collected from the source level in specific dustbin and disposed through the municipal bins.	
SEAC STANDARD CONDITIONS			
1	In the case of existing/operation mines, a letter obtained from the concerned AD (Mines) shall be submitted and it shall include the following: (i) Original pit dimension (ii) Quantity achieved Vs EC Approved Quantity (iii) Balance Quantity as per Mineable Reserve calculated (iv) Mined out Depth as on date Vs EC Permitted depth (v) Details of illegal/illicit mining (vi) Violation in the quarry during the past working (vii) Quantity of material mined out outside the lining lease area (viii) Condition of Safety zone/benches (ix) Revised/Modified Mining Plan showing the benches of not exceeding 6m height and ultimate depth of not exceeding 50m.	It is a fresh quarry. CCR is not applicable.	
2	Details of habitations around the proposed mining area and latest VAO Certificate regarding the location of habitations within 300m radius from the periphery of the site.	There are no historical places, schools, cemeteries, temples, bird sanctuaries, and wildlife sanctuaries within 300 meters of the proposed project area. In this regard, the project proponent has received an official letter from the Village Administrative Officer, The	Enclosed as Annexure 5

		letter copy enclosed as Annexure – 4.	
3	The proponent is requested to carry out a survey and enumerate on the structures located within the radius of (i) 50 m, (ii) 100 m, (iii) 200 m and (iv) 300 m (v) 500m shall be enumerated with details such as dwelling houses with number of occupants, whether it belongs to the owner (or) not, places of worship, industries, factories, sheds, etc with indicating the owner of the building, nature of construction, age of the building, number of residents, their profession and income, etc.	A Site survey has been conducted to identify and list structures located within a 300 m radius from the proposed Quarry and structures located within 300 m radius are given in section 3.5 of Chapter 3. Structures details from 300 m to 1 km will be incorporated in the Final EIA / EMP Report.	Enclosed as Annexure 10.
4	The PP shall submit a detailed hydrogeological report indicating the impact of proposed quarrying operations on the water bodies like lake, water tanks, etc are located within 1 km of the proposed quarry.	A detailed hydro-geological report will be included in the Final EIA Report.	
5	The Project Proponent shall carry out Bio-diversity study through reputed institution and the same shall be included in the EIA report.	The bio diversity study has been carried out by our FAE is given in section 3.7.7 of Chapter 3.	
6	The DFO letter stating that the proximity distance of Reserve Forests, Protected Areas, Sanctuaries. Tiger reserve etc. upto a radius of 25 km from the proposed site.	The DFO letter will be incorporated in the Final EIA/EMP Report.	
7	In case of proposed lease in an existing (or old) quarry where the benches are not formed(or) partially formed as per the approved Mining Plan, the Project Proponent (PP) shall the PP shall carry out the scientific studies to assess the slope stability of the working benches to be constructed and existing quarry wall, by involving any one of the reputed Research and Academic institutions-CSIR Central Institute of Mining & Fuel Research/Dhanbad, NIRM/ Bangalore, Division of Geotechnical Engineering-IIT-Madras, NIT-Dept of Mining Engg, Suratkal and Anna University Chennai-CEG Campus. The PP shall submit a copy of the aforesaid report indicating the stability status of the quarry wall	It is a fresh quarry. CCR is not applicable.	

	and possible mitigation measures during the time of appraisal for obtaining the EC.		
8	However, in case of the fresh/virgin quarries, the project shall submit a conceptual 'Slope Stability Plan' for the proposed quarry during the appraisal while obtaining the EC, when the depth of the working is extended beyond 30m below ground level.	Slope stability study will be carried out once the quarry depth reaches 20 m.	
9	The PP shall furnish the affidavit stating that the blasting operation in the proposed quarry is carried out by the statutory competent person as per the MMR 1961 such as blaster, mining mate, mine foreman, ll/l Class mines manager appointed by the proponent	Affidavit will be incorporated in the Final EIA Report	
10	The PP shall present a conceptual design for carrying out only controlled blasting operation involving line drilling and muffle blasting in the proposed quarry such that the blast induced ground vibrations are controlled as well as no fly rock travel beyond 30 m from the blast site	Controlled blasting techniques using delay detonators and optimum charge per delay will be implemented in this quarry. The details on blasting parameters are given in section 2.9.2 of Chapter 2.	
11	The EIA Coordinators shall obtain and furnish the details of quarry/quarries operated by the proponent in the past, either in the same location or elsewhere in the State with video and photographic evidences.	The details to be incorporated at the time of final EIA Submission.	
12	If the proponent has already carried out the mining activity in the proposed mining lease area after 15.01.2016, then the proponent shall furnish the following details from AD/DD, mines	It is a fresh quarry.	
13	What was the period of the operation and stoppage of the earlier mines with last work permit issued by the AD/DD mines?		
14	Quantity of minerals mined out. • Highest production achieved in any one year. • Detail of approved depth of mining. • Actual depth of the mining achieved earlier. • Name of the person already mined in that leases area.		

	• If EC and CTO already obtained, the copy of the same shall be submitted. • Whether the mining was carried out as per the approved mine plan (or EC if issued) with stipulated benches		
15	All comer coordinates of the mine lease area, superimposed on a High-Resolution Imagery/Topo sheet, topographic sheet, geomorphology, lithology and geology of the mining lease area should be provided. Such an Imagery of the proposed area should clearly show the land use and other ecological features of the study area (core and buffer zone).	Project coordinates superimposed in satellite imagery and given as Figure No – 2.2 in Chapter – 3. The geology and geomorphology map are provided in Figure No.3.24, 3.25 Chapter 3. The Soil map is provided under Figure No. 3.26, Chapter-3. The 10km Radius Index plan showing buffer zone is given in Figure No.3.1 & Figure 3.2a in Chapter – 3.	
16	The PP shall carry out Drone video survey covering the cluster, green belt, fencing etc.,	The Drone survey will be caried out after commencement of the project operation.	
17	The proponent shall furnish photographs of adequate fencing, greenbelt along the periphery including replantation of existing trees & safety distance between the adjacent quarries & water bodies nearby provided as per the approved mining plan	There are no trees within ML area. Fencing and plantations are under process. Greenbelt / Plantation will be carried out in the safety zone to enhance the vegetative growth and aesthetic in the safety zone area. In the post mining stage, an area of 0.59.50 Ha will be under greenbelt and plantation.	
18	The Project Proponent shall provide the details of mineral reserves and mineable reserves, planned production capacity, proposed working methodology with justifications, the anticipated impacts of the mining operations on the surrounding, environment and the remedial measures for the same.	The geological reserves are estimated to be rough stone 13,01,300 m^3 and Gravel – 70,980 m^3 (58m BGL). The mineable reserves of rough stone 3,71,595 m^3 and Gravel – 52,965 m^3(58m BGL). The proposed total production quantity (10 years) is **1st five Years**: 2,09,745 m^3 of rough stone, 52,965 m^3 of Gravel	

		2nd five Years: 1,61,850 m^3 of rough stone Working methodology with justification details are given in Chapter 2.	
19	The Project Proponent shall provide the Organization chart indicating the appointment of various statutory officials and other competent persons to be appointed as per the provisions of Mines Act'1952 and the MMR" 1961 for carrying out the quarrying operations scientifically and systematically in order to ensure safety and to protect the environment.	Complied. Please refer Fig. 10.1	
20	The Project Proponent shall conduct the Hydro-geological study considering the contour map of the water table detailing the number of ground water pumping & open wells, and surface water bodies such as rivers, tanks, canals, ponds etc. within 1 km (radius) along with the collected water level data for both monsoon and non-monsoon seasons from the PWD/TWAD so as to assess the impacts on the wells due to mining activity. Based on actual monitoring data, it may clearly be shown whether working all intersect ground water. Necessary data and documentation in this regard may be provided.	The hydrogeological study from a reputed institute is in progress and it will be incorporated in the final EIA report.	
21	The proponent shall furnish the baseline data for the environmental and ecological parameters with regard to surface water/ground water quality, air quality, soil quality& flora/fauna including traffic/vehicular movement study.	The baseline data for all environments is collected for the Summer season (March to May 2026).	
22	The Proponent shall carry out the cumulative impact study due to mining operations carried out in the quarry specifically with reference to the specific environment in terms of air pollution, water pollution, & health	Detailed cumulative impact study has been carried and the same is incorporated in the Chapter 4. Accordingly, a detailed Environment Management Plan is	

	impacts. Accordingly, the Environment Management plan should be prepared keeping the concerned quarry and the surrounding habitations in the mind.	prepared considering air, water, noise and soil environment and the details are given in Chapter 10.	
23	Rain water harvesting management with recharging details along with water balance (both monsoon & non-monsoon) be submitted.	Rain water harvesting Plan is given in chapter 4.	
24	Land use of the study area delineating forest area, agricultural land, grazing land. Wildlife sanctuary, national park, migratory routes of fauna, water bodies, human settlements and other ecological features should be indicated. Land use plan of the mine lease area should be prepared to encompass preoperational, operational and post operational phases and submitted. Impact, if any, of change of land use should be given.	Land use of the study area delineating forest area, agricultural land, grazing land, wildlife sanctuary, national park, migratory routes of fauna, water bodies, human settlements and other ecological features has been discussed in Section 3.7.6 of Chapter 3. details of surrounding ecological sensitive features have been provided in Table 3.1 under Chapter 3. Land use plan of the project area showing pre-operational, operational and post-operational phases are discussed in Table 2.4 under Chapter 2.	
25	Details of the land for storage of Overburden/Waste Dumps (or) Rejects outside the mine lease, such as extent of land area distance from mine lease, its land use, R&R issues, if any, should be provided.	Not Applicable. No dumps have been proposed outside the lease area. There is no overburden / waste generation from this quarry, the entire mined out minerals will be directly transported to the needy buyers.	
26	Proximity to Areas declared as' Critically Polluted'(or) the Project areas which attracts the court restrictions for mining operations, should also be indicated and where so required, clearance certifications from the prescribed Authorities, such as the TNPCB (or) Dept. of Geology and Mining should be secured and famishedto the effect that the proposed mining activities could be considered.	No proximity to Critically polluted areas.	
27	Description of water conservation measures proposed to be adopted in the Project should be given. Details of rainwater harvesting proposed in the Project, if any, should be provided.	The impact of the mining operations due to this quarry on water environment is studied and mitigation measures are proposed. Rain water harvesting plan is given Chapter 4.	

28	Impact on local transport infrastructure due to the Project should be indicated	A traffic density study was carried out and are detailed in section 2.12 of Chapter 2.	
29	A tree survey shall be carried out (Nos. name of species, age, diameter, etc) both within the mining lease applied area & 300m buffer zone and its management during mining activity	The details on tree survey covering 300 m radius is given in section 3.7.7 of chapter 3.	
30	A detailed mine closure plan for the proposed project shall be included in EIA/EMP report which should be site-specific	The mine closure plan details are given in section 2.10 of Chapter 2 and section 7.6 of Chapter 7.	
31	As part of the study of flora and fauna around the vicinity of the proposed site, the EIA Coordinator shall strive to educate the local students on the importance of preserving local flora and fauna by involving them in the study, where ever possible	Accepted. It will be done.	
32	The purpose of green belt around the project is to capture the fugitive emissions, carbon sequestration and to attenuate the noise generated, in addition to improving the aesthetics. A wide range of indigenous plant species should be planted as given in the appendix – I in consultation with the DFO, State Agriculture University and local school/college authorities. The plant species with dense/moderate canopy of native origin should be chosen. Species of small/medium/tall trees alternating with shrubs should be planted in a mixed manner.	Green belt is proposed in an area of 0.59.50 ha. Green belt development plan provided is given in Chapter 4.	
33	Taller/one year old saplings raised in appropriate size of bags; preferably eco-friendly bags should be planted as per the advice of local forest authorities/botanist/horticulturist with regard to site-specific choices. The proponent shall earmark the green belt area with GPS coordinates all along the boundary of the project site with at least 3 m wide and in between blocks in an organized manner	The FAE of ecology and biodiversity has advised the project proponent that saplings of one year old raised in the ecofriendly bags should be purchased and planted with the spacing of 3 m between each plant around the proposed project area as per the advice of local forest authorities/botanist.	
34	A Disaster management Plan shall be prepared and included in the EIA/EMP Report for the complete life of the proposed quarry (or) till the end of the lease period.	A disaster management plan is prepared and the details are given in Chapter 7.	

35	A risk assessment and Management plan shall be prepared and included in the EIA/EMP report for the complete life of the proposed quarry or till the end of the lease period	Risk assessment and its management is given in Chapter 7.	
36	Occupational Health impacts of the Project should be anticipated and the proposed preventive measures spelt out in detail. Details of pre-placement medical examination and periodical medical examination schedules should be incorporated in the EMP. The project specific occupational health mitigation measures with required facilities proposed in the mining area may be detailed.	Occupational Health Impacts of the project and preventive measures are detailed under Chapter 4.	
37	Public health implications of the Project and related activities for the population in the impact zone should be systematically evaluated and the proposed remedial measures should be detailed along with budgetary allocations.	No major impact on public health will be there since the villages are located more than 1km from the lease area. Details of CER and CSR are discussed under Chapter No. 8	
38	The Socio-economic studies should be carried out within a 5km buffer zone from the mining activity. Measures of socio-economic significance and influence to the local community proposed to be provided by the Project Proponent should be indicated. As far as possible, quantitative dimensions may be given with time frames for implementation.	Socio economic study is conducted both by visits and secondary data collection. Details are given in Chapter 3	
39	Details of litigation pending against the project, if any, with direction /order passed by any Court of law against the Project should be given.	No litigation is pending	
40	Benefits of the Project if the Project is implemented should be spelt out. The benefits of the Project shall clearly indicate environmental, social, economic, employment potential, etc.	Benefits of the project is given in Chapter 8	
41	If any quarrying operations were carried out in the proposed quarrying site for which now EC is sought, the project proponent shall furnish the detailed compliance to EC conditions given in the previous EC with the site photographs which shall duly be certified by MoEF & CC, Regional	It is a fresh quarry.	

	Office, Chennai or the concerned DEE/TNPCB.		
42	The PP shall prepare the EMP for the entire life of mine and also furnish the sworn affidavit stating to abide the EMP for the entire life of mine.	The EMP is planned for the entire life of the mine. The affidavit for the same will be included in the Final EIA/EMP Report.	
43	Concealing any factual information or submission of false/fabricated data and failure to comply with any of the condition mentioned above may result in withdrawal of this Terms of Conditions besides attracting penal provisions in the Environment (Protection) Act, 1986	Agreed	
1	Year-wise production details since 1994 should be given, clearly stating the highest production achieved in any one year prior to 1994. It may also be categorically informed whether there had been any increase in production after the EIA Notification 1994 came into force, w.r.t. the highest production achieved prior to 1994	It is a fresh quarry. CCR is not applicable.	
2	A copy of the document in support of the fact that the Proponent is the rightful lessee of the mine should be given	It is a patta land jointly in the name of Thiru.Gopalakrishnan (applicant), Thiru.Dinesh, Thiru.Balachandru, Thiru.Karthi vide patta no.1089, the applicant has obtained consent from the pattadars. The consent is valid for 15 years from 22.09.2025 to 22.09.2040	
3	All documents including approved mine plan, EIA and Public Hearing should be compatible with one another in terms of the mine lease area, production levels, waste generation and its management, mining technology etc. and should be in the name of the lessee	Noted & agreed. All documents including approved mine plan, EIA and Public Hearing are compatible with one another in terms of the mine lease area, production levels, waste generation and its management, mining technology etc. and is in the name of the lessee.	
4	All corner coordinates of the mine lease area, superimposed on a High Resolution Imagery/ toposheet, topographic sheet, geomorphology and	Project coordinates superimposed in satellite imagery and given as Figure No – 2.1 in Chapter – 2.	

	geology of the areashould be provided. Such an Imagery of the proposed area should clearly show the land use and other ecological features of the study area (core and buffer zone)	The geology and geomorphology map are provided in Figure No.3.24, 3.25 Chapter 3. The Soil map is provided under Figure No. 3.26, Chapter-3. The 10km Radius Index plan showing buffer zone is given in Figure No.3.1 & Figure 3.2 in Chapter – 3.	
5	Information should be provided in Survey of India Toposheet in 1:50,000 scale indicating geological map of the area, geomorphology of land forms of the area, existing minerals and mining history of the area, important water bodies, streams and rivers and soil characteristics	The following map in 1:50,000 Scale: Geology map of the project area covering 10km radius – Figure No. 3.17. Geomorphology Map of the Study Area covering 10 km radius – Figure No. 3.18. Drainage map – 3.16	
6	Details about the land proposed for mining activities should be given with information as to whether mining conforms to the land use policy of the State; land diversion for mining should have approval from State land use board or the concerned authority	(a) Precise Area Communication: The Project Proponent has obtained Precise Area Communication from the Assistant Director, Department of Geology and Mining, Dindigul, vide Rc.No.1207/Kanimam/2025, dated:10.03.2026. The letter copy enclosed as Annexure – 2. (b) Mining Plan Approval: The project proponent has prepared mining plan under rule L9(l),41 &42 of Tamil Nadu Minor Mineral Concession Rules, 1959 and the same has been approved by the Assistant Director, Dept. of Geology & Mining, Dindigul vide Rc.No.1207/Mines/2025, dated:21.06.2026. The approval letter along with approved plan is enclosed as Annexure – 3.	
7	It should be clearly stated whether the proponent Company has a well laid down Environment Policy approved by its Board of Directors? If so, it may be spelt out in the EIA Report with description of the prescribed operating process/procedures to bring into focus any infringement/deviation/ violation of the environmental or forest norms/ conditions? The hierarchical system or	Environmental policy for the cluster will be framed by the cluster management committee and the policy will be in accordance with EPA Act, 1986 and its amendments, guidelines by MoEF&CC/SEIAA and other regulatory bodies. This policy will be displayed in the quarry.	

	administrative order of the Company to deal with the environmental issues and for ensuring compliance with the EC conditions may also be given. The system of reporting of non compliances / violations of environmental norms to the Board of Directors of the Company and/or shareholders or stakeholders at large, may also be detailed in the EIA Report.		
8	Issues relating to Mine Safety, including subsidence study in case of underground mining and slope study in case of open cast mining, blasting study etc. should be detailed. The proposed safeguard measures in each case should also be provided	Risks are identified and the management is given in Chapter 7.	
9	The study area will comprise of 10 km zone around the mine lease from lease periphery and the data contained in the EIA such as waste generation etc. should be for the life of the mine / lease period.	Noted & Agreed The study area considered for this study is 10 km radius and all data contained in the EIA report such as waste generation etc., is for the Life of the Mine / lease period	
10	Land use of the study area delineating forest area, agricultural land, grazing land, wildlife sanctuary, national park, migratory routes of fauna, water bodies, human settlements and other ecological features should be indicated. Land use plan of the mine lease area should be prepared to encompass preoperational, operational and post operational phases and submitted. Impact, if any, of change of land use should be given	The land use of the study area was studied to demarcate various LULC categories and its details are provided under section 3.7.6. 0f Chapter-3. The land use pattern at present and at the end of the quarrying period has been provided in Table 2.4, Chapter-2. The Conceptual plan of mine lease area is shown in Figure No-2.10.	
11	Details of the land for any Over Burden Dumps outside the mine lease, such as extent of land area, distance from mine lease, its land use, R&R issues, if any, should be given	The entire material quarried out will be sold. No waste generation from this quarrying operation.	
12	A Certificate from the Competent Authority in the State Forest Department should be provided, confirming the involvement of forest land, if any, in the project area. In the event of any contrary claim by the Project Proponent regarding the status of forests, the site may be inspected by the State Forest Department along with the Regional Office of the Ministry to	There is no Forest Land involved in the proposed project area. The proposed project area is a patta land. Approved Mining Plan is enclosed in Annexure – 2.	

	ascertain the status of forests, based on which, the Certificate in this regard as mentioned above be issued. In all such cases, it would be desirable for representative of the State Forest Department to assist the State Expert Appraisal Committees		
13	Status of forestry clearance for the broken up area and virgin forestland involved in the Project including deposition of net present value (NPV) and compensatory afforestation (CA) should be indicated. A copy of the forestry clearance should also be furnished	Not Applicable. The proposed project area does not involve any Forest Land.	
14	Implementation status of recognition of forest rights under the Scheduled Tribes and other Traditional Forest Dwellers (Recognition of Forest Rights) Act, 2006 should be indicated	Not Applicable. The project doesn't attract Recognition of Forest Rights Act, 2006.	
15	The vegetation in the RF / PF areas in the study area, with necessary details, should be given	There are only one R.F in buffer zone of the project i.e. Andipatti R.F. –7.2 km (S)and there are no R.F in 1 km radius of the project site.	
16	A study shall be got done to ascertain the impact of the Mining Project on wildlife of the study area and details furnished. Impact of the project on the wildlife in the surrounding and any other protected area and accordingly, detailed mitigative measures required, should be worked out with cost implications and submitted	The mining lease area and the 10 km buffer zone from the periphery of the core zone is devoid of declared ecologically sensitive features like national parks, biospheres, sanctuaries, etc.	
17	Location of National Parks, Sanctuaries, Biosphere Reserves, Wildlife Corridors, Ramsar site Tiger/ Elephant Reserves/(existing as well as proposed), if any, within 10 km of the mine lease should be clearly indicated, supported by a location map duly authenticated by Chief Wildlife Warden. Necessary clearance, as may be applicable to such projects due to proximity of the ecologically sensitive areas as mentioned above, should be obtained from the Standing Committee	Kodaikanal Sanctuary-7.5 Km (S). There are No National Parks, Biosphere Reserves, Wildlife Corridors, and Tiger/Elephant Reserves within 10 km Radius from the periphery of the project area.	

	of National Board of Wildlifeand copy furnished.		
18	A detailed biological study of the study area [core zone and buffer zone (10 km radius of the periphery of the mine lease)] shall be carried out. Details of flora and fauna, endangered, endemic and RET Species duly authenticated, separately for core and buffer zone should be furnished based on such primary field survey, clearly indicating the Schedule of the fauna present. In case of any scheduled- I fauna found in the study area, the necessary plan along with budgetary provisions for their conservation should be prepared in consultation with State Forest and Wildlife Department and details furnished. Necessary allocation of funds for implementing the same should be made as part of the project cost	A detailed study of flora and fauna composition in the core and buffer zone of the project has been made. The details are furnished in section 3.7.7.	
19	Proximity to Areas declared as Critically Polluted or the Project areas likely to come under the Aravali Range, (attracting court restrictions for mining operations), should also be indicated and where so required, clearance certifications from the prescribed Authorities, such as the SPCB or State Mining Dept. Should be secured and furnished to the effect that the proposed mining activities could be considered	Not Applicable	
20	Similarly, for coastal Projects, A CRZ map duly authenticated by one of the authorized agencies demarcating LTL. HTL, CRZ area, location of the mine lease w.r.t CRZ, coastal features such as mangroves, if any, should be furnished. (Note: The Mining Projects falling under CRZ would also need to obtain approval of the concerned Coastal Zone Management Authority)	Not Applicable	
21	R&R Plan/compensation details for the Project Affected People (PAP) should be furnished. While preparing the R&R Plan, the relevant State/National Rehabilitation & Resettlement Policy should be kept in view. In respect of	The mining activities will be carried out within the mine lease area only. The entire mine lease area of 2.37.0 Ha is a patta land. There is no population within the ML area. Hence, the question of	

	SCs /STs and other weaker sections of the society in the study area, a need based sample survey, family-wise, should be undertaken to assess their requirements, and action programmes prepared and submitted accordingly, integrating the sectoral programmes of line departments of the State Government. It may be clearly brought out whether the village(s) located in the mine lease area will be shifted or not. The issues relating to shifting of village(s) including their R&R and socio-economic aspects should be discussed in the Report	R& R does not arise.	
22	One season (non-monsoon) [i.e. March-May (Summer Season); October-December (post monsoon season) ; December-February (winter season)]primary baseline data on ambient air quality as per CPCB Notification of 2009, water quality, noise level, soil and flora and fauna shall be collected and the AAQ and other data so compiled presented date-wise in the EIA and EMP Report. Sitespecific meteorological data should also be collected. The location of the monitoring stations should be such as to represent whole of the study area and justified keeping in view the pre-dominant downwind direction and location of sensitive receptors. There should be at least one monitoring station within 500 m of the mine lease in the pre-dominant downwind direction. The mineralogical composition of PM10, particularly for free silica, should be given.	Baseline data for meteorology, ambient air quality, Water quality, noise level, soil and flora & fauna are collected during Pre-Monsoon season (March to May 2026) and detailed in Chapter-3.	
23	Air quality modeling should be carried out for prediction of impact of the project on the air quality of the area. It should also take into account the impact of movement of vehicles for transportation of mineral. The details of the model used and input parameters used for modeling should be provided. The air quality contours may be shown on a location map clearly indicating the location of the site, location of sensitive	Air Quality Modelling for prediction of incremental GLC's of pollutant was carried out using AERMOD view and Detailed in Section 4.2.4.3.	

	receptors, if any, and the habitation. The wind roses showing pre-dominant wind direction may also be indicated on the map.		
24	The water requirement for the Project, its availability and source should be furnished. A detailed water balance should also be provided. Fresh water requirement for the Project should be indicated	The entire water requirement for the project is 4.0 KLD which will be sourced from outside agencies. Negligible sewage of 0.5 KLD will be generated, for which a septic tank with soak pit will be set up. The water balance diagram is shown in Chapter 2.	
25	Necessary clearance from the Competent Authority for drawl of requisite quantity of water for the Project should be provided	Not Applicable. The required water will be outsourced from the nearby village.	
26	Description of water conservation measures proposed to be adopted in the Project should be given. Details of rainwater harvesting proposed in the Project, if any, should be provided	Details of water conservation plan are given chapter 4.	
27	Impact of the Project on the water quality, both surface and groundwater, should be assessed and necessary safeguard measures, if any required, should be provided	Impact Studies and Mitigation Measures of Water Environment including Surface Water and Ground Water are discussed in Section 4.2.3.	
28	Based on actual monitored data, it may clearly be shown whether working will intersect groundwater. Necessary data and documentation in this regard may be provided. In case the working will intersect groundwater table, a detailed Hydro Geological Study should be undertaken and Report furnished. The Report inter-alia, shall include details of the aquifers present and impact of mining activities on these aquifers. Necessary permission from State Ground Water Authority for working below ground water and for pumping of ground water should also be obtained and copy furnished.	The quarrying activity will not intersect ground water table as quarrying is proposed upto a depth of 58m bgl and water table is found at a depth of 82m BGL.	
29	Details of any stream, seasonal or otherwise, passing through the lease area and modification / diversion proposed, if any, and the impact of the same on the hydrology should be brought out	Not applicable. There is no stream, seasonal or otherwise, passing through the lease area.	

30	Information on site elevation, working depth, groundwater table etc. Should be provided both in AMSL and bgl. A schematic diagram may also be provided for the same	Site Elevation above MSL: 372 m from MSL Ultimate Depth: 58m bgl Ground water: 79 - 82m BGL.	
31	A time bound Progressive Greenbelt Development Plan shall be prepared in a tabular form (indicating the linear and quantitative coverage, plant species and time frame) and submitted, keeping in mind, the same will have to be executed up front on commencement of the Project. Phase-wise plan of plantation and compensatory afforestation should be charted clearly indicating the area to be covered under plantation and the species to be planted. The details of plantation already done should be given.The plant species selected for green belt should have greater ecological value and should be of good utility value to the local population with emphasis on local and native species and the species which are tolerant to pollution	Greenbelt Development Plan & Recommended Species proposed for Greenbelt Development are detailed in Section 4.4.5.4. 0.59.50 hectares of land are allotted for greenbelt development (595 Saplings).	
32	Impact on local transport infrastructure due to the Project should be indicated. Projected increase in truck traffic as a result of the Project in the present road network (including those outside the Project area) should be worked out, indicating whether it is capable of handling the incremental load. Arrangement for improving the infrastructure, if contemplated (including action to be taken by other agencies such as State Government) should be covered. Project Proponent shall conduct Impact of Transportation study as per Indian Road Congress Guidelines	The traffic density study was carried out and the same is given in section 2.12 of Chapter 2.	
33	Details of the onsite shelter and facilities to be provided to the mine workers should be included in the EIA Report	Temporary Infrastructure & other facilities will be provided to the Mine Workers after the grant of quarry lease and the same has been discussed in Section 2.11.4 of Chapter 2	

34	Conceptual post mining land use and Reclamation and Restoration of mined out areas (with plans and with adequate number of sections) should be given in the EIA report	The post mining land use/conceptual land use of the study area is given in Chapter 2.	
35	Occupational Health impacts of the Project should be anticipated and the proposed preventive measures spelt out in detail. Details of pre-placement medical examination and periodical medical examination schedules should be incorporated in the EMP. The project specific occupational health mitigation measures with required facilities proposed in the mining area may be detailed	Occupational health and safety study is given in Para 10.1.5 of Chapter-3.	
36	Public health implications of the Project and related activities for the population in the impact zone should be systematically evaluated and the proposed remedial measures should be detailed along with budgetary allocations	No major impact on public health will be there since the villages are located more than 1km from the lease area.	
37	Measures of socio economic significance and influence to the local community proposed to be provided by the Project Proponent should be indicated. As far as possible, quantitative dimensions may be given with time frames for implementation	This project provides employment to 66 people directly & indirectly. Local people will be hired for unskilled labour. Through CSR, nearby schools, villages will be benefitted. For CER, INR 5.0 Lakhs is allocated. Based on the demand of the people during public hearing, further funds will be allocated, if necessary.	
38	Detailed environmental management plan (EMP) to mitigate the environmental impacts which, should inter-alia include the impacts of change of land use, loss of agricultural and grazing land, if any, occupational health impacts besides other impacts specific to the proposed Project	Environmental Management plan details are given in Chapter 10.	
39	Public Hearing points raised and commitment of the Project Proponent on the same along with time bound Action Plan with budgetary provisions to implement the same should be provided and also incorporated in the final EIA/EMP Report of the Project	During public hearing process, the opinions and demands of the people will be noted. The replies and commitment made by the proponent along with time bound action plan wherever applicable will be provided in Final EIA/EMP report.	

40	Details of litigation pending against the project, if any, with direction / order passed by any Court of Law against the Project should be given	There is no litigation pending against the project.	
41	The cost of the Project (capital cost and recurring cost) as well as the cost towards implementation of EMP should be clearly spelt out	Project Cost is Rs. 164.02 Lakhs (including EMP & CER cost) CER Cost is Rs.5.0/- lakhs EMP Cost is Rs.59.80 Lakhs Capital Cost is Rs. 18.96 Lakhs Recurring Cost is Rs. 40.84 Lakhs for 10 years. The break up of the EMP cost is given in Table 10.2 of Chapter 10.	
42	A Disaster management Plan shall be prepared and included in the EIA/EMP Report	The disaster and its management plan is given in Chapter-7.	
43	Benefits of the Project if the Project is implemented should be spelt out. The benefits of the Project shall clearly indicate environmental, social, economic, employment potential, etc	This project will contribute financially through payment of taxes like royalty, GST, etc. The project will also contribute via CSR. The demands of people during public hearing will also be considered by the project proponent. This project provides employment to 66 people directly. Local people will be hired for unskilled labour. Through CSR, nearby schools, hospitals will be benefitted. For CSR, INR 8.0 Lakhs has been allocated.	
44	Besides the above, the below mentioned general points are also to be followed:- a) All documents to be properly referenced with index and continuous page numbering. b) Where data are presented in the Report especially in Tables, the period in which the data were collected and the sources should be indicated. c) Project Proponent shall enclose all the analysis/testing reports of water, air, soil, noise etc. using the MoEF&CC/NABL accredited laboratories. All the original analysis/testing reports should be	Yes, Complied.	

	available during appraisal of the Project. d) Where the documents provided are in a language other than English, an English translation should be provided. e) The Questionnaire for environmental appraisal of mining projects as devised earlier by the Ministry shall also be filled and submitted. f) While preparing the EIA report, the instructions for the Proponents and instructions for the Consultants issued by MoEF vide O.M. No. J-11013/41/2006-IA.II(I) dated 4th August, 2009, which are available on the website of this Ministry, should be followed. g) Changes, if any made in the basic scope and project parameters (as submitted in Form-I and the PFR for securing the TOR) should be brought to the attention of MoEF&CC with reasons for such changes and permission should be sought, as the TOR may also have to be altered. Post Public Hearing changes in structure and content of the draft EIA/EMP (other than modifications arising out of the P.H. process) will entail conducting the PH again with the revised documentation. h) As per the circular no. J- 11011/618/2010-IA.II(I) dated 30.5.2012, certified report of the status of compliance of the conditions stipulated in the environment clearance for the existing operations of the project, should be obtained from the Regional Office of Ministry of Environment, Forest and Climate Change, as may be applicable.		

	a. The EIA report should also include surface plan of the area indicating contours of main topographic features, drainage and mining area, b. eological maps and sections and c. sections of the mine pit and external dumps, if any, clearly showing the land features of the adjoining area		

CHAPTER 1
INTRODUCTION

1.1 PURPOSE OF THE REPORT

Environmental Impact Assessment (EIA) as a tool used to identify the environmental, social and economic impacts of a project prior to decision-making. It aims to predict environmental impacts at an early stage in project planning and design, find ways and means to reduce adverse impacts, shape projects to suit the local environment and present the predictions and options to decision-makers.

Thiru.B.Gopalakrishnan, has obtained Precise Area communication letter from the Assistant Director, Department of Geology and Mining, Dindigul to quarry out Mineable reserves of 3,71,595 m^3 of Rough Stone and 52,965 m^3 of Gravel up to 58m BGL located at the S.F. No. 50/4, 50/5A, 51/1, 51/2, 51/3, 51/4, 51/5, 51/6, 51/7 and 51/8 in Vadipatti North Village, Palani Taluk, Dindigul District, Tamil Nadu State. Hence, this proposed quarry falls under the cluster situation due to the following proposed and abandoned quarries located within 500m radius. The details are given below.

S.No	Name Of The Quarry Owner	S.F. Nos & Village	Lease Period	Area
A. Existing Quarry				
1.	P.Devaraj	160/1(P), North Thathanaickenpatti	13.09.2021 To 12.09.2026	2.00.00 Ha
2.	S.Manikandan	49(P), North Thathanaickenpatti	23.11.2021 To 22.11.2026	1.20.00 Ha
B. Proposed Quarry				
1.	T.S.Thamayanthi	47/1(P), 47/2(P) & 47/3(P) North Thathanaickenpatti	-	1.75.0 Ha
2.	Thiru.P.Manikandan	157/2, North Thathanaickenpatti	-	1.48.0 Ha
3.	Thiru.B.Gopalakrishnan	S.F.No. 50/4, 50/5a, 51/1, 51/2, 51/3, 51/4, 51/5, 51/6, 51/7 And 51/8 Of Vadipatti North	-	2.37.0 Ha
Total Area Under Cluster		8.80.00 Ha		

As per EIA notification, 2006 and its subsequent amendments the proposed Thiru.B.Gopalakrishnan Rough Stone & Gravel Quarry, cluster is falls under Schedule 1(a) Mining of Minerals. It is further classified under Category B1 due to the overall extent of cluster area is 8.80.00 Ha which is >5 Ha. Satellite image of Quarries in Cluster is shown in Fig 1.1.

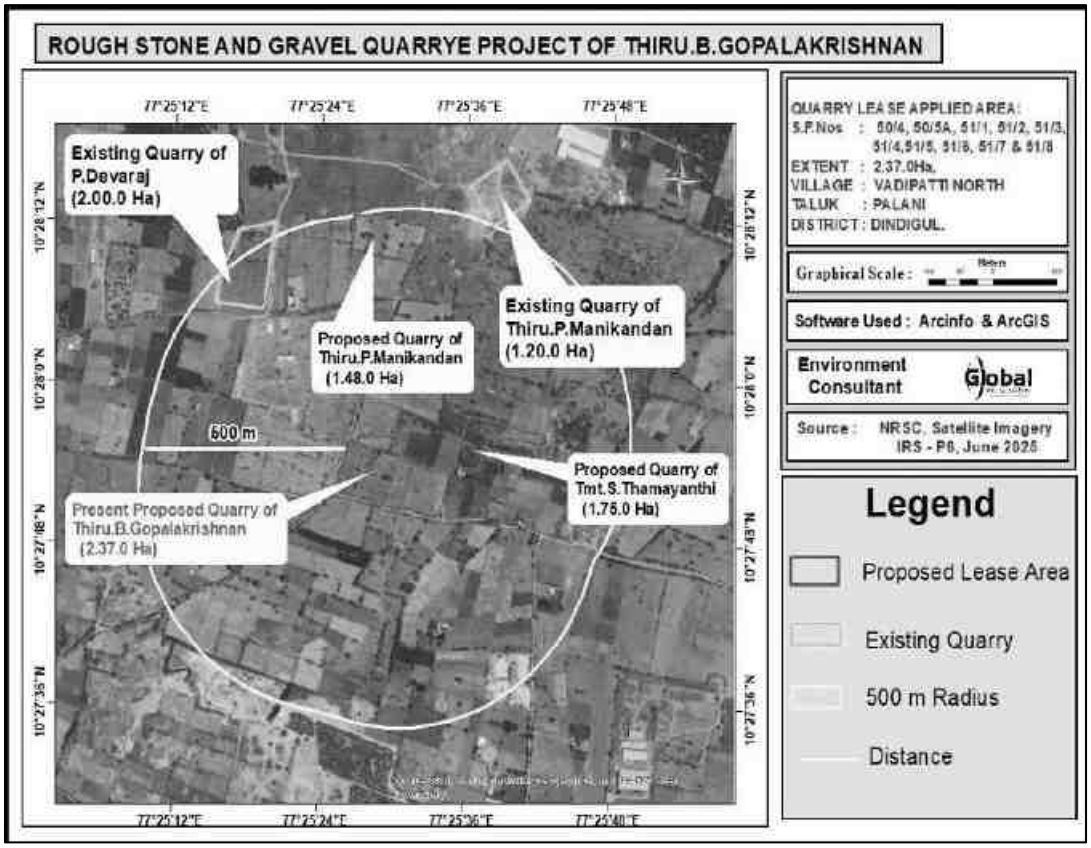


Figure.1.1 Satellite Image showing cluster quarries

The ToR for preparation of EIA/EMP was approved vide ToR Identification No. TO26B0106TN5401029N, dated 25.06.2026. This report has been prepared in line with the approved TOR for production of maximum excavation of 3,71,595 m^3 of Rough stone and 52,965 m^3 of Gravel up to the depth of 58m BGL for a period of 10 years.

1.2 IDENTIFICATION OF PROJECT & PROJECT PROPONENT

The proposed project is for mining of Rough Stone and gravel (under cluster) from the S.F. No. 50/4, 50/5A, 51/1, 51/2, 51/3, 51/4, 51/5, 51/6, 51/7 and 51/8 over an area of 2.37.00 Ha in Vadipatti North Village, Palani Taluk, Dindigul District, Tamil Nadu State. As per EIA notification, 2006 and its subsequent amendments the project comes under Schedule 1 (a) under Category B1 (Lease area >5 to 250 Ha). The proposed project details are given below.

(a) Proposed project details

Sl. No.	Description	Status/Remarks
1.	Sector	Non-coal mining
2.	Category of the project	B1
3.	Proposed mineral	Rough Stone and Gravel quarry
4.	Type of Lease	The applied area is Fresh
5.	Extent of the lease	2.37.00 Ha
6.	Proposed depth of mining	58m BGL
7.	Method of mining	Opencast Semi-mechanized.
8.	Proposed lease period	10 Years
9.	Proposed Environmental Clearance	10 Years
10.	Mineable reserves (upto 58m BGL) (Quantity in m^3)	3,71,595 m^3 of rough stone, 52,965 m^3 of Gravel
11.	Proposed production quantity for 10 years (upto 58m BGL)	**1st five Years**: 2,09,745 m^3 of rough stone, 52,965 m^3 of Gravel **2nd five Years**: 1,61,850 m^3 of rough stone

(b) Profile of the project proponent

The proposed Thiru.B.Gopalakrishnan with sound experience in the identification of quarry, operation and marketing in the field of Rough Stone and gravel quarry. The proposed land is owned patta land, please refer **Annexure no –6.**

(c) Project proponent details

Name of the proponent : Thiru.B.Gopalakrishnan

Address : Thiru.B.Gopalakrishnan
S/o.Balusamy,
No.5/107, Pachapalayam Thottam,
Sulur Taluk,
Coimbatore District.

1.3 BRIEF DESCRIPTION OF NATURE, SIZE, LOCATION OF THE PROJECT AND ITS IMPORTANCE TO THE COUNTRY, REGION:

The proposed quarrying operation Opencast Mechanized method with 5m bench height, 5m bench width and overall bench slope is less than 45°. The quarry operation involves shallow jackhammer drilling, slurry blasting, excavation, loading and transportation.

SIZE AND LOCATION OF THE PROJECT

(a) Size of the project

Table 1.2 Proposed project details

Sl. No.	Feature	Description
1	Type of land	Consent Patta land
2	Extent of lease area	2.37.00 Ha
3	Type of lease	The applied area is a fresh area
4	Geological Resource	Rough Stone – 13,01,300 m^3 Gravel - 70,980 m^3
5	Mineable reserves (upto 58m BGL) (Quantity in Ts)	3,71,595 m^3 of rough stone, 52,965 m^3 of Gravel
6	Proposed production quantity for 10 years (upto 58m BGL)	**1st five Years**: 2,09,745 m^3 of rough stone, 52,965 m^3 of Gravel **2nd five Years**: 1,61,850 m^3 of rough stone
7	Proposed depth of mining	58m BGL

(b) Location of the project

The proposed project site is located in Vadipatti North Village, Palani Taluk,Dindigul District, Tamil Nadu State and its Latitude: 10°27'50.66"N to 10°27'56.75"N and Longitude: 77°25'25.54"E to 77°25'33.13"E with Survey of India Topo Sheet No. 58 F/07.

1.3.1 IMPORTANCE OF THE PROJECT TO THE COUNTRY AND REGION

There is an increasing demand for rough stone in India and other countries. Since the construction industry is rapidly growing now, there is an increasing demand for rough stone. Thus, this project will contribute not only to the demand of Rough Stone, but also provide employment opportunities to the nearby villages.

1.4 SCOPE OF THE STUDY -DETAILS OF REGULATORY SCOPING CARRIED OUT (AS PER TERMS OF REFERENCE):

Any mining project may cause environmental impacts near the project site during its operation. The type and intensity of impacts on various components of the environment may vary depending on the nature of the project, as well as its geographical location. The net impacts of the project can be quantified through Environment Impact Assessment (EIA) studies on Physical, Biological and Socio-economic environment. The EIA studies give a basis for preparing an Environmental Management Plan (EMP) to conserve the environment of the area.

For the purpose of preparing EIA/EMP the SEIAA, Tamil Nadu has issued a Terms of Reference ToR Identification No. TO26B0106TN5401029N, dated 25.06.2026 in accordance with the provisions of EIA Notification 2006 and its subsequent amendments. This EIA study includes both Core and Buffer zone i.e., the lease area and 10km radius of the project area respectively. This EIA report prepared based on the data generated from the (March to May 2026) and all individual components of environment are described in detail. An in-depth analysis of available information has been made for working out an effective Environmental Management Plan.

1.4.1 PRESENT STUDY

The Project Proponent has assigned M/s. Global Mining Solutions, Salem for conducting Environment Impact Assessment / Environmental Management Plan (EIA/EMP) for this project. The Environmental Impact Assessment and Environmental Management Plan of this cluster quarry addressing all the environmental related impacts and mitigation measures. The EMP report is based on the data generated from March to May 2026 by M/s. Shrient Analytical & Research Labs Private Limited, Chennai and the data generated by the FAE of the M/s. Global Mining Solutions, Salem. The study evaluates the prevailing baseline environmental conditions. The objectives of the present study are given below.

- To prepare the present baseline scenario through primary field monitoring and secondary data for different environmental descriptors such as air, water, noise, traffic, biodiversity, socio-economic etc.
- To identify the activities of mining that have bearing on the environment
- To Assess the impact of proposed project activity
- To suggest preventive mitigation measures
- To prepare an Environmental Management Plan (EMP) including environmental monitoring.
- To Prepare Disaster Management Plan.

1.4.2 STATUS OF LITIGATIONS

This is Rough Stone and Gravel Quarry project. There is no litigation/court case pending against this project.

a. Precise Area Communication:

The Project Proponent has obtained Precise area communication letter received from the District Collector, Department of Geology and Mining, Dindigul, vide Rc.No.1207/Mines/2025, dated:10.03.2026. **The letter copy enclosed as Annexure – 1**.

b. Mining Plan Approval Letter:

The project proponent has prepared a Mining Plan under rule 8, 41 & 42 of Tamil Nadu Minor Mineral Concession Rules, 1959 and the same has been approved by the Assistant Director, Department of Geology and Mining, Dindigul, vide Rc.No.1207/Mines/2025,dated:21.06.2026. The approval letter along with approved plan is enclosed as **Annexure – 2.**

c. 500m radius quarry features:

The project proponent has obtained an official letter from the Assistant Director, Department of Geology and Mining, Dindigul, vide Rc.No.1207/Mines/2025, dated:21.04.2026. **The letter copy enclosed as Annexure - 3.**

d. VAO certification regarding 300 meter features of the project area.

There are no historical places, schools, cemeteries, temples, bird sanctuaries, and wildlife sanctuaries within 300 metres of the proposed project area. In this regard, the project proponent has received an official letter from the Village Administrative Officer, R.Vadipatti North village, dated 10.04.2026**. The letter copy enclosed as Annexure – 4.**

e. Land document of the proposed lease area:

It is a patta land jointly in the name of Thiru.Gopalakrishnan (applicant), Thiru.Dinesh, Thiru.Balachandru, Thiru.Karthi vide patta no.1089, the applicant has obtained consent from the pattadars. The consent is valid for 15 years from 22.09.2025 to 22.09.2040 enclosed as **Annexure-6.**

CHAPTER 2
PROJECT DESCRIPTION

2.1 TYPE OF PROJECT

The type of the project is Opencast Mechanized Mining to excavate Rough Stone and Gravel within the proposed Mine Lease area with drilling, blasting, loading and transportation. This project is located at S.F. No. 50/4, 50/5A, 51/1, 51/2, 51/3, 51/4, 51/5, 51/6, 51/7 and 51/8 over an extent of 2.37.00 Ha in Vadipatti North Village, Palani Taluk, Dindigul District, Tamil Nadu State.

As per EIA notification, 2006 and its subsequent amendments the project comes under Schedule 1 (a) under Category B1 (Lease area >5 to 250 Ha), considering cluster situation and the total cluster area is 8.80.00 Ha. The details of mines located in the cluster area is certified by Assistant Director, Department of Geology and Mining, Dindigul, vide Rc.No.1207/Mines/2025, dated:21.04.2026.

Table 2.1 - Details of Quarries within 500m Radius

S.No	Name Of The Quarry Owner	S.F. Nos & Village	Lease Period	Area
A. Existing Quarry				
1.	P.Devaraj	160/1(P), North Thathanaickenpatti	13.09.2021 to 12.09.2026	2.00.00 Ha
2.	S.Manikandan	49(P), North Thathanaickenpatti	23.11.2021 to 22.11.2026	1.20.00 Ha
B. Proposed Quarry				
1.	T.S.Thamayanthi	47/1(P), 47/2(P) & 47/3(P) North Thathanaickenpatti	-	1.75.0 Ha
2.	Thiru.P.Manikandan	157/2, North Thathanaickenpatti	-	1.48.0 Ha
3.	Thiru.B.Gopalakrishnan	S.F.No. 50/4, 50/5a, 51/1, 51/2, 51/3, 51/4, 51/5, 51/6, 51/7 And 51/8 Of Vadipatti North	-	2.37.0 Ha
Total Area Under Cluster		**8.80.00 Ha**		

The total lease within the 500m radius (Proposed + Existing) (3 nos + 2 nos) works out to 8.80.00 Ha, including this lease area. As such, the cluster situation TOR is applicable for this project.

2.2 NEED FOR THE PROJECT

The need of the proposed Rough Stone and Gravel quarry of Thiru.B.Gopalakrishnans.

Table 2.1a Salient features of the project

S.No.	Type of Detail	Description
1	Sector	1(a) Non coal mining
2	Fresh/Existing project	Proposed
3	Category	B1
5	Life of the mine	10 Years
6	Geological reserves (upto 58m BGL)	13,01,300 Cu.m of Rough stone, 52,965 Cu.m of gravel
	Mineable reserves (upto 58m BGL)	3,71,595 Cu.m of Rough Stone, 18,264 Cu.m of gravel
	Proposed production quantity for first five years (upto 58m BGL)	3,71,595 Cu.m of Rough Stone, 18,264 Cu.m of gravel
7	Waste generation and management	Nil
8	Bench height and width	Proposed bench height & width is 5.0m respectively and number of proposed benches is 13 Nos.
9	Ultimate pit depth	58 m BGL
10	End use	The excavated Rough Stone and Gravel is used for construction industries for Government & Public sector projects besides catering domestic housing and infrastructure projects in and around the district.

2.3 LOCATION (MAPS SHOWING GENERAL LOCATION, SPECIFIC LOCATION, PROJECT BOUNDARY & PROJECT SITE LAYOUT):

This project site is located in Vadipatti North Village, Palani Taluk, Dindigul District, Tamil Nadu State. The Nearest Railway line is Dindigul to Pollachi line which is about 4.2Km on northeast side of the area. The State Highway (SH-192) Thalaiyuthu– Kallimandayam is about 6.1Km on north side of the area. The general location is given in Figure 2.1. The specific location is given in Figure 2.2.

FIGURE 2.1 LOCATION MAP

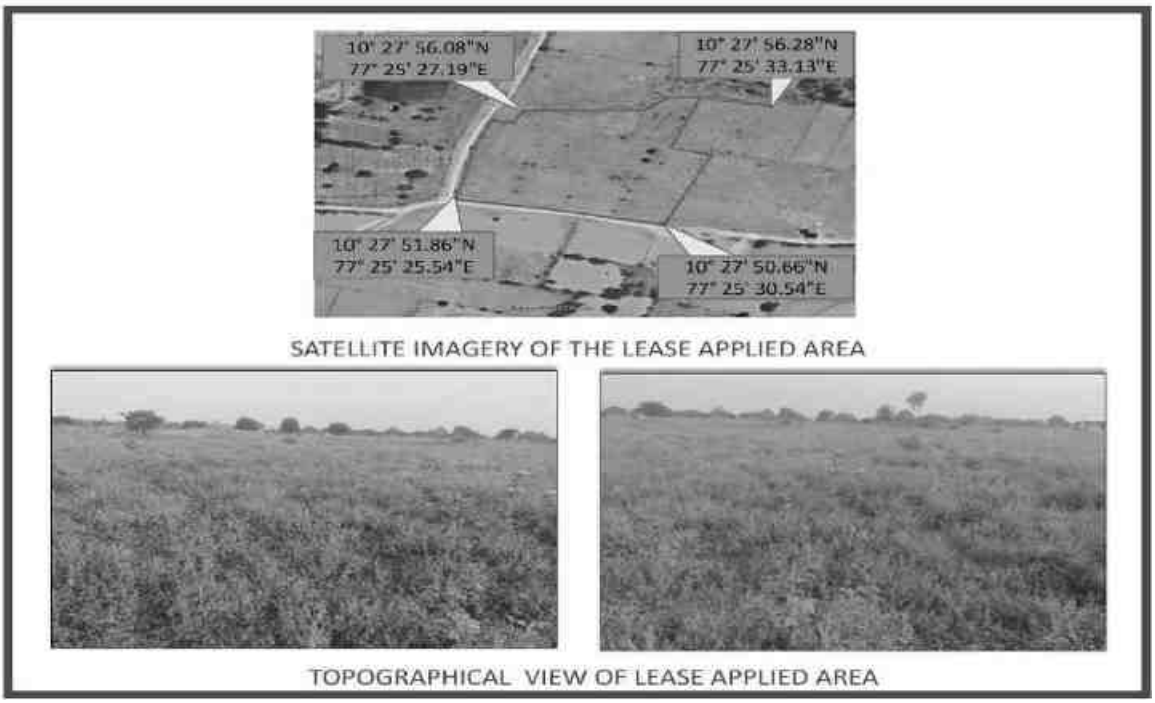


Table 2.2 Co-Ordinates of the Project Site			
Corners	Co- ordinates		Distance between the corners
	Latitude	Longitude	
1	10° 27' 51.86"N	77° 25' 25.54"E	1-2 = 76.0m
2	10° 27' 54.30"N	77° 25' 25.99"E	2-3 = 42.6m
3	10° 27' 55.63"N	77° 25' 26.39"E	3-4 = 16.0m
4	10° 27' 55.47"N	77° 25' 26.89"E	4-5 = 21.0m
5	10° 27' 56.08"N	77° 25' 27.19"E	5-6 = 86.8m
6	10° 27' 56.10"N	77° 25' 30.04"E	6-7 = 25.5m
7	10° 27' 56.70"N	77° 25' 30.62"E	7-8 = 36.2m
8	10° 27' 56.75"N	77° 25' 31.81"E	8-9 = 42.8m
9	10° 27' 56.28"N	77° 25' 33.13"E	9-10 = 53.8m
10	10° 27' 56.69"N	77° 25' 31.41"E	10-11 = 77.0m
11	10° 27' 54.29"N	77° 25' 30.68"E	11-12 = 31.6m
12	10° 27' 53.98"N	77° 25' 31.67"E	12-13 = 107.8m
13	10° 27' 50.66"N	77° 25' 30.54"E	13-14 = 90.0m
14	10° 27' 51.42"N	77° 25' 27.68"E	14-1 = 66.4m

FIGURE 2.2 GOOGLE IMAGE SHOWING PROJECT SITE

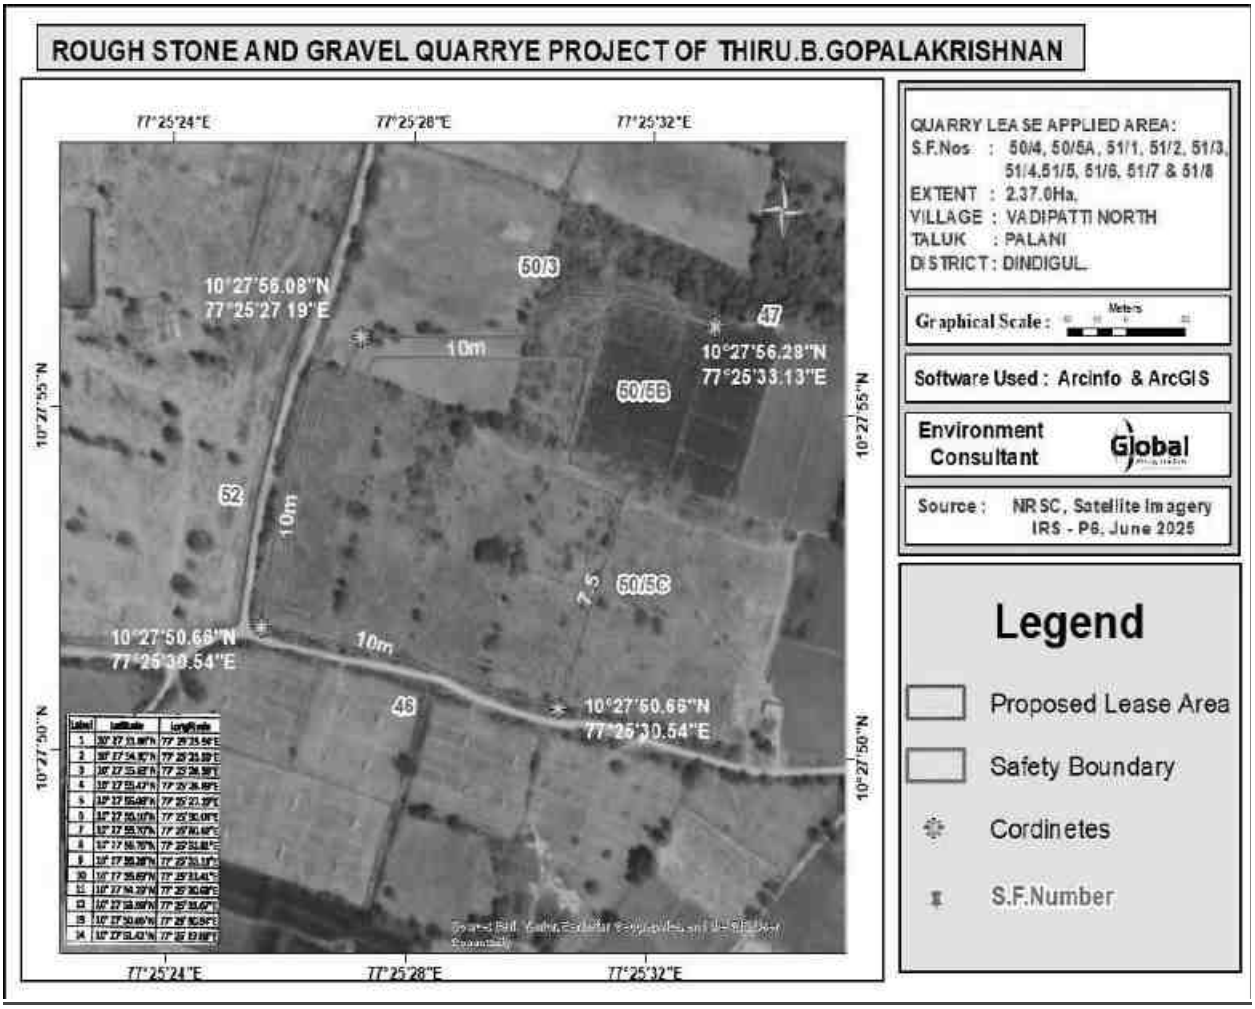


FIGURE 2.3 SURFACE PLAN OF THE PROJECT AREA


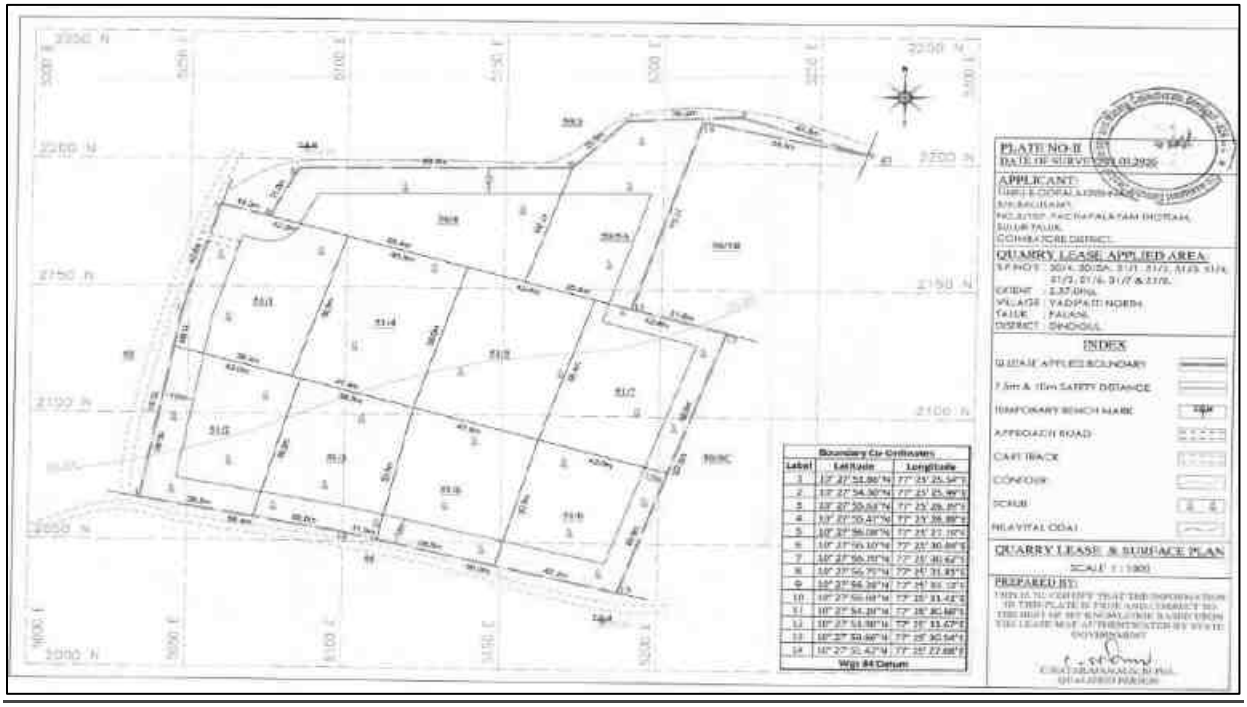


FIGURE - 2.4 GEOLOGY MAP OF PROJECT AREA

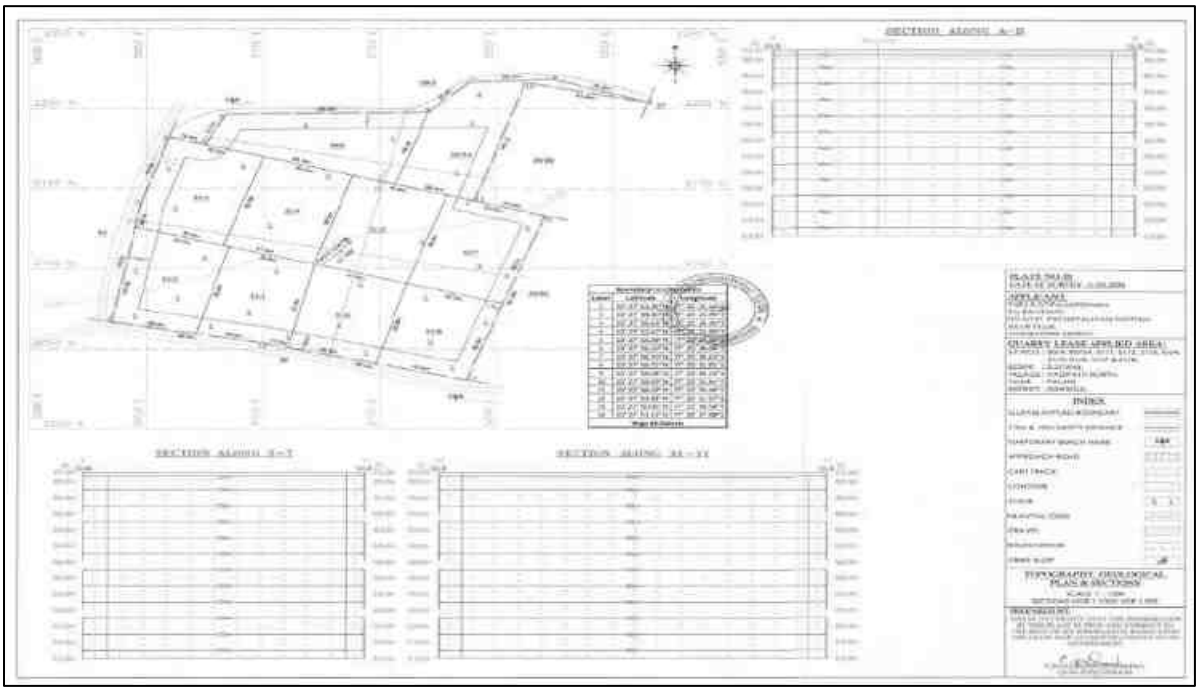

2.3.1 LAND USE OF THE PROJECT AREA

The proposed Mine Lease area is patta land and the Land use pattern of the project site is given below Table 2.3.

Table 2.3 Current Land Use Pattern

S. No.	Land Use	Present Area (Hect)	Area in use during the quarrying period (Hect)
1	Quarrying Pit	Nil	1.75.5
2	Infrastructure	Nil	0.01.0
3	Roads (Temporary)	Nil	0.01.0
4	Green Belt	Nil	0.59.5
5	Unutilized	2.37.0	Nil
	Total	**2.37.00**	**2.37.00**

2.3.2 LAND USE AT MINE CLOSURE STAGE

Table 2.4 Land Use at Mine Closure Stage

S. No.	Land Use	Area in use during the quarrying period (Hect)
1	Area left for water body	1.75.5
2	Green Belt	0.59.5
3	Remaining area	0.02.0
Total		**2.37.00**

2.3.3 SALIENT FEATURES OF THE LEASE AREA

Sr.No	Salient Features	Description
1	Nearest Highway	• The Nearest Railway line is Dindigul to Pollachi line which is about 4.2Km on northeast side of the area. • The National Highway (NH-83) Dindigul – Coimbatore is about 5.8Km on northeast side of the area. • The State Highway (SH-192) Thalaiyuthu– Kallimandayam is about 6.1Km on north side of the area.
2	Nearest Village	Vadipatti North – 418.9 m (SE)
3	Nearest Railway station	Palani – 9.8 km (NW)
4	Nearest Airport	Madurai International Airport -100 km (SE)

Figure 2.5 Topo Map showing existing site features

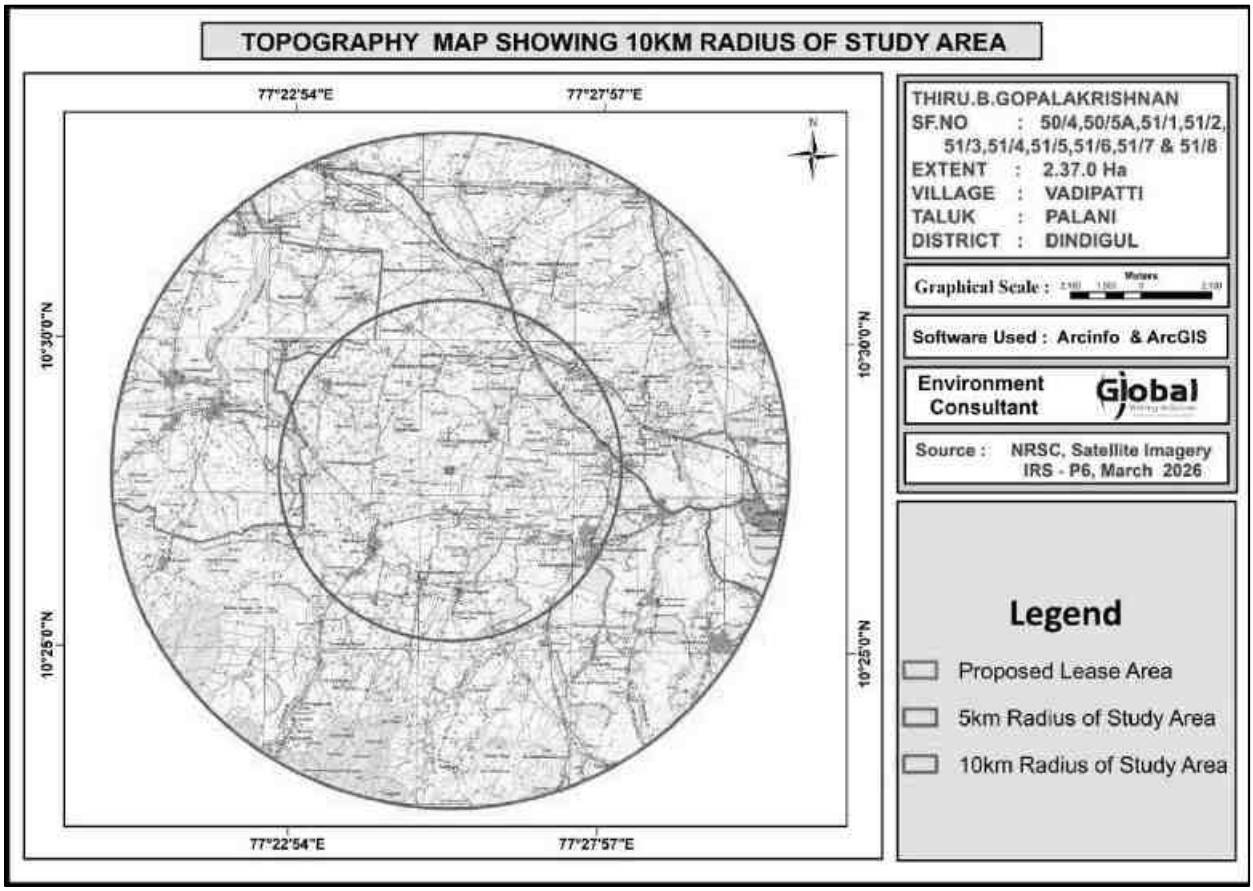


FIGURE 2.6 PROJECT SITE PHOTOGRAPHS





2.4 SIZE OR MAGNITUDE OF OPERATION(INCL.ASSOCIATED ACTIVITIES REQUIRED BY OR FOR THE PROJECT):

The proposed production is rough stone 3,71,595 Cu.m and 18,264 Cu.m Gravel by Opencast Semi-Mechanized mining method. Available Geological Resources of Rough stone 13,01,300 Cu.m and Gravel 70,980 Cu.m. Cost of the project is Rs. 164.02 Lakh including land cost. Capital cost for EMP is Rs. 18.96 lakhs and recurring cost for the EMP is Rs. 40.84 Lakh/Annum.

2.4.1 STATUS OF STATUTORY CLEARANCES, PERMISSIONS, NO OBJECTION CERTIFICATES, CONSENTS:

The mining project will be implemented after getting all the Statutory Clearances, Permissions, No Objection Certificates, consents etc. which are required/necessary for this project under various Acts, Rules and Regulations is as given in table below:

Table - 2.5 Status of Statutory Clearances, Permissions, NOC, Consents

S.No	Particular	Status
1	Mining Plan Approval Status	The project proponent has prepared mining plan under rule 19(1) 41 & 42 of Tamil Nadu Minor Mineral Concession Rules, 1959 and the same has been approved by the Assistant Director, Dept. of Geology & Mining, Dindigul, vide Rc.No. Rc.No.1207/Mines/2025, dated:21.06.2026.
2	Environment Clearance Status	ToR Letter Received vide file no TO26B0106TN5401029N, dated 25.06.2026.
3	Grant of Consent to Establish (CTE)	After 30 days from grant of EC (Duration as per TNPCB)
4	Grant of Consent to Operate (CTO)	After 30 days from grant of EC (Duration as per TNPCB)

2.5 PROPOSED SCHEDULE FOR APPROVAL & IMPLEMENTATION

Proposed schedule for approval of the proposed mining project is given as under:

Table - 2.6 Proposed Schedule for Approval

S.N	Activity Description	AUG 2026	SEP 2026	OCT 2026	NOV 2026
1	Submission of Final EIA/EMP Report to SEIAA-TN				
2	Consideration for EC by SEAC				
3	Recommendation of SEAC to SEIAA				
4	Grant of EC by SEIAA				

Proposed schedule has been prepared as per EIA Notification, 2006

Note: Application was submitted to Parivesh Portal on 11.05.2026, ToR was granted on 25.06.2026. Baseline data Collection during Summer Season (March to May 2026). After obtaining EC from SEIAA-TN, CTE and CTO under section 21 of the Air (Prevention and Control Act) 1981 and section 25/26 Water (Prevention and Control of Pollution Act) 1974 will be obtained from Tamil Nadu State Pollution Control Board (TNPCB).

2.5.1 IMPLEMENTATION

Implementation of the proposed mining project will be done in accordance with the existing Acts and Rules applicable on mining operations as well as in accordance with any Act/Rule/Guidelines issued by Central or State Government from time to time and as per Mining Plan and Progressive Mine Closure Plan approved by Assistant Director, Department of Geology and Mining, Dindigul, vide Rc.No.1207/Mines/2025, dated:21.06.2026..

2.6 TECHNOLOGY & PROCESS DESCRIPTION

2.6.1 BASIC REQUIREMENTS FOR THE PROJECT

The project requirements such as water, power, man-power, fuel, machinery with source of supply is described in the sections below.

2.6.2 WATER REQUIREMENTS

In the proposed mines water will be mainly used for domestic purpose, dust suppression & plantation. Total water requirement for the project is 4.0 KLD which will be sourced from outside agencies. Negligible sewage of 0.5 KLD will be generated, for which a septic tank with soak pit will be set up. The water balance diagram is given below.

FIG 2.7 WATER BALANCE DIAGRAM

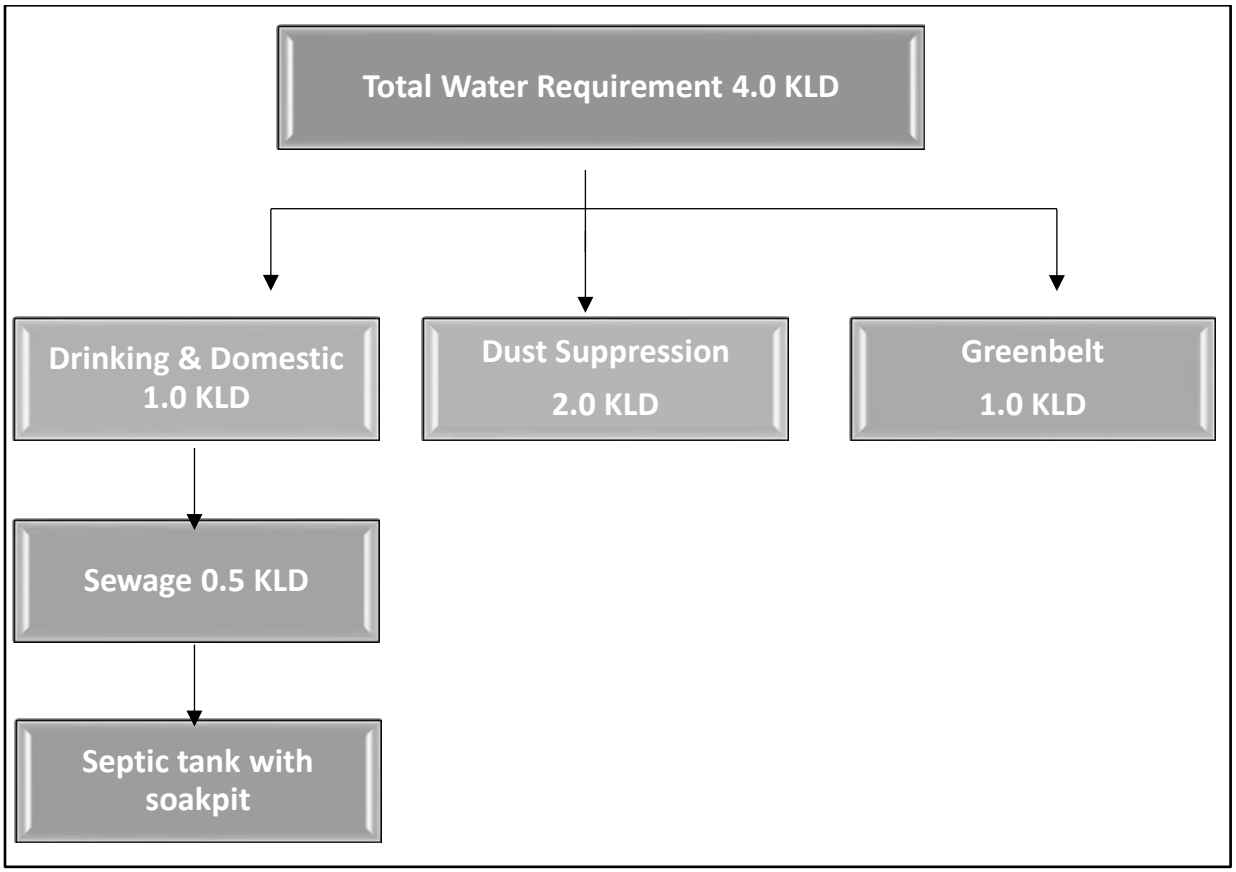


Table - 2.7 Water Requirement

S. No	Particular	Water Requirement (KLD)
1	Dust suppression	2.0
2	Drinking/Domestic	1.0
3	Greenbelt/Plantation	1.0
Total		4.0

2.6.3 POWER REQUIREMENT

Total Fuel requirement is 306104 KL for entire life of the project. Power will be used only in the office building

2.6.4 MAN POWER REQUIREMENT

Total Manpower requirement will be 34 persons which out of which 21 persons (Mines manager, Foreman, Mining Mate, etc.,) and other are drivers and workman's categories. Beside this, 12 workmen will be drivers and workmen. Preference will be given to the locals as per their eligibility.

S.No	Description	Employment potential
1	Mines Manager	1 No.
2	Foreman / Mate	2 Nos.
3	Operator	10 Nos.
4	Mechanic	1 No.
5	Driver	5 Nos.
6	Labours	15 Nos
	Total	**34 Nos**

2.6.5 EXTENT OF MECHANIZATION

Table 2.8 Machineries involved in the project				
S.No.	**Particulars**	**capacity**	**Motive Power**	**Nos**
1.	Jack hammer	32mm dia	Compressed air	3
2.	Compressor	1 psi	Diesel drive	1
3.	Excavator with Bucket and Rock Breaker	0.90 m^3	Diesel drive	2
4.	Tippers	5/10 Ts	Diesel drive	5

Source: Approved Mining Plan

Note: The mining equipment's of the above capacities are adequate for total material handling requirements for the proposed production of Rough stone and Gravel in the ML area.

2.6.6 GEOLOGY AND TOPOGRAPHY

Topography

The mine lease area of 2.37.00 Ha is covered in the Survey of India Toposheet 58 F/07 and is bounded by Latitude: 10°27'50.66"N to 10°27'56.75"N and Longitude: 77°25'25.54"E to 77°25'33.13"E. No major river is found nearby the lease applied area. Water table is found at a depth of 68 m. Temperature of the area is reported to be 18^0 C to a maximum of 42^0 C during summer. Rainfall of this area is about 800 mm to 900 mm during the both NE & SW monsoons.

The topo map showing the lease area of the proposed quarry is given in Figure 2.1 and Satellite map showing proposed lease area is given in Figure 2.2.

The elevation of the proposed quarry is 372 m (maximum) from MSL. There is no forest land in the mine lease area. The project site is dry land which is not fit for any cropping.


2.6.7 Regional Geology

The Core and 10 Km buffered zone geological features (Figure 2.28) shows that the Dindigul district sits on the highly deformed high-grade crystalline rocks of the Southern Granulite Terrain. The dominant lithology features extensive charnockites and hornblende-biotite gneisses. Localized economically significant formations include crystalline limestone in Vedasandur and the unique Oddanchatram Anorthosite Complex. Charnockites & Gneisses makes vast majority of the hard rock terrain. They are extensively quarried as rough stone, blue metal, and dimension stones. Oddanchatram Anorthosite is a prominent geological feature consisting of anorthosite, gabbro, and related mafic rocks. Supracrustal Rocks Contains enclaves of quartzites, calc-granulites, and garnet-sillimanite gneisses. Recent Alluvium is Unconsolidated sands, silts, and gravels limited strictly to the active river courses of the Shanmuganadhi, Kodavanar, and Nangangiar basins. Limestone is High-grade crystalline limestone deposits occur notably in the Vedasandur and Natham taluks, actively mined for local cement and metallurgical industries. Quartz & Feldspar is Pegmatite veins bearing these minerals are present, primarily mined around the Mulaiyur and Kuttam areas. Bauxite is found capping the higher elevations of the Kodaikanal hill ranges, although extraction is restricted due to wildlife sanctuary protections. Minor Minerals like Brick earth, gravel, and dimension stone granites are also widely extracted throughout the district.

Crystalline rocks of Archaean to late Proterozoic age occupy over 80% of the area of the state of Tamilnadu, while the rest is covered by Phanerozoic sedimentary rocks mainly along the coastal belt and in a few inland River valleys. The hard rock terrain comprises predominantly of Charnockite and Khondalite groups and their migmatitic derivatives, supracrustal sequences of Sathyamangalam and Kolar groups and Peninsular Gneissic Complex (Bhavani Group), intruded by ultramafic-mafic complexes, basic dykes, granites and syenites. The sedimentary rocks of the coastal belt include fluviatile, fluvio-marine and marine sequences, such as Gondwana Supergroup (Carboniferous to Permian and Upper Jurassic to Lower

Cretaceous), marine sediments of Cauvery basin (Lower Cretaceous to Paleogene), Cuddalore /Pannambarai Formation (Mio-Pliocene) and sediments of Quaternary and Recent age. *(Source – District Survey Report, Dindigul).*

FIGURE 2.8 REGIONAL GEOLOGY MAP-10 Km RADIUS FROM PROJECT AREA

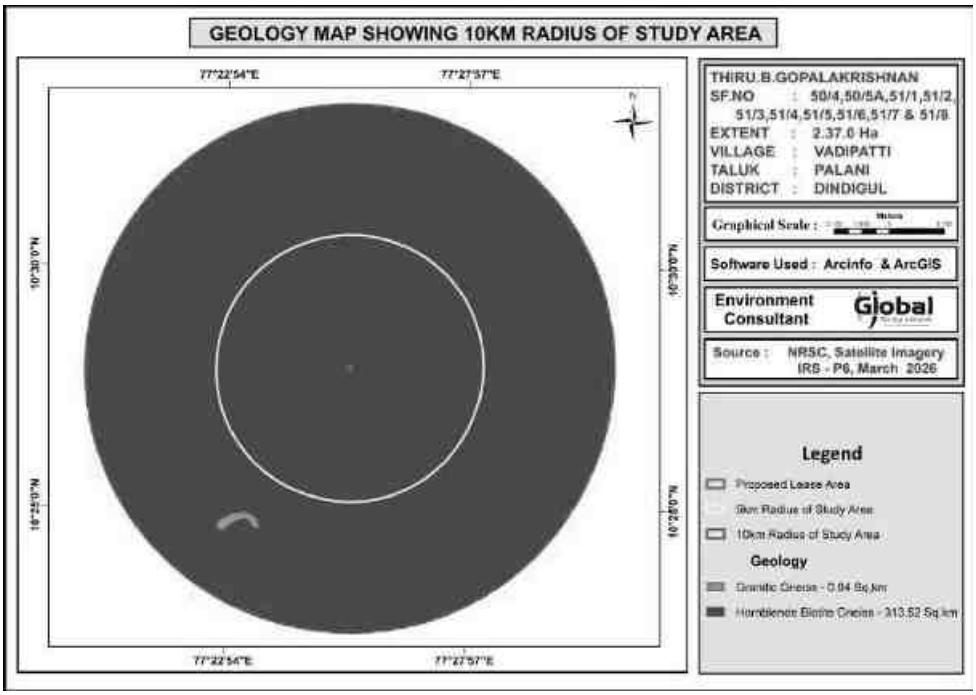

2.6.8 Local Geology

The area is underlain by the wide range of metamorphic rocks of peninsular gneissic complex. These rocks are extensively weathered and overlain by the recent valley fills and alluvium at places. The geological formations found in the district are Archaean rocks like Gneisses, Granites, Charnockites basic granulites and calc-gneisses. The younger formations are Quartz veins and pegmatite.

The rock type noticed in the area for lease is Charnockite which contains mostly Quartz and Feldspar with some ferromagnesian minerals. The Charnockite is part of peninsular Gneisses, a high grade metamorphic rock.

The strike of the Charnockite formation is N45^{0}E –S45^{0}W with dipping towards SE60^0.

The general geological succession of the area is given as under.

AGE		ROCK TYPE
Recent	-	Gravelly soil
		Unconformity
Archaean	-	Dolerite dyke
		Charnockite.
		Peninsular Gneissic complex and Calc Gneiss

2.7 PROJECT DESCRIPTION INCLUDING DRAWING SHOWING PROJECT LAY OUT COMPONENTS OF PROJECT ETC., SCHEMATIC REPRESENTATION OF THE FEASIBILITY DRAWING WHICH GIVE INFORMATION IMPORTANT For EIA PURPOSE.

2.7.1 PROCESS DESCRIPTION

PROPOSED METHOD OF MINING

Opencast mechanized method with 5.0 m height 5.0m width and overall, 45^0 slope of the bench. It is proposed to excavate 3,71,595 Cu.m of Rough Stone and 18,264 Cu.m Gravel. No wastage is envisaged as the entire material available is Rough Stone and Gravel only.

TIMING

Mining will be done on single shift basis. Timing will be 8 hours from 8 AM to 1 Noon and 2 PM to 5 PM. Lunch time will be provided between 1 Noon and 2 PM. Timing may be variable from season to season depending upon the sunrise and sunset. Weekly one day will be declared as holiday.

BENCH GEOMETRY

Height (max) and Width (max) of the benches will be maintained as 5m each and overall slope angle will be at around 45^0 with the horizontal.

DEVELOPMENT OF MINING FACES

The proposed mining method is Opencast Mechanized mining. Site preparation as such bush cleaning, approach road, office and sanitary facilities will be done after obtaining all the statutory clearances as such Environmental Clearance, Consent to Operate, Lease Deed, etc., Once site is ready will start the quarrying operation and it is anticipated in the month of August 2026.

DRILLING & BLASTING

Drilling will be done up to maximum depth of 58 m BGL (Drilling diameter will be 32 mm). Jackhammer will be used for drilling with water spray. Powder factor of explosives for breaking such hard rock shall be in the order of 6-7 Tonnes per Kg of explosives. Small dia 25 mm slurry explosive is proposed to be used for shattering and heaving effect for removal of Rough Stone & Gravel. The proposed blasting pattern is given as Figure 2.9.

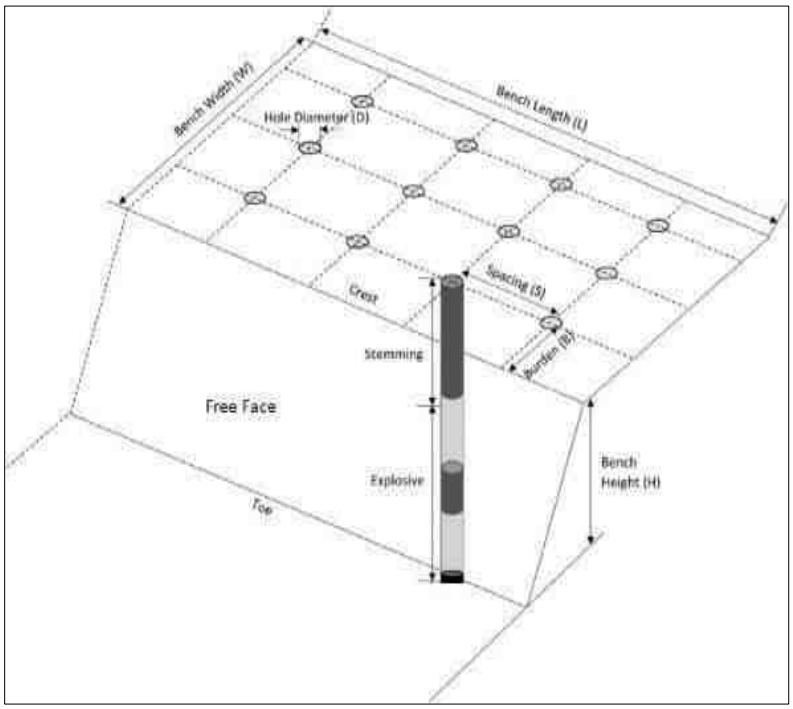


FIGURE 2.9 BLASTING PATTERN

LOADING& TRANSPORTATION OF ROUGH STONE AND GRAVEL

Hydraulic excavator will be used for lifting and loading of the rough stone and Gravel. This excavator in combination with Tippers (10MT) capacity of 5 nos will be used.

FIGURE 2.10 FLOW CHART OF THE QUARRY OPERATION

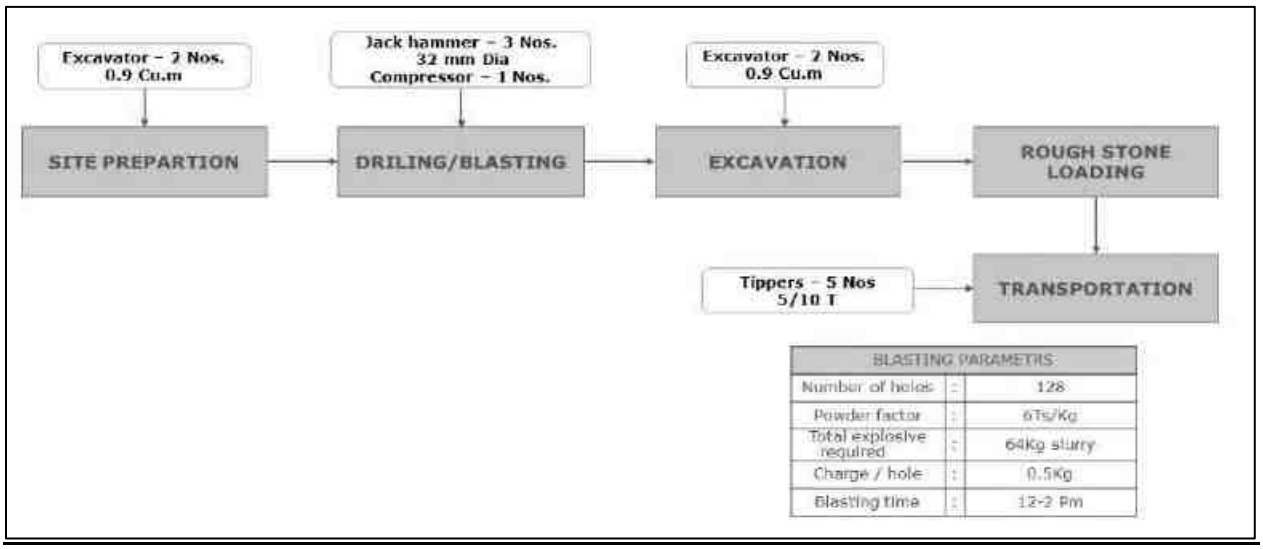


TABLE - 2.9 MINING DETAILS

Sl. No	Description	Details	Remarks
1.	Method of Mining	Opencast method of Semi Mechanized Mining with 5.0 m height 5.0 m width and overall 45^0 slope of the bench. Hydraulic excavator will be used for the excavation and 5/10T tippers will be used for the Hauling.	Excavator -2 No. Tippers - 5 Nos.
2.	Mineral Use	The excavated Rough Stone will be used for construction industries for Government & Public sector projects besides catering for domestic housing and infrastructure projects in and around the district.	-
3.	Proposed Depth of mining for the first five years	58m (BGL)	The water table in the area is around 82m BGL
4.	Proposed Production quantity	**1st five Years**: 2,09,745 m^3 of rough stone, 52,965 m^3 of Gravel **2nd five Years**: 1,61,850 m^3 of rough stone	10 Years
5.	Safety Zone	Out of 2.37.00 Ha, 0.59.50 Ha will be maintained as a Safety Zone during	Around 595 nos. of saplings will be

		mining operations.	planted in this safe area.
6.	Water requirement	4.0 KLD	Procured by the outside water.
7.	Energy requirement	306104 KL of HSD (Entire Project Life)	All the equipment will be diesel-operated. No electricity is needed for mining operations.
8.	Manpower	Total manpower	This project will give employment opportunities to 34 people.
9.	Shift	General Shift	8.00 AM – 5.00 PM
10.	Project Cost	Rs. 164.02 Lakhs	Including Fixed Asset + Operational & EMP cost
11.	EMP Cost	59.80 Lakhs	10 Years
12.	CER Cost	Rs. 5.0 Lakhs.	The amount will be utilized for the development of Panchayat Union Primary School, Vadipatti North.

2.7.2 YEAR WISE PRODUCTION & EXCAVATION DETAILS

Year wise Production of Rough stone and Gravel from the area will be upto maximum capacity. The recovery factor is up to 100% hence no waste expected to be generated. All excavated quantity is saleable. The summary of proposed development and production during the mine plan period is given in Table 2.10.

Table 2.10 Summary of production for 1st Five Years

Year	Section	Bench	Length in (m)	Width in (m)	Depth in (m)	Gravel in m^3	Rough stone in m^3	Bulk Density	Gravel in (Ts)	Mineable Reserves of Rough stone in (Ts)
I	XY-AB	I	100	33	3	9900	-	2	19800.00	-
		II	91	29	5	-	13195	2.75	-	36286.25
	X1Y1-AB	I	64	99	3	19008	-	2	38016.00	-
		II	60	94	5	-	28200	2.75	-	77550.00
Total						**28908**	**41395**	**-**	**57816.00**	**113836.25**
II	X1Y1-AB	I	81	99	3	24057	-	2	48114.00	-
		II	76	94	5	-	35720	2.75	-	98230.00
		III	13	89	5	-	5785	2.75	-	15908.75
Total						**24057**	**41505**	**-**	**48114.00**	**114138.75**
III	X1Y1-AB	III	57	89	5	-	25365	2.75	-	69753.75
	XY-AB	III	81	24	5	-	9720	2.75	-	26730.00
		IV	71	19	5	-	6745	2.75	-	18548.75
Total						**-**	**41830**	**-**	**-**	**115032.50**
IV	X1Y1-AB	IV	60	84	5	-	25200	2.75	-	69300.00
		V	44	79	5	-	17380	2.75	-	47795.00
Total						**-**	**42580**	**-**	**-**	**117095.00**
V	X1Y1-AB	V	6	79	5	-	2370	2.75	-	6517.50
		VI	40	74	5	-	14800	2.75	-	40700.00
		VII	30	69	5	-	10350	2.75	-	28462.50
		VIII	20	59	5	-	5900	2.75	-	16225.00
		IX	10	49	5	-	2450	2.75	-	6737.50
	XY-AB	V	61	14	5	-	4270	2.75	-	11742.50
		VI	51	9	5	-	2295	2.75	-	6311.25
Total							**42435**	**-**	**-**	**116696.25**
Grand Total						**52965**	**209745**	**-**	**105930.00**	**576798.75**

Summary of production for 2nd Five Years

Year	Section	Bench	Length in (m)	Width in (m)	Depth in (m)	Rough stone in m^3	Bulk Density	Mineable Reserves of Rough stone in (Ts)
VI	X1Y1-AB	III	56	89	5	24920	2.75	68530.00
		IV	18	84	5	7560	2.75	20790.00
Total						**32480**	**-**	**89320.00**
VII	X1Y1-AB	IV	38	84	5	15960	2.75	43890.00
		V	41	79	5	16195	2.75	44536.25
Total						**32155**	**-**	**88426.25**
VIII	X1Y1-AB	V	15	79	5	5925	2.75	16293.75
		VI	56	74	5	20720	2.75	56980.00
		VII	16	69	5	5520	2.75	15180.00
Total						**32165**	**-**	**88453.75**
IX	X1Y1-AB	VII	40	69	5	13800	2.75	37950.00
		VIII	56	59	5	16520	2.75	45430.00


		IX	9	49	5	2205	2.75	6063.75
Total						**32525**	**-**	**89443.75**
X	X1Y1-AB	IX	47	49	5	11515	2.75	31666.25
		X	56	39	5	10920	2.75	30030.00
		XI	46	29	5	6670	2.75	18342.50
		XII	36	19	5	3420	2.75	9405.00
Total						**32525**	**-**	**89443.75**
Grand Total						**161850**	**-**	**445087.50**

2.7.3 CONCEPTUAL PERIOD

During conceptual stage the mined-out area will be converted into water reservoir and safety zone as well as upper benches will be used for plantation at the conceptual period. It will also serve the purpose as socio economic and corporate social responsibility of the lessee by way of supplying water for irrigation purpose or at will of the local people. This will help in ground water recharging as well. The conceptual plan and section of mine lease area is given in Figure 2.11. Ultimate extent and size of the quarry at the conceptual stage is given below as Table 2.11 and Land Use pattern is given as Table 2.11 The conceptual plan is given as Figure 2.11.

TABLE 2.11 Ultimate Pit Dimension			
Pit No.	**Length (max) (m)**	**Width (Avg) (m)**	**Depth (max) (m)**
Ultimate Pit dimension (M) end of mine plan period			
I	145	121	43
Ultimate Pit dimension (M) end of quarry lease period			
I	145	121	58

FIGURE 2.11 CONCEPTUAL PLAN

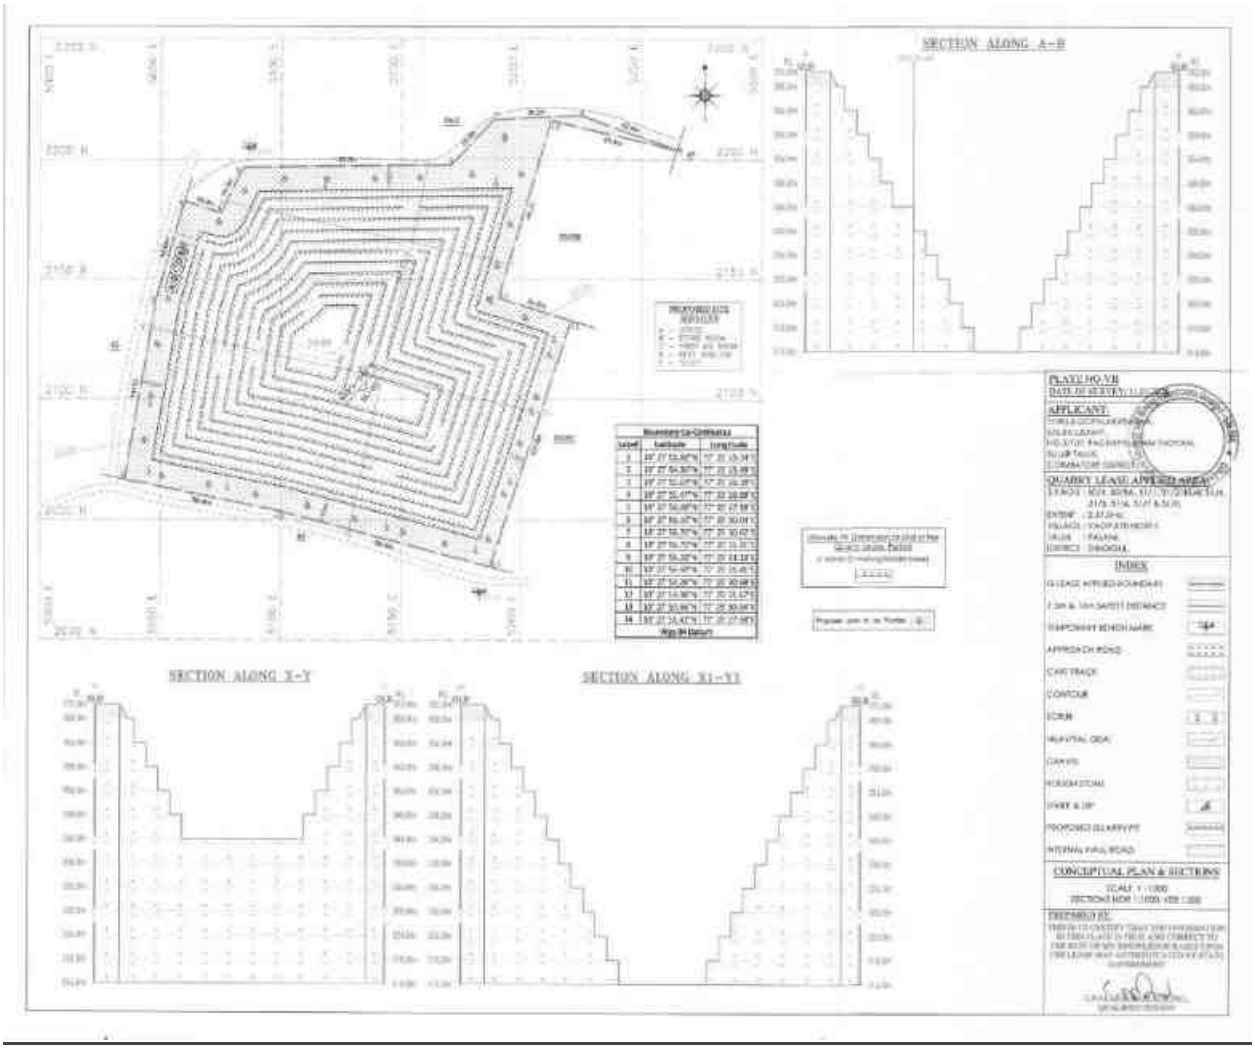

2.8 DESCRIPTION OF MITIGATION MEASURES INCORPORATED INTO THE PROJECT TO MEET ENVIRONMENTAL STANDARDS ENVIRONMENTAL OPERATING CONDITIONS, OR OTHER EIA REQUIREMENTS (AS REQUIRED BY THE SCOPE)

The mitigation measures given in this section are for management of the emissions (particulate or gaseous), Noise pollution, wastewater & surface run-off generated

from the mining operations to meet the environmental standards and environmental operating conditions are as follows:

2.8.1 AIR QUALITY MANAGEMENT

Drilling

Drilling machines are proposed to be equipped with wet drilling arrangements and cyclone dust collectors.

Blasting

- Controlled blasting is proposed to be adopted and optimum use of explosive energy will help in reducing the air pollution.
- Secondary blasting will be avoided.
- Rock breakers are proposed to be used for breaking over sized boulders in order to reduce the dust generation.
- Use of good quality of explosives having proper oxygen balance with regular monitoring.
- Ensuring proper stemming after charging of explosives. Proper stemming material will help in minimizing dust throw thereby lowering the spread of dust particles in ambient air pollution.
- Water spray on blasted muck pile before dozing/loading to control dust generation.

Loading & Transportation

- Water spray on haulage roads, access roads, operating benches and proper maintenance of haul roads.
- Development of green belt/plantation around mine boundary, roads and other places will be carried out to control the air pollution.
- Proper maintenance of the HEMMs & transportation vehicles will be done.
- Vehicular emissions will be kept under norms.
- Personal Protective Equipment like dust masks will be provided to all employees. ➢ Regular air quality monitoring will be carried out.

- Compliance of conditions laid by MoEF&CC and TNPCB to minimize environmental impacts

2.8.2 NOISE MANAGEMENT

Drilling

- Drilling with sharp drill bits to achieve optimum drilling performance and to reduce noise generation at source will be adopted.
- Personal protective equipments i.e. earplug in drilling & in high noise area shall be used.

Blasting

- As blasting will be done in accordance with standards prescribed by DGMS for controlled blasting; therefore, ground vibrations will not affect the structures in the vicinity of mine area.
- Explosives charge per hole and per delay will be maintained as per DGMS guidelines.
- Blasting will be carried out by use of non-electric detonators (NONEL) system and the impacts of noise generated due to blasting are momentary.
- Vibrations and noise generated by blasting will be monitored regularly

Transportation

- Adequate silencers in HEMMs will be provided to reduce generation of noise.
- Proper and regular maintenance, oiling and greasing of machines at regular intervals will be done to reduce generation of noise.
- All HEMMs will be equipped with acoustic a/c closed cabins for operators.
- The workers employed at HEMMs will be provided with protective equipment, earmuffs and earplugs as protective measures from the high noise level generated at the mine site and wherever required.
- Development of green belt & plantation around the mining activity and other areas, will be carried out.
- Regular monitoring of noise will be carried out.

2.8.3 WATER MANAGEMENT

Waste Water

Septic Tanks and soak pits will be provided for the disposal of effluent generated from mine office.

Surface Run-off

- Garland drains are proposed to be constructed around the temporary overburden soil dump to channelize the runoff water from dumps and also around the active pit to restrict rainy water from entering in to the working pit.
- Rain water falling directly into the mine pits will be stored and used for plantation & dust suppression.
- Regular monitoring of water quality will be carried out

GREENBELT/ PLANTATION

The mine lease area is devoid of major plantation. Shrubs and bushes are majorly found within the lease area. The proponent has planned to develop green belt in an area of 0.59.50 Ha. Trees like Pungai, Vagai, Vembu, Manjal konrai, Naval, Puvarasu, etc., will be planted around the mine lease area. A total of 595 trees are planned to be planted. Spacing will be 3m x 3m.

2.9 ASSESSMENT OF NEW & TESTED TECHNOLOGY FOR THE RISK OF TECHNOLOGICAL FAILURE:

From the nature and extent of the deposit, the reserves and the quality have been proved with adequate degree of reliability. Considering the type of mineralization, opencast mechanized method is the most feasible method for mining in the proposed mine lease. It is also a matter of fact that the mining machineries are upgrading with time and therefore the project proponent would act fast to adopt more advanced equipment and automation for safe and environment friendly mining technology in the years to come.

*****

CHAPTER 3
DESCRIPTION OF THE ENVIRONMENT

3.1. STUDY AREA, PERIOD COMPONENTS AND METHODALOGY

The project area is located in Vadipatti North Village, Palani Taluk, Dindigul District, Tamil Nadu State over an extent of 2.37.00 Ha., The project area is considered as Core zone and the area in the surrounding 10km radius is considered as Buffer Zone. The baseline environmental monitoring was conducted by Shrient Analytical & Research Labs Private Limited, Chennai it is an NABL and MOEF recognized laboratory for various components of environment, viz. Air, Noise, Water, Land was carried out during Summer Season i.e. March to May 2026 in the study area covering 10 km radial distance from the rough stone and Gravel mine. Other environmental data on flora and fauna, land-use pattern, forest etc. were also generated through field surveys and secondary information collected from different State Govt. departments. Sampling methods and analysis. Socio-economic survey was conducted, through interaction with the people, sarpanch and medical officers by floating questionnaires and collection of information are supported by census data for demographic structures, amenities, and infrastructure availability within the study area. Baseline values for various environmental components are discussed in this Chapter.

ENVIRONMENTAL SETTING OF THE STUDY AREA


Table 3.1 Description of the lease area

S.No.	Areas	Distance from project site
1	Areas protected under international conventions, national or local legislation for their ecological, landscape, cultural or other related value	Nil within 15km radius

<table>
<tr><td>2</td><td colspan="2">Areas which are important or sensitive for ecological reasons</td></tr>
<tr><td>A</td><td>Wetlands, water courses or other water bodies,</td><td>
<table>
<tr><td>Water bodies</td><td>Distance</td><td>Direction</td></tr>
<tr><td>Nilaviyal Odai</td><td>adjacent to the mine lease area</td><td>N</td></tr>
<tr><td>Sembakulam</td><td>1.58Km</td><td>W</td></tr>
<tr><td>Eraviimangalamkulam</td><td>2.41Km</td><td>SE</td></tr>
<tr><td>Pudhukulam</td><td>3.93Km</td><td>SE</td></tr>
</table>
</td></tr>
<tr><td>B</td><td>C0oastal zone, biospheres,</td><td>Nil within 10km radius</td></tr>
<tr><td>C</td><td>Mountains, forests</td><td>Nil within 10km Radius</td></tr>
<tr><td>3</td><td>Areas used by protected, important or sensitive species of flora or fauna for breeding, nesting, foraging, resting, overwintering, migration</td><td>Nil within 15km radius</td></tr>
<tr><td>4</td><td>Inland, coastal, marine or underground waters</td><td>Nil within 15km radius</td></tr>
<tr><td>5</td><td>State, National boundaries</td><td>Nil within 15km radius</td></tr>
<tr><td>6</td><td>Routes or facilities used by the public for access to recreation or other tourist, pilgrim areas</td><td>Nil within 15km radius</td></tr>
<tr><td>7</td><td>Defense installations</td><td>Nil within 15km radius</td></tr>
<tr><td>8</td><td>Densely populated or built-up area</td><td>Densely Populated Palani, 9.8km (SE)</td></tr>
<tr><td>9</td><td>Areas occupied by sensitive man-made land uses (hospitals, schools, places of worship, community facilities)</td><td>Densely Populated Palani,9.8km (SE)</td></tr>
<tr><td>10</td><td>Areas containing important, high quality or scarce resources (ground water resources, surface resources, forestry, agriculture, fisheries, tourism, minerals)</td><td>Nil</td></tr>
<tr><td>11</td><td>Areas already subjected to pollution or environmental damage. (those where existing legal environmental standards are exceeded)</td><td>Nil</td></tr>
</table>

12	Areas susceptible to natural hazard which could cause the project to present environmental problems (earth quakes, subsidence, landslides, erosion, flooding or extreme or adverse climatic conditions) similar effects	No. The area is not prone to earthquakes, floods, etc.

FIG 3.1 ENVIRONMENTAL SETTING OF THE STUDY AREA

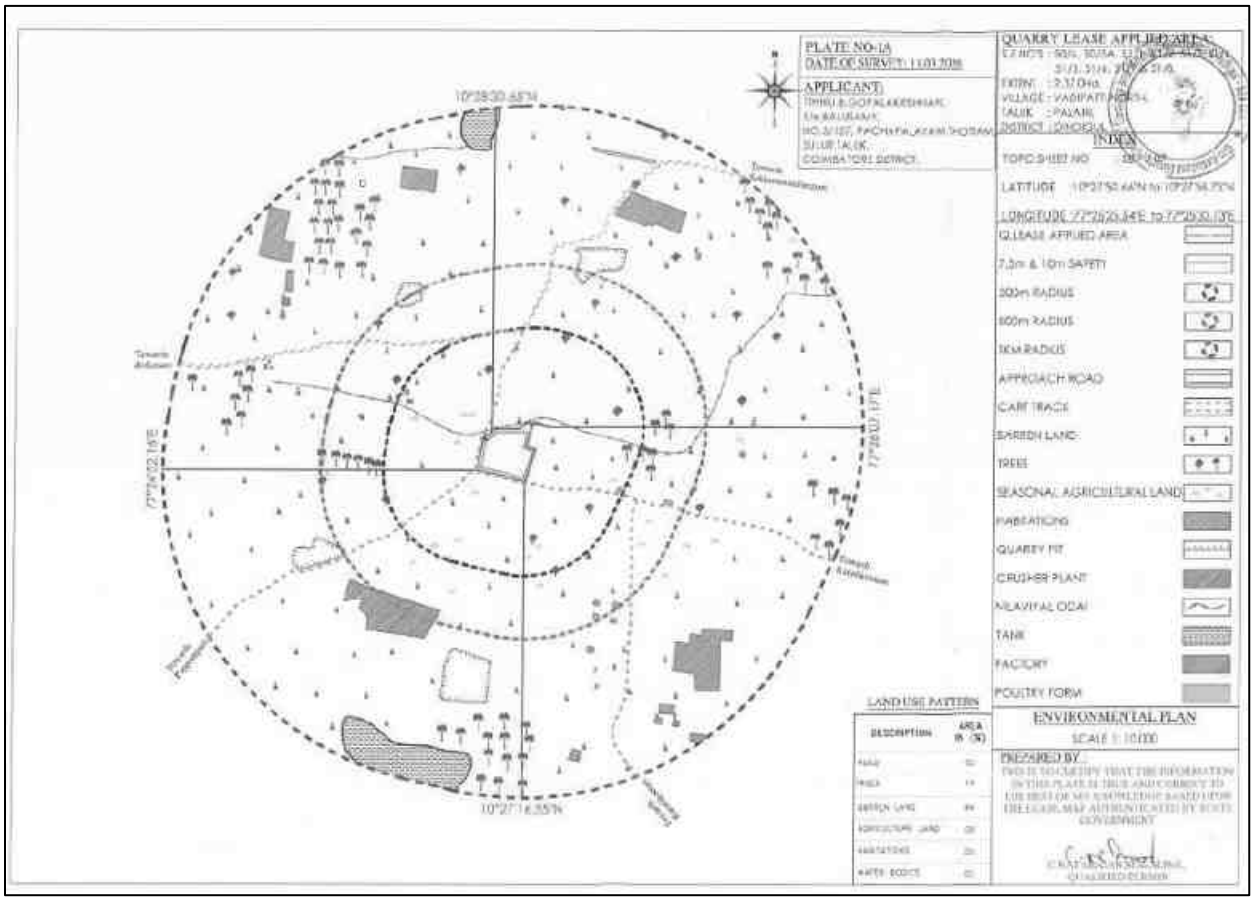

STUDY PERIOD

The relevant information and data (both primary and secondary) were collected in core as well as buffer zone (10 km distance from the mine boundary) during Summer Season (March to May 2026) in accordance with the guidelines for preparation of EIA studies in order to assess the impact of the mine site within the 10 Km study area on existing physical, biological and social environment.

3.2 ESTABLISHMENT OF BASELINE FOR VALUED ENVIRONMENTAL COMPONENTS:

Information on the following components/parameters were collected to understand the existing scenario of the core and buffer area:

- Meteorological environment
- Air environment
- Water environment
- Noise environment
- Soil environment
- Biological environment
- Land use & Land cover
- Socio economic environment
- Hydrogeology

BASELINE DATA COLLECTION

Baseline environment data on various components of the environment in the study area were collected during Summer Season (March to May 2026) to assess the present scenario of the area. Details are given in the table given below.

Baseline data collection During Post Monsoon Season (March to May 2026)

Sr.No	Environmental Component	Primary data		
		Parameters	Frequency	Monitoring/ Sampling locations
1	Land	Agriculture, Habitation, Industry, Stony waste/ Quarries, Forest area, Plantation/ Vegetation, Open scrub, Water bodies etc.	Once in a Season	10 km radius study area
2	Meteorology	Temperature, Relative Humidity, Wind Speed, Wind Direction.	Hourly	1
3	Air	PM10, PM2.5, SO2, NO2, CO & PAH	twice a week (24 hourly)	7

4	Noise	Equivalent noise levels in Leq in dB (A)	Once in a season (day & night time)	7
5	Water	Parameters as per IS 10500 - 2012	Once in a season	7
A	Ground Water & SW	Parameters As per IS 2720/USDA	Once in a season	7 + 2(SW)
6	Soil	Parameters As per IS 2720/USDA	Once in a season	7
7	Biological Environment	Flora and Fauna	Once in a season	Study Area
8	Socio-Economic Environment	Socio-Economic Environment	Once in a season	Study Area

INSTRUMENTS USED FOR ENVIRONMENTAL BASELINE DATA COLLECTION

The following instruments were used at the site for environmental baseline data collection work.


- Respirable Dust Sampler with attachment for gaseous Pollutants, Envirotech APM 460.
- Fine Particulate Matter (FPS) Sampler APM 550
- Sound Level Meter Model Envirotech SLM - 100
- Digital D.O. Meter Model - 831 E (CPCB Kit)
- Weather Monitoring Station Model Enviro WM 271
- Water Level Indicator and
- Global Positioning System (GPS) Apart from collecting samples of air, water, noise and soil from representative sampling points given in proceeding sections, the data on land use, vegetation and agricultural crops were also collected by the field team through interaction with a large number of local inhabitants of the study area and different Government departments/agencies. This provided an excellent opportunity to the members of the field team for obtaining clear scenario of the existing environment of the study area.

3.3. BASE MAP OF ALL ENVIRONMENTAL COMPONENTS

(ENUMERATION OF THE STRUCTURES LOCATED WITHIN 0.5 KM RADIUS FROM THE PROPOSED QUARRY SITE)

A site survey has been conducted to identify and list structures located within a 0.5Km radius from the proposed Quarry and are detailed below. There are permanent structures within a 0.5 km radius from the project site. The PP has obtained a letter from Village Administrative Office (VAO), Vadipatti North stating that there are no structures situated within 300 Km radius.

FIGURE - 3.2 SATELLITE MAP OF THE PROJECT AREA (10 KM RADIUS)

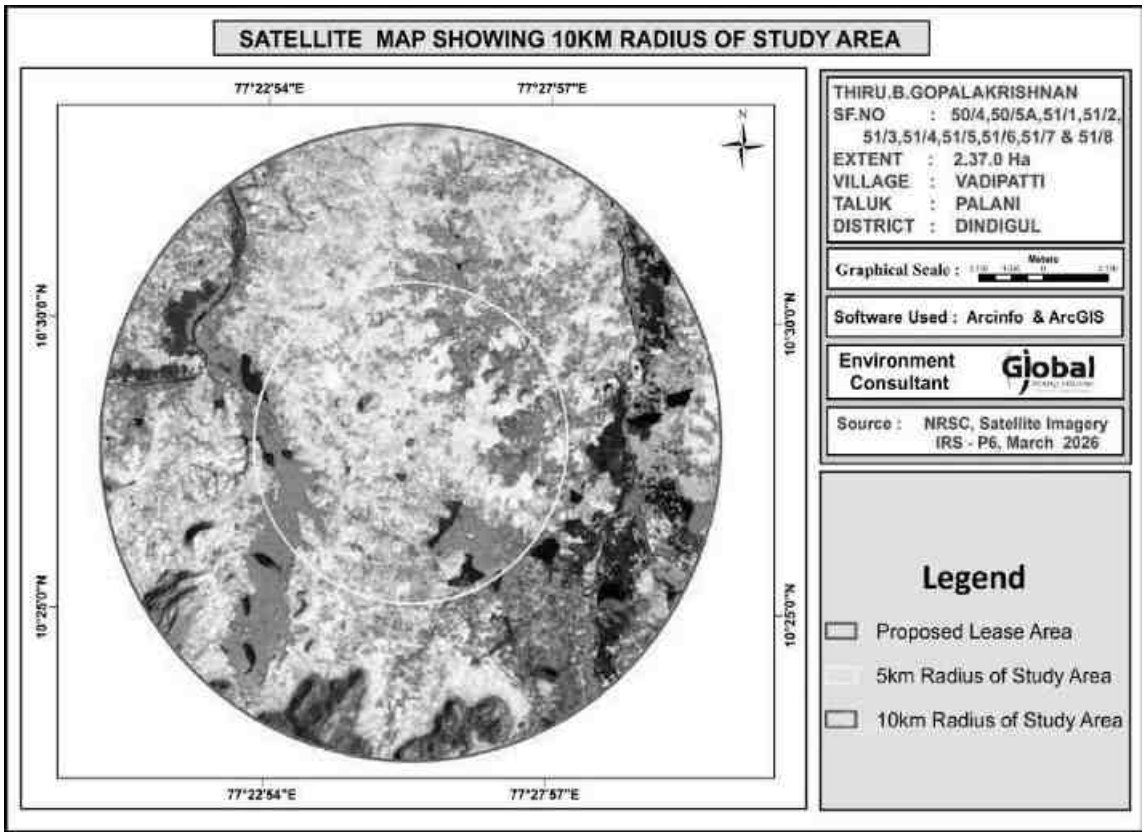

3.3.1 METEOROLOGICAL ENVIRONMENT

Meteorological conditions prevailing in the buffer zone is given below

Climate

The climatic conditions of Dindigul are tropical in nature. In winter, there is much less rainfall than in summer. According to Köppen and Geiger, this climate is classified as Aw. The average temperature in Dindigul is 20^0C to 37^0 C (68°F to 98°F). Approximately 700 mm to 1600mm of rainfall occurs on a yearly basis. Dindigul experiences a moderate climate, and the summers are not easy to define.

Rainfall

The Average Annual Rainfall data received from 2019 to 2024 are given below.

Table 3.2 - Rainfall data

Annual Rainfall in mm						Normal rainfall in mm
2019	2020	2021	2022	2023	2024(As on 30.09.2024)	
712.8	918.4	1238.5	1303.6	1132.2	598.0	930.7

Source: Tamilnadu Water Supply and Drainage Board, Dindigul District

Relative Humidity

High relative humidity between 50% and 80% prevail throughout the year. Relative humidity is maximum in the morning and minimum in the evening However, the coastal areas will be comparatively more humid.

Seismic information

The study area falls in Zone II, which comes under the least active zone. The seismic map of India is given as Fig 3.3.

FIG 3.3 SEISMIC MAP OF INDIA


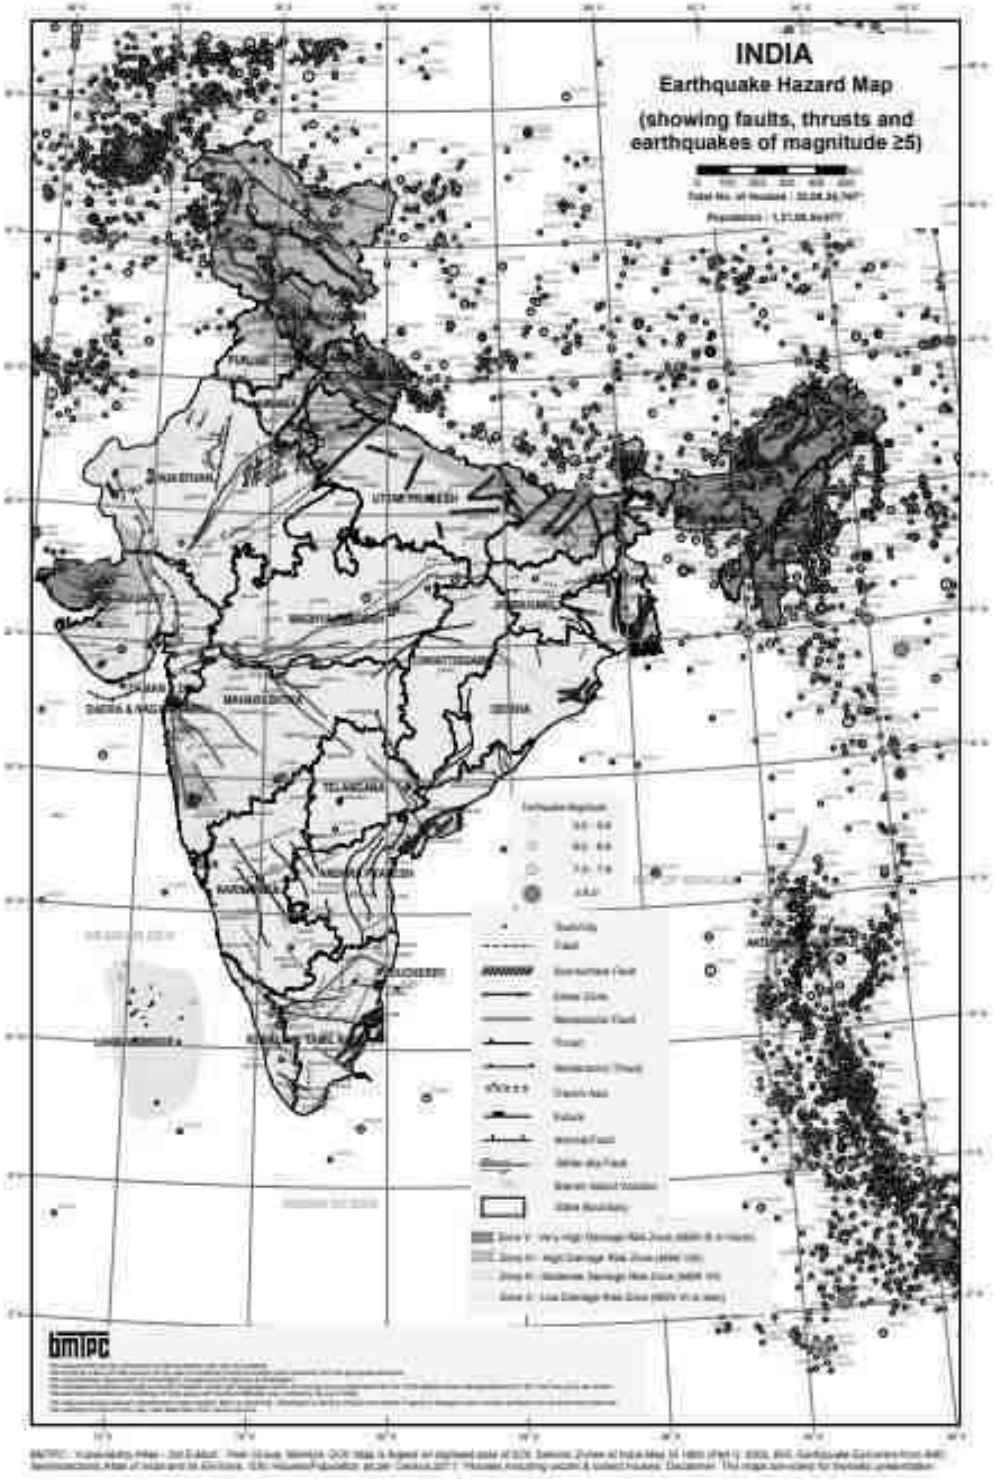


FIG 3.4 WIND ROSE PLOT DURING MARCH TO MAY 2026

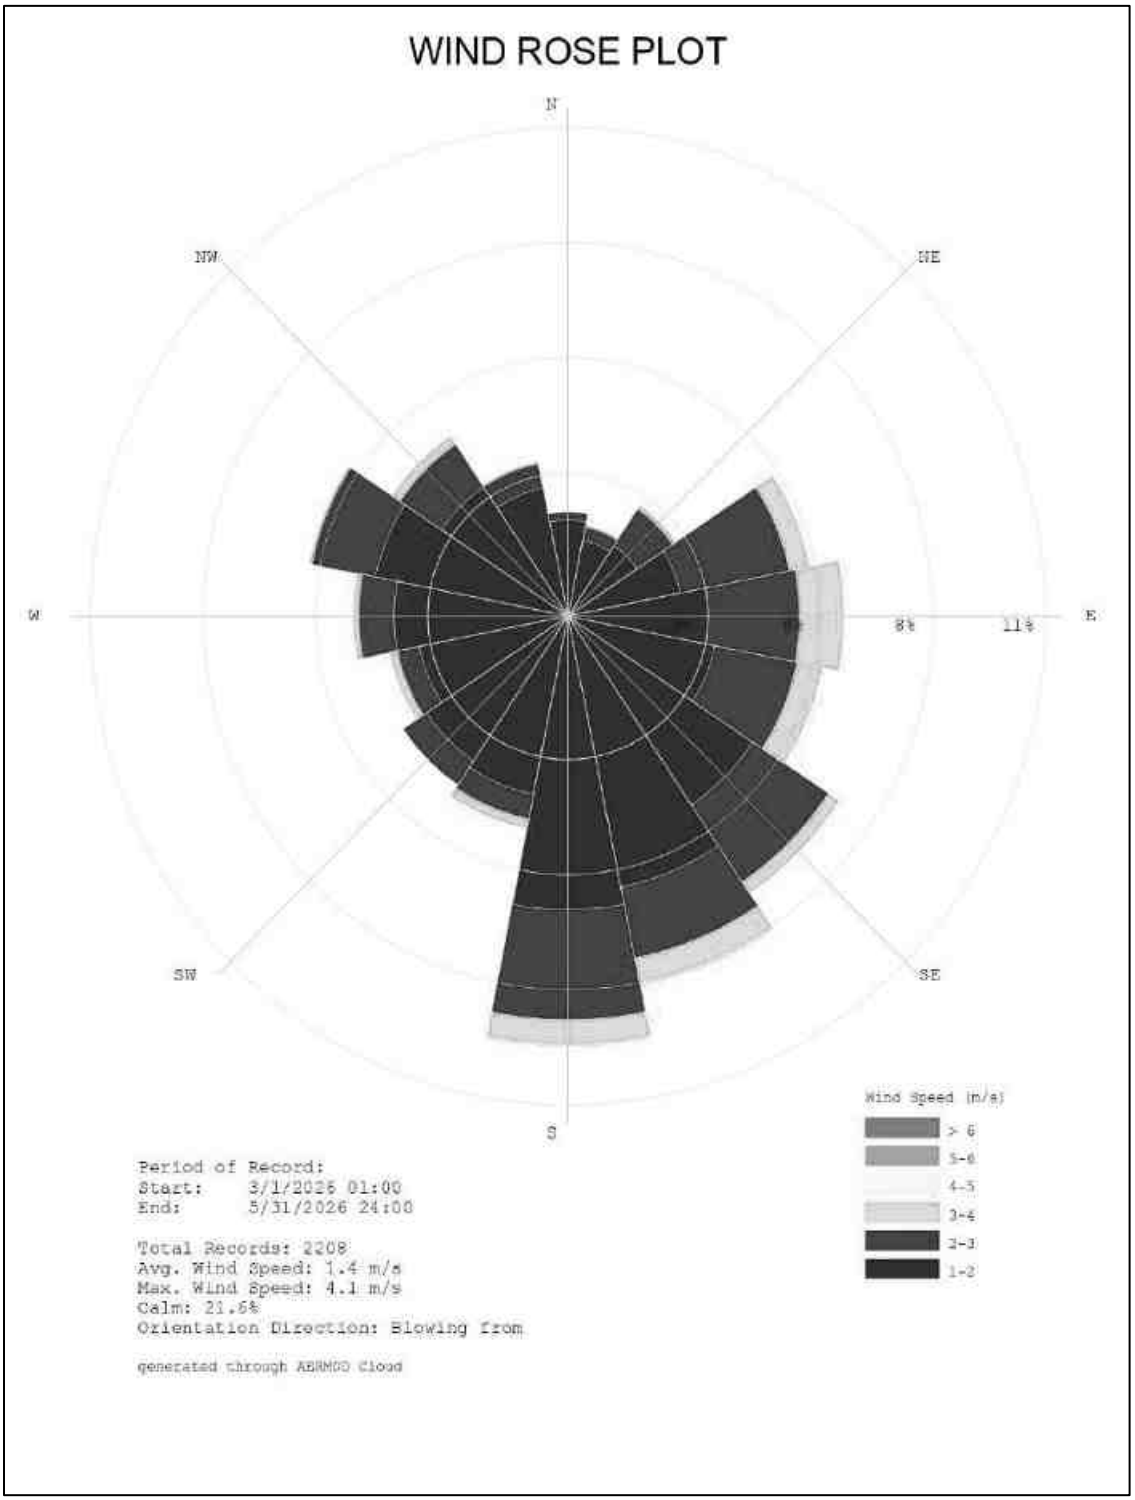

Meteorological data of the project area

The meteorological data collected in the study area from March to May 2026 which includes Temperature, Wind speed, Wind direction and Relative humidity. The predominant wind blows from South. The temperature of the area is reported to be 20°C and 37°C during summer.

3.3.2 AMBIENT AIR MONITORING DATA

Ambient air quality monitoring has been carried out in 7 locations. One in the core zone and remaining six locations in the buffer zone areas. Monitoring locations have been chosen such that the measurement represents the overall air condition prevailing in the area. The study area represents mostly rural environment with stone mining quarries & crushers.

The regional climatologically data, was used as a guideline to know the predominant wind direction during study period. The locations were identified keeping in view predominant wind directions prevailing during study period, sensitive receptors, human settlements, and mining activities around.


The levels of Respirable Particulate Matter (PM10), Fine Particulates (PM2.5), Sulphur Dioxide (SO2) and Oxides of Nitrogen (NOx) were monitored for establishing the baseline status. PM10 were sampled with the help of Respirable Dust Samplers on filter papers and SO2 & NOx were absorbed in the respective absorption media in the impingers attached to RD samplers and analyzed Spectro-photometrically. PM2.5 was monitored with the help of Fine Particulate Samplers. The monitoring locations for ambient air study are given in Table – 3.3 and Figure 3.5 below.

Table 3.3: Details Of Ambient Air Quality Monitoring Locations

S. No.	Station Code	Locations	Distance & Direction	Latitude	Longitude
1	AAQ 1	Project site	Core Zone	10°27'53.79"N	77°25'28.04"E
2	AAQ 2	Pappampatti	2.46km, SW	10°26'43.65"N	77°24'14.61"E
3	AAQ 3	Kavalapatti	3.14km, S	10°26'6.67"N	77°25'3.64"E
4	AAQ 4	Kasanayampatty	1.33km, NE	10°28'29.57"N	77°26'9.84"E
5	AAQ 5	Chinnakalayamputhur	4.49km, NE	10°28'18.92"N	77°27'56.63"E

Table 3.3: Details Of Ambient Air Quality Monitoring Locations					
S. No.	**Station Code**	**Locations**	**Distance & Direction**	**Latitude**	**Longitude**
6	AAQ 6	Karadikootam	1.16km, SE	10°27'8.63"N	77°26'12.31"E
7	AAQ 7	Ayyampalayam	4.33km, NW	10°29'16.64"N	77°23'31.22"E

FIG 3.5 BASE MAP OF AMBIENT AIR MONITORING LOCATIONS

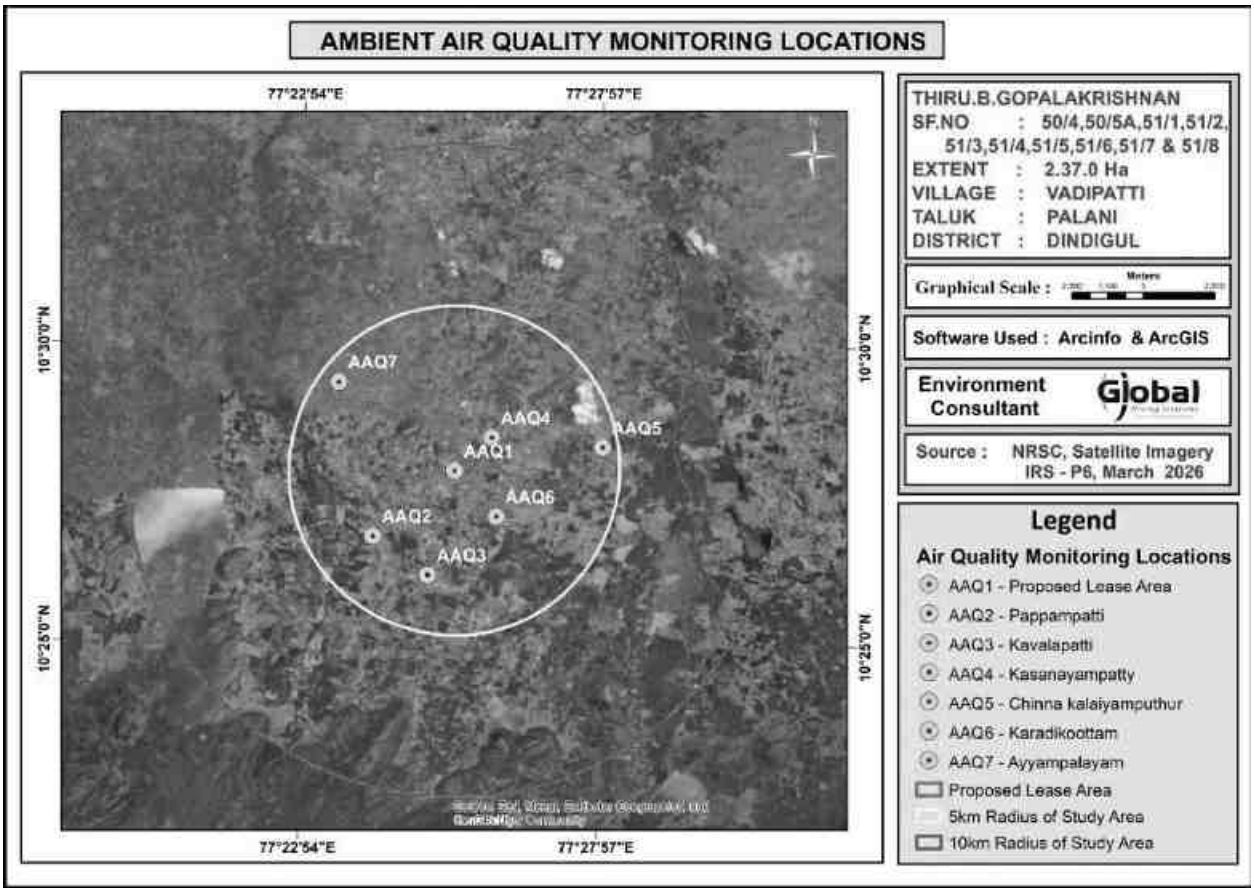

The concentrations of various air pollutants at the 7 locations are given below. For all the components in the table, the unit are in $\mu g/m^3$.

Table.3.4 Results of Air sampling Analysis in 7 locations

Station ID	Min	Max	Avg.
Particulate matter PM-$_{2.5}$ ($\mu g/m^3$)			
AAQ-1	22.6	34.8	28.9
AAQ-2	19.5	29.4	24.1
AAQ-3	20.2	25.8	23
AAQ-4	18.8	23.6	21
AAQ-5	18.5	25.1	21.8
AAQ-6	20.7	27.4	24.2
AAQ-7	23.4	30	26.6
CPCB NAAQS 2009 for PM $_{2.5}$ - 60 $\mu g/m^3$			
Particulate matter PM-$_{10}$ ($\mu g/m^3$)			
AAQ-1	47.5	72.8	60.8
AAQ-2	41.8	61.4	51.4
AAQ-3	44.4	56.8	50.7
AAQ-4	40.6	51.2	45.5
AAQ-5	40.6	55.1	48
AAQ-6	44.8	59.4	52.1
AAQ-7	48.8	62.5	55.3
CPCB NAAQS 2009 for PM $_{10}$ - 100 $\mu g/m^3$			
Sulphur Di-oxide as SO_2 ($\mu g/m^3$)			
AAQ-1	5.4	7.8	6.6
AAQ-2	5	7.4	6.2
AAQ-3	4.6	7.1	5.9
AAQ-4	5.1	7.5	6.3
AAQ-5	4.9	7.3	6.1
AAQ-6	3.9	5.4	4.5
AAQ-7	6.2	8.1	7.5
CPCB NAAQS 2009 for SO_2 – 80 $\mu g/m^3$			
Oxide of Nitrogen as NO_2 ($\mu g/m^3$)			
AAQ-1	8.3	12.2	9.8
AAQ-2	7.7	11.1	9.1
AAQ-3	7.9	11.5	9.3
AAQ-4	7.7	11.7	9.4
AAQ-5	7.9	11.5	9.3
AAQ-6	8.5	10.8	9.7
AAQ-7	10.1	13.3	11.5
CPCB NAAQS 2009 for NO_2 – 80 $\mu g/m^3$			

The results are summarized in graph and given as below Fig. 3.6

FIG 3.6 AMBIENT AIR QUALITY DATA A1 - MINE LEASE AREA

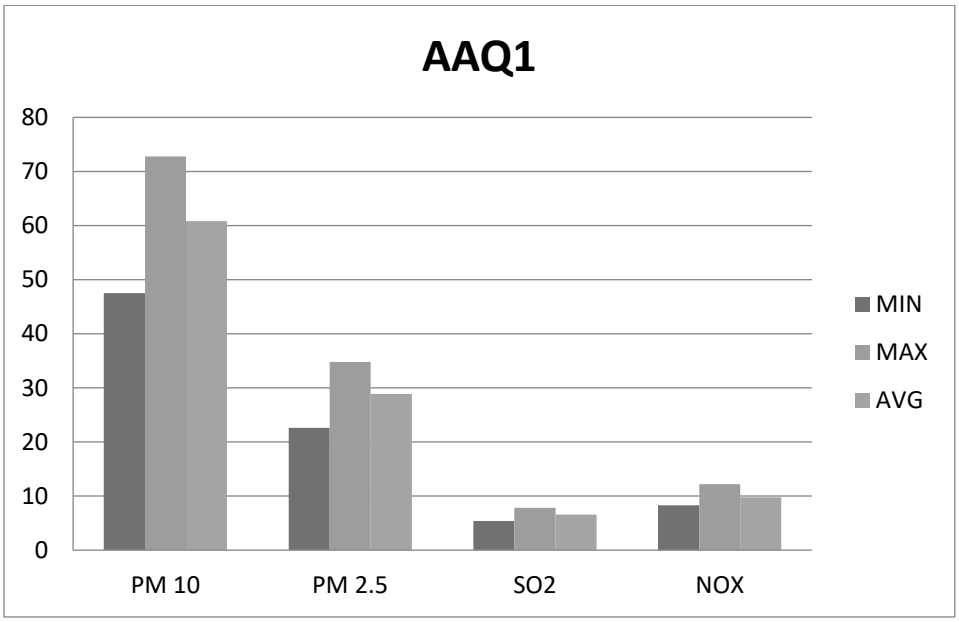


FIG 3.7 AMBIENT AIR QUALITY DATA A2 - PAPPAMPATTI VILLAGE

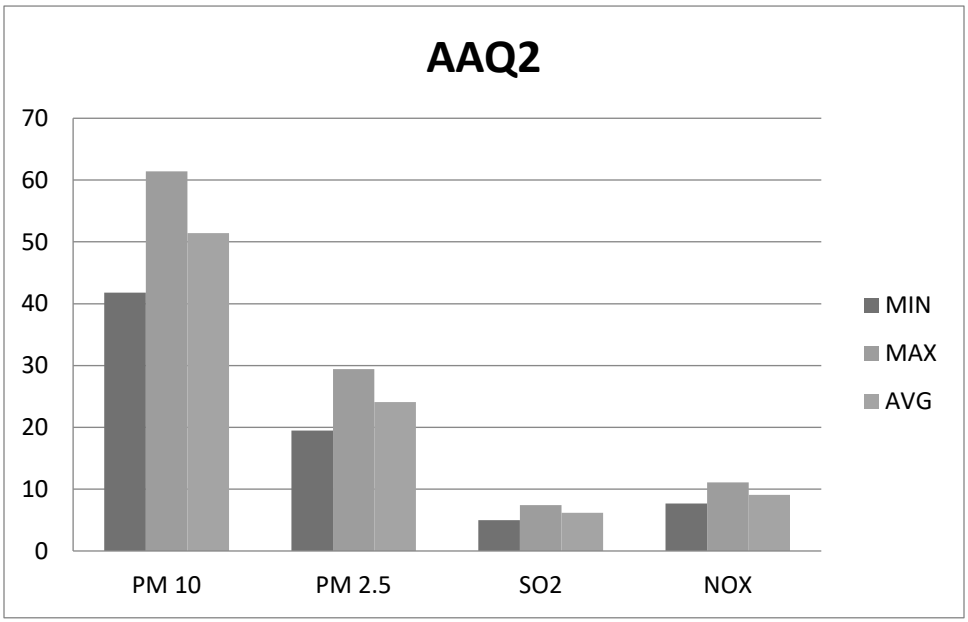


FIG 3.8 AMBIENT AIR QUALITY DATA A3 – KAVALAPATTI VILLAGE

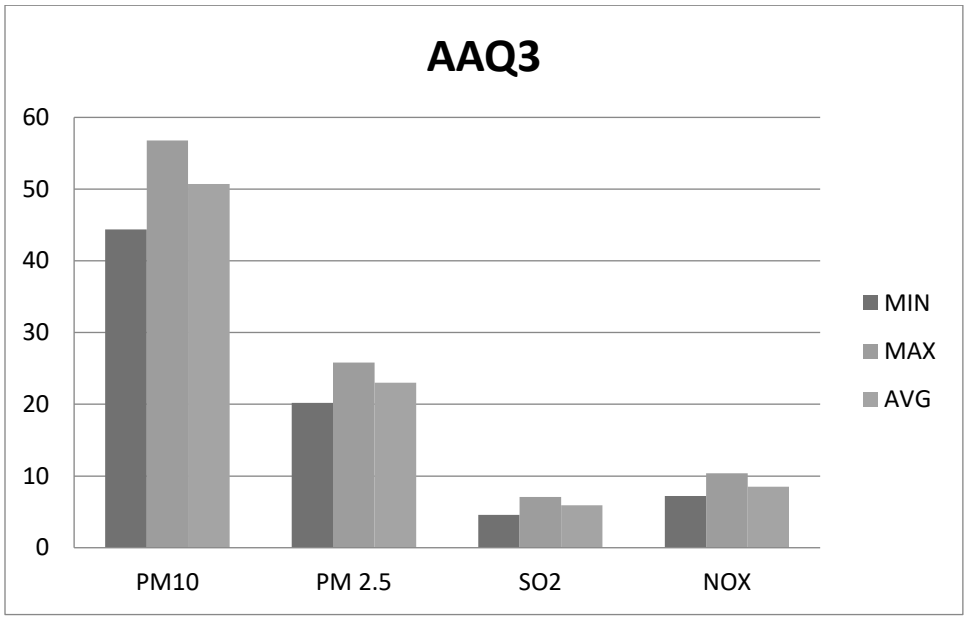


FIG 3.9 AAQ DATA A4 - VADIPATTI NORTH VILLAGE

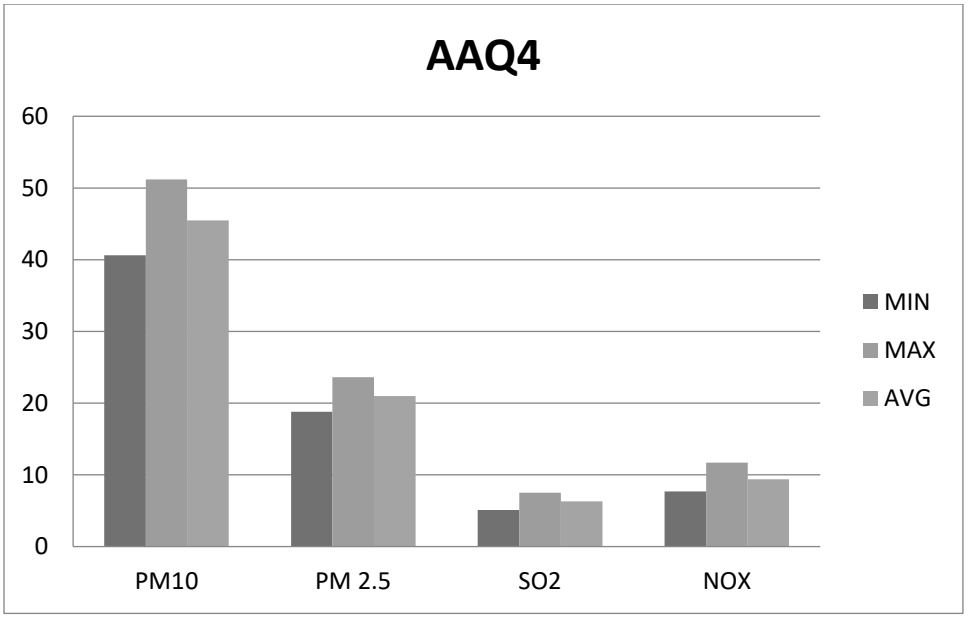


FIG 3.10 AMBIENT AIR QUALITY DATA A5 – ELUNUTHIMANGALAM VILLAGE

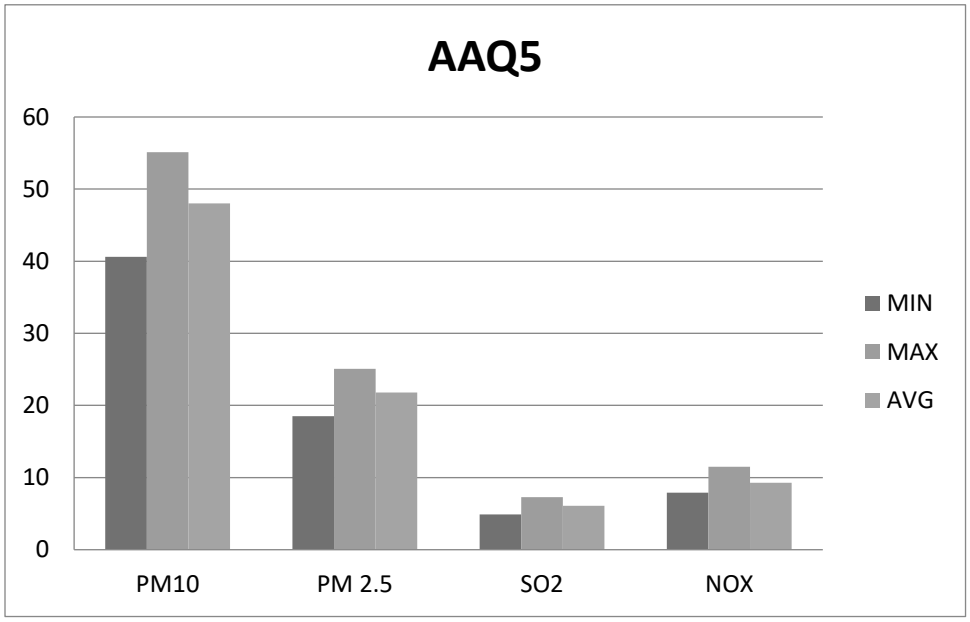


FIG 3.11 AMBIENT AIR QUALITY DATA A6 - MUNNUR VILLAGE


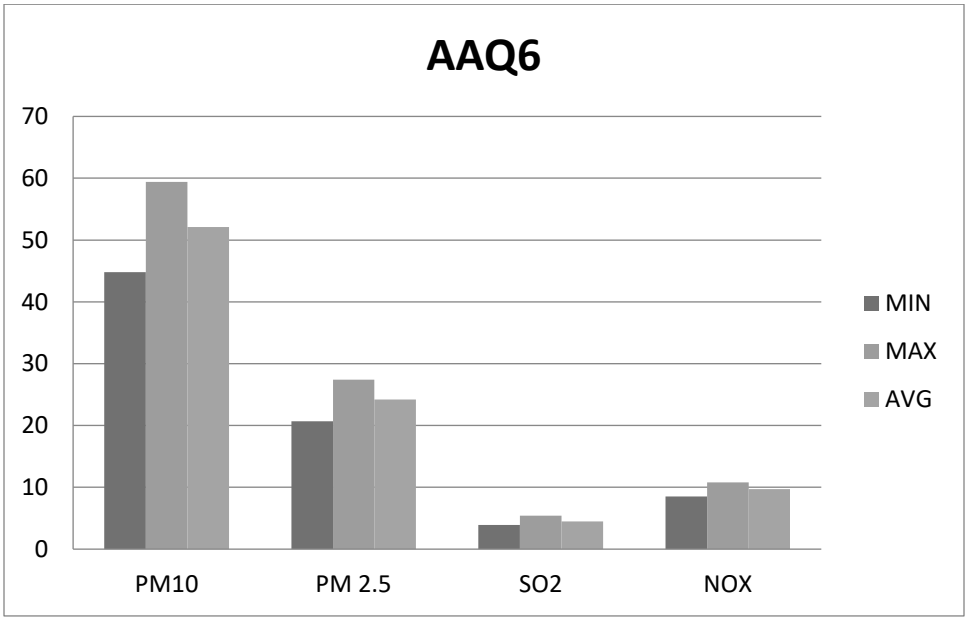


FIG 3.12 AMBIENT AIR QUALITY DATA A7 – KUNTHANIPALAYAM VILLAGE

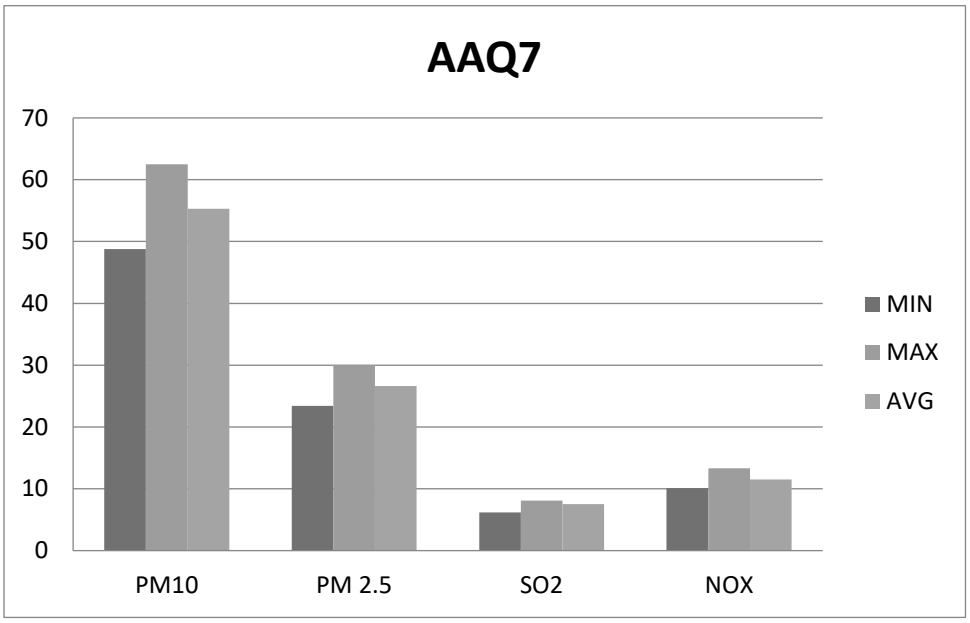

3.3.2(A) DISCUSSION

From the table it is seen that, in the ambient air, the PM10 values were in the range of 45.5 – 60.8 µg/m3. PM2.5 values were in the range of 21 – 28.9 µg/m3. SO2 levels were ranging from 4.5 -7.5 µg/m3. NO2 levels were ranging from 9.1 -11.5 µg/m3. While comparing with the NAAQ Norms laid by MoEF, all monitored values of PM10, PM2.5, SO2, NO2 & CO were found to be well within the prescribed standards. The CO

3.3.3 WATER ENVIRONMENT

Assessment of baseline data on water environment includes:

- Identification of water resources
- Collection of water samples
- Analyzing water samples collected for physico-chemical parameters as per standards.

Ground Water

The rainfall is the main source for the availability of water both in surface and sub-surface. The quantum of rainfall varies every year depending upon the monsoon. However, the extraction of surface and sub-surface water is increasing year by year. It leads to environmental impact on the water sources like depletion of water level, deterioration of water quality. It makes the demand for the quantification of available water and also its quality for various purposes like agriculture, industries, drinking and domestic purposes. Total six (06) ground water monitoring locations were identified for assessment in different villages around the project site based on the usage of sub surface water by the settlements/ villages in the study area. The groundwater results are compared with the acceptable and permissible water quality standards as per IS: 10500 (2012) for drinking water. Groundwater quality monitoring locations and results are given in Table 3.5 and Figure 3.11.

Sampling Locations

Seven (7) ground water samples were collected from the study area and were analysed for physio-chemical, heavy metals and bacteriological parameters in order to assess the effect of mining and other activities on water bodies. The samples were analysed as per the procedures specified by CPCB, IS-10500:2012. The water sampling locations are given in Table 3.5 and shown as Figure 3.12.

The monitoring locations were selected based on:

- Location of the major water bodies
- Location of project site,
- Likely areas that can represent baseline conditions

  Water bodies nearby

Table 3.5 Water Sampling Locations

S.NO	Location Code	Monitoring Locations	Latitude	Longitude
Ground Water				
1	GW1	Project site	10°27'53.79"N	77°25'28.04"E
2	GW2	Pappampatti	10°26'43.65"N	77°24'14.61"E
3	GW3	Kavalapatti	10°26'6.67"N	77°25'3.64"E
4	GW4	Kasanayampatty	10°28'29.57"N	77°26'9.84"E
5	GW5	Chinnakalayamputhur	10°28'18.92"N	77°27'56.63"E
6	GW6	Karadikootam	10°27'8.63"N	77°26'12.31"E
7	GW7	Ayyampalayam	10°29'16.64"N	77°23'31.22"E
Surface Water				
1	SW1	Tank - 1	10°28'22.63"N	77°25'25.65"E
2	SW2	Tank - 2	10°27'19.99"N	77°25'19.16"E

FIG 3.13 BASE MAP OF GROUND WATER SAMPLING LOCATIONS


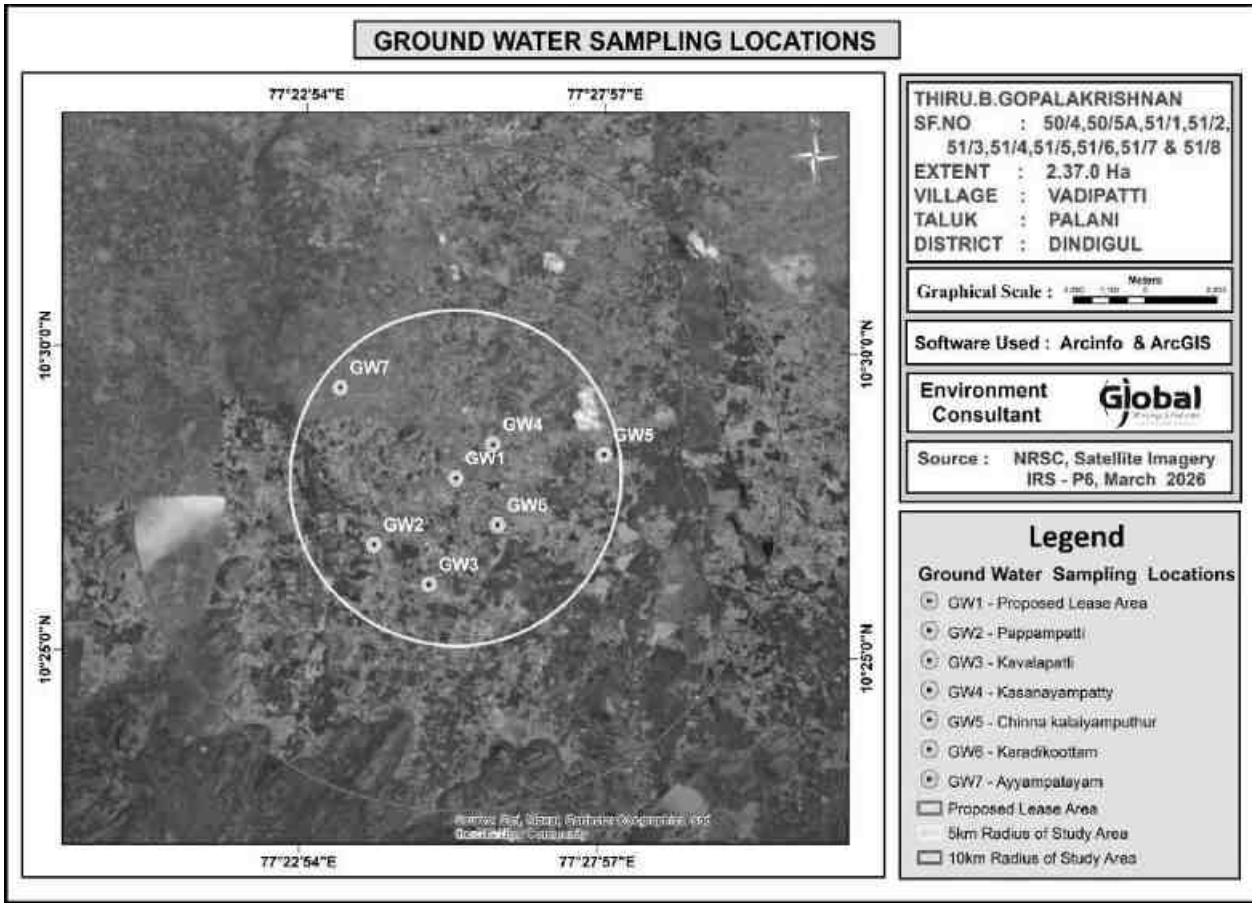


FIG 3.13a BASE MAP OF SURFACE WATER SAMPLING LOCATIONS

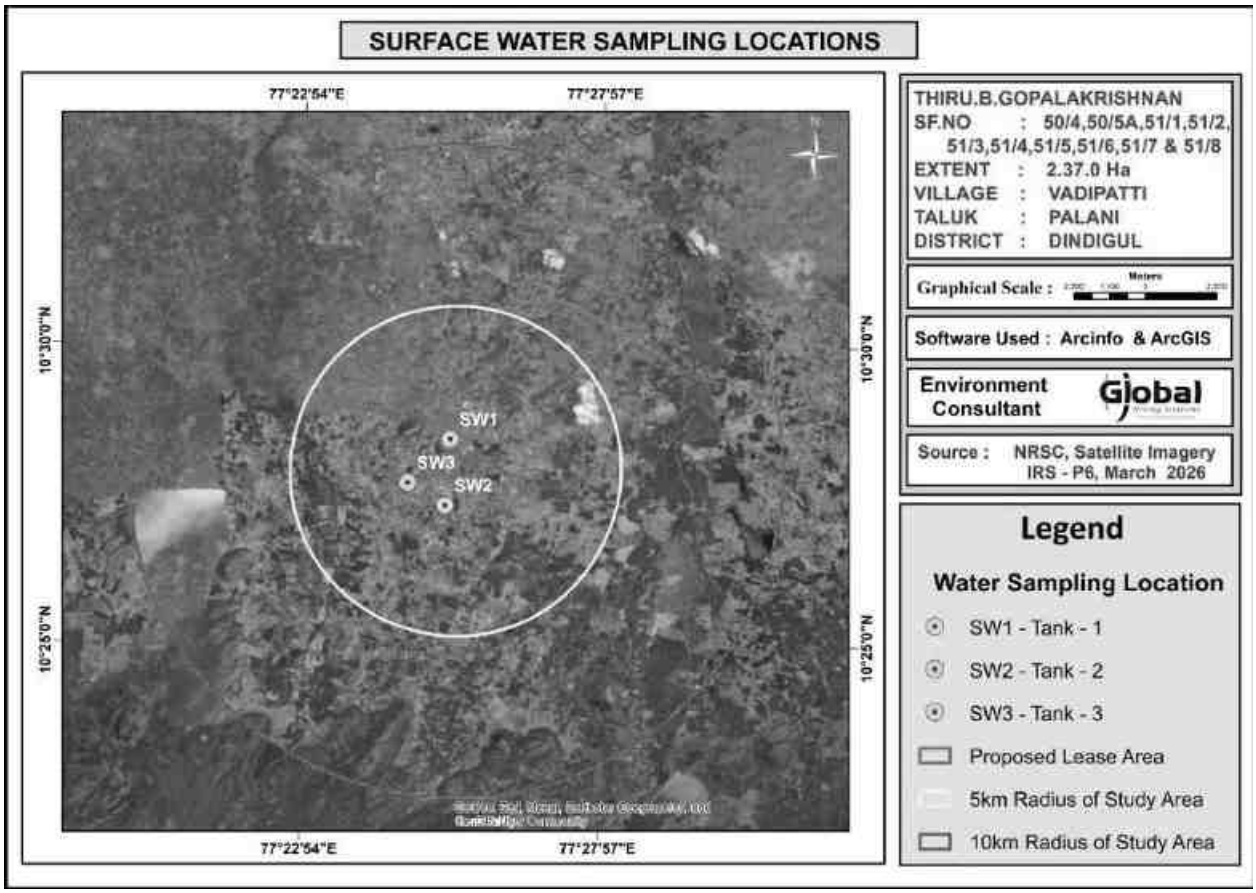

The samples were analyzed by Shrient Analytical & Research Labs Private Limited; Chennai and the results are summarized above.

Table 3.6 Ground Water monitoring results

	GW1	GW2	GW3	GW4	GW5	GW6	GW7
Odour	AGREEABLE	AGREEABLE	AGREEABLE	AGREEABLE	AGREEABLE	AGREEABLE	AGREEABLE
Turbidity	<1	<1	<1	<1	<1	<1	<1
pH at 25 °C	7.94	7.71	7.44	7.56	7.16	7.19	7.24
Electrical Conductivity	241.3	1072.9	641.5	1336.7	1451.7	1013.5	1316.6
Total Dissolved Solids	145	644	385	802	872	608	790
Total hardness as CaCO3	65.6	289	212	292	466	318	347
Calcium as Ca	18.7	78.9	50.9	45.7	103.4	76.3	79.8
Magnesium as Mg	4.61	22.30	20.59	43.25	50.45	30.89	35.97
Calcium as CaCO3	46.6	197	127	114	258	191	199
Magnesium as CaCO3	19.0	91.8	84.7	178.0	208	127	148
Total alkalinity as CaCO3	85.2	260	158	294	200	185	276
Chloride as Cl-	47.8	264	127	243	283	189	227
Free Residual chlorine as Cl-	BDL (D.L - 0.2)	BDL (D.L - 0.2)	BDL (D.L - 0.2)	BDL (D.L - 0.2)	BDL (D.L - 0.2)	BDL (D.L - 0.2)	BDL (D.L - 0.2)
Sulphates as SO42-	12.87	117	69.0	230	208	150	164
Iron as Fe	0.14	0.05	0.08	0.06	0.13	0.08	0.14
Nitrate as NO3	1.35	1.39	3.42	2.83	5.77	3.85	2.68
Fluoride as F	0.28	0.38	0.47	0.59	0.65	0.57	0.38
Manganese as Mn	BDL (D.L - 0.05)	BDL (D.L - 0.05)	BDL (D.L - 0.05)	BDL (D.L - 0.05)	BDL (D.L - 0.05)	BDL (D.L - 0.05)	BDL (D.L - 0.05)

Table 3.6a Surface Water monitoring results				
		SW1	**SW2**	**Surface water standards (IS 2296 Class-A)**
Odour	-	AGREEABLE	AGREEABLE	-
Turbidity	NTU	143.48	80.18	1
pH at 25 °C	-	7.52	7.72	6.5-8.5
Electrical Conductivity	µS/cm	370.6	273.4	-
Total Dissolved Solids	mg/l	222	164	500
Total hardness as CaCO3	mg/l	72.1	97.5	300
Calcium as Ca	mg/l	15.2	27.1	-
Magnesium as Mg	mg/l	8.25	7.20	-
Calcium as CaCO3	mg/l	38.1	67.8	-
Magnesium as CaCO3	mg/l	34.0	29.6	-
Total alkalinity as CaCO3	mg/l	102.1	63.9	-
Chloride as Cl-	mg/l	72.3	39.5	250
Free Residual chlorine as Cl-	mg/l	BDL (D.L - 0.2)	BDL (D.L - 0.2)	-
Sulphates as SO42-	mg/l	39.2	42.5	400
Iron as Fe	mg/l	0.59	0.41	1.0
Nitrate as NO3	mg/l	1.39	1.32	20
Fluoride as F	mg/l	0.36	0.31	1.5
Manganese as Mn	mg/l	BDL (D.L - 0.05)	BDL (D.L - 0.05)	0.5
COD	mg/l	35.9	38.9	-
BOD	mg/l	7.2	8.4	-
DO	mg/l	6.1	6.5	-
TSS	mg/l	24	16	-

Some of the common parameters including EC, TDS, Total Hardness, Total Alkalinity, Chlorides and Sulphates in the 6 locations were plotted and the graph is provided below.

FIG 3.14 VALUES OF FEW COMMON PARAMETERS IN WATER ANALYSIS


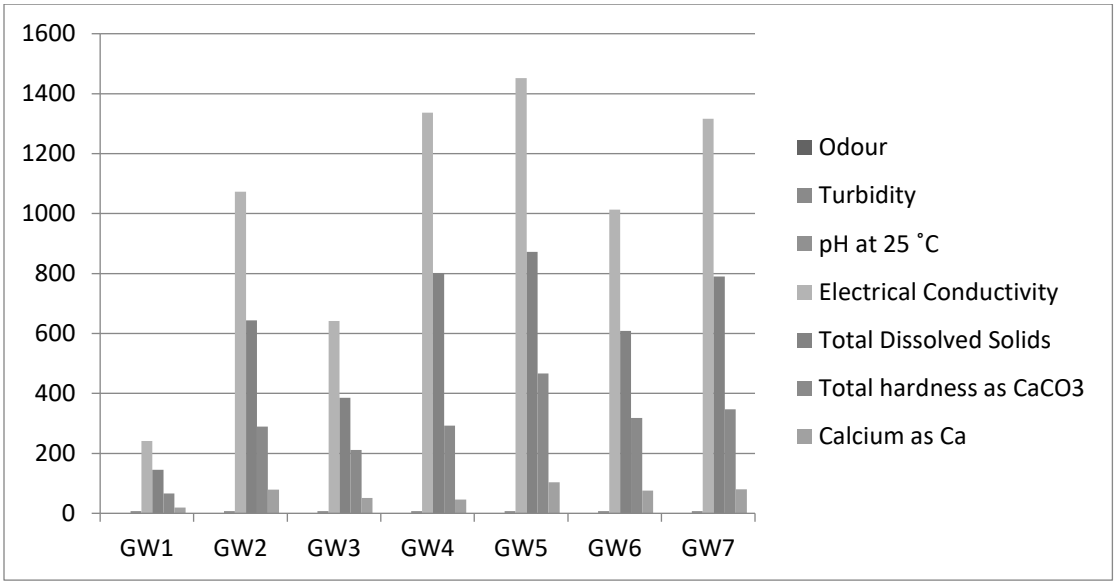


FIG 3.14 a VALUES OF FEW COMMON PARAMETERS IN WATER ANALYSIS

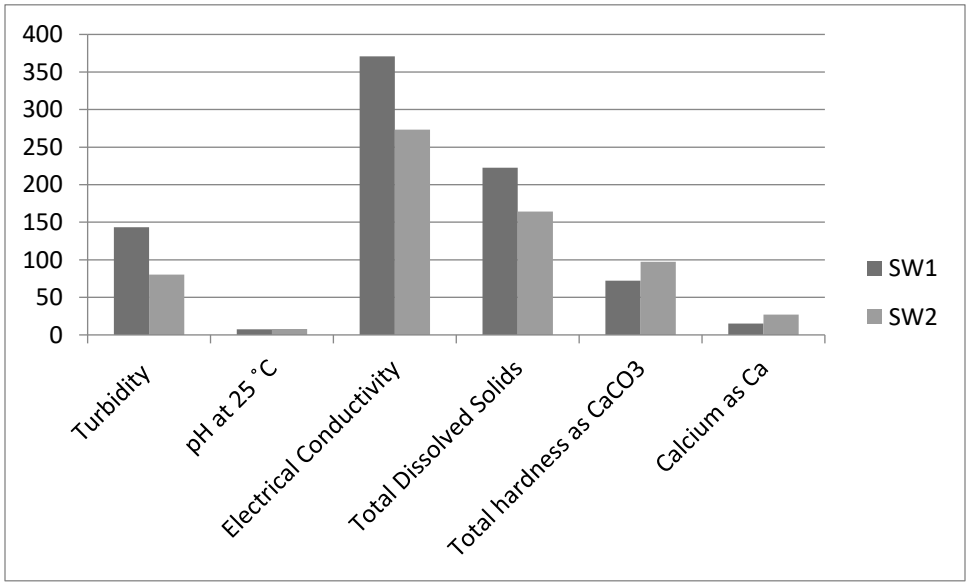

3.3.3(A) DISCUSSION

Ground Water

Suitability of ground water for drinking/irrigation/industrial purposes is determined keeping in view the effects of various chemical constituents present in water as required human use, plant use. Though many ions are very essential for the growth of plants and human body but when present in excess, have an adverse effect on health and growth.

As Per the data it has been observed that the pH value varies from 7.16-7.94, Chlorides Ranges From 47.8-264 mg/l, Sulphates value found to be between 12.87-230 mg/l, Fluoride Ranges low in lease area i.e. 0.28-0.59 mg/l, Hardness varies from 65.6-466 mg/l, and Total dissolved solid 145-872 mg/l. The ground water has been analyzed as per IS10500: 2012 and found to be suitable for drinking purpose. So the results of chemical and bacteriological analysis of water samples are classified under good class for drinking purpose with respect to total dissolved solids. Total hardness of the samples ranged from soft to moderately hard waters and can be fairly used for drinking. Regular ground water monitoring is suggested as the quality of ground water may fluctuate with groundwater consumption and seasonal variations.

Surface Water


The pH varied from 7.52-7.72, while optimal pH range for sustainable aquatic life is 6.5 to 8.5 pH. Chloride varied between 39.5-72.3 mg/l. Nitrates varied from 1.32-1.39mg/l, while Sulphates varied from 39.2-42.5 mg/l. Turbidity and Total Dissolved Solids varied from 80.1-143.4 mg/l and 164-222 mg/l. From the results, it is observed that Turbidity value is found to be higher, hence these water can be used for drinking purpose with conventional treatment followed by disinfection.

3.3.4 NOISE MONITORING

Noise level monitoring was calculated using a noise level meter by NABL Accredited lab and the results are summarized below.

The noise monitoring locations are given in Fig 3.14

FIG 3.15 BASE MAP OF NOISE MONITORING LOCATIONS

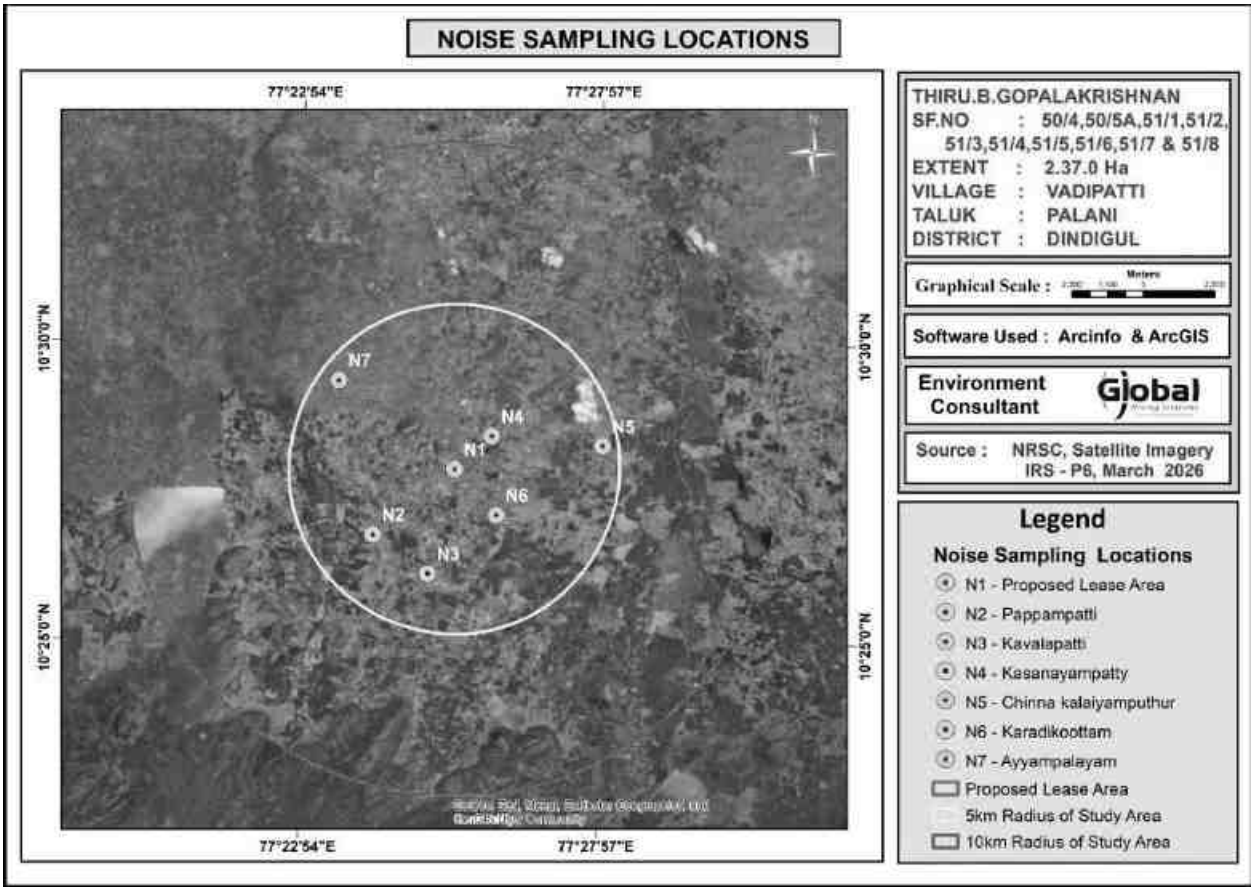


The results are given in Table below.

Table 3.7 Noise monitoring results

S. No	Location	Day equivalent	Night equivalent	Day equivalent limits by CPCB	Night equivalent limits by CPCB
1	Project site	53.5	40.3	55	45
2	Pappampatti	52.5	39.3		
3	Kavalapatti	48.6	40.7		
4	Kasanayampatty	50.5	43.3		
5	Chinnakalayamputhur	51.8	44.2		
6	Karadikootam	49.9	41.1		
7	Ayyampalayam	53.8	41.5		

The results are plotted as below.

FIG 3.16 DAY AND NIGHT EQUIVALENT VALUES IN 7 LOCATIONS

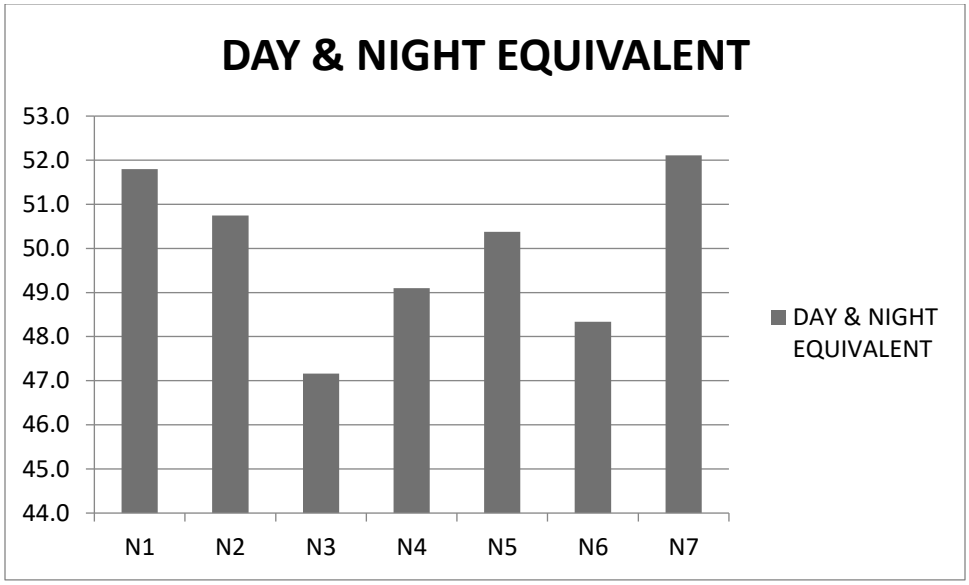


From the table it is observed that the day Equivalent Noise (Leq-d) level were ranging from 48.6-53.8 dB(A) and Night Equivalent Noise (Leq-n) level were ranging from 39.3-44.2 (A). Day and Night Equivalent Noise (Leq-n) level were ranging from 47.2-52.1 dB(A). While comparing with the MoEF Norm of 55 dB(A) for day time and 45 dB(A) for night time in Residential areas, the monitored ambient noise levels are within the limit values. After commencement of mine operation the anticipated noise level will be 53.5. dB – 40.3 dB in the N1 location. (Project Site). It is very negligible and within the prescribed standards of MoEF & CC and DGMS

3.3.5 SOIL SAMPLING ANALYSIS

Soil samples have been collected from the mine lease area and 6 other locations from Pappampatti, Kavalapatti, Kasanayampatty, Chinnakalayamputhur, Karadikootam, Ayyampalayam village. The locations are shown in figure below.

FIG 3.17 BASE MAP OF SOIL SAMPLING LOCATIONS

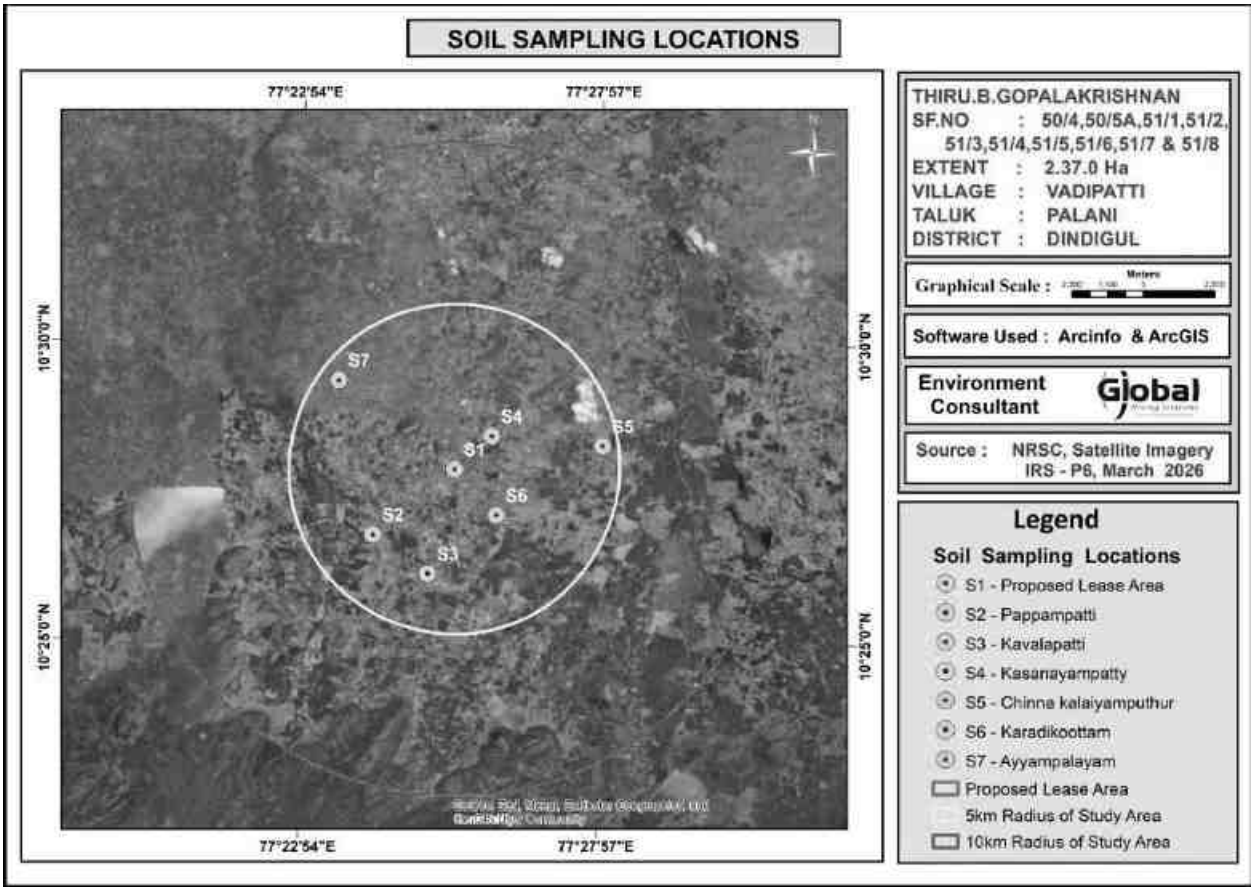

The results are summarized in the table below.

Table 3.8 - Result of Soil Analysis

S.No	Parameter	Unit	S1	S2	S3	S4	S5	S6	S7
1	pH at 25 °C	-	7.10	5.48	7.47	7.14	7.07	7.55	7.96
2	Electrical Conductivity	µmhos /cm	94.9	146	141	186	199	135	184
3	Dry matter content	%	97.44	97.44	94.64	96.97	97.44	94.78	97.36
4	Water Content	%	2.56	2.54	5.36	3.03	4.93	5.22	2.64
5	Organic Matter	%	1.56	1.22	1.84	2.16	1.32	1.35	2.91
6	Soil texture	-	SILTY CLAY	CLAY	SILTY CLAY LOAM	CLAY	SILTY CLAY	SILTY CLAY	SILTY CLAY
7	Grain Size Distribution	%	2.67	5.46	8.43	8.19	6.26	6.60	7.88

	i. Sand								
8	ii. Silt	%	53.54	15.90	67.84	30.24	48.93	44.94	54.22
9	iii. Clay	%	43.79	78.64	23.73	61.58	44.81	48.45	37.90
10	Phosphorous as P	mg/kg	1.45	0.86	1.84	2.06	1.96	1.44	1.36
11	Sodium as Na	mg/kg	670	504	786	590	667	514	960
12	Potassium as K	mg/kg	426	238	389	361	314	260	569
13	Nitrogen and Nitregenous Compounds	mg/kg	338	131	270	199	233	186	258
14	Total Soluble Sulphate	%	BDL	BDL	BDL	BDL	BDL	BDL	BDL
15	Porosity	%	30.2	45.3	35.1	35.1	46.2	40.6	35.1
16	Water Holding Cabacity	Inches/foot	44.3	42.2	40.1	41.1	42.2	44.3	46.4

Results of the soil samples show that the pH values were found to be 5.48-7.96 and Electrical Conductivity values were ranging between 94.9- 199µmhos/cm. Soils are generally Silt clay . Organic matter values were ranging between 1.22-2.91 %. Total Nitrogen values were ranging between 131-338 mg/kg. Phosphorus values were ranging between 0.86-2.06 µg/g. Potassium values were ranging between 238-569 mg/kg. Sodium values were ranging between 504-960 mg/kg. Total Sulphate values were observed to be BDL. The soil quality data for the 6 samples collected and analyzed are provided in Table no – 3.8.

3.3.6 BIOLOGICAL ENVIRONMENT

The biological study of the area has been conducted in order to understand the ecological status of the existing flora and fauna to generate baseline information and evaluate the probable impacts on the biological environment. The details are given below.

Flora in the study area

Field survey is done. For measuring the extent of flora present in the study area, the area is divided in to 4 quadrants. The flora population in each quadrant is summed

up for the total population in the study area. Also, data from the State Forest department is used.

Core Zone

During the field visit, it is observed that there are no national parks / Sanctuaries / forests in the 10km buffer area. The study area is devoid of any major plantations.

Table 3.9 Flora in Core Zone			
S.No.	**Scientific name**	**Vernacular/English name**	**Type of flora**
1	Calotropis gigantea	Erukku	Shrubs
2	Cassia auriculata	Aavarai	
3	Achyranthes aspera	Nayuruvi	

Buffer zone

Only common trees, shrubs, bushes, etc. are found. The list is given below.

Table 3.10 - Flora in Buffer zone				
S. No	**Local Name**	**Scientific Name**	**Family Name**	**IUCN Conservation Status**
Trees				
1	Kondrai	*Cassia fistula*	Caesalpiniaceae	Not Listed
2	Seetha	*Annona squamosa*	Annonaceae	Not Listed
3	Vembu	*Azadirachta Indica*	Meliaceae	Not Listed
4	Karuvelam	*Vachellia Nilotica*	Fabaceae	Not Listed
Shrubs				
1	Erukku	*Calotropis Gigantea*	Apocynaceae	Not Listed
2	Chundai	*Solanum torvum*	Solanaceae	Not Listed
3	Thuthi	*Abutilon Indicum*	Meliaceae	Not Listed
4	Unnichedi	*Lantana camara*	Verbenaceae	Not Listed
Herbs				
1	Kuppaimeni	*Acalypha indica*	Euphorbiaceae	Not Listed
2	Nelavembu	*Andrographis paniculata*	Acanthaceae	Not Listed

3	Kovakkai	*Trichosanthes Dioica*	Cucurbitaceae	Not Listed
4	Perandai	*Cissus Quadrangularis*	Vitaceae	Not Listed
5	Thumbai	*Leucas Aspera*	Lamiaceae	Not Listed

Table 3.10 - Flora in Buffer zone

S.No	Species	Family	Common Name	IUCN
Trees				
1.	Acacia nilotica	Mimosaceae	Karuvelam	LC
2.	Acacia planifrons	Mimosaceae	Kodaivelam	NA
3.	Aegle marmelos	Rutaceae	Vilvam	NA
4.	Annona squamosa	Annonaceae	Seetha	NA
5.	Atalantiamonophylla	Rutaceae	Kaattunaragam	NA
6.	Carica papaya	Caricaceae	Pappali	NA
7.	Cassia fistula	Caesalpiniaceae	Kondrai	NA
8.	Chamaecrista nigricans	Caesalpiniaceae		
9.	Citrus aurantifolia	Rutaceae	-	NA
10.	Delonix regia	Caesalpiniaceae	MayilKondrai	NA
11.	Dichrostachys cinerea	Mimosaceae	Vidathalamthazhai	NA
12.	Euphorbia antiquorum	Euphorbiaceae	Sadura-kalli	NA
13.	Ficus benghalensis	Moraceae	Aalamaram	NA
14.	Ficus religiosa	Moraceae	Arasu	NA
15.	Leucaena leucocephala	Mimosaceae	Soundil	NA
16.	Melia azedarach	Meliaceae	Malaivaembu	NA
17.	Morindapubescens	Rubiaceae	Manjanatti	NA
18.	Nyctanthes arbor-tristis	Nyctanthaceae	Parijaatham	NA
19.	Phyllanthus acidus	Euphorbiaceae	Aranelli	NA
20.	Phyllanthus emblica	Euphorbiaceae	Nelli, Muzhunelli	NA
21.	Pithecellobium dulce	Mimosaceae	Kodukkaaipuli	NA
22.	Pongamia pinnata	Fabaceae	Punga maram	NA
23.	Prosopis juliflora	Mimosaceae	Velikkaathaan	NA
24.	Psidium guajava	Myrtaceae	Koyya	NA
25.	Senna occidentalis	Caesalpiniaceae	Peiyavarai	NA
26.	Tamarindus indica	Caesalpiniaceae	Puliyamaram	NA
27.	Tectona grandis	Verbenaceae	Thekku	NA
Shrub				
1.	Tecoma stans	Bignoniaceae	Sornapatti	NA
2.	Solanum torvum	Solanaceae	Chundai	NA
3.	Senna auriculata	Caesalpiniaceae	Avaram	NA
4.	Ricinus communis	Euphorbiaceae	Amanakku	NA
5.	Punica granatum	Punicaceae	Madhulai	NA
6.	Polygala javana	Polygalaceae		NA
7.	Phyllanthus reticulatus	Euphorbiaceae	Inkipazham	NA
8.	Ocimumgratissimum	Labiatae	Elumichanthulasi	NA
9.	Ocimumtenuiflorum	Labiatae	Thulasi	NA
10.	Nerium oleander	Apocynaceae	Karaviram, Sevvarali	NA

11	Lantana camara	Verbenaceae	Unnichedi	NA
12.	Justicia adhatoda	Acanthaceae	Adathodai	NA
13	Jatropha curcas	Euphorbiaceae	Kaatu-amanakku	NA
14	Abrusprecatorius	Fabaceae	Kundumani	NA
15	Abutilon indicum	Malvaceae	Perun thuthi	NA
16	Agave americana	Agavaceae	Kathazhai	NA
17	Calotropisgigantea	Asclepiadaceae	Erukku, Arkkam	NA
18	Cissus quadrangularis	Vitaceae	Pirandai	NA
		Herb		
1.	Acalypha indica	Euphorbiaceae	Kuppaimeni	NA
2.	Achyranthes aspera	Amaranthaceae	Nayurivi	NA
3.	Ageratum conyzoides	Compositae	Poompillu	NA
4.	Alternanthera sessilis	Amaranthaceae	Ponnanganni	NA
5.	Andrographis paniculata	Acanthaceae	Nelavembu	NA
6.	Arachis hypogaea	Fabaceae	Verkadalai	NA
7.	Argemone Mexicana	Papaveraceae	BramanThandu	NA
8.	Aristolochiabracteolata	Aristolochiaceae	Aduthinnappalai	NA
9.	Blumealacera	Compositae	Navakkarandai	NA
10.	Boerhaviadiffusa	Nyctaginaceae	Mookarattai	NA
11.	Boerhaviaerecta	Nyctaginaceae	Seemaimookarattai	NA
12.	Celosia argentea	Amaranthaceae	Pannaikeerai	NA
13.	Centella asiatica	Apiaceae	Vallarai	NA
14.	Cleome viscosa	Capparidaceae	Naikadugu	NA
15	Croton bonplandianum	Euphorbiaceae	Rail poondu	NA
16	Hygrophilaschulli	Acanthaceae	Neermulli	NA
17	Leucas aspera	Labiatae	Thumbai	NA
18	Opuntia stricta	Cactaceae	Chappathikkalli	NA
19	Phyllanthus amarus	Euphorbiaceae	Kizha-nelli	NA
20	Scoparia dulcis	Scrophulariaceae	Sarakkotthini	NA
21	Solanum melongena	Solanaceae	Kathiri	NA
		Climber		
1.	Asparagus racemosus	Asparagaceae	Sadhavaeri	NA
2.	Capparis roxburghii	Capparidaceae	-	NA
3.	Coccinia grandis	Cucurbitaceae	Kovai	NA
4.	Cocculushirsutus	Menispermaceae	Kattukodi	NA
5.	Cucumis sativus	Cucurbitaceae	Vellarikkaai	NA
6.	Lagenaria siceraria	Cucurbitaceae	Surakkaai	NA
7.	Passiflora foetida	Passifloraceae	Siruppoonaikkaali	NA
8.	Rhynchosiaviscosa	Fabaceae	-	NA
9.	Riveahypocrateriformis	Convolvulaceae	Boodhikeerai	NA
10	Solanum trilobatum	Solanaceae	Thoodhuvalai	NA
11	Tinospora cordifolia	Menispermaceae	Seendhil	NA

Fauna in the study area

Table 3.11 - Fauna in buffer zone			
S.No.	**Scientific Name**	**Common Name**	**Conservation status as per Indian Wildlife Protection Act (1972)**
Avifauna			
1	*Ardeola grayii*	Pond heron/ Paddy Bird	Sch-IV
2	*Ploceus philippinus*	Weaver bird	Sch-IV
3	*Tachybaptus ruficollis*	Little Grebe	Sch-IV
4	*Corvus splendens*	House crow	Sch-V
5	*Acridotheres tristis*	Common myna	Sch-IV
6	*Dicrurus macrocerus*	Black drongo	Sch-IV
7	*Quills contronix*	Grey quail	Sch-IV
8	*Apus affinis*	House swift	Sch-IV
9	*Columba livia*	Blue Rock pigeon	Sch-V
10	*Streptopelia chinensis*	Spotted Dove	Sch-IV
11	*Passer domesticus*	House Sparrow	Sch-IV
12	*Egretta garzetta*	Little egret	Sch-IV
13	*Himantopus Himantopus*	Black Winged Stilt	Sch-IV
14	*Ceryule rudis*	Lesser Pied Kingfisher	Sch-IV
Reptiles			
1	*Naja naja*	India cobra	Sch-II
2	*Calotes versicolor*	Common garden lizard	Sch-IV
3	*Bangarus caerleus*	Krait	Sch-IV
4	*Ptyas mucosus*	Rat snake	Sch-II
Amphibians			
1	*Rana hexadactyla*	Frog	Sch-IV
2	*Rana tigrine*	Bull frog	Sch-IV
3	*Bufo melanosticus*	Common Indian toad	Sch-IV
Mammals			
1	*Rattus sp*	Rat	Sch-V
2	*Lepus nigricollis*	Indian Hare	Sch-IV
3	*Funambulus palmarum*	Indian Palm squirrel	Sch-IV
4	*Rattus norvegicus*	Field mouse	Sch-IV
5	*Rusty spotted Cat*	Felis rubiginosa	Sch-IV
Insects			
1	*Danainae*	Milkweed butterfly	NL
2	*Apis cerana*	Indian honey bee	Sch-IV
3	*Ceratogomphus pictus*	Dragonfly	Sch-IV
4	*Hieroglyphus sp*	Grasshopper	NL
5	*Danaus chrysippus*	Tawny coster	Sch-IV
6	*Sympetrum fonscolombii*	Red-veined darter	NL
7	*Tirumala limniace*	Blue tiger	Sch-IV

There is no specific Fauna found within ML area. The buffer zone Fauna in the area is studied by direct observation method. Secondary data collected from Forest department and the same is used in this report. People in the nearby locality were also consulted. The commonly found fauna in the area are given below.

3.3.7 LAND USE

Remote Sensing Satellite Data Used for the Study

For Land-use and land cover study, sensing satellite data of Geo EYE has been used as per Figure No. 1. A land use map showing 10 Km radial distance. The geographical coordinates of the project are Latitude 10°27'50.66"N to 10°27'56.75"N and Longitude: 77°25'25.54"E to 77°25'33.13"E

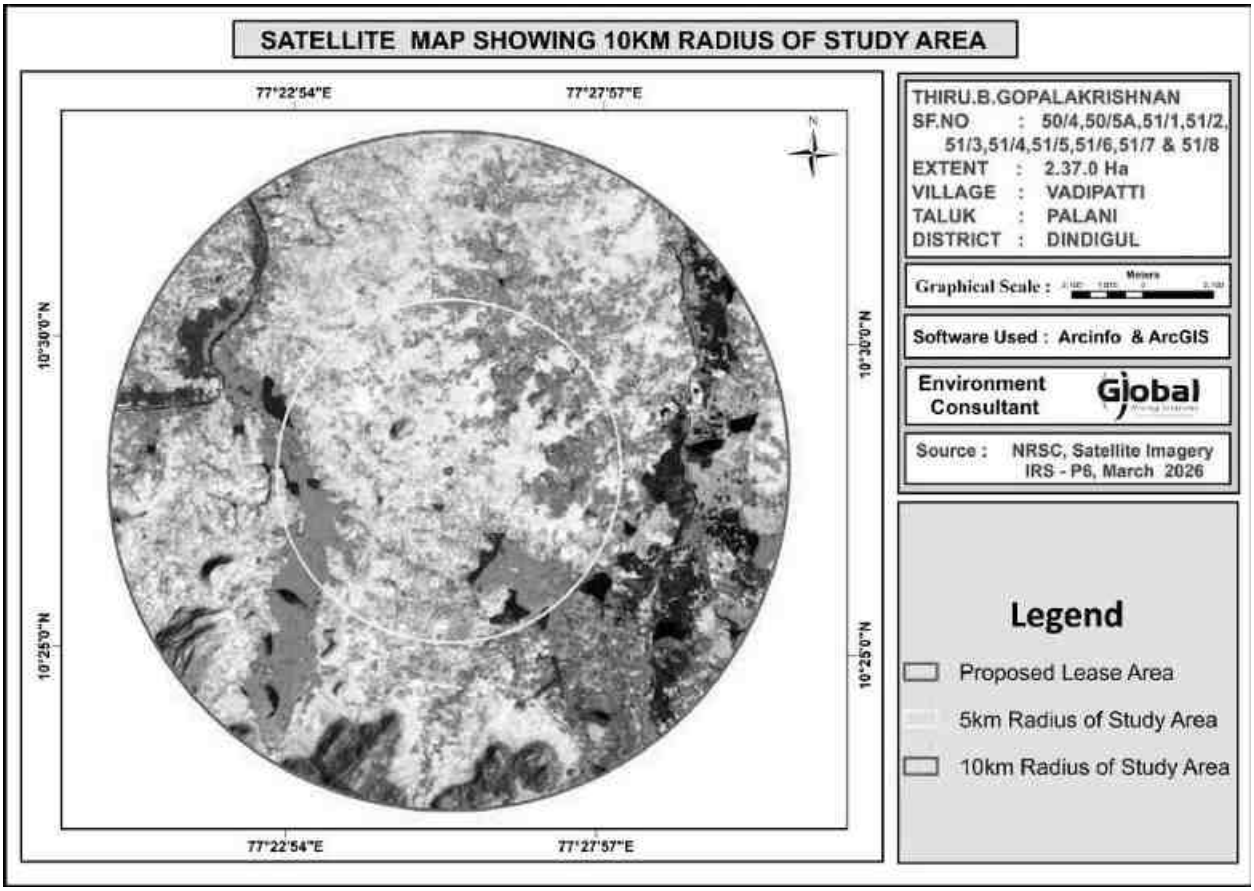


Figure No. 3.18: Remote Sensing Satellite Image

Selection of remote sensing satellite image (RSI) is on the availability of cloud free data and interpretability of predominant landuse and land cover (LULC) category. The examination of satellite data showed that the region is always covered by clouds with lesser percentage during summer due to cluster habitation. But rained crops are cultivated during southwest monsoon and hence a data acquired during first onset of precipitation is preferred so as to delineate crop and fallow land parcels of agricultural category. Delineation of scrub land is also possible since land with scrub could be easily distinguished from crop vegetation and separated. This may be an arduous task during monsoon since the entire area would be witnessed with sudden sprout of lush natural vegetation, mostly *prosopis*, with first onset of precipitation.

Methodology Adopted for the Land Use Study

Present study involves micro level analysis of landuse pattern showing 10 km radius and changes in landuse pattern using satellite data. This necessitates a careful analysis of satellite data adopting a well-defined methodology.

To cater the requirement, a preliminary assessment of terrain using digital analysis helping to infer relationship between terrain and landuse has been carried out. Such an approach provides lucid understanding of landuse units and enhances the knowledge on the landuse pattern assisting in impact assessment.

The knowledge base thus generated is used to delineate various landuse units while carrying out interpretation of the satellite image. The derived landuse information is transformed into a GIS based spatial database using geo-referencing techniques. Besides, a limited but well focused field investigation also carried out and coordinates of significant landuse units using handheld GPS (Global Positioning System) are gathered to be used as control points for geo-referencing. Interpreted landuse units are verified in the field to carryout necessary corrections wherever is required before preparing final landuse map.

Using the image elements such as color, tone, texture, size, shape and associated elements various landuse units are delineated following the categorization and

nomenclature adopted for the national level landuse classification system as recommended by National Remote Sensing Centre (NRSC), Department of Space, Government of India. Some of the landuse units that are identified in the study area are listed in Table No. 3.13given below.

Field Verification:

Field verification involved collection, verification and record of the different surface features that create specific spectral signatures / image expressions on FCC. In the study area, doubtful areas identified in course of interpretation of imagery is systematically listed and transferred on to the corresponding SOI topographical maps for ground verification. In addition to these, traverse routes were planned with reference to SOI topographical maps to verify interpreted LU/LC classes in such a manner that all the different classes are covered by at least 5 sampling areas, evenly distributed in the area. Ground truth details involving LU/LC classes and other ancillary information about crop growth stage, exposed soils, landform, nature and type of land degradation are recorded and the different land use classes are taken the Land use map.


Table No.3.12: Major Land use Units of the Study Area

Sr.No	1st level classification	2nd level classification
1	Built-Up Or Habitation	Residential
		Commercial / Industrial
2	Agriculture	Crop / Fallow Land
		Plantation
3	Water Bodies	Reservoir / Lake / Pond
		River
4	Vegetation Cover	Scrub
		Open Vegetation
		Close Vegetation
		Mangroves
5	Waste Land	Open Without Scrub
		Open With Scrub
6	Others	Mudflow
		Salt Pan
		Brick Manufacturing

Land Use Pattern of 10 km Radial Buffer Area of Project Site

A supervised classification (Digital Interpretation) technique has been adopted for land use classification based on the NRSA Classification Level II for the preparation of land use mapping. The satellite images from NRSC satellite imagery IRS-P6 June 2025 as well as the projection UTM (Universal Traverse Mercator) and datum WGS1984 (World Geodetic System), Northern Hemisphere. The main objective of this section is to provide a baseline status of the study area covering 10 km radius around the mine site so that temporal changes due to the mining activities on the surroundings can be assessed in future. The land use map of the study area is given in Figure 3.18

FIG 3.19 LAND USE/LAND COVER MAP OF THE STUDY AREA

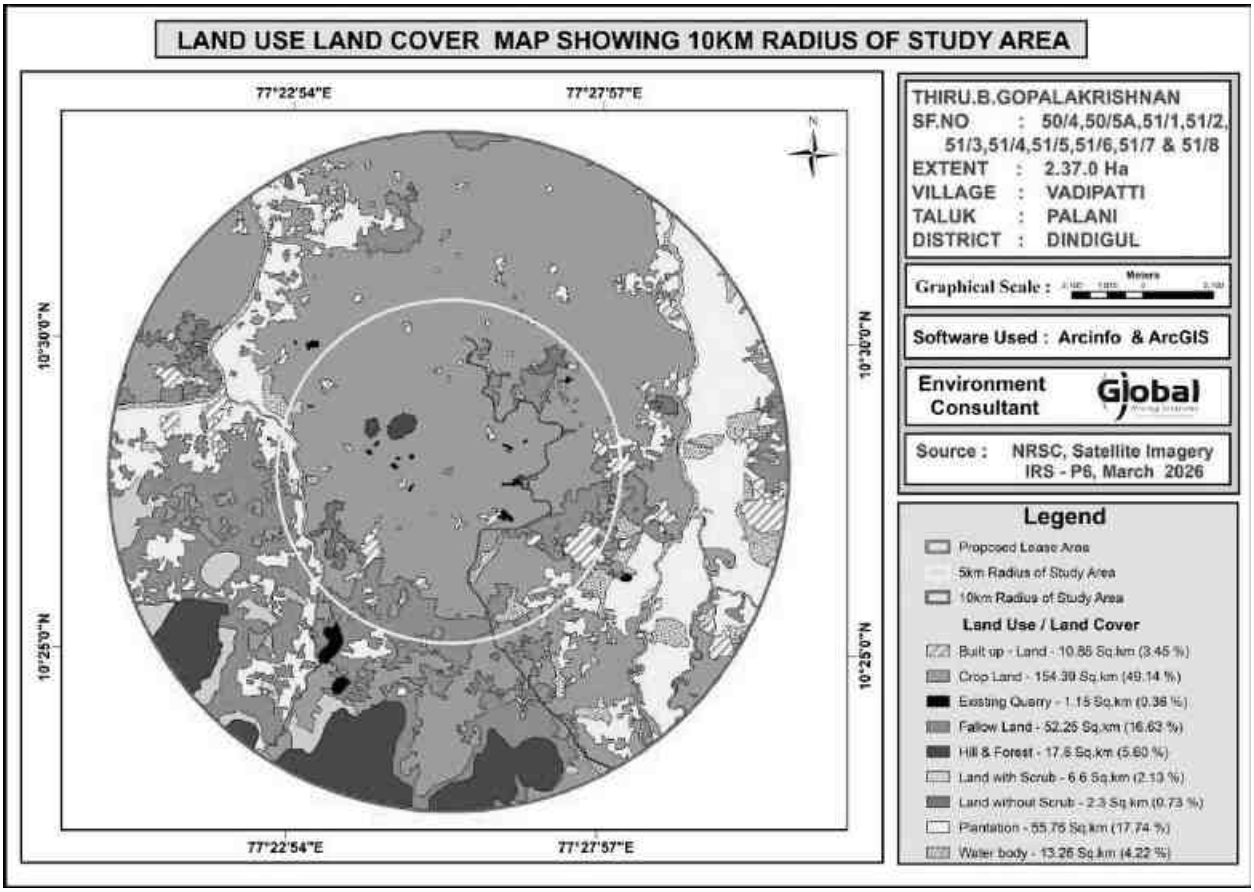


Land Use / Land Cover Classification classified into first level classification and second level classification and major land use/land cover classes were demarcated in the

study area following Level II classification. A thematic map of 1:50,000 scale was generated incorporating these classified categories considering the area of the project.

Table No. 3.13: Major Land Use Units of the Study Area in Percentage

Sl.No.	Land Use / Land Cover	Area in Sq.Km	Area in Percentage
1	Built-up land	10.85	3.4
2	Crop land	154.39	49.14
3	Fallow land	52.25	16.63
4	Land with scrub	6.6	2.13
5	Land without scrub	2.3	0.73
6	Existing Quarry	1.15	0.36
7	Plantations	55.76	17.74
8	Hill & Forest	17.6	5.60
9	Water bodies	13.26	4.22
	Total Area	**34.9**	**100**

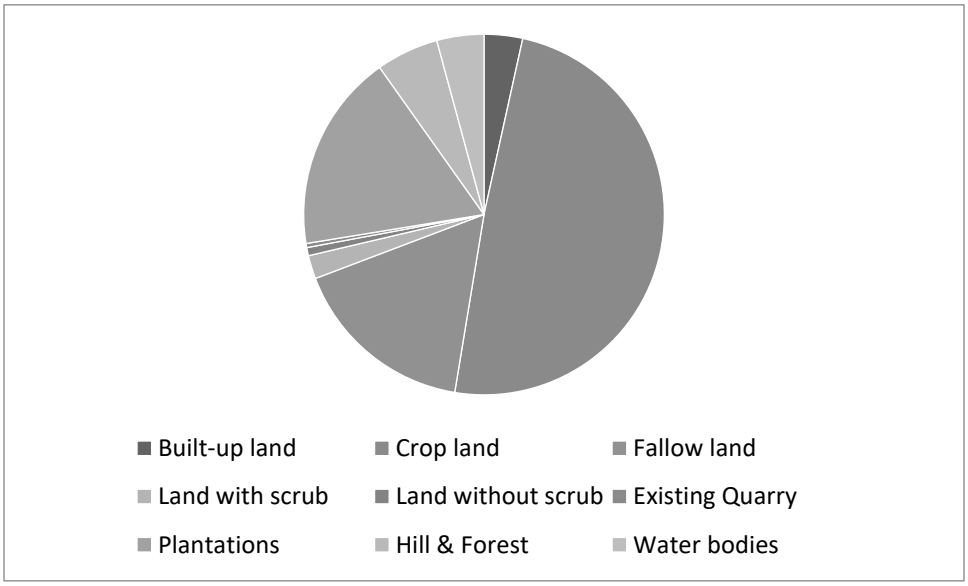

It is inferred that the majority of the land in the study area is Agriculture land (includes crop land) 66.88% followed by Plantations. The total built up mining area within the study area is 4.22%. The cluster area of contributes about 0.36% of the

total mining area within the study area. This small percentage of Mining Activities shall not have any significant impact on the environment.

3.3.8 SOCIOECONOMIC ENVIRONMENT


The socio-economic environment of the study area is studied by conducting primary sites through site visits and conducting sample surveys. The secondary data obtained from Census 2011 is also used. The following data area collected from secondary data:

- Demographic pattern.
- Health pattern
- Occupational structure.

DETAILS OF VILLAGES

The profile of the villages located in the study area is given in Fig 3.19 below.

FIG 3.20 VILLAGE MAP OF THE STUDY AREA

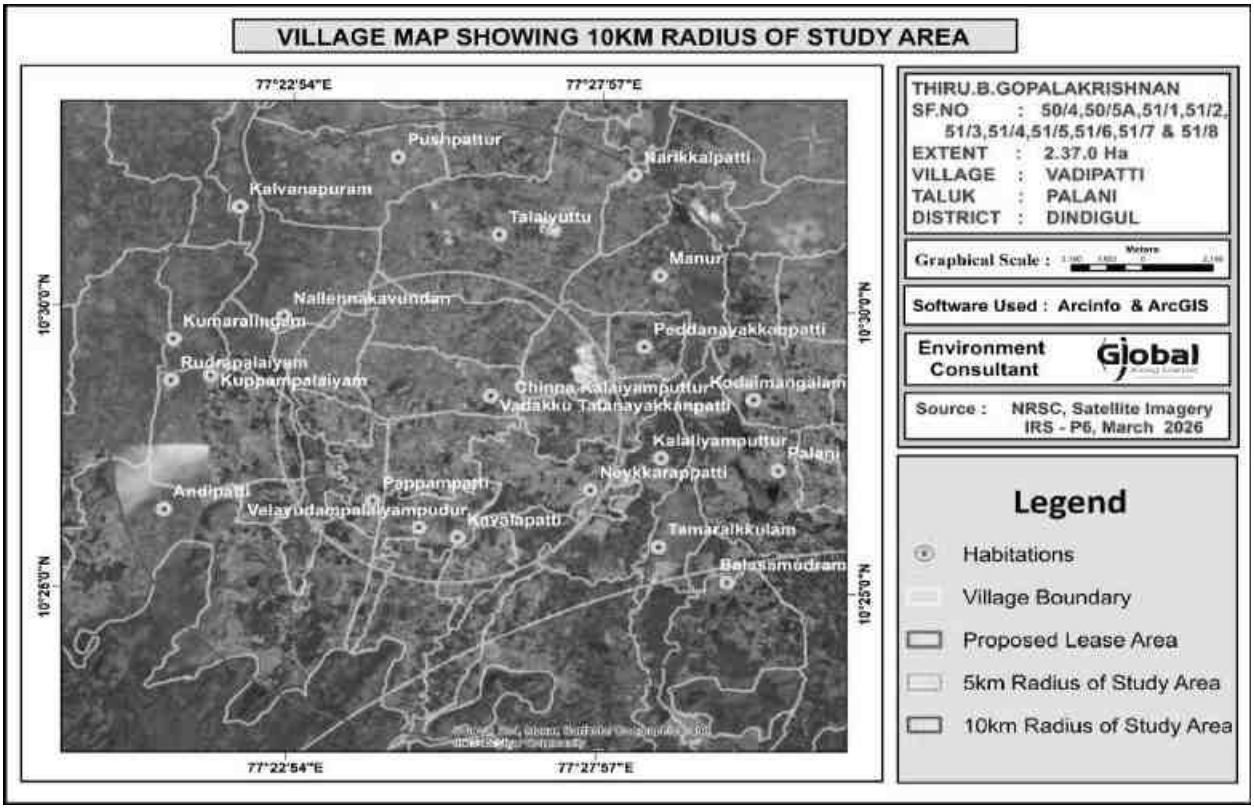

DETAILS OF VILLAGES

The project is located in Palani Taluk, Dindigul District. From the secondary data, there are 31 villages were observed in the study area of 10km radius. List of villages are given below.

Table 3.14 - Village details in study area

S.No.	Village/Town Name	Radius	Taluk Name	District Name
1	Nallennakavundan	1-5km	Palani	Dindigul
2	Chinna Kalaiyamputtur			
3	Vadakku Talanayakkanpatti			
4	Pappampatti			
5	Velayudampalayampudur			
6	Kavalapatti			
7	Neykkarapatti			
8	Kuppampalaiyam			
9	Pushpattur	6-10km		
10	Narikkalpatti			
11	Talaiyuttu			
12	Manur			
13	Peddanayakkanpatti			
14	Kodaimangalam			
15	Kalaliyamputtur			
16	Tamaraikkulam			
17	Balasamudram			
18	Palani			
19	Kumaralingam			
20	Rudrapalaiyam			
21	Andipatti			
22	Kalvanapuram			

The total population is 36728 which comprise of 18167 males and 18561 females. The table below shows that the male and female population ratios are equal. Among the total population 1.6% belong to Scheduled Tribes, 20.35% are Scheduled Caste and the balance 78.05% people belong to other castes. Among the total population, 65.22% of the people are literate. Among the total population, 37.45% are literate

males and 27.77% are literate females. Also the total population, 46.41% are total workers and 53.59% are total non-workers. This results shows that the male literates are higher than the female literates.

Table 3.15 - Population profile of the study area

Particulars	No of Population	Percentage (%)
A. Population break-up by Gender		
Male Population	44376	50
Female Population	44520	50
Total	**88896**	**100**
B. Population break-up by Caste		
Scheduled Caste	26963	30.3
Scheduled Tribes	446	0.50
Others	61487	69.2
Total	**88896**	**100**
C. Literacy Level		
Male Literate Population	29029	32.7
Female Literate Population	20986	23.6
Male Illiterate	15347	17.3
Female Illiterate	23534	26.4
Total	**88896**	**100**
D. Occupational structure		
Total Workers	46810	52.6
Total Non-workers	42086	47.4
Total	**88890**	**100**

The results are plotted in figures below.

FIG 3.21 GENDER-WISE POPULATION DISTRIBUTION

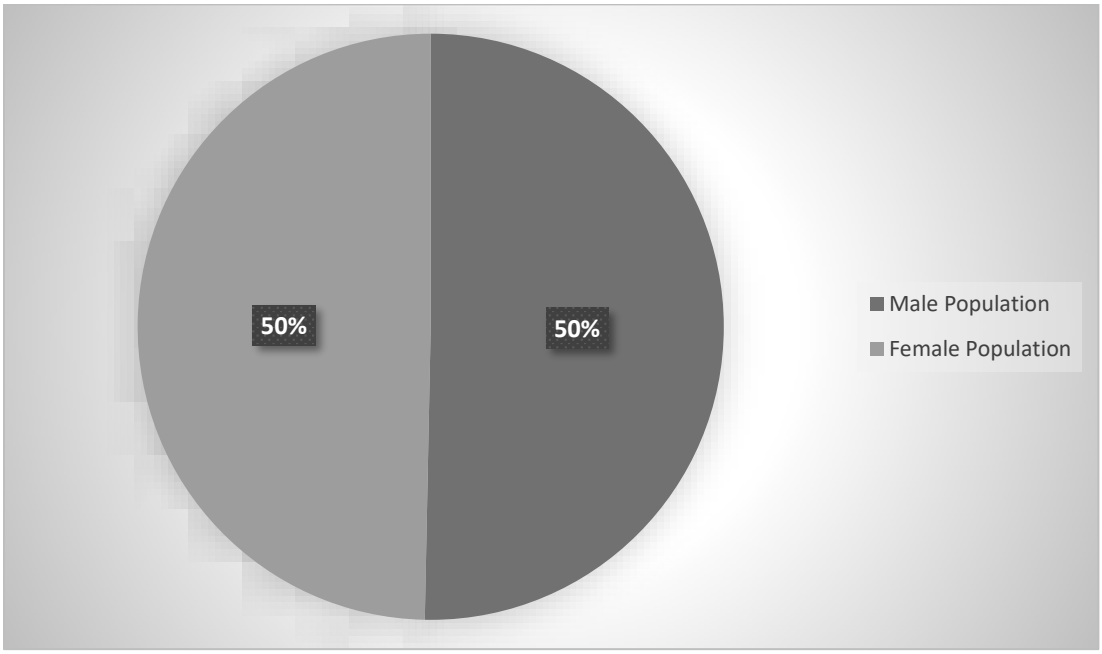


FIG 3.22 GENDER WISE LITERACY DISTRIBUTION


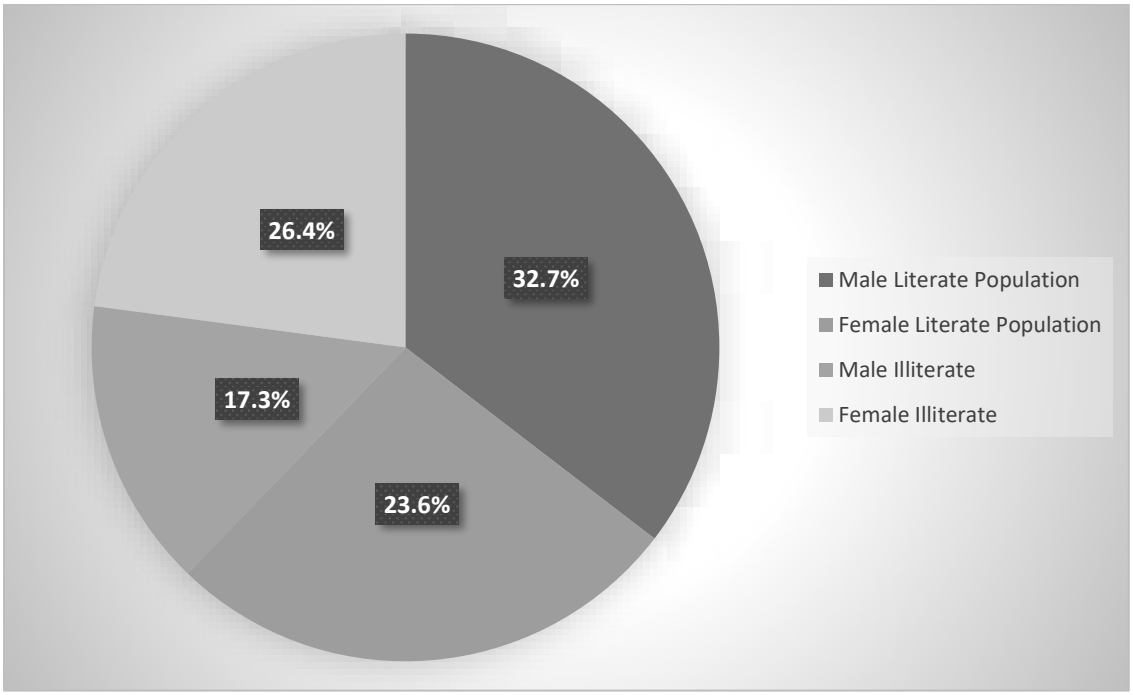


FIG 3.23 OCCUPATIONAL STRUCTURE WITHIN BUFFER ZONE

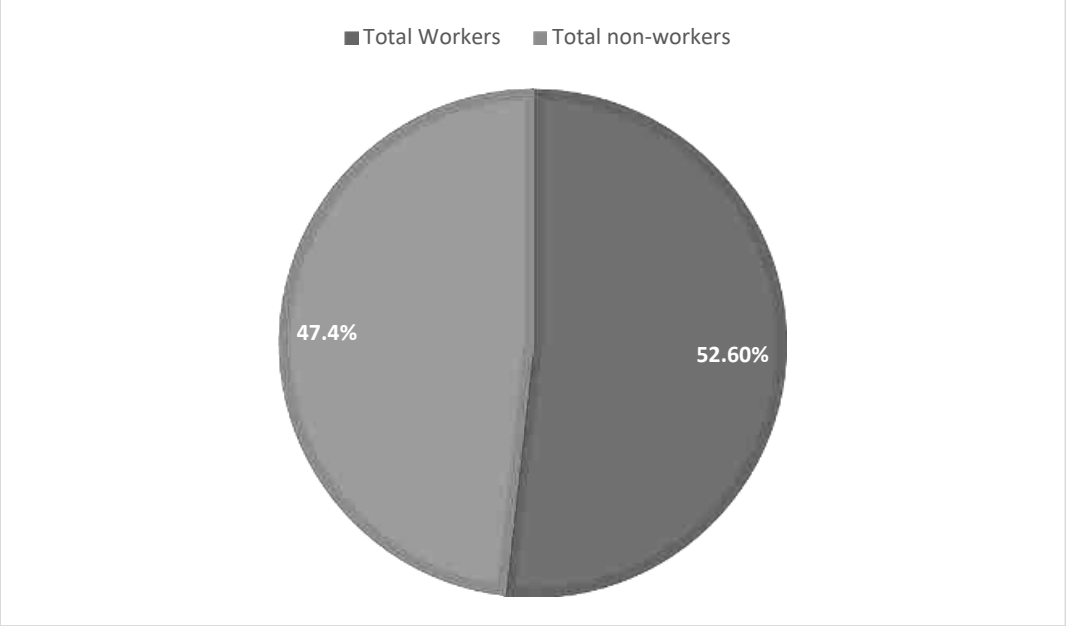

Infrastructure facilities in the study area

Education

Table 3.16 Educational infrastructure -10 km radius from proposed mine lease

S. No.	Particulars	Available in village (Nos)
1	Govt. Primary School	0
2	Govt. Middle School	0
3	Govt. Secondary School	0
4	Govt. Senior Secondary School	0
5	Govt. Arts and Science Degree College	0
6	Govt. Engineering College	0
7	Govt. Medicine College	0
8	Govt. Management Institute	0
9	Govt. Polytechnic	0
10	Govt. Vocational Training School/ITI	0

Healthcare

In the study area, the following facilities are available.

Table 3.17 Medical Infrastructure-10 km radius from proposed mine lease		
S.No.	**Particulars**	**Available in village (Nos)**
1	Community Health Centre	2
2	Primary Health Centre	4
3	Primary Health Sub Centre	21
4	Maternity And Child Welfare Centre	0
5	TB Clinic	0
6	Hospital Allopathic	0
	Veterinary Hospital	0

Other Infrastructure

The other infrastructure facilities available are given below.

Sample Survey

The expert visited 6 villages in the study area namely Vadipatti North village, Pappampatti, Kavalapatti, Kasanayampatty, Chinnakalayamputhur, Karadikootam, Ayyampalayam village. Discussions were held with the people from nearby locality to study the social and economic conditions prevailing in the area. The expert also visited nearby hospitals, primary health centres and Nalmukkal. The following observations were made.


3.3.9 HYDROGEOLOGY OF THE STUDY AREA

There is Tank is located at a distance of 876 km in N direction of lease area. The hydrological and hydrogeological pattern of the study area is studied in detail using satellite imagery.

HYDROGEOLOGICAL STUDY

To assess the hydrogeological condition of the surrounding proposed mine lease area. The study area is located in Vadipatti North Village, Palani Taluk, Dindigul District, Tamil Nadu State is considered to understand the nature of the general hydrogeological conditions of the surrounding proposed mine lease area.

FIGURE 3. 24 10 KILOMETER RADIUS OF THE DRAINAGE MAP

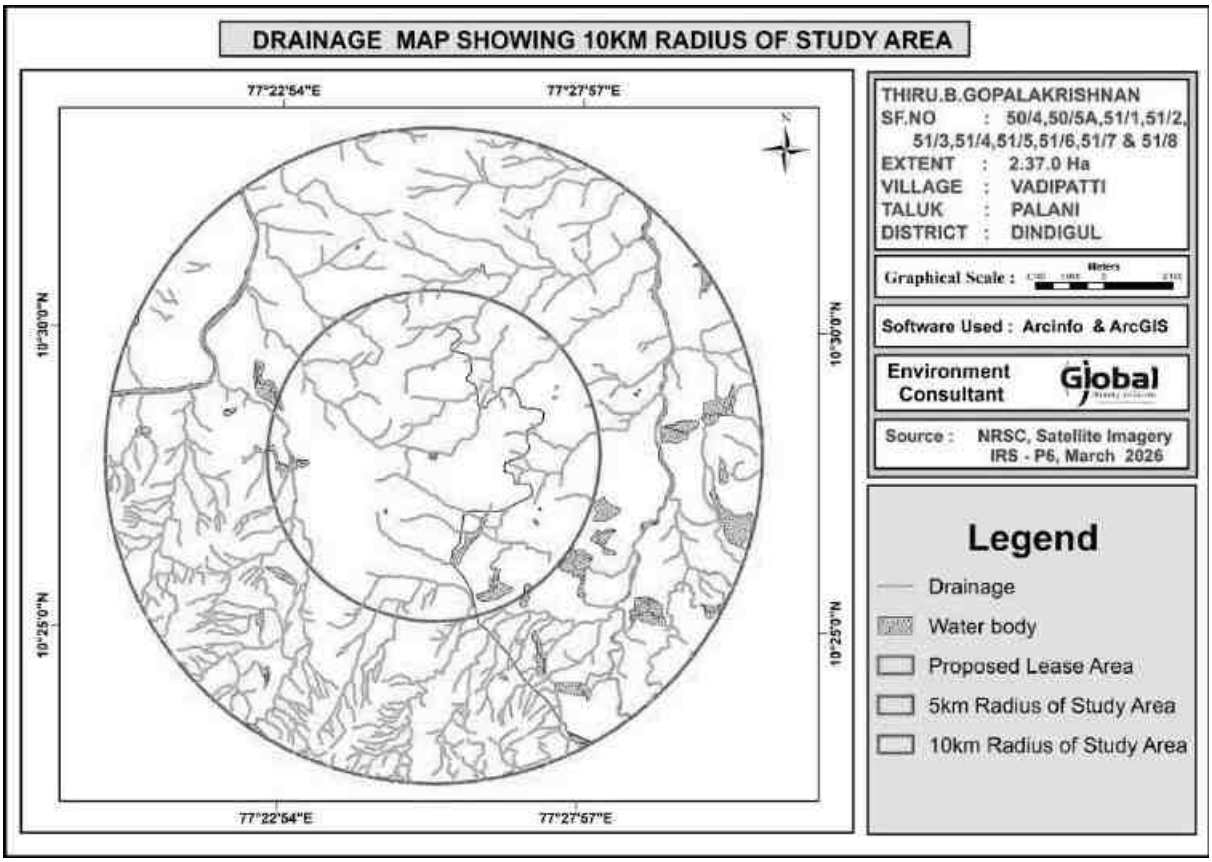

PHYSIOGRAPHY AND DRAINAGE

Proposed Mine lease area is dry Patta land with majority of the area is observed with hard rock formation. There is no any seasonal or perennial Odai within the M.L area. The drainage pattern of the region is plane to sub-dendritic.

Drainage: The drainage pattern study reveals that from the proposed mine lease area with around 1 Km radius and 10 Km study observed in Figure 3.20. There is Tank is located at a distance of 876m in NW direction of lease area of the proposed site.


GEOLOGY, GEOMORPHOLOGY AND SOIL

Geology:

The regional geology of the study area is shown below Figure 3.24. The type of rock formation in the core and buffer zone is composed of Granite, Garnet Granulite, Hornblende Biotite Gneiss, Metagabbro Pyroxenite, Pink Migmatite, Pyroxene Granulite and Ultramafics. The geology of the study area is detailed below.

Sl.No.	Geological description	Area in sq.km	Area in percentage
1	Granatic Gnesis	0.64	0.2
2	Homblende Bioite Gnesis	313.52	99.8
Total		**314.16**	**100.00**


FIGURE 3. 25 10 KILOMETER RADIUS OF THE GEOLOGY MAP

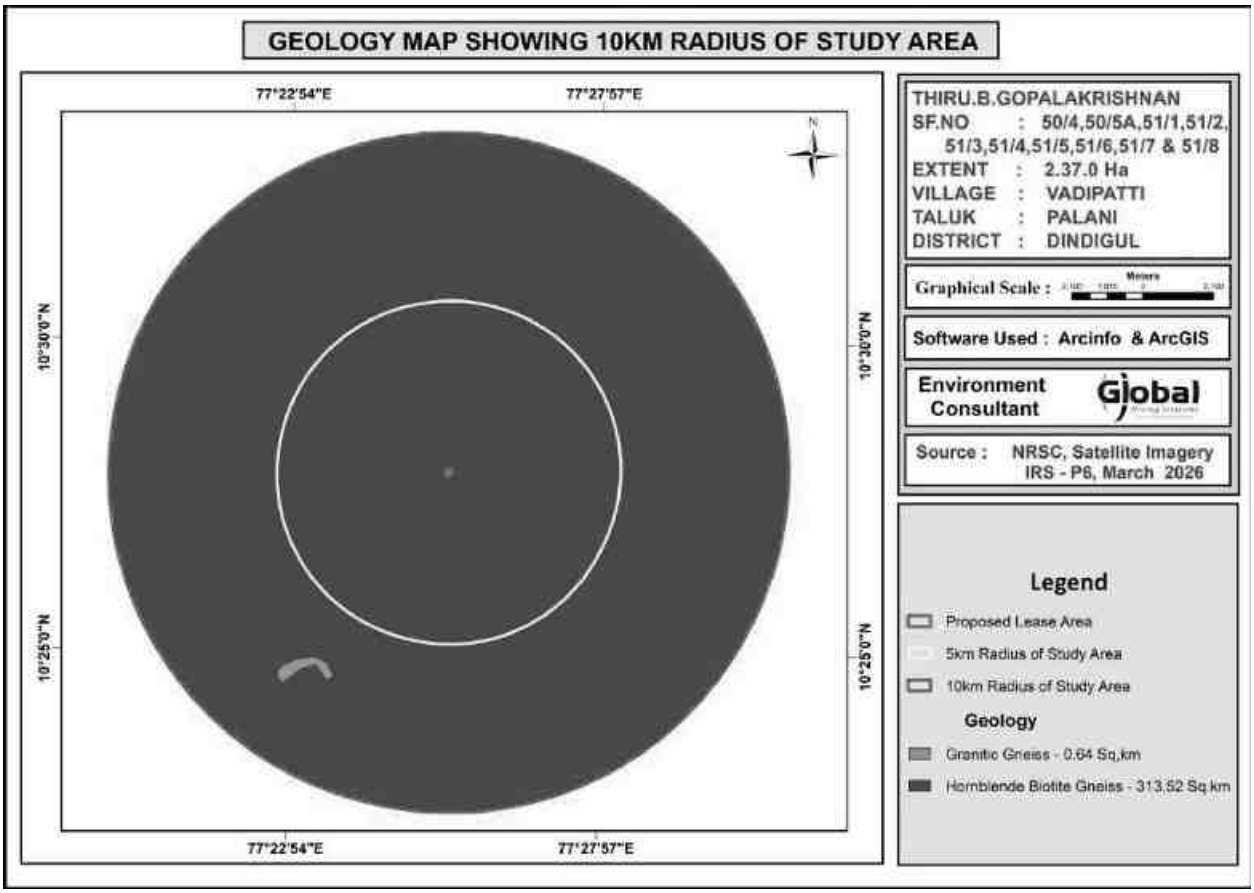

Geomorphology: Predominantly the buffer zone is dominated by Pediplain Weathered buried as detailed below. The geomorphology of the study area is given in Figure 3.25.

S. No.	Geomorphological description	Area in Sq. Km	Area in Percentage
	Denudational Hills	0.91	0.28
1	Moderately weathered buried pediplain	4.15	1.29
2	Pediment – Inselberg Complex	13.94	4.34
3	Residual Hills	2.97	0.92
4	Shallow Weathered Burried Pediplain	282.39	87.97
5	Structural Hills	16.01	4.99
6	Upper Bazada	0.36	0.11
7	Water Body	0.04	0.12
Total		**321**	**100.00**

FIGURE 3. 26 10 KM RADIUS OF THE STUDY AREA GEOMORPHOLOGY MAP

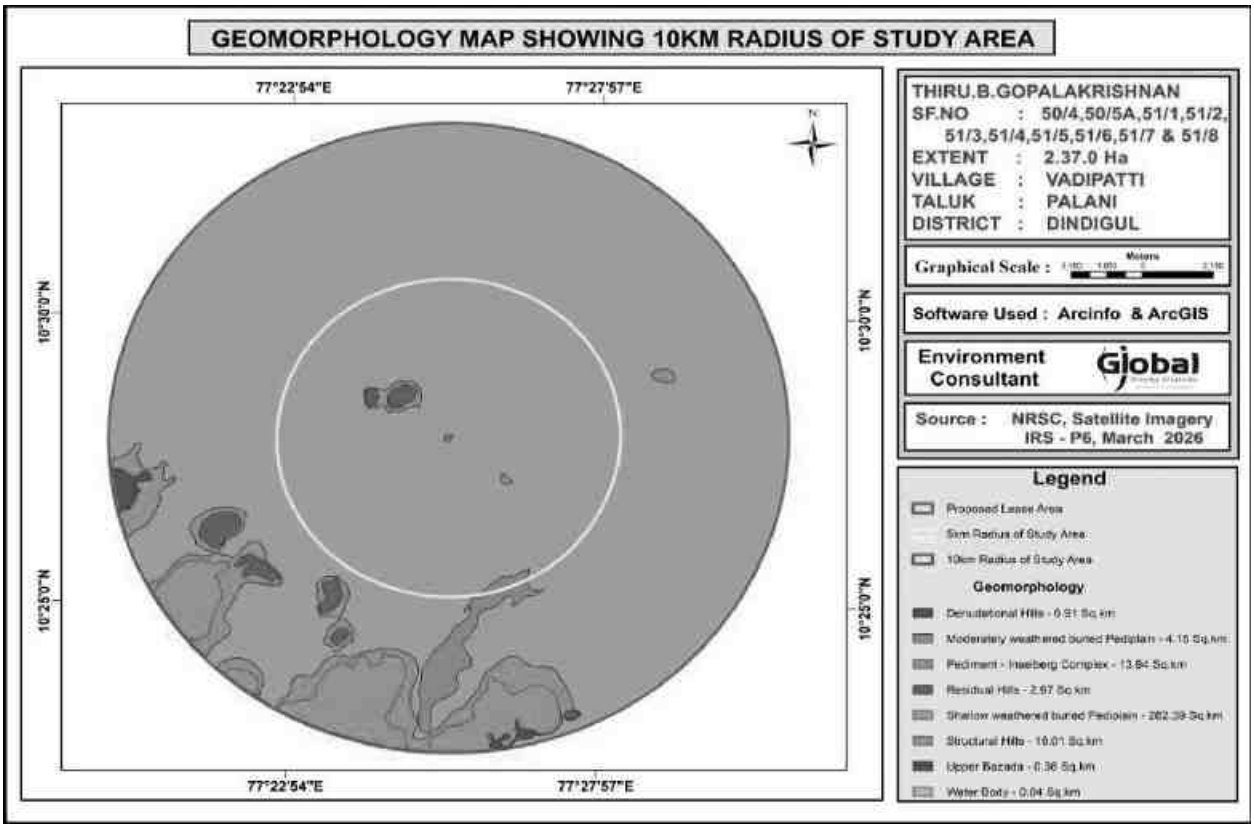

Soil: The study area is mainly dominated by well-drained soil category. Soil map of Core & Buffer Zone map is given in Figure 3.26. Soil map of the study area is detailed below.

S. No.	Soil drainage pattern	Area in Sq.km
1	Loamy Sand	204.36
2	Sandy Clay Loam	13.16
3	Sandy Clay	74.24
4	Sandy Loam	29.01

FIGURE 3.27 10 KM RADIUS OF THE STUDY AREA SOIL TYPE MAP


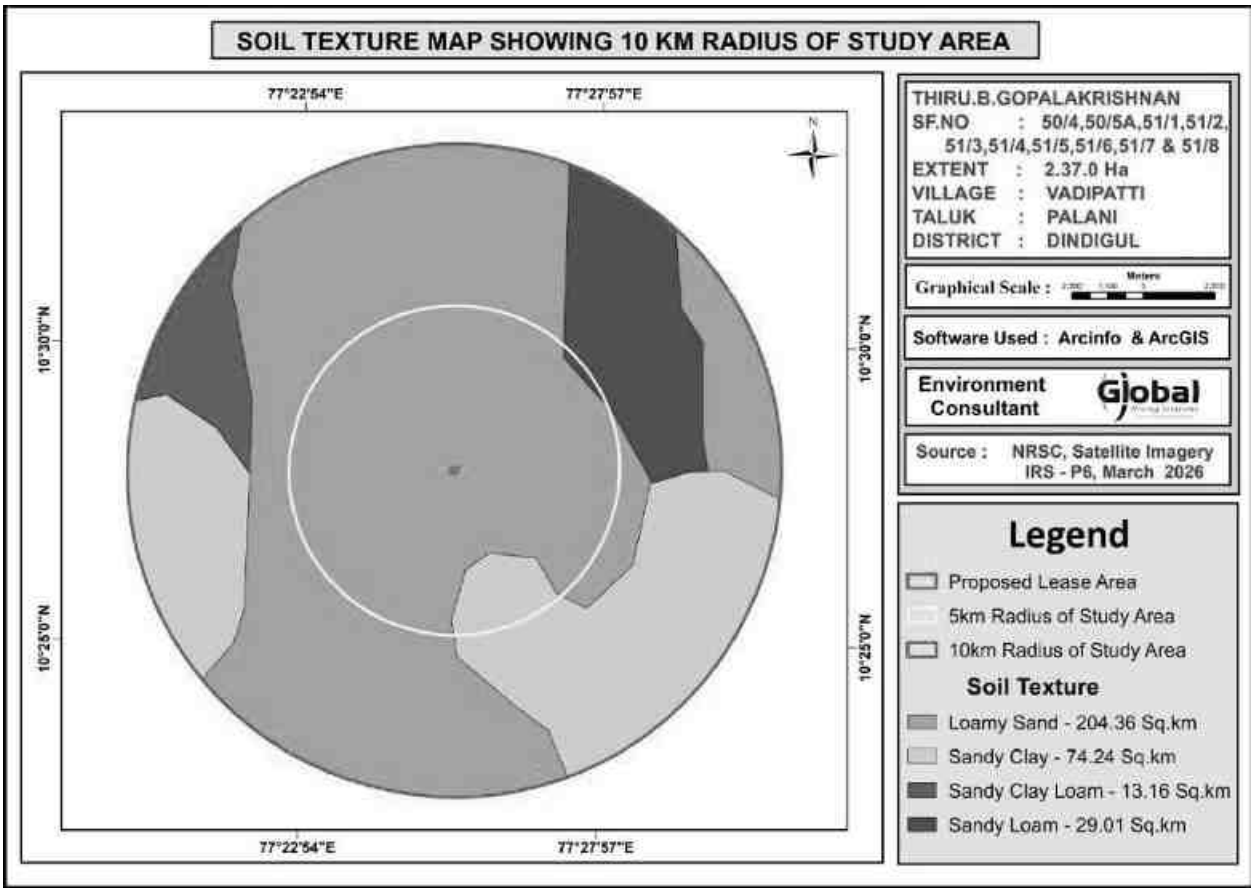


FIGURE 3.28 CONTOUR MAP OF THE STUDY AREA

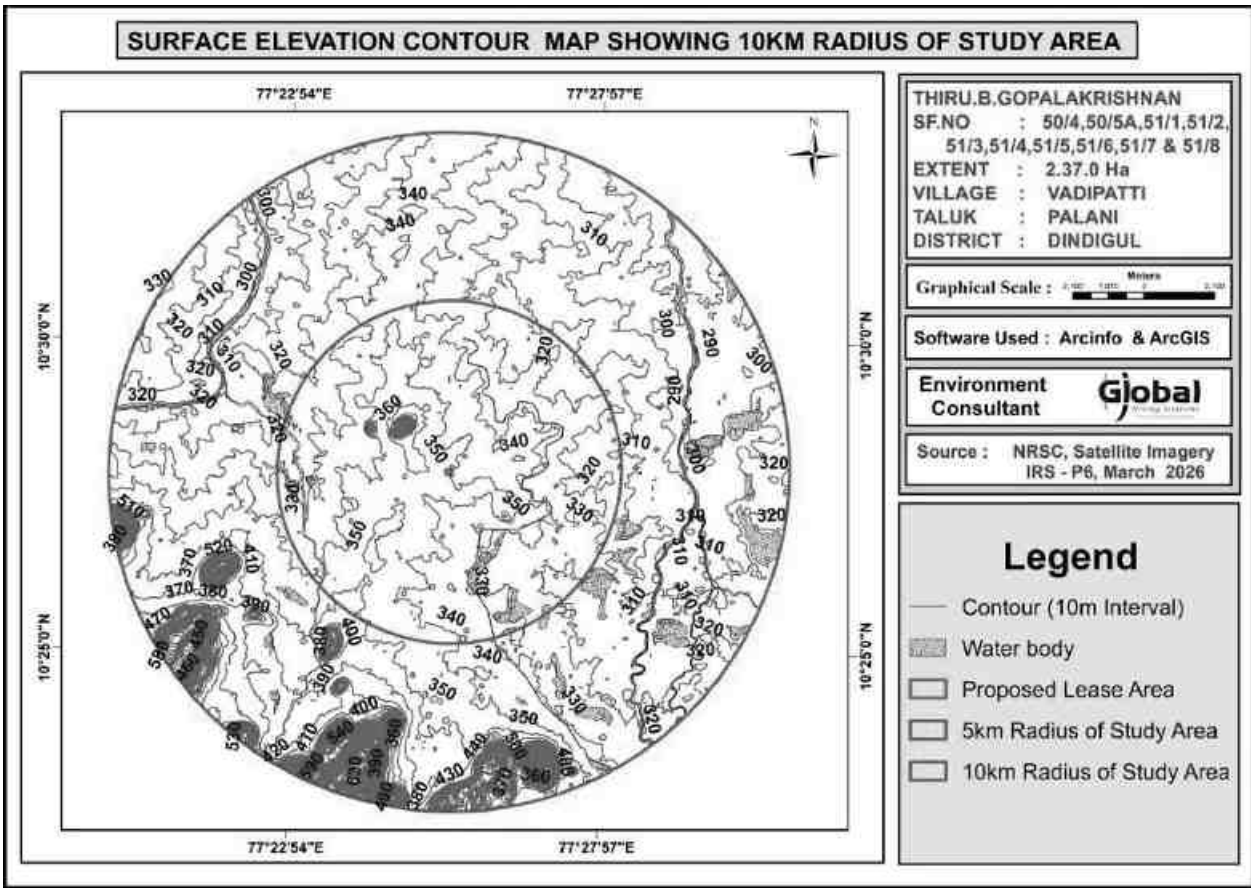

******

CHAPTER 4

ANTICIPATED ENVIRONMENTAL IMPACTS AND MITIGATION MEASURES

INTRODUCTION

This chapter deals with the various anticipated environmental impacts and mitigation measures of the proposed mining activity. The proposed method of mining is Opencast Mechanized and the quarry operation involves Shallow Jack Hammer Drilling, Blasting, Excavation, Formation of benches, Loading and Transportation of minerals. The above activities may affect the surrounding environment like removal of rock mass, Loss of flora and fauna of the area, surface water discharge, change in air and water quality, etc., If adequate measures are not taken for the proposed operations, it will cause the environmental degradation of the area and it will lead to affect to the ecosystem of the surrounding environment.

In order to maintain the existing environmental scenario of the proposed mine lease area it is mandatorily required to assess the present ecology and environment of the proposed mine lease area and buffer area of the project before starting mining operations. The various environmental impacts which are identified by the proposed quarrying activities have been discussed below and its subsequent paragraphs.

- Land Environment
- Soil Environment
- Water Environment
- Air Environment
- Noise Environment
- Biological Environment
- Socio Economic Environment

4.1 DETAILS OF INVESTIGATED ENVIRONMENTAL IMPACTS DUE TO PROJECT LOCATION POSSIBLE ACCIDENTS, PROJECT DESIGN, PROJECT CONSTRUCTION, REGULAR OPERATIONS FINAL DECOMMISSIONING OR REHABILITATION OF A COMPLETE PROJECT.

This is a proposed Rough Stone Quarry & Gravel Quarry of S. F. No. 50/4, 50/5A, 51/1, 51/2, 51/3, 51/4, 51/5, 51/6, 51/7 and 51/8 over an extent of 2.37.00 Ha in Vadipatti North Village, Palani Taluk, Dindigul District, Tamil Nadu State. The method of mining is Opencast mechanized with a bench width and height of 5m. It is proposed to excavate to 3,71,595 m^3 of Rough Stone and 52,965 m^3 gravel formation up to a depth of 58 m (BGL) for the period of five years. There is no stream/odai within the mine lease area.

The main anticipated impact on the Land Environment due to quarrying operation is change in Landscape, change in Land – use Pattern.

The entire mine lease area is Patta land. The project area of 2.37.00 Ha boundary barrier except in eastern direction. It is proposed to be altered by effective quarrying operation such as excavation (1.75.50 Ha), Infrastructure (0.01.0), Road (0.01.0 Ha) and green belt will be developed in the safety zone of 0.59.50 Ha. The ultimate depth of quarrying is proposed with maximum depth of 58m BGL and will not intersect the ground water table.

4.2 MEASURES FOR MINIMIZING AND /OR OFFSETTING ADVERSE IMPACTS IDENTIFIED

<table>
<tr><th>Aspect</th><th>Impact</th><th>Mitigation measures</th></tr>
<tr><td>Topography</td><td>The area is almost plain topography covered by rough stone and Gravel formation. Quarrying activity will lead to change in geological setting of the area i.e., Due to the quarrying activity in the mine lease area will leads to affect the aesthetic view on the environment. Further, due to the movement of heavy vehicles in and around the mine lease area will leads to affect the surrounding agricultural lands, ecology and biodiversity, human habitations due to the emissions from vehicles like SO_2, NO_x, PM_{10}, $PM_{2.5}$, etc., The existing land use pattern is given as under.
<table>
<tr><th>Land Use</th><th>Present Area (Hect)</th><th>Area in use during the quarrying period (Hect)</th></tr>
<tr><td>Quarrying Pit</td><td>Nil</td><td>1.75.5</td></tr>
<tr><td>Infrastructure</td><td>Nil</td><td>0.01.0</td></tr>
<tr><td>Roads</td><td>Nil</td><td>0.01.0</td></tr>
<tr><td>Green Belt</td><td>Nil</td><td>0.59.5</td></tr>
<tr><td>Unutilized</td><td>2.37.0</td><td>Nil</td></tr>
<tr><td>Total</td><td>2.37.00</td><td>2.37.00</td></tr>
</table></td><td>The major impact due to this project on land environment is the change in land use. Mining activity will be carried out upto a depth of 31 m Below ground level. At the end of mining period, the quarried pit will act as a water reservoir to store the rain water.
Land Use at the end of mine will be as follows.
<table>
<tr><th>Land Use</th><th>Area in use during the quarrying period (Hect)</th></tr>
<tr><td>Area left for water body</td><td>1.75.5</td></tr>
<tr><td>Green Belt</td><td>0.59.50</td></tr>
<tr><td>Remaining area</td><td>0.02.00</td></tr>
<tr><td>Total</td><td>2.37.00</td></tr>
</table>
At the mine closure stage 1.75.50 Ha of lease area will be left as rain water harvesting pond 0.59.50 Ha will be developed with green belt.
Greenbelt shall be developed around the mine lease area and the details has been given below.
<table>
<tr><th>Year</th><th>Species</th><th>No. of trees</th><th>Spacing</th><th>Survival</th></tr>
<tr><td>I</td><td rowspan="3">Pungai, Vagai, Vembu,</td><td>595</td><td rowspan="3">3m x 3m</td><td rowspan="3">80%</td></tr>
<tr><td>II</td><td>-</td></tr>
<tr><td>III</td><td>-</td></tr>
</table></td></tr>
</table>

<table>
<tr>
<td></td>
<td>The ultimate pit dimension of the mine lease area is given below.

<table>
<tr><th colspan="4">Pit dimension during end of the mine plan</th></tr>
<tr><th>Pit No.</th><th>Length (max) (m)</th><th>Width (Avg) (m)</th><th>Depth (max) (m)</th></tr>
<tr><td>I</td><td>145</td><td>121</td><td>58</td></tr>
</table>

If mining is not done systematically it will leads to the dumping failure in the mining area.</td>
<td>
<table>
<tr><td>IV</td><td rowspan="2">Manjal konrai, Naval, Puvarasu, etc</td><td>-</td><td></td><td></td></tr>
<tr><td>V</td><td>-</td><td></td><td></td></tr>
<tr><td colspan="2">Total</td><td>595</td><td></td><td></td></tr>
</table>

Due to the thick vegetation around the mine lease area and sprinkling of water around the haul roads the dust emissions arise from the vehicles will be controlled.
At the end of mining period, fencing will be provided around the mine lease area to arrest the entry of public/cattle to the mining area.
The rough stone and Gravel are proposed to quarry 5m bench height and 5m width with 45^0 slope and with conventional opencast Mechanized method. As per the approved mining plan a safety distance of 4.0 m shall be provided. There is no overburden anticipated during the entire Rough Stone and Gravel quarrying operation. The excavated rough stone and Gravel will be directly loaded into tipper to the needy crusher/other buyers.</td>
</tr>
<tr>
<td>Drainage</td>
<td>Mine drainage is surface water or groundwater that drains from an active or abandoned mine. One of the adverse impact of mine drainage is it will contaminate the ground water.</td>
<td>As per the approved mining plan the ultimate pit limit is 58m (BGL). The ground water table is reported as 82m. In the proposed mining plan only 58m below ground level has been envisaged as workable depth for safe & economic quarrying for the entire lease period. Hence the quarrying operation may not affect the ground water.</td>
</tr>
<tr>
<td>Soil Quality and Agriculture</td>
<td>In monsoon seasons due to the excavation of minerals soil erosion and sediment deposition will occur in the nearby water bodies.</td>
<td>It is proposed to quarry upto a depth of 58m below ground level and the nearby water table is 82m. So, the mining activity will not affect the ground water. To prevent the soil erosion during</td>
</tr>
</table>

		monsoon season, garland drain will be constructed with silt traps.
Visual impact on surrounding environment	Quarrying activities and rock extraction generally cause several environmental effects on the surrounding areas. The alteration of landscape due to activities like excavation, drilling or blasting, in particular, often generates a visual impact on the receptors set in the surroundings. Among these effects, the shape, extent, or chromatic contrast of the mining surface with the original land form may represent a huge loss of appeal for the growth of new urban settlements.	The reclamation of the post mined quarry surface is aimed at restoring the ecological balance taking into account geological parameters but also local flora and climate. Further the ultimate depth of mining is 58m. In the post mining stage, the quarried out pit will be used for rainwater harvesting.

4.2.1 SOLID WASTE GENERATION AND MANAGEMENT

The plastic waste generation is very negligible and it will be collected from the source level in specific dustbin and disposed through the municipal bins.

- Identification of solid waste generations
- Providing dustbins to collect with different color coding
- Creating awareness among the employees
- Developing common storage yards
- Disposal to the nearby municipal yards
- Record keeping
- Review once in quarter

4.2.2 WATER ENVIRONMENT

Impact on Surface Water Resources


The drainage pattern of the region is plane to sub-dendritic. Surface run-off water of the M.L. area is drained through proposed drainage and collected in the bottom of the quarry and collected water will be used for same quarry operation as such for plantation & dust suppression.

Since these water bodies are located outside the lease area and there is no discharge of effluent or any untreated water from the mines will be made into these water bodies, there is no major impact. The project proponent will restrict the mining operation only within the lease and no other work will be carried out near the canal or any area outside the mining lease.

Impact due to Water use in Mines

In the proposed mines water will be mainly used for domestic purpose, dust suppression & plantation. Total water requirement for the project is 4.0 KLD which will be sourced from outside agencies. Negligible sewage of 1.0 KLD will be generated, for which a septic tank with soak pit will be set up. The water balance diagram is given below.

FIG 4.1 WATER BALANCE DIAGRAM

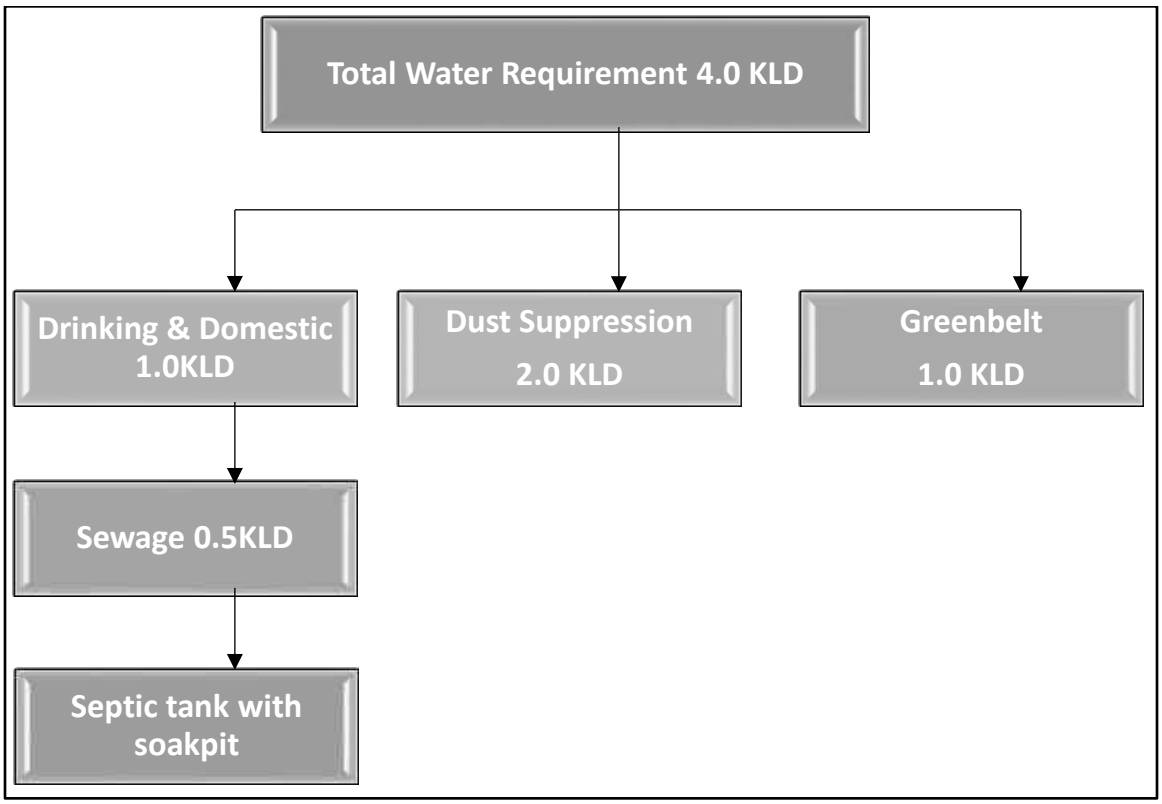

Impact on Ground Water

The mining activity is not likely to intersect ground water as the ground water table occurs at a depth of 82m. The mining will go up to the maximum depth of 58 m BGL. So, there will be no chance of intersecting the ground water table by the mining activity. So, the impact of mining on the ground water is not envisaged.

Mitigation measures

- Entire lease area will be provided with proper garland drains.
- Check wears will be provided to prevent solids from wash off.
- Construction of garland drains around freshly excavated so that flow of water with loose material is prevented.

- The mine water will be passed through the natural slopes and valleys and gets accumulated in the settling tank (Bottom pit)

Ground water environment in buffer zone

The scenario of ground water in Dindigul District, Palani Taluk is given below.

TABLE 4.1 Ground Water Level Status in Villupuram District

S. No.	Assessment Unit (Firka)	Net Annual Ground water availability	Existing gross ground water consumption for irrigation	Existing gross ground water consumption for domestic and industrial water supply	Existing gross ground water consumption for all uses	Stage of ground water development	Category
1	Palani	7664.22	6817.52	235.70	7053.22	92	Critical

Source: nwm.gov.in

It is planned to carryout appropriate rainwater harvesting schemes and artificial recharge schemes in the area.

4.2.3 VEGETATIONVEGETATION IN THE CORE ZONE

The mine lease area is devoid of major plantation. Shrubs and bushes are majorly found within the lease area. The proponent has planned to develop green belt in an area of 0.59.50 Ha. Trees like Pongamia pinnata, Syzigium cumini, Albizia lebbeck, Thespesia populnea, Bauhinia racemose, Cassia siamea, Azadirachta indiaca will be planted around the mine lease area. A total of 595 trees are planned to be planted. Spacing will be 3m x 3m.

FAUNA

There are no sanctuaries/national parks in the buffer zone of 10km study area. The commonly found fauna in the buffer zone are given in Chapter III. During mining activity the impacts and mitigation measures for Fauna are given in below table.

Table 4.2 Impacts and mitigation measures for Fauna		
S.No.	**Impact**	**Mitigation measure**
1	Fauna is affected due to noise and vibration.	Sirens will be blown before blasting in the mines. To reduce noise levels, plantation will be done. Blasting will be carried out only in the allotted time.
2	Dust generation due to mining activities	To reduce dust generation, mist sprayers will be used. During transportation, the material will be covered with tarpaulin. Water sprinkling will be done to reduce generation of pollutants.
3	Change in land use of the lease area	After the mine closure stage, the mine pit will be left as rain water collecting tank, which can attract bird population in the nearby areas.
4	Accidental falling of animals	To prevent entry of animals, the mine lease surrounding area will be properly fenced with barbed wire.

4.3 IRREVERSIBLE AND IRRETRIEVABLE COMMITMENTS OF ENVIRONMENTAL COMPONENTS.

4.3.1 IMPACT DUE TO MINING OPERATION

Impact prediction is a very important phenomenon in evaluating the environmentally potential adverse impacts for any proposed mine project. The impact prediction is always carried out under worst possible conditions so as to mitigate or to eliminate the environmental hazards. These predictions thus calculated are superimposed over the baseline data to calculate the net impact on the environment after the proposed mine Project comes into production.

4.3.2 IMPACT ON AIR ENVIRONMENT

The impacts on air environment from a mining activity depend on various factors like production capacity, machinery involved, operations and maintenance of various equipments and vehicle. Apart from these, there will be other activities associated

viz transportation of mineral and waste, stocking facilities and dump management within the mine lease area that may contribute to pollution.

4.3.3 Air Emissions

The impacts on air environment from a mining activity depend on various factors like production capacity, machinery involved, operations and maintenance of various equipments and vehicle. Apart from these, there will be other activities associated viz transportation of mineral and waste, stocking facilities and dump management within the mine lease area that may contribute to pollution.

4.3.4 Quantitative Estimation of Impacts on Air Environment

An attempt has been made to predict the incremental rise of various ground level concentrations above the baseline status in respect of air pollution due to proposed is 3,71,595 m^3 of Rough stone and 52,965 m^3 of Gravel formation upto a depth of 58m (below ground level) for the period of first five years by the open-cast mechanised mining method.

Cluster quarries production Thiru.B.Gopalakrishnan is 3,71,595 m3 Rough Stone and 18,264 m3 Gravel and cluster queries Thiru.P.Manikandan is 1,57,580 m3 of Rough Stone and 21,442 m3 Gravel, T.S.Thamayanthi is 4,18,770 m3 of Rough Stone and 52,400 m3 Gravel, S.Manikandan is 1,37,140 m3 of Rough Stone , P.Devaraj is 1,70,750 m3 of Rough Stone and 10,325 m3 Gravel for a period of ten years

The pollutants released into the atmosphere will disperse in the down wind direction and finally reach the ground at farther distance from the source. The concentration of ground level concentrations mainly depends upon the strength of the emission source and micrometeorology of the study area

The pollutants released into the atmosphere will disperse in the down wind direction and finally reach the ground at farther distance from the source. The concentration of ground level concentrations mainly depends upon the strength of the emission source and micrometeorology of the study area.

In order to estimate the ground level concentrations due to the emission from the proposed project, EPA approved Industrial Source Complex ISC AERMOD View Model has been employed.

The mathematical model used for predictions on air quality impact in the present study is ISC-AERMOD View-6.8.6. It is the next generation air dispersion model, which incorporates planetary boundary layer concepts.

The AERMOD is actually a modeling system with three separate components:

AERMOD (AERMIC Dispersion Model), AERMAP (AERMOD Terrain Preprocessor) and AERMET (AERMOD Meteorological Preprocessor).

Special features of AERMOD include its ability to treat the vertical in homogeneity of the planetary boundary layer special treatment of surface releases, irregularly shaped area sources, a plume model for the convective boundary layer, limitation of vertical mixing in the stable boundary layer, and fixing the reflecting surface at the stack base.

The AERMET is the meteorological preprocessor for the AERMOD. Input data can come from hourly cloud cover observations, surface meteorological observations and twice-a-day upper air soundings. Output includes surface meteorological observations and parameters and vertical profiles of several atmospheric parameters.

The AERMAP is a terrain preprocessor designed to simplify and standardize the input of terrain data for the AERMOD. Input data include receptor terrain elevation data. Output includes, for each receptor, location and height scale, which are elevations used for the computation of airflow around hills.

Salient features of the AERMOD model are given hereunder:

- Excavation operations are considered as area sources.
- Transportation of material on haulage roads has been considered as line source

The predicted ground level concentrations for study period computed using AERMOD model are plotted as isopleths.

4.3.5 Sources of Dust Emission

The proposed mining is carried out by mechanized opencast method. The air borne particulate matter generated by ore handling operations, transportation and screening of ore is the main air pollutant. The emissions of sulphur dioxide (SO_2), Oxides of Nitrogen (NOx) contributed by diesel operated excavation/loading equipment and vehicles plying on haul roads are marginal. Prediction of impacts on air environment has been carried out taking into consideration proposed production and net increase in emissions. Based on the various operations involved in the production of minerals, the various emission sources has been identified as given below.

a. Area sources.
b. Line sources.

Extraction of mineral from mine, are considered as area sources. Transportation of material from mining benches to various end points are considered as line sources. The impact of above sources on air environment is discussed below:

The other sources of air pollution are the dust generated during the movement of tippers on the haul road. Water tankers with spraying arrangement will be used for regular water sprinkling on the haul roads to ensure effective dust suppression. The tippers are well maintained so that exhaust smoke does not contribute abnormal values of noxious gases and un-burnt hydrocarbons.

4.3.6 Emission Details

All the emissions discussed above are quantified for proposed maximum production of is 3,71,595 Cu.m of Rough stone and 18,264 Cu.m of Gravel formation upto a depth of 58m (below ground level) for the period of first five years by the open-cast mechanised mining method.

Cluster quarries production Thiru.B.Gopalakrishnan is 3,71,595 m3 Rough Stone and 18,264 m3 Gravel and cluster queries Thiru.P.Manikandan is 1,57,580 m^3 of Rough Stone and 21,442 m^3 Gravel, T.S.Thamayanthi is 4,18,770 m^3 of Rough Stone and

52,400 m^3 Gravel, S.Manikandan is 1,37,140 m^3 of Rough Stone , P.Devaraj is 1,70,750 m^3 of Rough Stone and 10,325 m^3 Gravel for a period of ten years. The existing air quality levels are covered in the baseline scenario. Excavation, loading and transportation through tippers are the major sources, which are of significance. Therefore, the emissions considered for modeling are from drilling blasting, excavation & transportation rough stone and Gravel.

The emissions are computed based on AP-42 emission factors. Operational hours, activity rate, wind speed and moisture content have been considered for estimation of emissions from point and area sources. For line source, apart from operational hours, activity rate, moisture, silt content and vehicle weight have been considered. Predictions are carried out for the worst-case scenario of simultaneous operation of excavators (area sources) and tippers for transportation from mine pit to loading pit (line sources) over a distance of 500 m.

The number of working days has been taken at 300 days per year with 8 hours of operation/day, hence the concentrations predicted are considered to be the worst case. With control measures, the emissions have been taken at 30% of uncontrolled emissions for handling and 10% of uncontrolled emissions for transportation.

4.3.7 Meteorological Data

The meteorological data recorded continuously during the month of Dec 2025 - Feb 2026 on hourly basis on wind speed, wind direction and temperature has been processed to extract the 24- hourly mean meteorological data as per the guidelines of IMD and MoEF for application of AERMOD model. Stability classes computed for the mean hours is based on guidelines issued by CPCB on modeling. Mixing heights representative of the region have been taken from the available published literature.

4.3.8 Summary of Predicted Ground Level Concentrations

Ground level concentrations due to the mining activities have been estimated to know the incremental raise and extent of impact in the study area.

The maximum ground level concentration is estimated to be about 2.27 µg/m3 of PM 2.5 & 3.05 µg/m3 of PM10 within the mine area and cluster area is estimated to be about 2.94 µg/m3 of PM 2.5 & 4.66 µg/m3 of PM10, where mining operations are being carried out. The impact of mining operations would be negligible beyond 0.4 km.

Figure – 4.1 represents the spatial distribution of the predicted ground level concentrations of PM_{10} due to emissions from mine.

4.3.9 Emission sources & Quantification

Various point and non-point sources of emissions from Proposed Rough Stone and Gravel Quarry of Thiru.B.Gopalakrishnan is quantified and presented below:

Area Emissions – Total Material handling (Rough Stone& Gravel)

Quantity, TPA	Thiru.B.Gopalakrishnan 3,71,595 m3 Rough Stone and 18,264 m3 Gravel
Operational Hours Per Year	2400
Activity Rate, t/hr.	402.17
Emission of dust, g/t.	0.12
Emission of dust, g /hr.	67.892
Area of influence, m^2	608
Uncontrolled emission rate g/s/m^2	0.000048740
Controlled emission rate, PM10 g/s/m^2	0.000048740
Controlled emission rate, PM2.5 g/s/m^2	0.00029483

(I) Line Source – Transport of Rough Stone & Gravel from Pit to Boundary

Quantity, TPA	Thiru.B.Gopalakrishnan 3,71,595 m3 Rough Stone and 18,264 m3 Gravel
Operational Hours Per Year	2400
Capacity of each Dumper (T)	10
Total No. of Tippers/ year	63510
Lead length/trip, Km	1.3
Total VKT/Year	35684
Emission Kg/VKT	0.26
Total emission Kg/Year	47986

Uncontrolled emission rate g/s/m	3.8954
Controlled emission rate, PM10 g/s/m	0.38954
Controlled emission rate, PM2.5 g/s/m	0.24687

Area Emissions – Total Material handling (Cluster Rough Stone & Gravel)

Quantity, m3	**Thiru.B.Gopalakrishnan** 3,71,595 m3 Rough Stone and 18,264 m3 Gravel **Thiru.P.Manikandan** Rough Stone: 1,57,580 m^3 & Gravel: 21,442 m^3 **T.S.Thamayanthi** Rough Stone: 4,18,770 m^3 & Gravel: 52,400 m^3 **S.Manikandan** Rough Stone: 1,37,140 m^3 **T.S.Thamayanthi** Rough Stone: 1,70,750 m^3 & Gravel: 10,325 m^3
Operational Hours Per Year	2400
Activity Rate, t/hr.	415.56
Emission of dust, g/t.	0.39
Emission of dust, g /hr.	88.456
Area of influence, m2	618
Uncontrolled emission rate g/s/m2	0.0006837
Controlled emission rate, PM10 g/s/m2	0.0006837
Controlled emission rate, PM2.5 g/s/m2	0.0005148

(II) Line Source – Transport of Rough Stone & Gravel from Pit to Boundary

Line Source – Transport of Rough Stone & Gravel (Cluster)

Quantity, m3	**Thiru.B.Gopalakrishnan** 3,71,595 m3 Rough Stone and 18,264 m3 Gravel **Thiru.P.Manikandan** Rough Stone: 1,57,580 m^3 & Gravel: 21,442 m^3 **T.S.Thamayanthi** Rough Stone: 4,18,770 m^3 & Gravel: 52,400 m^3 **S.Manikandan** Rough Stone: 1,37,140 m^3 **T.S.Thamayanthi** Rough Stone: 1,70,750 m^3 & Gravel: 10,325 m^3
Operational Hours Per Year	2400
Capacity of each Dumper (T)	10
Total No. of Tippers/ year	331785
Lead length/trip, Km	0.29

Total VKT/Year	69875
Emission Kg/VKT	0.26
Total emission Kg/Year	73586
Uncontrolled emission rate g/s/m	5.0987
Controlled emission rate, PM10 g/s/m	0.50987
Controlled emission rate, PM2.5 g/s/m	0.49576

Note: *Emission factor computed based on wind speed of 2 m/s, and moisture content of 10 %. + Emission factor computed based on silt content of 10 % and moisture content of 10 %

FIG 4.2 Isopleth of GLC Prediction for $PM_{2.5}$

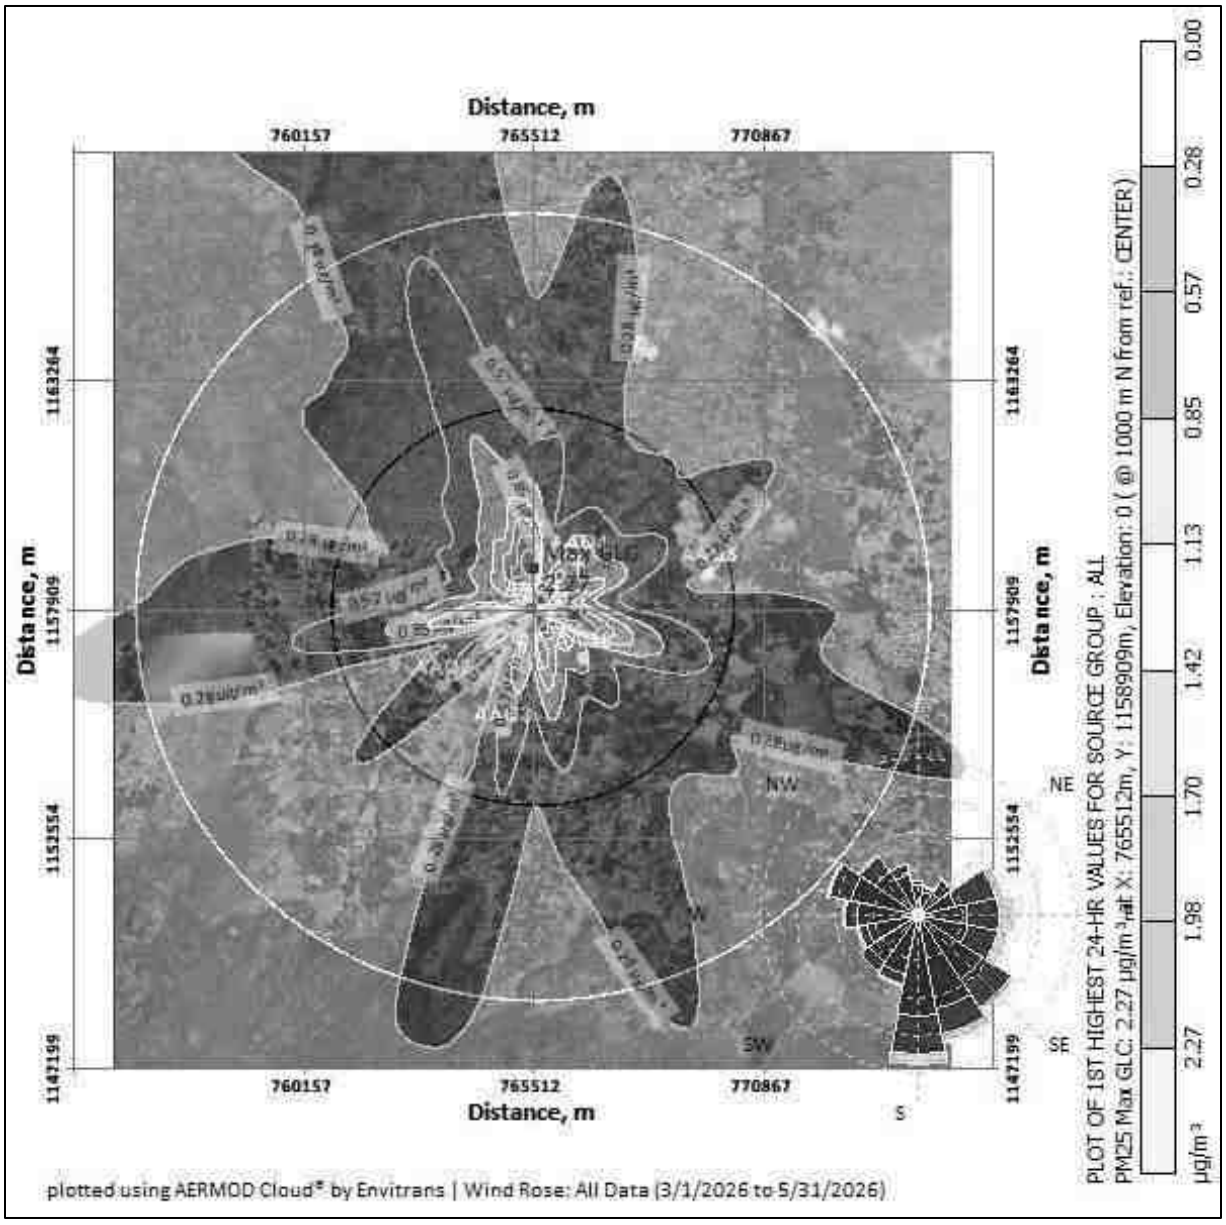


FIG 4.3 Isopleth of GLC Prediction for PM_{10}

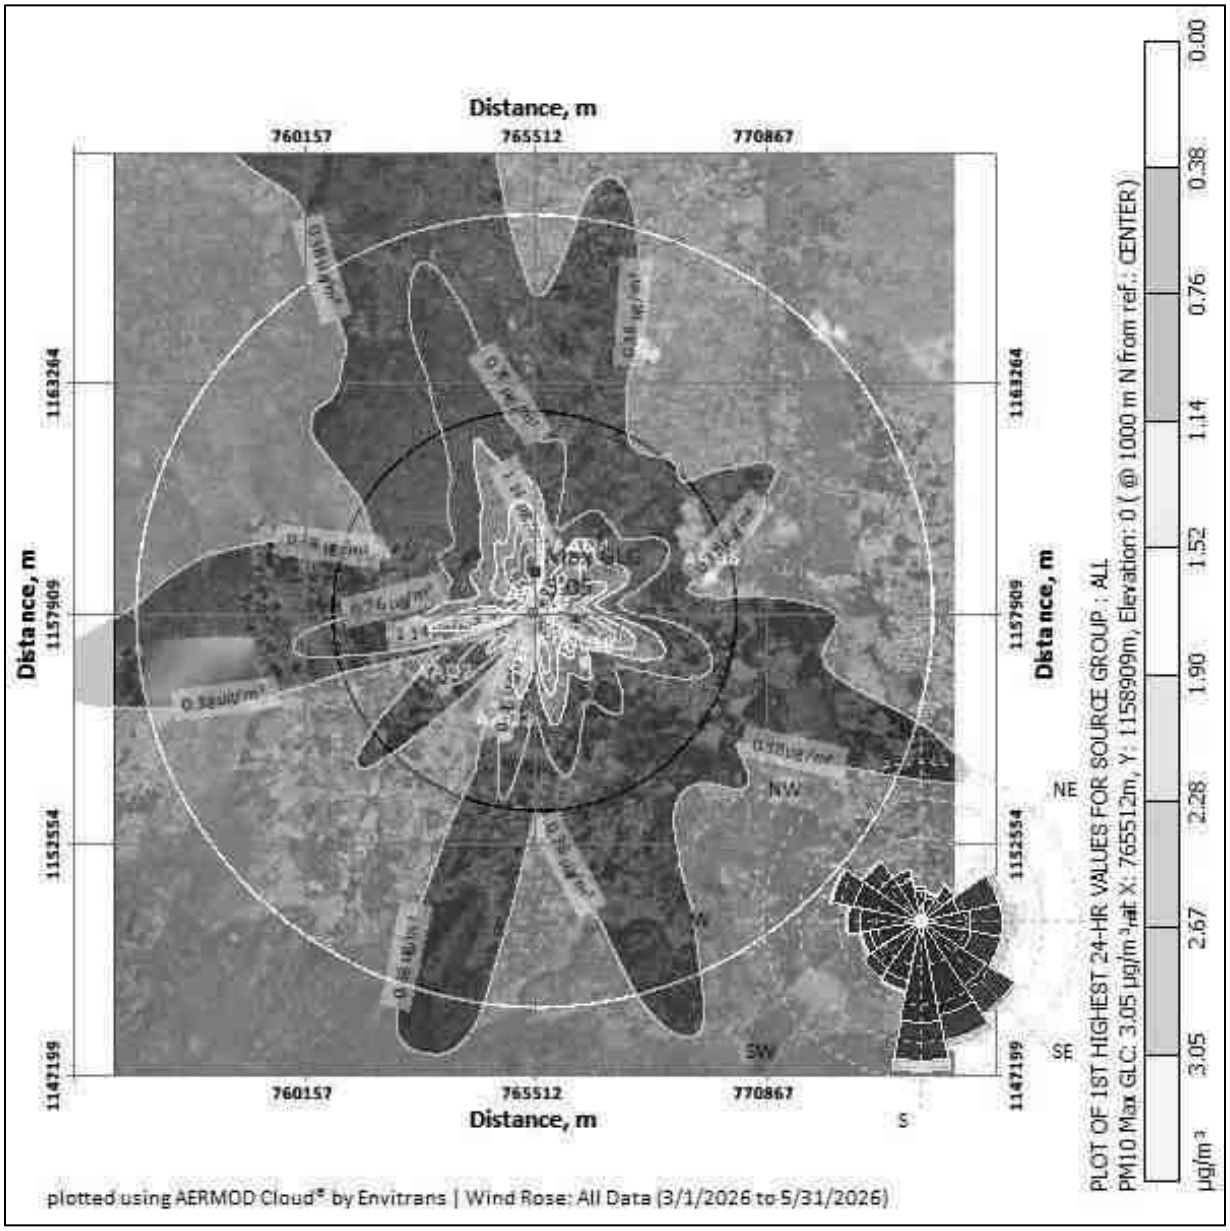


FIG 4.4 Isopleth of GLC Prediction –Cumulative for $PM_{2.5}$


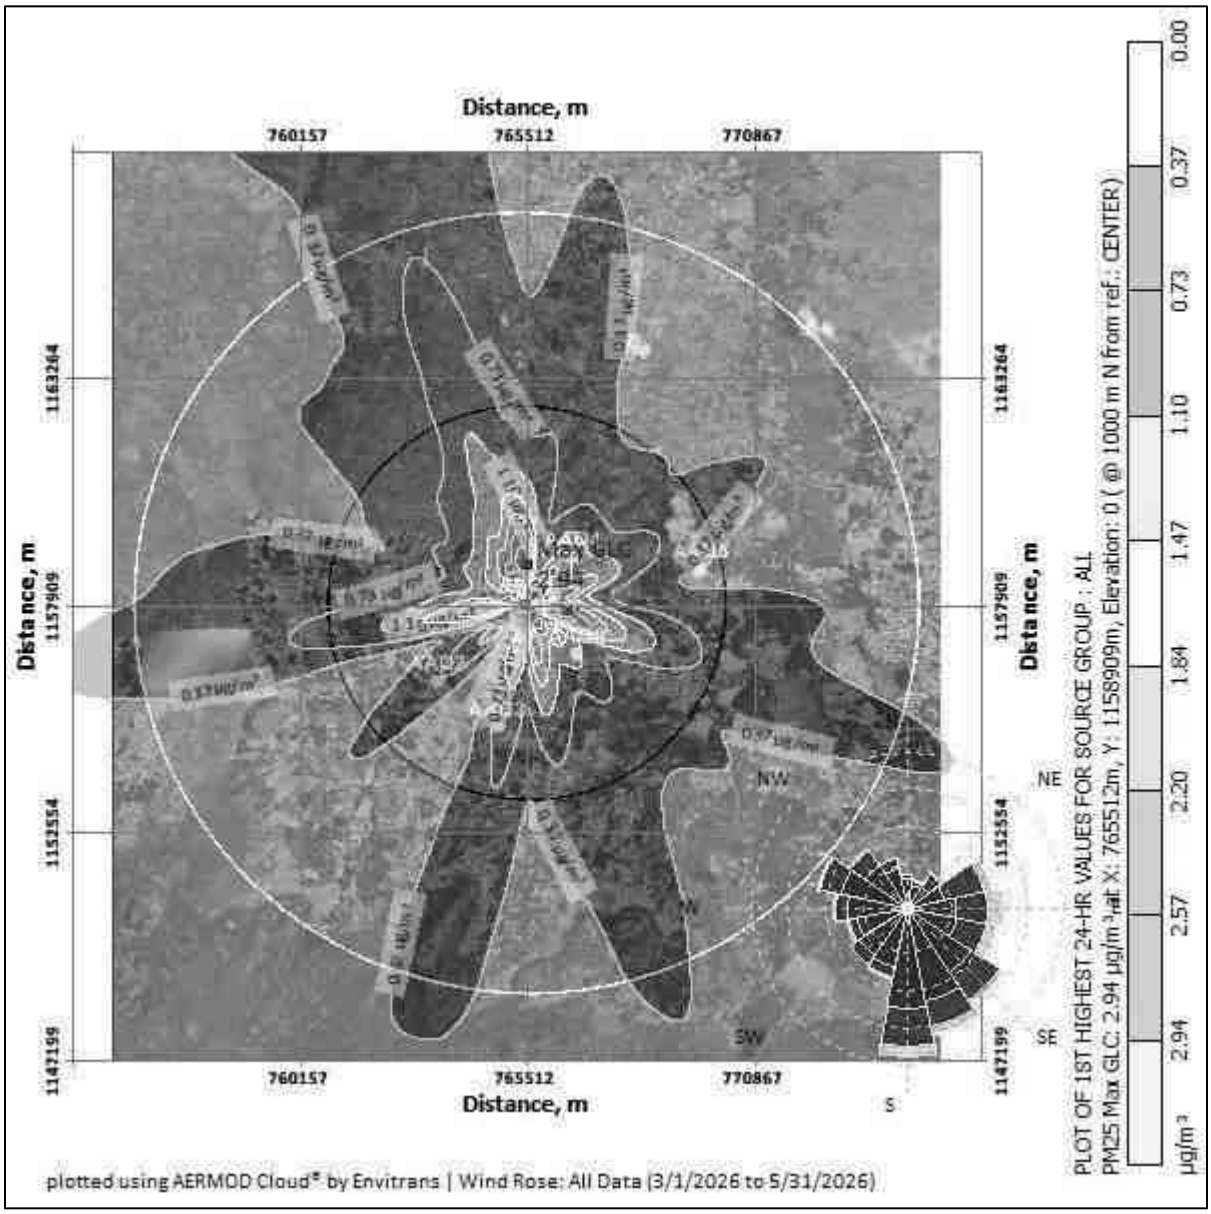


FIG 4.5 Isopleth of GLC Prediction –Cumulative for PM_{10}

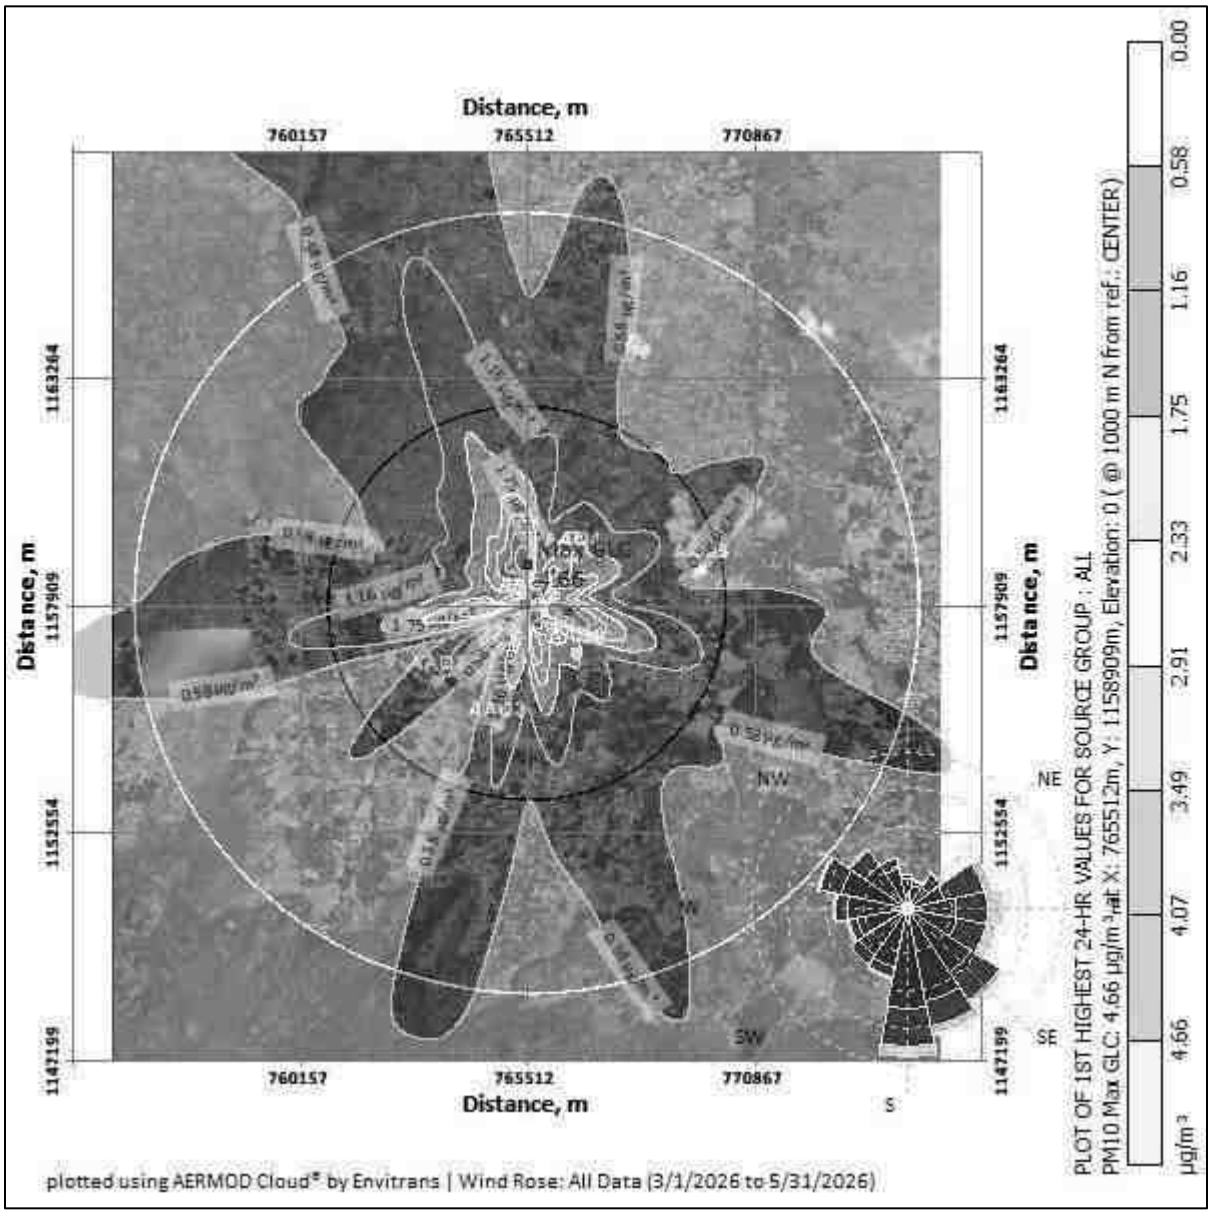

PREDICTED AMBIENT AIR QUALITY:

The post project Concentrations of PM10, PM2.5, (GLC) (base line + incremental) after adopting necessary control measures is given in Table No - 4.3 to 4.4.

Table 4.3 Concentrations of PM2.5 after Project Implementation

SL. No	Location	Background Concentration	Predicted incremental Concentration	Post Project Concentration	Statutory Limits in µg/m³
1	Project site core zone	22.6	2.27	24.87	60
2	Pappampatti	19.5	1.98	21.48	
3	Kavalapatti	20.2	1.70	21.9	
4	Kasanayampatty	18.8	1.42	20.22	
5	Chinnakalayamputhur	18.5	1.13	19.63	
6	Karadikootam	20.7	0.85	21.55	

Table 4.3a Cluster Concentrations of PM2.5 after Project Implementation

SL. No	Location	Background Concentration	Predicted incremental Concentration	Post Project Concentration	Statutory Limits in µg/m³
1	Project site core zone	22.6	2.94	25.54	60
2	Pappampatti	19.5	2.57	22.07	
3	Kavalapatti	20.2	2.20	22.4	
4	Kasanayampatty	18.8	1.84	20.64	
5	Chinnakalayamputhur	18.5	1.47	19.97	
6	Karadikootam	20.7	1.10	21.8	

Table 4.3b Concentrations of PM10 after Project Implementation

SL. No	Location	Background Concentration	Predicted incremental Concentration	Post Project Concentration	Statutory Limits in µg/m³
1	Project site core zone	47.5	3.05	50.55	100
2	Pappampatti	41.8	2.67	44.47	
3	Kavalapatti	44.4	2.28	46.68	
4	Kasanayampatty	40.6	1.90	42.5	
5	Chinnakalayamputhur	40.6	1.52	42.12	
6	Karadikootam	44.8	1.14	45.94	

Table 4.3c Cluster Concentrations of PM10 after Project Implementation

Kavalapatti

SL. No	Location	Background Concentration	Predicted incremental Concentration	Post Project Concentration	Statutory Limits in µg/m³
1	Pappampatti	47.5	4.66	52.16	100
2	Kavalapatti	41.8	4.07	45.87	
3	Kasanayampatty	44.4	3.49	47.89	
4	Chinnakalayamputhur	40.6	2.91	43.51	
5	Karadikootam	40.6	2.33	42.93	
6	Pappampatti	44.8	1.75	46.55	

The above report seems that, even in the worst-case scenario, the resultant added concentrations with baseline figures show that the values of ambient air quality for PM_{10} are in the range of 42.12 µg/m³ to 50.55µg/m³ and for $PM_{2.5}$ are in the range of 19.63 µg/m³ to 24.87 µg/m³ and PM_{10} are surrounding area range of 42.93µg/m³ to 52.16 µg/m³ and for $PM_{2.5}$ are in the range of 19.97 µg/m³ to 25.54 µg/m³ which are within the statutory limits in each case. The mitigation measures undertaken in the mine for control of air pollution are given below.

- Wet drilling will be practiced in drilling operation.
- Water sprinkling will be done in haul roads & loading etc.
- The mines workers are provided with the dust masks.
- Three-layer plantation in the safety zone.
- DG sets shall be periodically maintained as per manufacturer's specifications.

4.4 ASSESSMENT OF SIGNIFICANCE OF IMPACTS (CRITERIA FOR DETERMINING SIGNIFICANCE, ASSIGNING SIGNIFICANCE).

4.4.1 NOISE ENVIRONMENT

The main noise generating source during mining operation and related activities are drilling, excavation, loading and transportation. Intermittent noise is generated due to operation of diesel generator.

4.4.2 Likely Noise Levels in Lease Area due to mining activity

S.No.	Source Name	Noise Level in dB (A)
1	Diesel generator	90
2	Excavator Operation	86
3	Trucks movement	82
4	Drilling	96
5	Blasting	102

It is expected that the generated noise will be limited within the mine lease area and there will be no profound effect of noise on the buffer zone. The noise level will be maintained below the threshold limit by vigorous maintenance of the machineries. Wet drilling with dust extractor is being used to reduce the noise level during the mining operation.

Noise levels were measured in the lease area and in the nearby villages Pappampatti, Kavalapatti, Kasanayampatty, Chinnakalayamputhur, Karadikootam, Ayyampalayam, the values are given below.

TABLE 4.4 Noise Levels in Monitoring Locations

S. No.	Location	Distance and direction from Mine lease area	Day Equivalent (in dBA)	Night Equivalent (dBA)
1	Project site core zone	Core Zone	53.5	40.3
2	Pappampatti	2.46km, SW	52.5	39.3
3	Kavalapatti	3.14km, S	48.6	40.7
4	Kasanayampatty	1.33km, NE	50.5	43.3
5	Chinnakalayamputhur	4.49km, NE	51.8	44.2
6	Karadikootam	1.16km, SE	49.9	41.1
7	Ayyampalayam	4.33km, NW	53.8	41.5

The noise levels are within the MoEF & CC limits of 70 dB(A) in the working area and in the buffer areas, the values are below the limit of 75 dB(A). Since, the residential area norm has been considered for all six locations mentioned above, during mining

operation mine lease area will be considered as industrial area/quarry area for which DGMS norms 85 dB(A)/CPCB guidelines 75 dB(A).

4.4.3 Impact of Noise due to mining

- Noise generation in mining is due to operation like drilling, blasting and transportation of minerals within and outside the lease area.
- As per DGMS (Directorate General of Mines Safety) limits, the acceptable noise level is 85 dB(A) for an exposure period of 8 hours.
- Exposure to loud noise can also cause high blood pressure, heart disease, sleep disturbances, and stress. Noise pollution also impacts the health and well-being of wildlife.
- Noise exceeding prescribed limits may cause impairment like abnormal loudness perception, tinnitus which causes a persistent high-pitched ringing in the ears, paracusis or distorted hearing.

4.5 MITIGATION MEASURES

4.5.1 Noise level control.

- As the distance between the source and receptor increases, the noise level decreases. Hence, there will be a natural attenuation.
- The proponent has planned to develop green belt in the periphery of the lease area which diminishes sound volume by dampening them.
- All the equipment/machinery/tippers involved will be properly maintained to control noise generation.
- Conducting regular health checkups for employees involved.
- Employees will be made to work on shifts to reduce their exposure time.
- Providing earplugs to all employees.
- Providing green walls/nets wherever possible.

By adopting these measures, the noise levels will be maintained well within MoEF & CC limits since the baseline value is low.

4.5.2 IMPACTS DUE TO VIBRATION

There will be negligible vibration of ground due to the following activities.

- Due to Blasting
- Due to Drilling
- Due to movement of machinery

Impacts

- Though vibration will be only felt by the people working inside the lease area it is usually undesired.
- Vibration may also cause fly rocks.
- It may frighten the birds and small insects in the lease area. However, it will be felt only for a short period.

Mitigation measures

- The DG set will be kept within the acoustic enclosure made by the stone blocks.
- Drills will be equipped with sharp bits and wet drilling will be adopted.
- A well-planned green belt is proposed for the mining to reduce noise level.
- Proper warning system before blasting will be adopted and clearance of the area before blasting will be ensured.
- Regular maintenance of the machineries and vehicles to reduce the noise level.
- Use of ear muffs by the workers with occupational exposure to noise.
- Carrying out blasting on limited scale, only from 12:00 PM to 2:00 PM
- Control of fly rock and vibration by maintaining peak particle velocity within the standard as prescribed by the DGMS and MOEF & CC.
- Shallow depth jackhammer drilling and blasting is proposed to be carried out with minimum use of explosive.
- Supervising blasting by competent and statutory Foreman/ Mines Manager.

4.5.3 SOCIO ECONOMIC IMPACT

The lease area is Patta land. The proponent has planned to spend INR 5,00,000 for CER activities.

4.5.4 OCCUPATIONAL HEALTH

Impacts on humans due to various mining activities

The occupational risk due to proposed mining may be due to drilling, blasting, excavation and transportation. A total of 33 workers will be engaged in the mining activity. Mining activity may cause various health problems to the mines workers as follows:

- Dust generated during excavation, drilling, stone cutting, sizing and transportation may cause health problems like Silicosis, Asthma, Tuberculosis and other respiratory lungs disorders.
- Heavy weight lifting by the workers may cause injuries to arms, legs and back.
- Noise generated during the mining activity may cause Noise Induced Hearing Loss (NIHL).

Table 4.5 Impacts on humans due to various mining activities

S.No.	Type of activity	Impact
1	Dust generation due to drilling and blasting	Continuous exposure to dust causes Pneumonia, Tuberculosis, Rhematic arthritis and Segmental Vibration
2	Noise generation due to drilling and blasting	Short term impact will be lack of sleep, high blood pressure and heart ailments. Long term exposure may lead to partial or permanent deafness
3	Unexpected accidents	Risks include fly rocks, cracks or fissures due to improper mining methods

Mitigation measures

- The mines worker will be provided with dust mask to minimize the inhalation of the dust.
- Water sprinkling twice in a day is in practice on the haul roads, near excavation and roads to reduce the fugitive dust emission.
- Wet drilling and drilling with dust extractor will be practiced.
- Ear muffs will be supplied to the workers working in the noise prone area

- The mining site will be supplied with first aid facilities and the entire mines worker will have access to that.
- The mines workers will be well trained about the safety practices in the mining activities.
- As per Mines Rules, 1955, medical examination of employees at the initial stage and periodically, shall be done by a team of qualified medical officers provided by the project proponent.
- Regular medical checkup camps shall also be arranged for detection of occupational diseases and minor disease in the nearby rural population.
- Free checkup and medicine for treatment for their acute and chronic illness shall be provided by the lessee. Conducting periodical Medical Examination as per DGMS.
- Making all first aid kits available in mines office
- Keeping fire extinguisher in place
- Educating the employees about how to handle unexpected happenings
- Posting information containing emergency contact numbers in mines office
- By adopting all these measures, the safety of the employees working in the quarry will be ensured.

4.5.5 WASTE MANAGEMENT

Solid Waste

Since the entire mined out material will be utilized there will not be any solid waste generation from this project. However, the Solid waste (MSW) generated from administrative activities will be properly collected and disposed to Govt. Authorized yards / Re-cylers / Disposers.

Liquid Waste

There is no process effluent generation from this mine. Hence no liquid waste is generated. Domestic wastewater i.e 1.0 KLD will be discharged in soak pit via septic tank.

Hazardous Waste Management

In this project the following management practices will be followed:

In the quarrying operation, the source of hazardous waste is from machinery maintenance activities that are waste oil/ Waste lubricants / Used filters / Used Hydraulic horses. The said hazardous waste are very negligible quantity, it will be properly collected in the source level, stored in impervious storage yards and disposed of as per the Hazardous waste (Trans-boundary Movement) Management Rules, 2016.

Plastic Waste

Single use plastics/ use and throwaway plastics will be banned in the site as directed by the Tamil Nadu Government vide GO(Ms)No.84 regarding ban on use of plastic products. The employees will be encouraged to use compostable material or reusable material.

RAINWATER HARVESTING PLAN

Since the lease proximate areas are with less water potential and the rainwater is the major source for replenishment of ground water, effective rainwater harvesting and other water augmentation measures are proposed in this project.

- Development of garland drain all around the quarry, connected to settling tank.
- Cleaning of drain periodically to prevent siltation
- Utilizing the rainwater harvested in the mine pit to meet the water requirement of the project.

The average annual rainfall of the area is 930.7mm. Taking into consideration of 0.35 as runoff co-efficient for mining area

****

CHAPTER 5
ANALYSIS OF ALTERNATIVES

5.1 DESCRIPTION OF EACH ALTERNATIVE

Analysis of alternative site helps in selection of best possible site for the project. On one hand it helps to closeness to the existing infrastructure and on other hand it also helps to minimize the impact of project on environment.

5.2 SUMMARY OF ADVERSE IMPACTS OF EACH ALTERNATIVE

The project proponent has prepared mining plan under rule 19(1) 41 & 42 of Tamil Nadu Minor Mineral Concession Rules, 1959 and the same has been approved by the Assistant Director, Department of Geology and Mining, Dindigul, vide Rc.No.1207/Mines/2025, dated:21.06.2026.

- There is no forest land or other Eco-sensitive places.
- Proposed mine site is selected on the basis of occurrence of mineral for suitable end use.

Hence seeking alternative site is not required.

5.3 MITIGATION MEASURES PROPOSED FOR EACH ALTERNATIVE

The mining technology is mechanized Opencast in single-shift operation without any change in technology. The operation will be carried out as per DGMS norms. No alternate technology will be used. Details of the technology used are given in Chapter II.

5.4 SELECTION OF ALTERNATIVE

In case of Mining projects alternate site selection is not necessary as the mining is site specific and the area in which mining will be carried out has been adequately proved for presence of mineral. The deposit is also having good infrastructural facilities for access and development.

The mining technology is mechanized Opencast in single-shift operation without any change in technology. The operation will be carried out as per DGMS norms. No alternate technology will be used. Details of the technology used are given in Chapter II.

*****

CHAPTER 6

ENVIRONMENTAL MONITORING PROGRAMME

6.1 TECHNICAL ASPECTS OF THE MONITORING THE EFFECTIVENESS OF MITIGATION MEASURES (INCL MEASUREMENTS, METHODOLOGIES, FREQUENCY LOCATION DATA ANALYSIS, REPORTING SCHEDULES EMERGENCY PROCEDURES DETAILED BUDGET AND PROCUREMENT SCHEDULES)

6.1.1 ENVIRONMENTAL MONITORING

Monitoring is done to measure the efficiency of control measures implemented. Regular monitoring of various environmental parameters like air, water, noise and soil environments is needed to assess the status of environment during the project operation.

A schedule is framed with timeline to monitor various parameters during the operation of the project. The schedule is framed based on MoEF & CC and Tamil Nadu State Pollution Control Board. In case the SEIAA/TNPCB/MoEF & CC or other statutory bodies demand monitoring of any additional parameter/factor, the same will also be done.

The proposed quarry is a small quarry. Hence the Mines-in-charge will be responsible for environmental related activities. After obtaining EC, the conditions mentioned in EC will be strictly followed. The Mines-in-charge will be responsible for implementing the conditions. EC compliance report will also be submitted periodically.

6.1.2 OBJECTIVES OF ENVIRONMENTAL MONITORING

The objectives of Environmental Monitoring are as follows.

- Monitoring and analysis of air and water samples
- Implementing the control and protective measures.

- Coordinating the environment related activities within the project as well as with outside agencies. Collecting statistics of health of workers and population of the surrounding villages. Green belt development etc.
- Monitoring the progress of implementation of Environmental Management Programme.
- Monitoring the noise generation in and around the project areas.
- Monitoring of wastewater treatment and disposal of solid waste.
- The laboratory will be suitably equipped for sampling/testing for various environmental pollutants.

6.1.3 ENVIRONMENTAL MONITORING SCHEDULE

To evaluate the effectiveness of Environmental Management Programme, regular monitoring of the important environmental parameters will be taken up. The frequency of monitoring different parameters is given in table 6.1.

Table 6.1 Environmental Monitoring Schedule

Sl.No.	Description of Parameters	Parameters	Frequency
1	Air	Air Quality for SPM, PM-10, PM-2.5, SO_2 and NO_x	24-hour average samples Once in a 3 month.
2	Water	General, Physical, and chemical parameters	Once per season
3	Noise	L_{eq}, L_{max}, L_{min}, L_{eq} Day & L_{eq} Night dB(A)	8-hour average samples Once in a 3 month.
4	Soil	Physical and Chemical characteristics.	Once per season

6.1.4 LOCATION

Monitoring of the above-mentioned environmental parameters would be done at appropriate and sensitive areas. The exact location of monitoring is given as Figure – 3.5, 3.12, 3.13 & 3.14.

6.1.5 MEASUREMENT METHODOLOGY

(a) Ambient Air Quality

Ambient air quality will be monitored for SO_2, NO_x, PM_{10} and $PM_{2.5}$. The instruments like high volume air samplers and Respirable dust samplers would be used for this purpose. These parameters will be monitored as mentioned in the monitoring schedule previously.

(b) Water Quality

Water quality analysis will be done quarterly and the monitored parameters include pH, Temperature, TDS, etc. as specified by SPCB from time to time.

(c) Noise Monitoring

Noise level will be monitored in working environment mainly noise producing sources over the boundary and around the mining area**.**

(d) Green Belt and Afforested Areas

Continuous vigilance and monitoring of green belt will be done for performance and survival rate of the saplings. Watch and ward personnel will properly guard the plantation. Provision will be made for fertilizers application and watering on schedule.

(e) Socio-Economics

Socio-economic of the core and buffer zone details elaborated in Chapter-3.

6.1.6 TECHNICAL ASPECTS OF MONITORING THE EFFECTIVENESS OF MITIGATION MEASURES

The above monitoring schedule will be followed periodically. After collection of the data, the mines-in-charge will analyze the data obtained. The data thus obtained will be incorporated in the EC Compliance report submitted to the regional office, MoEF & CC. The measurement methodologies will be as per CPCB/BIS/MoEF & CC/DGMS norms.

6.1.7 EMERGENCY PROCEDURES

In case of any emergency due to environmental conditions, the mines in-charge will immediately report to the top-level management and the emergency response protocol will be implemented as per MoEF & CC/ SPCB / DGMS norms.

6.1.8 REPORTS TO BE GENERATED

The Project Proponent will maintain records of each test and its interpretation so as to formulate an adequate Environmental Management Plan. The set of records planned to be maintained by Project Proponent are given in below table 6.2.

Table 6.2 Important Records to be maintained by PP

S. No.	Particulars
1	Monitoring results for Air, Water & Soil.
2	Records of slope failure, land erosion & drainage.
3	Plantation Records
4	Environmental and related standards/ norms
5	Records pertaining to statutory consents, approvals.
6	Periodic Medical examination (PME) records.
7	Complain register (Environmental pollution)
8	Records on water and electricity consumption
9	Periodic progress records.
10	Environmental Expenses Records

6.1.9 DETAILED BUDGET AND PROCUREMENT SCHEDULES

The budget planned for environmental monitoring is given below.

Table 6.3 - Environmental Management Plan Budget

Activities	Mitigation Measure	Capital cost	Recurring Cost per Annum
Air Environment	Compaction, gradation and drainage on both sides for Haulage Road	0.12	0.12
	Fixed Water Sprinkling Arrangements + Water sprinkling by own water tankers	8.00	0.80
	Muffle blasting – To control fly rocks during blasting	1.00	0.05
	Wet drilling procedure / latest eco-friendly drill machine with separate dust extractor unit	0.30	0.06
	No overloading of trucks/tippers/tractors	0.00	0.05
	Stone carrying trucks will be covered by tarpaulin	0.00	0.10
	Enforcing speed limits of 20 km/hr within ML area	0.10	0.01
	Regular monitoring of exhaust fumes as per RTO norms	0.00	0.03
	Regular sweeping and maintenance of approach roads for at least about 200 m from ML Area	0.00	0.47
	Installing wheel wash system near gate of quarry	2.00	0.20
Sub-Total (A)		**11.52**	**1.89**
Noise Environment	Provision for Portable blaster shed	0.30	0.02
Sub-Total (B)		**0.30**	**0.02**
Waste Management	Provision for domestic waste collection and disposal through authorized agency	0.20	0.10
	Installation of dust bins	0.05	0.02
Sub-Total (C)		**0.25**	**0.12**
Water Environment	Dewatering	1.00	0.20
	Settling pit	1.00	0.05
Sub-Total (D)		**2.00**	**0.25**
Land Environment	Installation of Garland Drain	0.24	0.01
	Gravel bench Plantations (123 Nos)	0.19	0.04

	Safety Zone Plantations (595 Nos)	0.60	0.12
	Final Mine Closure Plan	3.00	0.00
Sub-Total (E)		**4.02**	**0.17**
Implementation of EC, Mining Plan & DGMS Condition	Size 6' X 5' with blue background and white letters as mentioned in MoM Appendix II by the SEAC TN	0.05	0.01
	Air, Water, Noise and Soil Quality Sampling every 6 Months for Compliance Report of EC Conditions	0.00	0.50
	Workers will be provided with Personal Protective Equipment's	0.34	0.03
	Health checkup for workers will be provisioned	0.00	0.17
	First Aid facility Provision	0.00	0.05
	Signage & boards for safety precautions	0.10	0.01
	No parking will be provided on the transport routes. Separate provision on the south side of the hill will be made for vehicles / HEMMs. Flaggers will be deployed for traffic management	0.24	0.01
	Installation of CCTV cameras in the mines and mine entrance	0.15	0.02
Sub-Total (F)		**0.88**	**0.80**
Grand Total (A+B+C+D+E+F)		**18.96**	**3.25**

Total EMP Cost for 10 Years is 59.80 lakhs
i.e., Rs.18.96 Lakhs of Capital Cost + Rs.40.84 Lakhs of Recurring Cost
(For 10 Years)

The proposal for Corporate Environment Responsibility (CER) activities is given as follows;

S. No.	PROPOSED CER ACTIVITIES	COST IN LAKHS.
1	Plantations inside and outside the school premises	5.0
2	Renovation of buildings and painting work	

3	Laying tiles for the floor	
Total		**5.0**

The above proposed CER cost will be spent on Government School, Devanayakanpatti Village and I assure you that the proposed CER activities will be completed before the commencement of quarrying operations.

The total project cost is as given below:

Fixed Cost		
Land Cost	:	Rs.14.22 Lakhs
First Aid Room	:	Rs.1.000 Lakh
Rest Shelter	:	Rs.1.000 Lakh
Sanitary Facility	:	Rs.1.000 Lakh
		Total (A)– Rs.17.22 Lakhs
Operational Cost		
Machineries	:	Rs.80.000 Lakhs
Fencing cost	:	Rs.2.00 Lakhs
		Total (B) – Rs. 82.00 Lakhs
EMP Cost		
Air Environment, Noise Environment, Mine Closure, Implementation of EC, Mining Plan & DGMS Condition	**:**	**Total(C)–Rs.59.80 Lakhs**
CER Cost		
Plantation, Providing A4 papers, Scanner cum printer and Painting the school building	:	**Total (F)– Rs.5.00 Lakhs**
Grand Total (A+B+C+D+E+F)	**:**	**Rs. 164.02 Lakhs**

****

CHAPTER 7
ADDITIONAL STUDIES

The additional studies covered for this EIA / EMP report are,

- Public consultation
- Risk Assessment
- Social Impact Assessment, R&R Action Plans
- Cumulative Environmental Impact Assessment Study
- A detailed Hydrogeological Study
- Slope Stability plan

7.1 PUBLIC CONSULTATION

After the preparation of the draft EIA/EMP report, it must be submitted to the State Pollution Control Board. A public consultation will be conducted on behalf of the Pollution Control Board through the District Collector and the officials from the PCB. A prior notice must be issued about the event, along with the time and date, in two leading newspapers. The opinions, suggestions, demands, and objections of people, NGO environmentalists, etc. are sought, and the proceedings are recorded. The replies of the proponent and corresponding officials will be recorded in the final EIA/EMP report.

7.2 RISK ASSESSMENT & MANAGEMENT

(a) Objectives

Risk assessment is a method in method in which possible threats/hazards which may arise during mining operations are identified so that adequate machinery/equipment are made available in precaution. The objectives of environmental risk assessment are governed by the following, which excludes natural calamities:

- To identify the potentially hazardous areas so that necessary design safety measures can be adopted to minimize the probability of accidental events.

- To identify the potential areas of environmental disaster which can be prevented by proper design of the installations and its controlled operation.
- To manage the emergency situation or a disastrous event, if any, from the mining operation.

The major hazards related to the mining activities are as follows

- Open cast bench slope failure
- Accident due to fall of quarry sides
- Accident due to machineries
- Accident due to explosives
- Accident due to large block cutting, separation and loading

Some of the common hazards are identified and the corresponding precautionary measures are drafted.

Table 7.1 Hazards and Precautionary measures

S.No.	Hazard	Precautionary measures
1	Fire	Fire suppressants will be made available at mines office and explosive storage room.
2	Explosion	Controlled blasting will be done. DGMS norms will be strictly followed during blasting. Blasting will be done only by trained professionals.
3	Combustion of chemicals or hazardous substances	Combustible Substances are stored with all precautionary measures. Fire suppressant is made available at storage site
4	Landslide	Width, height and slope will be maintained as suggested by DGMS
5	Accidents during handlings	All vehicles will be properly maintained. Overloading will not be done. Only trained/certified people will be employed.
6	Accidental fall of people or animals	The lease area will be fenced properly. Only people working in the mines will be permitted to enter.

7.3 REHABILITATION AND RESETTLEMENT (R & R) PLAN

No land is acquired from people dwelling in the area. The lease area is an uninhabited land. No R & R plan is proposed.

7.3.1 CUMULATIVE ENVIRONMENTAL IMPACT ASSESSMENT STUDY

The details of other quarries located within the 500m radius of this project are provided below:

Table 7.2 - Details of Quarries within 500m Radius

S.No	Name Of The Quarry Owner	S.F. Nos & Village	Lease Period	Area
A. Existing Quarry				
1.	P.Devaraj	160/1(P), North Thathanaickenpatti	13.09.2021 To 12.09.2026	2.00.00 Ha
2.	S.Manikandan	49(P), North Thathanaickenpatti	23.11.2021 To 22.11.2026	1.20.00 Ha
B. Proposed Quarry				
1.	T.S.Thamayanthi	47/1(P), 47/2(P) & 47/3(P) North Thathanaickenpatti	-	1.75.0 Ha
2.	Thiru.P.Manikandan	157/2, North Thathanaickenpatti	-	1.48.0 Ha
3.	Thiru.B.Gopalakrishnan	S.F.No. 50/4, 50/5a, 51/1, 51/2, 51/3, 51/4, 51/5, 51/6, 51/7 And 51/8 Of Vadipatti North	-	2.37.0 Ha
Total Area Under Cluster		8.80.00 Ha		

A cumulative impact of these two proposed quarries has been studied and the details are given in Chapter IV.

7.3.2 AIR QUALITY IMPACT PREDICTION FOR THE CLUSTER

The AERMOD atmospheric dispersion modeling (AERMOD Cloud remote version) is used for assessment of incremental Ground level concentration (GLC) for the cluster area. Area source model taken into consideration taking into consideration of wet drilling and loading of the cluster mines. Further line source model was taken into

consideration for transportation through haul road. Baseline meteorological studies were conducted for the period of March to May 2026. The following sources are considered.

Emission sources & Quantification of the cluster area.

Various point and non-point sources of emissions from Proposed Rough Stone and Gravel Quarry of Thiru.B.Gopalakrishnan is quantified and presented below:

Area Emissions – Total Material handling (Rough Stone& Gravel)

Quantity, TPA	Thiru.B.Gopalakrishnan Rough Stone: 3,71,595 m3 Rough Stone and 18,264 m3 Gravel
Operational Hours Per Year	2400
Activity Rate, t/hr.	402.17
Emission of dust, g/t.	0.12
Emission of dust, g /hr.	67.892
Area of influence, m^2	608
Uncontrolled emission rate g/s/m^2	0.000048740
Controlled emission rate, PM10 g/s/m^2	0.000048740
Controlled emission rate, PM2.5 g/s/m^2	0.00029483

(III) Line Source – Transport of Rough Stone & Gravel from Pit to Boundary

Quantity, TPA	Thiru.B.Gopalakrishnan Rough Stone: 3,71,595 m3 Rough Stone and 18,264 m3 Gravel
Operational Hours Per Year	2400
Capacity of each Dumper (T)	10
Total No. of Tippers/ year	63510
Lead length/trip, Km	1.3
Total VKT/Year	35684
Emission Kg/VKT	0.26
Total emission Kg/Year	47986
Uncontrolled emission rate g/s/m	3.8954
Controlled emission rate, PM10 g/s/m	0.38954
Controlled emission rate, PM2.5 g/s/m	0.24687

Area Emissions – Total Material handling (Cluster Rough Stone & Gravel)

Quantity, m3	**Thiru.B.Gopalakrishnan** 3,71,595 m3 Rough Stone and 18,264 m3 Gravel **Thiru.P.Manikandan** Rough Stone: 1,57,580 m^3 & Gravel: 21,442 m^3 **T.S.Thamayanthi** Rough Stone: 4,18,770 m^3 & Gravel: 52,400 m^3 **S.Manikandan** Rough Stone: 1,37,140 m^3 **T.S.Thamayanthi** Rough Stone: 1,70,750 m^3 & Gravel: 10,325 m^3
Operational Hours Per Year	2400
Activity Rate, t/hr.	415.56
Emission of dust, g/t.	0.39
Emission of dust, g /hr.	88.456
Area of influence, m2	618
Uncontrolled emission rate g/s/m2	0.0006837
Controlled emission rate, PM10 g/s/m2	0.0006837
Controlled emission rate, PM2.5 g/s/m2	0.0005148

Line Source – Transport of Rough Stone & Gravel from Pit to Boundary


Line Source – Transport of Rough Stone & Gravel (Cluster)

Quantity, m3	**Thiru.B.Gopalakrishnan** Rough Stone: 2,09,745 m^3 & Gravel: 52,965 m^3 **Thiru.P.Manikandan** Rough Stone: 1,57,580 m^3 & Gravel: 21,442 m^3 **T.S.Thamayanthi** Rough Stone: 4,18,770 m^3 & Gravel: 52,400 m^3 **S.Manikandan** Rough Stone: 1,37,140 m^3 **T.S.Thamayanthi** Rough Stone: 1,70,750 m^3 & Gravel: 10,325 m^3
Operational Hours Per Year	2400
Capacity of each Dumper (T)	10
Total No. of Tippers/ year	331785
Lead length/trip, Km	0.29
Total VKT/Year	69875
Emission Kg/VKT	0.26

Total emission Kg/Year	73586
Uncontrolled emission rate g/s/m	5.0987
Controlled emission rate, PM10 g/s/m	0.50987
Controlled emission rate, PM2.5 g/s/m	0.49576

Note: *Emission factor computed based on wind speed of 2 m/s, and moisture content of 10 %. + Emission factor computed based on silt content of 10 % and moisture content of 10 %

FIG 7.2 Isopleth of GLC Prediction for PM2.5

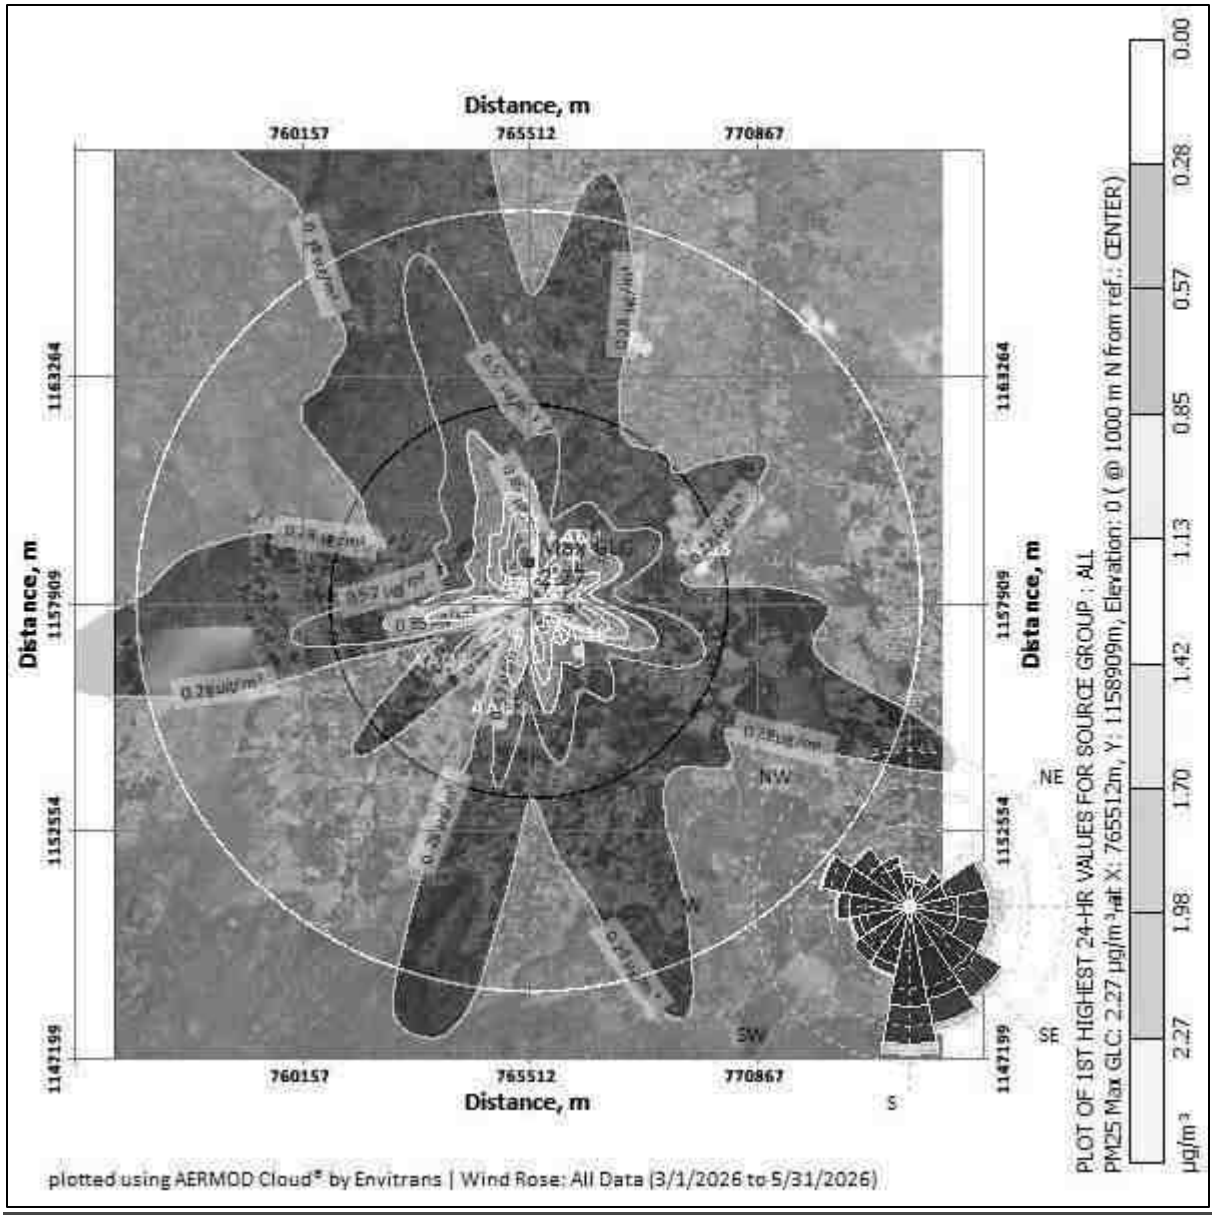

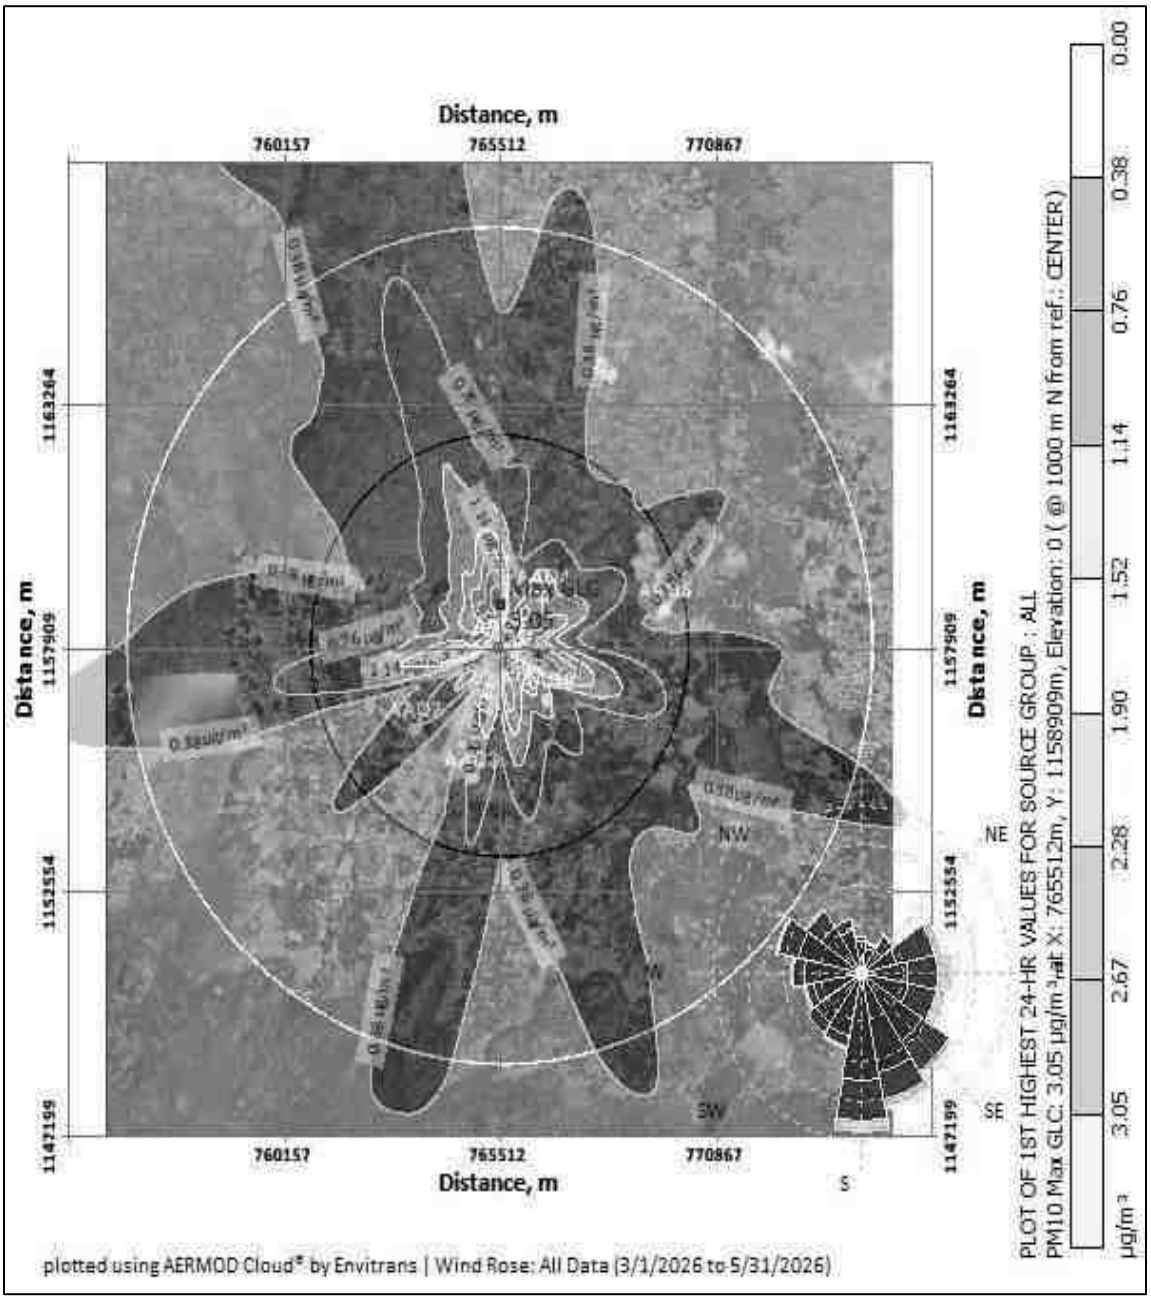


FIG 7.2 Isopleth of GLC Prediction for PM_{10}

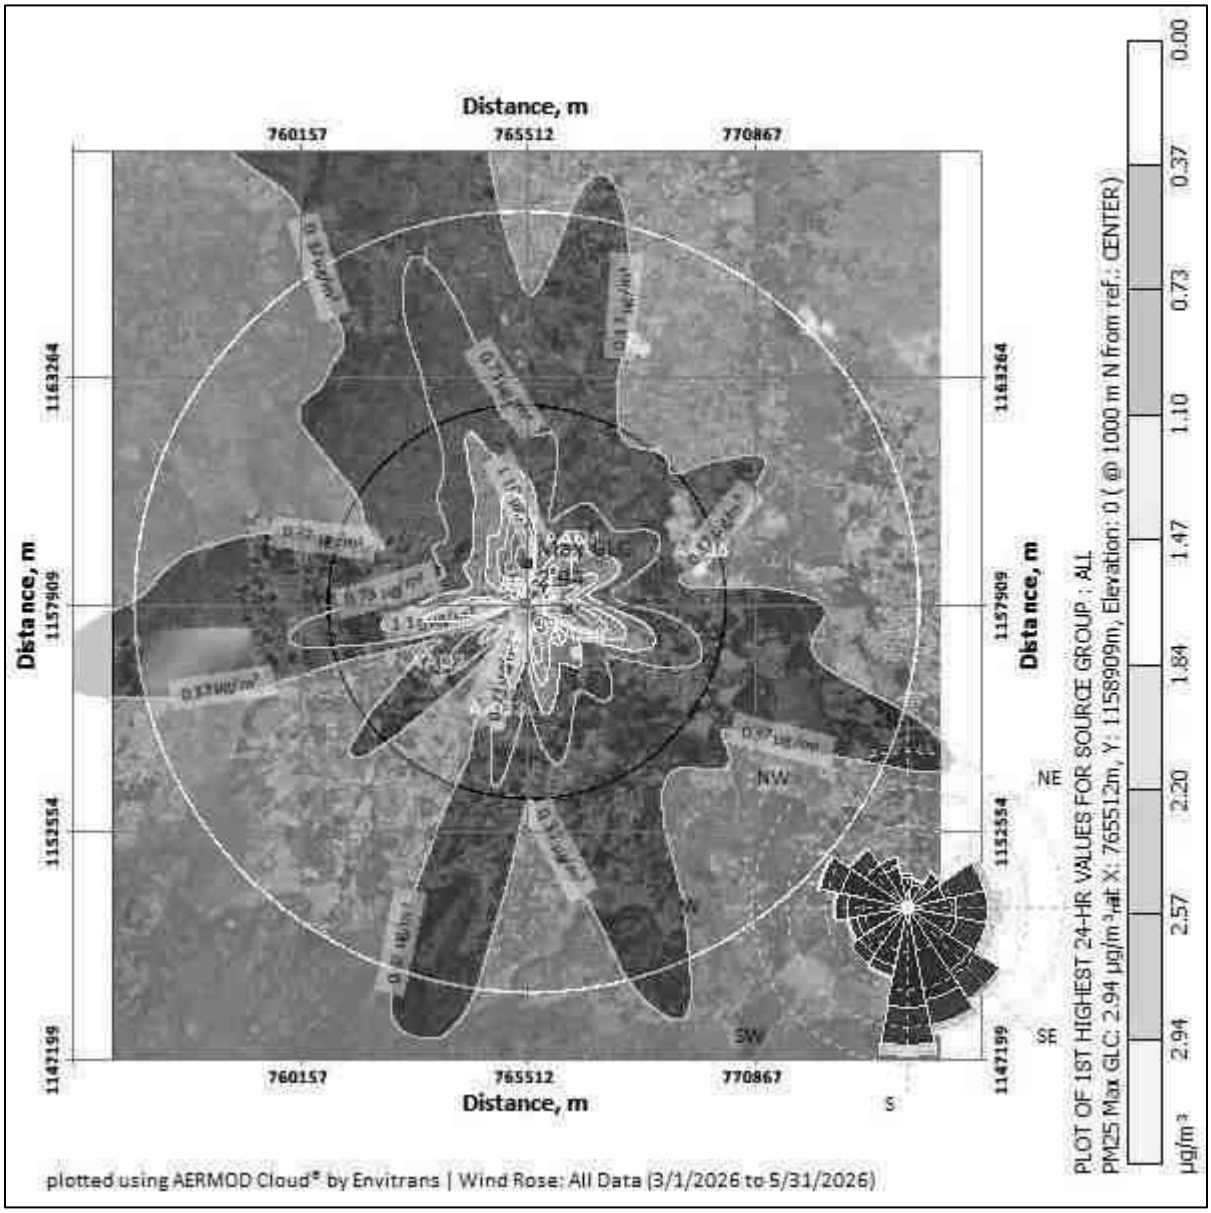


FIG 7.3 Isopleth of GLC Prediction –Cumulative for $PM_{2.5}$

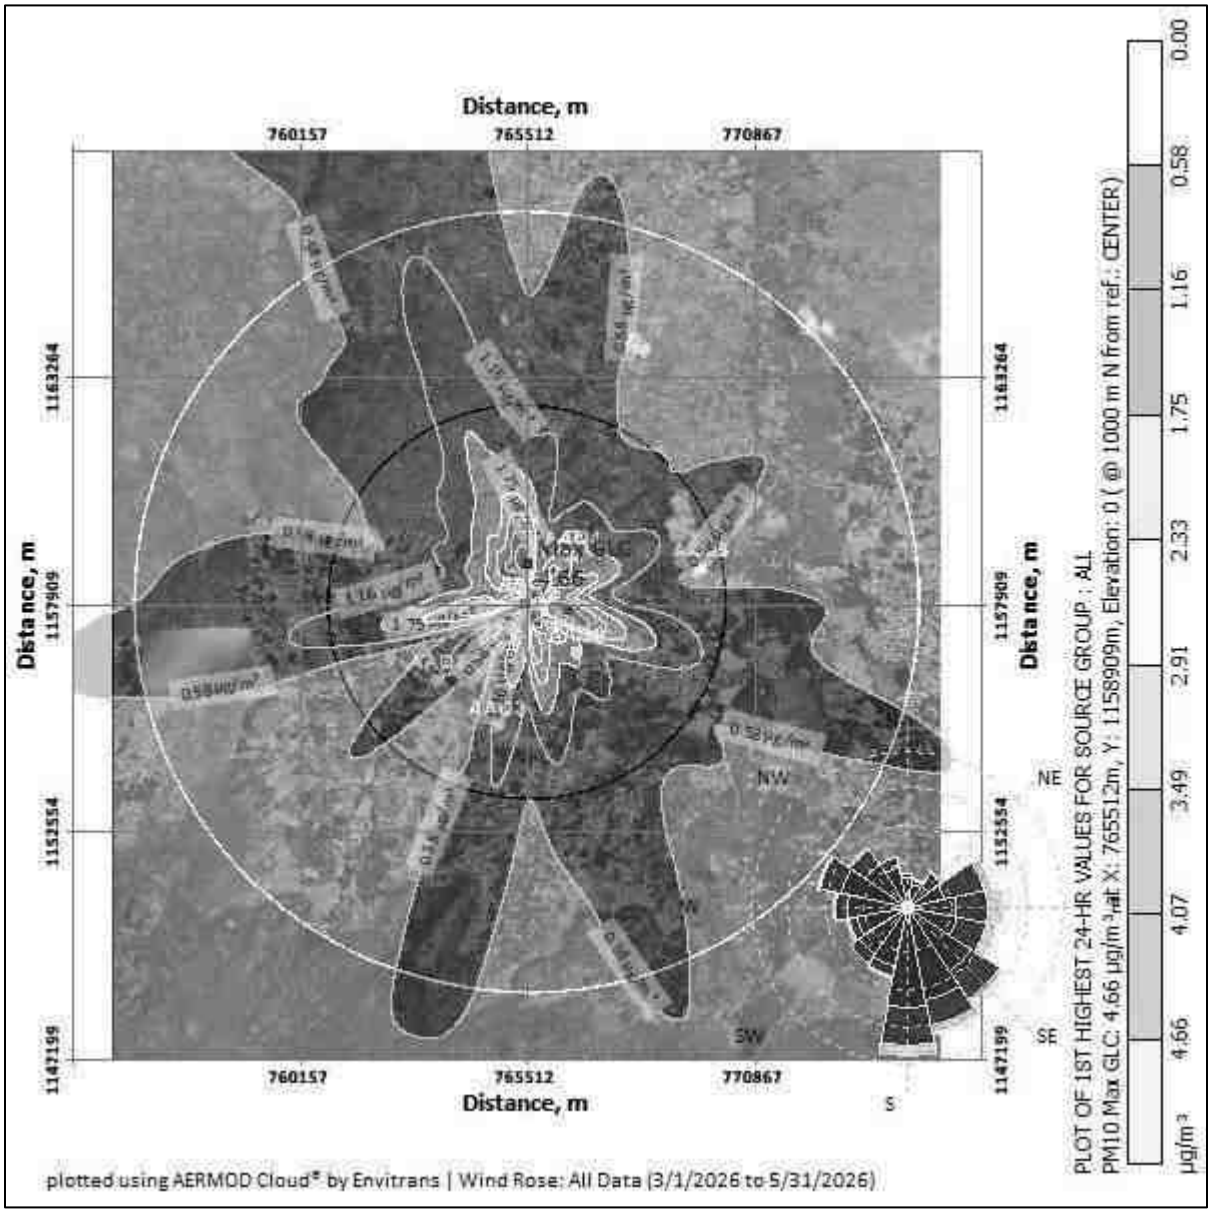


FIG 7.4 Isopleth of GLC Prediction –Cumulative for PM_{10}

PREDICTED AMBIENT AIR QUALITY:

The post project Concentrations of PM10, PM2.5, (GLC) (base line + incremental) after adopting necessary control measures is given in Table No - 7.4 to 7.4.

Table 7.3 Concentrations of PM2.5 after Project Implementation

SL. No	Location	Background Concentration	Predicted incremental Concentration	Post Project Concentration	Statutory Limits in µg/m³
1	Project site core zone	22.6	2.27	24.87	60
2	Pappampatti	19.5	1.98	21.48	
3	Kavalapatti	20.2	1.70	21.9	
4	Kasanayampatty	18.8	1.42	20.22	
5	Chinnakalayamputhur	18.5	1.13	19.63	
6	Karadikootam	20.7	0.85	21.55	

Table 7.3a Cluster Concentrations of PM2.5 after Project Implementation

SL. No	Location	Background Concentration	Predicted incremental Concentration	Post Project Concentration	Statutory Limits in µg/m³
1	Project site core zone	22.6	2.94	25.54	60
2	Pappampatti	19.5	2.57	22.07	
3	Kavalapatti	20.2	2.20	22.4	
4	Kasanayampatty	18.8	1.84	20.64	
5	Chinnakalayamputhur	18.5	1.47	19.97	
6	Karadikootam	20.7	1.10	21.8	

Table 7.3b Concentrations of PM10 after Project Implementation

SL. No	Location	Background Concentration	Predicted incremental Concentration	Post Project Concentration	Statutory Limits in µg/m³
1	Project site core zone	47.5	3.05	50.55	100
2	Pappampatti	41.8	2.67	44.47	
3	Kavalapatti	44.4	2.28	46.68	
4	Kasanayampatty	40.6	1.90	42.5	
5	Chinnakalayamputhur	40.6	1.52	42.12	
6	Karadikootam	44.8	1.14	45.94	

Table 7.3c Cluster Concentrations of PM10 after Project Implementation

SL. No	Location	Background Concentration	Predicted incremental Concentration	Post Project Concentration	Statutory Limits in µg/m³
1	Pappampatti	47.5	4.66	52.16	100
2	Kavalapatti	41.8	4.07	45.87	
3	Kasanayampatty	44.4	3.49	47.89	
4	Chinnakalayamputhur	40.6	2.91	43.51	
5	Karadikootam	40.6	2.33	42.93	
6	Pappampatti	44.8	1.75	46.55	

The above report seems that, even in the worst-case scenario, the resultant added concentrations with baseline figures show that the values of ambient air quality for PM_{10} are in the range of 42.12 µg/m³ to 50.55µg/m³ and for $PM_{2.5}$ are in the range of 19.63 µg/m³ to 24.87 µg/m³ and PM_{10} are surrounding area range of 42.93µg/m³ to 52.16 µg/m³ and for $PM_{2.5}$ are in the range of 19.97 µg/m³ to 25.54 µg/m³ which are within the statutory limits in each case. The mitigation measures undertaken in the mine for control of air pollution are given below.

- Wet drilling will be practiced in drilling operation.
- Water sprinkling will be done in haul roads & loading etc.
- The mines workers are provided with the dust masks.
- Three-layer plantation in the safety zone.
- DG sets shall be periodically maintained as per manufacturer's specifications.

Cumulative Impact on Traffic

The mined-out minerals will be transported by means of trucks to the consumers like crusher units for producing stone aggregates of different sizes or construction of roads, bridges, buildings and other buyers etc. The cumulative impact on traffic due to transportation of minerals from these four leases are provided below:

Table 7. 4 – Impact on Traffic

TRAFFIC STUDY:						
Total Proposed Mineral Transportation of the Cluster Quarries:						
Quarry	**Total Mineral Production in MT Per Day**	**No of Lorries per day**				
P1(T.S.Thamayanthi)	367	18				
P2 (Thiru.P.Manikandan)	205	10				
P3 (Thiru.B.Gopalakrishnan)	390	20				
Total	**2,038.75**	**48**				
The proposed projects will add 48 trips per day.						
Summary of Traffic Volume for the Cluster Area						
Route	**Existing Traffic Survey in PCU**	**Incremental Traffic Survey due to project in PCU**	**Total Traffic Survey Volume**	**Hourly capacity in PCU as per IRC - 1960 guidelines**		
Pappampatti to Kasanayampatty Village Road	**320**	**18**	**338**	**1500**		
Modified Level of Service for the cluster area						
Sampling Location	**Existing Volume (PCU/hr)**	**Existing Capacity Volume/ city ratio**	**Additional Volume (PCU/hr)**	**Modified Volume (PCU/hr)**	**Modified Volume/ Capacity ratio**	**Modified LOS**
Pappampatti to Kasanayampatty Village Road	**320**	**0.21**	**18**	**0.01**	**0.22**	**A***
A* - Free Flow **Conclusion: The existing road capacity will be free flow after adding dispatch of proposed cluster quarries.**						

7.3.3 HYDROGEOLOGICAL STUDY

There is Tank is located at a distance of 876m in N direction of lease area. Due to the presence of these water bodies nearby, a detailed hydrogeological study has been

done. As suggested in the Precise Area Communication letter, safety distances of 7.5m to adjacent Patta land.

7.3.4 SLOPE STABILITY STUDY

The proposed quarry is a very small quarry and the production is also less. Opencast mechanized mining with a bench height of 5m and bench width of 5m and 45° Slope is proposed. The depth of mining is proposed as 58m (BGL), which is the ultimate pit limit. Also, there is no overburden since the entire mined out material will be utilized.

As far as technical factors are concerned, the following precautionary measures will be adopted:

- Strict adherence to DGMS norms
- Frequent inspection by Mines-in-charge/Mines Manager
- Bench height, width, slope will be as per DGMS norms

7.3.5 DISASTER MANAGEMENT PLAN

Proper preventive mechanism exists already in the mines.

- Precautionary measures are well explained to all staff by the mines in-charge.
- PPE necessary for all staff are available in the quarry. No person is allowed to enter inside without PPE. Avoiding quarrying during unfavorable environmental conditions.
- Carrying out safe blasting by following DGMS norms
- Safety equipment like fire extinguisher, first aid kit, etc are present in the mine.
- Proper maintenance of machinery used for mining

- In case of any emergency, the contact numbers of mines in-charge, mines manager, Management contact are available in the mine's office.

7.3.6 MINE CLOSURE PLAN

The quarrying operation is proposed up to a depth of 58m (BGL) only, which will be achieved in 10 Years. The ultimate pit dimension will be length 145 m x Width 121 m x Depth 58 m. After completion of quarrying operation, the mined-out pit will be left as rain water harvesting pond. The quarry will be properly fenced with barbed wire.

*****

CHAPTER 8
PROJECT BENEFITS

INTRODUCTION

Thiru.B.Gopalakrishnan has proposed Rough stone and gravel quarry over an extent of 2.37.00 ha located at S.F.Nos. 511/1, 511/2, 512/2 of Vadipatti North Village, Palani Taluk, Dindigul District Tamil Nadu State.

PROJECT BENEFITS

Project benefits are attributed in various ways as under:

- Environment Benefits
- Employment Potential: Skilled, Semi-skilled & Un-skilled
- Economic Benefits
- Social Benefits

8.1 IMPROVEMENTS IN THE PHYSICAL INFRASTRUCTURE

The project area is located on Patta land, thereby causing no impact on the loss of agriculture or forest land. The project will create employment opportunities in the area. There will be no adverse effect of mining on the socioeconomic status of the people; rather, mining activities will improve their standard of living. The mining activity creates employment opportunities for the local people, and this definitely raises their economic status. Apart from the overall beneficial impact of the project on the local people of the region, it is felt necessary to augment facilities in the fields of education, health, and social awareness, including concern for the environment and ecosystem.

8.2 IMPROVEMENTS IN THE SOCIAL INFRASTRUCTURE

The proposed project will help in improving the socio-economic status of the near-by villages by generating direct or indirect employment opportunities. Substantial

amount of indirect revenue will be generated by transportation activities along with employment e.g. labour, helper etc.

ECONOMIC BENEFITS:

The execution of proposed mine will boost the economy of the area by creating direct & indirect jobs for locals. There will be a positive cumulative impact of the project on the economy.

8.3 EMPLOYMENT POTENTIAL: SKILLED, SEMI-SKILLED & UN-SKILLED

The mining Thiru.B.Gopalakrishnan, will create direct employment opportunity for 33 local people. As per MOEF & CC Notification CER cost is arrived for an amount of 5 Lakhs, it will be utilized as per the CER letter received from the competent authority, enclosed as annexure no 13.

8.4 OTHER TANGIBLE BENIFITS

The mine management will recruit semi-skilled & unskilled eligible workers from the nearby villages depending upon requirement in the mines and the eligibility, qualification and experience of local persons.

The overall effect will result in higher standard of living viz. better education, improved health and sanitation facilities, housing and acquisition of consumer durables. Housing, transport, medical, educational and other civic amenities will get improved in the future. This is envisaged as a major positive benefit.

*****

CHAPTER 9

ENVIRONMENTAL COST BENEFIT ANALYSIS

As per EIA Notification dated 14th Sept., 2006, as amended from time to time, 'Environmental Cost Benefit Analysis' is applicable only if the same is recommended at the Scoping stage.

As per the ToR points issued by SEIAA-TN vide ToR Identification No. TO26B0106TN5401029N, dated 25.06.2026 for the proposed project, the 'Environmental Cost Benefit Analysis' is not prescribed.

*****

CHAPTER 10

ENVIRONMENTAL MANAGEMENT PLAN

10.1 DESCRIPTION OF THE ADMINISTRATIVE ASPECTS OF ENSURING OF ENSURING THAT MITIGATIVE MEASURES ARE IMPLEMENTED AND THEIR EFFECTIVENESS MONITORED AFTER APPROVAL OF THE EIA.

10.1.1 OBJECTIVES

The Environmental Management Plan is developed to ensure that a project is implemented in an environmentally sustainable manner, where all contractors and subcontractors, including consultants, understand the potential environmental risks arising from the project and take appropriate actions to minimize those risks. EMP also ensures that the project implementation is carried out in accordance with the planned design and by taking appropriate mitigation measures to reduce adverse environmental impacts during the project's life cycle. The impacts due to this mining project are detailed in Chapter 4 and Mitigation measures at the source level and an overall Management Plan at the site level are elaborated on in this chapter.

10.1.2 BASIC OF EMP

The Environmental Management Plan for the proposed project activities is formulated taking into considerations the following key environmental issues.

- Project activities
- Studies on Environmental Impact Assessment
- Air & water pollution control
- Working zone environment improvement
- Occupational hazards & safety
- Environmental monitoring facilities
- Environmental management costs

EMP covers all phases of the project considering the impacts with mitigation

measures and monitoring programme. The plan outlines the measures that will be undertaken to ensure compliance with environmental legislations and to minimize adverse impact. Details of EMP measures for implementation in the mine are given below.

Table 10.1 Environmental Management Plan

Environmental Parameter	Mitigation Measures
Air	Wet drilling to suppress the dust emission from drill machine
	Regular water sprinkling on haulage road through fixed water sprinkler.
	1.0 KLD of water will be used for dust suppression.
	Avoiding blasting during high wind period, night times and temperature inversion periods.
	Regular grading of haul road to clear accumulation of loose material.
	It will be ensured that vehicles are properly maintained to comply with exhaust emission requirements
	Maintenance as per operator manual of the equipment and machinery in the mines to minimizing air pollution
	Ambient Air Quality Monitoring carried out in the project area and in surrounding villages to access the impact due to the mining activities and the efficacy of the adopted air pollution control measures.
	Afforestation for control of dust.
Surface water	There is Tank is located at a distance of 876m in N direction. Adequate safety distance is left. No dumping of material or discharge will be done in or near the river or water body.
	Surface runoff management structures like garland drain of required length which is connected to a settling pond will be constructed around the quarry to collect the rain water. Monthly or after rainfall, inspection will do to ensure performance of water management structures and systems. There is no discharge of any effluent into nearby water bodies.

Ground Water	The quarrying operation is proposed upto a depth of 58 m above ground level, Water table is found at a depth of 82m, hence the project will not intersect the Ground water table during entire quarry period.
Water Consumption and Wastewater generation	Water required for this project will be sourced from vendors.
	Domestic wastewater generation of 1.0 KLD will be treated in septic tank with soak pit.
	Conduct ground water and surface water monitoring for parameters specified by CPCB
Noise	The workers employed are provided with protection equipment, earmuffs and ear- plugs for the protection from high noise level generated at the mine site wherever required.
	Noise levels are controlled by using optimum explosive charge, proper delay detonators and proper stemming to prevent blow out of holes.
	Development of thick greenbelt all along the safety Zone (7.5 m) of the project area to attenuate the noise and the same will be maintained.
	Preventive maintenance of mining machinery and replacement of worn-out accessories to control noise generation.
	Annual ambient noise level monitoring is carried out in the project area and in surrounding villages to access the impact due to the mining activities and the efficacy of the adopted noise control measures. Additional noise control measures will be adopted if required as per the observations during monitoring.
Ground Vibration and Fly Rock Control	Controlled blasting using delay detonators will be carried out to maintain the PPV value well within the prescribed standards of DGMS.
	Drilling and blasting will be carried under the supervision of qualified persons.
	Will be Ensured that blast holes are adequately stemmed for the depth of the hole and stemmed with suitable angular material.
	To be Undertake noise or vibration monitoring.
Land Environment	At conceptual stage, the mining pits will be converted into Rain Water Harvesting pit. Remaining area will be converted into greenbelt area.
	No external dumping i.e., outside the project area. The entire material will be sold.

	Garland drains with catch pits / settlement traps to be provided all around the project area to prevent run off affecting the surrounding lands.
	The periphery of Project area will be planted with thick plantation to arrest the fugitive dust, which will also act as acoustic barrier.
	Frequent Soil and ground water testing as per Environmental Monitoring Plan.
Top Soil / Overburden	There is no overburden anticipated during the quarrying operation.
Biological Environment	During mining, thick plantation will be carried out on the mentioned safety zone areas.
	The main attributes that retard the survival of sapling is fugitive dust, this fugitive dust can be controlled by water sprinkling on the haul roads and installing a sprinkler unit near the newly planted area.
	Regular review on green belt development programme.
	Year wise greenbelt development plan mentioned in Chapter III will be monitored.


10.1.3 ADMINISTRATION AND TECHNICAL SETUP

Since this is a very small quarry, the mines in-charge will take care of all environment related aspects. He will ensure effective implementation of environment management plan and to ensure compliance of environmental statutory guidelines through Mine Management Level. The action plan for monitoring consists of monitoring of following environmental components.

- Monitoring of the water/ waste water quality, air quality and solid waste generated.
- Analysis of the water and air samples collected through external laboratory.
- Implementation and monitoring of the pollution control and protective measures/ devices which shall include financial estimation, ordering, installation of air pollution control equipment, waste water treatment plant, etc.
- Co-ordination of the environment related activities within the project as well as with outside agencies.

- Collection of health statistics of the workers and population of the surrounding villages.
- Green belt development.
- Monitoring the progress of implementation of the environmental monitoring programme.
- Compliance to statutory provisions, norms of State Pollution Control Board, Ministry of Environment and Forests and the conditions of the environmental clearance as well as the consents to establish and consents to operate.

Fig. 10.1 Organization Chart

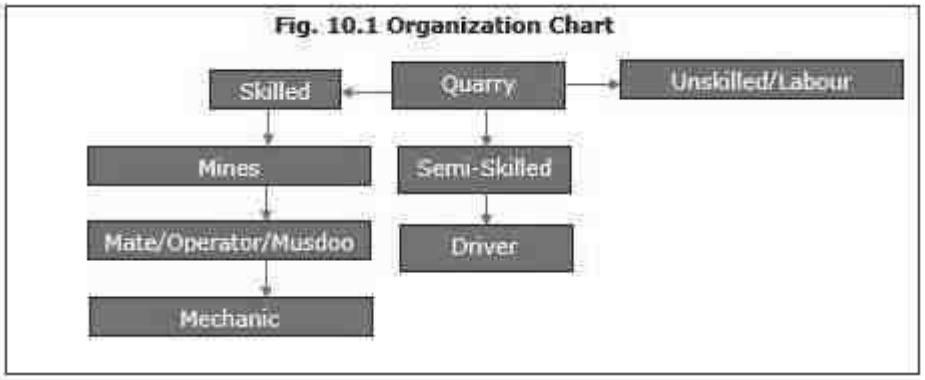

1	Skilled	Mines Manager(II Class)	1 No.
		Foreman/Mine Mate	2 No.
		Operator	10 No.
		Mechanic	1 No.
2	Semi-Skilled	Diver	5 No.
3	Un-skilled	Labours	15 Nos
		Total	**34Nos**

10.1.4 ENVIRONMENTAL POLICY

- The Project Proponent has stipulated a well-defined Environmental policy by which the lessee is committed to conducting business with a strong environmental conscience towards the community, customers, and employees. The Environment policy is given as below.
- The Environment policy of "Rough Stone & Gravel Quarry of Thiru. Thiru.B.Gopalakrishnan is that the rules and commitment are driven towards conservation of the environment.
- The lessee is committed to efficient use of natural resources based on the reduce, recycle and reuse method.

- The project is committed to the identification of possible impacts and will take the necessary management steps to mitigate the impacts.
- Environment performance will be regularly monitored and reported for continual improvement of our environment and health performance.

10.1.5 OCCUPATIONAL SAFETY & HEALTH MANAGEMENT

Occupational safety and health are very closely related to productivity and a good employer-employee relationship. The main factors affecting occupational health in quarries are fugitive dust and noise. Safety of employees during quarrying operations and maintenance of mining equipment will be taken care of as per the Mines Act 1952 and Rule 29 of the Mines Rules 1955. To avoid any adverse effect on the health of workers due to dust, noise, and vibration, sufficient measures have been provided. The health status of workers in the mine will be regularly monitored under an occupational surveillance programme. Under this programme, all employees are subjected to a detailed medical examination at the time of employment. Before the induction of employees, a pre-medical checkup is done. In addition, a periodical medical checkup will be done annually for all employees.

10.1.6 COST OF ENVIRONMENTAL CONTROL MEASURES

The effective implementation of EMP is not only reduce pollution load and comply the regulatory requirement but also increase productivity and improve marketability of product. The capital and recurring cost of EMP for the cluster of mines has been given in below table.

Table 10.2 - Environmental Management Plan Budget

Activities	Mitigation Measure	Capital cost	Recurring Cost per Annum
Air Environment	Compaction, gradation and drainage on both sides for Haulage Road	0.12	0.12
	Fixed Water Sprinkling Arrangements + Water sprinkling by own water tankers	8.00	0.80
	Muffle blasting – To control fly rocks during blasting	1.00	0.05
	Wet drilling procedure / latest eco-friendly drill machine with separate dust extractor unit	0.30	0.06

	No overloading of trucks/tippers/tractors	0.00	0.05
	Stone carrying trucks will be covered by tarpaulin	0.00	0.10
	Enforcing speed limits of 20 km/hr within ML area	0.10	0.01
	Regular monitoring of exhaust fumes as per RTO norms	0.00	0.03
	Regular sweeping and maintenance of approach roads for at least about 200 m from ML Area	0.00	0.47
	Installing wheel wash system near gate of quarry	2.00	0.20
Sub-Total (A)		**11.52**	**1.89**
Noise Environment	Provision for Portable blaster shed	0.30	0.02
Sub-Total (B)		**0.30**	**0.02**
Waste Management	Provision for domestic waste collection and disposal through authorized agency	0.20	0.10
	Installation of dust bins	0.05	0.02
Sub-Total (C)		**0.25**	**0.12**
Water Environment	Dewatering	1.00	0.20
	Settling pit	1.00	0.05
Sub-Total (D)		**2.00**	**0.25**
Land Environment	Installation of Garland Drain	0.24	0.01
	Gravel bench Plantations (123 Nos)	0.19	0.04
	Safety Zone Plantations (595 Nos)	0.60	0.12
	Final Mine Closure Plan	3.00	0.00
Sub-Total (E)		**4.02**	**0.17**
Implementation of EC, Mining Plan & DGMS Condition	Size 6' X 5' with blue background and white letters as mentioned in MoM Appendix II by the SEAC TN	0.05	0.01
	Air, Water, Noise and Soil Quality Sampling every 6 Months for Compliance Report of EC Conditions	0.00	0.50
	Workers will be provided with Personal Protective Equipment's	0.34	0.03
	Health checkup for workers will be provisioned	0.00	0.17

	First Aid facility Provision	0.00	0.05
	Signage & boards for safety precautions	0.10	0.01
	No parking will be provided on the transport routes. Separate provision on the south side of the hill will be made for vehicles / HEMMs. Flaggers will be deployed for traffic management	0.24	0.01
	Installation of CCTV cameras in the mines and mine entrance	0.15	0.02
Sub-Total (F)		**0.88**	**0.80**
Grand Total (A+B+C+D+E+F)		**18.96**	**3.25**
Total EMP Cost for 10 Years is 59.80 lakhs i.e., Rs.18.96 Lakhs of Capital Cost + Rs.40.84 Lakhs of Recurring Cost **(For 10 Years)**			

The proposal for Corporate Environment Responsibility (CER) activities is given as follows;

S. No.	PROPOSED CER ACTIVITIES	COST IN LAKHS.
1	Plantations inside and outside the school premises	5.0
2	Renovation of buildings and painting work	
3	Laying tiles for floors	
Total		**5.0**

The above proposed CER cost will be spent on Panchayat Union Primary School, Vadipatti North Village and I assure you that the proposed CER activities will be completed before the commencement of quarrying operations.

The total project cost is as given below:

Fixed Cost		
Land Cost	:	Rs.14.22 Lakhs
First Aid Room	:	Rs.1.000 Lakh
Rest Shelter	:	Rs.1.000 Lakh
Sanitary Facility	:	Rs.1.000 Lakh
		Total (A)– Rs.17.22 Lakhs

Operational Cost		
Machineries	:	Rs.80.000 Lakhs
Fencing cost	:	Rs.2.00 Lakhs
		Total (B) – Rs. 82.00 Lakhs
EMP Cost		
Air Environment, Noise Environment, Mine Closure, Implementation of EC, Mining Plan & DGMS Condition	**:**	**Total(C)–Rs.59.80 Lakhs**
CER Cost		
Plantation, Providing A4 papers, Scanner cum printer and Painting the school building	:	**Total (F)– Rs.5.00 Lakhs**
Grand Total (A+B+C+D+E+F)	**:**	**Rs. 164.02 Lakhs**

10.1.7 CONCLUSION

Various aspects of mining activities were considered, and related impacts were evaluated. Considering all the possible ways to mitigate the Environmental concerns, an Environmental Management Plan was prepared, and INR 59.80 lakhs has been allocated for the same. The EMP is dynamic, flexible, and subjected to periodic review. For projects where major environmental impacts are associated, EMP will be under regular review. Thus, the proper steps will be taken to accomplish all the goals mentioned in the EMP, and the project will have a positive impact on the study area.

*****

CHAPTER 11

SUMMARY& CONCLUSION

11.1 OVER ALL JUSTIFICATION FOR IMPLEMENTATION OF THE PROJECT INTRODUCTION

Thiru.B.Gopalakrishnan, has obtained Precise Area communication letter from the Assistant Director, Department of Geology and Mining, Dindigul to quarry out Mineable reserves of 3,71,595 Cu.m of Rough Stone and 18,264 Cu.m of Gravel up to 58m BGL. Proposed production quantity for first five years 3,71,595 Cu.m of Rough Stone and 18,264 Cu.m of Gravel up to 58m BGL (below ground level) for the period of first five years over an extent of 2.37.00 ha., located at the Survey No. 511/1, 511/2, 512/2 of Vadipatti North Village, Palani Taluk, Dindigul District, Tamil Nadu State.

As per EIA notification, 2006 and its subsequent amendments the proposed "Rough Stone and Gravel Quarry of Thiru.B.Gopalakrishnan mines cluster falls under Schedule 1(a) of EIA Notification and its subsequent amendments the project comes under Category B1. The ToR for preparation of EIA/EMP report of the project was approved vide ToR Identification No. TTO26B0106TN5401029N, dated 25.06.2026 This report has been prepared in line with the approved TOR for production of maximum excavation of 3,71,595 Cu.m of Rough Stone and 18,264 Cu.m of Gravel

Sl. No.	Description	Status/Remarks
1.	Sector	Non-coal mining
2.	Category of the project	B1
3.	Proposed mineral	Rough Stone and Gravel quarry
4.	Type of Lease	Existing Quarry
5.	Extent of the lease	2.37.00 Ha
6.	Proposed depth of mining	58m BGL
7.	Method of mining	Opencast Semi-mechanized.
8.	Proposed lease period	10 Years
9.	Proposed Environmental Clearance	10 Years
10.	Mineable reserves (upto 58m BGL) (Quantity in Cu.m)	3,71,595 Cu.m of Rough Stone and 18,264 Cu.m of Gravel
11.	Proposed production quantity for first five years (upto 58m BGL)	3,71,595 Cu.m of Rough Stone and 18,264 Cu.m of Gravel

The Thiru.B.Gopalakrishnan is with sound experience in the identification, quarrying and marketing of Rough Stone and Gravel. The proposed land is a Patta land and attached as **Annexure 6.**

1.1.1 LOCATION

The proposed project site is located in Vadipatti North Village, Palani Taluk,Dindigul District, Tamil Nadu State and its Latitude: 11°00'21.62"N to 11°00'27.71"N and Longitude: 77°56'37.99"E to 77°56'45.37"E with Survey of India Topo Sheet No. 58- F/13. To conduct the study, the proposed mine lease area (core zone) and an impact zone of 10 km radius (called buffer zone) around the proposed mine site were considered. The EIA report is based on three months baseline data (i.e. March to May 2026)

11.1.2 GEOLOGY

The rock type noticed in the area for lease is Charnockite which contains mostly Quartz and Feldspar with some ferromagnesian minerals. The Charnockite is part of peninsular Gneisses, a high-grade metamorphic rock. The strike of the Charnockite formation is $N45^0E$ –$S45^0W$ with dipping towards $SE80^0$.

11.1.3 PROJECT DESCRIPTION

This is a proposed Rough Stone quarry by Opencast Mechanized mining method with drilling and blasting. The quarrying is restricted up to a depth of 58m below ground level. The geological reserves are estimated to be 13,01,300 m3 of Rough Stone and 70,980 m3 of Gravel. The mineable reserve calculated by deducting 7.5m safety distance and bench loss. The mineable reserves are 3,71,595 m3 of Rough Stone and 52,965 m3 of Gravel which will be recovered at the rate of 100% recovery upto a depth of 58 m Below ground level for the period of 10 years.

- It is proposed to quarry out rough stone with 5m bench height, 5m width with 45° slope using conventional Open cast Mechanized method. The quarry operation involves shallow jack hammer drilling, slurry blasting, excavation, Loading and transportation of Rough Stone.
- There is no overburden anticipated during entire rough stone & Gravel quarrying operation.

S.No.	Type of Detail	Description
1	Sector	1(a) Non coal mining
2	Fresh/Existing project	Proposed
3	Category	B1
4	Nature of mineral	Fresh Quarry
5	Life of the mine	010 Years
6	Geological reserves (upto 58m BGL)	Rough Stone – 13,01,300 m^3 Gravel - 70,980 m^3
	Mineable reserves (upto 58m BGL)	3,71,595 m3 of Rough Stone and 52,965 m3 of Gravel
	Proposed production quantity for first five years (upto 58m BGL)	3,71,595 m3 of Rough Stone and 52,965 m3 of Gravel
7	Waste generation and management	Nil
8	Bench height and width	Proposed bench height & width is 5.0m respectively and number of proposed benches is 13 Nos.
9	Ultimate pit depth	58m BGL
10	End use	The excavated Rough Stone and Gravel is used for construction industries for Government & Public sector projects besides catering domestic housing and infrastructure projects in and around the district.

11.1.4 PROJECT REQUIREMENTS

The requirements of the project is given below.

S.No.	Nature of requirement	Description
1	Water requirement	Total water requirement of 4.0 KLD which will be procured from the outside agencies. Out of 1.0 KLD drinking water requirement, Green belt development is 2.0 KLD and dust suppression is 1.0 KLD.
2	Power requirement	No electricity is needed for mining operations, for office demands, it will be met from the state grid. Total Fuel requirement is 306104 KL of HSD for entire life of the project**.**
3	Manpower requirement	This project will give employment opportunities to 34 people

4	Financial requirement	The total project cost as per PFR will be INR . Rs. 164.02 Lakhs including Operational cost, Fixed Asset cost and EMP cost
5	Funds for Socio economic development	INR 5 Lakhs is allocated. In addition, any demand raised by people during public hearing will also be met.

11.1.5 DESCRIPTION OF LEASE AREA

The features in the study area is given below.

Table 11.1 Description of the lease area

S.No.	Areas	Distance from project site
1	Areas protected under international conventions, national or local legislation for their ecological, landscape, cultural or other related value	Nil within 15km radius
2	Areas which are important or sensitive for ecological reasons	
A	Wetlands, water courses or other water bodies,	Nilaviyal Odai- adjacent to the mine lease area (N), Sembakulam– 1.58 km (W), Eraviimangalamkulam – 2.41 km (SE) & Pudukulam- 3.93 km (SE)
B	Coastal zone, biospheres,	Nil within 10km radius
C	Mountains, forests	Nil within 10km radius
3	Areas used by protected, important or sensitive species of flora or fauna for breeding, nesting, foraging, resting, overwintering, migration	Nil within 15km radius
4	Inland, coastal, marine or underground waters	Nil within 15km radius
5	State, National boundaries	Nil within 15km radius
6	Routes or facilities used by the public for access to recreation or other tourist, pilgrim areas	Nil within 15km radius
7	Defense installations	Nil within 15km radius
8	Densely populated or built-up area	Densely Populated Dindigul, 17 km (NE)

9	Areas occupied by sensitive man-made land uses (hospitals, schools, places of worship, community facilities)	Densely Populated Dindigul, 17km (NE)
10	Areas containing important, high quality or scarce resources (ground water resources, surface resources, forestry, agriculture, fisheries, tourism, minerals)	Nil
11	Areas already subjected to pollution or environmental damage. (those where existing legal environmental standards are exceeded)	Nil
12	Areas susceptible to natural hazard which could cause the project to present environmental problems (earth quakes, subsidence, landslides, erosion, flooding or extreme or adverse climatic conditions) similar effects	No. The area is not prone to earthquakes, floods, etc.

The baseline data collection for meteorology, air, water, noise and soil environments have been carried out during March to May 2026.

Air, water, noise and soil samples are collected and analyzed through NABL accredited lab.

11.2 EXPLANATION OF HOW ADVERSE EFFECTS HAVE BEEN MITIGATED

11.2.1 AIR ENVIRONMENT

The air monitoring have been carried out in 7 locations and the results are given below.

Table 11.2: Details Of Ambient Air Quality Monitoring Locations

S. No.	Station Code	Locations	Distance & Direction	Latitude	Longitude
1	AAQ 1	Project site	Core Zone	10°27'53.79"N	77°25'28.04"E
2	AAQ 2	Pappampatti	2.46km, SW	10°26'43.65"N	77°24'14.61"E
3	AAQ 3	Kavalapatti	3.14km, S	10°26'6.67"N	77°25'3.64"E
4	AAQ 4	Kasanayampatty	1.33km, NE	10°28'29.57"N	77°26'9.84"E
5	AAQ 5	Chinnakalayamputhur	4.49km, NE	10°28'18.92"N	77°27'56.63"E
6	AAQ 6	Karadikootam	1.16km, SE	10°27'8.63"N	77°26'12.31"E
7	AAQ 7	Ayyampalayam	4.33km, NW	10°29'16.64"N	77°23'31.22"E

All the values of pollutant concentrations were found to be within the NAAQs Standards.

Station ID	Min	Max	Avg.
Particulate matter PM-$_{2.5}$ ($\mu g/m^3$)			
AAQ-1	22.6	34.8	28.9
AAQ-2	19.5	29.4	24.1
AAQ-3	20.2	25.8	23
AAQ-4	18.8	23.6	21
AAQ-5	18.5	25.1	21.8
AAQ-6	20.7	27.4	24.2
AAQ-7	23.4	30	26.6
CPCB NAAQS 2009 for PM $_{2.5}$ - 60 $\mu g/m^3$			
Particulate matter PM-$_{10}$ ($\mu g/m^3$)			
AAQ-1	rain	72.8	60.8
AAQ-2	41.8	61.4	51.4
AAQ-3	44.4	56.8	50.7
AAQ-4	40.6	51.2	45.5
AAQ-5	40.6	55.1	48
AAQ-6	44.8	59.4	52.1
AAQ-7	48.8	62.5	55.3
CPCB NAAQS 2009 for PM $_{10}$ - 100 $\mu g/m^3$			
Sulphur Di-oxide as SO_2 ($\mu g/m^3$)			
AAQ-1	5.4	7.8	6.6
AAQ-2	5	7.4	6.2
AAQ-3	4.6	7.1	5.9
AAQ-4	5.1	7.5	6.3
AAQ-5	4.9	7.3	6.1
AAQ-6	3.9	5.4	4.5
AAQ-7	6.2	8.1	7.5
CPCB NAAQS 2009 for SO_2 – 80 $\mu g/m^3$			
Oxide of Nitrogen as NO_2 ($\mu g/m^3$)			
AAQ-1	8.3	12.2	9.8
AAQ-2	7.7	11.1	9.1
AAQ-3	7.9	11.5	9.3
AAQ-4	7.7	11.7	9.4
AAQ-5	7.9	11.5	9.3
AAQ-6	8.5	10.8	9.7
AAQ-7	10.1	13.3	11.5
CPCB NAAQS 2009 for NO_2 – 80 $\mu g/m^3$			

11.2.2 WATER ENVIRONMENT

Table 11.3 Ground Water monitoring results

PARAMETERS	GW1	GW2	GW3	GW4	GW5	GW6	GW7	Limits
								Permissible Limits

Odour	AGREEABLE	AGREEABLE	AGREEABLE	AGREEABLE	AGREEABLE	AGREEABLE	AGREEABLE	**Agreeable**
Turbidity	<1	<1	<1	<1	<1	<1	<1	**5**
pH at 25 °C	7.94	7.71	7.44	7.56	7.16	7.19	7.24	**6.5- 8.5**
Electrical Conductivity	241.3	1072.9	641.5	1336.7	1451.7	1013.5	1316.6	**-**
Total Dissolved Solids	145	644	385	802	872	608	790	**2000**
Total hardness as $CaCO_3$	65.6	289	212	292	466	318	347	**600**
Calcium as Ca	18.7	78.9	50.9	45.7	103.4	76.3	79.8	**200**
Magnesium as Mg	4.61	22.30	20.59	43.25	50.45	30.89	35.97	**100**
Calcium as $CaCO_3$	46.6	197	127	114	258	191	199	**-**
Magnesium as $CaCO_3$	19.0	91.8	84.7	178.0	208	127	148	**-**
Total alkalinity as $CaCO_3$	85.2	260	158	294	200	185	276	**600**
Chloride as Cl^-	47.8	264	127	243	283	189	227	**1000**
Free Residual chlorine as Cl^-	BDL (D.L - 0.2)	BDL (D.L - 0.2)	BDL (D.L - 0.2)	BDL (D.L - 0.2)	BDL (D.L - 0.2)	BDL (D.L - 0.2)	BDL (D.L - 0.2)	**1**
Sulphates as SO_4^{2-}	12.87	117	69.0	230	208	150	164	**400**
Iron as Fe	0.14	0.05	0.08	0.06	0.13	0.08	0.14	**0.3**
Nitrate as NO_3	1.35	1.39	3.42	2.83	5.77	3.85	2.68	**45**
Fluoride as F	0.28	0.38	0.47	0.59	0.65	0.57	0.38	**1.5**
Manganese as Mn	BDL (D.L - 0.05)	BDL (D.L - 0.05)	BDL (D.L - 0.05)	BDL (D.L - 0.05)	BDL (D.L - 0.05)	BDL (D.L - 0.05)	BDL (D.L - 0.05)	**0.3**

Table 3.6a Surface Water monitoring results

		SW1	**SW2**	**Surface water standards (IS 2296 Class-A)**
Odour	-	AGREEABLE	AGREEABLE	-
Turbidity	NTU	143.48	80.18	1
pH at 25 °C	-	7.52	7.72	6.5-8.5
Electrical Conductivity	µS/cm	370.6	273.4	-
Total Dissolved Solids	mg/l	222	164	500
Total hardness as CaCO3	mg/l	72.1	97.5	300

Calcium as Ca	mg/l	15.2	27.1	-
Magnesium as Mg	mg/l	8.25	7.20	-
Calcium as CaCO3	mg/l	38.1	67.8	-
Magnesium as CaCO3	mg/l	34.0	29.6	-
Total alkalinity as CaCO3	mg/l	102.1	63.9	-
Chloride as Cl-	mg/l	72.3	39.5	250
Free Residual chlorine as Cl-	mg/l	BDL (D.L - 0.2)	BDL (D.L - 0.2)	-
Sulphates as SO42-	mg/l	39.2	42.5	400
Iron as Fe	mg/l	0.59	0.41	1.0
Nitrate as NO3	mg/l	1.39	1.32	20
Fluoride as F	mg/l	0.36	0.31	1.5
Manganese as Mn	mg/l	BDL (D.L - 0.05)	BDL (D.L - 0.05)	0.5
COD	mg/l	35.9	38.9	-
BOD	mg/l	7.2	8.4	-
DO	mg/l	6.1	6.5	-
TSS	mg/l	24	16	-

All the values were found to be within permissible limits

11.2.3 NOISE ENVIRONMENT

Noise levels were measured in 7 locations and the results are given below.

Table 11.4 Noise monitoring results

S. No	Location	Day equivalent	Night equivalent	Day equivalent limits by CPCB	Night equivalent limits by CPCB
1	Project site	53.5	40.3	55	45
2	Pappampatti	52.5	39.3		
3	Kavalapatti	48.6	40.7		

4	Kasanayampatty	50.5	43.3		
5	Chinnakalayamputhur	51.8	44.2		
6	Karadikootam	49.9	41.1		
7	Ayyampalayam	53.8	41.5		

11.2.4 SOIL ENVIRONMENT

Soil samples are collected from 7 locations and the results are given below.

Table 11.5 - Result of Soil Analysis

S.No	Parameter	Unit	S1	S2	S3	S4	S5	S6	S7
1	pH at 25 °C	-	7.10	5.48	7.47	7.14	7.07	7.55	7.96
2	Electrical Conductivity	µmhos /cm	94.9	146	141	186	199	135	184
3	Dry matter content	%	97.44	97.44	94.64	96.97	97.44	94.78	97.36
4	Water Content	%	2.56	2.54	5.36	3.03	4.93	5.22	2.64
5	Organic Matter	%	1.56	1.22	1.84	2.16	1.32	1.35	2.91
6	Soil texture	-	SILTY CLAY	CLAY	SILTY CLAY LOAM	CLAY	SILTY CLAY	SILTY CLAY	SILTY CLAY
7	Grain Size Distribution i. Sand	%	2.67	5.46	8.43	8.19	6.26	6.60	7.88
8	ii. Silt	%	53.54	15.90	67.84	30.24	48.93	44.94	54.22
9	iii. Clay	%	43.79	78.64	23.73	61.58	44.81	48.45	37.90
10	Phosphorous as P	mg/kg	1.45	0.86	1.84	2.06	1.96	1.44	1.36
11	Sodium as Na	mg/kg	670	504	786	590	667	514	960
12	Potassium as K	mg/kg	426	238	389	361	314	260	569
13	Nitrogen and Nitregenous Compounds	mg/kg	338	131	270	199	233	186	258
14	Total Soluble Sulphate	%	BDL	BDL	BDL	BDL	BDL	BDL	BDL
15	Porosity	%	30.2	45.3	35.1	35.1	46.2	40.6	35.1
16	Water Holding Cabacity	Inches /foot	44.3	42.2	40.1	41.1	42.2	44.3	46.4

11.2.5 BIOLOGICAL ENVIRONMENT

FLORA

For measuring the extent of flora present in the study area, the area is divided in to 4 quadrants. The flora population in each quadrant is summed up for the total population in the study area. Field survey is done. Erukku, Aavarai and Nayuruvi

are found in lease area. In the buffer zone, common trees like Neem, papaya, mango, teak, etc and shrubs like Avarai, Aloe vera, etc, climbers like Kovai,jasmine etc are found.

FAUNA

In the study area, commonly found animals like dogs, cats, bush rat, cows, birds like crow, Myna, Sparrow, etc were found.

11.2.6 LAND USE

The land use land cover data is found using the LANDSAT – 9 satellite imagery. The number of bands used are 11. The land use pattern is given below:

Table No.11.6 : Major Land Use Units of the Study Area in Percentage

Sl.No.	Land Use / Land Cover	Area in Sq.Km	Area in Percentage
1	Built-up land	10.85	3.4
2	Crop land	154.39	49.14
3	Fallow land	52.25	16.63
4	Land with scrub	6.6	2.13
5	Land without scrub	2.3	0.73
6	Existing Quarry	1.15	0.36
7	Plantations	55.76	17.74
8	Hill & Forest	17.6	5.60
9	Water bodies	13.26	4.22
	Total Area	**34.9**	**100**

11.2.7 SOCIO ECONOMIC ENVIRONMENT

The socio-economic environment of the study area is studied by conducting primary sites through site visits and conducting sample surveys. The secondary data obtained from Census 2011 is also used.

The following data area collected from secondary data.

- Demographic pattern.
- Health pattern
- Occupational structure.
- Amenities available.

The expert visited 5 villages in the study area namely Pappampatti, Kavalapatti, Kasanayampatty, Chinnakalayamputhur, Karadikootam, Ayyampalayam village. Discussions were held with the people from nearby locality to study the social and

economic conditions prevailing in the area. The expert also visited nearby hospitals, primary health centres and Nalmukkal. The following observations were made.

11.2.8 HYDROGEOLOGY OF THE LEASE AREA

There is Tank is located at a distance of 876m in N, 950m in S direction of lease area, the hydrological and hydrogeological pattern of the study area is studied in detail using satellite imagery.

There are many tanks located in the study area, which are mostly dry throughout the year. These tanks get water only during monsoons. The factors may be monsoon failure, insufficient rainfall, poor rain water management and water consuming patterns.

11.2.9 GROUND WATER STUDY

For Ground water study, satellite imagery is used. Water levels from monitoring levels are collected through imaging. The pre-monsoon and post-monsoon data are collected and the results are analyzed.

During field visit, it is observed that water is available in wells only after monsoon. The yield is obtained at deep levels only.

As far as the mining lease area is considered, the area is rocky and no major seepage is envisaged. The production quantity is very less and the depth proposed is 58 m BGL. Hence, there will not be any major impact due to mining on water levels or ground water levels in the area.

ANTICIPATED ENVIRONMENTAL IMPACTS AND MITIGATION MEASURES

Environmental impacts on the following environments are identified.

- Land environment
- Water environment
- Vegetation
- Fauna
- Air environment
- Noise environment
- Socio-economic impacts

11.2.10 LAND ENVIRONMENT: IMPACT AND MITIGATION MEASURES

The major impact due to this project on land environment is the change in land use. Since this quarry is a small one and the production is less, mining activity will be carried out upto 58 m BGL. Other than quarrying of minerals, no other change will be done since there is no dumping. To prevent soil erosion during monsoon season, garland drain will be constructed with silt traps. At the mine closure stage, 1.75.50 Ha of lease area will be left as rain water harvesting pond. 0.59.50 Ha will be developed with green belt. For this, plants like Pongamia pinnata, Syzigium cumini, Albizia lebbeck, Thespesia populnea, Bauhinia racemose, Cassia siamea, Azadirachta indiaca are selected. A total of 595 trees are planned to be planted. Spacing will be 3m x 3m.

11.2.11 WATER ENVIRONMENT: IMPACT AND MITIGATION MEASURES

There is no water body present inside the lease area. The entire water requirement for the project is 4.0 KLD which will be sourced from outside agencies. Negligible sewage will be generated, for which a septic tank with soak pit will be set up.

During monsoon season, the excess rain water, if any, will be led through garland drain of 0.6m width and 0.3 m depth to the collection pond with silt traps.

Since the mining operation will be limited upto depth of 58m (BGL), there will not be any seepage. However, the rain water percolation and collection of water from seepage shall be less than 300lpm and it shall be pumped out periodically by a stand by diesel powered Centrifugal pump motivated with 7.5HP Motor. The quality of water is expected to be potable. Hence, water stored in the quarry pit will be pumped into the adjacent agricultural fields. Further the water can also be used for plantation purposes

The major water bodies found in the buffer zone are.

Water bodies	Distance	Direction
Tank -1	876m	N
Tank -2	950m	S

Since these water bodies are located outside the lease area and there is no discharge of effluent or any untreated water from the mines will be made in to these water bodies, there is no major impact. For the canal, adequate safety

distance is left. The proponent will restrict the mining operation only within the lease and no other work will be carried out near the canal or any area outside the lease.

It is planned to carryout appropriate rainwater harvesting schemes and artificial recharge schemes in the area.

- Rain water falling in the quarry will be collected efficiently through garland drains.
- Water thus collected will be passed through collection tank with silt traps. This water can be used by the proponent for water sprinkling and for green belt purposes.
- Excess water after desiltation will be provided to downstream users, if any

11.2.12 BIOLOGICAL ENVIRONMENT: IMPACT AND MITIGATION MEASURES

Impacts

- Fauna is affected due to noise and vibration.
- Dust generation due to mining activities
- Change in land use of the lease area
- Accidental falling of animals

Mitigation measures

- Sirens will be blown before blasting in the mines. To reduce noise levels, plantation will be done. Blasting will be carried out only in the allotted time.
- To reduce dust generation, mist sprayers will be used. During transportation, the material will be covered with tarpaulin. Water sprinkling will be done to reduce generation of pollutants
- After the mine closure stage, the mine pit will be left as rain water collecting tank, which can attract bird population in the nearby areas.
- To prevent entry of animals, the mining area will be properly fenced.

11.2.13 AIR ENVIRONMENT: IMPACT AND MITIGATION MEASURES

The major air pollutants due to mining operations are fugitive emissions like PM_{10}, $PM_{2.5}$. Other than these pollutants, gaseous emissions of sulfur dioxide (SO_2) and oxides of nitrogen (NO_x) due to excavation/loading equipment and vehicles plying on haul roads are the cause of air pollution in the project area.

The major impacts are Dust emission due to drilling, blasting and transportation. The major mitigation measures include Using Wet drilling methods, Allowing drilling only with PPE, Carrying out blasting only during specified times, Avoiding blasting during unfavourable weather conditions, Using explosives of good quality, Using mist sprayers Regular wetting of transport, Covering the materials carried in tippers with tarpaulin, Proper maintenance of vehicles used for transportation, Conducting regular emission tests for vehicles used for transport Development of greenbelt is proposed in the safety zone 7.5m barriers in the lease area.

The anticipated data is calculated using AERMOD software and the projected values are found to be within limits.

11.2.14 NOISE ENVIRONMENT: IMPACT AND MITIGATION MEASURES

Impacts

- Noise generation in mining is due to operation like drilling, blasting and transportation of minerals within and outside the lease area.
- As per DGMS (Directorate General of Mines Safety) and OSHA (Occupational Safety and Health Administration) limits, the acceptable noise level is 85 dB(A) for an exposure period of 8 hours.
- Exposure to loud noise can also cause high blood pressure, heart disease, sleep disturbances, and stress. Noise pollution also impacts the health and well-being of wildlife.
- Noise exceeding prescribed limits may cause impairment like abnormal loudness perception, tinnitus, which causes a persistent high-pitched ringing in the ears, paracusis or distorted hearing

Mitigation measures

- As the distance between the source and receptor increases, the noise

level also decreases. Hence, there will be a natural attenuation

- The proposed has planned to develop green belt in the periphery of the lease area, which diminishes sound volume by dampening them.
- All the equipment/machinery/trucks involved will be properly maintained to control noise generation
- Conducting regular health checkups for employees involved
- Employees will be made to work on shifts to reduce their exposure time
- Providing earplugs to all employees

By adopting these measures, the noise levels will be maintained well within MoEF & CC limits since the baseline value is low.

11.2.15 VIBRATION: IMPACT AND MITIGATION MEASURES

Impacts

- Though vibration will be only felt by the people working inside the lease area, it is usually undesired.
- Vibration may also cause flyrocks
- It may frighten the birds and small insects in the lease area. However, it will be felt only for a short period

Mitigation measures

- Carrying out blasting on limited scale, only from 12:00 PM to 2:00 PM
- Control of fly rock and vibration by maintaining peak particle velocity with in standard as prescribed by the DGMS and MOEF & CC.
- Shallow depths jackhammer drilling and blasting is proposed to be carried out with minimum use of explosive
- Supervising blasting by competent and statutory foreman/ mines manager

11.2.16 SOCIO ECONOMIC ENVIRONMENT

Impact and Mitigation measures

No land is acquired from anyone. No rehabilitation is needed. Hence, there is no negative impact. The proponent has planned to spend INR 5,00,000 for CER

activities. This amount will be subjected to change after public hearing.

11.2.17 OCCUPATIONAL HEALTH

Impacts

Dust generation due to drilling and blasting, Noise generation due to drilling and blasting, unexpected accidents. Continuous exposure to dust causes Pneumonia, Tuberculosis, Rhematic arthritis and Segmental Vibration, Short term impact will be lack of sleep, high blood pressure and heart ailments. Long term exposure may lead to partial or permanent deafness, Risks include fly rocks, cracks or fissures due to improper mining methods

Mitigation measures

- Using dust suppression measures like water spraying on roads to reduce rise of air pollutants
- Providing green belt for air pollutant and noise attenuation
- Ensuring slope stability
- Employing only trained professionals for blasting
- Conducting Pre-Medical Examination for employees before inducting
- Conducting periodical Medical Examination once in 6 months.
- Making all first aid kits available in mines office
- Keeping fire extinguisher in place
- Educating the employees about how to handle unexpected happenings
- Posting information containing emergency contact numbers in mines office
- By adopting all these measures, the safety of the employees working in the quarry will be ensured.

11.2.18 ENVIRONMENTAL MONITORING PROGRAMME

Monitoring is done to measure the efficiency of control measures implemented. Regular monitoring of various environmental parameters like air, water, noise and soil environments is needed to assess the status of environment during the project operation. A schedule is framed with timeline to monitor various parameters during the operation of the project. To evaluate the effectiveness of environmental management programme, regular monitoring of the important environmental

parameters will be taken up. Air monitoring will be carried out once in 3 months, water sample will be collected once in a season, noise will be monitored once in 3 months, soil samples will be analyzed once per season. For EMP, a budget of INR 59.80 Lakhs is allocated.

11.2.19 PROJECT BENEFITS

Financial benefits

- This project will contribute financially through payment of taxes like royalty, GST, etc
- The project will also contribute via CSR.
- The demands of people during public hearing will also be considered by the project proponent

Social benefits

- This project provides employment to 34 people directly. Local people will be hired for unskilled labour.
- Through CSR, nearby schools, hospitals will be benefitted.
- For CSR, INR 5,00,000 is allocated.
- Based on the demand of the people during public hearing, further funds will be allocated, if necessary.

Various aspects of mining activities were considered and related impacts were evaluated. Considering all the possible ways to mitigate the environmental concerns Environmental Management Plan was prepared an 59.80 lakhs for the 10 Years has been allocated as EMP cost. The EMP is dynamic, flexible and subjected to periodic review. For project where the major environmental impacts are associated, EMP will be under regular review. Thus, the proper steps will be taken to accomplish all the goals mentioned in the EMP and the project will bring the positive impact in the study area.

*****

CHAPTER 12

DISCLOSURE OF CONSULTANTS

Global Mining Solutions is a NABET Accredited EIA consultant as per NABET certificate NABET/EIA/26-29/RA 0478. The registered office of Global Mining Solutions is at Plot No.6, S.F.No.13/2 A2, VS City, RC Chettypatty, Kottamettupatty, Omalur, Salem, Tamilnadu-636455.

Declaration by Experts contributing to the proposed Rough Stone and Gravel Quarry over an extent 2.37.00 Ha, while total cluster area of 8.80.00 Ha at Vadipatti North Village, Palani Taluk, Dindigul District, Tamil Nadu State.

I, hereby, certify that I was a part of the EIA team that developed the above EIA.



EIA Coordinator Name: M. Manikandan





Period of involvement: March to May 2026.

Contact information:

M/s Global Mining Solutions
Plot No.6, SF No. 13/2, A2, VS City, RC Chettypatty,
Kottamettupatty, Omalur,
Salem, Tamil Nadu – 636 455.

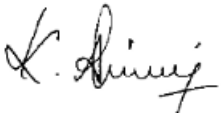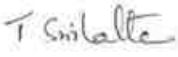S. No.	*Functional areas*	*Name of the expert/s*	*Involvement (period and task**)*	*Signature and Date*
1	*AP*	*Dhanalakshmi Ramanathan*	*Assessment of existing air quality, Impact of the project on ambient air and suggested mitigation measures for air pollution.* *Period: March to May 2026.*	
2	*WP*	*Abirami Kaliaperumal*	*Assessment of existing water quality, impact of the project on surface and ground water quality, suggested mitigation measures for minimizing the impact.* *Period: March to May 2026*	
3	*SHW*	*Ramadoss N*	*Assessment of waste generated from the project, suggested waste management practices.* *Period: March to May 2026*	
4	*SE*	*Sarasvathy K*	*Baseline SE studies. Data compilation and assessment. Impact of the project on SE status of the area. Formulation of CER plan.* *Period: March to May 2026*	
5	*EB*	*Saravanan S*	*Baseline data collection of related to ecology of the area.* *Period: March to May 2026*	
6	*HG*	*Ravinthiran N*	*Hydrogeological feature of the area. Ground water depth and impact of project on ground water of the area.* *Period: March to May 2026*	
7	*AQ*	*Srilatha Thiruveedhula*	*Air quality modeling utilizing the area source model. Predication of the ground level concentration of the dust. Suggesting suitable mitigation measures.* *Period: March to May 2026*	

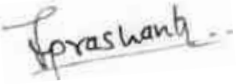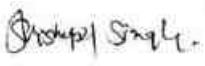8	*NV*	*Dhanalakshmi Ramanathan*	*Ambient noise study of the area. Incremental noise generation due to quarry operation and impact of the noise due to the project.* <u>*Period: March to May 2026*</u>	
9	*LU*	*Dhanalakshmi Ramanathan*	*Preparation of land use map based on satellite imagery. Land use classification and analysis. Impact prediction of the project on the surrounding land environment.* <u>*Period: March to May 2026*</u>	
10	*RH*	*S.V. Prashant*	*Identification of the Risk related to the mining activities. Preparation of emergency disaster management plan. Plan for supply of safety equipment for the worker.* <u>*Period: March to May 2026*</u>	
11	*SC*	*Shisupal Sing*	*Soil monitoring, secondary data collection on soil type, soil management practices, utilization of topsoil.* <u>*Period: March to May 2026*</u>	
12	*GEO*	*Valliappan Meyyappan*	*Geological map, stability of quarry and dump, management plan for mine stability, after use of mining quarry and geological feature of the area.* <u>*Period: March to May 2026*</u>	

TM-FAE:

TM- EC						
S. No	*Name of TM (EC)*	*Sector(s) proposed*	*Approved (to work under)*	*Period of involvement*	*Type of work*	*Signature*
1.	*Dhanalakshmi Ramanathan*	*1(a)*	*Manikandan Manickam*	*Period: March to May 2026.*	*Associated with EIA Coordinator in overall preparation of Draft EIA/EMP report.*	


TM- FAE:

S. No	**Name of TM (FAE)**	**Functional Area**	**Approved FAE (to work under)**	**Period of involvement**	**Type of work**	**Signature**
1	Kamaraj S	HG	Ashok Kumar Rajagopal	*Period: March to May 2026.*	Associated with Experts in studying hydrogeological pattern of study area, Studying ground water and the impact of the project on ground water	
2	B.J.Sampatkkumar	SE	Saraswathy K	*Period: March to May 2026.*	Assisted by the Expert in preparation of socio-	

					economic report.	
		SC	Shishupal Singh	*Period: March to May 2026.*	Assisted by the Expert in interpretation of soil sampling and their quality involved in the project.	
3	Mownica Balaji	NV	Dhanalakshmi Ramanathan	*Period: March to May 2026.*	Associated with the expert team in suggesting control measures for noise and Ground Vibration.	Mownica.B
		AP	Dhanalakshmi Ramanathan		Associated with expert team in assessing existing air quality, impact of the project on ambient air and suggesting mitigation measures for air pollution	
4	Balasubramani G	NV	Dhanalakshmi Ramanathan	*Period: March to May 2026.*	Associated with the expert in selection of base line monitoring	

					stations, Review of Noise quality results, Review of emission sources – drilling, blasting, excavation and transportation, Identification of impacts on environment, identification of remedial measures and input to EIA preparation	
		Geo	Valliappan Meyyappan		Associated with the expert in preparing Geological map.	
5	Suresh Mani	LU	Srilatha Thiruveedhula	*Period: March to May 2026.*	Associated with Experts in preparing Land use map based on satellite imagery, Land use classification and analysis, Impact prediction	

					on surrounding land environment.	
		HG	Ashok Kumar Rajagopal		Associated with Experts in studying hydro-geology pattern of study area, studying water and the impact of the project on ground water.	
6	Asan Ali S	NV	Srilatha Thiruveedhula	*Period: March to May 2026.*	Associated with the expert in monitoring and analysis of blast induced ground vibration in order to develop the site-specific equation for its prediction, monitoring of fly rocks & air blast (noise), preparation of SOP's for the safety blasting practice in the mines.	S. Asan ali

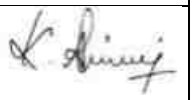		Geo	Valliappan Meyyappan		Associated with the Qualified Person & Experts in preparing Geological map, assessing stability of quarry slope faces and dump, management plan for mine stability and after use of mining quarry and geological features of the area during mine plan preparation.	
7	Prabu M	Geo	Valliappan Meyyappan	*Period: March to May 2026.*	Associated with Experts and involved in Field Investigations, Mapping /Geo-referencing	
8	Abirami Kaliyaperumal	RH	S V Prashant	*Period: March to May 2026.*	Associated with experts and involved in the identification risk and hazard, suggesting safeguard measures.	

9	Dhanalakshmi Ramanathan	AQ	Srilatha Thiruveedhula	*Period: March to May 2026*	Involved with Expert team and involved in calculating air emission values using Meteorological data and Providing inputs for running modelling (ISCT3, AERMOD).	
10	Manikandan Manickam	AP	Ramadoss N	*Period: March to May 2026.*	Associated with expert team in assessing existing air quality, impact of the project on ambient air and suggesting mitigation measures for air pollution	
		WP	Abirami Kaliyaperumal		Involved in the identification of source of water and waste generation, suggesting treatment for safe disposal of wastewater	

ANNEXURE-1

File No: 13710

State Environment Impact Assessment Authority (SEIAA), Tamil Nadu

(Constituted as per the provision of EIA Notification, 2006, as amended by the Ministry of Environment, Forest and Climate Change, Government of India)

Dated: **25/06/2026**

To,

Thiru. B. Gopalakrishnan
S/o.Balusamy, No.5/107, Pachapalayam Thottam, Sulur Taluk, Coimbatore District - 641201. TAMIL NADU.
gopalamman2858@gmail.com

Subject: Grant of Terms of Reference along with Public Hearing under the provision of the EIA Notification 2006 as amended-regarding.

Sir/Madam,

Sub: SEIAA- TN Proposed Rough Stone & Gravel quarry over an extent of 2.37.0 Ha at S.F. Nos. 50/4, 50/5A, 51/1, 51/2, 51/3, 51/4, 51/5, 51/6, 51/7 & 51/8 of Vadipatti North Village, Palani Taluk, Dindigul District, Tamil Nadu by Thiru. B. Gopalakrishnan- under project category – "B1" of Item 1(a) "Mining of Minerals" of the Schedule to the EIA Notification, 2006– **ToR issued along with Public Hearing-** preparation of EIA report – Regarding.

Ref: 1. Online proposal No. SIA/TN/MIN/577643/2026 Dated: 11/05/2026
2. Minutes of the 720th meeting of SEAC-II held on 22.05.2026.
3. Minutes of the 1019th meeting of SEIAA held on 19.06.2026.

2. The particulars of the proposal are as below:

(i) TOR Identification No.	TO26B0106TN5401029N
(ii) File No.	13710
(iii) Clearance Type	TOR
(iv) Category	B1
(v) Project/Activity Included Schedule No.	1(a) Mining of minerals
(vi) Name of Project	Rough Stone and Gravel Quarry of Thiru.B.Gopalakrishnan
(vii) Name of Company/Organization	GOPALAKRISHNAN
(viii) Location of Project (District, State)	DINDIGUL, TAMIL NADU
(ix) Issuing Authority	SEIAA
(x) Applicability of General Conditions	no
(xi) Applicability of Specific Conditions	no

1.In view of the particulars given in the Para 1 above, the project proposal interalia including Form-1(Part A and B) were submitted to the SEIAA for an appraisal by the SEAC under the provision of EIA notification 2006 and its subsequent amendments.
2.The above-mentioned proposal has been considered by SEIAA in the meeting held on 19.06.2026. The minutes of the meeting and all the Application and documents submitted [viz. Form-1 Part A, Part B] are available on PARIVESH portal which can be accessed by scanning the QR Code above.
3.The State Expert Appraisal Committee (SEAC), based on the information & clarifications provided by the project proponent and after detailed deliberations on all technical aspects recommended the proposal for grant of Terms of Reference with public hearing under the provision of EIA Notification, 2006 and as amended thereof subject to the stipulation of specific and general conditions as detailed in Annexure (2).
4.The SEIAA has examined the proposal in accordance with the Environment Impact Assessment (EIA) Notification, 2006 & further amendments thereto and after accepting the recommendations of the SEAC hereby decided to issue the following Terms of Reference with public hearing for instant proposal of **Thiru. B. Gopalakrishnan** under the provisions of EIA Notification, 2006 and as amended thereof.
5.The Ministry/SEIAA-TN reserves the right to stipulate additional conditions, if found necessary.
6.The Terms of Reference with public hearing to the aforementioned project is under provisions of EIA Notification, 2006. It does not tantamount to approvals/consent/permissions etc. required to be obtained under any other Act/Rule/regulation. The Project Proponent is under obligation to obtain approvals /clearances under any other Acts/ Regulations or Statutes, as applicable, to the project.
7.This issues with the approval of the Competent Authority.
8.The TORs with public hearing prescribed shall be valid for a period of three years from the date of issue, for submission of the EIA/EMP report as per OMNo.J-11013/41/2006-IA-II(I)(part) dated 29th August, 2017.

Copy To

N/A

Annexure 1

Specific Terms of Reference s for (Mining Of Minerals)

1. Seac Conditions - Site Specific

S. No	Terms of Reference
1.1	1. A Cluster Management Committee (CMC) shall be constituted including all the mines in the cluster as Committee Members for the effective management of the mining operation in the cluster through systematic & scientific approach with appointment of statutory personnel, appropriate environmental monitoring, good maintenance of haul roads and village/panchayat roads, authorized blasting operation etc. The PP shall submit the following details in the form of an Affidavit during the EIA appraisal: i. Copy of the agreement forming CMC. ii. The Organization chart of the Committee with defining the role of the members iii. The 'Standard Operating Procedures' (SoP) executing the planned activities. 2. The PP shall install the CCTV camera for the continuous surveillance of mining activity & furnish the photographic/video graphic evidence along with the EIA report.

2. Seiaa Specific Conditions :

S. No	Terms of Reference
2.1	After detailed discussions, the Authority accepts the recommendation of SEAC and decided to grant

S. No	Terms of Reference
	Terms of Reference (ToR) along with Public Hearing for the quantity of 3,71,595m^3 of Rough Stone & 52,965m^3 of Gravel up to the depth of 58m BGL and the annual peak production shall not exceed 42,580m^3 of Rough Stone & 28,908m^3 of Gravel per the approved mining plan, under cluster for undertaking the combined Environment Impact Assessment Study and preparation of separate Environment Management Plan subject to the conditions as recommended by SEAC & normal conditions & SEIAA Specific & Standard conditions.

3. Seiaa Standard Conditions :

S. No	Terms of Reference
3.1	**<u>Cluster Management Committee</u>** 1. Cluster Management Committee shall be framed which must include all the proponents in the cluster as members including the existing as well as proposed quarry. 2. The members must coordinate among themselves for the effective implementation of EMP as committed including Green Belt Development, Water sprinkling, tree plantation, blasting etc., 3. The List of members of the committee formed shall be submitted to AD/Mines before the execution of mining lease and the same shall be updated every year to the AD/Mines. 4. Detailed Operational Plan must be submitted which must include the blasting frequency with respect to the nearby quarry situated in the cluster, the usage of haul roads by the individual quarry in the form of route map and network. 5. The committee shall deliberate on risk & emergency management plan, fire safety & evacuation plan and sustainable development goals pertaining to the cluster in a holistic manner especially during natural calamities like intense rain and the mitigation measures considering the inundation of the cluster and evacuation plan. 6. The Cluster Management Committee shall form Environmental Policy to practice sustainable mining in a scientific and systematic manner in accordance with the law. The role played by the committee in implementing the Environmental policy devised shall be given in detail in the EIA Report. 7. The committee shall furnish action plan regarding the restoration strategy with respect to the individual quarry falling under the cluster in a holistic manner. 8. The committee shall deliberate on the health of the workers/staff involved in the mining as well as the health of the public in the vicinity. **<u>Agriculture & Agro-Biodiversity</u>** 9. Impact on surrounding agricultural fields around the proposed mining Area. 10. Impact on soil flora & vegetation around the project site. 11. Details of type of vegetation including no. of trees & shrubs within the proposed mining area and. If so, transplantation of such vegetation all along the boundary of the proposed mining area shall committed mentioned in EMP. 12. The Environmental Impact Assessment should study the agro-biodiversity, agro- forestry, horti-cultural plantations, the natural ecosystem, the soil micro flora, fauna and soil seed banks and suggest measures to maintain the natural Ecosystem. 13. Action should specifically suggest for sustainable management of the area and restoration of ecosystem for flow of goods and services. 14. The project proponent shall study and furnish the impact of project on plantations in adjoining patta lands, Horticulture, Agriculture and livestock. **<u>Forests</u>** 15. The project proponent shall detailed study on impact of mining on Reserve forests and free ranging wildlife. 16. The Environmental Impact Assessment should study impact on forest, vegetation, endemic, vulnerable and endangered indigenous flora and fauna.

S. No	Terms of Reference
	17. The Environmental Impact Assessment should study impact on standing trees and the existing trees should be numbered and action suggested for protection. 18. The Environmental Impact Assessment should study impact on protected areas, Reserve Forests, National Parks, Corridors and Wildlife pathways, near project site. **Water Environment** 19. Hydro-geological study considering the contour map of the water table detailing the number of ground water pumping & open wells, and surface water bodies such as rivers, tanks, canals, ponds etc. within 1 km (radius) so as to assess the impacts on the nearby waterbodies due to mining activity. Based on actual monitored data, it may clearly be shown whether working will intersect groundwater. Necessary data and documentation in this regard may be provided, covering the entire mine lease period. 20. Erosion Control measures. 21. Detailed study shall be carried out in regard to impact of mining around the proposed mine lease area on the nearby Villages, Water-bodies/ Rivers, & any ecological fragile areas. 22. The project proponent shall study impact on fish habitats and the food WEB/ food chain in the water body and Reservoir. 23. The project proponent shall study and furnish the details on potential fragmentation impact on natural Environment, by the activities. 24. The project proponent shall study and furnish the impact on aquatic plants and animals in water bodies and possible scars on the landscape, damages to nearby caves, heritage site, and archaeological sites possible land form changes visual and aesthetic impacts. 25. The Terms of Reference should specifically study impact on soil health, soil erosion, the soil physical, chemical components and microbial components. 26. The Environmental Impact Assessment should study on wetlands, water bodies, rivers streams, lakes and farmer sites. 27. The EIA shall include the impact of mining activity on the following: a) Hydrothermal/Geothermal effect due to destruction in the Environment. b) Bio-geochemical processes and its foot prints including Environmental stress. c) Sediment geochemistry in the surface streams. **Energy** 28. The measures taken to control Noise, Air, Water, Dust Control and steps adopted to efficiently utilise the Energy shall be furnished. **Climate Change** 29. The Environmental Impact Assessment shall study in detail the carbon emission and also suggest the measures to mitigate carbon emission including development of carbon sinks and temperature reduction including control of other emission and climate mitigation activities. 30. The Environmental Impact Assessment should study impact on climate change, temperature rise, pollution and above soil & below soil carbon stock, soil health and physical, chemical & biological soil features. 31. Impact of mining on pollution leading to GHGs emissions and the impact of the same on the local livelihood. **Mine Closure Plan** 32. Detailed Mine Closure Plan covering the entire mine lease period as per precise area communication order issued. **EMP** 33. Detailed Environment Management Plan along with adaptation, mitigation & remedial strategies covering the entire mine lease period as per precise area communication order issued and the scope for achieving SDGs. 34. The Environmental Impact Assessment should hold detailed study on EMP with budget for Green belt development and mine closure plan including disaster management plan. **Risk Assessment** 35. To furnish risk assessment and management plan including anticipated vulnerabilities during

S. No	Terms of Reference
	operational and post operational phases of Mining. **Disaster Management Plan** 36. To furnish disaster management plan and disaster mitigation measures in regard to all aspects to avoid/reduce vulnerability to hazards & to cope with disaster/untoward accidents in & around the proposed mine lease area due to the proposed method of mining activity & its related activities covering the entire mine lease period as per precise area communication order issued. **Others** 37. The project proponent shall furnish VAO certificate with reference to 300m radius regard to approved habitations, schools, Archaeological sites, Structures, railway lines, roads, water bodies such as streams, odai, vaari, canal, channel, river, lake pond, tank etc. 38. As per the MoEF& CC office memorandum F.No.22-65/2017-IA.III dated: 30.09.2020 and 20.10.2020 the proponent shall address the concerns raised during the public consultation and all the activities proposed shall be part of the Environment Management Plan. 39. The project proponent shall study and furnish the possible pollution due to plastic and microplastic on the Environment. The ecological risks and impacts of plastic & microplastics on aquatic Environment and fresh water systems due to activities, contemplated during mining may be investigated and reported.

PARIVESH
CPC GREEN
e-Compliance
e-Payments
e-Processing

SEAC Standard conditions

1. In the case of existing/operating mines, a letter obtained from the concerned AD (Mines) shall be submitted and it shall include the following:
    (i) Original pit dimension
    (ii) Quantity achieved Vs EC Approved Quantity
    (iii) Balance Quantity as per Mineable Reserve calculated.
    (iv) Mined out Depth as on date Vs EC Permitted depth
    (v) Details of illegal/illicit mining
    (vi) Violation in the quarry during the past working.
    (vii) Quantity of material mined out outside the mine lease area
    (viii) Condition of Safety zone/benches
    (ix) Revised/Modified Mining Plan showing the benches of not exceeding 6 m height and ultimate depth of not exceeding 50m.
2. Details of habitations around the proposed mining area and latest VAO certificate regarding the location of habitations within 300m radius from the periphery of the site.
3. The proponent is requested to carry out a survey and enumerate on the structures located within the radius of (i) 50 m, (ii) 100 m, (iii) 200 m and (iv) 300 m (v) 500m shall be enumerated with details such as dwelling houses with number of occupants, whether it belongs to the owner (or) not, places of worship, industries, factories, sheds, etc with indicating the owner of the building, nature of construction, age of the building, number of residents, their profession and income, etc.
4. The PP shall submit a detailed hydrological report indicating the impact of proposed quarrying operations on the water bodies like lake, water tanks, etc are located within 1 km of the proposed quarry.
5. The Proponent shall carry out Bio diversity study through reputed Institution and the same shall be included in EIA Report.
6. The DFO letter stating that the proximity distance of Reserve Forests, Protected Areas, Sanctuaries, Tiger reserve etc., up to a radius of 25 km from the proposed site.
7. In the case of proposed lease in an existing (or old) quarry where the benches are not formed (or) partially formed as per the approved Mining Plan, the Project Proponent (PP) shall the PP shall carry out the scientific studies to assess the slope stability of the working benches to be constructed and existing quarry wall, by involving any one of the reputed Research and Academic Institutions - CSIR-Central Institute of Mining & Fuel Research / Dhanbad, NIRM/Bangalore, Division of Geotechnical Engineering-IIT-

Madras, NIT-Dept of Mining Engg, Surathkal, and Anna University Chennai-CEG Campus. The PP shall submit a copy of the aforesaid report indicating the stability status of the quarry wall and possible mitigation measures during the time of appraisal for obtaining the EC.

8. However, in case of the fresh/virgin quarries, the Proponent shall submit a conceptual 'Slope Stability Plan' for the proposed quarry during the appraisal while obtaining the EC, when the depth of the working is extended beyond 30 m below ground level.
9. The PP shall furnish the affidavit stating that the blasting operation in the proposed quarry is carried out by the statutory competent person as per the MMR 1961 such as blaster, mining mate, mine foreman, II/I Class mines manager appointed by the proponent.
10. The PP shall present a conceptual design for carrying out only controlled blasting operation involving line drilling and muffle blasting in the proposed quarry such that the blast-induced ground vibrations are controlled as well as no fly rock travel beyond 30 m from the blast site.
11. The EIA Coordinators shall obtain and furnish the details of quarry/quarries operated by the proponent in the past, either in the same location or elsewhere in the State with video and photographic evidences.
12. If the proponent has already carried out the mining activity in the proposed mining lease area after 15.01.2016, then the proponent shall furnish the following details from AD/DD, mines,
13. What was the period of the operation and stoppage of the earlier mines with last work permit issued by the AD/DD mines?
14. Quantity of minerals mined out.
    - Highest production achieved in any one year
    - Detail of approved depth of mining.
    - Actual depth of the mining achieved earlier.
    - Name of the person already mined in that leases area.
    - If EC and CTO already obtained, the copy of the same shall be submitted.
    - Whether the mining was carried out as per the approved mine plan (or EC if issued) with stipulated benches.
15. All corner coordinates of the mine lease area, superimposed on a High-Resolution Imagery/Topo sheet, topographic sheet, geomorphology, lithology and geology of the

mining lease area should be provided. Such an Imagery of the proposed area should clearly show the land use and other ecological features of the study area (core and buffer zone).

16. The PP shall carry out Drone video survey covering the cluster, green belt, fencing, etc.,
17. The proponent shall furnish photographs of adequate fencing, green belt along the periphery including replantation of existing trees & safety distance between the adjacent quarries & water bodies nearby provided as per the approved mining plan.
18. The Project Proponent shall provide the details of mineral reserves and mineable reserves, planned production capacity, proposed working methodology with justifications, the anticipated impacts of the mining operations on the surrounding environment, and the remedial measures for the same.
19. The Project Proponent shall provide the Organization chart indicating the appointment of various statutory officials and other competent persons to be appointed as per the provisions of the Mines Act'1952 and the MMR, 1961 for carrying out the quarrying operations scientifically and systematically in order to ensure safety and to protect the environment.
20. The Project Proponent shall conduct t he hydro-geological study considering the contour map of the water table detailing the number of groundwater pumping & open wells, and surface water bodies such as rivers, tanks, canals, ponds, etc. within 1 km (radius) along with the collected water level data for both monsoon and non-monsoon seasons from the PWD / TWAD so as to assess the impacts on the wells due to mining activity. Based on actual monitored data, it may clearly be shown whether working will intersect groundwater. Necessary data and documentation in this regard may be provided.
21. The proponent shall furnish the baseline data for the environmental and ecological parameters with regard to surface water/ground water quality, air quality, soil quality & flora/fauna including traffic/vehicular movement study.
22. The Proponent shall carry out the Cumulative impact study due to mining operations carried out in the quarry specifically with reference to the specific environment in terms of soil health, biodiversity, air pollution, water pollution, climate change and flood control & health impacts. Accordingly, the Environment Management plan should be prepared keeping the concerned quarry and the surrounding habitations in the mind.
23. Rain water harvesting management with recharging details along with water balance (both monsoon & non-monsoon) be submitted.

24. Land use of the study area delineating forest area, agricultural land, grazing land, wildlife sanctuary, national park, migratory routes of fauna, water bodies, human settlements and other ecological features should be indicated. Land use plan of the mine lease area should be prepared to encompass preoperational, operational and post operational phases and submitted. Impact, if any, of change of land use should be given.
25. Details of the land for storage of Overburden/Waste Dumps (or) Rejects outside the mine lease, such as extent of land area, distance from mine lease, its land use, R&R issues, if any, should be provided.
26. Proximity to Areas declared as 'Critically Polluted' (or) the Project areas which attracts the court restrictions for mining operations, should also be indicated and where so required, clearance certifications from the prescribed Authorities, such as the TNPCB (or) Dept. of Geology and Mining should be secured and furnished to the effect that the proposed mining activities could be considered.
27. Description of water conservation measures proposed to be adopted in the Project should be given. Details of rainwater harvesting proposed in the Project, if any, should be provided.
28. Impact on local transport infrastructure due to the Project should be indicated.
29. A tree survey study shall be carried out (nos., name of the species, age, diameter etc.,) both within the mining lease applied area & 300m buffer zone and its management during mining activity.
30. A detailed mine closure plan for the proposed project shall be included in EIA/EMP report which should be site-specific.
31. As a part of the study of flora and fauna around the vicinity of the proposed site, the EIA coordinator shall strive to educate the local students on the importance of preserving local flora and fauna by involving them in the study, wherever possible.
32. The purpose of Green belt around the project is to capture the fugitive emissions, carbon sequestration and to attenuate the noise generated, in addition to improving the aesthetics. A wide range of indigenous plant species should be planted as given in the appendix-I in consultation with the DFO, State Agriculture University. The plant species with dense/moderate canopy of native origin should be chosen. Species of small/medium/tall trees alternating with shrubs should be planted in a mixed manner.
33. Taller/one year old Saplings raised in appropriate size of bags, preferably ecofriendly bags should be planted as per the advice of local forest authorities/botanist/Horticulturist with regard to site specific choices. The proponent shall earmark the greenbelt area with

GPS coordinates all along the boundary of the project site with at least 3 meters wide and in between blocks in an organized manner

34. A Disaster management Plan shall be prepared and included in the EIA/EMP Report for the complete life of the proposed quarry (or) till the end of the lease period.
35. A Risk Assessment and management Plan shall be prepared and included in the EIA/EMP Report for the complete life of the proposed quarry (or) till the end of the lease period.
36. Occupational Health impacts of the Project should be anticipated and the proposed preventive measures spelt out in detail. Details of pre-placement medical examination and periodical medical examination schedules should be incorporated in the EMP. The project specific occupational health mitigation measures with required facilities proposed in the mining area may be detail ed.
37. Public health implications of the Project and related activities for the population in the impact zone should be systematically evaluated and the proposed remedial measures should be detailed along with budgetary allocations.
38. The Socio-economic studies should be carried out within a 5 km buffer zone from the mining activity. Measures of socio-economic significance and influence to the local community proposed to be provided by the Project Proponent should be indicated. As far as possible, quantitative dimensions may be given with time frames for implementation.
39. Details of litigation pending against the project, if any, with direction /order passed by any Court of Law against the Project should be given.
40. Benefits of the Project if the Project is implemented should be spelt out. The benefits of the Project shall clearly indicate environmental, social, economic, employment potential, etc.
41. If any quarrying operations were carried out in the proposed quarrying site for which now the EC is sought, the Project Proponent shall furnish the detailed compliance to EC conditions given in the previous EC with the site photographs which shall duly be certified by MoEF&CC, Regional Office, Chennai (or) the concerned DEE/TNPCB.
42. The PP shall prepare the EMP for the entire life of mine and also furnish the sworn affidavit stating to abide the EMP for the entire life of mine.
43. Concealing any factual information or submission of false/fabricated data and failure to comply with any of the conditions mentioned above may result in withdrawal of this

Terms of Conditions besides attracting penal provisions in the Environment (Protection) Act, 1986.

STANDARD TERMS OF REFERENCE

1) Year-wise production details since 1994 should be given, clearly stating the highest production achieved in any one year prior to 1994. It may also be categorically informed whether there had been any increase in production after the EIA Notification 1994 came into force, w.r.t. the highest production achieved prior to 1994.
2) A copy of the document in support of the fact that the Proponent is the rightful lessee of the mine should be given.
3) All documents including approved mine plan, EIA and Public Hearing should be compatible with one another in terms of the mine lease area, production levels, waste generation and its management, mining technology etc. and should be in the name of the lessee.
4) All corner coordinates of the mine lease area, superimposed on a High Resolution Imagery/ topo sheet, topographic sheet, geomorphology and geology of the area should be provided. Such an Imagery of the proposed area should clearly show the land use and other ecological features of the study area (core and buffer zone).
5) Information should be provided in Survey of India Topo sheet in 1:50,000 scale indicating geological map of the area, geomorphology of land forms of the area, existing minerals and mining history of the area, important water bodies, streams and rivers and soil characteristics.
6) Details about the land proposed for mining activities should be given with information as to whether mining conforms to the land use policy of the State; land diversion for mining should have approval from State land use board or the concerned authority.
7) It should be clearly stated whether the proponent Company has a well laid down Environment Policy approved by its Board of Directors? If so, it may be spelt out in the EIA Report with description of the prescribed operating process/procedures to bring into focus any infringement/deviation/ violation of the environmental or forest norms/ conditions? The hierarchical system or administrative order of the Company to deal with the environmental issues and for ensuring compliance with the EC conditions may also be given. The system of reporting of non-compliances / violations of environmental norms to the Board of Directors of the Company and/or shareholders or stakeholders at large, may also be detailed in the EIA Report.

8) Issues relating to Mine Safety, including subsidence study in case of underground mining and slope study in case of open cast mining, blasting study etc. should be detailed. The proposed safeguard measures in each case should also be provided.
9) The study area will comprise of 10 km zone around the mine lease from lease periphery and the data contained in the EIA such as waste generation etc. should be for the life of the mine / lease period.
10) Land use of the study area delineating forest area, agricultural land, grazing land, wildlife sanctuary, national park, migratory routes of fauna, water bodies, human settlements and other ecological features should be indicated. Land use plan of the mine lease area should be prepared to encompass preoperational, operational and post operational phases and submitted. Impact, if any, of change of land use should be given.
11) Details of the land for any Over Burden Dumps outside the mine lease, such as extent of land area, distance from mine lease, its land use, R&R issues, if any, should be given.
12) Certificate from the Competent Authority in the State Forest Department should be provided, confirming the involvement of forest land, if any, in the project area. In the event of any contrary claim by the Project Proponent regarding the status of forests, the site may be inspected by the State Forest Department along with the Regional Office of the Ministry to ascertain the status of forests, based on which, the Certificate in this regard as mentioned above be issued. In all such cases, it would be desirable for representative of the State Forest Department to assist the Expert Appraisal Committees.
13) Status of forestry clearance for the broken up area and virgin forestland involved in the Project including deposition of Net Present Value (NPV) and Compensatory Afforestation (CA) should be indicated. A copy of the forestry clearance should also be furnished.
14) Implementation status of recognition of forest rights under the Scheduled Tribes and other Traditional Forest Dwellers (Recognition of Forest Rights) Act, 2006 should be indicated.
15) The vegetation in the RF / PF areas in the study area, with necessary details, should be given.
16) A study shall be got done to ascertain the impact of the Mining Project on wildlife of the study area and details furnished. Impact of the project on the wildlife in the surrounding and any other protected area and accordingly, detailed mitigative measures required, should be worked out with cost implications and submitted.

17) Location of National Parks, Sanctuaries, Biosphere Reserves, Wildlife Corridors, Ramsar site Tiger/ Elephant Reserves/(existing as well as proposed), if any, within 10 km of the mine lease should be clearly indicated, supported by a location map duly authenticated by Chief Wildlife Warden. Necessary clearance, as may be applicable to such projects due to proximity of the ecologically sensitive areas as mentioned above, should be obtained from the Standing Committee of National Board of Wildlife and copy furnished.

18) A detailed biological study of the study area [core zone and buffer zone (10 km radius of the periphery of the mine lease)] shall be carried out. Details of flora and fauna, endangered, endemic and RET Species duly authenticated, separately for core and buffer zone should be furnished based on such primary field survey, clearly indicating the Schedule of the fauna present. In case of any scheduled-I fauna found in the study area, the necessary plan along with budgetary provisions for their conservation should be prepared in consultation with State Forest and Wildlife Department and details furnished. Necessary allocation of funds for implementing the same should be made as part of the project cost.

19) Proximity to Areas declared as 'Critically Polluted' or the Project areas likely to come under the 'Aravali Range', (attracting court restrictions for mining operations), should also be indicated and where so required, clearance certifications from the prescribed Authorities, such as the SPCB or State Mining Department should be secured and furnished to the effect that the proposed mining activities could be considered.

20) Similarly, for Coastal Projects, a CRZ map duly authenticated by one of the authorized agencies demarcating LTL. HTL, CRZ area, location of the mine lease with respect to CRZ, coastal features such as mangroves, if any, should be furnished. (Note: The Mining Projects falling under CRZ would also need to obtain approval of the concerned Coastal Zone Management Authority).

21) R&R Plan/compensation details for the Project Affected People (PAP) should be furnished. While preparing the R&R Plan, the relevant State/National Rehabilitation & Resettlement Policy should be kept in view. In respect of SCs /STs and other weaker sections of the society in the study area, a need based sample survey, family-wise, should be undertaken to assess their requirements, and action programmes prepared and submitted accordingly, integrating the sectoral programmes of line departments of the State Government. It may be clearly brought out whether the village(s) located in the mine lease area will be shifted or not. The issues relating to shifting of village(s)

including their R&R and socio-economic aspects should be discussed in the Report.

22) One season (non-monsoon) [i.e. March-May (Summer Season); October-December (post monsoon season) ; December-February (winter season)]primary baseline data on ambient air quality as per CPCB Notification of 2009, water quality, noise level, soil and flora and fauna shall be collected and the AAQ and other data so compiled presented date-wise in the EIA and EMP Report. Site-specific meteorological data should also be collected. The location of the monitoring stations should be such as to represent whole of the study area and justified keeping in view the pre-dominant downwind direction and location of sensitive receptors. There should be at least one monitoring station within 500 m of the mine lease in the pre-dominant downwind direction. The mineralogical composition of PM10, particularly for free silica, should be given.

23) Air quality modeling should be carried out for prediction of impact of the project on the air quality of the area. It should also take into account the impact of movement of Vehicles for transportation of mineral. The details of the model used and input parameters used for modeling should be provided. The air quality contours may be shown on a location map clearly indicating the location of the site, location of sensitive receptors, if any, and the habitation. The wind roses showing pre-dominant wind direction may also be indicated on the map.

24) The water requirement for the Project, its availability and source should be furnished. A detailed water balance should also be provided. Fresh water requirement for the Project should be indicated.

25) Necessary clearance from the Competent Authority for drawl of requisite quantity of water for the Project should be provided.

26) Description of water conservation measures proposed to be adopted in the Project should be given. Details of rainwater harvesting proposed in the Project, if any, should be provided.

27) Impact of the Project on the water quality, both surface and groundwater, should be assessed and necessary safeguard measures, if any required, should be provided.

28) Based on actual monitored data, it may clearly be shown whether working will intersect groundwater. Necessary data and documentation in this regard may be provided. In case the working will intersect groundwater table, a detailed Hydro Geological Study should be undertaken and Report furnished. The Report inter-alia, shall include details of the aquifers present and impact of mining activities on these aquifers. Necessary

permission from Central Ground Water Authority for working below ground water and for pumping of ground water should also be obtained and copy furnished.

29) Details of any stream, seasonal or otherwise, passing through the lease area and modification / diversion proposed, if any, and the impact of the same on the hydrology should be brought out.

30) Information on site elevation, working depth, groundwater table etc. Should be provided both in AMSL and bgl. A schematic diagram may also be provided for the same.

31) A time bound Progressive Greenbelt Development Plan shall be prepared in a tabular form (indicating the linear and quantitative coverage, plant species and time frame) and submitted, keeping in mind, the same will have to be executed up front on commencement of the Project. Phase-wise plan of plantation and compensatory afforestation should be charted cle arly indicating the area to be covered under plantation and the species to be planted. The details of plantation already done should be given. The plant species selected for green belt should have greater ecological value and should be of good utility value to the local population with emphasis on local and native species and the species which are tolerant to pollution.

32) Impact on local transport infrastructure due to the Project should be indicated. Projected increase in truck traffic as a result of the Project in the present road network (including those outside the Project area) should be worked out, indicating whether it is capable of handling the incremental load. Arrangement for improving the infrastructure, if contemplated (including action to be taken by other agencies such as State Government) should be covered. Project Proponent shall conduct Impact of Transportation study as per Indian Road Congress Guidelines.

33) Details of the onsite shelter and facilities to be provided to the mine workers should be included in the EIA Report.

34) Conceptual post mining land use and Reclamation and Restoration of mined out areas (with plans and with adequate number of sections) should be given in the EIA report.

35) Occupational Health impacts of the Project should be anticipated and the proposed preventive measures spelt out in detail. Details of pre-placement medical examination and periodical medical examination schedules should be incorporated in the EMP. The project specific occupational health mitigation measures with required facilities proposed in the mining area may be detailed.

36) Public health implications of the Project and related activities for the population in the

impact zone should be systematically evaluated and the proposed remedial measures should be detailed along with budgetary allocations.

37) Measures of socio economic significance and influence to the local community proposed to be provided by the Project Proponent should be indicated. As far as possible, quantitative dimensions may be given with time frames for implementation.

38) Detailed Environmental Management Plan (EMP) to mitigate the environmental impacts which, should inter-alia include the impacts of change of land use, loss of agricultural and grazing land, if any, occupational health impacts besides other impacts specific to the proposed Project.

39) Public Hearing points raised and commitment of the Project Proponent on the same along with time bound Action Plan with budgetary provisions to implement the same should be provided and also incorporated in the final EIA/EMP Report of the Project.

40) Details of litigation pending against the project, if any, with direction /order passed by any Court of Law against the Project should be given.

41) The cost of the Project (capital cost and recurring cost) as well as the cost towards implementation of EMP should be clearly spelt out.

42) A Disaster management Plan shall be prepared and included in the EIA/EMP Report.

43) Benefits of the Project if the Project is implemented should be spelt out. The benefits of the Project shall clearly indicate environmental, social, economic, employment potential, etc.

44) Besides the above, the below mentioned general points are also to be followed:-

    a) Executive Summary of the EIA/EMP Report
    b) All documents to be properly referenced with index and continuous page numbering.
    c) Where data are presented in the Report especially in Tables, the period in which the data were collected and the sources should be indicated.
    d) Project Proponent shall enclose all the analysis/testing reports of water, air, soil, noise etc. using the MoEF&CC/NABL accredited laboratories. All the original analysis/testing reports should be available during appraisal of the Project.
    e) Where the documents provided are in a language other than English, an English translation should be provided.
    f) The Questionnaire for environmental appraisal of mining projects as devised earlier by the Ministry shall also be filled and submitted.
    g) While preparing the EIA report, the instructions for the Proponents and

instructions for the Consultants issued by MoEF&CC vide O.M. No. J-11013/41/2006-IA.II(I) dated 4th August, 2009, which are available on the website of this Ministry, should be followed.

h) Changes, if any made in the basic scope and project parameters (as submitted in Form-I and the PFR for securing the TOR) should be brought to the attention of MoEF&CC with reasons for such changes and permission should be sought, as the ToR may also have to be altered. Post Public Hearing changes in structure and content of the draft EIA/EMP (other than modifications arising out of the P.H. process) will entail conducting the PH again with the revised documentation.

i) As per the circular no. J-11011/618/2010-IA.II(I) dated 30.5.2012, certified report of the status of compliance of the conditions stipulated in the Environment Clearance for the existing operations of the project, should be obtained from the Regional Office of Ministry of Environment, Forest and Climate Change, as may be applicable.

j) The EIA report should also include (i) surface plan of the area indicating contours of main topographic features, drainage and mining area, (ii) geological maps and sections and (iii) sections of the mine pit and external dumps, if any, clearly showing the land features of the adjoining area.

In addition to the above, the following shall be furnished:-

The Executive summary of the EIA/EMP report in about 8-10 pages should be prepared incorporating the information on following points:

1. Project name and location (Village, District, State, Industrial Estate (if applicable).
2. Process description in brief, specifically indicating the gaseous emission, liquid effluent and solid and hazardous wastes.
3. Measures for mitigating the impact on the environment and mode of discharge or disposal.
4. Capital cost of the project, estimated time of completion.
5. The proponent shall furnish the contour map of the water table detailing the number of wells located around the site and impacts on the wells due to mining activity.
6. A detailed study of the lithology of the mining lease area shall be furnished.
7. Details of village map, “A” register and FMB sketch shall be furnished.
8. Detailed mining closure plan for the proposed project approved by the Geology of Mining department shall be shall be submitted along with EIA report.
9. Obtain a letter /certificate from the Assistant Director of Geology and Mining standing

that there is no other Minerals/resources like sand in the quarrying area within the approved depth of mining and below depth of mining and the same shall be furnished in the EIA report.

10. EIA report should strictly follow the Environmental Impact Assessment Guidance Manual for Mining of Minerals published February 2010.
11. Detail plan on rehabilitation and reclamation carried out for the stabilization and restoration of the mined areas.
12. The EIA study report shall include the surrounding mining activity, if any.
13. Modeling study for Air, Water and noise shall be carried out in this field and incremental increase in the above study shall be substantiated with mitigation measures.
14. A study on the geological resources available shall be carried out and reported.
15. A specific study on agriculture & livelihood shall be carried out and reported.
16. Impact of soil erosion, soil physical chemical and biological property changes may be assumed.
17. Site selected for the project - Nature of land - Agricultural (single/double crop), barren, Govt./ private land, status of is acquisition, nearby (in 2-3 km.) water body, population, with in 10km other industries, forest , eco-sensitive zones, accessibility, (note - in case of industrial estate this information may not be necessary)
18. Baseline environmental data - air quality, surface and ground water quality, soil characteristic, flora and fauna, socio-economic condition of the nearby population
19. Identification of hazards in handling, processing and storage of hazardous material and safety system provided to mitigate the risk.
20. Likely impact of the project on air, water, land, flora-fauna and nearby population
21. Emergency preparedness plan in case of natural or in plant emergencies
22. Issues raised during public hearing (if applicable) and response given
23. CER plan with proposed expenditure.
24. Occupational Health Measures
25. Post project monitoring plan
26. The project proponent shall carry out detailed hydro geological study through intuitions/NABET Accredited agencies.
27. A detailed report on the green belt development already undertaken is to be furnished and also submit the proposal for green belt activities.
28. The proponent shall propose the suitable control measure to control the fugitive emissions during the operations of the mines.

29. A specific study should include impact on flora & fauna, disturbance to migratory pattern of animals.
30. Reserve funds should be earmarked for proper closure plan.
31. A detailed plan on plastic waste management shall be furnished. Further, the proponent should strictly comply with, Tamil Nadu Government Order (Ms) No.84 Environment and forests (EC.2) Department dated 25.06.2018 regarding ban on one time use and throw away plastics irrespective of thickness with effect from 01.01.2019 under Environment (Protection) Act, 1986. In this connection, the project proponent has to furnish the action plan.

Besides the above, the below mentioned general points should also be followed:-

a. A note confirming compliance of the TOR, with cross referencing of the relevant sections / pages of the EIA report should be provided.
b. All documents may be properly referenced with index, page numbers and continuous page numbering.
c. Where data are presented in the report especially in tables, the period in which the data were collected and the sources should be indicated.
d. While preparing the EIA report, the instructions for the proponents and instructions for the consultants issued by MoEF& CC vide O.M. No. J-11013/41/2006-IA.II (I) dated 4th August, 2009, which are available on the website of this Ministry should also be followed.
e. The consultants involved in the preparation of EIA/EMP report after accreditation with Quality Council of India (QCI)/National Accreditation Board of Education and Training (NABET) would need to include a certificate in this regard in the EIA/EMP reports prepared by them and data provided by other organization/Laboratories including their status of approvals etc. In this regard circular no F. No.J -l1013/77/2004-IA-II(I) dated 2nd December, 2009, 18th March 2010, 28th May 2010, 28th June 2010, 31st December 2010 & 30th September 2011 posted on the Ministry's website http://www.moef.nic.in/ may be referred.

    - After preparing the EIA (as per the generic structure prescribed in Appendix-III of the EIA Notification, 2006) covering the above mentioned points, the proponent willtake further necessary action for obtaining environmental clearance in accordance with the procedure prescribed under the EIA Notification, 2006.

- The final EIA report shall be submitted to the SEIAA, Tamil Nadu for obtaining Environmental Clearance.
- The TORs with public hearing prescribed shall be **valid for a period of three years** from the date of issue, for submission of the EIA/EMP report as per OMNo.J-11013/41/2006-IA-II(I)(part) dated 29th August, 2017.



Signed by
Asha Ajith
Date: 25-06-2026 16:01:05
Reason: Verified and signed

ANNEXURE-2

ANNEXURE I

புவியியல் மற்றும் சுரங்கத்துறை

ந.க.எண்: 1207/2025 (கனிமம்)

உதவி இயக்குநர் அலுவலகம்,
மாவட்ட ஆட்சியர் அலுவலக வளாகம்,
திண்டுக்கல்.

நாள்: 10.03.2026



குறிப்பாணை

பொருள்: கனிமங்களும் சுரங்கங்களும் - திண்டுக்கல் மாவட்டம் - திண்டுக்கல் மாவட்டம், பழனி வட்டம், வடக்கு வாடிப்பட்டி கிராமம், புல எண்கள். 50/4 (0.28.0 ஹெக்டேர்), 50/5ஏ (0.25.50 ஹெக்டேர்), 51/1 (0.24.50 ஹெக்டேர்), 51/2 (0.23.50 ஹெக்டேர்), 51/3 (0.21.50 ஹெக்டேர்), 51/4 (0.23.50 ஹெக்டேர்), 51/5 (0.24.50 ஹெக்டேர்), 51/6 (0.21.00 ஹெக்டேர்), 51/7 (0.24.50 ஹெக்டேர்), 51/8 (0.20.50 ஹெக்டேர்) ஆகியவற்றில் 2.37.0 ஹெக்டேர் - பத்து வருடங்களுக்கு உடைகல் மற்றும் கிராவல் குவாரி குத்தகை உரிமம் வழங்கல் - உகந்த பரப்பு (Precise Area) தேர்வு செய்யப்பட்டது - சுரங்கத்திட்டம் மற்றும் மாநில அளவிலான சுற்றுச்சூழல் தாக்க மதிப்பீட்டு ஆணையத்தின் இசைவினைப் பெற்று சமர்ப்பிக்க கோருவது - தொடர்பாக.

பார்வை:

1. திரு.பா.கோபாலகிருஷ்ணன், த/பெ.பாலுச்சாமி, எண்.5/107, பச்சாபாளையம் தோட்டம், சூலூர் வட்டம், கோயம்புத்தூர் என்பவரது மின்னனு விண்ணப்பம் எண். 25DGL0405144 நாள்: 16.10.2025
2. இவ்வலுவலக கடிதம் ந.க. எண்: 1207/2025 (கனிமம்), நாள்: 28.10.2025 பழனி வருவாய் கோட்டாட்சியருக்கு முகவரியிட்டது.
3. பழனி வருவாய் கோட்டாட்சியர் கடிதம் எண்: 130/2026/அ7, நாள்: 09.01.2026
4. உதவி இயக்குநர், புவியியல் மற்றும் சுரங்கத்துறை அவர்களின் புலத்தணிக்கை அறிக்கை நாள்: 17.02.2026
5. திரு.பா.கோபாலகிருஷ்ணன், த/பெ.பாலுச்சாமி, எண்.5/107, பச்சாபாளையம் தோட்டம், சூலூர் வட்டம், கோயம்புத்தூர் என்பவரது கடிதம் நாள்: 04.03.2026
6. 1959 -ம் வருடத்திய தமிழ்நாடு சிறுகனிம சலுகை விதிகள் 41 மற்றும் 42.
7. அரசாணை எண்.169 தொழில் (எம்.எம்.சி.1) துறை, நாள்: 04.08.2020.
8. அரசாணை எண்.208, தொழில் (எம்.எம்.சி.1) துறை, நாள்: 21.09.2020.
9. தொடர்புடைய ஆவணங்கள்.

*****

திண்டுக்கல் மாவட்டம், பழனி வட்டம், வடக்கு வாடிப்பட்டி கிராமம், புல எண்கள். 50/4 (0.28.0 ஹெக்டேர்), 50/5ஏ (0.25.50 ஹெக்டேர்), 51/1 (0.24.50 ஹெக்டேர்), 51/2 (0.23.50 ஹெக்டேர்), 51/3 (0.21.50 ஹெக்டேர்), 51/4 (0.23.50

ஹெக்டேர்), 51/5 (0.24.50 ஹெக்டேர்), 51/6 (0.21.00 ஹெக்டேர்), 51/7 (0.24.50 ஹெக்டேர்), 51/8 (0.20.50 ஹெக்டேர்) ஆகியவற்றில் 2.37.0 ஹெக்டேர் பரப்பில் உடைகல் மற்றும் கிராவல் குவாரி குத்தகை உரிமம் வழங்கக்கோரி திரு.பா.கோபாலகிருஷ்ணன் என்பவர் பார்வை 1-ல் காணும் விண்ணப்பத்தினை சமர்பித்துள்ளார்.

O/o Assistant Director Geology and Mining Collectorate Dindigul - 624 004.

பழனி, வருவாய் கோட்டாட்சியர் மற்றும் புவியியல் மற்றும் சுரங்கத்துறை, உதவி இயக்குநர் ஆகியோரின் அறிக்கையில் விண்ணப்பிக்கப்பட்டுள்ள புல எண்கள் 50/4, 50/5ஏ, 51/1, 51/2, 51/3, 51/4, 51/5, 51/6, 51/7 மற்றும் 51/8 ஆகியவை பட்டா எண்.1089-ன்படி பாலுச்சாமி மகன் கோபாலகிருஷ்ணன்(1), வேலுச்சாமி மகன் தினேஷ்(2), ராமசாமி மகன் பாலச்சந்துரு (3), மயில்சாமி மகன் கார்த்தி (4) ஆகியோர் பெயரில் பட்டா தாக்கலாகியுள்ளது என்றும், கூட்டுப்பட்டாதாரர்களான வேலுச்சாமி மகன் தினேஷ்-1, ராமசாமி மகன் பாலச்சந்துரு-2, மயில்சாமி மகன் கார்த்தி-3 ஆகிய மூவரும் மனுதாரர் திரு.பா.கோபாலகிருஷ்ணன் என்பவருக்கு குத்தகை பத்திர ஆவண எண். 3251/2025 நாள்: 02.09.2025-ன்படி 15 ஆண்டுகளுக்கு மட்டும் குத்தகை பத்திரம் செய்து கொடுத்துள்ளனர் எனவும், விண்ணப்பிக்கப்பட்ட புலங்களில் இருந்து 300 மீட்டர் சுற்றளவிற்குள் அங்கீகரிக்கப்பட்ட குடியிருப்புகள், வழிபாட்டுதலங்கள், வீட்டுமனைகள் ஏதுமில்லை என்றும், 50 மீட்டர் சுற்றளவில் தேசிய/மாநில நெடுஞ்சாலைகள், ஆறுகள், உயர் /தாழ்வழுத்த மின்கம்பங்கள், உயர் வகை மரங்கள் இல்லை எனவும், மனுதாரர் விண்ணப்ப புலங்களின் மேற்கு புல எண்.52 மற்றும் தெற்கு புல எண்.46-ல் செல்லும் வண்டிப்பாதை செல்கிறது எனவும், மேலும் புலங்களில் இருந்து உடைகற்கள் உற்பத்தி செய்ய இயலும் என தெரிவித்து கீழ்காணும் நிபந்தனைகளுக்குட்பட்டு மேற்கண்ட புலங்களில் உடைகல் குவாரி குத்தகை உரிமம் பத்து (10) ஆண்டுகளுக்கு வழங்க பரிந்துரை செய்துள்ளனர்.

1) அருகிலுள்ள பட்டா நிலங்களுக்கு 7.5 மீ மற்றும் அரசு புறம்போக்கு நிலங்களுக்கு 10 மீ பாதுகாப்பு இடைவெளி விடுத்து குவாரி செய்தல் வேண்டும்.
2) விண்ணப்ப புலங்களின் மேற்கு புல எண்.52 மற்றும் தெற்கு புல எண்.46-ல் செல்லும் வண்டிப்பாதைக்கு 10 மீட்டர் பாதுகாப்பு இடைவெளி விட வேண்டும்.
3) 1959 ஆம் வருடத்திய தமிழ்நாடு சிறுகனிமச் சலுகை விதிகள் விதி எண். 41 மற்றும் 42-ன்படி சுரங்கத்திட்டம் மற்றும் சுற்றுச்சூழல் தடையில்லாச் சான்று குத்தகை உரிமம் வழங்குவதற்கு முன் சமர்ப்பிக்க வேண்டும்.



எனவே, துறை அலுவலர்களின் பரிந்துரை மற்றும் மனுதாரரின் கோரிக்கையினை ஏற்றும் நிபந்தனைகளுக்கு உட்பட்டும், திண்டுக்கல் மாவட்டம், பழனி வட்டம், வடக்கு வாடிப்பட்டி கிராமம், புல எண்கள். 50/4 (0.28.0 ஹெக்டேர்), 50/5ஏ (0.25.50 ஹெக்டேர்), 51/1 (0.24.50 ஹெக்டேர்), 51/2 (0.23.50 ஹெக்டேர்), 51/3 (0.21.50 ஹெக்டேர்), 51/4 (0.23.50 ஹெக்டேர்), 51/5 (0.24.50 ஹெக்டேர்), 51/6 (0.21.00 ஹெக்டேர்), 51/7 (0.24.50 ஹெக்டேர்), 51/8 (0.20.50 ஹெக்டேர்) ஆகியவற்றில் 2.37.0 ஹெக்டேர் பரப்பில் உடைகல் குவாரி குத்தகை உரிமம் 1959-ம் வருடத்திய தமிழ்நாடு சிறுகனிம சலுகை விதிகள் விதி எண்: 19 (1) மற்றும் 20-ன் படி பத்து (10) வருட காலத்திற்கு உடைகல் மற்றும் கிராவல் குவாரி உரிமம் வழங்க தகுதி வாய்ந்த நிலப்பரப்பாக (Precise Area) கருதப்படுகிறது.

தமிழ்நாடு சிறுகனிம சலுகை விதிகள்-1959 விதி எண்: 41 -ன்படி குவாரி பணி மேற்கொள்வது தொடர்பாக வரைவு சுரங்கத் திட்டத்தினை (Mining Plan) 90 தினங்களுக்குள் சமர்ப்பிக்குமாறும், விதி எண்: 42-ன்படி மாநில அளவிலான சுற்றுச்சூழல் தாக்க மதிப்பீட்டு ஆணையத்தின் (State Level Environmental Impact Assessment Authority) இசைவினைப் பெற்று சமர்ப்பிக்குமாறும் மனுதாரர் திரு.பா.கோபாலகிருஷ்ணன் என்பவர் கேட்டுக் கொள்ளப்படுகிறார்.

10.03.2021

உதவி இயக்குநர்,
புவியியல் மற்றும் சுரங்கத்துறை,
திண்டுக்கல்.

பெறுநர்

திரு.பா.கோபாலகிருஷ்ணன்,
த/பெ.பாலுச்சாமி,
எண்.5/107,
பச்சாபாளையம் தோட்டம்,
சூலூர் வட்டம்,
கோயம்புத்தூர் மாவட்டம்

நகல்
உறுப்பினர் செயலர்,
மாநில சுற்றுசூழல் தாக்க மதிப்பீட்டு ஆணையம் (SEIAA),
சென்னை.

ANNEXURE-3

From

S.Krishna Mohan,
Assistant Director,
Geology and Mining,
Dindigul

To

Thiru.B.Gopalakrishnan,
S/o.Balusamy,
No.5/107, Pachapalayam Thottam
Sulur Taluk,
Coimbatore

Rc.No. 1207/2025 (Mines), dated: .04.2026.

Sir,

Sub: Mines and Minerals - Minor Mineral - Rough stone – Dindigul District - Palani Taluk - North Vadipatti Village - Patta Land in S.F.No.50/4, 50/5A, 51/1, 51/2, 51/3, 51/4, 51/5, 51/6, 51/7 & 51/8 over an extent of 2.37.0 Hectare – preferred by Thiru.B.Gopalakrishnan – Precise area communicated – Submission of Mining Plan for approval - Approved - Regarding.

Ref:
1. Application from Thiru.B.Gopalakrishnan, S/o.Balusamy, Sulur Taluk Coimbatore online application No.25DGL0405144 dated 16.10.2025
2. Precise Area Communication letter Rc.No.1207/2025 (Mines), dated 10.03.2026
3. Mining Plan submitted by Thiru.B.Gopalakrishnan, S/o.Balusamy, Sulur Taluk Coimbatore dated.24.03.2026

****

In the reference 2nd cited, the Assistant Director of Geology and Mining Dindigul has communicated the S.F.No. S.F.No.50/4, 50/5A, 51/1, 51/2, 51/3, 51/4, 51/5, 51/6, 51/7 & 51/8 over an extent of 2.37.0 Hect of North Vadipatti Village, Palani Taluk, Dindigul District as precise area to the applicant Thiru.B.Gopalakrishnan for grant of quarry lease for quarrying Rough Stone and Gravel for a period of 10 years with a direction to produce an approved mining plan in respect of the precise area as per Rule 41 of Tamil Nadu Minor Mineral Concession Rules, 1959 by incorporating the conditions stipulated in the Assistant Director of Geology and Mining letter dated 10.03.2026.

In response to the precise area communication letter issued by the Assistant Director of Geology and Mining Dindigul vide reference 2nd cited, the applicant has submitted three copies of mining plan duly prepared by Qualified Person for approval vide reference 3rd cited.

The draft mining plan submitted in respect of the precise area communication has been examined with reference to the provisions of Rule 41 of Tamil Nadu Minor Mineral Concession Rules, 1959 and the followings are observed.

i) All the conditions stipulated in the Assistant Director of Geology and Mining Dindigul Letter Rc.No.1207/2025 (Mines) dated: 10.03.2026 have been incorporated in the mining plan.

ii) The boundary Co-ordinates (GPS readings) for the entire boundary pillars of the area have been incorporated and shown in the mining plan.

iii) The Geological resources is 13,01,300 Cbm (or) 35,78,575 MT of Roughstone and 70,980 Cbm (or) 1,41,960 MT of Gravel. After deducting safety distances and bench loss, the Mineable reserves fixed for Roughstone is 3,71,595 Cbm (or) 10,21,886.25 MT for the 10 years; for Gravel, the reserves are 52,965 Cbm (or) 1,05,930 MT.

The applicant has proposed to carryout 2,09,475 Cbm (or) 5,76,798.75MT of Roughstone and 52,965 Cbm (or) 1,05,930 MT of Gravel for the first five years and remaining quantity of 1,61,850cbm (or) 4,45,087.50 MT of Roughstone for the period of second five years upto a depth of 58m (below ground level).

4. In the light of the above, in exercise of the powers conferred under Rule 41 (7) of Tamil Nadu Minor Mineral Concession Rules, 1959 the mining plan in respect of Rough Stone & Gravel quarry of Thiru.B.Gopalakrishnan is approved subject to the following conditions.

i) The applicant must adhere to benching slope, safety distances depth and boundary conditions as indicated in the approved mining plan without deviation.

ii) The mining plan is approved without prejudice to any other Law applicable to the quarry lease from time to time whether such Laws are made by the Central Government, State Government or any other authority.

iii) The approval of the mining plan does not in any way imply the approval of the Government it terms of any other provisions of the Mines and Minerals (Development and Regulation) Act 1957, or any other connected laws including Forest (Conservation) Act, 1980, Forest Conservation Rules 1981, Environment Protection Act, 1980, Forest

Conservation Rules, 1981, Environment Protection Act, 1980, Indian Explosives Act, 1884 (Central Act IV of 1884) and the rules made there under and the Tamil Nadu Minor Mineral Concession Rules, 1959.

iv) The mining Plan is approved without prejudice to any other order or direction from any court of competent jurisdiction.

v) Quarrying operations and production shall be carried out as per the approved Mining Plan and the applicant shall be liable to pay the cost of mineral if there is any deviation in the quantum indicated in the approved year wise quantum of production and any such cases as on date are to be dealt with as per Court direction.

Encl: 2 Copies of Approved Mining Plan.

21.Sep.2016

Assistant Director,
Geology and Mining,
Dindigul

Copy submitted to:

1. The Chairman, SEIAA,Tamil Nadu, 3rd Floor, Panagal Maaligai, No.1, Jeenis Road, Saidapet, Chennai-15.
2. The Director of Geology and Mining, Chennai-32.

APPROVAL MINING PLAN

Collectorate Dindigul
Assistant Director Department of Geology and Mining

MINING PLAN FOR VADIPATTI NORTH ROUGH STONE & GRAVEL QUARRY

(Prepared under rule 19(1), 41 & 42 of Tamil Nadu Minor Mineral Concession Rules, 1959)

LOCATION OF THE QUARRY LEASE APPLIED AREA

STATE	:	TAMIL NADU
DISTRICT	:	DINDIGUL
TALUK	:	PALANI
VILLAGE	:	VADIPATTI NORTH
S.F.NOS	:	50/4, 50/5A, 51/1, 51/2, 51/3, 51/4, 51/5, 51/6, 51/7 AND 51/8
EXTENT	:	2.37.0Ha

FOR

APPLICANT

Thiru. B.Gopalakrishnan,
S/o.Balusamy,
No.5/107, Pachapalayam Thottam,
Sulur Taluk, Coimbatore District.

ECO-FRIENDLY



SUSTAINABILITY



SAFETY



PREPARED BY

C.Natarajan, M.Sc.,M.Phil.,
Qualified Person
M/s. GLOBAL MINING SOLUTIONS
(NABET ACCREDITED & ISO 9001 CERTIFIED CONSULTANT)
PLOT NO. 6, SF NO. 13/2, A2, VS CITY, RC CHETTYPATTY,
KOTTAMETTUPATTY,
OMALUR, SALEM, TAMIL NADU – 636 455
NABET ACCREDITATION NO – NABET/ EIA/26-29/RA 0478
CONTACT: 97502 23535, 94446 54520
Email: infoglobalmining@gmail.com, globalminingsolutionssalem@gmail.com



(PPE)

CONTENTS

S. No.	Description	Page No.
1.0	Introduction and Executive Summary	1
2.0	General Information	5
3.0	Location	6
4.0	Geology and Mineral Reserves	8
5.0	Mining	12
6.0	Blasting	16
7.0	Mine Drainage	17
8.0	Other Permanent Structures	18
9.0	Employment Potentials &Welfare Measures	19
10.0	Environment Management Plan	21
11.0	Mine Closure Plan	24
12.0	Any Other Details Intend to furnish by the Applicant	25

Collectorate Dindigul · 624 601 · Geology and Mining · Assistant Director

ANNEXURE

S. No.	Description	Annexure No.
1.0	Precise Area Communication letter issued by the Assistant Director, Department of Geology and Mining,	I
2.0	Copy of FMB	II
3.0	Copy of Village map	III
4.0	Copy of Patta	IV
5.0	Copy of Adangal	V
6.0	Copy of A Register	VI
7.0	Copy of Consent Document	VII
8.0	Copy of Identity Proof	VIII
9.0	Copy of QP Certificate	IX

LIST OF PLATES

S. No.	Description	Plate No.
1.0	Location Plan	I
2.0	Environmental Plan	I-A
3.0	Satellite imagery map	I-B
4.0	Topo sketch of Quarry lease applied area for 10Km Radius	I-C
5.0	Key Plan	I-D
6.0	Quarry lease & Surface plan	II
7.0	Topography, Geological plan and sections	III
8.0	Mineable plan and sections	IV
9.0	Year wise Development and Production Plan & Sections	V
10.0	Second Five Year Yearwise Development and Production Plan & Sections	VA
11.0	Progressive Quarry Closer Plan & Sections	VI
12.0	Conceptual Plan & Sections	VII

Collectorate Dindigul - 624 604, Office of Assistant Director Department of Geology and Mining

B.Gopalakrishnan,
S/o.Balusamy,
No.5/107, Pachapalayam Thottam,
Sulur Taluk,
Coimbatore District.

CONSENT LETTER FROM THE APPLICANT

The Mining Plan in respect of **Rough Stone and Gravel** quarry over an extent of 2.37.0hectares of Patta lands in S.F.Nos.50/4, 50/5A, 51/1, 51/2, 51/3, 51/4, 51/5, 51/6, 51/7 and 51/8 of Vadipatti North Village, Palani Taluk, Dindigul District, Tamil Nadu State has been prepared by

C.Natarajan, M.Sc.,M.Phil.,
Qualified Person

I request the Assistant Director, Department of Geology and Mining, Dindigul District to make further correspondence regarding modifications of the Mining Plan with the said Qualified Person on this following address.

C.Natarajan, M.Sc.,M.Phil.,
Qualified Person
M/s. GLOBAL MINING SOLUTIONS
(NABET ACCREDITED & ISO 9001 CERTIFIED CONSULTANT)
Plot No. 6, SF No. 13/2, A2, Vs City, RC Chettypatty,
Kottamettupatty, Omalur, Salem, Tamil Nadu – 636 455
NABET ACCREDITATION NO – NABET/ EIA/26-29/RA 0478
CONTACT: 97502 23535, 94446 54520

I hereby undertake that all modifications so made in the Mining Plan by the Qualified Person may be deemed to have been made with my knowledge and consent and shall be acceptable to me and binding on me in all respects.

Signature of the Applicant

B.Gopalakrishnan

Place: Coimbatore
Date: 11.03.2026

B.Gopalakrishnan,
S/o.Balusamy,
No.5/107, Pachapalayam Thottam,
Sulur Taluk,
Coimbatore District.

Collectorate Dindigul - 624 004. O/o Assistant Director Dept.of Geology and Mining

DECLARATION

The Mining Plan in respect of **Rough Stone and Gravel** quarry over an extent of 2.37.0hectares of Patta lands in S.F.Nos.50/4, 50/5A, 51/1, 51/2, 51/3, 51/4, 51/5, 51/6, 51/7 and 51/8 of Vadipatti North Village, Palani Taluk, Dindigul District, Tamil Nadu State has been prepared with my consultation and I have understood the contents and agree to implement the same in accordance with the Mining Laws.

Signature of the Applicant

B.Gopalakrishnan

Place: Coimbatore
Date: 11.03.2026

This Mining is approved based on guidelines / Instructions issued in the CGM, Letter No : 3888/LC/2012 dated 19-11-2012 and incorporation of the particulars specified in the letter Roc.No
Dated of the Assistant Director of Geology and Mining, Dindigul and subject to further Fulfillment of the conditions laid down under rule 41,42 of Tamil Nadu Miner Mineral Concession Rules 1959

Assistant Director of Geology & Mining
Dindigul

C.Natarajan, M.Sc.,M.Phil.,
Qualified Person
M/s. GLOBAL MINING SOLUTIONS
(NABET ACCREDITED & ISO 9001 CERTIFIED CONSULTANT)
Plot No. 6, SF No. 13/2, A2, Vs City, RC Chettypatty,
Kottamettupatty, Omalur, Salem, Tamil Nadu – 636 455
NABET ACCREDITATION NO – NABET/ EIA/26-29/RA 0478
CONTACT: 97502 23535, 94446 54520

O/o Assistant Director Dept.of Geology and Mining Collectorate Dindigul - 624 004.

CERTIFICATE

This is to certify that, the provisions of under rules 41 & 42 as Amended in under Tamil Nadu Minor Mineral Concession Rules, 1959, have been observed in the Mining Plan for the grant of **Rough Stone and Gravel** quarry lease over an extent of 2.37.0hectares of Patta lands in S.F.Nos.50/4, 50/5A, 51/1, 51/2, 51/3, 51/4, 51/5, 51/6, 51/7 and 51/8 of Vadipatti North Village, Palani Taluk, Dindigul District, Tamil Nadu State applied by Thiru.B.Gopalakrishnan, for fresh quarry lease.

Wherever specific permission / exemptions / relaxations or approvals are required, the applicant will approach the concerned authorities of State and Central Governments for granting such permissions etc.

Certified
Signature of Qualified Person.

C.Natarajan, M.Sc.,M.Phil.,
Qualified Person

C.NATARAJAN M.Sc.,M.Phil.,
Qualified Person

Place: Salem
Date: 13.03.2026

C.Natarajan, M.Sc.,M.Phil.,
Qualified Person
M/s. GLOBAL MINING SOLUTIONS
(NABET ACCREDITED & ISO 9001 CERTIFIED CONSULTANT)
Plot No. 6, SF No. 13/2, A2, Vs City, RC Chettypatty,
Kottamettupatty, Omalur, Salem, Tamil Nadu – 636 455
NABET ACCREDITATION NO – NABET/ EIA/26-29/RA 0478
CONTACT: 97502 23535, 94446 54520

Collectorate Dindigul - 624 004. * Dte Assistant Director Dept.of Geology and Mining

CERTIFICATE

Certified that, in preparation of Mining Plan for **Rough Stone and Gravel** quarry over an extent of 2.37.0hectares of Patta lands in S.F.Nos.50/4, 50/5A, 51/1, 51/2, 51/3, 51/4, 51/5, 51/6, 51/7 and 51/8 of Vadipatti North Village, Palani Taluk, Dindigul District, Tamil Nadu State for Thiru.B.Gopalakrishnan, covers all the provisions of Mines Act, Rules, and Regulations etc made there under and whenever specific permission are required, the applicant will approach the Director General of Mines Safety, Chennai. The standards prescribed by DGMS in respect of Mines Health will be strictly implemented.

Certified
Signature of Qualified Person.

C.Natarajan, M.Sc.,M.Phil.,
Qualified Person

C.NATARAJAN M.Sc.,M.Phil.,
Qualified Person

Place : Salem
Date : 13.03.2026

CERTIFICATE

Certified that I, C.Natarajan, M/s. GLOBAL MINING SOLUTIONS (NABET ACCREDITED & ISO 9001 CERTIFIED CONSULTANT) Plot No. 6g SF No.13/2, A2, Vs City, RC Chettypatty, Kottamettupatty, Omalur, Salem, Tamil Nadu – 636 455 NABET ACCREDITATION NO – NABET/ EIA/26-29/RA 0478. I am a Post graduate in Geology (M.Sc., Geology) from Annamalai university and more than five years of experience in mining Field.

Rule 15(1)(a) and (b) of Minerals (Other than Atomic, Hydro Carbons Energy Minerals) concession Rules 2016 stipulates the eligibility for preparing Mining Plans as *"(1)(a) a post graduate degree in Geology granted by a university established" and (1)(b) "Professional experience of five years of working in a supervisory capacity in the field of mining after obtaining the degree".* Since my qualification and experience are satisfied the Rule (1)(a) and (1)(b) of 15 of the Said Rules, I am eligible to prepare Mining Plans for both Major and Minor Minerals.

Accordingly I prepared this Mining Plan in respect of Rough Stone and Gravel quarry lease applied for an extent of 2.37.0Hectares of Patta lands in S.F.Nos.50/4, 50/5A, 51/1, 51/2, 51/3, 51/4, 51/5, 51/6, 51/7 and 51/8 of Vadipatti North Village, Palani Taluk, Dindigul District, by Thiru.B.Gopalakrishnan, for a period of Ten Years. Since the Mining Plan is prepared as per the provisions contained in Rule 15(1) (a) and (b) of Minerals (Other than Atomic, Hydro Carbons Energy Minerals) concession Rules 2016, the same may be approved by the Competent Authority.

C.Natarajan, M.Sc.,M.Phil.,
Qualified Person

C.NATARAJAN M.Sc.,M.Phil.,
Qualified Person

Place : Salem
Date : 13.03.2026

Assistant Director Dept.of Geology and Mining Collectorate Dindigul - 624 604

MINING PLAN FOR MINOR MINERALS

ROUGH STONE AND GRAVEL

Over an extent of 2.37.0 hectares of Patta land in S.F.Nos. 50/4, 50/5A, 51/1, 51/2, 51/3, 51/4, 51/5, 51/6, 51/7 and 51/8 of Vadipatti North Village, Palani Taluk, Dindigul District, Tamil Nadu State.

(PREPARED UNDER RULE 19(1), 41 and 42 OF TNMMCR 1959)

1.0 Introduction and Executive Summary;

1. The present Mining Plan is prepared for Thiru.B.Gopalakrishnan, S/o.Balusamy, residing at No.5/107, Pachapalayam Thottam, Sulur Taluk, Coimbatore District.
2. The application was processed by the Assistant Director, Department of Geology and Mining, Dindigul, and passed an order vide Rc.No.1207/2025 (Kanimam) dated 10.03.2026 directing the applicant to produce approved Mining Plan under Rule 41(5) of the Tamil Nadu Minor Mineral Concession Rules, 1959 and Environmental Clearance Certificate under Rule 42 from the State Level Environmental Impact Assessment Authority (SEIAA) for the grant of quarry lease to quarry Rough Stone and Gravel over an extent of 2.37.0 hectares of Patta land in S.F.Nos. 50/4, 50/5A, 51/1, 51/2, 51/3, 51/4, 51/5, 51/6, 51/7 and 51/8 of Vadipatti North Village, Palani Taluk, Dindigul District of Tamil Nadu State for a period of Ten years.
3. Accordingly, Mining Plan is prepared under the provisions of rule 19(1), 41 and 42 as per the amendments under Tamil Nadu Minor Mineral Concession Rules, 1959 by incorporating following the conditions imposed in the precise area communication letter.
   a) A 7.5 meters of safety distance should be left out for the adjacent patta lands and 10 meters of safety distance should be provided to the adjoining government poramboke land while quarrying operation.



b) 10 meters of safety distance should be provided to the cart track passing in S.F.No.52 on the west side and S.F.No.46 on the south side of the lease applied area.

c) As per the rule 41 and 42 of the Tamil Nadu Minor Mineral Concession Rules, 1959, The Draft Mining Plan and Environmental clearance should be submit before the grant of quarry lease.

4. Geological Resources is estimated at 35,78,575Ts of Rough stone, 1,41,960Ts of gravel. Mineable Reserves is estimated at 10,21,886.25Ts of Rough Stone, 1,05,930Ts of gravel after leaving necessary safety distance from the lease boundary as indicated in the precise area letter and relevant mining laws in force.
5. The production schedule is proposed production of 5,76,798.75Ts of Rough Stone, 1,05,930Ts of gravel for the period of first five years upto a depth of 43m (below ground level). remaining quantity of 4,45,087.50Ts of Rough Stone will be proposed for the period of second five years upto a depth of 58m (below ground level).
6. The applicant ensured that, child labours under 18 years of age will not be engaged for quarrying operation.
7. The applicant ensure that will appoint should have valid certified persons (Mines Manager, Foreman, Mate) during quarrying operation.
8. Environmental parameters,

i) The area does not attract the Forest Conservation Act, 1980 as there is no forest around 7.0km radius.

ii) There is no interstate boundary around 10Kms radius.

iii) There is no wild life animal sanctuary within 7.0Kms radius from the project site area under the Wildlife (Protection) Act, 1972.

Therefore the project seeks clearance only from State Level Environmental Impact Assessment Authority (SEIAA).



9. Environmental measures to be adopted shall be,

i) Dust Control at source while drilling and blasting,

ii) Dust suppression at loading point and transport haul roads,

iii) Noise Control in blasting, control of fly rock missiles and vibration by doing peak particle velocity with in standard as prescribed by the DGMS and MOEF.

iv) Unnecessary land degradation should be avoided or damaged land should be reclaimed or rehabilitated.

v) Avoid uneven rat hole mining and follow scientific and systematic mining by safe bench system of open cast mining.

vi) Mining near major fracture zones if any should be avoided to control ground water fluctuation in the adjacent agricultural lands.

vii) Emission test of vehicles should be in tack to maintain minimum emission level of flue gases.

viii) Noise level should not exceed 80db and the vehicles should use only permitted Air Horn while on road near residential areas.

ix) Safety zones as prescribed by the Department of Geology and Mining from adjacent infrastructures should be strictly adhere to.

x) And any other conditions as stipulated by the concerned authorities should be followed to protect the environment.



EXECUTIVE SUMMARY:

a.	Name of the Village Panchayat	:	Vadipatti North
b.	Name of the Panchayat Union	:	Palani
c.	The proposed total Minable Reserves	:	10,21,886.25Ts of Rough Stone, 1,05,930Ts of gravel.
d.	The proposed quantity of reserves (level of production) for five years to be mined is(Recoverable reserves)	:	5,76,798.75Ts of Rough Stone, 1,05,930Ts of gravel.
e.	Total extent of the area	:	2.37.0Ha
f.	Grant of lease period	:	Ten years
g.	Existing depth	:	It is fresh quarry lease applied area
h.	Proposed Depth	:	58m (below ground level).
i.	Method of mining/level of mechanization	:	Opencast, Semi-mechanized Mining with a bench height of 5m and bench width of 5m is proposed.
j.	Types of Machineries used in the quarry	:	Machineries like Tractor mounted compressor attached with Jack hammers, Excavators are proposed to deploy for quarrying operation.
k.	Cost of the Project A. Fixed Assets Cost B. Operational Cost C. EMP Cost		Rs. 17,22,000/- Rs. 82,00,000/- Rs. 6,30,000/- Total Project cost(A+B+C)= **Rs. 1,05,52,000/-**

l. The area applied for lease is bounded by fourteen corners and the coordinates are clearly marked in plate no II.


Corners	Co- ordinates		Distance between the corners
	Latitude	Longitude	
1	10° 27' 51.86"N	77° 25' 25.54"E	1-2 = 76.0m
2	10° 27' 54.30"N	77° 25' 25.99"E	2-3 = 42.6m
3	10° 27' 55.63"N	77° 25' 26.39"E	3-4 = 16.0m
4	10° 27' 55.47"N	77° 25' 26.89"E	4-5 = 21.0m
5	10° 27' 56.08"N	77° 25' 27.19"E	5-6 = 86.8m
6	10° 27' 56.10"N	77° 25' 30.04"E	6-7 = 25.5m
7	10° 27' 56.70"N	77° 25' 30.62"E	7-8 = 36.2m
8	10° 27' 56.75"N	77° 25' 31.81"E	8-9 = 42.8m
9	10° 27' 56.28"N	77° 25' 33.13"E	9-10 = 53.8m
10	10° 27' 56.69"N	77° 25' 31.41"E	10-11 = 77.0m
11	10° 27' 54.29"N	77° 25' 30.68"E	11-12 = 31.6m
12	10° 27' 53.98"N	77° 25' 31.67"E	12-13 = 107.8m
13	10° 27' 50.66"N	77° 25' 30.54"E	13-14 = 90.0m
14	10° 27' 51.42"N	77° 25' 27.68"E	14-1 = 66.4m

2.0 General Information:

2.1	a.	Name of the Applicant	:	Thiru.B.Gopalakrishnan,
	b.	Address of the Applicant with phone No and e-mail id if any	:	S/o.Balusamy, No.5/107, Pachapalayam Thottam, Sulur Taluk, Coimbatore District. Pin code-641201. Cell No.:9442993277
	c.	Status of the Applicant	:	Individual
2.2	a.	Mineral Which the applicant intends to mine	:	Rough Stone and Gravel.
	b.	Precise area communication letter No.	:	Precise area communication letter received from the Assistant Director, Department of Geology and Mining, Dindigul, vide Rc.No.1207/2025 (Kanimam) dated 10.03.2026.
	c.	Period of permission / lease granted	:	The Assistant Director, Department of Geology and Mining, Dindigul, has grant of lease period for **Ten years.**
	d.	Name and Address of the QP preparing Mining Plan	:	**C.Natarajan, M.Sc., M.Phil.,** **Qualified Person** **M/s. GLOBAL MINING SOLUTIONS** (NABET ACCREDITED & ISO 9001 CERTIFIED CONSULTANT) Plot No. 6, S.F.No. 13/2, A2, Vs City, RC Chettypatty, Kottamettupatty, Omalur, Salem, Tamil Nadu - 636 455 NABET Accreditation No –NABET/ EIA/26-29 / RA 0478 Contact: 97502 23535, 94446 54520

3.0 Location:


S.No		Details of the Area:
1	Corner Coordinates	Latitude :10°27'50.66"N to 10°27'56.75"N Longitude :77°25'25.54"E to 77°25'33.13"E
2	Toposheet Number	58 F/07
3	The altitude of the area	372m (MSL)
4	Extent	2.37.0Ha
5	Survey Nos	50/4, 50/5A, 51/1, 51/2, 51/3, 51/4, 51/5, 51/6, 51/7 and 51/8
6	Village	Vadipatti North
7	Taluk	Palani
8	District	Dindigul
9	State	Tamil Nadu

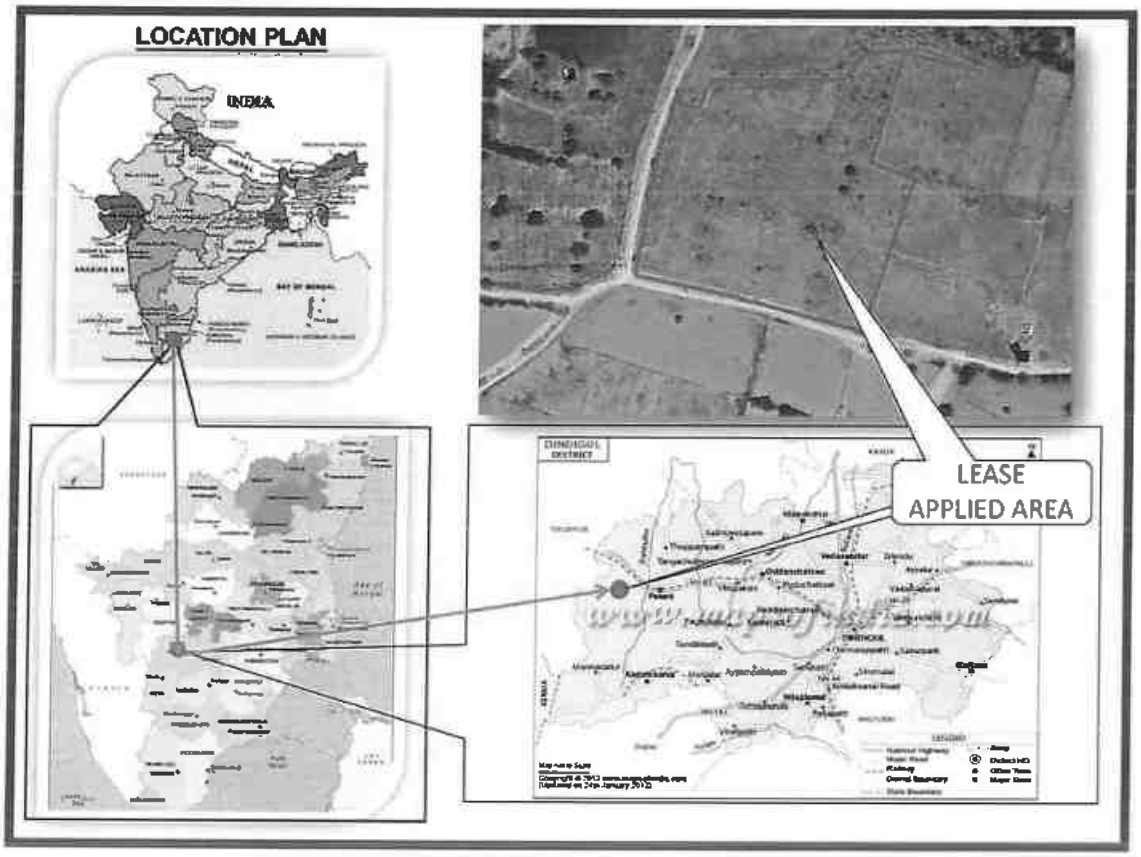

Assistant Director Dept.of Geology and Mining Collectorate Dindigul - 624 004.

Assistant Director Dept.of Geology and Mining Collectorate Dindigul - 624 004.
O/o

a.	Classification of the Area (Ryotwari / poramboke / others)	:	Patta land
b.	Ownership / Occupancy of the Applied area (Surface rights)	:	It is a patta land jointly registered in the name of Thiru.Gopalakrishnan (applicant), Thiru.Dinesh, Thiru.Balachandru, Thiru.Karthi vide patta no.1089, the applicant has obtained consent from the pattadars, please refer annexure no: IV and VII.
c.	Toposheet No. with Latitude and Longitude	: : :	Topo Sheet No: 58 F/07 Latitude :10°27'50.66"N to 10°27'56.75"N Longitude :77°25'25.54"E to 77°25'33.13"E
d.	Existence of Public Road / Railway line if any nearby the area and approximate distance	:	There is an existing road from the area leads to Sukkamanaichenpatti - Pappampatti road on west side of the area. The Nearest Railway line is Dindigul to Pollachi line which is about 4.2Km on northeast side of the area.

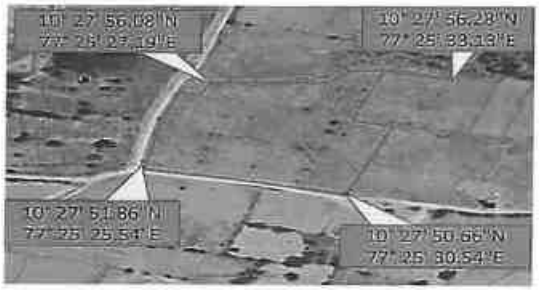

SATELLITE IMAGERY OF THE LEASE APPLIED AREA



TOPOGRAPHICAL VIEW OF LEASE APPLIED AREA

Fig. Location of the lease applied area



PART - A

4.0 Geology and Mineral Reserves:

4.1	a.	Topography	:	➢ The area applied for quarry lease is exhibits almost plain covered by gravel formation. The massive Charnockite formation is noticed below 3m Gravel formation and sloping towards southeastern side of the area, the altitude of the area is above 372m (maximum) from MSL. ➢ No major river is found nearby the lease applied area. ➢ Water table is found at a depth of 82m in summer and 79m in rainy seasons. ➢ Temperature of the area is reported to be 18°C to a maximum of 42°C during summer. ➢ Rainfall of this area is about 800mm to 900 mm during the both NE & SW monsoons.
	b.	General Geology of the Area	:	The area is underlain by the wide range of metamorphic rocks of peninsular gneissic complex. These rocks are extensively weathered and overlain by the recent valley fills and alluvium at places. The geological formations found in the district are Archaean rocks like Gneisses, Granites, Charnockites basic granulites and calc-gneisses. The younger formations are Quartz veins and pegmatite. The rock type noticed in the area for lease is Charnockite which contains mostly Quartz and Feldspar with some ferromagnesian minerals. The Charnockite is part of peninsular Gneisses, a high grade metamorphic rock. The strike of the Charnockite formation is N45°E –S45°W with dipping towards SE60°.



				The general geological succession of the area is given as under. **AGE** **ROCK TYPE** Recent - Gravelly soil Unconformity Archaean - Dolerite dyke Charnockite. Peninsular Gneissic complex and Calc Gneiss
4.2		Details of Exploration already carried out if any	:	No exploration was carried out, as the Rough stone formations are clearly visible as out crops surrounding the lease applied area.
4.3	a.	Estimation of Reserves	:	The Geological and Recoverable reserves are estimated by cross sectional method. Totally three sections have been drawn, two sections drawn length wise as (X-Y), (X1-Y1) and another one section drawn width wise as (A-B) to cover maximum area considered for lease. The Plans and Sections have been drawn with a scale of 1:1000 and 1:500 respectively. Please refer plate No.III.

a. Geological Resources

The quarrying is restricted up to a depth of 58m (below ground level) only, availability of resources is given below.

Table No-1

Section	Bench	Length in (m)	Width in (m)	Depth in (m)	Gravel in m^3	Rough stone in m^3	Bulk Density	Gravel in Ts	Geological Resources of Rough stone in Ts
XY-AB	I	120	45	3	16200	-	2	32400.00	-
	II	120	45	5	-	27000	2.75	-	74250.00
	III	120	45	5	-	27000	2.75	-	74250.00
	IV	120	45	5	-	27000	2.75	-	74250.00
	V	120	45	5	-	27000	2.75	-	74250.00
	VI	120	45	5	-	27000	2.75	-	74250.00
	VII	120	45	5	-	27000	2.75	-	74250.00
	VIII	120	45	5	-	27000	2.75	-	74250.00
	IX	120	45	5	-	27000	2.75	-	74250.00
	X	120	45	5	-	27000	2.75	-	74250.00
	XI	120	45	5	-	27000	2.75	-	74250.00
	XII	120	45	5	-	27000	2.75	-	74250.00
Total					**16200**	**297000**	**-**	**32400.00**	**816750.00**
X1Y1-AB	I	166	110	3	54780	-	2	109560.00	-
	II	166	110	5	-	91300	2.75	-	251075.00
	III	166	110	5	-	91300	2.75	-	251075.00
	IV	166	110	5	-	91300	2.75	-	251075.00
	V	166	110	5	-	91300	2.75	-	251075.00
	VI	166	110	5	-	91300	2.75	-	251075.00
	VII	166	110	5	-	91300	2.75	-	251075.00
	VIII	166	110	5	-	91300	2.75	-	251075.00
	IX	166	110	5	-	91300	2.75	-	251075.00
	X	166	110	5	-	91300	2.75	-	251075.00
	XI	166	110	5	-	91300	2.75	-	251075.00
	XII	166	110	5	-	91300	2.75	-	251075.00
Total					**54780**	**1004300**	**-**	**109560.00**	**2761825.00**
Grand Total					**70980**	**1301300**	**-**	**141960.00**	**3578575.00**

Gravel : 1,41,960Ts

The Geological Resources of Rough stone : 35,78,575Ts

Assistant Director Dept.of Geology and Mining Collectorate Dindigul - 624 004

b. Mineable Reserve

The mineable reserve calculated by deducting 7.5m and 10m safety distance and bench loss.

Table No-2

Section	Bench	Length in (m)	Width in (m)	Depth in (m)	Gravel in m^3	Rough stone in m^3	Bulk Density	Gravel in (Ts)	Mineable Reserves of Rough stone in (Ts)
XY-AB	I	100	33	3	9900	-	2	19800.00	-
	II	91	29	5	-	13195	2.75	-	36286.25
	III	81	24	5	-	9720	2.75	-	26730.00
	IV	71	19	5	-	6745	2.75	-	18548.75
	V	61	14	5	-	4270	2.75	-	11742.50
	VI	51	9	5	-	2295	2.75	-	6311.25
Total					**9900**	**36225**	**-**	**19800.00**	**99618.75**
X1Y1-AB	I	145	99	3	43065	-	2	86130.00	-
	II	136	94	5	-	63920	2.75	-	175780.00
	III	126	89	5	-	56070	2.75	-	154192.50
	IV	116	84	5	-	48720	2.75	-	133980.00
	V	106	79	5	-	41870	2.75	-	115142.50
	VI	96	74	5	-	35520	2.75	-	97680.00
	VII	86	69	5	-	29670	2.75	-	81592.50
	VIII	76	59	5	-	22420	2.75	-	61655.00
	IX	66	49	5	-	16170	2.75	-	44467.50
	X	56	39	5	-	10920	2.75	-	30030.00
	XI	46	29	5	-	6670	2.75	-	18342.50
	XII	36	19	5	-	3420	2.75	-	9405.00
Total					**43065**	**335370**	**-**	**86130.00**	**922267.50**
Grand Total					**52965**	**371595**	**-**	**105930.00**	**1021886.25**

The mineable reserve is computed as 10,21,886.25Ts of Rough stone, 1,05,930Ts of Gravel upto a depth 58m (below ground level) only.

O/o Assistant Director Dept. of Geology and Mining Collectorate Dindigul - 624004.



5.0	**Mining:**		
5.1	Method of Mining	:	1. Opencast method of semi mechanized mining with 5.0m height 5m width of the bench. 2. However, as far as the quarrying of Rough stone is concerned, observance of the provisions of Regulation 106(2) (b) as above is seldom[possible due to various inherent petrogenetic factors coupled with mining difficulties. Hence it is proposed to obtain relaxation to the provisions of the above regulation from the Director of mines safety for which necessary provision is available with the regulation 106 (2) (b) of MMR-1961, under Mine Act-1952.
5.2	Mode of Working	:	The rough stone is proposed to quarry 5m bench height, 5m width with conventional opencast semi-Mechanized method. The quarry operation involves shallow jack hammer drilling, slurry blasting, excavation, Loading and transportation of Rough stone to the needy crushers/other buyers. The production of Rough stone in this quarry involves the following method which is typical for Rough Stone quarrying in contrast to other major mineral mining. Splitting of rock mass of considerable volume from the parent rock mass by jackhammer drilling and blasting, hydraulic excavators are used for loading the Rough Stone from pithead to the needy crushers/other buyers. Occasionally hydraulic excavators are attached with rock breakers for fragmentation to avoid secondary blasting. The primary boulders thus splitted are removed from the pits by excavators and further made to smaller sizes by rock breakers attached in excavators. It is a conventional opencast semi mechanized method of mining.
5.3	Proposed bench height & Width	:	Quarrying of Rough Stone is proposed bench height of 5m and bench width of 5m.
5.4	Details of Overburden / Mineral Production proposed for the first 5 years.	:	The overburden in the form of Gravel formation, after excavation of gravel and Rough stone will be directly loaded into tipper to the needy crushers/other buyers for road project and construction works for filling and leveling of low lying areas.

The Yearwise Production and Development Table

Table No –3

Year	Section	Bench	Length in (m)	Width in (m)	Depth in (m)	Gravel in m^3	Rough stone in m^3	Bulk Density	Gravel in (Ts)	Mineable Reserves of Rough stone in (Ts)
I	XY-AB	I	100	33	3	9900	-	2	19800.00	-
		II	91	29	5	-	13195	2.75	-	36286.25
	X1Y1-AB	I	64	99	3	19008	-	2	38016.00	-
		II	60	94	5	-	28200	2.75	-	77550.00
Total						**28908**	**41395**	-	**57816.00**	**113836.25**
II	X1Y1-AB	I	81	99	3	24057	-	2	48114.00	-
		II	76	94	5	-	35720	2.75	-	98230.00
		III	13	89	5	-	5785	2.75	-	15908.75
Total						**24057**	**41505**	-	**48114.00**	**114138.75**
III	X1Y1-AB	III	57	89	5	-	25365	2.75	-	69753.75
	XY-AB	III	81	24	5	-	9720	2.75	-	26730.00
		IV	71	19	5	-	6745	2.75	-	18548.75
Total						-	**41830**	-	-	**115032.50**
IV	X1Y1-AB	IV	60	84	5	-	25200	2.75	-	69300.00
		V	44	79	5	-	17380	2.75	-	47795.00
Total						-	**42580**	-	-	**117095.00**
V	X1Y1-AB	V	6	79	5	-	2370	2.75	-	6517.50
		VI	40	74	5	-	14800	2.75	-	40700.00
		VII	30	69	5	-	10350	2.75	-	28462.50
		VIII	20	59	5	-	5900	2.75	-	16225.00
		IX	10	49	5	-	2450	2.75	-	6737.50
	XY-AB	V	61	14	5	-	4270	2.75	-	11742.50
		VI	51	9	5	-	2295	2.75	-	6311.25
Total							**42435**	-	-	**116696.25**
Grand Total						**52965**	**209745**	-	**105930.00**	**576798.75**

The applicant has proposed to carry out 5,76,798.75Ts of Rough Stone, 1,05,930Ts of gravel for the period of first five years upto a depth of 43m (below ground level) and remaining quantity of 4,45,087.50Ts of Rough Stone will be proposed for the period of second five years upto a depth of 58m (below ground level).

Director Dept.of Geology and Mining Collec... Assistant ...



The proposed tentative yearwise production for 6th to 10th year is given below

Table No-4

Year	Section	Bench	Length in (m)	Width in (m)	Depth in (m)	Rough stone in m^3	Bulk Density	Mineable Reserves of Rough stone in (Ts)
VI	X1Y1-AB	III	56	89	5	24920	2.75	68530.00
		IV	18	84	5	7560	2.75	20790.00
Total						**32480**	**-**	**89320.00**
VII	X1Y1-AB	IV	38	84	5	15960	2.75	43890.00
		V	41	79	5	16195	2.75	44536.25
Total						**32155**	**-**	**88426.25**
VIII	X1Y1-AB	V	15	79	5	5925	2.75	16293.75
		VI	56	74	5	20720	2.75	56980.00
		VII	16	69	5	5520	2.75	15180.00
Total						**32165**	**-**	**88453.75**
IX	X1Y1-AB	VII	40	69	5	13800	2.75	37950.00
		VIII	56	59	5	16520	2.75	45430.00
		IX	9	49	5	2205	2.75	6063.75
Total						**32525**	**-**	**89443.75**
X	X1Y1-AB	IX	47	49	5	11515	2.75	31666.25
		X	56	39	5	10920	2.75	30030.00
		XI	46	29	5	6670	2.75	18342.50
		XII	36	19	5	3420	2.75	9405.00
Total						**32525**	**-**	**89443.75**
Grand Total						**161850**	**-**	**445087.50**

5.5 Machineries to be used :

a. Drilling : It is proposed to use following machineries for quarrying rough stone

S.No	Type	Nos	Dia Hole mm	Make	Motive power
1	Jack hammer	3	32	Atlas Copco	Compressed air
2	Compressor	1	-	Atlas Copco	Diesel Drive

b. Loading : Excavator of 0.90m^3 bucket capacity (with Rock breaker attachment) (2No).

c. Transportation : Tipper 5Nos (10/20Ts) capacity.



5.6		Disposal of Overburden	:	The overburden in the form of Gravel after the excavation gravel will be directly loaded into tipper to the needy buyers for road project and construction works for filling and leveling of low lying areas.
5.7		Brief Note on Conceptual Mining Plan for the entire lease period	:	Conceptual Mining Plan is prepared with an object of Ten years of systematic development of bench lay outs, selection of ultimate pit limit, depth of quarrying, ultimate pit slope, selection of sites for construction of infrastructures etc. Ultimate pit size is designed based on certain practical factors such as the economical depth of mining, safety zones, permissible areas etc. Ultimate Pit dimension is given as under,

Ultimate Pit dimension (M) end of mine plan period			
Pit No	Length (max) in (m)	Width (Avg) in (m)	Depth(max) in(m)
I	145	121	43

Ultimate Pit dimension (M) end of quarry lease period			
Pit No	Length (max) in (m)	Width (Avg) in (m)	Depth(max) in(m)
I	145	121	58

Afforestation has been proposed on all along the boundary barrier by planting trees.


All the baseline information studies like Air Quality monitoring, Noise and Vibration monitoring, Water Analysis studies will be carried out every year as per the MOEF norms.

Asstant Director Dept. of Geology and Mining Collectorate Dindigul - 624 004.

6.0 Blasting:

6.1	Blasting Pattern	:	The massive formation shall be broken into pieces of portable size by drilling and blasting using jack hammers and shot hole blasting. Powder factor of explosives for breaking such hard rock shall be in the order of 6 to 7 Tonnes per Kg of explosives. Blasting parameters are as follows.

Diameter of the hole	Spacing	Depth	Burden for hole	Pattern of hole	Inclination of hole
32-36mm	0.6m	1 to 1.5m	0.6m	Zig Zag	70^0 from the horizontal

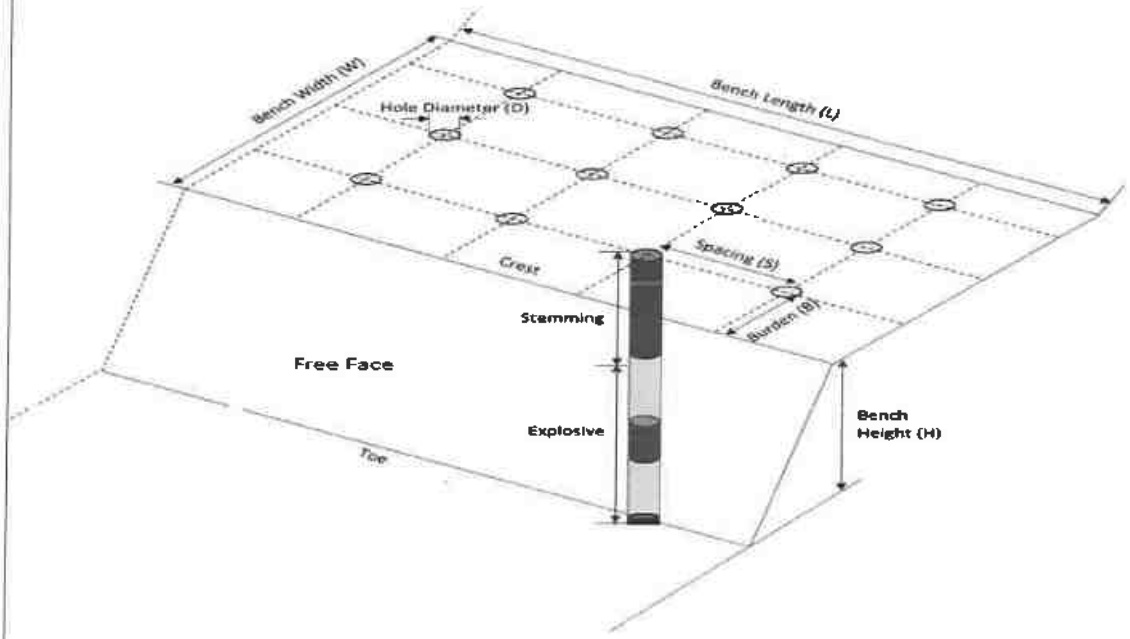

6.2	Types of Explosives	:	Small dia, 25mm slurry explosive are proposed to be used for shattering and heaving effect for removal and winning of Rough stone. No deep hole drilling or primary blasting is proposed.



6.3	Measures proposed to minimize ground vibration due to blasting	:	➢ Controlled blasting measures will be adopted for minimizing ground vibration and fly rock. ➢ Shallow depths jackhammer drilling and blasting is proposed to be carried out with minimum use of explosive mainly to give shattering effect in rough stone for easy excavation and to control fly rock.

Number of holes	:	128
Powder factor	:	6Ts/Kg of explosives
Total explosive required	:	64Kg slurry explosives
Charge / hole	:	0.5Kg
Blasting time	:	12-2 Pm

6.4	Storage of Explosives and safety measures to be taken while blasting.	:	➢ The applicant will engage an authorized explosive agency to carry out the small amount of blasting and it will be supervised by competent and statutory foreman/ mines manager. ➢ ***The applicant ensure that will appoint the Mate (Should have Valid Blaster Certificate) during Blasting Operation.***

7.0 Mine Drainage:

7.1	Depth of Water table	:	The ground water table is reported as 82m below ground level. In the proposed mining plan only 43m (below ground level) and 58m (below ground level) depth has been envisaged as workable depth for safe & economic quarrying for the entire lease period. Hence the quarrying operation may not affect the ground water.
7.2	Arrangement and Places where the mine water is finally proposed to be discharged	:	The ground water may not rise immediately in this type of mining. However, the rain water percolation and collection of water from the seepage shall be less than 300lpm and it shall be pumped about periodically by a stand by diesel powered Centrifugal pump motivated with 7.5H.P.Motor. The quality of water is potable and it is not contaminated with any hazardous things. Hence, water stored in the quarry pit will be pumped into the adjacent agricultural fields. Further the water stored in the old pit will also be used for plantation purposes




8.0	**Other Permanent Structures:**		
8.1	Habitations / Village	:	There is no habitations situated within a radius of 300m.
8.2	Power lines (HT/LT)	:	There is no Power line (HT/LT) passing within a radius of 50m.
8.3	Water bodies (River, Pond, Lake, Odai, Channel etc)	:	There is Nilaviyal odai passing on north side and is 10m safety distance maintained.
8.4	Archeological / Historical Monuments	:	There are no Archaeological / Historical Monuments within a radius of 300m.
8.5	Road (NH, SH, Village Road etc)	:	The National Highway (NH-83) Dindigul – Coimbatore is about 5.8Km on northeast side of the area. The State Highway (SH-192) Thalaiyuthu–Kallimandayam is about 6.1Km on north side of the area.
8.6	Places of Worship	:	There are no Places of Worship within a radius of 50m.
8.7	Reserved Forest / Forest / Social Forest / Wild Life Sanctuary etc.,	:	There is no Reserved Forest, Wild Life Sanctuary within a radius of 1Km.
8.8	Any Interstate Border, Protected areas under the Wild Life (Protection) Act, 1972, Critically Polluted Areas as Identified by Central Pollution Control Board and Notified Eco sensitive areas	:	There are No inter State border within a radius of 10Kms.
8.9	Any Other Structures	:	Nil

9.0 Employment Potential & Welfare Measures:

9.1 Employment Potential (Management & Supervisory personal)

The proposed organization chart

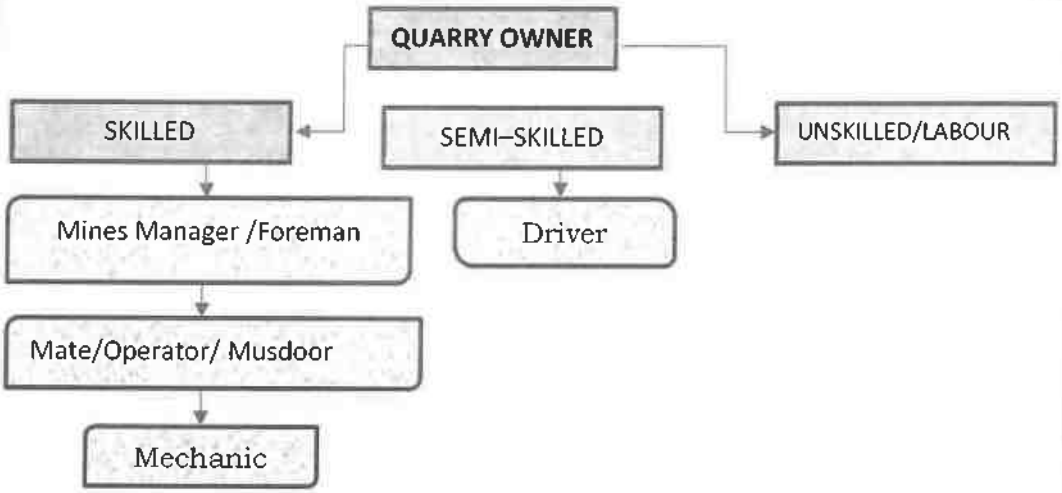

1.	Skilled	Mines Manager	1 No.
		Foreman / Mate	2 No.
		Operator	10 No.
		Mechanic	1 No.
2.	Semi-skilled	Driver	5 No.
3.	Unskilled	Labours	15Nos
		Total =	34Nos

Allowing 10% absentee, the no. of men of roll will be around 30.

The above man power is adequate to meet out the production schedule and the machinery strength envisaged in the mining plan and to comply the statutory provisions of Mines Safety Regulations.

- **It is been ensured that, child labours under 18 years of age will not be engaged for quarrying operation.**
- **Necessary life insurance policies will be taken by the applicant to all the employees up to the end of the lease period.**

9.2		Welfare Measures		
	a.	Drinking Water	:	Packaged drinking water is available from the nearby approved water vendors in Kasanayampatty village which is about 1.4Km on northeast side of the area.

Asst. Director Geology and Mining Collectorate Dindigul - 624 004.

	b.	Sanitary facilities	:	Semi-permanent latrines & urinals shall be maintained at convenient places for use of labours as per the provisions of Rule (33) of the Mines Rules, 1955 separately for males and females. Washing facilities shall also be arranged as per rule (36) of the Mines Rules, 1955.
	c.	First Aid Facility	:	First aid kits are kept in Mines office room, in case of such eventualities the victim will be given first aid immediately at the site and injured person will be taken to the hospital. Hospital is available at distance of 9.8Km (E) in Palani the competent and Statutory foreman/ permit manager will be in charge of first aid.
	d.	Labour Health	:	As per Mines Rule, Periodic medical examination related to occupational health safety will be conducted to all the workers in applicant's own cost.
	e.	Precautionary safety measures to the Labourers:		

Safety provisions like helmet, goggles, safety shoes, Dust mask, Ear muffs etc., have to be provided as per the circulars and amendments made for Mine labours under the guidance of DGMS being a mechanized operation.

Necessary training will be conducted once in a year to all the employees with the help of qualified and experienced officers to train about the safe and systematic quarrying operation.







PART – B

10.0 Environmental Management Plan:

10.1	Existing Land Use Pattern	:	1. The area is exhibits almost plain topography covered by gravel formation. 2. Quarrying operation is proposed up to a depth of 43m (below ground level) for the proposed mining plan period. 3. Fluctuation of Water table in this area is in between 82m and 79m during a year. 4. This region receives the average annual rainfall of 800mm to 900mm. The surrounding area is practiced by the seasonal cultivation. The existing land use pattern is given as under.
10.2	Water Regime	:	Water table in this area is noticed at a depth of 82m and presently, in the proposed mining plan only 43m (below ground level) and 58m (below ground level) depth has been envisaged as workable depth for safe & economic quarrying for the entire lease period. Hence, it will not affect the ground water depletion of this area.
10.3	Flora and Fauna	:	Except acacia bushes, no other valuable trees are noticed in the applied area. Further, neither flora of botanical interest nor fauna of zoological interest is noticed in this area.

Table No-5

Sl. No.	Land Use	Present Area (Ha)	Area in use during the quarrying period (Ha)
1.	Quarrying Pit	Nil	1.75.5
2.	Infrastructure	Nil	0.01.0
3.	Roads	Nil	0.01.0
4.	Green Belt	Nil	0.59.5
5.	Unutilized	2.37.0	Nil
	Total =	**2.37.0**	**2.37.0**



10.4	Climatic conditions	:	Generally subtropical climatic condition prevails throughout the year and there is no sharp variation in climate. This District receives rain both in south west and north east monsoon. The average rainfall is about 800mm to 900mm and the temperature ranges from 18°C during winter and to a maximum of 42°C during the summer.
10.5	Human Settlement	:	The nearest habitations with the population is given as under. Table No-6

S. No	Name of the Village	Approximate distance & Direction from lease applied area	Approximate population
1.	Kasanayampatty	1.4Km - NE	500
2.	Sithraikulam	2.8km - NW	300
3.	R.Vadipatti	1.3km - SE	400
4.	Pappampatti	2.4km - SW	1200

10.6	Plan for Air, Dust Suppression	:	Air or dust expected to be generated from drilling process, hauling roads, places of excavation etc., will be suppressed by periodical wetting of land by water spraying. Wet drilling and dust extractor arrangements will be provided to drilling units so as to control raise of dust from the site of drilling. Operators, those exposed directly to such conditions will be provide such protective equipment like mask, ear plug, helmet, gloze etc., as per the Mines Act.
10.7	Plan for Noise Control	:	Quarrying of Rough Stone will be carried out by drilling and blasting by using low power explosives, and hence, noise will be very minimum. However, periodical noise level monitoring will be carried out to check the noise level in and around the quarry site. Nowhere the noise level should exceed the permissible limit of 80db during the quarry working hours.

10.8	Environmental Impact Assessment Statement Describing Impact on mining on the next Five years	:	The mining plan proposed is for a small production of Rough stone without involving deep hole drilling and heavy blasting. Such limited mining activity is not likely to cause any impact adversely on environment as far as pollution of air, water and noise is concerned, anyhow environmental impact studies will be conducted as per EIA notification issued by MOEF.
10.9	Proposal for Waste Management	:	There is no waste anticipated in this rough stone quarry operation.
10.10	Proposal of Reclamation of Land affected during mining activities and at the end of mining.	:	In the proposed mining plan 43m (below ground level) and 58m (below ground level) depth has been envisaged as workable depth for safe & economic mining during the lease period. Hence, after quarry reaches ultimate pit limit (for this lease period) of 58m depth, fencing will be constructed around the quarried pits to prevent inherent entry of the public and cattle.
10.11	Program for Afforestation	:	The 7.5m and 10m safety distance along the lease boundary has been identified to be utilized for afforestation Appropriate native species of Neem/Pungan trees will be planted in the first year. Nearly 5950Sqm area is proposed to use under afforestation by planting 714nos of Neem/Pungan trees during first year with an anticipated survival rate of 80%. The Quarry landuse, layout and afforestation plan is shown in Plate No.III.
10.12	Proposed Financial Estimate / Budget for (EMP) Environment Management		
	A. Fixed Asset Cost: 1. Land Cost (600000/1Ha)= 2. First aid room and accessories 3. Labour Shed 4. Sanitary Facility **Total=**		 Rs. 14,22,000 Rs.1,00,000 Rs.1,00,000 Rs.1,00,000 **Rs. 17,22,000/-**



	B. Operational Cost:		
	1. Machineries	:	Rs.80,00,000-
	2. Fencing cost	:	Rs. 2,00,000
	Total	:	**Rs.82,00,000/-**
	C.EMP Cost:		Budget Provision for the entire quarrying period.
		:	Air Quality Sampling = Rs. 40,000/-
		:	Water Quality Sampling = Rs. 40,000/-
		:	Noise Monitoring = Rs. 20,000/-
		:	Ground vibration test = Rs. 20,000/-
	Expenditure		
	1. Drinking water facility		Rs.1,50,000/-
	2. Sanitary Arrangements		Rs. 50,000/-
	3. Safety kids		Rs. 50,000/-
	4. Water sprinkling		Rs. 1,50,000/-
	5. Afforestation		Rs. 1,10,000/-
	Total=		**Rs. 6,30,000/-**
	Total Project Cost (A+B+C)	:	**Rs. 1,05,52,000/-**
	CSR Cost(2% of Total Project Cost)	:	**Rs. 2,11,040/-**

11.0 Mine Closure Plan:

11.1	Steps proposed for phased restoration, reclamation of already mined out area.	:	There is no proposal for back filling, reclamation and rehabilitation. The quarried pits after the end of the life of lease will be fenced to prevent inherent entry of public and cattles.
11.2	Measures to be under taken on mine closure as per Act & Rules	:	Measures will be taken as per the Acts and Rules. The quarried pit will be fenced by using Barbed wire fencing to prevent inherent entry of public and cattle.
11.3	Mitigation measures to be undertaken for safety and restoration/ reclamation of the already mined out area	:	Mitigation measures: Drilling will be carried out by wet drilling mode to control the dust propagation into the air. Blasting will be carried out on limited scale. Mist Water spraying on haul road is proposed to prevent the dust propagation into the air.

12.0 Any Other Details Intend to Furnish by the Applicant:

(i) Permission will be obtained from the District Mines Office to extract the Rough Stone from the Boundary barriers and for slopes.

(ii) Care and precautionary measures will be taken for the safety of workers as per Rules and Acts.

(iii) The applicant will endeavor every attempt to quarry the Rough Stone economically without any wastage and to improve the environment and ecology.

(iv) The Mining Plan is prepared by incorporating the conditions stipulated in the precise area communication issued and relevant mining laws in force.

(v) Any violation pointed out by the inspecting authorities shall be rectified as per the guidelines of the Department.

Prepared by

C.Natarajan, M.Sc., M.Phil.,
Qualified Person

C.NATARAJAN M.Sc.,M.Phil.,
Qualified Person

Place: Salem
Date: 13.03.2026

This Mining is approved based on guidelines I Instructions Issued In the CGM, Letter No : 3888/LC/2012 dated 19-11-2012 and Incorporation of the particulars specified in the letter Roc.No
Dated of the Assistant Director of Geology and Mining, Dindigul and subject to further Fulfillment of the conditions laid down under rule 41,42 of Tamil Nadu Miner Mineral Concession Rules 1959

Assistant Director of Geology & Mining
Dindigul

ANNEXURE I

புவியியல் மற்றும் சுரங்கத்துறை

ந.க.எண்: 1207/2025 (கனிமம்)

உதவி இயக்குநர் அலுவலகம்,
மாவட்ட ஆட்சியர் அலுவலக வளாகம்,
திண்டுக்கல்.

நாள்: 10.03.2026



குறிப்பாணை

பொருள்: கனிமங்களும் சுரங்கங்களும் - திண்டுக்கல் மாவட்டம் - திண்டுக்கல் மாவட்டம், பழனி வட்டம், வடக்கு வாடிப்பட்டி கிராமம், புல எண்கள். 50/4 (0.28.0 ஹெக்டேர்), 50/5ஏ (0.25.50 ஹெக்டேர்), 51/1 (0.24.50 ஹெக்டேர்), 51/2 (0.23.50 ஹெக்டேர்), 51/3 (0.21.50 ஹெக்டேர்), 51/4 (0.23.50 ஹெக்டேர்), 51/5 (0.24.50 ஹெக்டேர்), 51/6 (0.21.00 ஹெக்டேர்), 51/7 (0.24.50 ஹெக்டேர்), 51/8 (0.20.50 ஹெக்டேர்) ஆகியவற்றில் 2.37.0 ஹெக்டேர் - பத்து வருடங்களுக்கு உடைகல் மற்றும் கிராவல் குவாரி குத்தகை உரிமம் வழங்கல் - உகந்த பரப்பு (Precise Area) தேர்வு செய்யப்பட்டது - சுரங்கத்திட்டம் மற்றும் மாநில அளவிலான சுற்றுச்சூழல் தாக்க மதிப்பீட்டு ஆணையத்தின் இசைவினைப் பெற்று சமர்ப்பிக்க கோருவது - தொடர்பாக.

பார்வை:

1. திரு.பா.கோபாலகிருஷ்ணன், த/பெ.பாலுச்சாமி, எண்.5/107, பச்சாபாளையம் தோட்டம், சூலூர் வட்டம், கோயம்புத்தூர் என்பவரது மின்னனு விண்ணப்பம் எண். 25DGL0405144 நாள்: 16.10.2025
2. இவ்வலுவலக கடிதம் ந.க. எண்: 1207/2025 (கனிமம்), நாள்: 28.10.2025 பழனி வருவாய் கோட்டாட்சியருக்கு முகவரியிட்டது.
3. பழனி வருவாய் கோட்டாட்சியர் கடிதம் எண்: 130/2026/அ7, நாள்: 09.01.2026
4. உதவி இயக்குநர், புவியியல் மற்றும் சுரங்கத்துறை அவர்களின் புலத்தணிக்கை அறிக்கை நாள்: 17.02.2026
5. திரு.பா.கோபாலகிருஷ்ணன், த/பெ.பாலுச்சாமி, எண்.5/107, பச்சாபாளையம் தோட்டம், சூலூர் வட்டம், கோயம்புத்தூர் என்பவரது கடிதம் நாள்: 04.03.2026
6. 1959 -ம் வருடத்திய தமிழ்நாடு சிறுகனிம சலுகை விதிகள் 41 மற்றும் 42.
7. அரசாணை எண்.169 தொழில் (எம்.எம்.சி.1) துறை, நாள்: 04.08.2020.
8. அரசாணை எண்.208, தொழில் (எம்.எம்.சி.1) துறை, நாள்: 21.09.2020.
9. தொடர்புடைய ஆவணங்கள்.

*****

திண்டுக்கல் மாவட்டம், பழனி வட்டம், வடக்கு வாடிப்பட்டி கிராமம், புல எண்கள். 50/4 (0.28.0 ஹெக்டேர்), 50/5ஏ (0.25.50 ஹெக்டேர்), 51/1 (0.24.50 ஹெக்டேர்), 51/2 (0.23.50 ஹெக்டேர்), 51/3 (0.21.50 ஹெக்டேர்), 51/4 (0.23.50

ஹெக்டேர்), 51/5 (0.24.50 ஹெக்டேர்), 51/6 (0.21.00 ஹெக்டேர்), 51/7 (0.24.50 ஹெக்டேர்), 51/8 (0.20.50 ஹெக்டேர்) ஆகியவற்றில் 2.37.0 ஹெக்டேர் பரப்பில் உடைகல் மற்றும் கிராவல் குவாரி குத்தகை உரிமம் வழங்கக்கோரி திரு.பா.கோபாலகிருஷ்ணன் என்பவர் பார்வை 1-ல் காணும் விண்ணப்பத்தினை சமர்பித்துள்ளார்.

O/o Assistant Director Geology and Mining Collectorate Dindigul - 624 004.

பழனி, வருவாய் கோட்டாட்சியர் மற்றும் புவியியல் மற்றும் சுரங்கத்துறை, உதவி இயக்குநர் ஆகியோரின் அறிக்கையில் விண்ணப்பிக்கப்பட்டுள்ள புல எண்கள் 50/4, 50/5ஏ, 51/1, 51/2, 51/3, 51/4, 51/5, 51/6, 51/7 மற்றும் 51/8 ஆகியவை பட்டா எண்.1089-ன்படி பாலுச்சாமி மகன் கோபாலகிருஷ்ணன்(1), வேலுச்சாமி மகன் தினேஷ்(2), ராமசாமி மகன் பாலச்சந்துரு (3), மயில்சாமி மகன் கார்த்தி (4) ஆகியோர் பெயரில் பட்டா தாக்கலாகியுள்ளது என்றும், கூட்டுப்பட்டாதாரர்களான வேலுச்சாமி மகன் தினேஷ்-1, ராமசாமி மகன் பாலச்சந்துரு-2, மயில்சாமி மகன் கார்த்தி-3 ஆகிய மூவரும் மனுதாரர் திரு.பா.கோபாலகிருஷ்ணன் என்பவருக்கு குத்தகை பத்திர ஆவண எண். 3251/2025 நாள்: 02.09.2025-ன்படி 15 ஆண்டுகளுக்கு மட்டும் குத்தகை பத்திரம் செய்து கொடுத்துள்ளனர் எனவும், விண்ணப்பிக்கப்பட்ட புலங்களில் இருந்து 300 மீட்டர் சுற்றளவிற்குள் அங்கீகரிக்கப்பட்ட குடியிருப்புகள், வழிபாட்டுதலங்கள், வீட்டுமனைகள் ஏதுமில்லை என்றும், 50 மீட்டர் சுற்றளவில் தேசிய/மாநில நெடுஞ்சாலைகள், ஆறுகள், உயர் /தாழ்வழுத்த மின்கம்பங்கள், உயர் வகை மரங்கள் இல்லை எனவும், மனுதாரர் விண்ணப்ப புலங்களின் மேற்கு புல எண்.52 மற்றும் தெற்கு புல எண்.46-ல் செல்லும் வண்டிப்பாதை செல்கிறது எனவும், மேலும் புலங்களில் இருந்து உடைகற்கள் உற்பத்தி செய்ய இயலும் என தெரிவித்து கீழ்காணும் நிபந்தனைகளுக்குட்பட்டு மேற்கண்ட புலங்களில் உடைகல் குவாரி குத்தகை உரிமம் பத்து (10) ஆண்டுகளுக்கு வழங்க பரிந்துரை செய்துள்ளனர்.

1) அருகிலுள்ள பட்டா நிலங்களுக்கு 7.5 மீ மற்றும் அரசு புறம்போக்கு நிலங்களுக்கு 10 மீ பாதுகாப்பு இடைவெளி விடுத்து குவாரி செய்தல் வேண்டும்.
2) விண்ணப்ப புலங்களின் மேற்கு புல எண்.52 மற்றும் தெற்கு புல எண்.46-ல் செல்லும் வண்டிப்பாதைக்கு 10 மீட்டர் பாதுகாப்பு இடைவெளி விட வேண்டும்.
3) 1959 ஆம் வருடத்திய தமிழ்நாடு சிறுகனிமச் சலுகை விதிகள் விதி எண். 41 மற்றும் 42-ன்படி சுரங்கத்திட்டம் மற்றும் சுற்றுச்சூழல் தடையில்லாச் சான்று குத்தகை உரிமம் வழங்குவதற்கு முன் சமர்ப்பிக்க வேண்டும்.



எனவே, துறை அலுவலர்களின் பரிந்துரை மற்றும் மனுதாரரின் கோரிக்கையினை ஏற்றும் நிபந்தனைகளுக்கு உட்பட்டும், திண்டுக்கல் மாவட்டம், பழனி வட்டம், வடக்கு வாடிப்பட்டி கிராமம், புல எண்கள். 50/4 (0.28.0 ஹெக்டேர்), 50/5ஏ (0.25.50 ஹெக்டேர்), 51/1 (0.24.50 ஹெக்டேர்), 51/2 (0.23.50 ஹெக்டேர்), 51/3 (0.21.50 ஹெக்டேர்), 51/4 (0.23.50 ஹெக்டேர்), 51/5 (0.24.50 ஹெக்டேர்), 51/6 (0.21.00 ஹெக்டேர்), 51/7 (0.24.50 ஹெக்டேர்), 51/8 (0.20.50 ஹெக்டேர்) ஆகியவற்றில் 2.37.0 ஹெக்டேர் பரப்பில் உடைகல் குவாரி குத்தகை உரிமம் 1959-ம் வருடத்திய தமிழ்நாடு சிறுகனிம சலுகை விதிகள் விதி எண்: 19 (1) மற்றும் 20-ன் படி பத்து (10) வருட காலத்திற்கு உடைகல் மற்றும் கிராவல் குவாரி உரிமம் வழங்க தகுதி வாய்ந்த நிலப்பரப்பாக (Precise Area) கருதப்படுகிறது.

தமிழ்நாடு சிறுகனிம சலுகை விதிகள்-1959 விதி எண்: 41 -ன்படி குவாரி பணி மேற்கொள்வது தொடர்பாக வரைவு சுரங்கத் திட்டத்தினை (Mining Plan) 90 தினங்களுக்குள் சமர்ப்பிக்குமாறும், விதி எண்: 42-ன்படி மாநில அளவிலான சுற்றுச்சூழல் தாக்க மதிப்பீட்டு ஆணையத்தின் (State Level Environmental Impact Assessment Authority) இசைவினைப் பெற்று சமர்ப்பிக்குமாறும் மனுதாரர் திரு.பா.கோபாலகிருஷ்ணன் என்பவர் கேட்டுக் கொள்ளப்படுகிறார்.

10.03.2021

உதவி இயக்குநர்,
புவியியல் மற்றும் சுரங்கத்துறை,
திண்டுக்கல்.

பெறுநர்

திரு.பா.கோபாலகிருஷ்ணன்,
த/பெ.பாலுச்சாமி,
எண்.5/107,
பச்சாபாளையம் தோட்டம்,
சூலூர் வட்டம்,
கோயம்புத்தூர் மாவட்டம்

நகல்
உறுப்பினர் செயலர்,
மாநில சுற்றுசூழல் தாக்க மதிப்பீட்டு ஆணையம் (SEIAA),
சென்னை.

ANNEXURE II

District : Dindigul

Taluk : Palani


Village : Vadipatti-North [106]

Survey No : 51

Area : Hect 01 Ares 83.50

Scale : 1 : 918

Assistant Director Dept.of Geology and Mining Collectorate Dindigul - 624 004. C/o

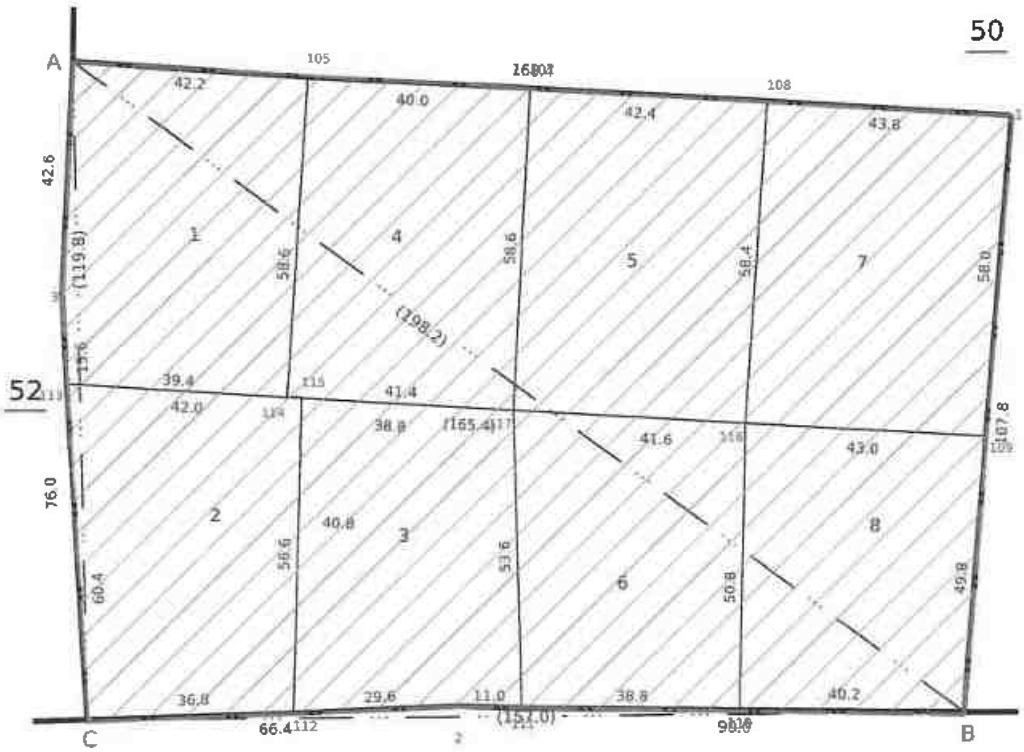

LEASE APPLIED AREA

Signed By Tahsildar

Name of approver : thpln

Date of Approval : 15-12-2017

Date of Issue: 02-02-2026 11:19:36

District : Dindigul


Taluk : Palani


Village : Vadipatti-North [106]

Survey No : 50

Area : Hect 03 Ares 84

Scale : 1 : 2192

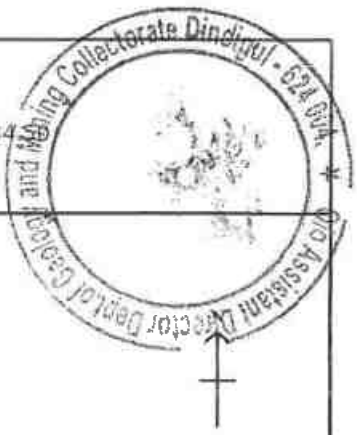

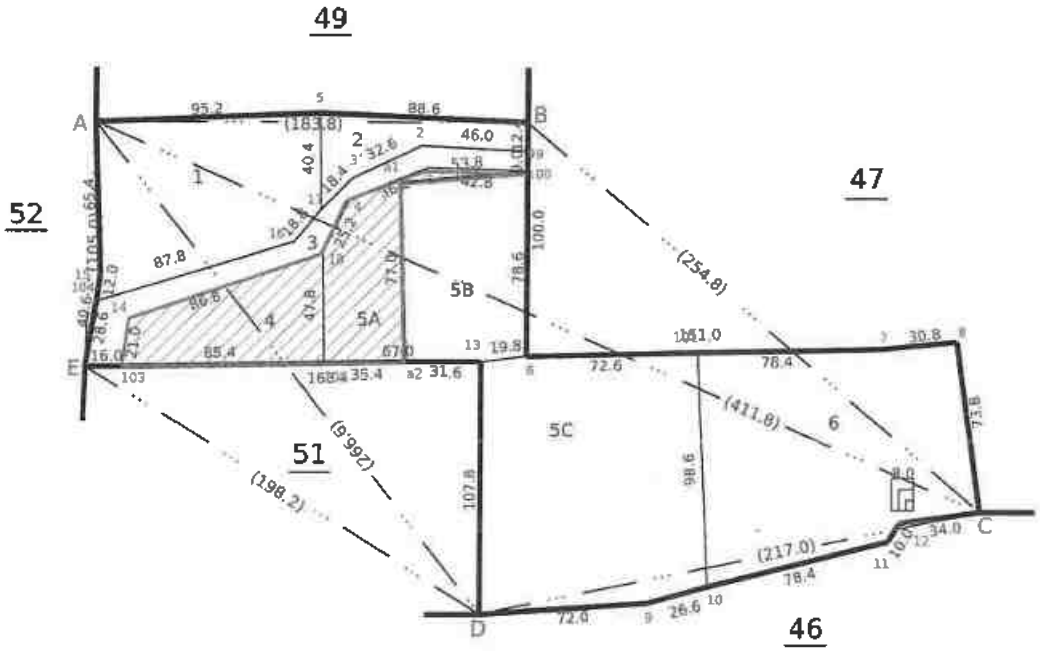

LEASE APPLIED AREA


Signed By Tahsildar

Name of approver : thpln

Date of Approval : 02-06-2020

Date of Issue: 02-02-2026 11:12:28

No. 50
THATHANAICKANPATTI (NORTH)

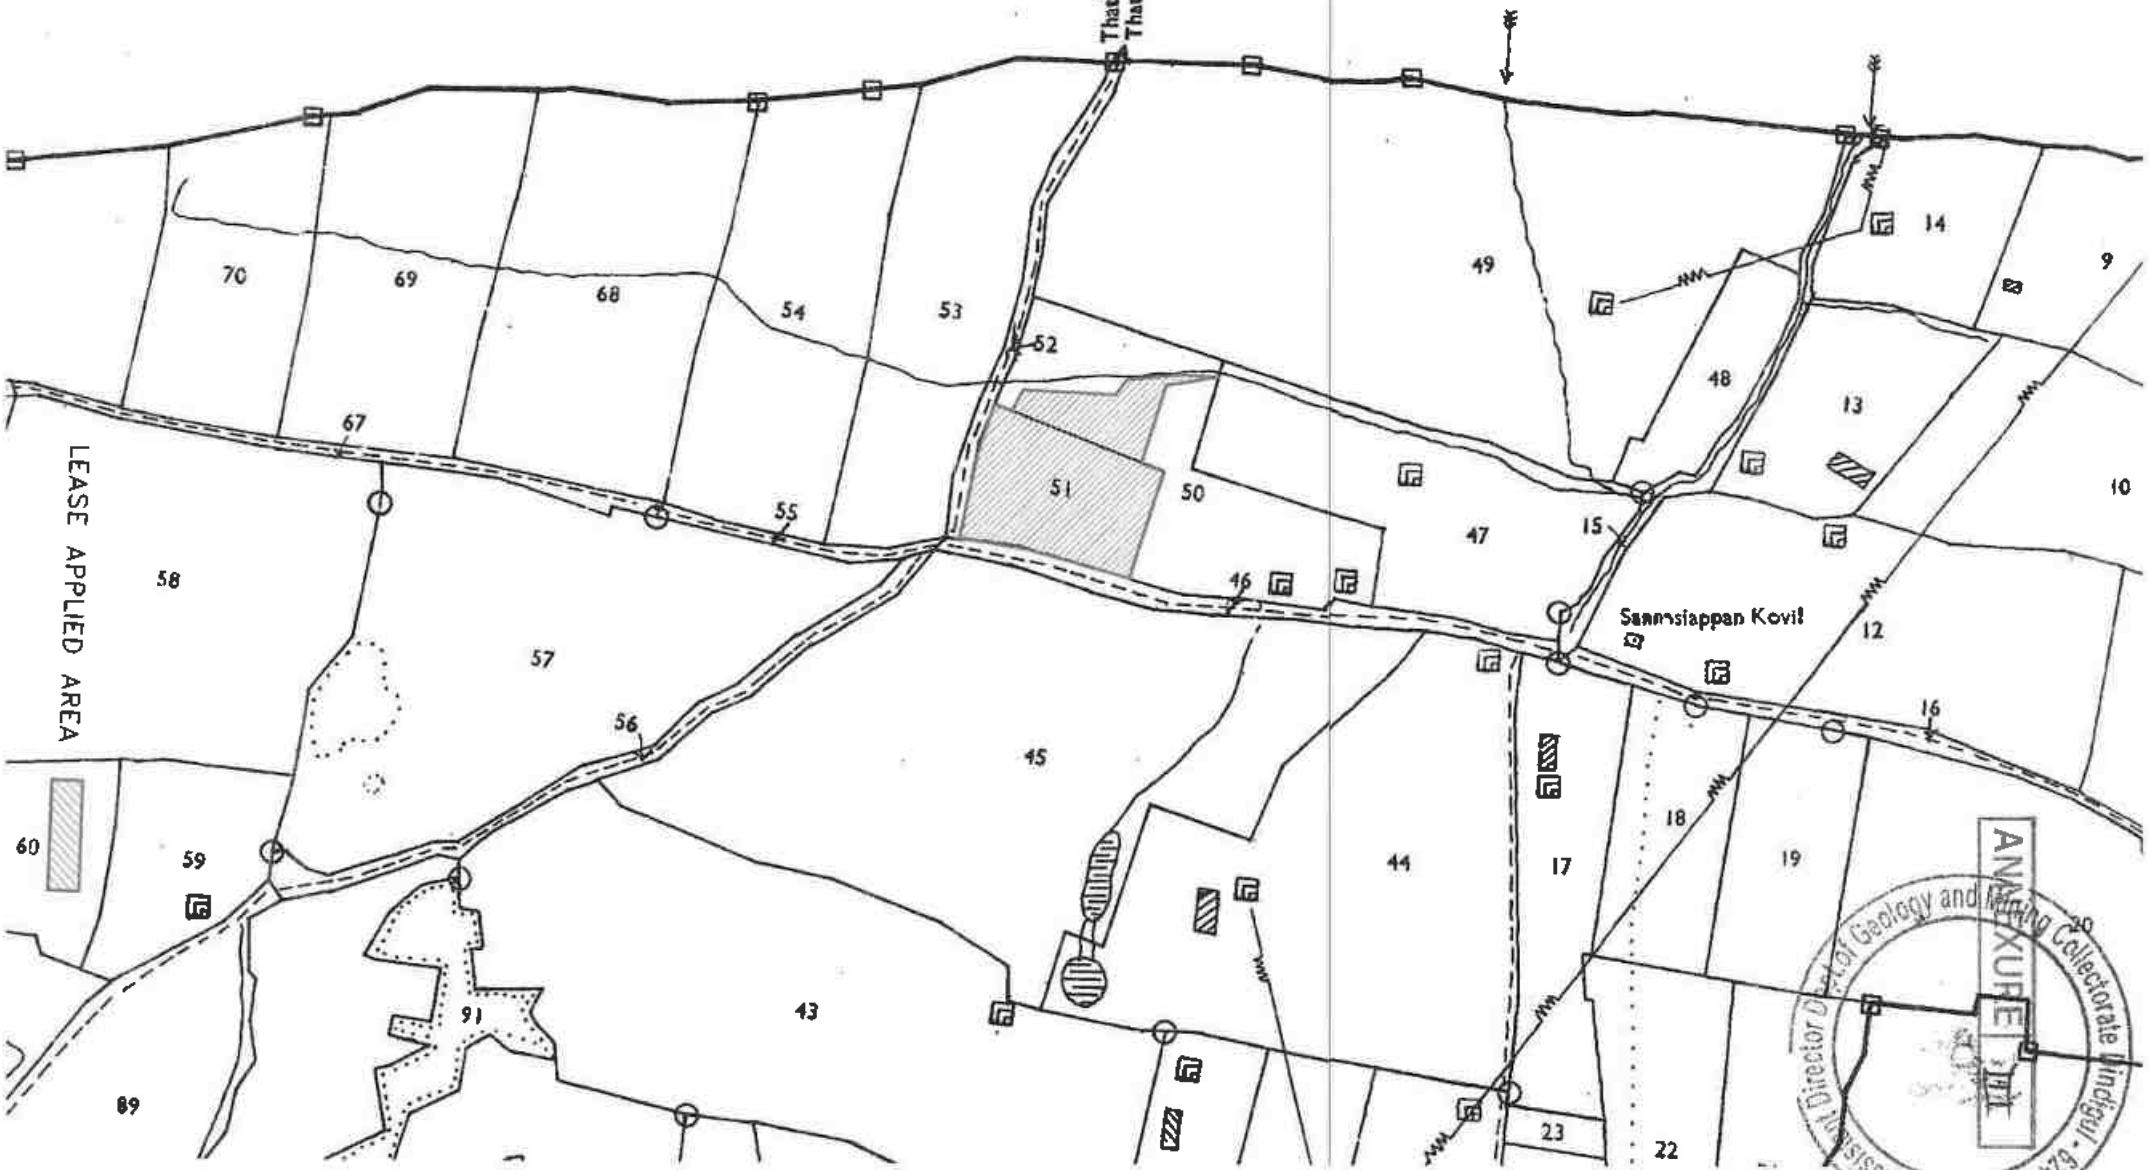

ANNEXURE IV

தமிழ்நாடு அரசு

வருவாய் மற்றும் பேரிடர் மேலாண்மைத் துறை

நில உரிமை விபரங்கள் : இ. எண் 10(1) பிரிவு

மாவட்டம் : திண்டுக்கல் வட்டம் : பழனி

வருவாய் கிராமம் : வாடிப்பட்டி வடக்கு பட்டா எண் : 1089

Assistant Director Geology and Mining Collectorate Dindigul - 624 004. O/o

உரிமையாளர்கள் பெயர்

1.	பாலுச்சாமி	மகன்	கோபாலகிருஷ்ணன்	-
2.	வேலுச்சாமி	மகன்	தினேஷ்	-
3.	ராமசாமி	மகன்	பாலச்சந்துரு	-
4.	மயில்சாமி	மகன்	கார்த்தி	-



புல எண்	உட்பிரிவு	புன்செய்		நன்செய்		மற்றவை		குறிப்புரைகள்
		பரப்பு	தீர்வை	பரப்பு	தீர்வை	பரப்பு	தீர்வை	
		ஹெக் - ஏர்	ரூ - பை	ஹெக் - ஏர்	ரூ - பை	ஹெக் - ஏர்	ரூ - பை	
47	3	0 - 24.50	0.67	--	--	--	--	2025/0103/13/394156--- ------ Digitally signed:Karpagam D Head Quarters Deputy Tahsildar 12/08/2025 07:26:57:PM
47	4A	0 - 4.00	0.11	--	--	--	--	2025/0103/13/394156--2019/13/21/000041SD ------ Digitally signed:Karpagam D Head Quarters Deputy Tahsildar 12/08/2025 07:26:57:PM
47	7	0 - 22.00	0.60	--	--	--	--	2025/0103/13/394156--- ------ Digitally signed:Karpagam D Head Quarters Deputy Tahsildar 12/08/2025 07:26:57:PM
50	1	0 - 59.50	1.65	--	--	--	--	2025/0103/13/394156--- ------ Digitally signed:Karpagam D Head Quarters Deputy Tahsildar 12/08/2025 07:26:57:PM
50	2	0 - 15.00	0.41	--	--	--	--	2025/0103/13/394156--- ------ Digitally signed:Karpagam D Head Quarters Deputy Tahsildar 12/08/2025 07:26:57:PM
50	4	0 - 28.00	0.77	--	--	--	--	2025/0103/13/394156--- ------ Digitally signed:Karpagam D Head Quarters Deputy Tahsildar 12/08/2025 07:26:57:PM

50	5A	0 - 25.50	0.71	--	--	--	--	2025/0103/13/394156--2019/13/21/000043SD ------ Digitally signed:Karpagam D Head Quarters Deputy Tahsildar 12/08/2025 07:26:57:PM
50	5B	0 - 41.30	1.14	--	--	--	--	2025/0103/13/394156--2019/13/21/000043SD ------ Digitally signed:Karpagam D Head Quarters Deputy Tahsildar 12/08/2025 07:26:57:PM
50	5C	0 - 98.20	2.73	--	--	--	--	2025/0103/13/394156--2019/13/21/000043SD ------ Digitally signed:Karpagam D Head Quarters Deputy Tahsildar 12/08/2025 07:26:57:PM
51	1	0 - 24.50	0.52	--	--	--	--	2025/0103/13/394156-- ------ Digitally signed:Karpagam D Head Quarters Deputy Tahsildar 12/08/2025 07:26:57:PM
51	2	0 - 23.50	0.50	--	--	--	--	2025/0103/13/394156-- ------ Digitally signed:Karpagam D Head Quarters Deputy Tahsildar 12/08/2025 07:26:57:PM
51	3	0 - 21.50	0.46	--	--	--	--	2025/0103/13/394156-- ------ Digitally signed:Karpagam D Head Quarters Deputy Tahsildar 12/08/2025 07:26:57:PM
51	4	0 - 23.50	0.50	--	--	--	--	2025/0103/13/394156-- ------ Digitally signed:Karpagam D Head Quarters Deputy Tahsildar 12/08/2025 07:26:57:PM

51	5	0 - 24.50	0.53	--	--	--	--	2025/0103/13/394156-------- Digitally signed:Karpagam D Head Quarters Deputy Tahsildar 12/08/2025 07:26:57:PM
51	6	0 - 21.00	0.45	--	--	--	--	2025/0103/13/394156-------- Digitally signed:Karpagam D Head Quarters Deputy Tahsildar 12/08/2025 07:26:57:PM
51	7	0 - 24.50	0.53	--	--	--	--	2025/0103/13/394156-------- Digitally signed:Karpagam D Head Quarters Deputy Tahsildar 12/08/2025 07:26:57:PM
51	8	0 - 20.50	0.44	--	--	--	--	2025/0103/13/394156-------- Digitally signed:Karpagam D Head Quarters Deputy Tahsildar 12/08/2025 07:26:57:PM
		5 - 1.50	12.72					

குறிப்பு :

1. மேற்கண்ட தகவல் / சான்றிதழ் நகல் விவரங்கள் மின் பதிவேட்டிலிருந்து பெறப்பட்டவை. இவற்றை தாங்கள் **https://eservices.tn.gov.in** என்ற இணைய தளத்தில் **P/13/21/106/01089/140608** என்ற குறிப்பு எண்ணை உள்ளீடு செய்து உறுதி செய்துகொள்ளவும்.
2. இத் தகவல்கள் 15-10-2025 அன்று 06:34:53 PM நேரத்தில் அச்சடிக்கப்பட்டது.
3. கைப்பேசி கேமராவின்2D barcode படிப்பான் மூலம் படித்து 3G/GPRS வழி இணையதளத்தில் சரிபார்க்கவும்

1435 – ஆம் பகுதியில் திண்டுக்கல் - மாவட்டம் பழனி வட்டம் 52 கிராமப் வரைபடம்

கிராமம் வரைபடம்

என் 2

கிராமத்தில் ஈரடவாரி புலவாரி கைப்பற்று சாகுபடி அடங்கல் கணக்கு

நில வரித் திட்டத்தின்படி புலன்களின் விபரம்.					கைப்பற்று தாரருடைய பெயரும் எண்ணும் அல்லது அறுபோக தாரருடைய பெயர்.	சாகுபடி யானபின் கொள்.	முதல் போகம்.					இரண்டாம் போகம்.					விளைச்சல் குறைவுக்காக நிவாரண மாகப் பெறப்பட்ட தொகை.	மேற்கண்டவகையில் பயிரிடப்படாது உள்ள நிலத்தில் தரிசை மற்றும் பரப்பின் விவரங்கள் ஒவ்வொரு நிலை அளவு என் அல்லது அதன் பகுதியில்.	பயிர் பார்க்கையிடும் அலுவலர் குறிப்புரைகள்.
நில எண்ணை எண் (1)	உட்பிரிவு எண் (2)	பரப்பு (3)	தீர்வை. (4)	ஒரு போகம் அதன்று இரு போகம். (5)	(6)	நிலத்தின் எந்த பகுதி யானது சாகுபடியானதை பயிரிடப்பட்டுள்ளதை. (7)	எந்த மாதத்தில் பயிர் செய்யப்பட்டது அறுவடை செய்யப்பட்டது. (8)	பயிரின் பெயர். (9)	பயிரானது / அறுவடையான பரப்பு. (10)	உண்மையான பாய்ச்சல் ஆதாரம். (11)	விளைச்சல் அளவு விழுக்காடு. (12)	எந்த மாதத்தில் பயிர் செய்யப்பட்டது அறுவடை செய்யப்பட்டது. (13)	பயிரின் பெயர். (14)	பயிரானது / அறுவடையான பரப்பு. (15)	உண்மையான பாய்ச்சல் ஆதாரம். (16)	விளைச்சல் அளவு விழுக்காடு. (17)	(1) வானம் பார்த்த பூமி; (2) கிணற்றுப் பாசனம்; (3) ஏரிப் பாசனம்; (4) கால்வாய் பாசனம்; (5) மற்ற ஊற்றுகள் (6) இதர சாதனங்களால் பாசனம் செய்யப்பட்ட நிலங்கள் (7) தோட்டம் (8) தரிசு (9) இதர வகை. (18)	(அ) வகை, (ஆ) பயன்படு பயிர் செய்ய இயலாத நிலம், (இ) விசேஷமும் மற்றும் இதர காரியங்களுக்கு பயன் படுத்தும் படும் நிலம், (ஈ) பயிரிடதக்க தரிசு (உ) நிலையான பூமி தரைகளும் மற்றும் இதர மேய்ச்சல் நிலங்களும், (ஊ) விலக்கப்பட்ட நிகர பரப்பில் சேர்க்கப்படாத மரங்கள் பயிர்களும் தோப்புகளும், (எ) நடப்புத் தரிசுகள் (ஏ) இதர தகவல் நிலங்கள். (18அ)	பயிர் பார்க்கையிடும் அலுவலர் குறிப்புரைகள். (19)
50	1	0.59.5	1.65	1089	திருவளர்செல்வன்	-	-	-	-	-							நிலவரம் தரிசு		
	4	1.28.0	3.71	1089	-ம-	(ஆ)	-	-	-	-									
	5A	1.25.0	3.71	1089	-ம-	(ஆ)	-	-	-	-									
51	1	1.21.0	3.52	1089	-ம-	(ஆ)	-	-	-	-									
	2	1.23.0	3.50	1089	-ம-	(ஆ)	-	-	-	-									
	3	1.21.0	3.46	1089	-ம-	(ஆ)	-	-	-	-									
	4	1.23.0	3.50	1089	-ம-	(ஆ)	-	-	-	-									
	5	1.24.0	3.53	1089	-ம-	(ஆ)	-	-	-	-									
	6	1.21.0	3.45	1089	-ம-	(ஆ)	-	-	-	-									
	7	1.14.5	3.53	1089	-ம-	(ஆ)	-	-	-	-									
	8	1.20.5	3.44	1089	-ம-	(ஆ)	-	-	-	-									

15/10/2025

கிராம நிர்வாக அலுவலர்
R.வாடிப்பட்டி கிராமம் வடக்குபிதற்கு
பழனி வட்டம்.

383/78-R.F. III-A-10-20,00,000 Cps.-GBP.-Mdu.-7-2023.

ANNEXURE V

Office of the Assistant Director Dept. of Geology and Mining Collectorate Dindigul - 624 004

ANNEXURE VI



அ-பதிவேடு விவரங்கள் - ஊரகம்

மாவட்டம் : திண்டுக்கல்

வட்டம் : பழனி

கிராமம் : வாடிப்பட்டி வடக்கு

1. புல எண்	50
2. உட்பிரிவு எண்	4
3. பழைய புல உட்பிரிவு எண்	50-4
4. பகுதி	-
5. அரசு / ரயத்துவாரி	ரயத்துவாரி
6. நிலத்தின் வகை	புஞ்சை
7. பாசன ஆதாம்	-
8. இரு போகமா	0
9. மண் வயனமும் ரகமும்	7 - 2
10. மண் தரம்	4
11. தீர்வை (ரூ - ஹெ)	2.77
12. பரப்பு (ஹெக்டேர் - ஏர்)	0 - 28.00
13. மொத்த தீர்வை (ரூ - பை)	0.77
14. பட்டா எண்	1089
15. குறிப்பு	-
16. பெயர்	கோபாலகிருஷ்ணன் மற்றும் 3பேர்

குறிப்பு:

1. மேற்கண்ட தகவல் / சான்றிதழ் நகல் விவரங்கள் மின் பதிவேட்டிலிருந்து பெறப்பட்டவை. இவற்றை தாங்கள் **https://eservices.tn.gov.in** என்ற இணைய தளத்தில் **13/21/106/50/4/180608** என்ற குறிப்பு எண்ணை உள்ளீடு செய்து உறுதி செய்துகொள்ளவும்.



அ-பதிவேடு விவரங்கள் - ஊரகம்

மாவட்டம் : திண்டுக்கல்

வட்டம் : பழனி

கிராமம் : வாடிப்பட்டி வடக்கு

1. புல எண்	50
2. உட்பிரிவு எண்	5A
3. பழைய புல உட்பிரிவு எண்	50-5
4. பகுதி	P
5. அரசு / ரயத்துவாரி	ரயத்துவாரி
6. நிலத்தின் வகை	புஞ்சை
7. பாசன ஆதாரம்	-
8. இரு போகமா	0
9. மண் வயனமும் ரகமும்	7 - 2
10. மண் தரம்	4
11. தீர்வை (ரூ - பை)	2.77
12. பரப்பு (ஹெக்டேர் - ஏர்)	0 - 25.50
13. மொத்த தீர்வை (ரூ - பை)	0.71
14. பட்டா எண்	1089
15. குறிப்பு	-
16. பெயர்	கோபாலகிருஷ்ணன் மற்றும் 3பேர்

குறிப்பு:

1. மேற்கண்ட தகவல் / சான்றிதழ் நகல் விவரங்கள் மின் பதிவேட்டிலிருந்து பெறப்பட்டவை. இவற்றை தாங்கள் **https://eservices.tn.gov.in** என்ற இணைய தளத்தில் **13/21/106/50/5A/180608** என்ற குறிப்பு எண்ணை உள்ளீடு செய்து உறுதி செய்துகொள்ளவும்.

அ-பதிவேடு விவரங்கள் - சுருக்கம்

மாவட்டம் : திண்டுக்கல்

வட்டம் : பழனி

கிராமம் : வாடிப்பட்டி வடக்கு

1. புல எண்	51
2. உட்பிரிவு எண்	1
3. பழைய புல உட்பிரிவு எண்	51-1
4. பகுதி	-
5. அரசு / தனியார்	தனியார்
6. நிலத்தின் வகை	புஞ்சை
7. பாசன ஆதாரம்	-
8. இரு போகமா	0
9. மண் வளமும் தன்மையும்	7 - 3
10. மண் தரம்	5
11. தீர்வை (ரூ - பை)	2.15
12. பரப்பு (ஹெக்டேர் - ஏர்)	0 - 24.50
13. மொத்த தீர்வை (ரூ - பை)	0.52
14. பட்டா எண்	1089
15. குறிப்பு	-
16. பெயர்	கோபாலகிருஷ்ணன் மற்றும் 3பேர்

குறிப்பு:

1. மேற்கண்ட தகவல் / சான்றிதழ் நகல் விவரங்கள் மின் பதிவேட்டிலிருந்து பெறப்பட்டவை. இவற்றை தாங்கள் **https://eservices.tn.gov.in** என்ற இணைய தளத்தில் **13/21/106/51/1/180608** என்ற குறிப்பு எண்ணை உள்ளீடு செய்து உறுதி செய்துகொள்ளவும்.

அடங்கல் விவரங்கள் - ஊரகம்

மாவட்டம் : திண்டுக்கல்

வட்டம் : பழனி

கிராமம் : வாடிப்பட்டி வடக்கு

1. புல எண்	51
2. உட்பிரிவு எண்	2
3. பழைய புல உட்பிரிவு எண்	51-2
4. பரப்பு	-
5. அரசு / ரயத்துவாரி	ரயத்துவாரி
6. நிலத்தின் வகை	புஞ்சை
7. பாசன ஆதாரம்	-
8. இரு போகமா	0
9. மண் வகைமும் ரகமும்	7 - 3
10. மண் தரம்	5
11. தீர்வை (ரூ - ஹெ)	2.15
12. பரப்பு (ஹெக்டேர் - ஏர்)	0 - 23.50
13. மொத்த தீர்வை (ரூ - பை)	0.50
14. பட்டா எண்	1089
15. குறிப்பு	-
16. பெயர்	கோபாலகிருஷ்ணன் மற்றும் 3பேர்

குறிப்பு:

1. மேற்கண்ட தகவல் / சான்றிதழ் நகல் விவரங்கள் மின் பதிவேட்டிலிருந்து பெறப்பட்டவை. இவற்றை தாங்கள் **https://eservices.tn.gov.in** என்ற இணைய தளத்தில் **13/21/106/51/2/180608** என்ற குறிப்பு எண்ணை உள்ளீடு செய்து உறுதி செய்துகொள்ளவும்.



அ-பதிவேடு விவரங்கள் - ஊரகம்

மாவட்டம் : திண்டுக்கல்

வட்டம் : பழனி

கிராமம் : வாடிப்பட்டி வடக்கு

1. புல எண்	51
2. உட்பிரிவு எண்	3
3. பழைய புல உட்பிரிவு எண்	51-3
4. பகுதி	-
5. அரசு / ரயத்துவாரி	ரயத்துவாரி
6. நிலத்தின் வகை	புஞ்சை
7. பாசன ஆதாரம்	-
8. இரு போகமா	0
9. மண் வயனரும் ரகமும்	7 - 3
10. மண் நயம்	5
11. தீர்வை (ரூ - ஹெ)	2.15
12. பரப்பு (ஹெக்டேர் - ஏர்)	0 - 21.50
13. மொத்த தீர்வை (ரூ - பை)	0.46
14. பட்டா எண்	1089
15. குறிப்பு	-
16. பெயர்	கோபாலகிருஷ்ணன் மற்றும் 3பேர்

குறிப்பு:

1. மேற்கண்ட தகவல் / சான்றிதழ் நகல் விவரங்கள் மின் பதிவேட்டிலிருந்து பெறப்பட்டவை. இவற்றை தாங்கள் **https://eservices.tn.gov.in** என்ற இணைய தளத்தில் **13/21/106/51/3/180608** என்ற குறிப்பு எண்ணை உள்ளீடு செய்து உறுதி செய்துகொள்ளவும்.

அ-பதிலேடு விவரங்கள் - ஊரகம்



மாவட்டம் : திண்டுக்கல்

வட்டம் : பழனி

கிராமம் : வாடிப்பட்டி வடக்கு

1. புல எண்	51
2. உட்பிரிவு எண்	4
3. பழைய புல உட்பிரிவு எண்	51-4
4. பகுதி	-
5. அரசு / ரயத்துவாரி	ரயத்துவாரி
6. நிலத்தின் வகை	புஞ்சை
7. பாசன ஆதாரம்	-
8. இரு போகமா	0
9. மண் வயனமும் ரகமும்	7 - 3
10. மண் தரம்	5
11. தீர்வை (ரூ - ஹெ)	2.15
12. பரப்பு (ஹெக்டேர் - ஏர்)	0 - 23.50
13. மொத்த தீர்வை (ரூ - பை)	0.50
14. பட்டா எண்	1089
15. குறிப்பு	-
16. பெயர்	கோபாலகிருஷ்ணன் மற்றும் 3பேர்

குறிப்பு:

1. மேற்கண்ட தகவல் / சான்றிதழ் நகல் விவரங்கள் மின் பதிவேட்டிலிருந்து பெறப்பட்டவை. இவற்றை தாங்கள் **https://eservices.tn.gov.in** எனற இணைய தளத்தில் **13/21/106/51/4/180608** என்ற குறிப்பு எண்ணை உள்ளீடு செய்து உறுதி செய்துகொள்ளவும்.



அடங்கல்

மாவட்டம் : திண்டுக்கல்

வட்டம் : பழனி

கிராமம் : வாடிப்பட்டி வடக்கு

1. புல எண்	51
2. உட்பிரிவு எண்	5
3. பழைய புல உட்பிரிவு எண்	51-5
4. பகுதி	-
5. அரசு / ராயத்துவாரி	ராயத்துவாரி
6. நிலத்தின் வகை	புஞ்சை
7. பாசன ஆதாரம்	-
8. இரு போகமா	0
9. மண் வளமும் ரகமும்	7 - 3
10. மண் தரம்	5
11. தீர்வை (ரூ - ஹெ)	2.15
12. பரப்பு (ஹெக்டேர் - ஏர்)	0 - 24.50
13. மொத்த தீர்வை (ரூ - பை)	0.53
14. பட்டா எண்	1089
15. குறிப்பு	-
16. பெயர்	கோபாலகிருஷ்ணன் மற்றும் 3பேர்

குறிப்பு:

1. மேற்கண்ட தகவல் / சான்றிதழ் நகல் விவரங்கள் மின் பதிவேட்டிலிருந்து பெறப்பட்டவை. இவற்றை தாங்கள் **https://eservices.tn.gov.in** என்ற இணைய தளத்தில் **13/21/106/51/5/180608** என்ற குறிப்பு எண்ணை உள்ளீடு செய்து உறுதி செய்துகொள்ளவும்.



அ-பதிவேடு விவரங்கள் - சுரகம்

மாவட்டம் : திண்டுக்கல்

வட்டம் : பழனி

கிராமம் : வாடிப்பட்டி வடக்கு

1. புல எண்	51
2. உட்பிரிவு எண்	6
3. பழைய புல உட்பிரிவு எண்	51-6
4. பகுதி	-
5. அரசு / ரயத்துவாரி	ரயத்துவாரி
6. நிலத்தின் வகை	புஞ்சை
7. பாசன ஆதாரம்	-
8. இரு போகமா	0
9. மண் வளமும் தரமும்	7 - 3
10. மண் தரம்	5
11. தீர்வை (ரூ - தை)	2.15
12. பரப்பு (ஹெக்டேர் - ஏர்)	0 - 21.00
13. மொத்த தீர்வை (ரூ - பை)	0.45
14. பட்டா எண்	1089
15. குறிப்பு	-
16. பெயர்	கோபாலகிருஷ்ணன் மற்றும் 3பேர்

குறிப்பு:

1. மேற்கண்ட தகவல் / சான்றிதழ் நகல் விவரங்கள் மின் பதிவேட்டிலிருந்து பெறப்பட்டவை. இவற்றை தாங்கள் **https://eservices.tn.gov.in** என்ற இணைய தளத்தில் **13/21/106/51/6/180608** என்ற குறிப்பு எண்ணை உள்ளீடு செய்து உறுதி செய்துகொள்ளவும்.



அ-பதிவேடு விவரங்கள் - ஊரகம்

மாவட்டம் : திண்டுக்கல்

வட்டம் : பழனி

கிராமம் : வாடிப்பட்டி வடக்கு

1. புல எண்	51
2. உட்பிரிவு எண்	7
3. பழைய புல உட்பிரிவு எண்	51-7
4. பகுதி	-
5. அரசு / ரயத்துவாரி	ரயத்துவாரி
6. நிலத்தின் வகை	புஞ்சை
7. பாசன ஆதாரம்	-
8. இரு போகமா	0
9. மண் வகைமுறை முறைமம்	7 - 3
10. மண் தரம்	5
11. தீர்வை (ரூ - தெற)	2.15
12. பரப்பு (ஹெக்டேர் - ஏர்)	0 - 24.50
13. மொத்த தீர்வை (ரூ - பை)	0.53
14. பட்டா எண்	1089
15. குறிப்பு	-
16. பெயர்	கோபாலகிருஷ்ணன் மற்றும் 3பேர்

குறிப்பு:

1. மேற்கண்ட தகவல் / சான்றிதழ் நகல் விவரங்கள் மின் பதிவேட்டிலிருந்து பெறப்பட்டவை. இவற்றை தாங்கள் **https://eservices.tn.gov.in** என்ற இணைய தளத்தில் **13/21/106/51/7/180608** என்ற குறிப்பு எண்ணை உள்ளீடு செய்து உறுதி செய்துகொள்ளவும்.



அ-பதிலேடு விவரங்கள் - ஜரகம்

மாவட்டம் : திண்டுக்கல்

வட்டம் : பழனி

கிராமம் : வாடிப்பட்டி வடக்கு

1. புல எண்	51
2. உட்பிரிவு எண்	8
3. பழைய புல உட்பிரிவு எண்	51-8
4. பகுதி	-
5. அரசு / ரயத்துவாரி	ரயத்துவாரி
6. நிலத்தின் வகை	புஞ்சை
7. பாசன ஆதாரம்	-
8. இரு போகமா	0
9. மண் வயனரும் ரகமும்	7 - 3
10. மண் தரம்	5
11. தீர்வை (ரூ - தெ)	2.15
12. பரப்பு (ஹெக்டேர் - ஏர்)	0 - 20.50
13. மொத்த தீர்வை (ரூ - பை)	0.44
14. பட்டா எண்	1089
15. குறிப்பு	-
16. பெயர்	கோபாலகிருஷ்ணன் மற்றும் 3பேர்

குறிப்பு:

1. மேற்கண்ட தகவல் / சான்றிதழ் நகல் விவரங்கள் மின் பதிவேட்டிலிருந்து பெறப்பட்டவை. இவற்றை தாங்கள் https://eservices.tn.gov.in என்ற இணைய தளத்தில 13/21/106/51/8/180608 என்ற குறிப்பு எண்ணை உள்ளீடு செய்து உறுதி செய்துகொள்ளவும்.

ANNEXURE VII

Mining Collectorate Dindigul - 624

3251/2025

भारतीय गैर न्यायिक

एक सौ रुपये

Rs. 100

रु. 100

ONE HUNDRED RUPEES

सत्यमेव जयते

भारत INDIA

INDIA NON JUDICIAL

Rs. 100/-

தமிழ்நாடு தமிலநாடு TAMILNADU

FB 830650

P. செந்தில்குமரன்
முத்திரைத்தாள் விற்பனையாளர்
உரிமம் எண் : 1/2015
பெருகமணி, கிழக்கிப்பட்டி கிராமம்
பச்சாபாளையம்

02.09.2025

கோபாலகிருஷ்ணன்
பச்சாபாளையம்

குத்தகைப் பத்திரம்

முன் பணம் இல்லை

ஆண்டு ஒன்றுக்கு ரூ.1,000/- வீதம் 15 (பதினைந்து) ஆண்டுகளுக்கு இரண்டாயிரத்து இருபத்திகந்தாம் ஆண்டு செப்டம்பர் மாதம் இரண்டாம் தேதி (02.09.2025) கோயம்புத்தூர் மாவட்டம், கூலூர் வட்டம், பச்சாபாளையம், தேகாணி, பச்சாபாளையம் தோட்டம், கதவு எண்.5/107-ல் வசித்து வரும் திரு.பாலுச்சாமி அவர்கள் குமாரர் (Aadhaar No: 8598 0606 3496, PAN: BLKPG2456C) (Cell No: 99445 42030) திரு.B.கோபாலகிருஷ்ணன்-1, ஷை மாவட்டம், கிணத்துக்கடவு வட்டம், காரச்சேரி, கதவு

1.

2.

3.

4. M. Karthi

5.

3251

1 17

O/o Assistant Director Geology and Mining Collectorate Dindigul - 624...

எண்.3/235-ல் வசித்து வரும் திரு.வேலுச்சாமி அவர்கள் குமாரர் (Aadhaar No: 2585 9901 0665, PAN: BZEPV0109D) (Cell No: 75026 16100) **திரு.V.தினேஷ்-2**, ஷை மாவட்டம், சூலூர் வட்டம், பெரியகுயிலை, பச்சாபாளையம், தேகாணி, குயிலக்கார தோட்டம், கதவு எண்.4/92A-ல் வசித்து வரும் திரு.ராமசாமி அவர்கள் குமாரர் (Aadhaar No: 8102 9014 4704, PAN: GEOPR6766C) (Cell No: 80564 13831) **திரு.R.பாலச்சந்துரு-3**, கோயம்புத்தூர் மாவட்டம், சூலூர் வட்டம், பச்சாபாளையம், பெரியகுயிலை, தாதராத் தோட்டம், கதவு எண்.1/101-ல் வசித்து வரும் திரு.மயில்சாமி அவர்கள் குமாரர் (Aadhaar No: 8853 8390 6115, PAN: CMVPK1276P) (Cell No: 98422 51476) **திரு.M.கார்த்தி-4** சொத்து சுவான்தார்கள்.

கோயம்புத்தூர் மாவட்டம், சூலூர் வட்டம், பச்சாபாளையம், தேகாணி, பச்சாபாளையம் தோட்டம், கதவு எண்.5/107-ல் வசித்து வரும் திரு.பாலுச்சாமி அவர்கள் குமாரர் (Aadhaar No: 8598 0606 3496, PAN: BLKPG2456C) (Cell No: 99445 42030) **திரு.B.கோபாலகிருஷ்ணன்-5** குத்தகைதாரர் ஆக நாம் ஐந்து பேர்களும் சேர்ந்து எழுதிக்கொண்ட குத்தகைப்பத்திரம் என்னவென்றால்.,

நம்மளில் 1,2,3,4 லக்க நபர்களுக்கு சென்ற 28.07.2025-ந் தேதிய பழனி 2 நிர் சார்பதிவகம் 1 புத்தகம் 2782/2025-ம் எண் பதிவு கிரையப் பத்திரம் மூலம் சுயார்ஜித வகையில் சர்வ சுதந்திர பாத்தியப்பட்டு பிறர் சுவாதீனமின்றி அனுபவித்து வருகின்ற

1.

2.

3. R. Bala

4. M. Karthi

5.

1 25 3251
2 19

சொத்துக்களில் இதில் கண்ட சொத்துக்களை மட்டும் ஆண்டு ஒன்றுக்கு ரூ.1,000/- வீதம் 15 (பதினைந்து) ஆண்டுகளுக்கு முன் பணம் இல்லாமல் குத்தகைக்கு பேசி முடித்து ஐந்து பேர்களும் ஒப்புக்கொண்டு நாளது தேதியில் 5 லக்க நபரிடம் 1,2,3,4 லக்க நபர்கள் மொத்த குத்தகை தொகை ரூ.15,000/-(ரூபாய் பதினைந்தாயிரம்) மட்டும் ரொக்கமாக பெற்றுக்கொண்டு இதில்கண்ட சொத்தை இன்றே 1,2,3,4 லக்க நபர்கள் ஒப்படைத்து 5 லக்க நபர் சுவாதீனம் அடைந்து கொண்டபடியால் நாளது தேதியிலிருந்து 15 (பதினைந்து) ஆண்டுகளுக்கு அதாவது 02.09.2025ம் தேதி முதல் 01.09.2040ம் தேதி வரை எந்தவித ஆட்சேபணையும் இல்லாமல் வேண்டும் தொழில் செய்து 5 லக்க நபர் அனுபவித்துக் கொள்ளவேண்டியது.

நாளது தேதியிலிருந்து 15 (பதினைந்து) ஆண்டுகள் முடிந்தவுடன் (01.09.2040) எந்தவிதமான ஆட்சேபணையும் இல்லாமல் இதன் 1,2,3,4 லக்க நபர்கள் இதில் கண்ட சொத்துக்களை சுவாதீனம் பெற்றக்கொள்ளவேண்டியது.

குத்தகை காலத்தில் நிலவரியை இதன் 1,2,3,4 லக்க நபர்களே செலுத்தி கொள்ளவேண்டியது. இந்தப்படி நம் ஐந்து பேர்களின் முழுமனச்சம்மதத்துடன் எழுதிக்கொண்ட குத்தகை பத்திரம்.

1.

2.

3. R. Bala

4. M. Kanthi

5.

1 25 3251

3 19

சொத்து விபரம்

பழனி ரிடி, பழனி சப்டி 2, பழனி வட்டம், வடக்கு வாடிப்பட்டி கிராமம், பட்டா எண்.1089-ல் கண்ட

சர்வே 50/4 நிர் முழுப்புலம்	ஹெக்.0.28.00
சர்வே 50/1 நிர் முழுப்புலம்	ஹெக்.0.59.50
சர்வே 51/8 நிர் முழுப்புலம்	ஹெக்.0.20.50
சர்வே 51/7 நிர் முழுப்புலம்	ஹெக்.0.24.50
சர்வே 51/6 நிர் முழுப்புலம்	ஹெக்.0.21.00
சர்வே 51/5 நிர் முழுப்புலம்	ஹெக்.0.24.50
சர்வே 51/4 நிர் முழுப்புலம்	ஹெக்.0.23.50
சர்வே 51/3 நிர் முழுப்புலம்	ஹெக்.0.21.50
சர்வே 51/2 நிர் முழுப்புலம்	ஹெக்.0.23.50
சர்வே 51/1 நிர் முழுப்புலம்	ஹெக்.0.24.50
சர்வே 50/5A நிர் முழுப்புலம்	ஹெக்.0.25.50
ஆக மொத்தம்	ஹெக்.2.96.50-க்கு ஏக் 7 செ 32 உள்ள

புஞ்சை நிலமும்,

1.

2.

3. R. Bala

4. M. Kanthi

5.

1 25 3251
4 19

2. பின்னும் மேற்படி கிராமம். பட்டா எண்.1089-ல் கண்ட

சர்வே 50/2 நிர் முழுப்புலம் ஹெக்.0.15.00-க்கு ஏக் 0 செ 37-ல் மேல்புறம் அடியில்கண்ட மாலுக்குள் ஹெக்.0.07.50-க்கு ஏக் 0 செ 18.1/2 உள்ள புஞ்சை நிலத்திற்கு நான்கு மால் விபரம்

வடக்கு	-	சர்வே 49 நிர் நிலம்
கிழக்கு	-	சர்வே 50/2-ல் மீதி நிலம்
தெற்கு	-	சர்வே 50/3 நிர் நிலம்
மேற்கு	-	சர்வே 50/1 நிர் நிலம்

இதற்குள் ஷை ஹெக்.0.07.50-க்கு ஏக் 0 செ 18.1/2 உள்ள புஞ்சை நிலமும்,

3. பின்னும், மேற்படி கிராமம். பட்டா எண்.271-ல் கண்ட

சர்வே 50/3 நிர் முழுப்புலம் ஹெக்.0.25.50-க்கு ஏக் 0 செ 63-ல் மேல்புறம் அடியில்கண்ட மாலுக்குள் ஹெக்.0.12.75-க்கு ஏக் 0 செ 31.1/2 உள்ள புஞ்சை நிலத்திற்கு நான்கு மால் விபரம்.

வடக்கு	-	சர்வே 50/1, 50/2 நிர் நிலங்கள்
கிழக்கு	-	சர்வே 50/4, 50/5A நிர் நிலங்களும், சர்வே 50/3-ல் மீதி நிலமும்
தெற்கு	-	சர்வே 50/4, 50/5A நிர் நிலங்கள்
மேற்கு	-	வண்டிப்பாதை

இதற்குள் ஷை ஹெக்.0.12.75-க்கு ஏக் 0 செ 31.1/2 உள்ள புஞ்சை நிலமும்.

4. M. Kathi

2. V. Murugesan

5.

3. R. Bala

1 25 3251
5 19

ஆக 1.2.3 லக்க சொத்துக்கள் மொத்தம் ஏக் 7 செ 82 உள்ள புஞ்சை நிலங்களும்.
மேற்படி நிலங்களுக்கு மாமூலாக உள்ள பாதைகளின் வழியாக நடந்துகொள்ளும்
நடைபாதை பாத்தியமும் மற்றும் சகல மாமூல் அனுபவ பாத்தியங்கள் யாவும் சேர்ந்து.

1.
2.
3.
4.
5.

சாட்சிகள் :

1. **M.பொன்னுச்சாமி** (Aadhaar No: 5627 6106 2636)
த/பெ.மயில்சாமி. 2/368, ஆலமரத்தோட்டம், அரசம்பாளையம், கோயம்புத்தூர்.
(Cell No: 98946 80758)

2. **P.ராஜமாணிக்கம்** (Aadhaar No: 3185 9254 8517)
த/பெ.பொன்னுச்சாமி, 13/5, பன்னர் மேற்கு தெரு, பெரியகலையம்புத்தூர், நெய்க்காரபட்டி,
பழனி Tk. (Cell No: 94429 93277)

ஆவணம் தயாரித்தவர்:



R.பவுல் டாமினிக், பழனி.
L.No.B99/PLN/1991
pauldominic61@gmail.com
Cell.98941 38510
88252 50850.

1 25 3251
19
6

உறுதிமொழி

இந்த ஆவணத்தை எழுதிக் கொடுப்பவர்களும், எழுதிப்பெறுபவர்களும் கீழ்க்கண்ட உறுதி மொழியை அளிக்கின்றோம்.

வழக்கிடை ஆவண சொத்து பதிவுச்சட்டம் 1908 பிரிவு 22 (A) மற்றும் பிரிவு 22(B)-க்கு உட்பட்டதல்ல எனவும், ஆவணத்துடன் இணைக்கப்பட்ட அனைத்து ஆவணங்களும் இந்திய தண்டனை சட்டம் 1860 பிரிவு 470-ன்படி Forged Document அல்ல எனவும், ஆவணத்தை எழுதிப்பெறுவர் அனைத்து ஆவணங்களையும் பரிசீலித்து விலைங்கம் சரிபார்த்து எழுதிப் பெறுகிறார் எனவும், சொத்து மாற்றுச் சட்டம் 1882-ன்படி சொத்து பரிமாற்றம் தொடர்பான அனைத்து பிரிவுகளுக்கும் உட்பட்டு செயல்பட்டுள்ளோம் எனவும் உறுதிமொழி அளிக்கின்றோம்.

மேலும் இதனில் தங்களுக்கு தவறான தகவல்கள் அல்லது சான்று அளிக்கப்பட்டதாக பின்னால் கண்டுபிடிக்கப்பட்டால் அதற்கு நாங்கள் மட்டுமே பொறுப்பு ஆவோம் எனவும் அதற்கான சட்டபூர்வ நடவடிக்கைக்கு கட்டுப்படுகிறோம் எனவும், இதற்கு சார்பதிவாளர் எவ்விதத்திலும் பொறுப்பாக மாட்டார் எனவும் உறுதிமொழி அளிக்கின்றோம்.

மேற்படி சொத்தானது நீர்நிலை பகுதியில் அமையப் பெறவில்லை என்பதற்கான சான்று/உறுதிமொழி (உயர்நீதி மன்ற நீதிபேராணை எண்.22163/2018 வழங்கப்பட்ட தீர்ப்புரையின்படி)

இந்த ஆவணத்தில் கண்ட சொத்தானது நீர்நிலைகள், நீர்வழிப்பாதைகள், நீர்பிடிப்பு பகுதிகளில் கட்டுப்படவில்லை என சான்றளிக்கிறேன். மேலும் இதனில் தங்களுக்கு தவறான தகவல் அல்லது சான்று அளிக்கப்பட்டதாக பின்னாளில் கண்டுபிடிக்கப்பட்டால் அதனால் நான் சட்ட பூர்வ நடவடிக்கைகளுக்கு உட்படுத்தப்படுவேன் என்பதையும் அறிவேன்.

1.

2.

3.

4.

5

3251

O/o Assistant Director Dept.of Geology and Mining Collectorate Dindigul - 624004.

தமிழ்நாடு அரசு

வருவாய் மற்றும் பேரிடர் மேலாண்மைத் துறை

நில உரிமை விபரங்கள் : இ. எண் 10(1) பிரிவு

மாவட்டம் : திண்டுக்கல்

வட்டம் : பழனி

வருவாய் கிராமம் : வாடிப்பட்டி வடக்கு

பட்டா எண் : 1089

உரிமையாளர்கள் பெயர்

1.	பாலுச்சாமி	மகன்	கோபாலகிருஷ்ணன்
2.	வேலுச்சாமி	மகன்	தினேஷ்
3.	ராமசாமி	மகன்	பாலச்சந்துரு
4.	மயில்சாமி	மகன்	கார்த்தி

https://tnreginet.gov.in/eservicesnew/land/chittaExtract_ta.html?lang=ta

வட்டாட்சியர் அலுவலக இணைய சேவை - நில உரிமை விபரங்கள்

புல எண்	உட்பிரிவு	புன்செய்		நன்செய்		மற்றவை		குறிப்புரைகள்
		பரப்பு	தீர்வை	பரப்பு	நீர்வை	பரப்பு	நீர்வை	
		ஹெக் - ஏர்	ரூ - பை	ஹெக் - ஏர்	ரூ - பை	ஹெக் - ஏர்	ரூ - பை	
47	3	0 - 24.50	0.67	--	--	--	--	2025/0103/13/394156--2019/13/21/000041SD ------ Digitally signed:Karpagam D Head Quarters Deputy Tahsildar 12/08/2025 07:26:57:PM
47	4A	0 - 4.00	0.11	--	--	--	--	2025/0103/13/394156--2019/13/21/000041SD ------ Digitally signed:Karpagam D Head Quarters Deputy Tahsildar 12/08/2025 07:26:57:PM
47	7	0 - 22.00	0.60	--	--	--	--	2025/0103/13/394156-- ------ Digitally signed:Karpagam D Head Quarters Deputy Tahsildar 12/08/2025 07:26:57:PM
50	1	0 - 59.50	1.65	--	--	--	--	2025/0103/13/394156-- ------ Digitally signed:Karpagam D Head Quarters Deputy Tahsildar 12/08/2025 07:26:57:PM
50	2	0 - 15.00	0.41	--	--	--	--	2025/0103/13/394156-- ------ Digitally signed:Karpagam D Head Quarters Deputy Tahsildar 12/08/2025 07:26:57:PM
50	4	0 - 28.00	0.77	--	--	--	--	2025/0103/13/394156-- ------ Digitally signed:Karpagam D Head Quarters Deputy Tahsildar 12/08/2025 07:26:57:PM

1 25 3251
9 19

Collectorate Dindigul - 624

50	5A	0 - 25.50	0.71	--	--	--	--	2025/0103/13/394156--2019/13/21/000043SD ------ Digitally signed:Karpagam D Head Quarters Deputy Tahsildar 12/08/2025 07:26:57:PM
50	5B	0 - 41.30	1.14	--	--	--	--	2025/0103/13/394156--2019/13/21/000043SD ------ Digitally signed:Karpagam D Head Quarters Deputy Tahsildar 12/08/2025 07:26:57:PM
50	5C	0 - 98.20	2.73	--	--	--	--	2025/0103/13/394156--2019/13/21/000043SD ------ Digitally signed:Karpagam D Head Quarters Deputy Tahsildar 12/08/2025 07:26:57:PM
51	1	0 - 24.50	0.52	--	--	--	--	2025/0103/13/394156-- ------ Digitally signed:Karpagam D Head Quarters Deputy Tahsildar 12/08/2025 07:26:57:PM
51	2	0 - 23.50	0.50	--	--	--	--	2025/0103/13/394156-- ------ Digitally signed:Karpagam D Head Quarters Deputy Tahsildar 12/08/2025 07:26:57:PM
51	3	0 - 21.50	0.46	--	--	--	--	2025/0103/13/394156-- ------ Digitally signed:Karpagam D Head Quarters Deputy Tahsildar 12/08/2025 07:26:57:PM
51	4	0 - 23.50	0.50	--	--	--	--	2025/0103/13/394156-- ------ Digitally signed:Karpagam D Head Quarters Deputy Tahsildar 12/08/2025 07:26:57:PM

1 25 3251
19
10

51	5	0 - 24.50	0.53	--	--	--	--	2025/0103/13/394156-- -- Digitally signed:Karpagam D Head Quarters Deputy Tahsildar 12/08/2025 07:26:57:PM
51	6	0 - 21.00	0.45	--	--	--	--	2025/0103/13/394156-- -- Digitally signed:Karpagam D Head Quarters Deputy Tahsildar 12/08/2025 07:26:57:PM
51	7	0 - 24.50	0.53	--	--	--	--	2025/0103/13/394156-- -- Digitally signed:Karpagam D Head Quarters Deputy Tahsildar 12/08/2025 07:26:57:PM
51	8	0 - 20.50	0.44	--	--	--	--	2025/0103/13/394156-- -- Digitally signed:Karpagam D Head Quarters Deputy Tahsildar 12/08/2025 07:26:57:PM
		5 - 1.50	12.72					

குறிப்பு :

1. மேற்கண்ட தகவல் / சான்றிதழ் நகல் விவரங்கள் மின் பதிவேட்டிலிருந்து பெறப்பட்டவை. இவற்றை தாங்கள் **https://eservices.tn.gov.in** என்ற இணைய தளத்தில் **P/13/21/106/01089/140608** என்ற குறிப்பு எண்ணை உள்ளீடு செய்து உறுதி செய்துகொள்ளவும்.
2. இத் தகவல்கள் 02-09-2025 அன்று 01:48:25 PM நேரத்தில் அச்சடிக்கப்பட்டது.
3. கைப்பேசி கேமராவின்2D barcode படிப்பான் மூலம் படித்து 3G/GPRS வழி இணையதளத்தில் சரிபார்க்கவும்

1 25 3251
11 19

Collectorate Dindigul - 624 004. Office Assistant Director Deputy Collector (Security and Mining)

தமிழ்நாடு அரசு

வருவாய் மற்றும் பேரிடர் மேலாண்மைத் துறை

நில உரிமை விபரங்கள் : இ. எண் 10(1) பிரிவு

மாவட்டம் : திண்டுக்கல் **வட்டம் : பழனி**

வருவாய் கிராமம் : வாடிப்பட்டி வடக்கு **பட்டா எண் : 271**

உரிமையாளர்கள் பெயர்

1.	அய்யாச்சாமி	மகன்	பழனிவேல்ராஜன்
2.	நாச்சிமுத்து	மகன்	ரெங்கராஜன்
3.	பாலுச்சாமி	மகன்	கோபாலகிருஷ்ணன்
4.	வேலுச்சாமி	மகன்	தினேஷ்
5.	ராமசாமி	மகன்	பாலச்சந்துரு
6.	மயில்சாமி	மகன்	கார்த்தி

புல எண்	உட்பிரிவு	புன்செய்		நன்செய்		மற்றவை		குறிப்புரைகள்
		பரப்பு	தீர்வை	பரப்பு	தீர்வை	பரப்பு	தீர்வை	
		ஹெக் - ஏர்	ரூ - பை	ஹெக் - ஏர்	ரூ - பை	ஹெக் - ஏர்	ரூ - பை	
50	3	0 - 22.50	0.62	--	--	--	--	2025/0103/13/394156- --- Digitally signed:Karpagam D Head Quarters Deputy Tahsildar 12/08/2025 07:26:57:PM
		0 - 22.50	0.62					

குறிப்பு :


1. மேற்கண்ட தகவல் / சான்றிதழ் நகல் விவரங்கள் மின் பதிவேட்டிலிருந்து பெறப்பட்டவை. இவற்றை தாங்கள் **https://eservices.tn.gov.in** என்ற இணைய தளத்தில் **P/13/21/106/00271/150620** என்ற குறிப்பு எண்ணை உள்ளீடு செய்து உறுதி செய்துகொள்ளவும்.
2. இத் தகவல்கள் 02-09-2025 அன்று 01:51:19 PM நேரத்தில் அச்சடிக்கப்பட்டது.
3. கைப்பேசி கேமராவின்2D barcode படிப்பான் மூலம் படித்து 3G/GPRS வழி இணையதளத்தில் சரிபார்க்கவும்

1 25 3251
12 19

O/o Assistant Director Department of Geology and Mining Collectorate Dindigul - 624 601





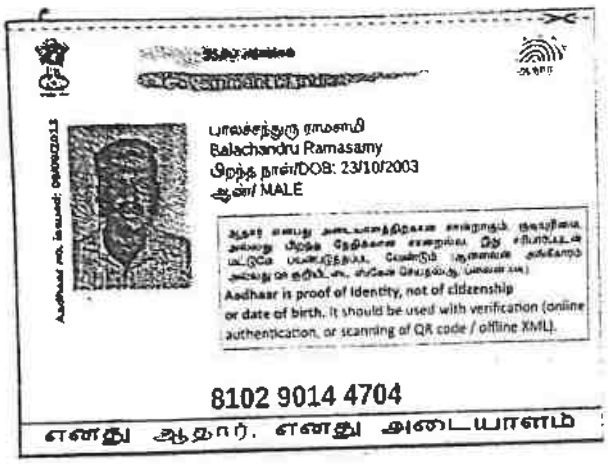



V. Murugesan


R. Bala

M. Kanthi

1 19 25 3251

13



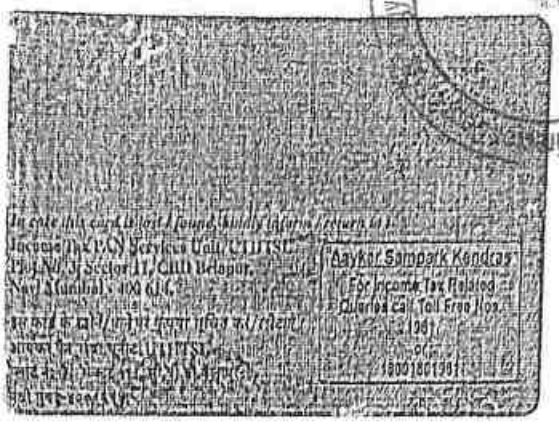



1 25 3251
19
14
OK



14

Geology and Mining Collectorate Dindigul - 624 ...
Assistant Director









R. Balu

Mr Lakshmi


1 25 3251
19
15









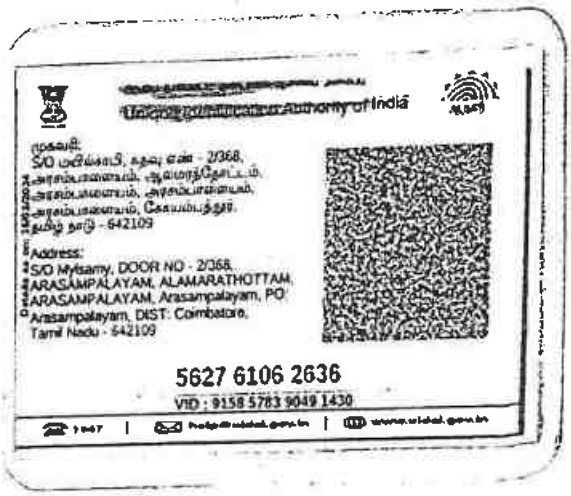

Mr Karthi

R. Balu

25. 3251

19

16

R/2 எண் இணை சார்பதிவாளர் பழனி/புத்தகம்-1/3251/2025

1899ம் ஆண்டு இந்திய முத்திரைச் சட்டம் 42வது பிரிவின் கீழான சான்று

2025ம் ஆண்டு வரிசை எண் 2658

5/107, பச்சாபாளையம், தேகாணி, பச்சாபாளையம், சூலூர், கோயம்புத்தூர்., கோயம்புத்தூர், தமிழ்நாடு, இந்தியா, 642103-ல் வசிக்கும் திரு கோபாலகிருஷ்ணன் என்பவரிடமிருந்து ₹ 400/- (ரூபாய் நானூறு மட்டும்) இந்த ஆவணத்திற்காக இந்திய முத்திரைச் சட்டம் 41வது பிரிவின் படி குறைவாயிருந்த முத்திரைக் கட்டணம் வசூலிக்கப்பட்டது என நான் இதன் மூலம் சான்றளிக்கிறேன்.

சார்பதிவாளர் : 2 எண் இணை சார்பதிவாளர் பழனி
நாள்: 02/09/2025

சார்பதிவாளர் மற்றும் இந்திய முத்திரைச் சட்டம் பிரிவு 41ன் படி ஆட்சியர்

2 எண் இணை சார்பதிவாளர்

2025 ஆம் ஆண்டு செப்டம்பர் மாதம் 02ம் தேதி பி.ப. 04:31 மணியளவில் 2 எண் இணை சார்பதிவாளர் பழனி சார்பதிவாளர் அலுவலகத்தில் தாக்கல் செய்து கட்டணம் ₹ 1,410/- செலுத்தியவர்.

இடது பெருவிரல்  	கூடுதல் விவரங்கள் ஆவண வாசகத்தில் உள்ளபடி	
எழுதிக் கொடுத்ததாக ஒப்புக் கொண்டவர் இடது பெருவிரல்  	"சம்மதத்துடன் கூடிய ஆதார் அங்கீகாரம்" என்ற வழி இந்த நபரின் அடையாளம் விரல் ரேகை மூலம் ஆதார் ஆணையத்துடன் சரிபார்க்கப்பட்டது. ஒப்பீட்டு எண் : UKC:0231932ae074ce8fbea456a87e1b708c6c30a44 (Details from UIDAI : Gopalakrishnan Balusamy S/O: Balusamy, 05-03-2001, xxxxxxxx3496)	
எழுதிக் கொடுத்ததாக ஒப்புக் கொண்டவர் இடது பெருவிரல்  	"சம்மதத்துடன் கூடிய ஆதார் அங்கீகாரம்" என்ற வழி இந்த நபரின் அடையாளம் விரல் ரேகை மூலம் ஆதார் ஆணையத்துடன் சரிபார்க்கப்பட்டது. ஒப்பீட்டு எண் : UKC:91369248815d0d10044e0e0353b76ee2787c95 (Details from UIDAI : Dinesh Velusamy S/O: Velusamy,	

	14-06-2000, xxxxxxxx0665)	
எழுதிக் கொடுத்ததாக ஒப்புக் கொண்டவர் இடது பெருவிரல்  	R. Bala "சம்மதத்துடன் கூடிய ஆதார் அங்கீகாரம்" என்ற வழி இந்த நபரின் அடையாளம் விரல் ரேகை மூலம் ஆதார் ஆணையத்துடன் சரிபார்க்கப்பட்டது. ஒப்பீட்டு எண் : UKC:0051423ca3704ee682a4af1b9f7901262f6fe7c (Details from UIDAI : Balachandru Ramasamy S/O: Ramasamy, 23-10-2003, xxxxxxxx4704)	
எழுதிக் கொடுத்ததாக ஒப்புக் கொண்டவர் இடது பெருவிரல்  	M. Karthi "சம்மதத்துடன் கூடிய ஆதார் அங்கீகாரம்" என்ற வழி இந்த நபரின் அடையாளம் விரல் ரேகை மூலம் ஆதார் ஆணையத்துடன் சரிபார்க்கப்பட்டது. ஒப்பீட்டு எண் : UKC:7864074d23d11507bac46099dfde81152109b8b (Details from UIDAI : Karthi Mylsamy S/O: Mylsamy, 07-05-1989, xxxxxxxx6115)	
எழுதி வாங்கியதாக ஒப்புக் கொண்டவர் இடது பெருவிரல்  	கூடுதல் விவரங்கள் ஆவண வாசகத்தில் உள்ளபடி	
இன்னாரென்று நிருபித்தவர்கள் Witness 1 இடது பெருவிரல்  	திரு ராஜமாணிக்கம் த/பெ பொன்னுச்சாமி 13/5, பன்னர் மேற்கு தெரு, பெரியகலையம்புத்தூர், பழனி, திண்டுக்கல், தமிழ்நாடு, இந்தியா, 624615 "சம்மதத்துடன் கூடிய ஆதார் அங்கீகாரம்" என்ற வழி இந்த நபரின் அடையாளம் விரல் ரேகை மூலம் ஆதார் ஆணையத்துடன் சரிபார்க்கப்பட்டது. ஒப்பீட்டு எண் UKC:7877984c9bc6ec2892e4[illegible] (Details from UIDAI : Rajamanickam Ponnusamy S/O: Ponnusamy, 08-07-1978, xxxxxxxx8517)	


R/2 எண் இணை சார்பதிவாளர் பழனி/புத்தகம்-1/3251/2025

இன்னாரென்று நிரூபித்தவர்கள் Witness 2
இடது பெருவிரல்





திரு பொன்னுச்சாமி த/பெ மயில்சாமி பழனி, திண்டுக்கல், தமிழ்நாடு, இந்தியா, 624601
"சம்மதத்துடன் கூடிய ஆதார் அங்கீகாரம்" என்ற வழி இந்த நபரின் அடையாளம் விரல் ரேகை மூலம் ஆதார் ஆணையத்துடன் சரிபார்க்கப்பட்டது. ஒப்பிட்டு எண் :
UKC:206526277e9b9187e8d44a8a77b71c1fa2cfbab
(Details from UIDAI : Ponnusamy S/O Mylsamy, 25-05-1982, xxxxxxxx2636)

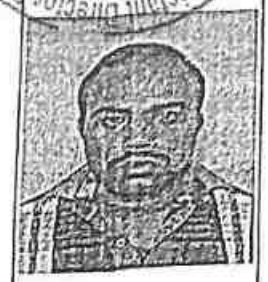

2025 ஆம் ஆண்டு செப்டம்பர் மாதம் 2ம் நாள்

Ponnesh S
சார்பதிவாளர்
2 எண் இணை சார்பதிவாளர் பழனி

R/2 எண் இணை சார்பதிவாளர் பழனி/புத்தகம்-1/3251/2025 எண்ணாகப் பதிவு செய்யப்பட்டது.

நாள்: 02/09/2025
2 எண் இணை சார்பதிவாளர் பழனி

Ponnesh S
சார்பதிவாளர்

1 25 3251
19
19

ANNEXURE VIII

Asst. Director Dept. of Geology and Mining Collectorate Dindigul





ANNEXURE IX

CHETTINAD CEMENT CORPORATION LTD.

(Regd. Office: RANI SEETHAI HALL BUILDING IV & V FLOORS, 603, ANNA SALAI, MADRAS-600006.)
WORKS OFFICE: PULIYUR.

TELE: PHONE 21144 22744 21745 KARUR
GRAM "CEMENT" Puliyur C.F.
Telex: 0456-215.
STD Code: 04324

Collectorate Dindigul and Mining Geologist Deputy Director

All Correspondences to
Kamarajah Muthiah Nagar
PULIYUR CEMENT FACTORY POST 639114
(Karur Taluk Trichy Dt.)

O/o Assistant Director

22nd September, 1987.

T.RAJU.,B.E.,
MINES MANAGER & DY.GENERAL MANAGER.

CERTIFICATE.

This is to certify that Mr.C.Natarajan has been working as a Geologist from 14-12-1979 to till date. He has been incharge of supervision of day to day functions in respect of Exploration, Preparation of Geological Plans & Sections, Preparation of Mines Plans, and Quality control and other allied mining activities in the following Pits of our Seethainagar Limestone Mines in Anna District.

Name of the Pit.		Average Raising/day.
1. Alambadi Pit.	-	1,700 T.
2. Mallapuram Pit.	-	900 T.
3. Karikkali Pit.	-	150 T.
Total.	-	2,750 T.

He has got nearly Eight years of total experience in our Mines in the above supervisory capacity.

for CHETTINAD CEMENT CORPORATION LTD.,

(T.RAJU).
Mines Manager & Dy. General Manager.

3209.

Geology and Mining Collectorate Director
O/o Assistant Director

ANNAMALAI UNIVERSITY

Faculty of Science

The Senate of the Annamalai University hereby makes known that E. Natarajan has been admitted to the Degree of Master of Science (by Examination) in Geology, he having been certified by duly appointed Examiners at the examination held in April 1976, to be qualified to receive the same and that he was placed in the First Class.

Given under the seal of the University.

Annamalainagar
4th December, 1976.

A. Chandrasekha
Vice-Chancellor.

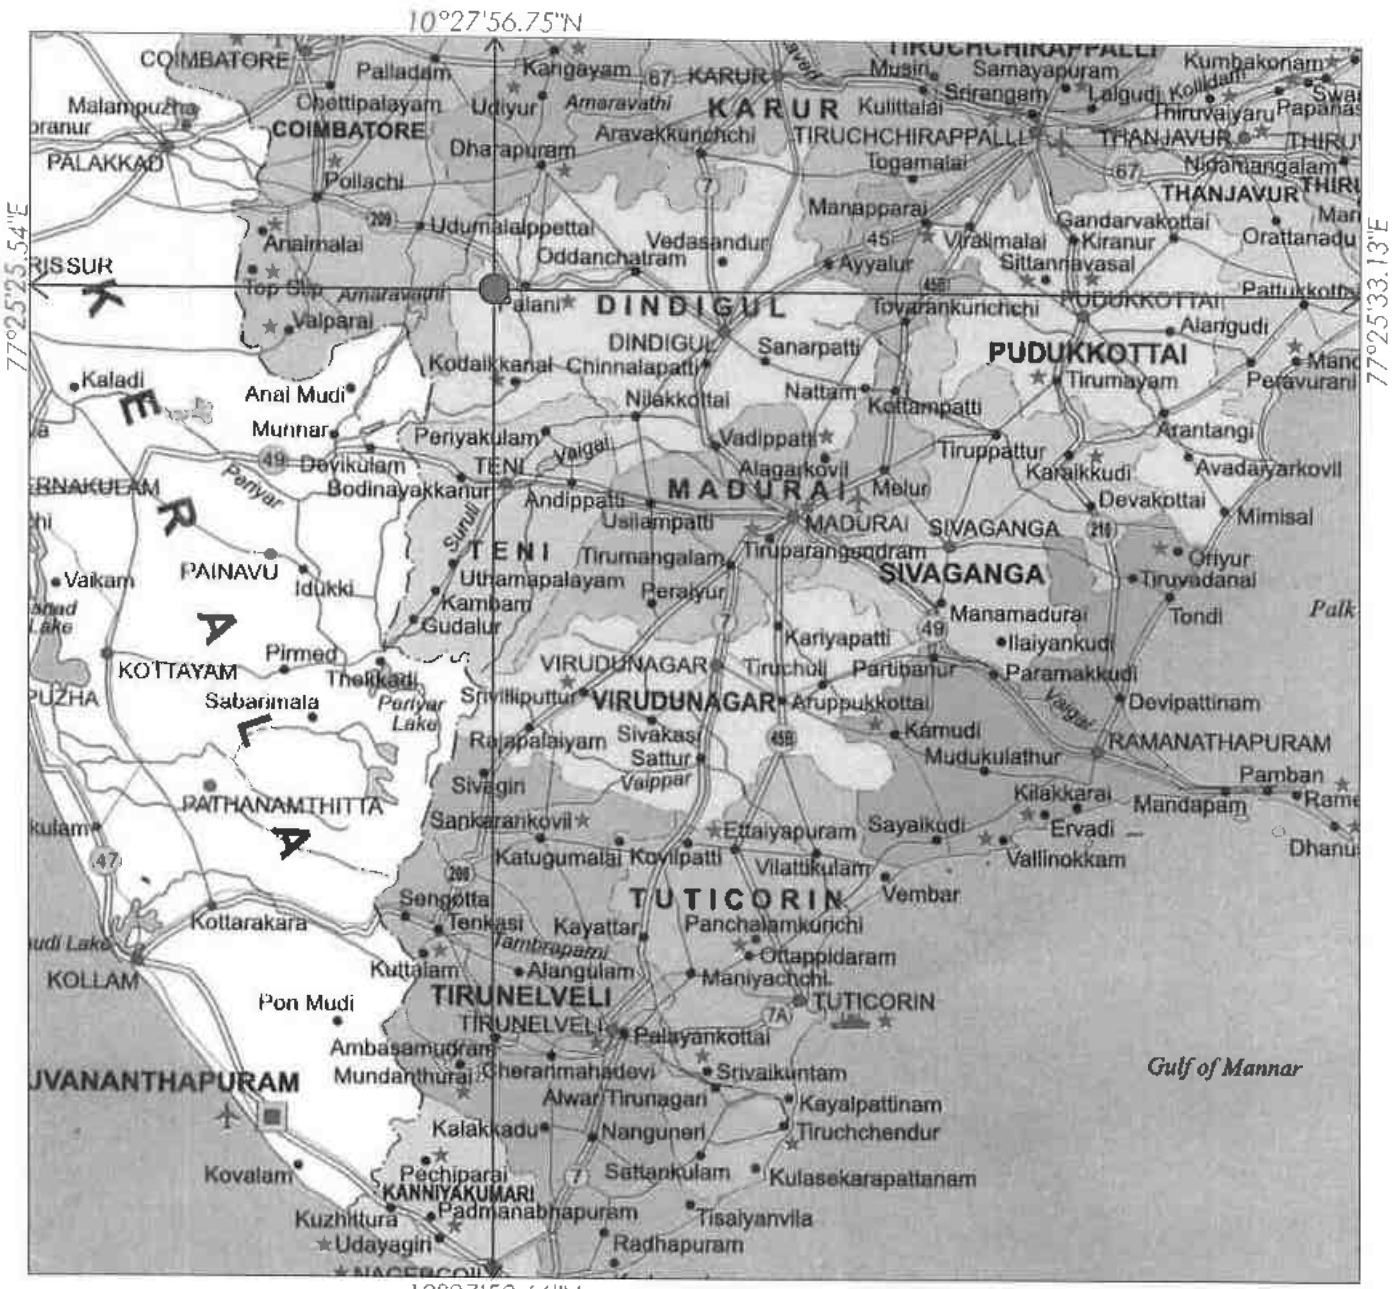


PLATE NO-I

DATE OF SURVEY: 11.03.2026

APPLICANT:

THIRU.B.GOPALAKRISHNAN,
S/o.BALUSAMY,
NO.5/107, PACHAPALAYAM THOTTAM,
SULUR TALUK,
COIMBATORE DISTRICT.

QUARRY LEASE APPLIED AREA:

S.F.NO'S : 50/4, 50/5A, 51/1, 51/2, 51/3, 51/4, 51/5, 51/6, 51/7 & 51/8.
EXTENT : 2.37.0Ha,
VILLAGE : VADIPATTI NORTH,
TALUK : PALANI,
DISTRICT : DINDIGUL.

INDEX

Q.L.APPLIED AREA :

TOPO SHEET NO : 58 F / 07

LATITUDE :10°27'50.66"N to 10°27'56.75"N

LONGITUDE :77°25'25.54"E to 77°25'33.13"E

LOCATION PLAN

NOT TO SCALE

PREPARED BY :

THIS IS TO CERTIFY THAT THE INFORMATION IN THIS PLATE IS TRUE AND CORRECT TO THE BEST OF MY KNOWLEDGE BASED UPON THE LEASE MAP AUTHENTICATED BY STATE GOVERNMENT

C.NATARAJAN, M.Sc., M.Phil.,
QUALIFIED PERSON

Assistant Director Department of Geology and Mining Collectorate



N

PLATE NO-IA
DATE OF SURVEY: 11.03.2026

APPLICANT:
ITHIRU.B.GOPALAKRISHNAN,
S/o.BALUSAMY,
NO.5/107, PACHAPALAYAM THOTTAM,
SULUR TALUK,
COIMBATORE DISTRICT.

QUARRY LEASE APPLIED AREA:
S.F.NO'S : 50/4, 50/5A, 51/1, 51/2, 51/3, 51/4, 51/5, 51/6, 51/7 & 51/8,
EXTENT : 2.37.0Ha,
VILLAGE : VADIPATTI NORTH,
TALUK : PALANI,
DISTRICT : DINDIGUL.

Dy.Assistant Director of Geology and Mining Collectorate Dindigul - 624 004.

INDEX

TOPO SHEET NO : 58 F/4,07

LATITUDE :10°27'50.66"N to 10°27'56.75"N

LONGITUDE :77°25'25.54"E to 77°25'33.13"E

Q.LEASE APPLIED AREA	
7.5m & 10m SAFETY	
300m RADIUS	
500m RADIUS	
1KM RADIUS	
APPROACH ROAD	
CART TRACK	
BARREN LAND	
TREES	
SEASONAL AGRICULTURAL LAND	
HABITATIONS	
QUARRY PIT	
CRUSHER PLANT	
NILAVIYAL ODAI	
TANK	
FACTORY	
POULTRY FORM	

LAND USE PATTERN

DESCRIPTION	AREA IN (%)
ROAD	02
TREES	18
BARREN LAND	64
AGRICULTURE LAND	08
HABITATIONS	06
WATER BODIES	02

ENVIRONMENTAL PLAN

SCALE 1: 10,000

PREPARED BY :

THIS IS TO CERTIFY THAT THE INFORMATION IN THIS PLATE IS TRUE AND CORRECT TO THE BEST OF MY KNOWLEDGE BASED UPON THE LEASE MAP AUTHENTICATED BY STATE GOVERNMENT

C.NATARAJAN,M.Sc.M.Phil.,
QUALIFIED PERSON



Office of Assistant Director, Geology and Mining Collectorate Dindigul - 624 004

PLATE NO-IB

DATE OF SURVEY: 11.03.2026

APPLICANT:

THIRU.B.GOPALAKRISHNAN,
S/o.BALUSAMY,
NO.5/107, PACHAPALAYAM THOTTAM,
SULUR TALUK,
COIMBATORE DISTRICT.

QUARRY LEASE APPLIED AREA:

S.F.NO'S : 50/4, 50/5A, 51/1, 51/2, 51/3, 51/4, 51/5, 51/6, 51/7 & 51/8,
EXTENT : 2.37.0Ha,
VILLAGE : VADIPATTI NORTH,
TALUK : PALANI,
DISTRICT : DINDIGUL.

INDEX

TOPO SHEET NO : 58 F / 07

LATITUDE :10°27'50.66"N to 10°27'56.75"N

LONGITUDE :77°25'25.54"E to 77°25'33.13"E

Q.LEASE APPLIED AREA	
7.5m & 10m SAFETY	
300m RADIUS	
500m RADIUS	
1KM RADIUS	
APPROACH ROAD	
CART TRACK	


SATELLITE IMAGERY MAP

SCALE 1: 10,000

PREPARED BY :

THIS IS TO CERTIFY THAT THE INFORMATION IN THIS PLATE IS TRUE AND CORRECT TO THE BEST OF MY KNOWLEDGE BASED UPON THE LEASE MAP AUTHENTICATED BY STATE GOVERNMENT

C.NATARAJAN, M.Sc., M.Phil.,
QUALIFIED PERSON

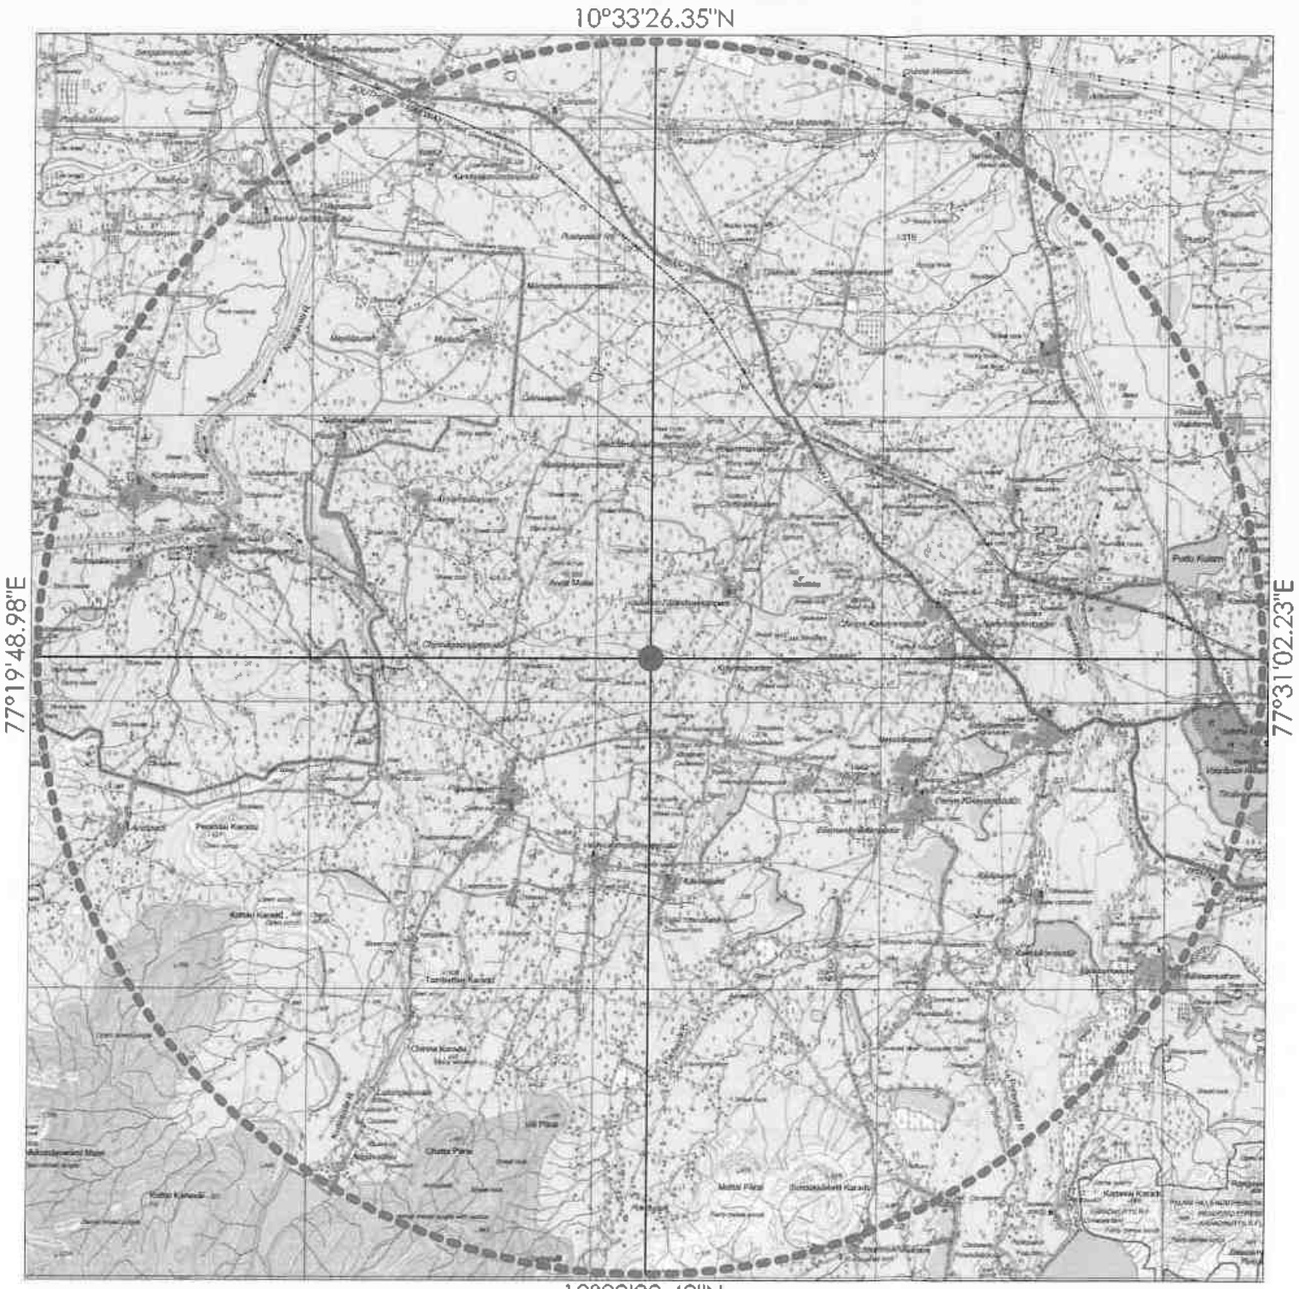

N

PLATE NO-IC

DATE OF SURVEY: 11.03.2026

Office of the Assistant Director, Geology and Mining Collectorate Dindigul - 624 004

APPLICANT:

THIRU.B.GOPALAKRISHNAN,
S/o.BALUSAMY,
NO.5/107, PACHAPALAYAM THOTTAM,
SULUR TALUK,
COIMBATORE DISTRICT.

QUARRY LEASE APPLIED AREA:

S.F.NO'S : 50/4, 50/5A, 51/1, 51/2, 51/3, 51/4, 51/5, 51/6, 51/7 & 51/8,
EXTENT : 2.37.0Ha,
VILLAGE : VADIPATTI NORTH,
TALUK : PALANI,
DISTRICT : DINDIGUL.

INDEX

TOPO SHEET NO : 58 F / 07

LATITUDE :10°27'50.66"N to 10°27'56.75"N

LONGITUDE :77°25'25.54"E to 77°25'33.13'E

QUARRY LEASE APPLIED AREA

10KM RADIUS



TOPO SKETCH OF QUARRY LEASE APPLIED AREA FOR 10Km RADIUS

SCALE– 1:100000

THIS IS TO CERTIFY THAT THE INFORMATION IN THIS PLATE IS TRUE AND CORRECT TO THE BEST OF MY KNOWLEDGE BASED UPON THE LEASE MAP AUTHENTICATED BY STATE GOVERNMENT

C.NATARAJAN,M.Sc.,M.Phil.,
QUALIFIED PERSON

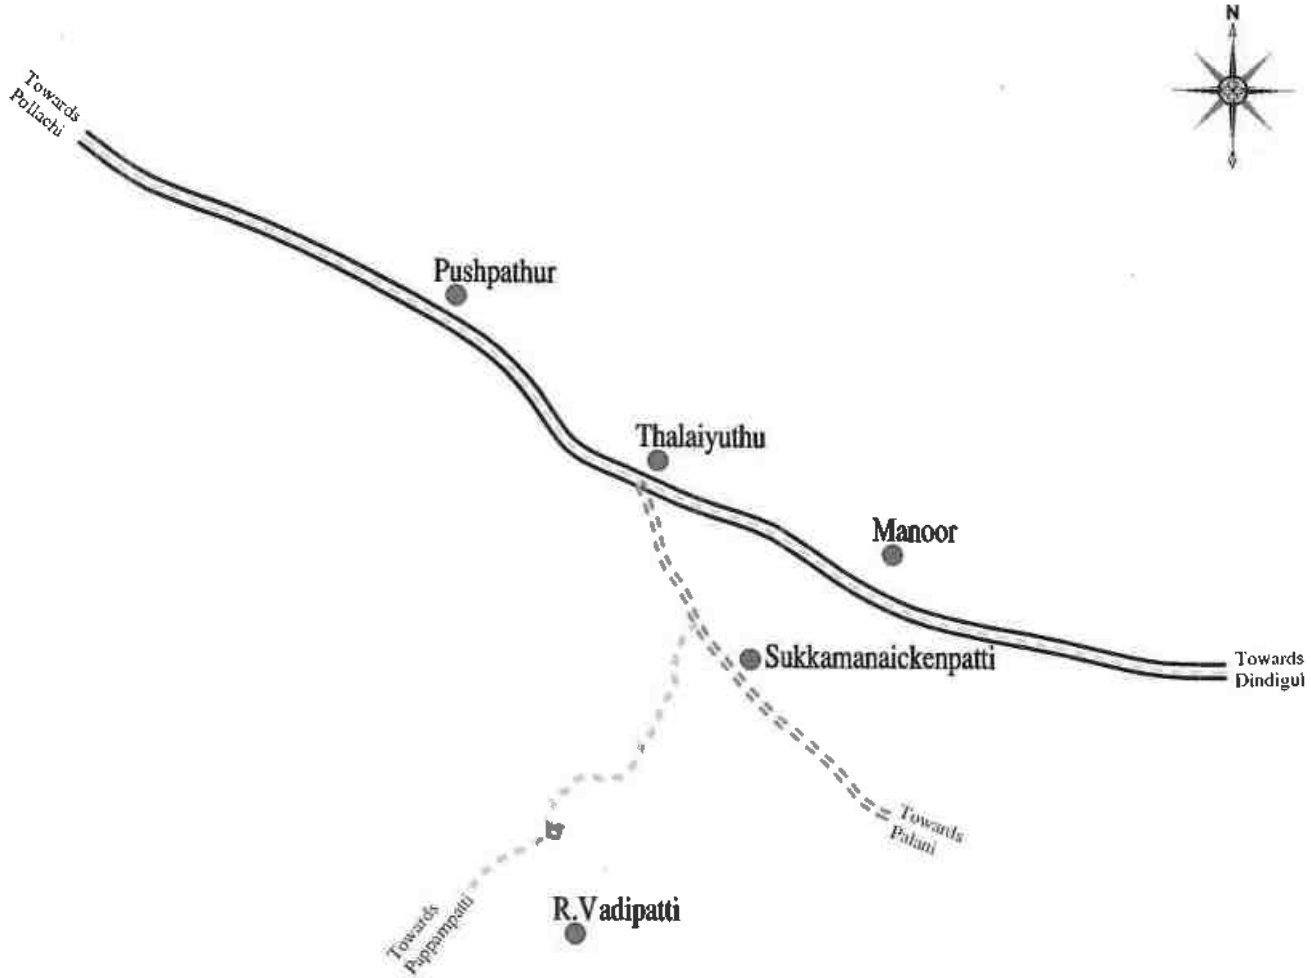


PLATE NO-ID

DATE OF SURVEY: 11.03.2026

APPLICANT:

THIRU.B.GOPALAKRISHNAN,
S/o.BALUSAMY,
NO.5/107, PACHAPALAYAM THOTTAM,
SULUR TALUK,
COIMBATORE DISTRICT.

QUARRY LEASE APPLIED AREA:

S.F.NO'S : 50/4, 50/5A, 51/1, 51/2, 51/3, 51/4, 51/5, 51/6, 51/7 & 51/8,
EXTENT : 2.37.0Ha,
VILLAGE : VADIPATTI NORTH,
TALUK : PALANI,
DISTRICT : DINDIGUL.

INDEX

Q.LEASE APPLIED AREA	
NATIONAL HIGHWAY	
VILLAGE ROAD	
CART TRACK	
APPROACH ROAD	
HABITATIONS	

KEY PLAN


Not To Scale

PREPARED BY :

THIS IS TO CERTIFY THAT THE INFORMATION IN THIS PLATE IS TRUE AND CORRECT TO THE BEST OF MY KNOWLEDGE BASED UPON THE LEASE MAP AUTHENTICATED BY STATE GOVERNMENT.

Assistant Director Dept.of Geology and Mining Collectorate of Dindigul

C.NATARAJAN,M.Sc.,M.Phil.,
QUALIFIED PERSON

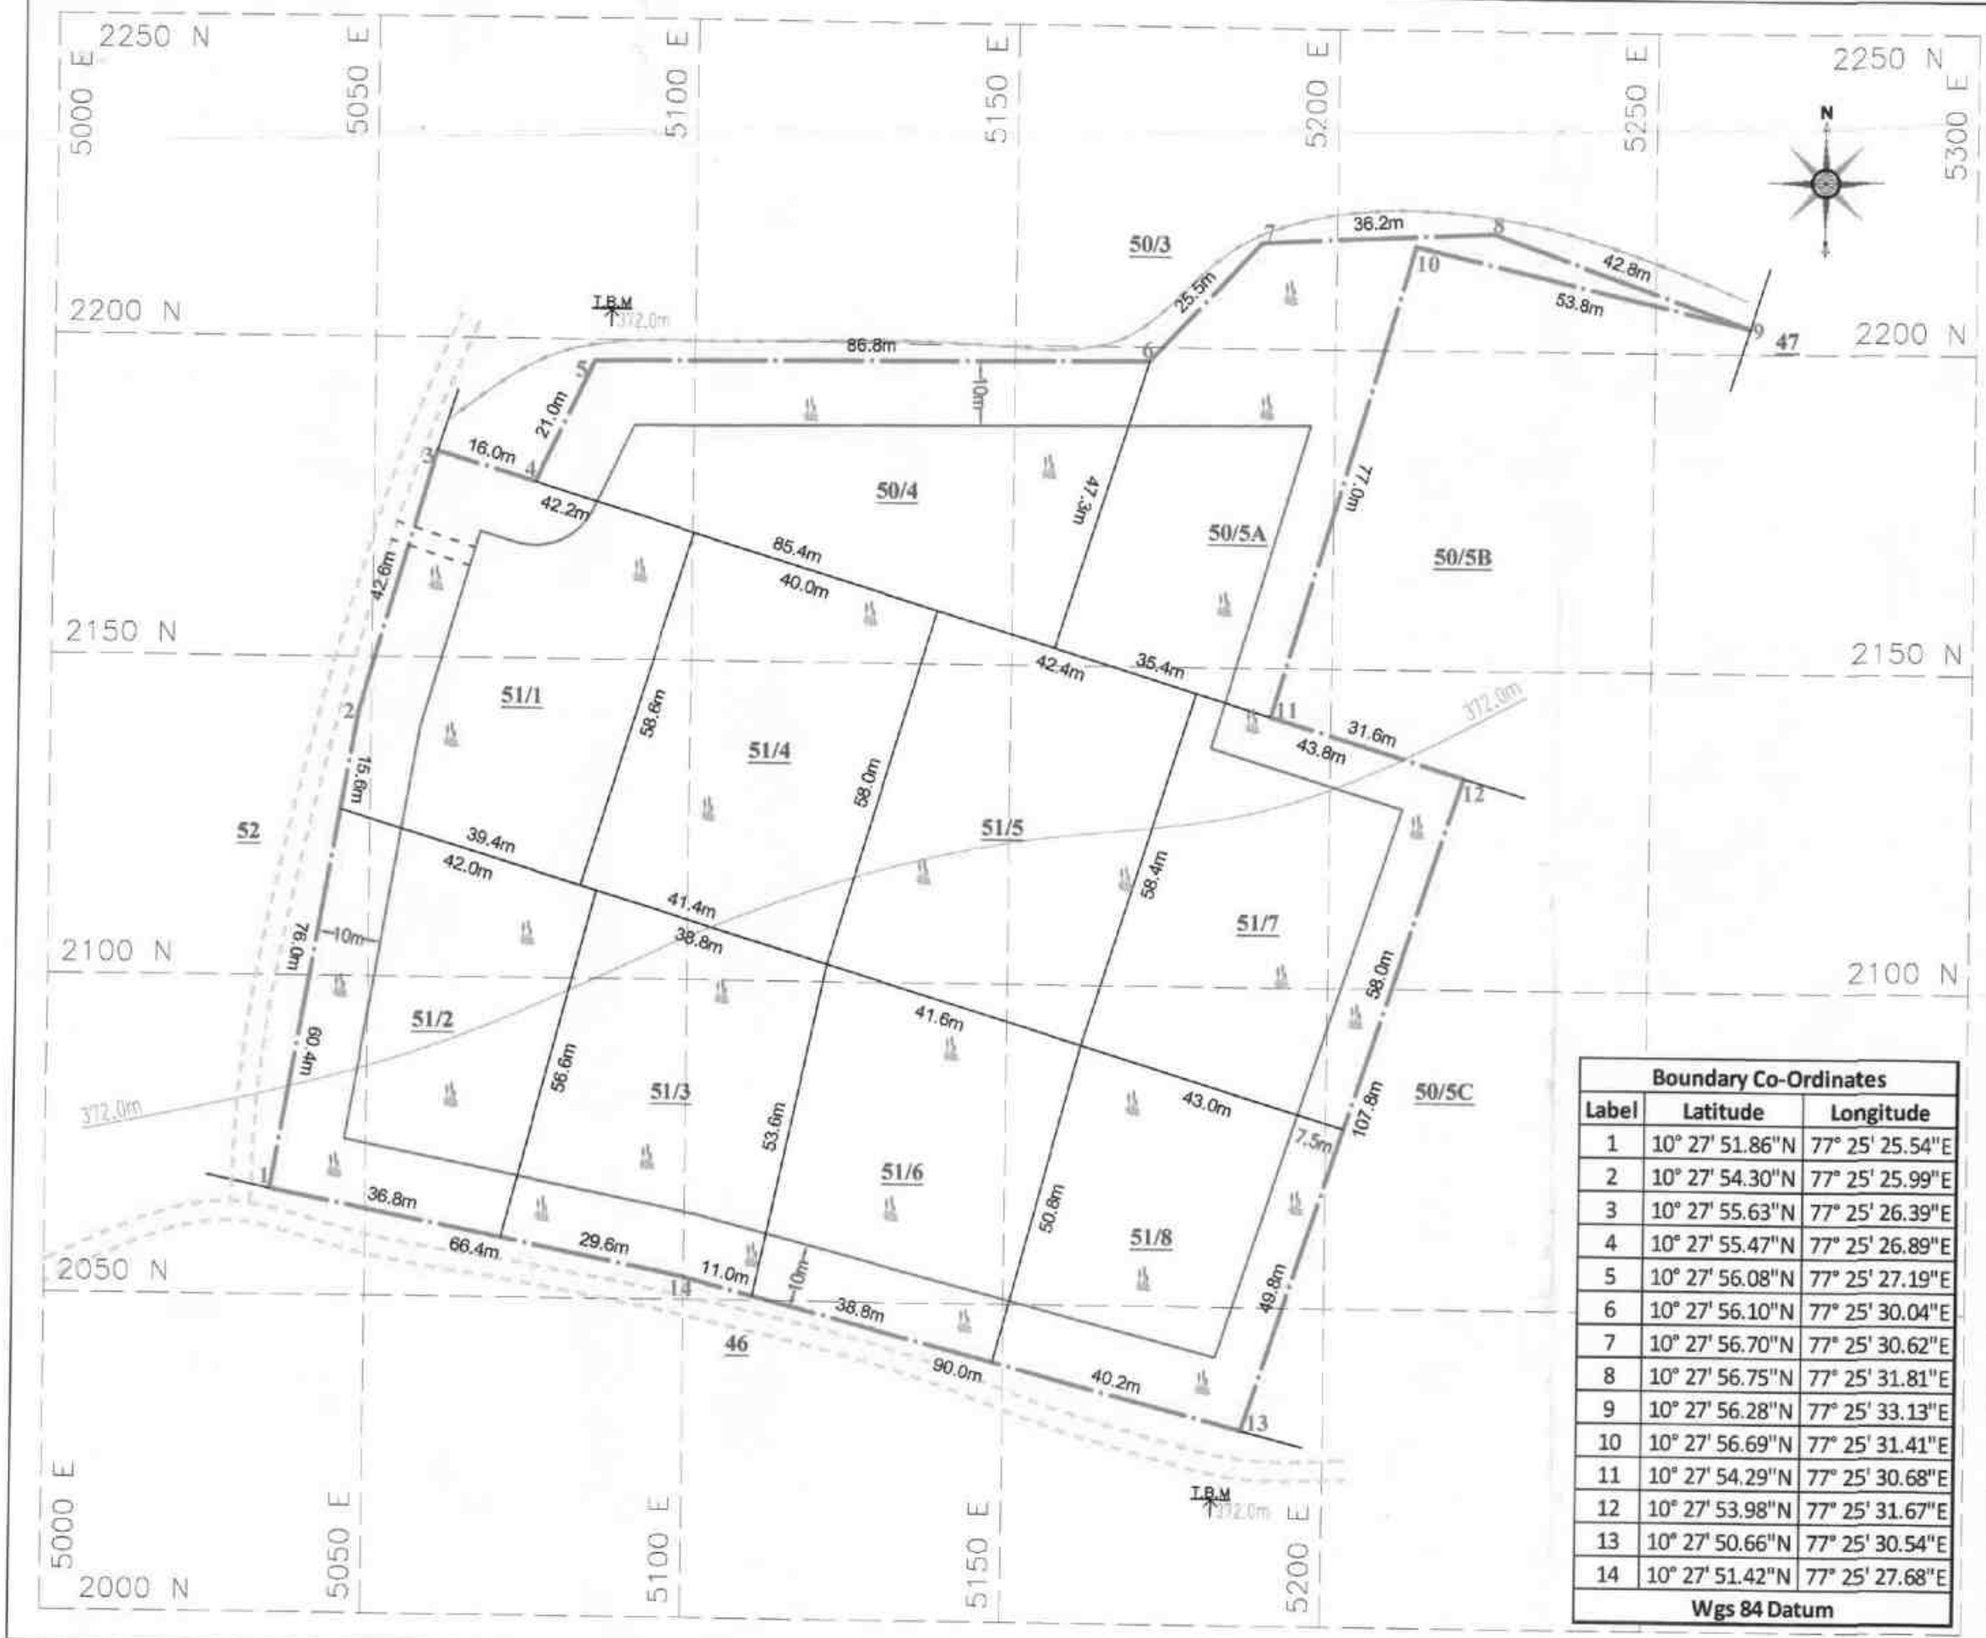

Boundary Co-Ordinates		
Label	Latitude	Longitude
1	10° 27' 51.86"N	77° 25' 25.54"E
2	10° 27' 54.30"N	77° 25' 25.99"E
3	10° 27' 55.63"N	77° 25' 26.39"E
4	10° 27' 55.47"N	77° 25' 26.89"E
5	10° 27' 56.08"N	77° 25' 27.19"E
6	10° 27' 56.10"N	77° 25' 30.04"E
7	10° 27' 56.70"N	77° 25' 30.62"E
8	10° 27' 56.75"N	77° 25' 31.81"E
9	10° 27' 56.28"N	77° 25' 33.13"E
10	10° 27' 56.69"N	77° 25' 31.41"E
11	10° 27' 54.29"N	77° 25' 30.68"E
12	10° 27' 53.98"N	77° 25' 31.67"E
13	10° 27' 50.66"N	77° 25' 30.54"E
14	10° 27' 51.42"N	77° 25' 27.68"E
Wgs 84 Datum		

Rc.No.1/Mines/2026, Dt.11.03.2026
O/o Assistant Director, Geology and Mining Collectorate Dindigul - 624 004

PLATE NO-II
DATE OF SURVEY: 11.03.2026

APPLICANT:
THIRU.B.GOPALAKRISHNAN,
S/o.BALUSAMY,
NO.5/107, PACHAPALAYAM THOTTAM,
SULUR TALUK,
COIMBATORE DISTRICT.

QUARRY LEASE APPLIED AREA:
S.F.NO'S : 50/4, 50/5A, 51/1, 51/2, 51/3, 51/4, 51/5, 51/6, 51/7 & 51/8,
EXTENT : 2.37.0Ha,
VILLAGE : VADIPATTI NORTH,
TALUK : PALANI,
DISTRICT : DINDIGUL.

INDEX

- Q.LEASE APPLIED BOUNDARY
- 7.5m & 10m SAFETY DISTANCE
- TEMPORARY BENCH MARK (T.B.M)
- APPROACH ROAD
- CART TRACK
- CONTOUR
- SCRUB
- NILAVIYAL ODAI


QUARRY LEASE & SURFACE PLAN

SCALE 1 : 1000

PREPARED BY:


THIS IS TO CERTIFY THAT THE INFORMATION IN THIS PLATE IS TRUE AND CORRECT TO THE BEST OF MY KNOWLEDGE BASED UPON THE LEASE MAP AUTHENTICATED BY STATE GOVERNMENT

C.NATARAJAN,M.Sc,M.Phil.,
QUALIFIED PERSON

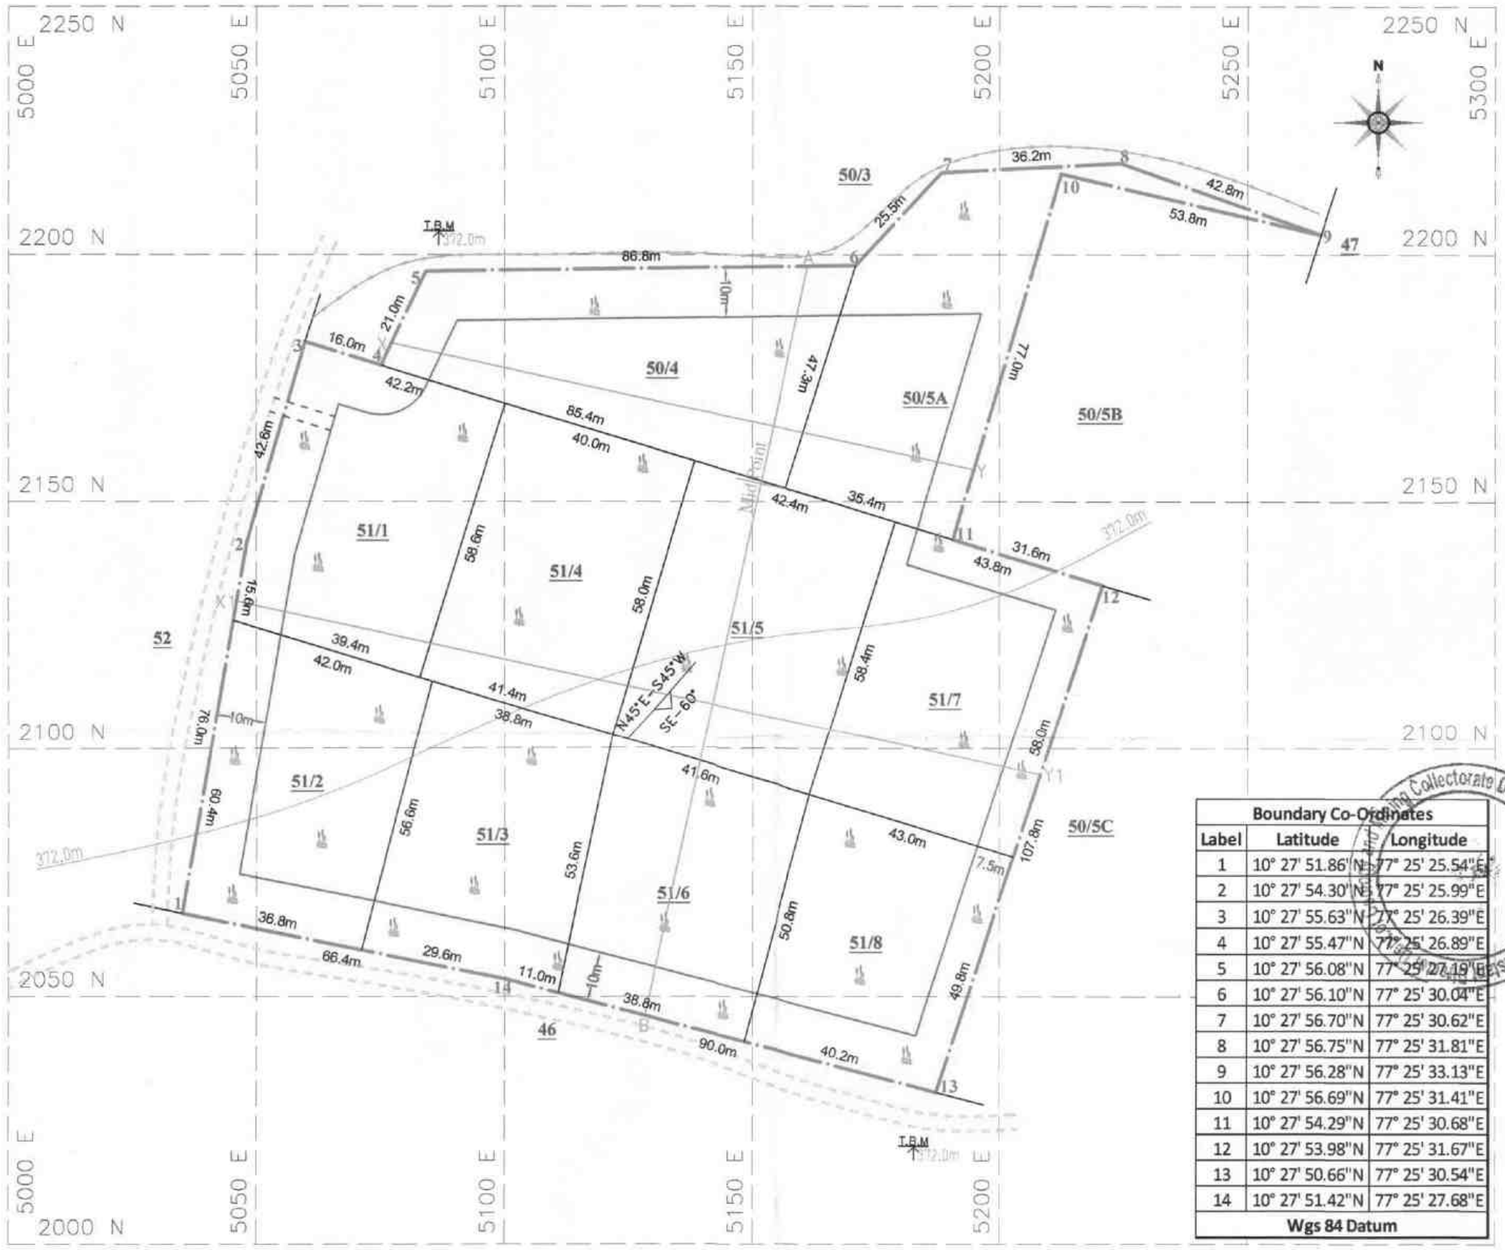


Boundary Co-Ordinates		
Label	Latitude	Longitude
1	10° 27' 51.86"N	77° 25' 25.54"E
2	10° 27' 54.30"N	77° 25' 25.99"E
3	10° 27' 55.63"N	77° 25' 26.39"E
4	10° 27' 55.47"N	77° 25' 26.89"E
5	10° 27' 56.08"N	77° 25' 27.19"E
6	10° 27' 56.10"N	77° 25' 30.04"E
7	10° 27' 56.70"N	77° 25' 30.62"E
8	10° 27' 56.75"N	77° 25' 31.81"E
9	10° 27' 56.28"N	77° 25' 33.13"E
10	10° 27' 56.69"N	77° 25' 31.41"E
11	10° 27' 54.29"N	77° 25' 30.68"E
12	10° 27' 53.98"N	77° 25' 31.67"E
13	10° 27' 50.66"N	77° 25' 30.54"E
14	10° 27' 51.42"N	77° 25' 27.68"E
Wgs 84 Datum		

SECTION ALONG A–B

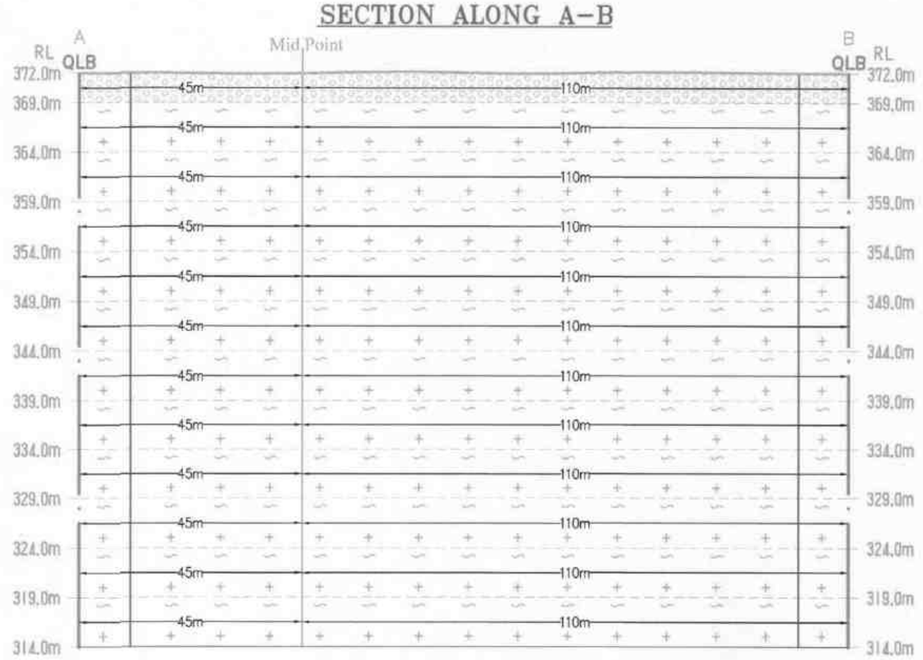

SECTION ALONG X–Y

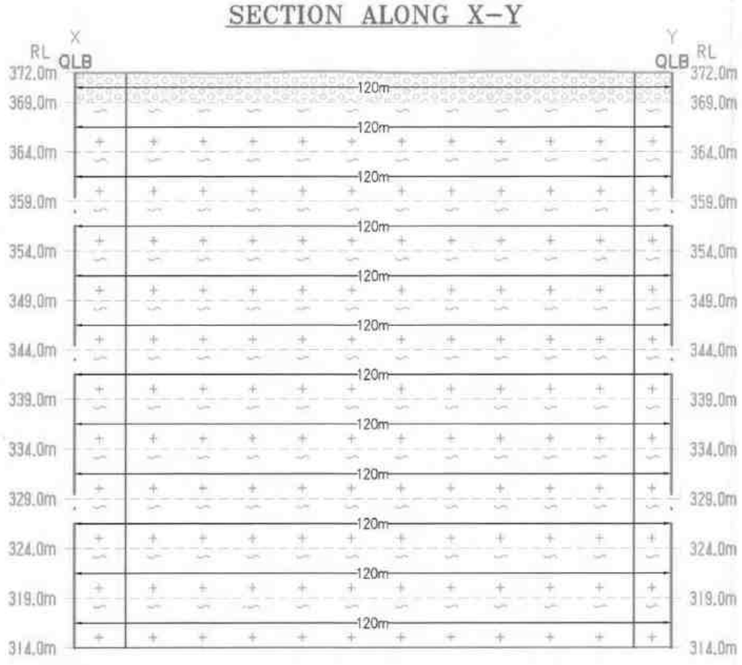

SECTION ALONG X1–Y1

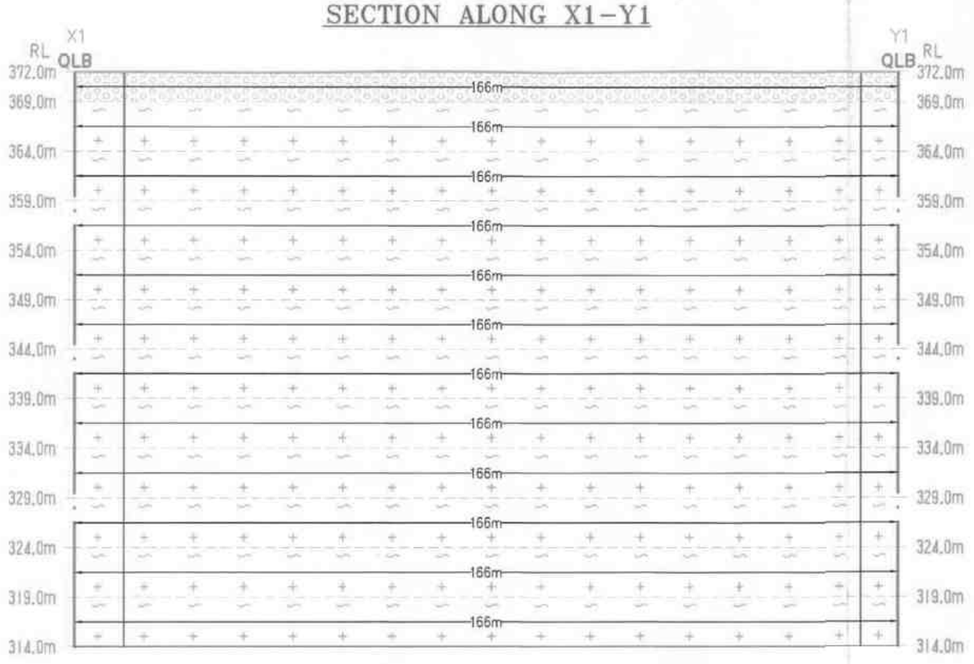


PLATE NO-III
DATE OF SURVEY: 11.03.2026

APPLICANT:
THIRU.B.GOPALAKRISHNAN,
S/o.BALUSAMY,
NO.5/107, PACHAPALAYAM THOTTAM,
SULUR TALUK,
COIMBATORE DISTRICT.

QUARRY LEASE APPLIED AREA:
S.F.NO'S : 50/4, 50/5A, 51/1, 51/2, 51/3, 51/4, 51/5, 51/6, 51/7 & 51/8,
EXTENT : 2.37.0Ha,
VILLAGE : VADIPATTI NORTH,
TALUK : PALANI,
DISTRICT : DINDIGUL.

INDEX

- Q.LEASE APPLIED BOUNDARY
- 7.5m & 10m SAFETY DISTANCE
- TEMPORARY BENCH MARK (T.B.M)
- APPROACH ROAD
- CART TRACK
- CONTOUR
- SCRUB
- NILAVIYAL ODAI
- GRAVEL
- ROUGH STONE
- STRIKE & DIP


TOPOGRAPHY, GEOLOGICAL PLAN & SECTIONS

SCALE 1 : 1000
SECTIONS HOR 1:1000, VER 1:500


PREPARED BY:

THIS IS TO CERTIFY THAT THE INFORMATION IN THIS PLATE IS TRUE AND CORRECT TO THE BEST OF MY KNOWLEDGE BASED UPON THE LEASE MAP AUTHENTICATED BY STATE GOVERNMENT

C.NATARAJAN, M.Sc.,M.Phil.,
QUALIFIED PERSON

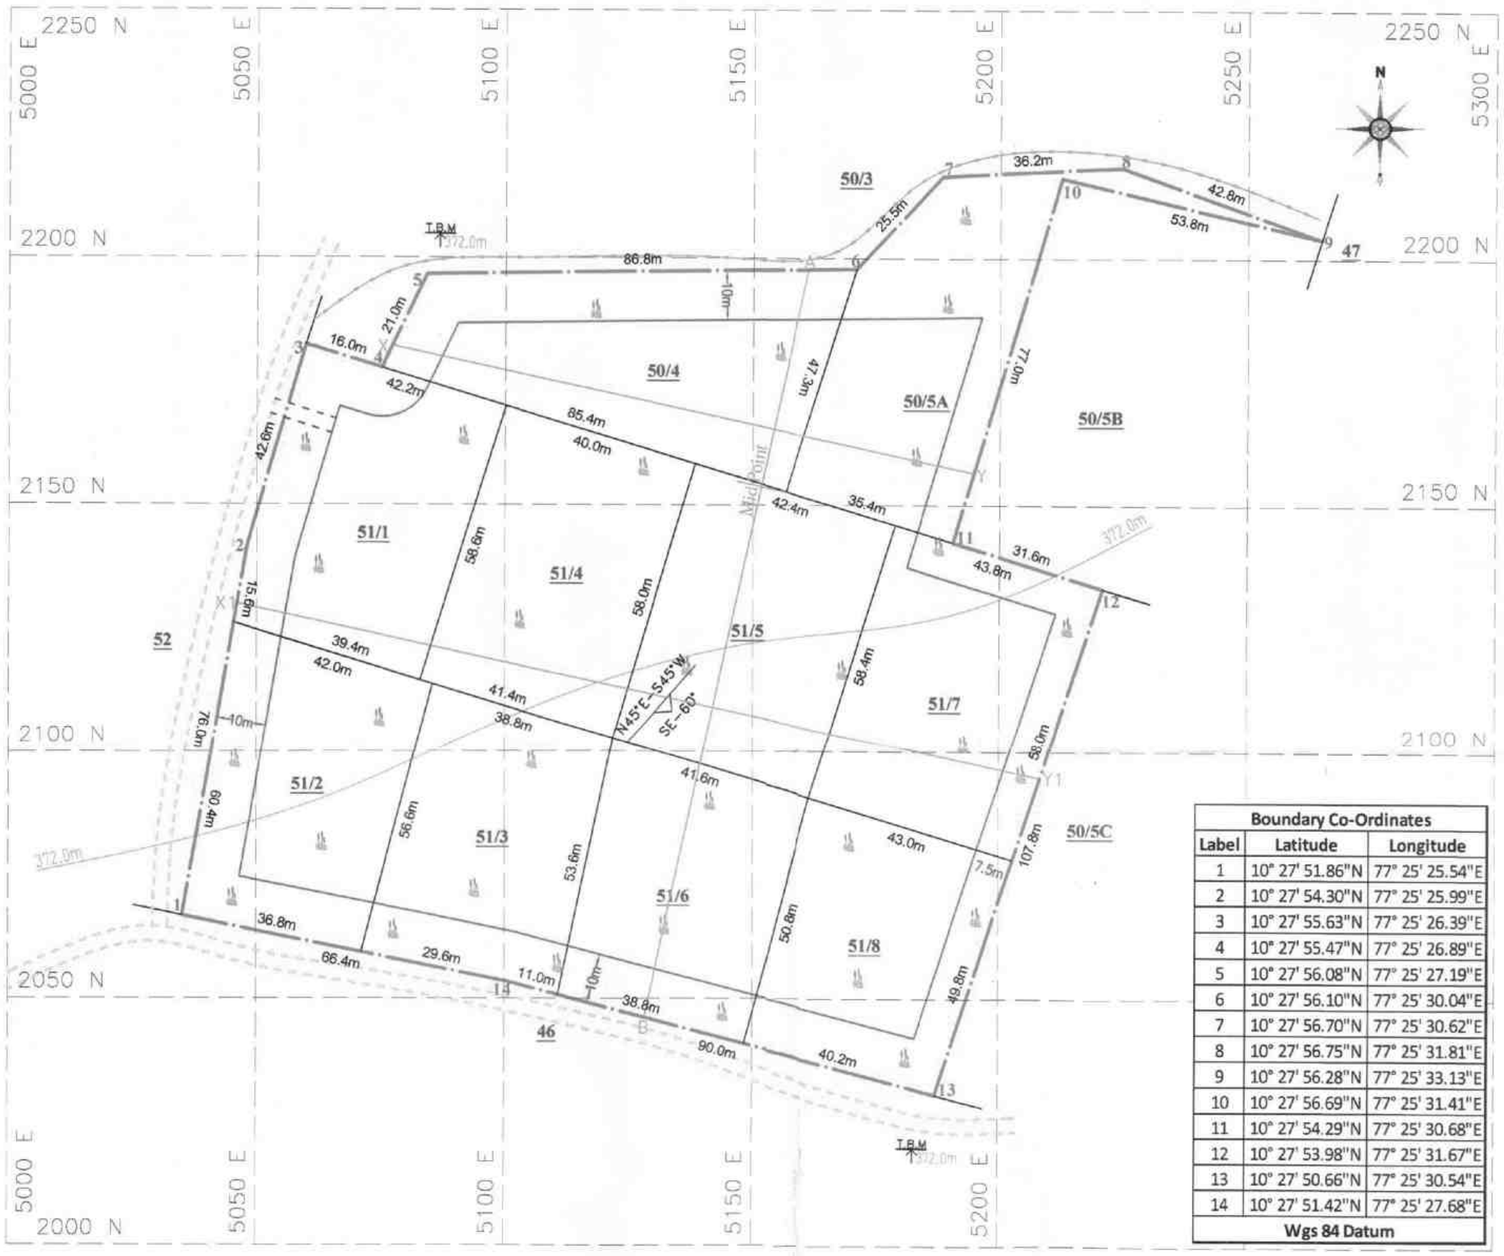


SECTION ALONG A–B

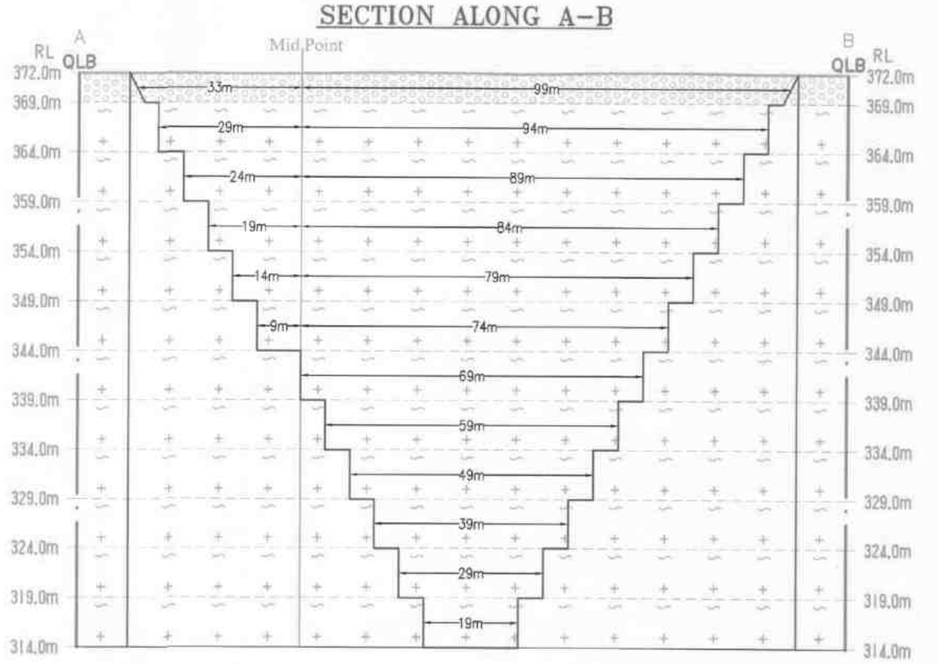

Boundary Co-Ordinates		
Label	Latitude	Longitude
1	10° 27' 51.86"N	77° 25' 25.54"E
2	10° 27' 54.30"N	77° 25' 25.99"E
3	10° 27' 55.63"N	77° 25' 26.39"E
4	10° 27' 55.47"N	77° 25' 26.89"E
5	10° 27' 56.08"N	77° 25' 27.19"E
6	10° 27' 56.10"N	77° 25' 30.04"E
7	10° 27' 56.70"N	77° 25' 30.62"E
8	10° 27' 56.75"N	77° 25' 31.81"E
9	10° 27' 56.28"N	77° 25' 33.13"E
10	10° 27' 56.69"N	77° 25' 31.41"E
11	10° 27' 54.29"N	77° 25' 30.68"E
12	10° 27' 53.98"N	77° 25' 31.67"E
13	10° 27' 50.66"N	77° 25' 30.54"E
14	10° 27' 51.42"N	77° 25' 27.68"E
Wgs 84 Datum		

SECTION ALONG X–Y

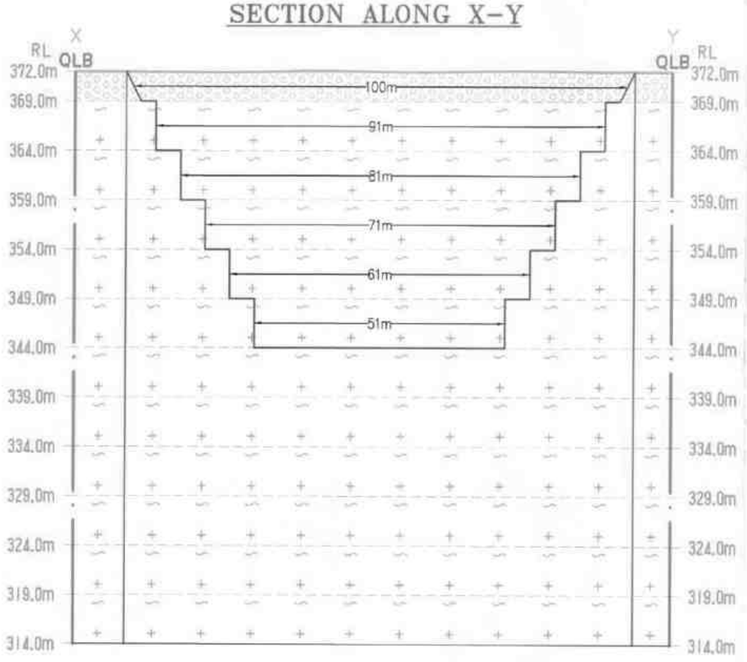

SECTION ALONG X1–Y1

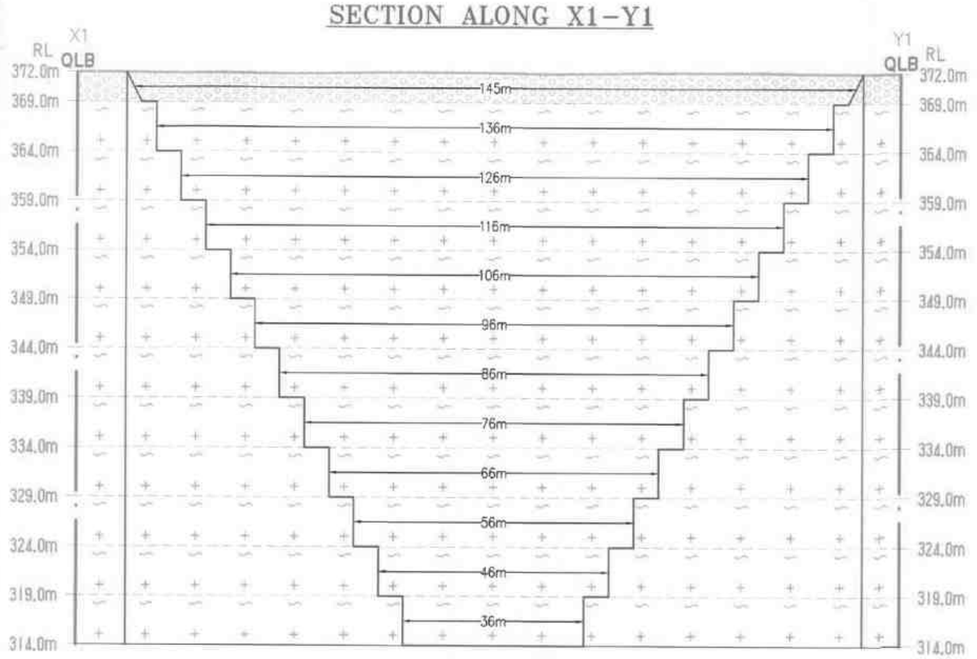


PLATE NO-IV

DATE OF SURVEY: 11.03.2026

APPLICANT:

THIRU.B.GOPALAKRISHNAN,
S/o.BALUSAMY,
NO.5/107, PACHAPALAYAM THOTTAM,
SULUR TALUK,
COIMBATORE DISTRICT.

QUARRY LEASE APPLIED AREA:

S.F.NO'S : 50/4, 50/5A, 51/1, 51/2, 51/3, 51/4, 51/5, 51/6, 51/7 & 51/8,
EXTENT : 2.37.0Ha,
VILLAGE : VADIPATTI NORTH,
TALUK : PALANI,
DISTRICT : DINDIGUL.

Assistant Director Geology and Mining Department Dindigul - 624 004.

INDEX

- Q.LEASE APPLIED BOUNDARY
- 7.5m & 10m SAFETY DISTANCE
- TEMPORARY BENCH MARK (T.B.M)
- APPROACH ROAD
- CART TRACK
- CONTOUR
- SCRUB
- NILAVIYAL ODAI
- GRAVEL
- ROUGH STONE
- STRIKE & DIP


MINEABLE PLAN & SECTIONS

SCALE 1 : 1000
SECTIONS HOR 1:1000, VER 1:500

PREPARED BY:

THIS IS TO CERTIFY THAT THE INFORMATION IN THIS PLATE IS TRUE AND CORRECT TO THE BEST OF MY KNOWLEDGE BASED UPON THE LEASE MAP AUTHENTICATED BY STATE GOVERNMENT

C.NATARAJAN,M.Sc,M.Phil.,
QUALIFIED PERSON

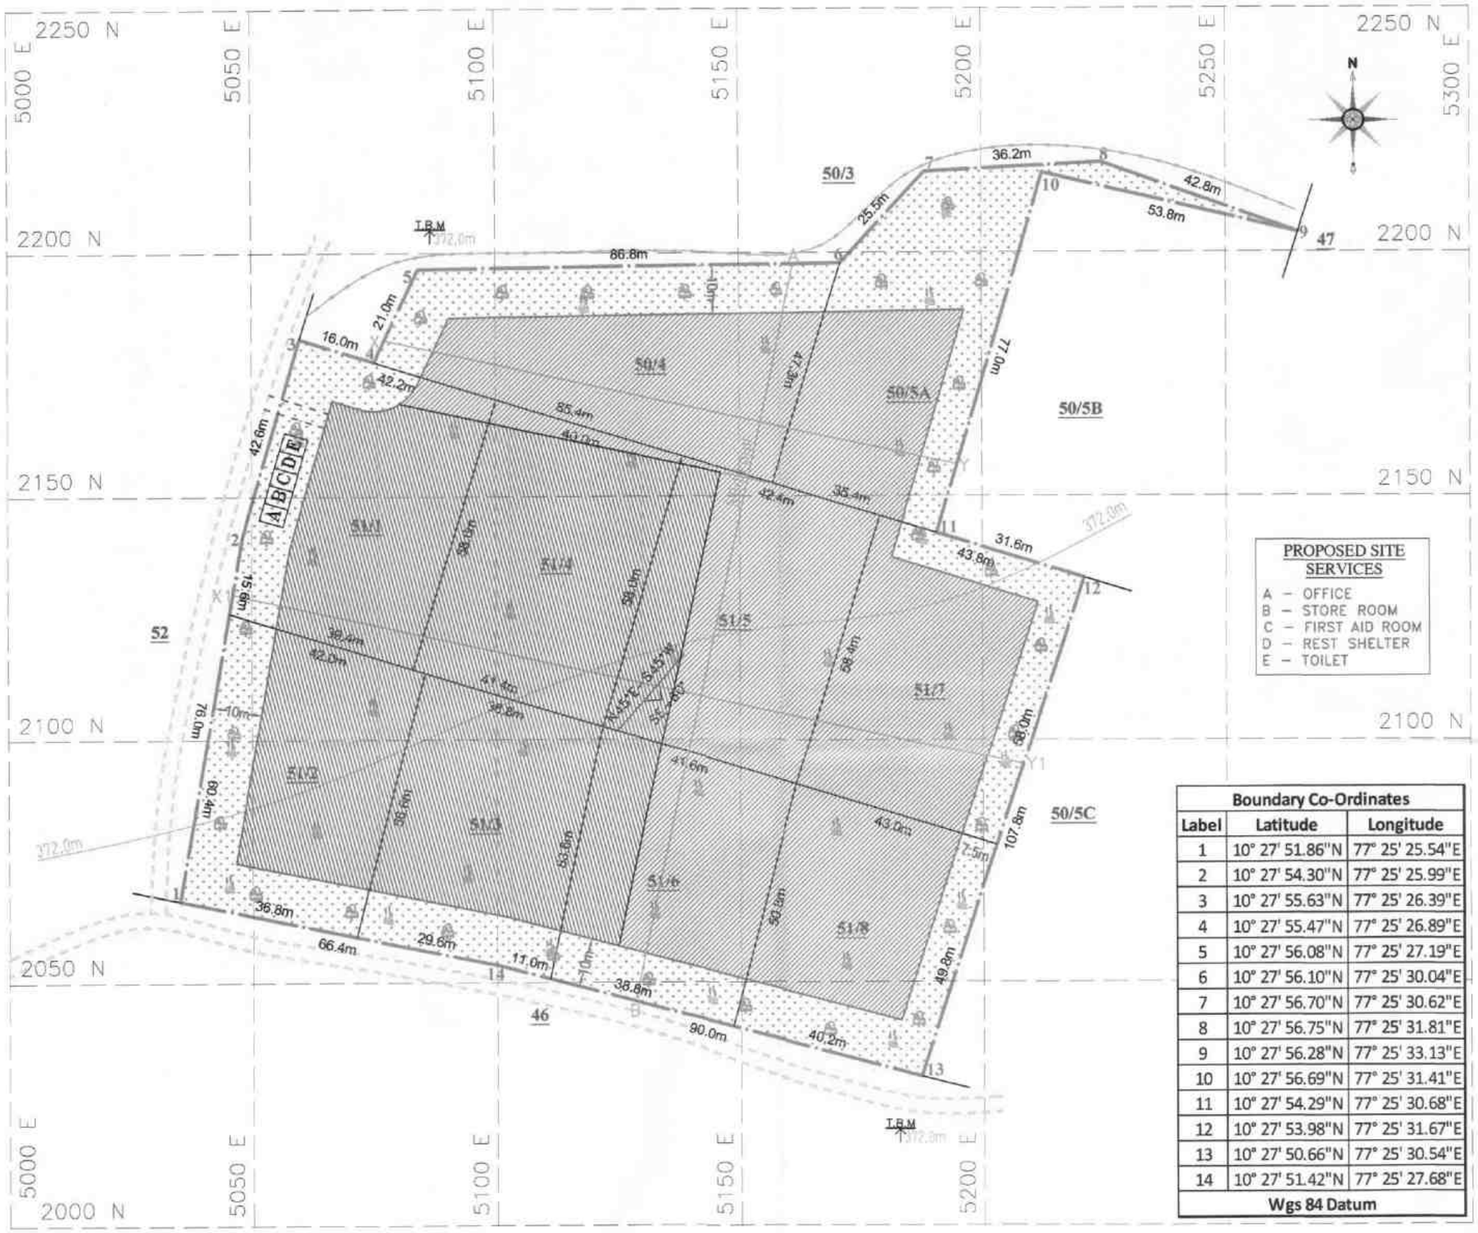

PROPOSED SITE SERVICES

- A – OFFICE
- B – STORE ROOM
- C – FIRST AID ROOM
- D – REST SHELTER
- E – TOILET

Boundary Co-Ordinates		
Label	Latitude	Longitude
1	10° 27' 51.86"N	77° 25' 25.54"E
2	10° 27' 54.30"N	77° 25' 25.99"E
3	10° 27' 55.63"N	77° 25' 26.39"E
4	10° 27' 55.47"N	77° 25' 26.89"E
5	10° 27' 56.08"N	77° 25' 27.19"E
6	10° 27' 56.10"N	77° 25' 30.04"E
7	10° 27' 56.70"N	77° 25' 30.62"E
8	10° 27' 56.75"N	77° 25' 31.81"E
9	10° 27' 56.28"N	77° 25' 33.13"E
10	10° 27' 56.69"N	77° 25' 31.41"E
11	10° 27' 54.29"N	77° 25' 30.68"E
12	10° 27' 53.98"N	77° 25' 31.67"E
13	10° 27' 50.66"N	77° 25' 30.54"E
14	10° 27' 51.42"N	77° 25' 27.68"E
Wgs 84 Datum		

1st yr Proposed area to be Quarried

2nd yr Proposed area to be Quarried


3rd yr Proposed area to be Quarried

4th yr Proposed area to be Quarried


5th yr Proposed area to be Quarried

Proposed area to be Planted

SECTION ALONG A–B

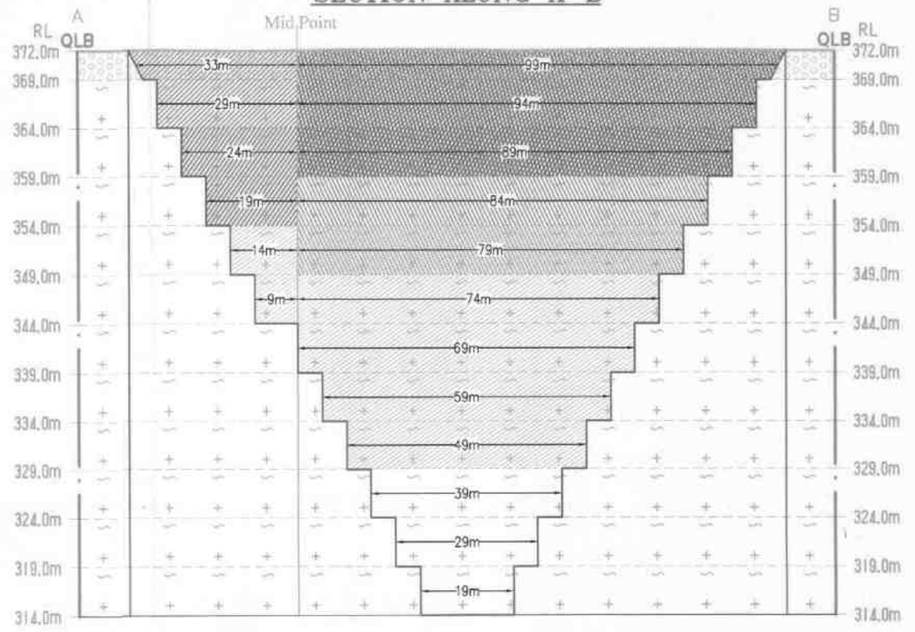

SECTION ALONG X–Y

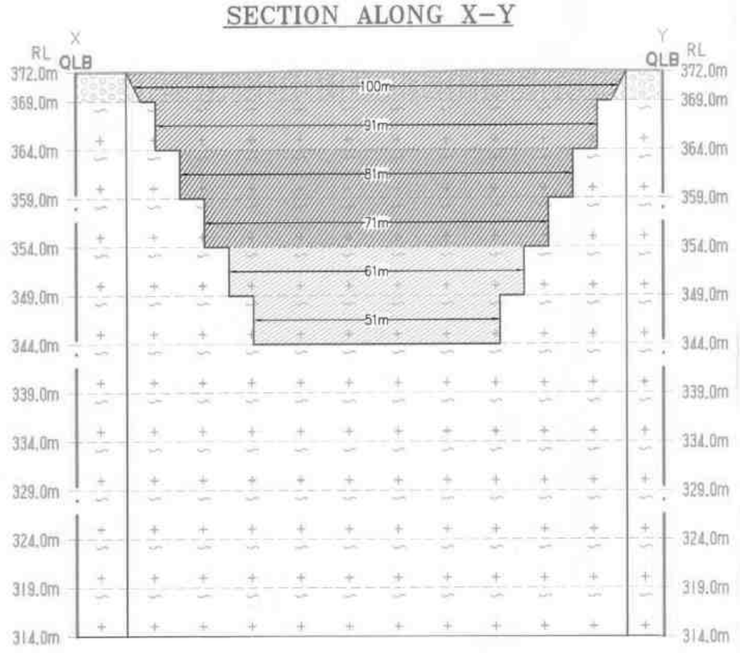

SECTION ALONG X1–Y1

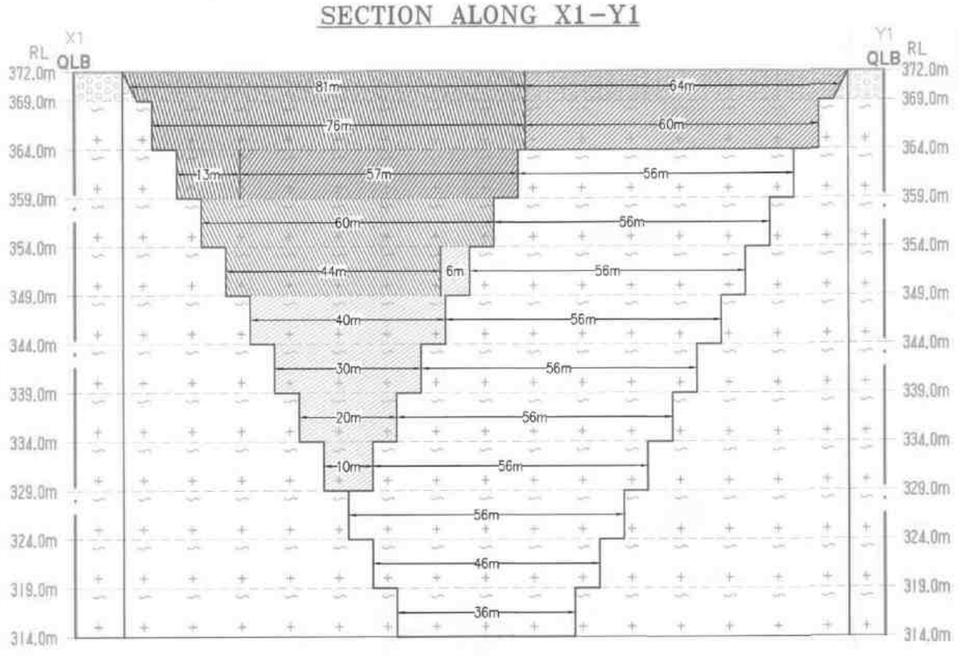


PLATE NO-V

DATE OF SURVEY: 11.03.2026

Collectorate Dindigul-624 004

APPLICANT:

THIRU.B.GOPALAKRISHNAN,
S/o.BALUSAMY,
NO.5/107, PACHAPALAYAM THOTTAM,
SULUR TALUK,
COIMBATORE DISTRICT.

QUARRY LEASE APPLIED AREA:

S.F.NO'S : 50/4, 50/5A, 51/1, 51/2, 51/3, 51/4, 51/5, 51/6, 51/7 & 51/8,
EXTENT : 2.37.0Ha,
VILLAGE : VADIPATTI NORTH,
TALUK : PALANI,
DISTRICT : DINDIGUL.

INDEX

- Q.LEASE APPLIED BOUNDARY
- 7.5m & 10m SAFETY DISTANCE
- TEMPORARY BENCH MARK (TBM)
- APPROACH ROAD
- CART TRACK
- CONTOUR
- SCRUB
- NILAVIYAL ODAI
- GRAVEL
- ROUGH STONE
- STRIKE & DIP


YEARWISE DEVELOPMENT & PRODUCTION PLAN & SECTIONS

SCALE 1 : 1000
SECTIONS HOR 1:1000, VER 1:500

PREPARED BY:

THIS IS TO CERTIFY THAT THE INFORMATION IN THIS PLATE IS TRUE AND CORRECT TO THE BEST OF MY KNOWLEDGE BASED UPON THE LEASE MAP AUTHENTICATED BY STATE GOVERNMENT

C.NATARAJAN M.Sc.,M.Phil.,
QUALIFIED PERSON

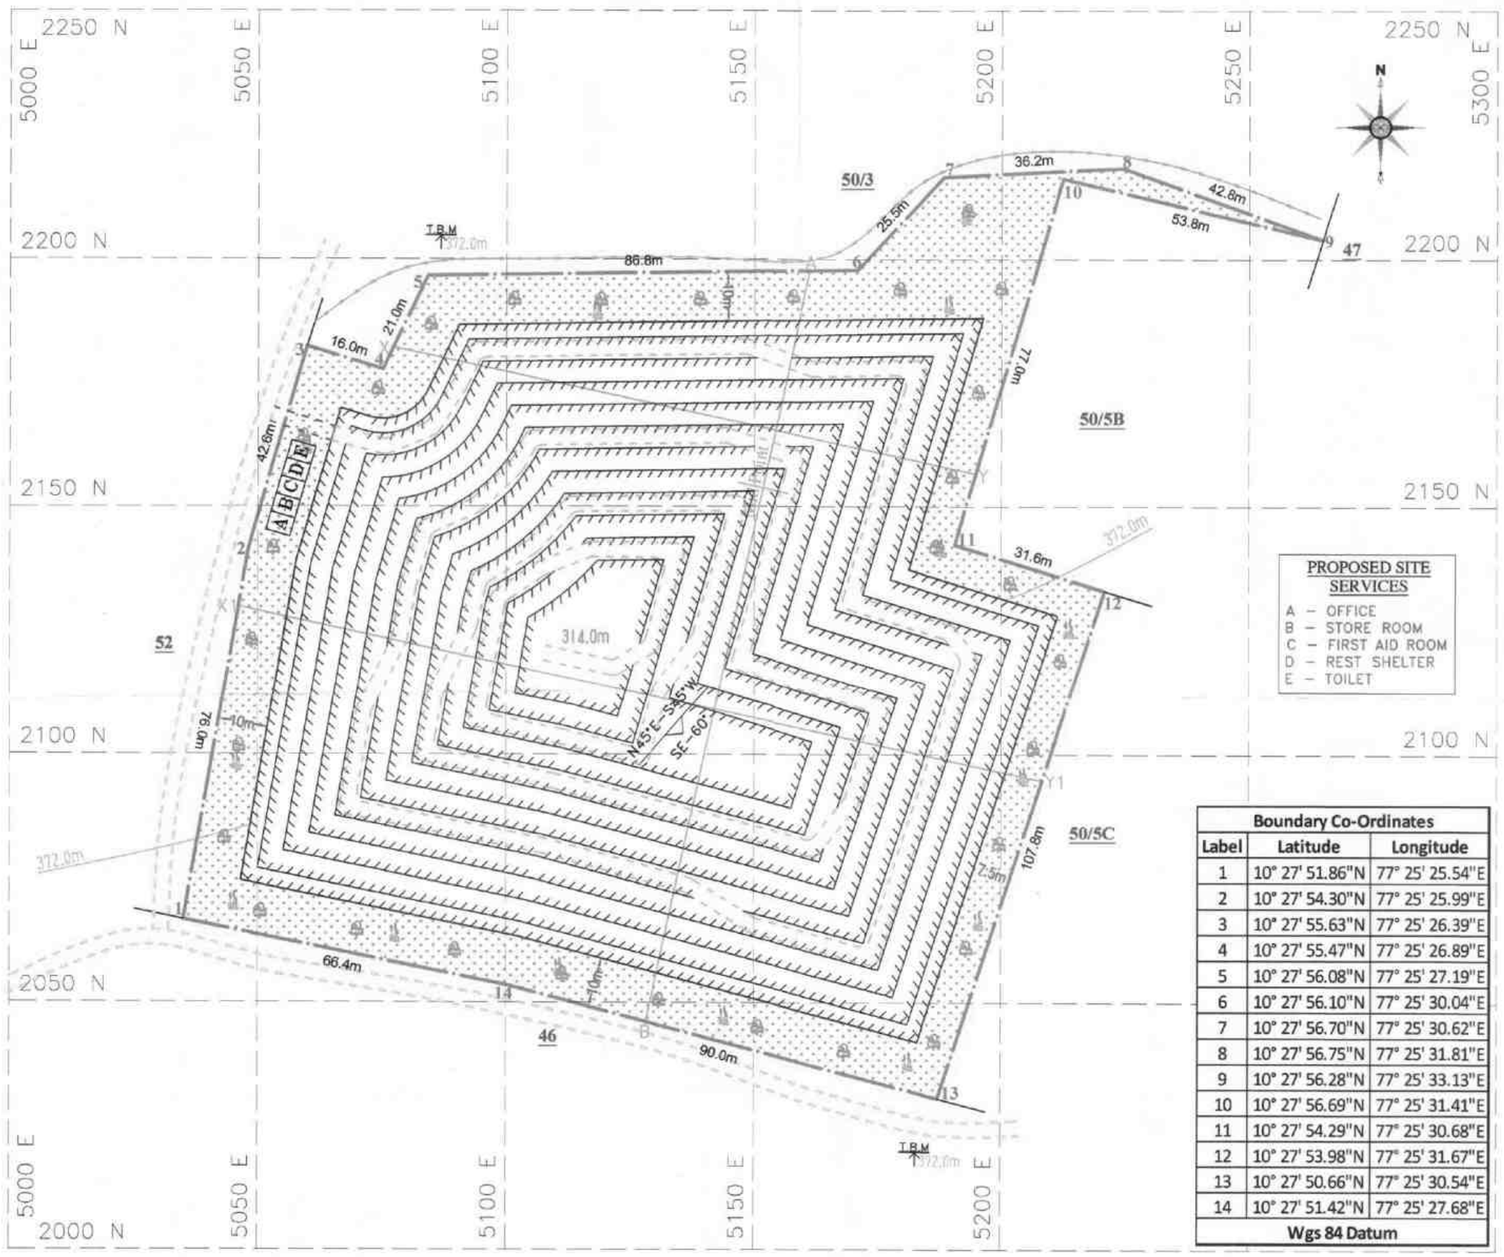

PROPOSED SITE SERVICES


A – OFFICE
B – STORE ROOM
C – FIRST AID ROOM
D – REST SHELTER
E – TOILET

Boundary Co-Ordinates		
Label	Latitude	Longitude
1	10° 27' 51.86"N	77° 25' 25.54"E
2	10° 27' 54.30"N	77° 25' 25.99"E
3	10° 27' 55.63"N	77° 25' 26.39"E
4	10° 27' 55.47"N	77° 25' 26.89"E
5	10° 27' 56.08"N	77° 25' 27.19"E
6	10° 27' 56.10"N	77° 25' 30.04"E
7	10° 27' 56.70"N	77° 25' 30.62"E
8	10° 27' 56.75"N	77° 25' 31.81"E
9	10° 27' 56.28"N	77° 25' 33.13"E
10	10° 27' 56.69"N	77° 25' 31.41"E
11	10° 27' 54.29"N	77° 25' 30.68"E
12	10° 27' 53.98"N	77° 25' 31.67"E
13	10° 27' 50.66"N	77° 25' 30.54"E
14	10° 27' 51.42"N	77° 25' 27.68"E
Wgs 84 Datum		


Ultimate Pit Dimension of End of the Quarry Lease Period
L145mX121m(Avg)XD58m(Max)

Proposed area to be Planted

SECTION ALONG A–B

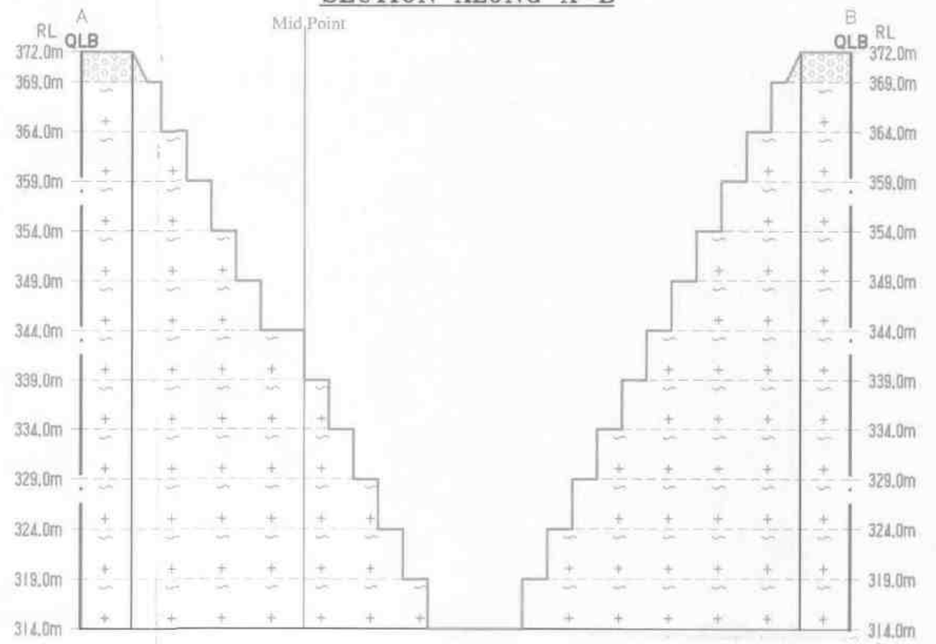

SECTION ALONG X–Y

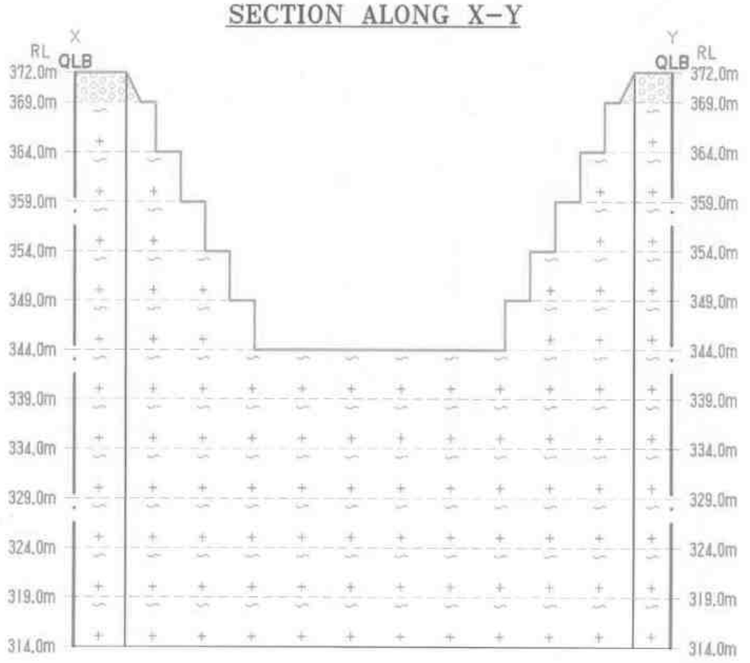

SECTION ALONG X1–Y1

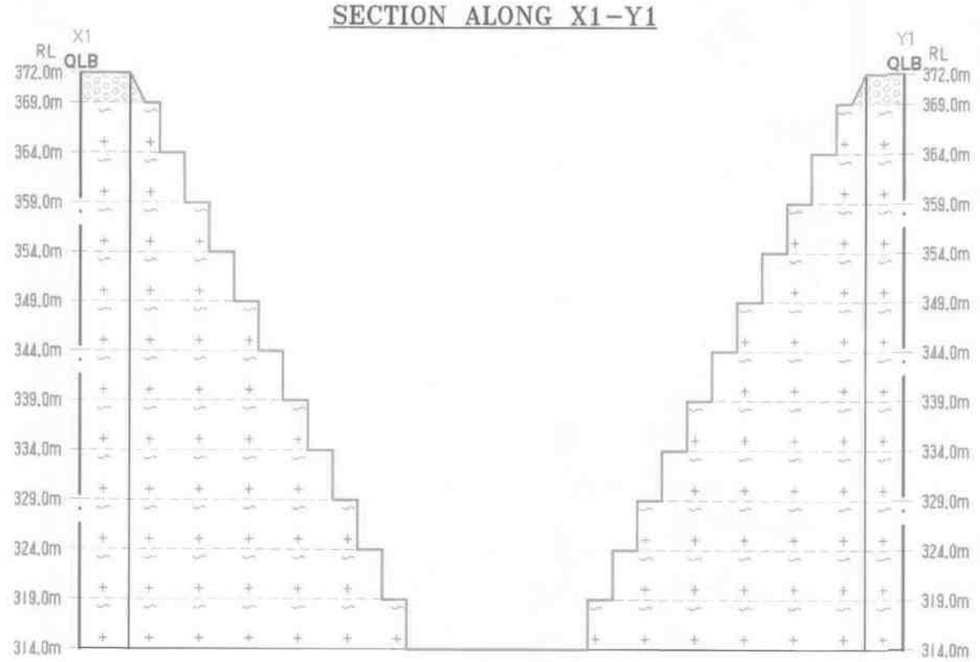


PLATE NO-VII
DATE OF SURVEY: 11.03.2026

APPLICANT:
THIRU.B.GOPALAKRISHNAN,
S/o.BALUSAMY,
NO.5/107, PACHAPALAYAM THOTTAM,
SULUR TALUK,
COIMBATORE DISTRICT.

Office of the Deputy Director Geology and Mining Directorate Dindigul - 624 004

QUARRY LEASE APPLIED AREA:
S.F.NO'S : 50/4, 50/5A, 51/1, 51/2, 51/3, 51/4, 51/5, 51/6, 51/7 & 51/8,
EXTENT : 2.37.0Ha,
VILLAGE : VADIPATTI NORTH,
TALUK : PALANI,
DISTRICT : DINDIGUL.

INDEX

- Q.LEASE APPLIED BOUNDARY
- 7.5m & 10m SAFETY DISTANCE
- TEMPORARY BENCH MARK (T.B.M)
- APPROACH ROAD
- CART TRACK
- CONTOUR
- SCRUB
- NILAVIYAL ODAI
- GRAVEL
- ROUGH STONE
- STRIKE & DIP
- PROPOSED QUARRY PIT
- INTERNAL HAUL ROAD

CONCEPTUAL PLAN & SECTIONS

SCALE 1 : 1000
SECTIONS HOR 1:1000, VER 1:500

PREPARED BY:

THIS IS TO CERTIFY THAT THE INFORMATION IN THIS PLATE IS TRUE AND CORRECT TO THE BEST OF MY KNOWLEDGE BASED UPON THE LEASE MAP AUTHENTICATED BY STATE GOVERNMENT

C.NATARAJAN,M.Sc.,M.Phil.,
QUALIFIED PERSON

ANNEXURE-4

From

S.Krishna Mohan,
Assistant Director,
Geology and Mining,
Dindigul

To

Thiru.B.Gopalakrishnan,
S/o.Balusamy,
No.5/107, Pachapalayam Thottam
Sulur Taluk,
Coimbatore

Rc.No. 1207/2025 (Mines), dated: 21.04.2026.

Sir,

Sub: Mines and Minerals - Minor Mineral - Rough stone – Dindigul District - Palani Taluk - North Vadipatti Village - Patta Land in S.F.No.50/4, 50/5A, 51/1, 51/2, 51/3, 51/4, 51/5, 51/6, 51/7 & 51/8 over an extent of 2.37.0 Hectare – preferred by Thiru.B.Gopalakrishnan - requesting Rough Stone quarry lease - Details of quarries located in 500m radius - requested - furnished - reg.

Ref: Mining Plan submitted by Thiru.B.Gopalakrishnan, S/o.Balusamy, Sulur Taluk Coimbatore dated.24.03.2026

❖❖❖❖❖❖

In the reference cited, Thiru.B.Gopalakrishnan the applicant of proposed Rough Stone quarry lease in S.F.No.50/4, 50/5A, 51/1, 51/2, 51/3, 51/4, 51/5, 51/6, 51/7 & 51/8 over an extent of 2.37.0 Hectare., of North Vadipatti Village, Palani Taluk has requested to furnish the details of quarries located within 500 meters radius from his proposed quarry.

In this regard, the followings are furnished.

i). Existing quarries

Sl. No.	Name of the Owner (Tvl.)	Village & S.F. Nos.	Extent in Hect.	Lease Period
1.	P.Devaraj, S/o.Palanisamy Gounder, D.No.30, Thirukumaran Nagar, Singanallur, Coimbatore	North Thathanaicken patti 160/1(P)	2.00.0	13.09.2021 to 12.09.2026
2.	S.Manikandan, S/o.Sooriyamoorthi No.2/227, Kallar Street, Karambaviduthy, Karambakkudi Taluk, Pudukottai District	North Thathanaicken patti 49(P)	1.20.0	23.11.2021 to 22.11.2026

ii). Expired/Abandoned quarries

Sl. No.	Name of the Owner (Tvl.)	Village & S.F. Nos.	Extent in Hect.	Lease Period
--NIL--				

iii). Present Proposed quarries

Sl. No	Name of the Owner (Tvl)	Village & S.F. Nos.	Extent in Hect.	Lease Period
1.	Tmt.S.Thamayanthi, W/o.Shanmugam. No.1/132, Kannamma Agam,R.G.Nagar, Chenniyampalayam, Tirupur	47/1(P), 47/2(P) & 47/3(P) North Thatha naickenpatti	1.75.0	applied area
2.	Thiru.P.Manikandan, S/o.Perumalsamy, Door No.7/68, Kinathukadavu, Karachery, Coimbatore	157/2 North Thatha naickenpatti	1.48.0	applied area
3.	Thiru.B.Gopalakrishnan, S/o.Balusamy, No.5/107, Pachapalayam Thottam Sulur Taluk, Coimbatore	50/4, 50/5A, 51/1, 51/2, 51/3, 51/4, 51/5, 51/6, 51/7 & 51/8 North Vadipatti	2.37.0	applied area

Assistant Director,
Geology and Mining,
Dindigul

ANNEXURE-5

சான்று

பழனி வட்டம், 52 ஆர் வாழப்பட்டி வடக்கு கிராமம் புல எண்கள் 50/4ல் பரப்பு 0.28.00 ஹெக்டேர் 50/5Aல் பரப்பு 0.25.50, 51/1ல் 0.24.50, 51/2ல் 0.23.50, 51/3ல் 0.21.50, 51/4ல் 0.23.50 51/5ல் 0.24.50, 51/6ல் 0.21.0, 51/7ல் 0.24.50, 51/8ல் 0.20.50 ஆக மொத்த பரப்பு 2.29.00 ஹெக்டேர் அளவுள்ள இடமானது மடம் எண் 1089ல் பாஷுசாமி மகன் கோபாலகிருஷ்ணன் (1) வேஷுசாமி மகன் தினேஷ் (2) ராமசாமி மகன் பாலச்சந்தர் (3) மயில்சாமி மகன் சரவணன் (4) ஆகிய பெயர்களில் பட்டாவில் கிராம கணக்குகளில் தாக்கலாகியுள்ளது. மேற்படி புல எண்களில் அரசு புறம்போக்கு ஓடைகள், ஓடைகளில் அருந்தி கருவேலங்கள் ஏதுமில்லை. மேற்படி புல எண்களில் 300 மீட்டர் சுற்றளவில் எந்தவிதமான குடியிருப்புகள், வழிபாட்டு கிறுக்குமிக்க பழமை சின்னங்கள், கோவில்கள் ஏதுமில்லை. மேற்படி இடத்தில் கல்குவாரி வைப்பு எதிர்க்க கிராமத்தில் எவ்வித கூட்டுகேடுமில்லை என சான்றளிக்கப்படுகிறது.

4/04/2026

கிராம நிர்வாக அலுவலர்
R.வாடிப்பட்டி கிராமம் வடக்கு/தெற்கு
பழனி வட்டம்.

ANNEXURE-6

ANNEXURE II

District : Dindigul

Taluk : Palani


Village : Vadipatti-North [106]

Survey No : 51

Area : Hect 01 Ares 83.50

Scale : 1 : 918

Assistant Director Dept.of Geology and Mining Collectorate Dindigul - 624 004. C/o

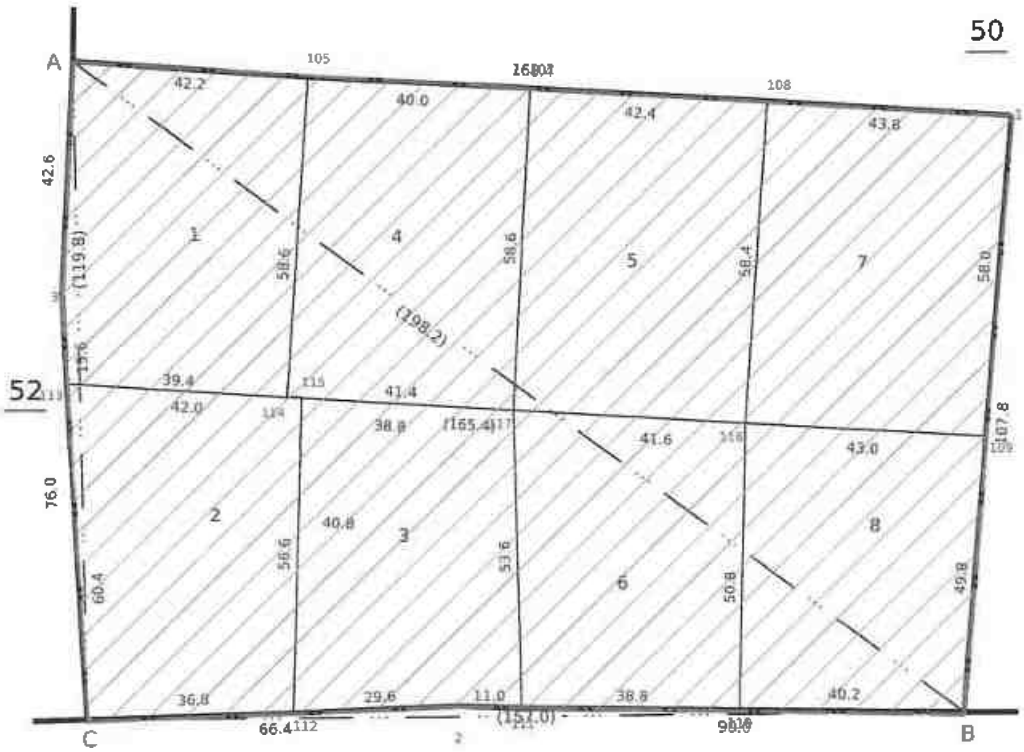

LEASE APPLIED AREA

Signed By Tahsildar

Name of approver : thpln

Date of Approval : 15-12-2017

Date of Issue: 02-02-2026 11:19:36

District : Dindigul


Taluk : Palani


Village : Vadipatti-North [106]

Survey No : 50

Area : Hect 03 Ares 84

Scale : 1 : 2192

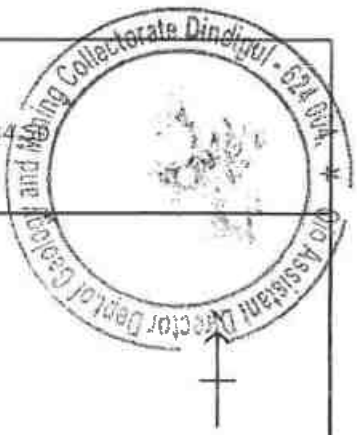

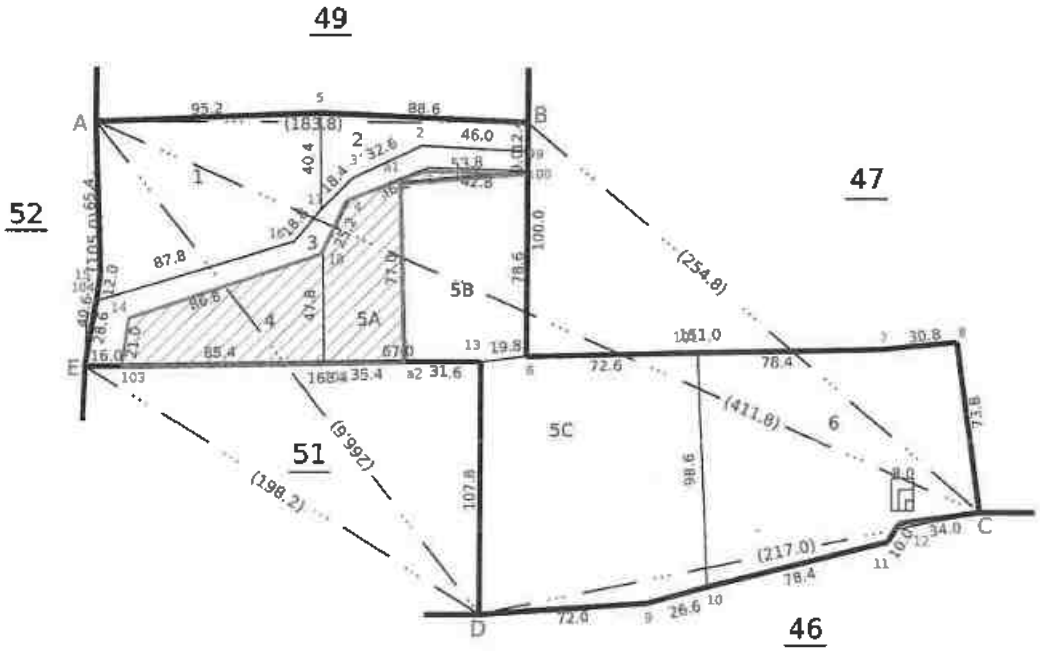

LEASE APPLIED AREA


Signed By Tahsildar

Name of approver : thpln

Date of Approval : 02-06-2020

Date of Issue: 02-02-2026 11:12:28

No. 50
THATHANAICKANPATTI (NORTH)

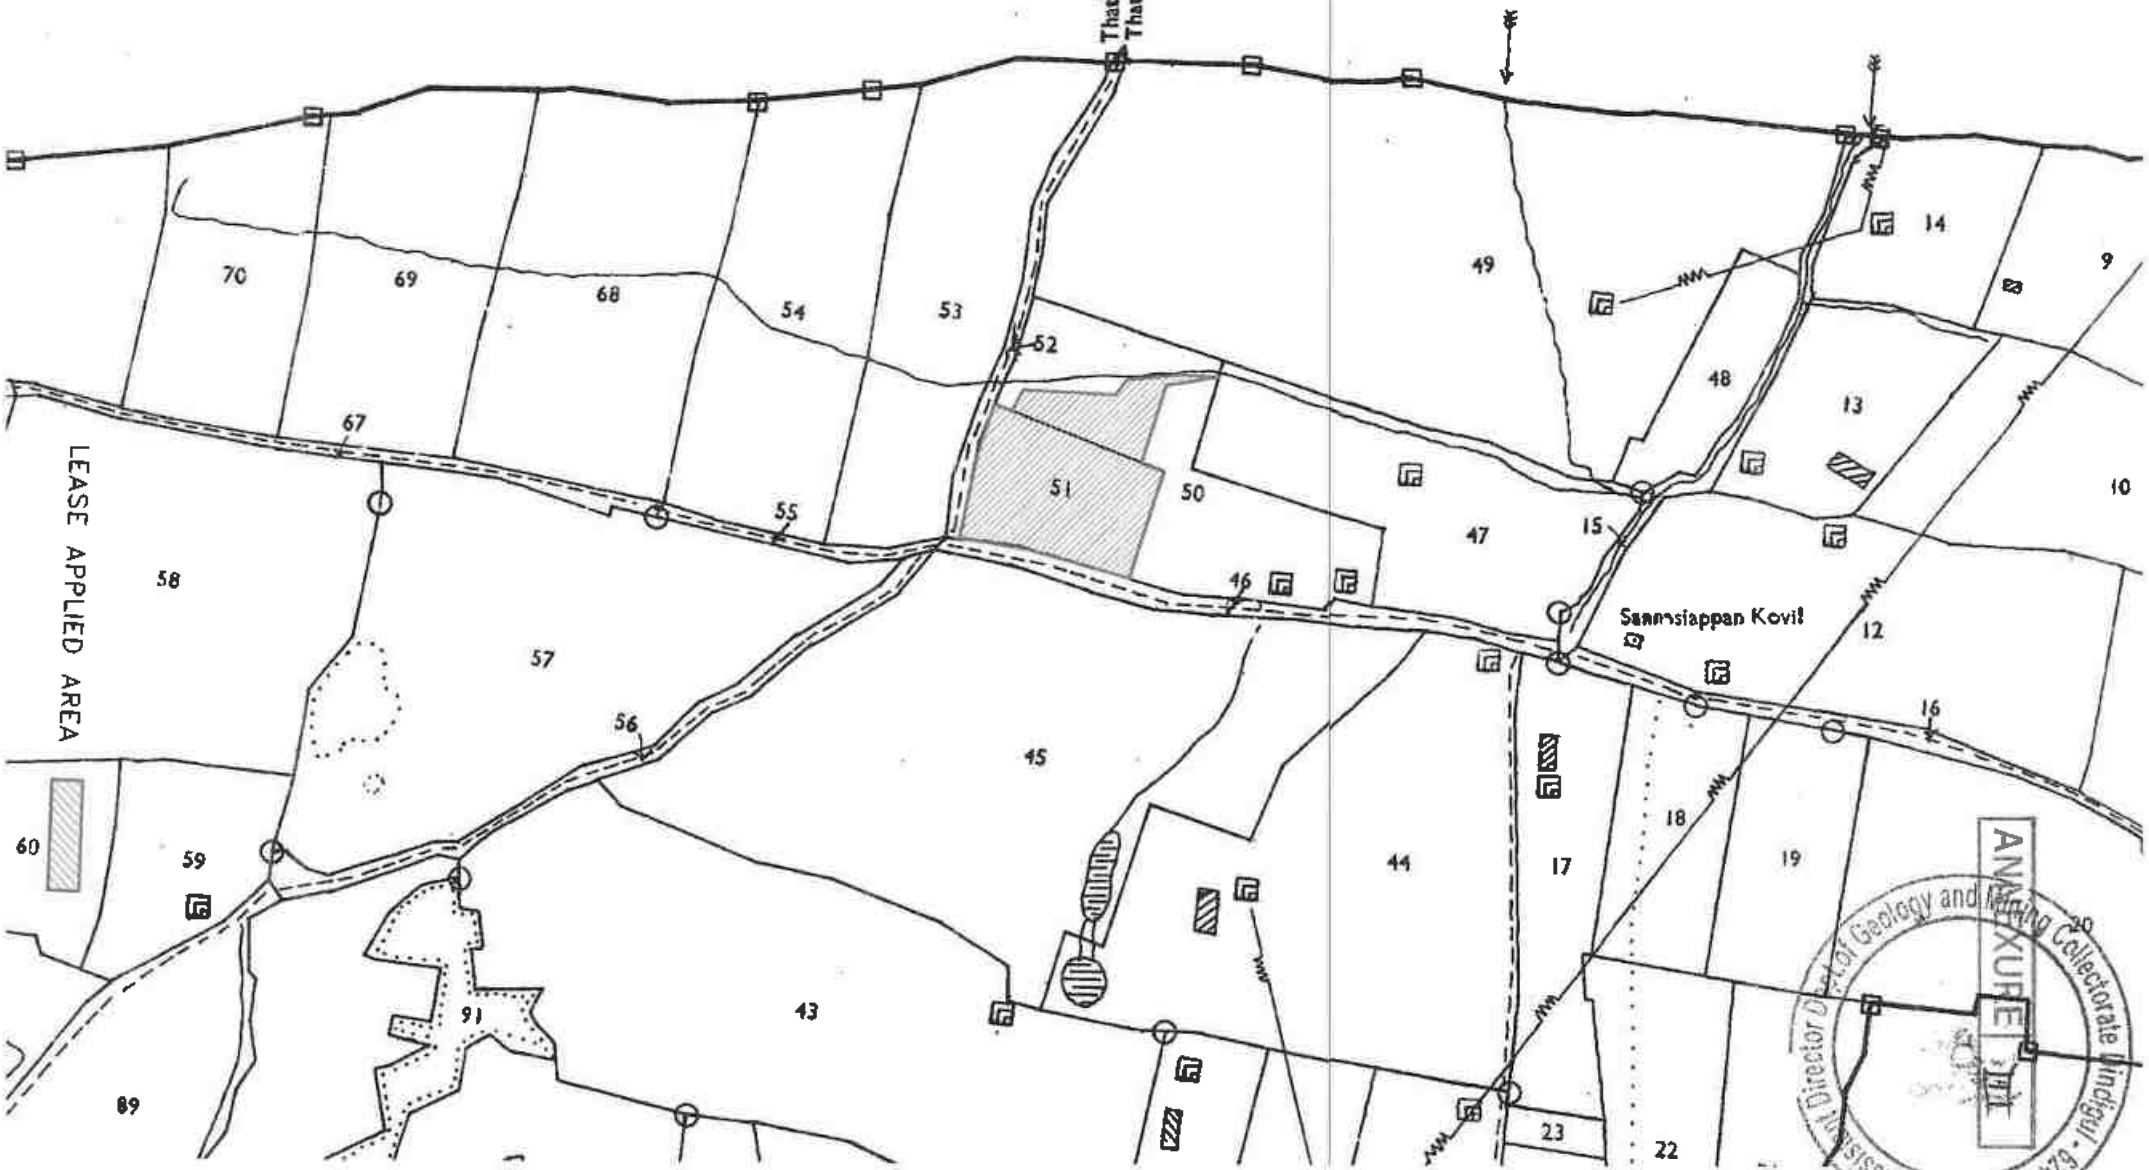

ANNEXURE IV

தமிழ்நாடு அரசு

வருவாய் மற்றும் பேரிடர் மேலாண்மைத் துறை

நில உரிமை விபரங்கள் : இ. எண் 10(1) பிரிவு

மாவட்டம் : திண்டுக்கல் வட்டம் : பழனி

வருவாய் கிராமம் : வாடிப்பட்டி வடக்கு பட்டா எண் : 1089

Assistant Director Geology and Mining Collectorate Dindigul - 624 004. O/o

உரிமையாளர்கள் பெயர்

1.	பாலுச்சாமி	மகன்	கோபாலகிருஷ்ணன்	-
2.	வேலுச்சாமி	மகன்	தினேஷ்	-
3.	ராமசாமி	மகன்	பாலச்சந்துரு	-
4.	மயில்சாமி	மகன்	கார்த்தி	-



புல எண்	உட்பிரிவு	புன்செய்		நன்செய்		மற்றவை		குறிப்புரைகள்
		பரப்பு	தீர்வை	பரப்பு	தீர்வை	பரப்பு	தீர்வை	
		ஹெக் - ஏர்	ரூ - பை	ஹெக் - ஏர்	ரூ - பை	ஹெக் - ஏர்	ரூ - பை	
47	3	0 - 24.50	0.67	--	--	--	--	2025/0103/13/394156--- ------ Digitally signed:Karpagam D Head Quarters Deputy Tahsildar 12/08/2025 07:26:57:PM
47	4A	0 - 4.00	0.11	--	--	--	--	2025/0103/13/394156--2019/13/21/000041SD ------ Digitally signed:Karpagam D Head Quarters Deputy Tahsildar 12/08/2025 07:26:57:PM
47	7	0 - 22.00	0.60	--	--	--	--	2025/0103/13/394156--- ------ Digitally signed:Karpagam D Head Quarters Deputy Tahsildar 12/08/2025 07:26:57:PM
50	1	0 - 59.50	1.65	--	--	--	--	2025/0103/13/394156--- ------ Digitally signed:Karpagam D Head Quarters Deputy Tahsildar 12/08/2025 07:26:57:PM
50	2	0 - 15.00	0.41	--	--	--	--	2025/0103/13/394156--- ------ Digitally signed:Karpagam D Head Quarters Deputy Tahsildar 12/08/2025 07:26:57:PM
50	4	0 - 28.00	0.77	--	--	--	--	2025/0103/13/394156--- ------ Digitally signed:Karpagam D Head Quarters Deputy Tahsildar 12/08/2025 07:26:57:PM

50	5A	0 - 25.50	0.71	--	--	--	--	2025/0103/13/394156--2019/13/21/000043SD ------ Digitally signed:Karpagam D Head Quarters Deputy Tahsildar 12/08/2025 07:26:57:PM
50	5B	0 - 41.30	1.14	--	--	--	--	2025/0103/13/394156--2019/13/21/000043SD ------ Digitally signed:Karpagam D Head Quarters Deputy Tahsildar 12/08/2025 07:26:57:PM
50	5C	0 - 98.20	2.73	--	--	--	--	2025/0103/13/394156--2019/13/21/000043SD ------ Digitally signed:Karpagam D Head Quarters Deputy Tahsildar 12/08/2025 07:26:57:PM
51	1	0 - 24.50	0.52	--	--	--	--	2025/0103/13/394156-- ------ Digitally signed:Karpagam D Head Quarters Deputy Tahsildar 12/08/2025 07:26:57:PM
51	2	0 - 23.50	0.50	--	--	--	--	2025/0103/13/394156-- ------ Digitally signed:Karpagam D Head Quarters Deputy Tahsildar 12/08/2025 07:26:57:PM
51	3	0 - 21.50	0.46	--	--	--	--	2025/0103/13/394156-- ------ Digitally signed:Karpagam D Head Quarters Deputy Tahsildar 12/08/2025 07:26:57:PM
51	4	0 - 23.50	0.50	--	--	--	--	2025/0103/13/394156-- ------ Digitally signed:Karpagam D Head Quarters Deputy Tahsildar 12/08/2025 07:26:57:PM

51	5	0 - 24.50	0.53	--	--	--	--	2025/0103/13/394156-------- Digitally signed:Karpagam D Head Quarters Deputy Tahsildar 12/08/2025 07:26:57:PM
51	6	0 - 21.00	0.45	--	--	--	--	2025/0103/13/394156-------- Digitally signed:Karpagam D Head Quarters Deputy Tahsildar 12/08/2025 07:26:57:PM
51	7	0 - 24.50	0.53	--	--	--	--	2025/0103/13/394156-------- Digitally signed:Karpagam D Head Quarters Deputy Tahsildar 12/08/2025 07:26:57:PM
51	8	0 - 20.50	0.44	--	--	--	--	2025/0103/13/394156-------- Digitally signed:Karpagam D Head Quarters Deputy Tahsildar 12/08/2025 07:26:57:PM
		5 - 1.50	12.72					

குறிப்பு :

1. மேற்கண்ட தகவல் / சான்றிதழ் நகல் விவரங்கள் மின் பதிவேட்டிலிருந்து பெறப்பட்டவை. இவற்றை தாங்கள் **https://eservices.tn.gov.in** என்ற இணைய தளத்தில் **P/13/21/106/01089/140608** என்ற குறிப்பு எண்ணை உள்ளீடு செய்து உறுதி செய்துகொள்ளவும்.
2. இத் தகவல்கள் 15-10-2025 அன்று 06:34:53 PM நேரத்தில் அச்சடிக்கப்பட்டது.
3. கைப்பேசி கேமராவின்2D barcode படிப்பான் மூலம் படித்து 3G/GPRS வழி இணையதளத்தில் சரிபார்க்கவும்

1435 – ஆம் பகுதியில் திண்டுக்கல் - மாவட்டம் பழனி வட்டம் 52 கிராமப் வரைபடம்

கிராமம் வரைபடம்

என் 2

கிராமத்தில் ஈரடவாரி புலவாரி கைப்பற்று சாகுபடி அடங்கல் கணக்கு

நில வரித் திட்டத்தின்படி புலன்களின் விபரம்.					கைப்பற்று தாரருடைய பெயரும் எண்ணும் அல்லது அறுபோக தாரருடைய பெயர்.	சாகுபடி யானபின் கொள்.	முதல் போகம்.					இரண்டாம் போகம்.					விளைச்சல் குறைவுக்காக நிவாரண மாகப் பெறப்பட்ட தொகை.	மேற்கண்டவகையில் பயிரிடப்படாது உள்ள நிலத்தில் தரிசை மற்றும் பரப்பின் விவரங்கள் ஒவ்வொரு நிலை அளவு என் அல்லது அதன் பகுதியில்.	பயிர் பார்க்கையிடும் அலுவலர் குறிப்புரைகள்.
நில எண்ணை எண் (1)	உட்பிரிவு எண் (2)	பரப்பு (3)	தீர்வை. (4)	ஒரு போகம் அதன்று இரு போகம். (5)	(6)	நிலத்தின் எந்த பகுதி யானது சாகுபடியானதை பயிரிடப்பட்டுள்ளதை. (7)	எந்த மாதத்தில் பயிர் செய்யப்பட்டது அறுவடை செய்யப்பட்டது. (8)	பயிரின் பெயர். (9)	பயிரானது / அறுவடையான பரப்பு. (10)	உண்மையான பாய்ச்சல் ஆதாரம். (11)	விளைச்சல் அளவு விழுக்காடு. (12)	எந்த மாதத்தில் பயிர் செய்யப்பட்டது அறுவடை செய்யப்பட்டது. (13)	பயிரின் பெயர். (14)	பயிரானது / அறுவடையான பரப்பு. (15)	உண்மையான பாய்ச்சல் ஆதாரம். (16)	விளைச்சல் அளவு விழுக்காடு. (17)	(1) வானம் பார்த்த பூமி; (2) கிணற்றுப் பாசனம்; (3) ஏரிப் பாசனம்; (4) கால்வாய் பாசனம்; (5) மற்ற ஊற்றுகள் (6) இதர சாதனங்களால் பாசனம் செய்யப்பட்ட நிலங்கள் (7) தோட்டம் (8) தரிசு (9) இதர வகை. (18)	(அ) வகை, (ஆ) பயன்படு பயிர் செய்ய இயலாத நிலம், (இ) விசேஷமும் மற்றும் இதர காரியங்களுக்கு பயன் படுத்தும் படும் நிலம், (ஈ) பயிரிடதக்க தரிசு (உ) நிலையான பூமி தரைகளும் மற்றும் இதர மேய்ச்சல் நிலங்களும், (ஊ) விலக்கப்பட்ட நிகர பரப்பில் சேர்க்கப்படாத மரங்கள் பயிர்களும் தோப்புகளும், (எ) நடப்புத் தரிசுகள் (ஏ) இதர தகவல் நிலங்கள். (18அ)	பயிர் பார்க்கையிடும் அலுவலர் குறிப்புரைகள். (19)
50	1	0.59.5	1.65	1089	திருவளர்செல்வன்	-	-	-	-	-							நிலவரம் தரிசு		
	4	1.28.0	3.71	1089	-ம-	(ஆ)	-	-	-	-									
	5A	1.25.0	3.71	1089	-ம-	(ஆ)	-	-	-	-									
51	1	1.21.0	3.52	1089	-ம-	(ஆ)	-	-	-	-									
	2	1.23.0	3.50	1089	-ம-	(ஆ)	-	-	-	-									
	3	1.21.0	3.46	1089	-ம-	(ஆ)	-	-	-	-									
	4	1.23.0	3.50	1089	-ம-	(ஆ)	-	-	-	-									
	5	1.24.0	3.53	1089	-ம-	(ஆ)	-	-	-	-									
	6	1.21.0	3.45	1089	-ம-	(ஆ)	-	-	-	-									
	7	1.14.5	3.53	1089	-ம-	(ஆ)	-	-	-	-									
	8	1.20.5	3.44	1089	-ம-	(ஆ)	-	-	-	-									

15/10/2025

கிராம நிர்வாக அலுவலர்
R.வாடிப்பட்டி கிராமம் வடக்குபிதற்கு
பழனி வட்டம்.

383/78-R.F. III-A-10-20,00,000 Cps.-GBP.-Mdu.-7-2023.

ANNEXURE V

Office of the Assistant Director Dept. of Geology and Mining Collectorate Dindigul - 624 004

ANNEXURE VI



அ-பதிவேடு விவரங்கள் - ஊரகம்

மாவட்டம் : திண்டுக்கல்

வட்டம் : பழனி

கிராமம் : வாடிப்பட்டி வடக்கு

1. புல எண்	50
2. உட்பிரிவு எண்	4
3. பழைய புல உட்பிரிவு எண்	50-4
4. பகுதி	-
5. அரசு / ரயத்துவாரி	ரயத்துவாரி
6. நிலத்தின் வகை	புஞ்சை
7. பாசன ஆதாம்	-
8. இரு போகமா	0
9. மண் வயனமும் ரகமும்	7 - 2
10. மண் தரம்	4
11. தீர்வை (ரூ - ஹெ)	2.77
12. பரப்பு (ஹெக்டேர் - ஏர்)	0 - 28.00
13. மொத்த தீர்வை (ரூ - பை)	0.77
14. பட்டா எண்	1089
15. குறிப்பு	-
16. பெயர்	கோபாலகிருஷ்ணன் மற்றும் 3பேர்

குறிப்பு:

1. மேற்கண்ட தகவல் / சான்றிதழ் நகல் விவரங்கள் மின் பதிவேட்டிலிருந்து பெறப்பட்டவை. இவற்றை தாங்கள் **https://eservices.tn.gov.in** என்ற இணைய தளத்தில் **13/21/106/50/4/180608** என்ற குறிப்பு எண்ணை உள்ளீடு செய்து உறுதி செய்துகொள்ளவும்.



அ-பதிவேடு விவரங்கள் - ஊரகம்

மாவட்டம் : திண்டுக்கல்

வட்டம் : பழனி

கிராமம் : வாடிப்பட்டி வடக்கு

1. புல எண்	50
2. உட்பிரிவு எண்	5A
3. பழைய புல உட்பிரிவு எண்	50-5
4. பகுதி	P
5. அரசு / ரயத்துவாரி	ரயத்துவாரி
6. நிலத்தின் வகை	புஞ்சை
7. பாசன ஆதாரம்	-
8. இரு போகமா	0
9. மண் வயனமும் ரகமும்	7 - 2
10. மண் தரம்	4
11. தீர்வை (ரூ - பை)	2.77
12. பரப்பு (ஹெக்டேர் - ஏர்)	0 - 25.50
13. மொத்த தீர்வை (ரூ - பை)	0.71
14. பட்டா எண்	1089
15. குறிப்பு	-
16. பெயர்	கோபாலகிருஷ்ணன் மற்றும் 3பேர்

குறிப்பு:

1. மேற்கண்ட தகவல் / சான்றிதழ் நகல் விவரங்கள் மின் பதிவேட்டிலிருந்து பெறப்பட்டவை. இவற்றை தாங்கள் **https://eservices.tn.gov.in** என்ற இணைய தளத்தில் **13/21/106/50/5A/180608** என்ற குறிப்பு எண்ணை உள்ளீடு செய்து உறுதி செய்துகொள்ளவும்.

அ-பதிவேடு விவரங்கள் - சுருக்கம்

மாவட்டம் : திண்டுக்கல்

வட்டம் : பழனி

கிராமம் : வாடிப்பட்டி வடக்கு

1. புல எண்	51
2. உட்பிரிவு எண்	1
3. பழைய புல உட்பிரிவு எண்	51-1
4. பகுதி	-
5. அரசு / தனியார்	தனியார்
6. நிலத்தின் வகை	புஞ்சை
7. பாசன ஆதாரம்	-
8. இரு போகமா	0
9. மண் வளமும் தன்மையும்	7 - 3
10. மண் தரம்	5
11. தீர்வை (ரூ - பை)	2.15
12. பரப்பு (ஹெக்டேர் - ஏர்)	0 - 24.50
13. மொத்த தீர்வை (ரூ - பை)	0.52
14. பட்டா எண்	1089
15. குறிப்பு	-
16. பெயர்	கோபாலகிருஷ்ணன் மற்றும் 3பேர்

குறிப்பு:

1. மேற்கண்ட தகவல் / சான்றிதழ் நகல் விவரங்கள் மின் பதிவேட்டிலிருந்து பெறப்பட்டவை. இவற்றை தாங்கள் **https://eservices.tn.gov.in** என்ற இணைய தளத்தில் **13/21/106/51/1/180608** என்ற குறிப்பு எண்ணை உள்ளீடு செய்து உறுதி செய்துகொள்ளவும்.

அடங்கல் விவரங்கள் - ஊரகம்

மாவட்டம் : திண்டுக்கல்

வட்டம் : பழனி

கிராமம் : வாடிப்பட்டி வடக்கு

1. புல எண்	51
2. உட்பிரிவு எண்	2
3. பழைய புல உட்பிரிவு எண்	51-2
4. பரப்பு	-
5. அரசு / ரயத்துவாரி	ரயத்துவாரி
6. நிலத்தின் வகை	புஞ்சை
7. பாசன ஆதாரம்	-
8. இரு போகமா	0
9. மண் வகைமும் ரகமும்	7 - 3
10. மண் தரம்	5
11. தீர்வை (ரூ - ஹெ)	2.15
12. பரப்பு (ஹெக்டேர் - ஏர்)	0 - 23.50
13. மொத்த தீர்வை (ரூ - பை)	0.50
14. பட்டா எண்	1089
15. குறிப்பு	-
16. பெயர்	கோபாலகிருஷ்ணன் மற்றும் 3பேர்

குறிப்பு:

1. மேற்கண்ட தகவல் / சான்றிதழ் நகல் விவரங்கள் மின் பதிவேட்டிலிருந்து பெறப்பட்டவை. இவற்றை தாங்கள் **https://eservices.tn.gov.in** என்ற இணைய தளத்தில் **13/21/106/51/2/180608** என்ற குறிப்பு எண்ணை உள்ளீடு செய்து உறுதி செய்துகொள்ளவும்.



அ-பதிவேடு விவரங்கள் - ஊரகம்

மாவட்டம் : திண்டுக்கல்

வட்டம் : பழனி

கிராமம் : வாடிப்பட்டி வடக்கு

1. புல எண்	51
2. உட்பிரிவு எண்	3
3. பழைய புல உட்பிரிவு எண்	51-3
4. பகுதி	-
5. அரசு / ரயத்துவாரி	ரயத்துவாரி
6. நிலத்தின் வகை	புஞ்சை
7. பாசன ஆதாரம்	-
8. இரு போகமா	0
9. மண் வயனரும் ரகமும்	7 - 3
10. மண் நயம்	5
11. தீர்வை (ரூ - ஹெ)	2.15
12. பரப்பு (ஹெக்டேர் - ஏர்)	0 - 21.50
13. மொத்த தீர்வை (ரூ - பை)	0.46
14. பட்டா எண்	1089
15. குறிப்பு	-
16. பெயர்	கோபாலகிருஷ்ணன் மற்றும் 3பேர்

குறிப்பு:

1. மேற்கண்ட தகவல் / சான்றிதழ் நகல் விவரங்கள் மின் பதிவேட்டிலிருந்து பெறப்பட்டவை. இவற்றை தாங்கள் **https://eservices.tn.gov.in** என்ற இணைய தளத்தில் **13/21/106/51/3/180608** என்ற குறிப்பு எண்ணை உள்ளீடு செய்து உறுதி செய்துகொள்ளவும்.

அ-பதிலேடு விவரங்கள் - ஊரகம்



மாவட்டம் : திண்டுக்கல்

வட்டம் : பழனி

கிராமம் : வாடிப்பட்டி வடக்கு

1. புல எண்	51
2. உட்பிரிவு எண்	4
3. பழைய புல உட்பிரிவு எண்	51-4
4. பகுதி	-
5. அரசு / ரயத்துவாரி	ரயத்துவாரி
6. நிலத்தின் வகை	புஞ்சை
7. பாசன ஆதாரம்	-
8. இரு போகமா	0
9. மண் வயனமும் ரகமும்	7 - 3
10. மண் தரம்	5
11. தீர்வை (ரூ - ஹெ)	2.15
12. பரப்பு (ஹெக்டேர் - ஏர்)	0 - 23.50
13. மொத்த தீர்வை (ரூ - பை)	0.50
14. பட்டா எண்	1089
15. குறிப்பு	-
16. பெயர்	கோபாலகிருஷ்ணன் மற்றும் 3பேர்

குறிப்பு:

1. மேற்கண்ட தகவல் / சான்றிதழ் நகல் விவரங்கள் மின் பதிவேட்டிலிருந்து பெறப்பட்டவை. இவற்றை தாங்கள் **https://eservices.tn.gov.in** எனற இணைய தளத்தில் **13/21/106/51/4/180608** என்ற குறிப்பு எண்ணை உள்ளீடு செய்து உறுதி செய்துகொள்ளவும்.



அடங்கல்

மாவட்டம் : திண்டுக்கல்

வட்டம் : பழனி

கிராமம் : வாடிப்பட்டி வடக்கு

1. புல எண்	51
2. உட்பிரிவு எண்	5
3. பழைய புல உட்பிரிவு எண்	51-5
4. பகுதி	-
5. அரசு / ராயத்துவாரி	ராயத்துவாரி
6. நிலத்தின் வகை	புஞ்சை
7. பாசன ஆதாரம்	-
8. இரு போகமா	0
9. மண் வளமும் ரகமும்	7 - 3
10. மண் தரம்	5
11. தீர்வை (ரூ - ஹெ)	2.15
12. பரப்பு (ஹெக்டேர் - ஏர்)	0 - 24.50
13. மொத்த தீர்வை (ரூ - பை)	0.53
14. பட்டா எண்	1089
15. குறிப்பு	-
16. பெயர்	கோபாலகிருஷ்ணன் மற்றும் 3பேர்

குறிப்பு:

1. மேற்கண்ட தகவல் / சான்றிதழ் நகல் விவரங்கள் மின் பதிவேட்டிலிருந்து பெறப்பட்டவை. இவற்றை தாங்கள் **https://eservices.tn.gov.in** என்ற இணைய தளத்தில் **13/21/106/51/5/180608** என்ற குறிப்பு எண்ணை உள்ளீடு செய்து உறுதி செய்துகொள்ளவும்.



அ-பதிவேடு விவரங்கள் - சுரகம்

மாவட்டம் : திண்டுக்கல்

வட்டம் : பழனி

கிராமம் : வாடிப்பட்டி வடக்கு

1. புல எண்	51
2. உட்பிரிவு எண்	6
3. பழைய புல உட்பிரிவு எண்	51-6
4. பகுதி	-
5. அரசு / ரயத்துவாரி	ரயத்துவாரி
6. நிலத்தின் வகை	புஞ்சை
7. பாசன ஆதாரம்	-
8. இரு போகமா	0
9. மண் வளமும் தரமும்	7 - 3
10. மண் தரம்	5
11. தீர்வை (ரூ - தை)	2.15
12. பரப்பு (ஹெக்டேர் - ஏர்)	0 - 21.00
13. மொத்த தீர்வை (ரூ - பை)	0.45
14. பட்டா எண்	1089
15. குறிப்பு	-
16. பெயர்	கோபாலகிருஷ்ணன் மற்றும் 3பேர்

குறிப்பு:

1. மேற்கண்ட தகவல் / சான்றிதழ் நகல் விவரங்கள் மின் பதிவேட்டிலிருந்து பெறப்பட்டவை. இவற்றை தாங்கள் **https://eservices.tn.gov.in** என்ற இணைய தளத்தில் **13/21/106/51/6/180608** என்ற குறிப்பு எண்ணை உள்ளீடு செய்து உறுதி செய்துகொள்ளவும்.



அ-பதிவேடு விவரங்கள் - ஊரகம்

மாவட்டம் : திண்டுக்கல்

வட்டம் : பழனி

கிராமம் : வாடிப்பட்டி வடக்கு

1. புல எண்	51
2. உட்பிரிவு எண்	7
3. பழைய புல உட்பிரிவு எண்	51-7
4. பகுதி	-
5. அரசு / ரயத்துவாரி	ரயத்துவாரி
6. நிலத்தின் வகை	புஞ்சை
7. பாசன ஆதாரம்	-
8. இரு போகமா	0
9. மண் வகைமுறை முறைமம்	7 - 3
10. மண் தரம்	5
11. தீர்வை (ரூ - தெற)	2.15
12. பரப்பு (ஹெக்டேர் - ஏர்)	0 - 24.50
13. மொத்த தீர்வை (ரூ - பை)	0.53
14. பட்டா எண்	1089
15. குறிப்பு	-
16. பெயர்	கோபாலகிருஷ்ணன் மற்றும் 3பேர்

குறிப்பு:

1. மேற்கண்ட தகவல் / சான்றிதழ் நகல் விவரங்கள் மின் பதிவேட்டிலிருந்து பெறப்பட்டவை. இவற்றை தாங்கள் **https://eservices.tn.gov.in** என்ற இணைய தளத்தில் **13/21/106/51/7/180608** என்ற குறிப்பு எண்ணை உள்ளீடு செய்து உறுதி செய்துகொள்ளவும்.



அ-பதிலேடு விவரங்கள் - ஜரகம்

மாவட்டம் : திண்டுக்கல்

வட்டம் : பழனி

கிராமம் : வாடிப்பட்டி வடக்கு

1. புல எண்	51
2. உட்பிரிவு எண்	8
3. பழைய புல உட்பிரிவு எண்	51-8
4. பகுதி	-
5. அரசு / ரயத்துவாரி	ரயத்துவாரி
6. நிலத்தின் வகை	புஞ்சை
7. பாசன ஆதாரம்	-
8. இரு போகமா	0
9. மண் வயனரும் ரகமும்	7 - 3
10. மண் தரம்	5
11. தீர்வை (ரூ - தெ)	2.15
12. பரப்பு (ஹெக்டேர் - ஏர்)	0 - 20.50
13. மொத்த தீர்வை (ரூ - பை)	0.44
14. பட்டா எண்	1089
15. குறிப்பு	-
16. பெயர்	கோபாலகிருஷ்ணன் மற்றும் 3பேர்

குறிப்பு:

1. மேற்கண்ட தகவல் / சான்றிதழ் நகல் விவரங்கள் மின் பதிவேட்டிலிருந்து பெறப்பட்டவை. இவற்றை தாங்கள் https://eservices.tn.gov.in என்ற இணைய தளத்தில 13/21/106/51/8/180608 என்ற குறிப்பு எண்ணை உள்ளீடு செய்து உறுதி செய்துகொள்ளவும்.

ANNEXURE VII

Mining Collectorate Dindigul - 624

3251/2025

भारतीय गैर न्यायिक

एक सौ रुपये

Rs. 100

रु. 100

ONE HUNDRED RUPEES

सत्यमेव जयते

भारत INDIA

INDIA NON JUDICIAL

Rs. 100/-

தமிழ்நாடு தமிலநாடு TAMILNADU

FB 830650

P. செந்தில்குமரன்
முத்திரைத்தாள் விற்பனையாளர்
உரிமம் எண் : 1/2015
பெருகமணி, கிழக்கிப்பட்டி கிராமம்
பச்சாபாளையம்

02.09.2025

கோபாலகிருஷ்ணன்
பச்சாபாளையம்

குத்தகைப் பத்திரம்

முன் பணம் இல்லை

ஆண்டு ஒன்றுக்கு ரூ.1,000/- வீதம் 15 (பதினைந்து) ஆண்டுகளுக்கு இரண்டாயிரத்து இருபத்திகந்தாம் ஆண்டு செப்டம்பர் மாதம் இரண்டாம் தேதி (02.09.2025) கோயம்புத்தூர் மாவட்டம், கூலூர் வட்டம், பச்சாபாளையம், தேகாணி, பச்சாபாளையம் தோட்டம், கதவு எண்.5/107-ல் வசித்து வரும் திரு.பாலுச்சாமி அவர்கள் குமாரர் (Aadhaar No: 8598 0606 3496, PAN: BLKPG2456C) (Cell No: 99445 42030) திரு.B.கோபாலகிருஷ்ணன்-1, ஷை மாவட்டம், கிணத்துக்கடவு வட்டம், காரச்சேரி, கதவு

1.

2.

3.

4. M. Karthi

5.

3251

1 17

O/o Assistant Director Geology and Mining Collectorate Dindigul - 624...

எண்.3/235-ல் வசித்து வரும் திரு.வேலுச்சாமி அவர்கள் குமாரர் (Aadhaar No: 2585 9901 0665, PAN: BZEPV0109D) (Cell No: 75026 16100) **திரு.V.தினேஷ்-2**, ஷை மாவட்டம், சூலூர் வட்டம், பெரியகுயிலை, பச்சாபாளையம், தேகாணி, குயிலக்கார தோட்டம், கதவு எண்.4/92A-ல் வசித்து வரும் திரு.ராமசாமி அவர்கள் குமாரர் (Aadhaar No: 8102 9014 4704, PAN: GEOPR6766C) (Cell No: 80564 13831) **திரு.R.பாலச்சந்துரு-3**, கோயம்புத்தூர் மாவட்டம், சூலூர் வட்டம், பச்சாபாளையம், பெரியகுயிலை, தாதராத் தோட்டம், கதவு எண்.1/101-ல் வசித்து வரும் திரு.மயில்சாமி அவர்கள் குமாரர் (Aadhaar No: 8853 8390 6115, PAN: CMVPK1276P) (Cell No: 98422 51476) **திரு.M.கார்த்தி-4** சொத்து சுவான்தார்கள்.

கோயம்புத்தூர் மாவட்டம், சூலூர் வட்டம், பச்சாபாளையம், தேகாணி, பச்சாபாளையம் தோட்டம், கதவு எண்.5/107-ல் வசித்து வரும் திரு.பாலுச்சாமி அவர்கள் குமாரர் (Aadhaar No: 8598 0606 3496, PAN: BLKPG2456C) (Cell No: 99445 42030) **திரு.B.கோபாலகிருஷ்ணன்-5** குத்தகைதாரர் ஆக நாம் ஐந்து பேர்களும் சேர்ந்து எழுதிக்கொண்ட குத்தகைப்பத்திரம் என்னவென்றால்.,

நம்மளில் 1,2,3,4 லக்க நபர்களுக்கு சென்ற 28.07.2025-ந் தேதிய பழனி 2 நிர் சார்பதிவகம் 1 புத்தகம் 2782/2025-ம் எண் பதிவு கிரையப் பத்திரம் மூலம் சுயார்ஜித வகையில் சர்வ சுதந்திர பாத்தியப்பட்டு பிறர் சுவாதீனமின்றி அனுபவித்து வருகின்ற

1.

2.

3. R. Bala

4. M. Karthi

5.

1 25 3251
2 19

சொத்துக்களில் இதில் கண்ட சொத்துக்களை மட்டும் ஆண்டு ஒன்றுக்கு ரூ.1,000/- வீதம் 15 (பதினைந்து) ஆண்டுகளுக்கு முன் பணம் இல்லாமல் குத்தகைக்கு பேசி முடித்து ஐந்து பேர்களும் ஒப்புக்கொண்டு நாளது தேதியில் 5 லக்க நபரிடம் 1,2,3,4 லக்க நபர்கள் மொத்த குத்தகை தொகை ரூ.15,000/-(ரூபாய் பதினைந்தாயிரம்) மட்டும் ரொக்கமாக பெற்றுக்கொண்டு இதில்கண்ட சொத்தை இன்றே 1,2,3,4 லக்க நபர்கள் ஒப்படைத்து 5 லக்க நபர் சுவாதீனம் அடைந்து கொண்டபடியால் நாளது தேதியிலிருந்து 15 (பதினைந்து) ஆண்டுகளுக்கு அதாவது 02.09.2025ம் தேதி முதல் 01.09.2040ம் தேதி வரை எந்தவித ஆட்சேபணையும் இல்லாமல் வேண்டும் தொழில் செய்து 5 லக்க நபர் அனுபவித்துக் கொள்ளவேண்டியது.

நாளது தேதியிலிருந்து 15 (பதினைந்து) ஆண்டுகள் முடிந்தவுடன் (01.09.2040) எந்தவிதமான ஆட்சேபணையும் இல்லாமல் இதன் 1,2,3,4 லக்க நபர்கள் இதில் கண்ட சொத்துக்களை சுவாதீனம் பெற்றக்கொள்ளவேண்டியது.

குத்தகை காலத்தில் நிலவரியை இதன் 1,2,3,4 லக்க நபர்களே செலுத்தி கொள்ளவேண்டியது. இந்தப்படி நம் ஐந்து பேர்களின் முழுமனச்சம்மதத்துடன் எழுதிக்கொண்ட குத்தகை பத்திரம்.

1.

2.

3. R. Bala

4. M. Kanthi

5.

1 25 3251

3 19

சொத்து விபரம்

பழனி ரிடி, பழனி சப்டி 2, பழனி வட்டம், வடக்கு வாடிப்பட்டி கிராமம், பட்டா எண்.1089-ல் கண்ட

சர்வே 50/4 நிர் முழுப்புலம்	ஹெக்.0.28.00
சர்வே 50/1 நிர் முழுப்புலம்	ஹெக்.0.59.50
சர்வே 51/8 நிர் முழுப்புலம்	ஹெக்.0.20.50
சர்வே 51/7 நிர் முழுப்புலம்	ஹெக்.0.24.50
சர்வே 51/6 நிர் முழுப்புலம்	ஹெக்.0.21.00
சர்வே 51/5 நிர் முழுப்புலம்	ஹெக்.0.24.50
சர்வே 51/4 நிர் முழுப்புலம்	ஹெக்.0.23.50
சர்வே 51/3 நிர் முழுப்புலம்	ஹெக்.0.21.50
சர்வே 51/2 நிர் முழுப்புலம்	ஹெக்.0.23.50
சர்வே 51/1 நிர் முழுப்புலம்	ஹெக்.0.24.50
சர்வே 50/5A நிர் முழுப்புலம்	ஹெக்.0.25.50
ஆக மொத்தம்	ஹெக்.2.96.50-க்கு ஏக் 7 செ 32 உள்ள

புஞ்சை நிலமும்,

1.

2.

3. R. Bala

4. M. Kanthi

5.

1 25 3251
4 19

2. பின்னும் மேற்படி கிராமம். பட்டா எண்.1089-ல் கண்ட

சர்வே 50/2 நிர் முழுப்புலம் ஹெக்.0.15.00-க்கு ஏக் 0 செ 37-ல் மேல்புறம் அடியில்கண்ட மாலுக்குள் ஹெக்.0.07.50-க்கு ஏக் 0 செ 18.1/2 உள்ள புஞ்சை நிலத்திற்கு நான்கு மால் விபரம்

வடக்கு	-	சர்வே 49 நிர் நிலம்
கிழக்கு	-	சர்வே 50/2-ல் மீதி நிலம்
தெற்கு	-	சர்வே 50/3 நிர் நிலம்
மேற்கு	-	சர்வே 50/1 நிர் நிலம்

இதற்குள் ஷை ஹெக்.0.07.50-க்கு ஏக் 0 செ 18.1/2 உள்ள புஞ்சை நிலமும்,

3. பின்னும், மேற்படி கிராமம். பட்டா எண்.271-ல் கண்ட

சர்வே 50/3 நிர் முழுப்புலம் ஹெக்.0.25.50-க்கு ஏக் 0 செ 63-ல் மேல்புறம் அடியில்கண்ட மாலுக்குள் ஹெக்.0.12.75-க்கு ஏக் 0 செ 31.1/2 உள்ள புஞ்சை நிலத்திற்கு நான்கு மால் விபரம்.

வடக்கு	-	சர்வே 50/1, 50/2 நிர் நிலங்கள்
கிழக்கு	-	சர்வே 50/4, 50/5A நிர் நிலங்களும், சர்வே 50/3-ல் மீதி நிலமும்
தெற்கு	-	சர்வே 50/4, 50/5A நிர் நிலங்கள்
மேற்கு	-	வண்டிப்பாதை

இதற்குள் ஷை ஹெக்.0.12.75-க்கு ஏக் 0 செ 31.1/2 உள்ள புஞ்சை நிலமும்.

4. M. Kathi

2. V. Murugesan

5.

3. R. Bala

1 25 3251
5 19

ஆக 1.2.3 லக்க சொத்துக்கள் மொத்தம் ஏக் 7 செ 82 உள்ள புஞ்சை நிலங்களும்.
மேற்படி நிலங்களுக்கு மாமூலாக உள்ள பாதைகளின் வழியாக நடந்துகொள்ளும்
நடைபாதை பாத்தியமும் மற்றும் சகல மாமூல் அனுபவ பாத்தியங்கள் யாவும் சேர்ந்து.

1.
2.
3.
4.
5.

சாட்சிகள் :

1. **M.பொன்னுச்சாமி** (Aadhaar No: 5627 6106 2636)
த/பெ.மயில்சாமி. 2/368, ஆலமரத்தோட்டம், அரசம்பாளையம், கோயம்புத்தூர்.
(Cell No: 98946 80758)

2. **P.ராஜமாணிக்கம்** (Aadhaar No: 3185 9254 8517)
த/பெ.பொன்னுச்சாமி, 13/5, பன்னர் மேற்கு தெரு, பெரியகலையம்புத்தூர், நெய்க்காரபட்டி,
பழனி Tk. (Cell No: 94429 93277)

ஆவணம் தயாரித்தவர்:



R.பவுல் டாமினிக், பழனி.
L.No.B99/PLN/1991
pauldominic61@gmail.com
Cell.98941 38510
88252 50850.

1 25 3251
19
6

உறுதிமொழி

இந்த ஆவணத்தை எழுதிக் கொடுப்பவர்களும், எழுதிப்பெறுபவர்களும் கீழ்க்கண்ட உறுதி மொழியை அளிக்கின்றோம்.

வழக்கிடை ஆவண சொத்து பதிவுச்சட்டம் 1908 பிரிவு 22 (A) மற்றும் பிரிவு 22(B)-க்கு உட்பட்டதல்ல எனவும், ஆவணத்துடன் இணைக்கப்பட்ட அனைத்து ஆவணங்களும் இந்திய தண்டனை சட்டம் 1860 பிரிவு 470-ன்படி Forged Document அல்ல எனவும், ஆவணத்தை எழுதிப்பெறுவர் அனைத்து ஆவணங்களையும் பரிசீலித்து விலைங்கம் சரிபார்த்து எழுதிப் பெறுகிறார் எனவும், சொத்து மாற்றுச் சட்டம் 1882-ன்படி சொத்து பரிமாற்றம் தொடர்பான அனைத்து பிரிவுகளுக்கும் உட்பட்டு செயல்பட்டுள்ளோம் எனவும் உறுதிமொழி அளிக்கின்றோம்.

மேலும் இதனில் தங்களுக்கு தவறான தகவல்கள் அல்லது சான்று அளிக்கப்பட்டதாக பின்னால் கண்டுபிடிக்கப்பட்டால் அதற்கு நாங்கள் மட்டுமே பொறுப்பு ஆவோம் எனவும் அதற்கான சட்டபூர்வ நடவடிக்கைக்கு கட்டுப்படுகிறோம் எனவும், இதற்கு சார்பதிவாளர் எவ்விதத்திலும் பொறுப்பாக மாட்டார் எனவும் உறுதிமொழி அளிக்கின்றோம்.

மேற்படி சொத்தானது நீர்நிலை பகுதியில் அமையப் பெறவில்லை என்பதற்கான சான்று/உறுதிமொழி (உயர்நீதி மன்ற நீதிபேராணை எண்.22163/2018 வழங்கப்பட்ட தீர்ப்புரையின்படி)

இந்த ஆவணத்தில் கண்ட சொத்தானது நீர்நிலைகள், நீர்வழிப்பாதைகள், நீர்பிடிப்பு பகுதிகளில் கட்டுப்படவில்லை என சான்றளிக்கிறேன். மேலும் இதனில் தங்களுக்கு தவறான தகவல் அல்லது சான்று அளிக்கப்பட்டதாக பின்னாளில் கண்டுபிடிக்கப்பட்டால் அதனால் நான் சட்ட பூர்வ நடவடிக்கைகளுக்கு உட்படுத்தப்படுவேன் என்பதையும் அறிவேன்.

1.

2.

3.

4.

5

3251

O/o Assistant Director Dept.of Geology and Mining Collectorate Dindigul - 624004.

தமிழ்நாடு அரசு

வருவாய் மற்றும் பேரிடர் மேலாண்மைத் துறை

நில உரிமை விபரங்கள் : இ. எண் 10(1) பிரிவு

மாவட்டம் : திண்டுக்கல்

வட்டம் : பழனி

வருவாய் கிராமம் : வாடிப்பட்டி வடக்கு

பட்டா எண் : 1089

உரிமையாளர்கள் பெயர்

1.	பாலுச்சாமி	மகன்	கோபாலகிருஷ்ணன்
2.	வேலுச்சாமி	மகன்	தினேஷ்
3.	ராமசாமி	மகன்	பாலச்சந்துரு
4.	மயில்சாமி	மகன்	கார்த்தி

https://tnreginet.gov.in/eservicesnew/land/chittaExtract_ta.html?lang=ta

வட்டாட்சியர் அலுவலக இணைய சேவை - நில உரிமை விபரங்கள்

புல எண்	உட்பிரிவு	புன்செய்		நன்செய்		மற்றவை		குறிப்புரைகள்
		பரப்பு	தீர்வை	பரப்பு	நீர்வை	பரப்பு	நீர்வை	
		ஹெக் - ஏர்	ரூ - பை	ஹெக் - ஏர்	ரூ - பை	ஹெக் - ஏர்	ரூ - பை	
47	3	0 - 24.50	0.67	--	--	--	--	2025/0103/13/394156--2019/13/21/000041SD ------ Digitally signed:Karpagam D Head Quarters Deputy Tahsildar 12/08/2025 07:26:57:PM
47	4A	0 - 4.00	0.11	--	--	--	--	2025/0103/13/394156--2019/13/21/000041SD ------ Digitally signed:Karpagam D Head Quarters Deputy Tahsildar 12/08/2025 07:26:57:PM
47	7	0 - 22.00	0.60	--	--	--	--	2025/0103/13/394156-- ------ Digitally signed:Karpagam D Head Quarters Deputy Tahsildar 12/08/2025 07:26:57:PM
50	1	0 - 59.50	1.65	--	--	--	--	2025/0103/13/394156-- ------ Digitally signed:Karpagam D Head Quarters Deputy Tahsildar 12/08/2025 07:26:57:PM
50	2	0 - 15.00	0.41	--	--	--	--	2025/0103/13/394156-- ------ Digitally signed:Karpagam D Head Quarters Deputy Tahsildar 12/08/2025 07:26:57:PM
50	4	0 - 28.00	0.77	--	--	--	--	2025/0103/13/394156-- ------ Digitally signed:Karpagam D Head Quarters Deputy Tahsildar 12/08/2025 07:26:57:PM

1 25 3251
9 19

Collectorate Dindigul - 624

50	5A	0 - 25.50	0.71	--	--	--	--	2025/0103/13/394156--2019/13/21/000043SD ------ Digitally signed:Karpagam D Head Quarters Deputy Tahsildar 12/08/2025 07:26:57:PM
50	5B	0 - 41.30	1.14	--	--	--	--	2025/0103/13/394156--2019/13/21/000043SD ------ Digitally signed:Karpagam D Head Quarters Deputy Tahsildar 12/08/2025 07:26:57:PM
50	5C	0 - 98.20	2.73	--	--	--	--	2025/0103/13/394156--2019/13/21/000043SD ------ Digitally signed:Karpagam D Head Quarters Deputy Tahsildar 12/08/2025 07:26:57:PM
51	1	0 - 24.50	0.52	--	--	--	--	2025/0103/13/394156-- ------ Digitally signed:Karpagam D Head Quarters Deputy Tahsildar 12/08/2025 07:26:57:PM
51	2	0 - 23.50	0.50	--	--	--	--	2025/0103/13/394156-- ------ Digitally signed:Karpagam D Head Quarters Deputy Tahsildar 12/08/2025 07:26:57:PM
51	3	0 - 21.50	0.46	--	--	--	--	2025/0103/13/394156-- ------ Digitally signed:Karpagam D Head Quarters Deputy Tahsildar 12/08/2025 07:26:57:PM
51	4	0 - 23.50	0.50	--	--	--	--	2025/0103/13/394156-- ------ Digitally signed:Karpagam D Head Quarters Deputy Tahsildar 12/08/2025 07:26:57:PM

1 25 3251
19
10

51	5	0 - 24.50	0.53	--	--	--	--	2025/0103/13/394156-- -- Digitally signed:Karpagam D Head Quarters Deputy Tahsildar 12/08/2025 07:26:57:PM
51	6	0 - 21.00	0.45	--	--	--	--	2025/0103/13/394156-- -- Digitally signed:Karpagam D Head Quarters Deputy Tahsildar 12/08/2025 07:26:57:PM
51	7	0 - 24.50	0.53	--	--	--	--	2025/0103/13/394156-- -- Digitally signed:Karpagam D Head Quarters Deputy Tahsildar 12/08/2025 07:26:57:PM
51	8	0 - 20.50	0.44	--	--	--	--	2025/0103/13/394156-- -- Digitally signed:Karpagam D Head Quarters Deputy Tahsildar 12/08/2025 07:26:57:PM
		5 - 1.50	12.72					

குறிப்பு :

1. மேற்கண்ட தகவல் / சான்றிதழ் நகல் விவரங்கள் மின் பதிவேட்டிலிருந்து பெறப்பட்டவை. இவற்றை தாங்கள் **https://eservices.tn.gov.in** என்ற இணைய தளத்தில் **P/13/21/106/01089/140608** என்ற குறிப்பு எண்ணை உள்ளீடு செய்து உறுதி செய்துகொள்ளவும்.
2. இத் தகவல்கள் 02-09-2025 அன்று 01:48:25 PM நேரத்தில் அச்சடிக்கப்பட்டது.
3. கைப்பேசி கேமராவின்2D barcode படிப்பான் மூலம் படித்து 3G/GPRS வழி இணையதளத்தில் சரிபார்க்கவும்

1 25 3251
11 19

Collectorate Dindigul - 624 004. Office Assistant Director Deputy Collector (Security and Mining)

தமிழ்நாடு அரசு

வருவாய் மற்றும் பேரிடர் மேலாண்மைத் துறை

நில உரிமை விபரங்கள் : இ. எண் 10(1) பிரிவு

மாவட்டம் : திண்டுக்கல் **வட்டம் : பழனி**

வருவாய் கிராமம் : வாடிப்பட்டி வடக்கு **பட்டா எண் : 271**

உரிமையாளர்கள் பெயர்

1.	அய்யாச்சாமி	மகன்	பழனிவேல்ராஜன்
2.	நாச்சிமுத்து	மகன்	ரெங்கராஜன்
3.	பாலுச்சாமி	மகன்	கோபாலகிருஷ்ணன்
4.	வேலுச்சாமி	மகன்	தினேஷ்
5.	ராமசாமி	மகன்	பாலச்சந்துரு
6.	மயில்சாமி	மகன்	கார்த்தி

புல எண்	உட்பிரிவு	புன்செய்		நன்செய்		மற்றவை		குறிப்புரைகள்
		பரப்பு	தீர்வை	பரப்பு	தீர்வை	பரப்பு	தீர்வை	
		ஹெக் - ஏர்	ரூ - பை	ஹெக் - ஏர்	ரூ - பை	ஹெக் - ஏர்	ரூ - பை	
50	3	0 - 22.50	0.62	--	--	--	--	2025/0103/13/394156- --- Digitally signed:Karpagam D Head Quarters Deputy Tahsildar 12/08/2025 07:26:57:PM
		0 - 22.50	0.62					

குறிப்பு :


1. மேற்கண்ட தகவல் / சான்றிதழ் நகல் விவரங்கள் மின் பதிவேட்டிலிருந்து பெறப்பட்டவை. இவற்றை தாங்கள் **https://eservices.tn.gov.in** என்ற இணைய தளத்தில் **P/13/21/106/00271/150620** என்ற குறிப்பு எண்ணை உள்ளீடு செய்து உறுதி செய்துகொள்ளவும்.
2. இத் தகவல்கள் 02-09-2025 அன்று 01:51:19 PM நேரத்தில் அச்சடிக்கப்பட்டது.
3. கைப்பேசி கேமராவின்2D barcode படிப்பான் மூலம் படித்து 3G/GPRS வழி இணையதளத்தில் சரிபார்க்கவும்

1 25 3251
12 19

O/o Assistant Director Department of Geology and Mining Collectorate Dindigul - 624 601





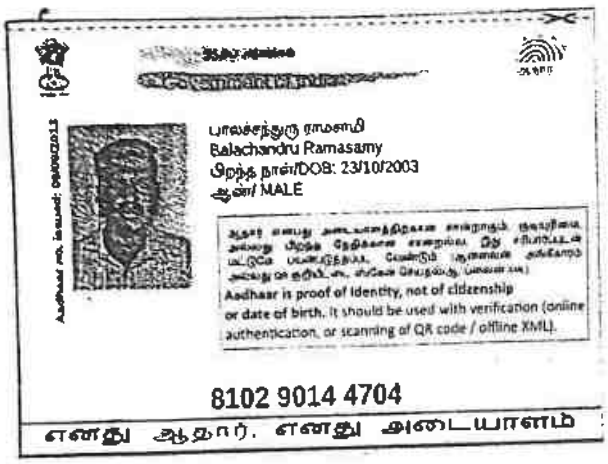



V. Murugesan


R. Bala

M. Kanthi

1 19 25 3251

13



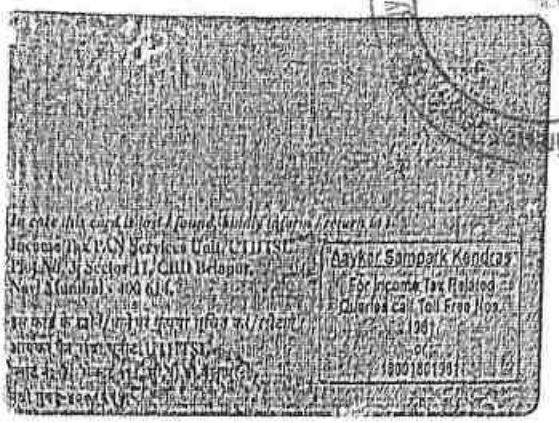



1 25 3251
19
14
OK



14

Geology and Mining Collectorate Dindigul - 624 ...
Assistant Director









R. Balu

Mr Lakshmi


1 25 3251
19
15









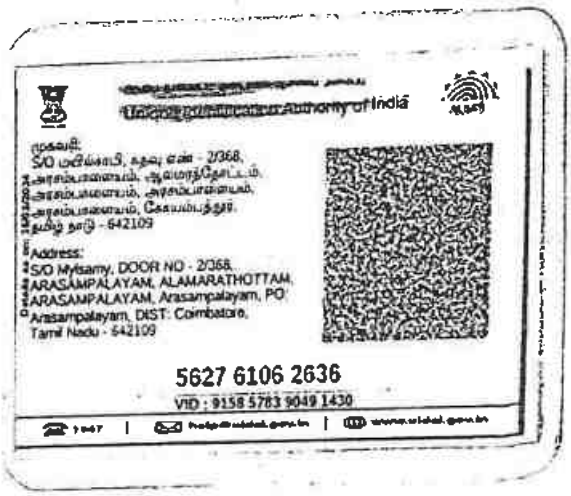

Mr Karthi

R. Balu

25. 3251

19

16

R/2 எண் இணை சார்பதிவாளர் பழனி/புத்தகம்-1/3251/2025

1899ம் ஆண்டு இந்திய முத்திரைச் சட்டம் 42வது பிரிவின் கீழான சான்று

2025ம் ஆண்டு வரிசை எண் 2658

5/107, பச்சாபாளையம், தேகாணி, பச்சாபாளையம், சூலூர், கோயம்புத்தூர்., கோயம்புத்தூர், தமிழ்நாடு, இந்தியா, 642103-ல் வசிக்கும் திரு கோபாலகிருஷ்ணன் என்பவரிடமிருந்து ₹ 400/- (ரூபாய் நானூறு மட்டும்) இந்த ஆவணத்திற்காக இந்திய முத்திரைச் சட்டம் 41வது பிரிவின் படி குறைவாயிருந்த முத்திரைக் கட்டணம் வசூலிக்கப்பட்டது என நான் இதன் மூலம் சான்றளிக்கிறேன்.

சார்பதிவாளர் : 2 எண் இணை சார்பதிவாளர் பழனி
நாள்: 02/09/2025

சார்பதிவாளர் மற்றும் இந்திய முத்திரைச் சட்டம் பிரிவு 41ன் படி ஆட்சியர்

2 எண் இணை சார்பதிவாளர்

2025 ஆம் ஆண்டு செப்டம்பர் மாதம் 02ம் தேதி பி.ப. 04:31 மணியளவில் 2 எண் இணை சார்பதிவாளர் பழனி சார்பதிவாளர் அலுவலகத்தில் தாக்கல் செய்து கட்டணம் ₹ 1,410/- செலுத்தியவர்.

இடது பெருவிரல்  	கூடுதல் விவரங்கள் ஆவண வாசகத்தில் உள்ளபடி	
எழுதிக் கொடுத்ததாக ஒப்புக் கொண்டவர் இடது பெருவிரல்  	"சம்மதத்துடன் கூடிய ஆதார் அங்கீகாரம்" என்ற வழி இந்த நபரின் அடையாளம் விரல் ரேகை மூலம் ஆதார் ஆணையத்துடன் சரிபார்க்கப்பட்டது. ஒப்பீட்டு எண் : UKC:0231932ae074ce8fbea456a87e1b708c6c30a44 (Details from UIDAI : Gopalakrishnan Balusamy S/O: Balusamy, 05-03-2001, xxxxxxxx3496)	
எழுதிக் கொடுத்ததாக ஒப்புக் கொண்டவர் இடது பெருவிரல்  	"சம்மதத்துடன் கூடிய ஆதார் அங்கீகாரம்" என்ற வழி இந்த நபரின் அடையாளம் விரல் ரேகை மூலம் ஆதார் ஆணையத்துடன் சரிபார்க்கப்பட்டது. ஒப்பீட்டு எண் : UKC:91369248815d0d10044e0e0353b76ee2787c95 (Details from UIDAI : Dinesh Velusamy S/O: Velusamy,	

	14-06-2000, xxxxxxxx0665)	
எழுதிக் கொடுத்ததாக ஒப்புக் கொண்டவர் இடது பெருவிரல்  	R. Bala "சம்மதத்துடன் கூடிய ஆதார் அங்கீகாரம்" என்ற வழி இந்த நபரின் அடையாளம் விரல் ரேகை மூலம் ஆதார் ஆணையத்துடன் சரிபார்க்கப்பட்டது. ஒப்பீட்டு எண் : UKC:0051423ca3704ee682a4af1b9f7901262f6fe7c (Details from UIDAI : Balachandru Ramasamy S/O: Ramasamy, 23-10-2003, xxxxxxxx4704)	
எழுதிக் கொடுத்ததாக ஒப்புக் கொண்டவர் இடது பெருவிரல்  	M. Karthi "சம்மதத்துடன் கூடிய ஆதார் அங்கீகாரம்" என்ற வழி இந்த நபரின் அடையாளம் விரல் ரேகை மூலம் ஆதார் ஆணையத்துடன் சரிபார்க்கப்பட்டது. ஒப்பீட்டு எண் : UKC:7864074d23d11507bac46099dfde81152109b8b (Details from UIDAI : Karthi Mylsamy S/O: Mylsamy, 07-05-1989, xxxxxxxx6115)	
எழுதி வாங்கியதாக ஒப்புக் கொண்டவர் இடது பெருவிரல்  	கூடுதல் விவரங்கள் ஆவண வாசகத்தில் உள்ளபடி	
இன்னாரென்று நிருபித்தவர்கள் Witness 1 இடது பெருவிரல்  	திரு ராஜமாணிக்கம் த/பெ பொன்னுச்சாமி 13/5, பன்னர் மேற்கு தெரு, பெரியகலையம்புத்தூர், பழனி, திண்டுக்கல், தமிழ்நாடு, இந்தியா, 624615 "சம்மதத்துடன் கூடிய ஆதார் அங்கீகாரம்" என்ற வழி இந்த நபரின் அடையாளம் விரல் ரேகை மூலம் ஆதார் ஆணையத்துடன் சரிபார்க்கப்பட்டது. ஒப்பீட்டு எண் UKC:7877984c9bc6ec2892e4[illegible] (Details from UIDAI : Rajamanickam Ponnusamy S/O: Ponnusamy, 08-07-1978, xxxxxxxx8517)	


R/2 எண் இணை சார்பதிவாளர் பழனி/புத்தகம்-1/3251/2025

இன்னாரென்று நிரூபித்தவர்கள் Witness 2
இடது பெருவிரல்





திரு பொன்னுச்சாமி த/பெ மயில்சாமி பழனி, திண்டுக்கல், தமிழ்நாடு, இந்தியா, 624601
"சம்மதத்துடன் கூடிய ஆதார் அங்கீகாரம்" என்ற வழி இந்த நபரின் அடையாளம் விரல் ரேகை மூலம் ஆதார் ஆணையத்துடன் சரிபார்க்கப்பட்டது. ஒப்பிட்டு எண் :
UKC:206526277e9b9187e8d44a8a77b71c1fa2cfbab
(Details from UIDAI : Ponnusamy S/O Mylsamy, 25-05-1982, xxxxxxxx2636)

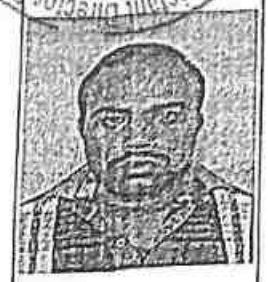

2025 ஆம் ஆண்டு செப்டம்பர் மாதம் 2ம் நாள்

Ponnesh S
சார்பதிவாளர்
2 எண் இணை சார்பதிவாளர் பழனி

R/2 எண் இணை சார்பதிவாளர் பழனி/புத்தகம்-1/3251/2025 எண்ணாகப் பதிவு செய்யப்பட்டது.

நாள்: 02/09/2025
2 எண் இணை சார்பதிவாளர் பழனி

Ponnesh S
சார்பதிவாளர்

1 25 3251
19
19

ANNEXURE-7

Shrient Analytical and Research Labs Pvt. Ltd

416/15, Dhargas Road, West Tambaram, Chennai- 600045
Phone Number +91 82208 36377 Email: - **info@shrientanalytical.com**
www.shrientanalytical.com

TEST REPORT

Report No.	SARL/2026/1001	Report Date.	13.03.2026

Customer Name & Address	Rough Stone & Gravel quarry of Thiru. B. Gopalakrishnan, extent of 2.37.0 Ha at S.F. Nos. 50/4, 50/5A, 51/1, 51/2, 51/3, 51/4, 51/5, 51/6, 51/7 & 51/8 of Vadipatti North Village, Palani Taluk, Dindigul District, Tamil Nadu.
Sample Description	AMBIENT AIR QUALITY
Sampling Procedure	IS – 5182 (Part – 14: 2000 & Part – V: Reaffirmed - 2003), CPCB Guide lines

Sample Location	A1- Within Mine Lease area
Positioned height of Sampler	1.5 M above Ground Level

Customer Reference	By Mail	Sampling Duration	24 hrs
Sample Reference No	SARL/A/CHE-1001	Sample Received on	09.03.2026
Sample Collected by	LABORATORY	Test Commenced on	09.03.2026
Sample Collected on	03.03.2026	Test Completed on	13.03.2026
Temperature	34°C	Relative Humidity	28%
Sample Condition	Fit for Analysis		

S. No.	Parameters	Protocol	Unit	Results	*Limits
1	Particulate Matter less than 10micron size (PM_{10})	IS:5182: Part 23:2006	$\mu g/m^3$	50.6	100
2	Particulate Matter less than 2.5micron size ($PM_{2.5}$)	IS 5182 (Part 24):2019	$\mu g/m^3$	24.1	60
3	Sulphur dioxide (SO_2)	IS:5182: Part 02:2001	$\mu g/m^3$	5.6	80
4	Nitrogen Dioxide (NO_2)	IS:5182: Part 06:2006	$\mu g/m^3$	8.5	80
5	Carbon monoxide (CO)	SARL/IOP/013 (Issue No:01, Issue Date – 01.03.2023)	mg/m^3	BDL(DL-1.1)	-

Remarks: Limits: *National Ambient air quality standards from CPCB. BDL- Below detectable limit. DL –Detectable limit

.

For Shrient Analytical and Research Labs Pvt. Ltd

Verified

Authorized Signatory
J. GNANAPRAKASAM
Technical Manager

*****END OF THE REPORT*****

Please Contact:
For any Technical Issues & Complaints: technical@shrientanalytical.com

Terms and conditions:

(1) The test items will not be retained for more than 15 days from the date of issue of test report. (2) The results relate only to the items tested (3) The test report shall not be reproduced except in full without the written approval of the laboratory (4) Any use for advertising purposes must be granted in writing. This technical report may only be quoted in full. This report is the result of a single examination of the object in question and is not generally applicable evaluation of the quality of other products in regular production. For further details, please see testing and certification regulation, chapter A-3.4. (5) The correctness of the information related to sample(s) in the Test Request Form/Customer letterhead/Email is the customer's responsibility. The laboratory reports the said information in the test report and is not liable for the same.

Shrient Analytical and Research Labs Pvt. Ltd

416/15, Dhargas Road, West Tambaram, Chennai- 600045
Phone Number +91 82208 36377 Email: - **info@shrientanalytical.com**
www.shrientanalytical.com

TEST REPORT

Report No.	SARL/2026/1002	Report Date.	13.03.2026

Customer Name & Address	Rough Stone & Gravel quarry of Thiru. B. Gopalakrishnan, extent of 2.37.0 Ha at S.F. Nos. 50/4, 50/5A, 51/1, 51/2, 51/3, 51/4, 51/5, 51/6, 51/7 & 51/8 of Vadipatti North Village, Palani Taluk, Dindigul District, Tamil Nadu.
Sample Description	AMBIENT AIR QUALITY
Sampling Procedure	IS – 5182 (Part – 14: 2000 & Part – V: Reaffirmed - 2003), CPCB Guide lines

Sample Location	A2-Pappampatti
Positioned height of Sampler	1.5 M above Ground Level

Customer Reference	By Mail	Sampling Duration	24 hrs
Sample Reference No	SARL/A/CHE-1002	Sample Received on	09.03.2026
Sample Collected by	LABORATORY	Test Commenced on	09.03.2026
Sample Collected on	03.03.2026	Test Completed on	13.03.2026
Temperature	34°C	Relative Humidity	28%
Sample Condition	Fit for Analysis		

S. No.	Parameters	Protocol	Unit	Results	*Limits
1	Particulate Matter less than 10micron size (PM_{10})	IS:5182: Part 23:2006	$\mu g/m^3$	51.9	100
2	Particulate Matter less than 2.5micron size ($PM_{2.5}$)	IS 5182 (Part 24):2019	$\mu g/m^3$	24.2	60
3	Sulphur dioxide (SO_2)	IS:5182: Part 02:2001	$\mu g/m^3$	6.2	80
4	Nitrogen Dioxide (NO_2)	IS:5182: Part 06:2006	$\mu g/m^3$	9.0	80
5	Carbon monoxide (CO)	SARL/IOP/013 (Issue No:01, Issue Date – 01.03.2023)	mg/m^3	BDL(DL-1.1)	-

Remarks: Limits: *National Ambient air quality standards from CPCB. BDL- Below detectable limit. DL –Detectable limit

.

For Shrient Analytical and Research Labs Pvt. Ltd

Verified



Authorized Signatory
J. GNANAPRAKASAM
Technical Manager

*****END OF THE REPORT*****

Please Contact:
For any Technical Issues & Complaints: technical@shrientanalytical.com

Terms and conditions:

(1) The test items will not be retained for more than 15 days from the date of issue of test report. (2) The results relate only to the items tested (3) The test report shall not be reproduced except in full without the written approval of the laboratory (4) Any use for advertising purposes must be granted in writing. This technical report may only be quoted in full. This report is the result of a single examination of the object in question and is not generally applicable evaluation of the quality of other products in regular production. For further details, please see testing and certification regulation, chapter A-3.4. (5) The correctness of the information related to sample(s) in the Test Request Form/Customer letterhead/Email is the customer's responsibility. The laboratory reports the said information in the test report and is not liable for the same.

Shrient Analytical and Research Labs Pvt. Ltd

416/15, Dhargas Road, West Tambaram, Chennai- 600045
Phone Number +91 82208 36377 Email: - **info@shrientanalytical.com**
www.shrientanalytical.com

TEST REPORT

Report No.	SARL/2026/1003	Report Date.	13.03.2026

Customer Name & Address	Rough Stone & Gravel quarry of Thiru. B. Gopalakrishnan, extent of 2.37.0 Ha at S.F. Nos. 50/4, 50/5A, 51/1, 51/2, 51/3, 51/4, 51/5, 51/6, 51/7 & 51/8 of Vadipatti North Village, Palani Taluk, Dindigul District, Tamil Nadu.
Sample Description	AMBIENT AIR QUALITY
Sampling Procedure	IS – 5182 (Part – 14: 2000 & Part – V: Reaffirmed - 2003), CPCB Guide lines

Sample Location	A1- Within Mine Lease area
Positioned height of Sampler	1.5 M above Ground Level

Customer Reference	By Mail	Sampling Duration	24 hrs
Sample Reference No	SARL/A/CHE-1003	Sample Received on	09.03.2026
Sample Collected by	LABORATORY	Test Commenced on	09.03.2026
Sample Collected on	04.03.2026	Test Completed on	13.03.2026
Temperature	33°C	Relative Humidity	22%
Sample Condition	Fit for Analysis		

S. No.	Parameters	Protocol	Unit	Results	*Limits
1	Particulate Matter less than 10micron size (PM_{10})	IS:5182: Part 23:2006	$\mu g/m^3$	55.6	100
2	Particulate Matter less than 2.5micron size ($PM_{2.5}$)	IS 5182 (Part 24):2019	$\mu g/m^3$	26.4	60
3	Sulphur dioxide (SO_2)	IS:5182: Part 02:2001	$\mu g/m^3$	6.1	80
4	Nitrogen Dioxide (NO_2)	IS:5182: Part 06:2006	$\mu g/m^3$	9.1	80
5	Carbon monoxide (CO)	SARL/IOP/013 (Issue No:01, Issue Date – 01.03.2023)	mg/m^3	BDL(DL-1.1)	-

Remarks: Limits: *National Ambient air quality standards from CPCB. BDL- Below detectable limit. DL –Detectable limit

.

For Shrient Analytical and Research Labs Pvt. Ltd

Verified

Authorized Signatory
J. GNANAPRAKASAM
Technical Manager

*****END OF THE REPORT*****

Please Contact:
For any Technical Issues & Complaints: technical@shrientanalytical.com

Terms and conditions:

(1) The test items will not be retained for more than 15 days from the date of issue of test report. (2) The results relate only to the items tested (3) The test report shall not be reproduced except in full without the written approval of the laboratory (4) Any use for advertising purposes must be granted in writing. This technical report may only be quoted in full. This report is the result of a single examination of the object in question and is not generally applicable evaluation of the quality of other products in regular production. For further details, please see testing and certification regulation, chapter A-3.4. (5) The correctness of the information related to sample(s) in the Test Request Form/Customer letterhead/Email is the customer's responsibility. The laboratory reports the said information in the test report and is not liable for the same.

Shrient Analytical and Research Labs Pvt. Ltd

416/15, Dhargas Road, West Tambaram, Chennai- 600045
Phone Number +91 82208 36377 Email: - **info@shrientanalytical.com**
www.shrientanalytical.com

TEST REPORT

Report No.	SARL/2026/1004	Report Date.	13.03.2026

Customer Name & Address	Rough Stone & Gravel quarry of Thiru. B. Gopalakrishnan, extent of 2.37.0 Ha at S.F. Nos. 50/4, 50/5A, 51/1, 51/2, 51/3, 51/4, 51/5, 51/6, 51/7 & 51/8 of Vadipatti North Village, Palani Taluk, Dindigul District, Tamil Nadu.
Sample Description	AMBIENT AIR QUALITY
Sampling Procedure	IS – 5182 (Part – 14: 2000 & Part – V: Reaffirmed - 2003), CPCB Guide lines

Sample Location	A2-Pappampatti
Positioned height of Sampler	1.5 M above Ground Level

Customer Reference	By Mail	Sampling Duration	24 hrs
Sample Reference No	SARL/A/CHE-1004	Sample Received on	09.03.2026
Sample Collected by	LABORATORY	Test Commenced on	09.03.2026
Sample Collected on	04.03.2026	Test Completed on	13.03.2026
Temperature	33°C	Relative Humidity	22%
Sample Condition	Fit for Analysis		

S. No.	Parameters	Protocol	Unit	Results	*Limits
1	Particulate Matter less than 10micron size (PM_{10})	IS:5182: Part 23:2006	$\mu g/m^3$	55.4	100
2	Particulate Matter less than 2.5micron size ($PM_{2.5}$)	IS 5182 (Part 24):2019	$\mu g/m^3$	25.7	60
3	Sulphur dioxide (SO_2)	IS:5182: Part 02:2001	$\mu g/m^3$	6.6	80
4	Nitrogen Dioxide (NO_2)	IS:5182: Part 06:2006	$\mu g/m^3$	9.4	80
5	Carbon monoxide (CO)	SARL/IOP/013 (Issue No:01, Issue Date – 01.03.2023)	mg/m^3	BDL(DL-1.1)	-

Remarks: Limits: *National Ambient air quality standards from CPCB. BDL- Below detectable limit. DL –Detectable limit

.

For Shrient Analytical and Research Labs Pvt. Ltd

Verified



Authorized Signatory
J. GNANAPRAKASAM
Technical Manager

*****END OF THE REPORT*****

Please Contact:
For any Technical Issues & Complaints: technical@shrientanalytical.com

Terms and conditions:

(1) The test items will not be retained for more than 15 days from the date of issue of test report. (2) The results relate only to the items tested (3) The test report shall not be reproduced except in full without the written approval of the laboratory (4) Any use for advertising purposes must be granted in writing. This technical report may only be quoted in full. This report is the result of a single examination of the object in question and is not generally applicable evaluation of the quality of other products in regular production. For further details, please see testing and certification regulation, chapter A-3.4. (5) The correctness of the information related to sample(s) in the Test Request Form/Customer letterhead/Email is the customer's responsibility. The laboratory reports the said information in the test report and is not liable for the same.

Shrient Analytical and Research Labs Pvt. Ltd

416/15, Dhargas Road, West Tambaram, Chennai- 600045
Phone Number +91 82208 36377 Email: - **info@shrientanalytical.com**
www.shrientanalytical.com

TEST REPORT

Report No.	SARL/2026/1005	Report Date.	13.03.2026

Customer Name & Address	Rough Stone & Gravel quarry of Thiru. B. Gopalakrishnan, extent of 2.37.0 Ha at S.F. Nos. 50/4, 50/5A, 51/1, 51/2, 51/3, 51/4, 51/5, 51/6, 51/7 & 51/8 of Vadipatti North Village, Palani Taluk, Dindigul District, Tamil Nadu.
Sample Description	AMBIENT AIR QUALITY
Sampling Procedure	IS – 5182 (Part – 14: 2000 & Part – V: Reaffirmed - 2003), CPCB Guide lines

Sample Location	A3-Kavalapatti
Positioned height of Sampler	1.5 M above Ground Level

Customer Reference	By Mail	Sampling Duration	24 hrs
Sample Reference No	SARL/A/CHE-1005	Sample Received on	09.03.2026
Sample Collected by	LABORATORY	Test Commenced on	09.03.2026
Sample Collected on	05.03.2026	Test Completed on	13.03.2026
Temperature	34°C	Relative Humidity	22%
Sample Condition	Fit for Analysis		

S. No.	Parameters	Protocol	Unit	Results	*Limits
1	Particulate Matter less than 10micron size (PM_{10})	IS:5182: Part 23:2006	$\mu g/m^3$	55.0	100
2	Particulate Matter less than 2.5micron size ($PM_{2.5}$)	IS 5182 (Part 24):2019	$\mu g/m^3$	23.4	60
3	Sulphur dioxide (SO_2)	IS:5182: Part 02:2001	$\mu g/m^3$	6.0	80
4	Nitrogen Dioxide (NO_2)	IS:5182: Part 06:2006	$\mu g/m^3$	8.5	80
5	Carbon monoxide (CO)	SARL/IOP/013 (Issue No:01, Issue Date – 01.03.2023)	mg/m^3	BDL(DL-1.1)	-

Remarks: Limits: *National Ambient air quality standards from CPCB. BDL- Below detectable limit. DL –Detectable limit

.

For Shrient Analytical and Research Labs Pvt. Ltd

Verified



Authorized Signatory
J. GNANAPRAKASAM
Technical Manager

*****END OF THE REPORT*****

Please Contact:
For any Technical Issues & Complaints: technical@shrientanalytical.com

Terms and conditions:

(1) The test items will not be retained for more than 15 days from the date of issue of test report. (2) The results relate only to the items tested (3) The test report shall not be reproduced except in full without the written approval of the laboratory (4) Any use for advertising purposes must be granted in writing. This technical report may only be quoted in full. This report is the result of a single examination of the object in question and is not generally applicable evaluation of the quality of other products in regular production. For further details, please see testing and certification regulation, chapter A-3.4. (5) The correctness of the information related to sample(s) in the Test Request Form/Customer letterhead/Email is the customer's responsibility. The laboratory reports the said information in the test report and is not liable for the same.

Shrient Analytical and Research Labs Pvt. Ltd

416/15, Dhargas Road, West Tambaram, Chennai- 600045
Phone Number +91 82208 36377 Email: - **info@shrientanalytical.com**
www.shrientanalytical.com

TEST REPORT

Report No.	SARL/2026/1006	Report Date.	13.03.2026

Customer Name & Address	Rough Stone & Gravel quarry of Thiru. B. Gopalakrishnan, extent of 2.37.0 Ha at S.F. Nos. 50/4, 50/5A, 51/1, 51/2, 51/3, 51/4, 51/5, 51/6, 51/7 & 51/8 of Vadipatti North Village, Palani Taluk, Dindigul District, Tamil Nadu.
Sample Description	AMBIENT AIR QUALITY
Sampling Procedure	IS – 5182 (Part – 14: 2000 & Part – V: Reaffirmed - 2003), CPCB Guide lines

Sample Location	A4-Kasanayampatty
Positioned height of Sampler	1.5 M above Ground Level

Customer Reference	By Mail	Sampling Duration	24 hrs
Sample Reference No	SARL/A/CHE-1006	Sample Received on	09.03.2026
Sample Collected by	LABORATORY	Test Commenced on	09.03.2026
Sample Collected on	05.03.2026	Test Completed on	13.03.2026
Temperature	34°C	Relative Humidity	22%
Sample Condition	Fit for Analysis		

S. No.	Parameters	Protocol	Unit	Results	*Limits
1	Particulate Matter less than 10micron size (PM_{10})	IS:5182: Part 23:2006	$\mu g/m^3$	41.5	100
2	Particulate Matter less than 2.5micron size ($PM_{2.5}$)	IS 5182 (Part 24):2019	$\mu g/m^3$	19.2	60
3	Sulphur dioxide (SO_2)	IS:5182: Part 02:2001	$\mu g/m^3$	5.3	80
4	Nitrogen Dioxide (NO_2)	IS:5182: Part 06:2006	$\mu g/m^3$	7.9	80
5	Carbon monoxide (CO)	SARL/IOP/013 (Issue No:01, Issue Date – 01.03.2023)	mg/m^3	BDL(DL-1.1)	-

Remarks: Limits: *National Ambient air quality standards from CPCB. BDL- Below detectable limit. DL –Detectable limit

.

For Shrient Analytical and Research Labs Pvt. Ltd

Verified



Authorized Signatory
J. GNANAPRAKASAM
Technical Manager

*****END OF THE REPORT*****

Please Contact:
For any Technical Issues & Complaints: technical@shrientanalytical.com

Terms and conditions:

(1) The test items will not be retained for more than 15 days from the date of issue of test report. (2) The results relate only to the items tested (3) The test report shall not be reproduced except in full without the written approval of the laboratory (4) Any use for advertising purposes must be granted in writing. This technical report may only be quoted in full. This report is the result of a single examination of the object in question and is not generally applicable evaluation of the quality of other products in regular production. For further details, please see testing and certification regulation, chapter A-3.4. (5) The correctness of the information related to sample(s) in the Test Request Form/Customer letterhead/Email is the customer's responsibility. The laboratory reports the said information in the test report and is not liable for the same.

Shrient Analytical and Research Labs Pvt. Ltd

416/15, Dhargas Road, West Tambaram, Chennai- 600045
Phone Number +91 82208 36377 Email: - **info@shrientanalytical.com**
www.shrientanalytical.com

TEST REPORT

Report No.	SARL/2026/1007	Report Date.	13.03.2026

Customer Name & Address	Rough Stone & Gravel quarry of Thiru. B. Gopalakrishnan, extent of 2.37.0 Ha at S.F. Nos. 50/4, 50/5A, 51/1, 51/2, 51/3, 51/4, 51/5, 51/6, 51/7 & 51/8 of Vadipatti North Village, Palani Taluk, Dindigul District, Tamil Nadu.
Sample Description	AMBIENT AIR QUALITY
Sampling Procedure	IS – 5182 (Part – 14: 2000 & Part – V: Reaffirmed - 2003), CPCB Guide lines

Sample Location	A3-Kavalapatti
Positioned height of Sampler	1.5 M above Ground Level

Customer Reference	By Mail	Sampling Duration	24 hrs
Sample Reference No	SARL/A/CHE-1007	Sample Received on	09.03.2026
Sample Collected by	LABORATORY	Test Commenced on	09.03.2026
Sample Collected on	06.03.2026	Test Completed on	13.03.2026
Temperature	35°C	Relative Humidity	25%
Sample Condition	Fit for Analysis		

S. No.	Parameters	Protocol	Unit	Results	*Limits
1	Particulate Matter less than 10micron size (PM_{10})	IS:5182: Part 23:2006	$\mu g/m^3$	51.5	100
2	Particulate Matter less than 2.5micron size ($PM_{2.5}$)	IS 5182 (Part 24):2019	$\mu g/m^3$	23.4	60
3	Sulphur dioxide (SO_2)	IS:5182: Part 02:2001	$\mu g/m^3$	6.0	80
4	Nitrogen Dioxide (NO_2)	IS:5182: Part 06:2006	$\mu g/m^3$	8.5	80
5	Carbon monoxide (CO)	SARL/IOP/013 (Issue No:01, Issue Date – 01.03.2023)	mg/m^3	BDL(DL-1.1)	-

Remarks: Limits: *National Ambient air quality standards from CPCB. BDL- Below detectable limit. DL –Detectable limit

.

For Shrient Analytical and Research Labs Pvt. Ltd

Verified



Authorized Signatory
J. GNANAPRAKASAM
Technical Manager

*****END OF THE REPORT*****

Please Contact:
For any Technical Issues & Complaints: technical@shrientanalytical.com

Terms and conditions:

(1) The test items will not be retained for more than 15 days from the date of issue of test report. (2) The results relate only to the items tested (3) The test report shall not be reproduced except in full without the written approval of the laboratory (4) Any use for advertising purposes must be granted in writing. This technical report may only be quoted in full. This report is the result of a single examination of the object in question and is not generally applicable evaluation of the quality of other products in regular production. For further details, please see testing and certification regulation, chapter A-3.4. (5) The correctness of the information related to sample(s) in the Test Request Form/Customer letterhead/Email is the customer's responsibility. The laboratory reports the said information in the test report and is not liable for the same.

Shrient Analytical and Research Labs Pvt. Ltd

416/15, Dhargas Road, West Tambaram, Chennai- 600045
Phone Number +91 82208 36377 Email: - **info@shrientanalytical.com**
www.shrientanalytical.com

TEST REPORT

Report No.	SARL/2026/1008	Report Date.	13.03.2026

Customer Name & Address	Rough Stone & Gravel quarry of Thiru. B. Gopalakrishnan, extent of 2.37.0 Ha at S.F. Nos. 50/4, 50/5A, 51/1, 51/2, 51/3, 51/4, 51/5, 51/6, 51/7 & 51/8 of Vadipatti North Village, Palani Taluk, Dindigul District, Tamil Nadu.
Sample Description	AMBIENT AIR QUALITY
Sampling Procedure	IS – 5182 (Part – 14: 2000 & Part – V: Reaffirmed - 2003), CPCB Guide lines

Sample Location	A4-Kasanayampatty
Positioned height of Sampler	1.5 M above Ground Level

Customer Reference	By Mail	Sampling Duration	24 hrs
Sample Reference No	SARL/A/CHE-1008	Sample Received on	09.03.2026
Sample Collected by	LABORATORY	Test Commenced on	09.03.2026
Sample Collected on	06.03.2026	Test Completed on	13.03.2026
Temperature	35°C	Relative Humidity	25%
Sample Condition	Fit for Analysis		

S. No.	Parameters	Protocol	Unit	Results	*Limits
1	Particulate Matter less than 10micron size (PM_{10})	IS:5182: Part 23:2006	$\mu g/m^3$	44.0	100
2	Particulate Matter less than 2.5micron size ($PM_{2.5}$)	IS 5182 (Part 24):2019	$\mu g/m^3$	20.3	60
3	Sulphur dioxide (SO_2)	IS:5182: Part 02:2001	$\mu g/m^3$	5.9	80
4	Nitrogen Dioxide (NO_2)	IS:5182: Part 06:2006	$\mu g/m^3$	8.5	80
5	Carbon monoxide (CO)	SARL/IOP/013 (Issue No:01, Issue Date – 01.03.2023)	mg/m^3	BDL(DL-1.1)	-

Remarks: Limits: *National Ambient air quality standards from CPCB. BDL- Below detectable limit. DL –Detectable limit

.

For Shrient Analytical and Research Labs Pvt. Ltd

Verified



Authorized Signatory
J. GNANAPRAKASAM
Technical Manager

*****END OF THE REPORT*****

Please Contact:
For any Technical Issues & Complaints: technical@shrientanalytical.com

Terms and conditions:

(1) The test items will not be retained for more than 15 days from the date of issue of test report. (2) The results relate only to the items tested (3) The test report shall not be reproduced except in full without the written approval of the laboratory (4) Any use for advertising purposes must be granted in writing. This technical report may only be quoted in full. This report is the result of a single examination of the object in question and is not generally applicable evaluation of the quality of other products in regular production. For further details, please see testing and certification regulation, chapter A-3.4. (5) The correctness of the information related to sample(s) in the Test Request Form/Customer letterhead/Email is the customer's responsibility. The laboratory reports the said information in the test report and is not liable for the same.

Shrient Analytical and Research Labs Pvt. Ltd

416/15, Dhargas Road, West Tambaram, Chennai- 600045
Phone Number +91 82208 36377 Email: - **info@shrientanalytical.com**
www.shrientanalytical.com

TEST REPORT

Report No.	SARL/2026/1009	Report Date.	13.03.2026

Customer Name & Address	Rough Stone & Gravel quarry of Thiru. B. Gopalakrishnan, extent of 2.37.0 Ha at S.F. Nos. 50/4, 50/5A, 51/1, 51/2, 51/3, 51/4, 51/5, 51/6, 51/7 & 51/8 of Vadipatti North Village, Palani Taluk, Dindigul District, Tamil Nadu.
Sample Description	AMBIENT AIR QUALITY
Sampling Procedure	IS – 5182 (Part – 14: 2000 & Part – V: Reaffirmed - 2003), CPCB Guide lines

Sample Location	A5- Chinnakalayamputhur
Positioned height of Sampler	1.5 M above Ground Level

Customer Reference	By Mail	Sampling Duration	24 hrs
Sample Reference No	SARL/A/CHE-1009	Sample Received on	09.03.2026
Sample Collected by	LABORATORY	Test Commenced on	09.03.2026
Sample Collected on	07.03.2026	Test Completed on	13.03.2026
Temperature	35°C	Relative Humidity	28%
Sample Condition	Fit for Analysis		

S. No.	Parameters	Protocol	Unit	Results	*Limits
1	Particulate Matter less than 10micron size (PM_{10})	IS:5182: Part 23:2006	$\mu g/m^3$	45.6	100
2	Particulate Matter less than 2.5micron size ($PM_{2.5}$)	IS 5182 (Part 24):2019	$\mu g/m^3$	20.7	60
3	Sulphur dioxide (SO_2)	IS:5182: Part 02:2001	$\mu g/m^3$	5.7	80
4	Nitrogen Dioxide (NO_2)	IS:5182: Part 06:2006	$\mu g/m^3$	8.8	80
5	Carbon monoxide (CO)	SARL/IOP/013 (Issue No:01, Issue Date – 01.03.2023)	mg/m^3	BDL(DL-1.1)	-

Remarks: Limits: *National Ambient air quality standards from CPCB. BDL- Below detectable limit. DL –Detectable limit

.

For Shrient Analytical and Research Labs Pvt. Ltd

Verified



Authorized Signatory
J. GNANAPRAKASAM
Technical Manager

*****END OF THE REPORT*****

Please Contact:
For any Technical Issues & Complaints: technical@shrientanalytical.com

Terms and conditions:

(1) The test items will not be retained for more than 15 days from the date of issue of test report. (2) The results relate only to the items tested (3) The test report shall not be reproduced except in full without the written approval of the laboratory (4) Any use for advertising purposes must be granted in writing. This technical report may only be quoted in full. This report is the result of a single examination of the object in question and is not generally applicable evaluation of the quality of other products in regular production. For further details, please see testing and certification regulation, chapter A-3.4. (5) The correctness of the information related to sample(s) in the Test Request Form/Customer letterhead/Email is the customer's responsibility. The laboratory reports the said information in the test report and is not liable for the same.

Shrient Analytical and Research Labs Pvt. Ltd

416/15, Dhargas Road, West Tambaram, Chennai- 600045
Phone Number +91 82208 36377 Email: - **info@shrientanalytical.com**
www.shrientanalytical.com

TEST REPORT

Report No.	SARL/2026/1010	Report Date.	13.03.2026

Customer Name & Address	Rough Stone & Gravel quarry of Thiru. B. Gopalakrishnan, extent of 2.37.0 Ha at S.F. Nos. 50/4, 50/5A, 51/1, 51/2, 51/3, 51/4, 51/5, 51/6, 51/7 & 51/8 of Vadipatti North Village, Palani Taluk, Dindigul District, Tamil Nadu.
Sample Description	AMBIENT AIR QUALITY
Sampling Procedure	IS – 5182 (Part – 14: 2000 & Part – V: Reaffirmed - 2003), CPCB Guide lines

Sample Location	A6-Karadikootam
Positioned height of Sampler	1.5 M above Ground Level

Customer Reference	By Mail	Sampling Duration	24 hrs
Sample Reference No	SARL/A/CHE-1010	Sample Received on	09.03.2026
Sample Collected by	LABORATORY	Test Commenced on	09.03.2026
Sample Collected on	07.03.2026	Test Completed on	13.03.2026
Temperature	35°C	Relative Humidity	28%
Sample Condition	Fit for Analysis		

S. No.	Parameters	Protocol	Unit	Results	*Limits
1	Particulate Matter less than 10micron size (PM_{10})	IS:5182: Part 23:2006	$\mu g/m^3$	48.0	100
2	Particulate Matter less than 2.5micron size ($PM_{2.5}$)	IS 5182 (Part 24):2019	$\mu g/m^3$	22.2	60
3	Sulphur dioxide (SO_2)	IS:5182: Part 02:2001	$\mu g/m^3$	4.2	80
4	Nitrogen Dioxide (NO_2)	IS:5182: Part 06:2006	$\mu g/m^3$	9.1	80
5	Carbon monoxide (CO)	SARL/IOP/013 (Issue No:01, Issue Date – 01.03.2023)	mg/m^3	BDL(DL-1.1)	-

Remarks: Limits: *National Ambient air quality standards from CPCB. BDL- Below detectable limit. DL –Detectable limit

.

For Shrient Analytical and Research Labs Pvt. Ltd

Verified



Authorized Signatory
J. GNANAPRAKASAM
Technical Manager

*****END OF THE REPORT*****

Please Contact:
For any Technical Issues & Complaints: technical@shrientanalytical.com

Terms and conditions:

(1) The test items will not be retained for more than 15 days from the date of issue of test report. (2) The results relate only to the items tested (3) The test report shall not be reproduced except in full without the written approval of the laboratory (4) Any use for advertising purposes must be granted in writing. This technical report may only be quoted in full. This report is the result of a single examination of the object in question and is not generally applicable evaluation of the quality of other products in regular production. For further details, please see testing and certification regulation, chapter A-3.4. (5) The correctness of the information related to sample(s) in the Test Request Form/Customer letterhead/Email is the customer's responsibility. The laboratory reports the said information in the test report and is not liable for the same.

Shrient Analytical and Research Labs Pvt. Ltd

416/15, Dhargas Road, West Tambaram, Chennai- 600045
Phone Number +91 82208 36377 Email: - **info@shrientanalytical.com**
www.shrientanalytical.com

TEST REPORT

Report No.	SARL/2026/1011	Report Date.	13.03.2026

Customer Name & Address	Rough Stone & Gravel quarry of Thiru. B. Gopalakrishnan, extent of 2.37.0 Ha at S.F. Nos. 50/4, 50/5A, 51/1, 51/2, 51/3, 51/4, 51/5, 51/6, 51/7 & 51/8 of Vadipatti North Village, Palani Taluk, Dindigul District, Tamil Nadu.
Sample Description	AMBIENT AIR QUALITY
Sampling Procedure	IS – 5182 (Part – 14: 2000 & Part – V: Reaffirmed - 2003), CPCB Guide lines

Sample Location	A7-Ayyampalayam
Positioned height of Sampler	1.5 M above Ground Level

Customer Reference	By Mail	Sampling Duration	24 hrs
Sample Reference No	SARL/A/CHE-1011	Sample Received on	09.03.2026
Sample Collected by	LABORATORY	Test Commenced on	09.03.2026
Sample Collected on	07.03.2026	Test Completed on	13.03.2026
Temperature	35°C	Relative Humidity	28%
Sample Condition	Fit for Analysis		

S. No.	Parameters	Protocol	Unit	Results	*Limits
1	Particulate Matter less than 10micron size (PM_{10})	IS:5182: Part 23:2006	$\mu g/m^3$	51.9	100
2	Particulate Matter less than 2.5micron size ($PM_{2.5}$)	IS 5182 (Part 24):2019	$\mu g/m^3$	24.9	60
3	Sulphur dioxide (SO_2)	IS:5182: Part 02:2001	$\mu g/m^3$	7.7	80
4	Nitrogen Dioxide (NO_2)	IS:5182: Part 06:2006	$\mu g/m^3$	11.2	80
5	Carbon monoxide (CO)	SARL/IOP/013 (Issue No:01, Issue Date – 01.03.2023)	mg/m^3	BDL(DL-1.1)	-

Remarks: Limits: *National Ambient air quality standards from CPCB. BDL- Below detectable limit. DL –Detectable limit

.

For Shrient Analytical and Research Labs Pvt. Ltd

Verified

Authorized Signatory
J. GNANAPRAKASAM
Technical Manager

END OF THE REPORT

Please Contact:
For any Technical Issues & Complaints: technical@shrientanalytical.com

Terms and conditions:

(1) The test items will not be retained for more than 15 days from the date of issue of test report. (2) The results relate only to the items tested (3) The test report shall not be reproduced except in full without the written approval of the laboratory (4) Any use for advertising purposes must be granted in writing. This technical report may only be quoted in full. This report is the result of a single examination of the object in question and is not generally applicable evaluation of the quality of other products in regular production. For further details, please see testing and certification regulation, chapter A-3.4. (5) The correctness of the information related to sample(s) in the Test Request Form/Customer letterhead/Email is the customer's responsibility. The laboratory reports the said information in the test report and is not liable for the same.

Shrient Analytical and Research Labs Pvt. Ltd

416/15, Dhargas Road, West Tambaram, Chennai- 600045
Phone Number +91 82208 36377 Email: - **info@shrientanalytical.com**
www.shrientanalytical.com

TEST REPORT

Report No.	SARL/2026/1012	Report Date.	13.03.2026

Customer Name & Address	Rough Stone & Gravel quarry of Thiru. B. Gopalakrishnan, extent of 2.37.0 Ha at S.F. Nos. 50/4, 50/5A, 51/1, 51/2, 51/3, 51/4, 51/5, 51/6, 51/7 & 51/8 of Vadipatti North Village, Palani Taluk, Dindigul District, Tamil Nadu.
Sample Description	AMBIENT AIR QUALITY
Sampling Procedure	IS – 5182 (Part – 14: 2000 & Part – V: Reaffirmed - 2003), CPCB Guide lines

Sample Location	A5- Chinnakalayamputhur
Positioned height of Sampler	1.5 M above Ground Level

Customer Reference	By Mail	Sampling Duration	24 hrs
Sample Reference No	SARL/A/CHE-1012	Sample Received on	09.03.2026
Sample Collected by	LABORATORY	Test Commenced on	09.03.2026
Sample Collected on	08.03.2026	Test Completed on	13.03.2026
Temperature	34°C	Relative Humidity	25%
Sample Condition	Fit for Analysis		

S. No.	Parameters	Protocol	Unit	Results	*Limits
1	Particulate Matter less than 10micron size (PM_{10})	IS:5182: Part 23:2006	$\mu g/m^3$	48.1	100
2	Particulate Matter less than 2.5micron size ($PM_{2.5}$)	IS 5182 (Part 24):2019	$\mu g/m^3$	21.9	60
3	Sulphur dioxide (SO_2)	IS:5182: Part 02:2001	$\mu g/m^3$	6.1	80
4	Nitrogen Dioxide (NO_2)	IS:5182: Part 06:2006	$\mu g/m^3$	9.2	80
5	Carbon monoxide (CO)	SARL/IOP/013 (Issue No:01, Issue Date – 01.03.2023)	mg/m^3	BDL(DL-1.1)	-

Remarks: Limits: *National Ambient air quality standards from CPCB. BDL- Below detectable limit. DL –Detectable limit

.

For Shrient Analytical and Research Labs Pvt. Ltd

Verified

Shrient Analytical & Research Labs Pvt. Ltd Chennai - 45

Authorized Signatory
J. GNANAPRAKASAM
Technical Manager

*****END OF THE REPORT*****

Please Contact:
For any Technical Issues & Complaints: technical@shrientanalytical.com

Terms and conditions:

(1) The test items will not be retained for more than 15 days from the date of issue of test report. (2) The results relate only to the items tested (3) The test report shall not be reproduced except in full without the written approval of the laboratory (4) Any use for advertising purposes must be granted in writing. This technical report may only be quoted in full. This report is the result of a single examination of the object in question and is not generally applicable evaluation of the quality of other products in regular production. For further details, please see testing and certification regulation, chapter A-3.4. (5) The correctness of the information related to sample(s) in the Test Request Form/Customer letterhead/Email is the customer's responsibility. The laboratory reports the said information in the test report and is not liable for the same.

Shrient Analytical and Research Labs Pvt. Ltd

416/15, Dhargas Road, West Tambaram, Chennai- 600045
Phone Number +91 82208 36377 Email: - **info@shrientanalytical.com**
www.shrientanalytical.com

TEST REPORT

Report No.	SARL/2026/1013	Report Date.	13.03.2026

Customer Name & Address	Rough Stone & Gravel quarry of Thiru. B. Gopalakrishnan, extent of 2.37.0 Ha at S.F. Nos. 50/4, 50/5A, 51/1, 51/2, 51/3, 51/4, 51/5, 51/6, 51/7 & 51/8 of Vadipatti North Village, Palani Taluk, Dindigul District, Tamil Nadu.
Sample Description	AMBIENT AIR QUALITY
Sampling Procedure	IS – 5182 (Part – 14: 2000 & Part – V: Reaffirmed - 2003), CPCB Guide lines

Sample Location	A6-Karadikootam
Positioned height of Sampler	1.5 M above Ground Level

Customer Reference	By Mail	Sampling Duration	24 hrs
Sample Reference No	SARL/A/CHE-1013	Sample Received on	09.03.2026
Sample Collected by	LABORATORY	Test Commenced on	09.03.2026
Sample Collected on	08.03.2026	Test Completed on	13.03.2026
Temperature	34°C	Relative Humidity	25%
Sample Condition	Fit for Analysis		

S. No.	Parameters	Protocol	Unit	Results	*Limits
1	Particulate Matter less than 10micron size (PM_{10})	IS:5182: Part 23:2006	$\mu g/m^3$	51.8	100
2	Particulate Matter less than 2.5micron size ($PM_{2.5}$)	IS 5182 (Part 24):2019	$\mu g/m^3$	23.9	60
3	Sulphur dioxide (SO_2)	IS:5182: Part 02:2001	$\mu g/m^3$	4.4	80
4	Nitrogen Dioxide (NO_2)	IS:5182: Part 06:2006	$\mu g/m^3$	9.6	80
5	Carbon monoxide (CO)	SARL/IOP/013 (Issue No:01, Issue Date – 01.03.2023)	mg/m^3	BDL(DL-1.1)	-

Remarks: Limits: *National Ambient air quality standards from CPCB. BDL- Below detectable limit. DL –Detectable limit

.

For Shrient Analytical and Research Labs Pvt. Ltd

Verified



Authorized Signatory
J. GNANAPRAKASAM
Technical Manager

*****END OF THE REPORT*****

Please Contact:
For any Technical Issues & Complaints: technical@shrientanalytical.com

Terms and conditions:

(1) The test items will not be retained for more than 15 days from the date of issue of test report. (2) The results relate only to the items tested (3) The test report shall not be reproduced except in full without the written approval of the laboratory (4) Any use for advertising purposes must be granted in writing. This technical report may only be quoted in full. This report is the result of a single examination of the object in question and is not generally applicable evaluation of the quality of other products in regular production. For further details, please see testing and certification regulation, chapter A-3.4. (5) The correctness of the information related to sample(s) in the Test Request Form/Customer letterhead/Email is the customer's responsibility. The laboratory reports the said information in the test report and is not liable for the same.

Shrient Analytical and Research Labs Pvt. Ltd

416/15, Dhargas Road, West Tambaram, Chennai- 600045
Phone Number +91 82208 36377 Email: - **info@shrientanalytical.com**
www.shrientanalytical.com

TEST REPORT

Report No.	SARL/2026/1014	Report Date.	13.03.2026

Customer Name & Address	Rough Stone & Gravel quarry of Thiru. B. Gopalakrishnan, extent of 2.37.0 Ha at S.F. Nos. 50/4, 50/5A, 51/1, 51/2, 51/3, 51/4, 51/5, 51/6, 51/7 & 51/8 of Vadipatti North Village, Palani Taluk, Dindigul District, Tamil Nadu.
Sample Description	AMBIENT AIR QUALITY
Sampling Procedure	IS – 5182 (Part – 14: 2000 & Part – V: Reaffirmed - 2003), CPCB Guide lines

Sample Location	A7-Ayyampalayam
Positioned height of Sampler	1.5 M above Ground Level

Customer Reference	By Mail	Sampling Duration	24 hrs
Sample Reference No	SARL/A/CHE-1014	Sample Received on	09.03.2026
Sample Collected by	LABORATORY	Test Commenced on	09.03.2026
Sample Collected on	08.03.2026	Test Completed on	13.03.2026
Temperature	34°C	Relative Humidity	25%
Sample Condition	Fit for Analysis		

S. No.	Parameters	Protocol	Unit	Results	*Limits
1	Particulate Matter less than 10micron size (PM_{10})	IS:5182: Part 23:2006	$\mu g/m^3$	51.7	100
2	Particulate Matter less than 2.5micron size ($PM_{2.5}$)	IS 5182 (Part 24):2019	$\mu g/m^3$	24.8	60
3	Sulphur dioxide (SO_2)	IS:5182: Part 02:2001	$\mu g/m^3$	6.4	80
4	Nitrogen Dioxide (NO_2)	IS:5182: Part 06:2006	$\mu g/m^3$	10.6	80
5	Carbon monoxide (CO)	SARL/IOP/013 (Issue No:01, Issue Date – 01.03.2023)	mg/m^3	BDL(DL-1.1)	-

Remarks: Limits: *National Ambient air quality standards from CPCB. BDL- Below detectable limit. DL –Detectable limit

.

For Shrient Analytical and Research Labs Pvt. Ltd

Verified



Authorized Signatory
J. GNANAPRAKASAM
Technical Manager

*****END OF THE REPORT*****

Please Contact:
For any Technical Issues & Complaints: technical@shrientanalytical.com

Terms and conditions:

(1) The test items will not be retained for more than 15 days from the date of issue of test report. (2) The results relate only to the items tested (3) The test report shall not be reproduced except in full without the written approval of the laboratory (4) Any use for advertising purposes must be granted in writing. This technical report may only be quoted in full. This report is the result of a single examination of the object in question and is not generally applicable evaluation of the quality of other products in regular production. For further details, please see testing and certification regulation, chapter A-3.4. (5) The correctness of the information related to sample(s) in the Test Request Form/Customer letterhead/Email is the customer's responsibility. The laboratory reports the said information in the test report and is not liable for the same.

Shrient Analytical and Research Labs Pvt. Ltd

416/15, Dhargas Road, West Tambaram, Chennai- 600045
Phone Number +91 82208 36377 Email: - **info@shrientanalytical.com**
www.shrientanalytical.com

TEST REPORT

Report No.	SARL/2026/1091	Report Date.	20.03.2026

Customer Name & Address	Rough Stone & Gravel quarry of Thiru. B. Gopalakrishnan, extent of 2.37.0 Ha at S.F. Nos. 50/4, 50/5A, 51/1, 51/2, 51/3, 51/4, 51/5, 51/6, 51/7 & 51/8 of Vadipatti North Village, Palani Taluk, Dindigul District, Tamil Nadu.
Sample Description	AMBIENT AIR QUALITY
Sampling Procedure	IS – 5182 (Part – 14: 2000 & Part – V: Reaffirmed - 2003), CPCB Guide lines

Sample Location	A5- Chinnakalayamputhur
Positioned height of Sampler	1.5 M above Ground Level

Customer Reference	By Mail	Sampling Duration	24 hrs
Sample Reference No	SARL/A/CHE-1091	Sample Received on	16.03.2026
Sample Collected by	LABORATORY	Test Commenced on	16.03.2026
Sample Collected on	10.03.2026	Test Completed on	20.03.2026
Temperature	32°C	Relative Humidity	30%
Sample Condition	Fit for Analysis		

S. No.	Parameters	Protocol	Unit	Results	*Limits
1	Particulate Matter less than 10micron size (PM_{10})	IS:5182: Part 23:2006	$\mu g/m^3$	40.6	100
2	Particulate Matter less than 2.5micron size ($PM_{2.5}$)	IS 5182 (Part 24):2019	$\mu g/m^3$	18.5	60
3	Sulphur dioxide (SO_2)	IS:5182: Part 02:2001	$\mu g/m^3$	4.9	80
4	Nitrogen Dioxide (NO_2)	IS:5182: Part 06:2006	$\mu g/m^3$	7.9	80
5	Carbon monoxide (CO)	SARL/IOP/013 (Issue No:01, Issue Date – 01.03.2023)	mg/m^3	BDL (D.L – 1.1)	-

Remarks: Limits: *National Ambient air quality standards from CPCB. BDL- Below detectable limit. DL –Detectable limit

.

For Shrient Analytical and Research Labs Pvt. Ltd

Verified

Authorized Signatory
J. GNANAPRAKASAM
Technical Manager

END OF THE REPORT

Please Contact:
For any Technical Issues & Complaints: technical@shrientanalytical.com

Terms and conditions:

(1) The test items will not be retained for more than 15 days from the date of issue of test report. (2) The results relate only to the items tested (3) The test report shall not be reproduced except in full without the written approval of the laboratory (4) Any use for advertising purposes must be granted in writing. This technical report may only be quoted in full. This report is the result of a single examination of the object in question and is not generally applicable evaluation of the quality of other products in regular production. For further details, please see testing and certification regulation, chapter A-3.4. (5) The correctness of the information related to sample(s) in the Test Request Form/Customer letterhead/Email is the customer's responsibility. The laboratory reports the said information in the test report and is not liable for the same.

Shrient Analytical and Research Labs Pvt. Ltd

416/15, Dhargas Road, West Tambaram, Chennai- 600045
Phone Number +91 82208 36377 Email: - **info@shrientanalytical.com**
www.shrientanalytical.com

TEST REPORT

Report No.	SARL/2026/1092	Report Date.	20.03.2026

Customer Name & Address	Rough Stone & Gravel quarry of Thiru. B. Gopalakrishnan, extent of 2.37.0 Ha at S.F. Nos. 50/4, 50/5A, 51/1, 51/2, 51/3, 51/4, 51/5, 51/6, 51/7 & 51/8 of Vadipatti North Village, Palani Taluk, Dindigul District, Tamil Nadu.
Sample Description	AMBIENT AIR QUALITY
Sampling Procedure	IS – 5182 (Part – 14: 2000 & Part – V: Reaffirmed - 2003), CPCB Guide lines

Sample Location	A6-Karadikootam
Positioned height of Sampler	1.5 M above Ground Level

Customer Reference	By Mail	Sampling Duration	24 hrs
Sample Reference No	SARL/A/CHE-1092	Sample Received on	16.03.2026
Sample Collected by	LABORATORY	Test Commenced on	16.03.2026
Sample Collected on	10.03.2026	Test Completed on	20.03.2026
Temperature	32°C	Relative Humidity	30%
Sample Condition	Fit for Analysis		

S. No.	Parameters	Protocol	Unit	Results	*Limits
1	Particulate Matter less than 10micron size (PM_{10})	IS:5182: Part 23:2006	$\mu g/m^3$	53.7	100
2	Particulate Matter less than 2.5micron size ($PM_{2.5}$)	IS 5182 (Part 24):2019	$\mu g/m^3$	25.1	60
3	Sulphur dioxide (SO_2)	IS:5182: Part 02:2001	$\mu g/m^3$	4.7	80
4	Nitrogen Dioxide (NO_2)	IS:5182: Part 06:2006	$\mu g/m^3$	10.1	80
5	Carbon monoxide (CO)	SARL/IOP/013 (Issue No:01, Issue Date – 01.03.2023)	mg/m^3	BDL (D.L – 1.1)	-

Remarks: Limits: *National Ambient air quality standards from CPCB. BDL- Below detectable limit. DL –Detectable limit

.

For Shrient Analytical and Research Labs Pvt. Ltd

Verified

Shrient Analytical & Research Labs Pvt. Ltd. Chennai - 45

Authorized Signatory
J. GNANAPRAKASAM
Technical Manager

*****END OF THE REPORT*****

Please Contact:
For any Technical Issues & Complaints: technical@shrientanalytical.com

Terms and conditions:

(1) The test items will not be retained for more than 15 days from the date of issue of test report. (2) The results relate only to the items tested (3) The test report shall not be reproduced except in full without the written approval of the laboratory (4) Any use for advertising purposes must be granted in writing. This technical report may only be quoted in full. This report is the result of a single examination of the object in question and is not generally applicable evaluation of the quality of other products in regular production. For further details, please see testing and certification regulation, chapter A-3.4. (5) The correctness of the information related to sample(s) in the Test Request Form/Customer letterhead/Email is the customer's responsibility. The laboratory reports the said information in the test report and is not liable for the same.

Shrient Analytical and Research Labs Pvt. Ltd

416/15, Dhargas Road, West Tambaram, Chennai- 600045
Phone Number +91 82208 36377 Email: - **info@shrientanalytical.com**
www.shrientanalytical.com

TEST REPORT

Report No.	SARL/2026/1093	Report Date.	20.03.2026

Customer Name & Address	Rough Stone & Gravel quarry of Thiru. B. Gopalakrishnan, extent of 2.37.0 Ha at S.F. Nos. 50/4, 50/5A, 51/1, 51/2, 51/3, 51/4, 51/5, 51/6, 51/7 & 51/8 of Vadipatti North Village, Palani Taluk, Dindigul District, Tamil Nadu.
Sample Description	AMBIENT AIR QUALITY
Sampling Procedure	IS – 5182 (Part – 14: 2000 & Part – V: Reaffirmed - 2003), CPCB Guide lines

Sample Location	A7-Ayyampalayam
Positioned height of Sampler	1.5 M above Ground Level

Customer Reference	By Mail	Sampling Duration	24 hrs
Sample Reference No	SARL/A/CHE-1093	Sample Received on	16.03.2026
Sample Collected by	LABORATORY	Test Commenced on	16.03.2026
Sample Collected on	10.03.2026	Test Completed on	20.03.2026
Temperature	32°C	Relative Humidity	30%
Sample Condition	Fit for Analysis		

S. No.	Parameters	Protocol	Unit	Results	*Limits
1	Particulate Matter less than 10micron size (PM_{10})	IS:5182: Part 23:2006	$\mu g/m^3$	59.2	100
2	Particulate Matter less than 2.5micron size ($PM_{2.5}$)	IS 5182 (Part 24):2019	$\mu g/m^3$	28.4	60
3	Sulphur dioxide (SO_2)	IS:5182: Part 02:2001	$\mu g/m^3$	8.0	80
4	Nitrogen Dioxide (NO_2)	IS:5182: Part 06:2006	$\mu g/m^3$	11.7	80
5	Carbon monoxide (CO)	SARL/IOP/013 (Issue No:01, Issue Date – 01.03.2023)	mg/m^3	BDL (D.L – 1.1)	-

Remarks: Limits: *National Ambient air quality standards from CPCB. BDL- Below detectable limit. DL –Detectable limit

.

For Shrient Analytical and Research Labs Pvt. Ltd

Verified

Authorized Signatory
J. GNANAPRAKASAM
Technical Manager

END OF THE REPORT

Please Contact:
For any Technical Issues & Complaints: technical@shrientanalytical.com

Terms and conditions:

(1) The test items will not be retained for more than 15 days from the date of issue of test report. (2) The results relate only to the items tested (3) The test report shall not be reproduced except in full without the written approval of the laboratory (4) Any use for advertising purposes must be granted in writing. This technical report may only be quoted in full. This report is the result of a single examination of the object in question and is not generally applicable evaluation of the quality of other products in regular production. For further details, please see testing and certification regulation, chapter A-3.4. (5) The correctness of the information related to sample(s) in the Test Request Form/Customer letterhead/Email is the customer's responsibility. The laboratory reports the said information in the test report and is not liable for the same.

Shrient Analytical and Research Labs Pvt. Ltd

416/15, Dhargas Road, West Tambaram, Chennai- 600045
Phone Number +91 82208 36377 Email: - **info@shrientanalytical.com**
www.shrientanalytical.com

TEST REPORT

Report No.	SARL/2026/1094	Report Date.	20.03.2026

Customer Name & Address	Rough Stone & Gravel quarry of Thiru. B. Gopalakrishnan, extent of 2.37.0 Ha at S.F. Nos. 50/4, 50/5A, 51/1, 51/2, 51/3, 51/4, 51/5, 51/6, 51/7 & 51/8 of Vadipatti North Village, Palani Taluk, Dindigul District, Tamil Nadu.
Sample Description	AMBIENT AIR QUALITY
Sampling Procedure	IS – 5182 (Part – 14: 2000 & Part – V: Reaffirmed - 2003), CPCB Guide lines

Sample Location	A5- Chinnakalayamputhur
Positioned height of Sampler	1.5 M above Ground Level

Customer Reference	By Mail	Sampling Duration	24 hrs
Sample Reference No	SARL/A/CHE-1094	Sample Received on	16.03.2026
Sample Collected by	LABORATORY	Test Commenced on	16.03.2026
Sample Collected on	11.03.2026	Test Completed on	20.03.2026
Temperature	32°C	Relative Humidity	37%
Sample Condition	Fit for Analysis		

S. No.	Parameters	Protocol	Unit	Results	*Limits
1	Particulate Matter less than 10micron size (PM_{10})	IS:5182: Part 23:2006	$\mu g/m^3$	43.0	100
2	Particulate Matter less than 2.5micron size ($PM_{2.5}$)	IS 5182 (Part 24):2019	$\mu g/m^3$	19.6	60
3	Sulphur dioxide (SO_2)	IS:5182: Part 02:2001	$\mu g/m^3$	5.3	80
4	Nitrogen Dioxide (NO_2)	IS:5182: Part 06:2006	$\mu g/m^3$	8.3	80
5	Carbon monoxide (CO)	SARL/IOP/013 (Issue No:01, Issue Date – 01.03.2023)	mg/m^3	BDL (D.L – 1.1)	-

Remarks: Limits: *National Ambient air quality standards from CPCB. BDL- Below detectable limit. DL –Detectable limit

.

For Shrient Analytical and Research Labs Pvt. Ltd

Verified

Shrient Analytical & Research Labs Pvt. Ltd. Chennai - 45.

Authorized Signatory
J. GNANAPRAKASAM
Technical Manager

*****END OF THE REPORT*****

Please Contact:
For any Technical Issues & Complaints: technical@shrientanalytical.com

Terms and conditions:

(1) The test items will not be retained for more than 15 days from the date of issue of test report. (2) The results relate only to the items tested (3) The test report shall not be reproduced except in full without the written approval of the laboratory (4) Any use for advertising purposes must be granted in writing. This technical report may only be quoted in full. This report is the result of a single examination of the object in question and is not generally applicable evaluation of the quality of other products in regular production. For further details, please see testing and certification regulation, chapter A-3.4. (5) The correctness of the information related to sample(s) in the Test Request Form/Customer letterhead/Email is the customer's responsibility. The laboratory reports the said information in the test report and is not liable for the same.

Shrient Analytical and Research Labs Pvt. Ltd

416/15, Dhargas Road, West Tambaram, Chennai- 600045
Phone Number +91 82208 36377 Email: - **info@shrientanalytical.com**
www.shrientanalytical.com

TEST REPORT

Report No.	SARL/2026/1095	Report Date.	20.03.2026

Customer Name & Address	Rough Stone & Gravel quarry of Thiru. B. Gopalakrishnan, extent of 2.37.0 Ha at S.F. Nos. 50/4, 50/5A, 51/1, 51/2, 51/3, 51/4, 51/5, 51/6, 51/7 & 51/8 of Vadipatti North Village, Palani Taluk, Dindigul District, Tamil Nadu.
Sample Description	AMBIENT AIR QUALITY
Sampling Procedure	IS – 5182 (Part – 14: 2000 & Part – V: Reaffirmed - 2003), CPCB Guide lines

Sample Location	A6-Karadikootam
Positioned height of Sampler	1.5 M above Ground Level

Customer Reference	By Mail	Sampling Duration	24 hrs
Sample Reference No	SARL/A/CHE-1095	Sample Received on	16.03.2026
Sample Collected by	LABORATORY	Test Commenced on	16.03.2026
Sample Collected on	11.03.2026	Test Completed on	20.03.2026
Temperature	32°C	Relative Humidity	37%
Sample Condition	Fit for Analysis		

S. No.	Parameters	Protocol	Unit	Results	*Limits
1	Particulate Matter less than 10micron size (PM_{10})	IS:5182: Part 23:2006	$\mu g/m^3$	57.5	100
2	Particulate Matter less than 2.5micron size ($PM_{2.5}$)	IS 5182 (Part 24):2019	$\mu g/m^3$	26.7	60
3	Sulphur dioxide (SO_2)	IS:5182: Part 02:2001	$\mu g/m^3$	5.1	80
4	Nitrogen Dioxide (NO_2)	IS:5182: Part 06:2006	$\mu g/m^3$	10.7	80
5	Carbon monoxide (CO)	SARL/IOP/013 (Issue No:01, Issue Date – 01.03.2023)	mg/m^3	BDL (D.L – 1.1)	-

Remarks: Limits: *National Ambient air quality standards from CPCB. BDL- Below detectable limit. DL –Detectable limit

.

For Shrient Analytical and Research Labs Pvt. Ltd

Verified

Shrient Analytical & Research Labs Pvt. Ltd. Chennai - 45.

Authorized Signatory
J. GNANAPRAKASAM
Technical Manager

*****END OF THE REPORT*****

Please Contact:
For any Technical Issues & Complaints: technical@shrientanalytical.com

Terms and conditions:

(1) The test items will not be retained for more than 15 days from the date of issue of test report. (2) The results relate only to the items tested (3) The test report shall not be reproduced except in full without the written approval of the laboratory (4) Any use for advertising purposes must be granted in writing. This technical report may only be quoted in full. This report is the result of a single examination of the object in question and is not generally applicable evaluation of the quality of other products in regular production. For further details, please see testing and certification regulation, chapter A-3.4. (5) The correctness of the information related to sample(s) in the Test Request Form/Customer letterhead/Email is the customer's responsibility. The laboratory reports the said information in the test report and is not liable for the same.

Shrient Analytical and Research Labs Pvt. Ltd

416/15, Dhargas Road, West Tambaram, Chennai- 600045
Phone Number +91 82208 36377 Email: - **info@shrientanalytical.com**
www.shrientanalytical.com

TEST REPORT

Report No.	SARL/2026/1096	Report Date.	20.03.2026

Customer Name & Address	Rough Stone & Gravel quarry of Thiru. B. Gopalakrishnan, extent of 2.37.0 Ha at S.F. Nos. 50/4, 50/5A, 51/1, 51/2, 51/3, 51/4, 51/5, 51/6, 51/7 & 51/8 of Vadipatti North Village, Palani Taluk, Dindigul District, Tamil Nadu.
Sample Description	AMBIENT AIR QUALITY
Sampling Procedure	IS – 5182 (Part – 14: 2000 & Part – V: Reaffirmed - 2003), CPCB Guide lines

Sample Location	A7-Ayyampalayam
Positioned height of Sampler	1.5 M above Ground Level

Customer Reference	By Mail	Sampling Duration	24 hrs
Sample Reference No	SARL/A/CHE-1096	Sample Received on	16.03.2026
Sample Collected by	LABORATORY	Test Commenced on	16.03.2026
Sample Collected on	11.03.2026	Test Completed on	20.03.2026
Temperature	32°C	Relative Humidity	37%
Sample Condition	Fit for Analysis		

S. No.	Parameters	Protocol	Unit	Results	*Limits
1	Particulate Matter less than 10micron size (PM_{10})	IS:5182: Part 23:2006	$\mu g/m^3$	57.2	100
2	Particulate Matter less than 2.5micron size ($PM_{2.5}$)	IS 5182 (Part 24):2019	$\mu g/m^3$	27.4	60
3	Sulphur dioxide (SO_2)	IS:5182: Part 02:2001	$\mu g/m^3$	7.5	80
4	Nitrogen Dioxide (NO_2)	IS:5182: Part 06:2006	$\mu g/m^3$	10.9	80
5	Carbon monoxide (CO)	SARL/IOP/013 (Issue No:01, Issue Date – 01.03.2023)	mg/m^3	BDL (D.L – 1.1)	-

Remarks: Limits: *National Ambient air quality standards from CPCB. BDL- Below detectable limit. DL –Detectable limit

.

For Shrient Analytical and Research Labs Pvt. Ltd

Verified

Shrient Analytical & Research Labs Pvt. Ltd. Chennai - 45

Authorized Signatory
J. GNANAPRAKASAM
Technical Manager

*****END OF THE REPORT*****

Please Contact:
For any Technical Issues & Complaints: technical@shrientanalytical.com

Terms and conditions:

(1) The test items will not be retained for more than 15 days from the date of issue of test report. (2) The results relate only to the items tested (3) The test report shall not be reproduced except in full without the written approval of the laboratory (4) Any use for advertising purposes must be granted in writing. This technical report may only be quoted in full. This report is the result of a single examination of the object in question and is not generally applicable evaluation of the quality of other products in regular production. For further details, please see testing and certification regulation, chapter A-3.4. (5) The correctness of the information related to sample(s) in the Test Request Form/Customer letterhead/Email is the customer's responsibility. The laboratory reports the said information in the test report and is not liable for the same.

Shrient Analytical and Research Labs Pvt. Ltd

416/15, Dhargas Road, West Tambaram, Chennai- 600045
Phone Number +91 82208 36377 Email: - **info@shrientanalytical.com**
www.shrientanalytical.com

TEST REPORT

Report No.	SARL/2026/1097	Report Date.	20.03.2026

Customer Name & Address	Rough Stone & Gravel quarry of Thiru. B. Gopalakrishnan, extent of 2.37.0 Ha at S.F. Nos. 50/4, 50/5A, 51/1, 51/2, 51/3, 51/4, 51/5, 51/6, 51/7 & 51/8 of Vadipatti North Village, Palani Taluk, Dindigul District, Tamil Nadu.
Sample Description	AMBIENT AIR QUALITY
Sampling Procedure	IS – 5182 (Part – 14: 2000 & Part – V: Reaffirmed - 2003), CPCB Guide lines

Sample Location	A3-Kavalapatti
Positioned height of Sampler	1.5 M above Ground Level

Customer Reference	By Mail	Sampling Duration	24 hrs
Sample Reference No	SARL/A/CHE-1097	Sample Received on	16.03.2026
Sample Collected by	LABORATORY	Test Commenced on	16.03.2026
Sample Collected on	12.03.2026	Test Completed on	20.03.2026
Temperature	34°C	Relative Humidity	22%
Sample Condition	Fit for Analysis		

S. No.	Parameters	Protocol	Unit	Results	*Limits
1	Particulate Matter less than 10micron size (PM_{10})	IS:5182: Part 23:2006	$\mu g/m^3$	54.0	100
2	Particulate Matter less than 2.5micron size ($PM_{2.5}$)	IS 5182 (Part 24):2019	$\mu g/m^3$	24.6	60
3	Sulphur dioxide (SO_2)	IS:5182: Part 02:2001	$\mu g/m^3$	6.5	80
4	Nitrogen Dioxide (NO_2)	IS:5182: Part 06:2006	$\mu g/m^3$	9.4	80
5	Carbon monoxide (CO)	SARL/IOP/013 (Issue No:01, Issue Date – 01.03.2023)	mg/m^3	BDL (D.L – 1.1)	-

Remarks: Limits: *National Ambient air quality standards from CPCB. BDL- Below detectable limit. DL –Detectable limit

.

For Shrient Analytical and Research Labs Pvt. Ltd

Verified

Shrient Analytical & Research Labs Pvt. Ltd. Chennai - 45

Authorized Signatory
J. GNANAPRAKASAM
Technical Manager

*****END OF THE REPORT*****

Please Contact:
For any Technical Issues & Complaints: technical@shrientanalytical.com

Terms and conditions:

(1) The test items will not be retained for more than 15 days from the date of issue of test report. (2) The results relate only to the items tested (3) The test report shall not be reproduced except in full without the written approval of the laboratory (4) Any use for advertising purposes must be granted in writing. This technical report may only be quoted in full. This report is the result of a single examination of the object in question and is not generally applicable evaluation of the quality of other products in regular production. For further details, please see testing and certification regulation, chapter A-3.4. (5) The correctness of the information related to sample(s) in the Test Request Form/Customer letterhead/Email is the customer's responsibility. The laboratory reports the said information in the test report and is not liable for the same.

Shrient Analytical and Research Labs Pvt. Ltd

416/15, Dhargas Road, West Tambaram, Chennai- 600045
Phone Number +91 82208 36377 Email: - **info@shrientanalytical.com**
www.shrientanalytical.com

TEST REPORT

Report No.	SARL/2026/1098	Report Date.	20.03.2026

Customer Name & Address	Rough Stone & Gravel quarry of Thiru. B. Gopalakrishnan, extent of 2.37.0 Ha at S.F. Nos. 50/4, 50/5A, 51/1, 51/2, 51/3, 51/4, 51/5, 51/6, 51/7 & 51/8 of Vadipatti North Village, Palani Taluk, Dindigul District, Tamil Nadu.
Sample Description	AMBIENT AIR QUALITY
Sampling Procedure	IS – 5182 (Part – 14: 2000 & Part – V: Reaffirmed - 2003), CPCB Guide lines

Sample Location	A4-Kasanayampatty
Positioned height of Sampler	1.5 M above Ground Level

Customer Reference	By Mail	Sampling Duration	24 hrs
Sample Reference No	SARL/A/CHE-1098	Sample Received on	16.03.2026
Sample Collected by	LABORATORY	Test Commenced on	16.03.2026
Sample Collected on	12.03.2026	Test Completed on	20.03.2026
Temperature	34°C	Relative Humidity	22%
Sample Condition	Fit for Analysis		

S. No.	Parameters	Protocol	Unit	Results	*Limits
1	Particulate Matter less than 10micron size (PM_{10})	IS:5182: Part 23:2006	$\mu g/m^3$	49.5	100
2	Particulate Matter less than 2.5micron size ($PM_{2.5}$)	IS 5182 (Part 24):2019	$\mu g/m^3$	22.9	60
3	Sulphur dioxide (SO_2)	IS:5182: Part 02:2001	$\mu g/m^3$	7.3	80
4	Nitrogen Dioxide (NO_2)	IS:5182: Part 06:2006	$\mu g/m^3$	11.3	80
5	Carbon monoxide (CO)	SARL/IOP/013 (Issue No:01, Issue Date – 01.03.2023)	mg/m^3	BDL (D.L – 1.1)	-

Remarks: Limits: *National Ambient air quality standards from CPCB. BDL- Below detectable limit. DL –Detectable limit

.

For Shrient Analytical and Research Labs Pvt. Ltd

Verified

Shrient Analytical & Research Labs Pvt. Ltd. Chennai - 45

Authorized Signatory
J. GNANAPRAKASAM
Technical Manager

*****END OF THE REPORT*****

Please Contact:
For any Technical Issues & Complaints: technical@shrientanalytical.com

Terms and conditions:

(1) The test items will not be retained for more than 15 days from the date of issue of test report. (2) The results relate only to the items tested (3) The test report shall not be reproduced except in full without the written approval of the laboratory (4) Any use for advertising purposes must be granted in writing. This technical report may only be quoted in full. This report is the result of a single examination of the object in question and is not generally applicable evaluation of the quality of other products in regular production. For further details, please see testing and certification regulation, chapter A-3.4. (5) The correctness of the information related to sample(s) in the Test Request Form/Customer letterhead/Email is the customer's responsibility. The laboratory reports the said information in the test report and is not liable for the same.

Shrient Analytical and Research Labs Pvt. Ltd

416/15, Dhargas Road, West Tambaram, Chennai- 600045
Phone Number +91 82208 36377 Email: - **info@shrientanalytical.com**
www.shrientanalytical.com

TEST REPORT

Report No.	SARL/2026/1099	Report Date.	20.03.2026

Customer Name & Address	Rough Stone & Gravel quarry of Thiru. B. Gopalakrishnan, extent of 2.37.0 Ha at S.F. Nos. 50/4, 50/5A, 51/1, 51/2, 51/3, 51/4, 51/5, 51/6, 51/7 & 51/8 of Vadipatti North Village, Palani Taluk, Dindigul District, Tamil Nadu.
Sample Description	AMBIENT AIR QUALITY
Sampling Procedure	IS – 5182 (Part – 14: 2000 & Part – V: Reaffirmed - 2003), CPCB Guide lines

Sample Location	A3-Kavalapatti
Positioned height of Sampler	1.5 M above Ground Level

Customer Reference	By Mail	Sampling Duration	24 hrs
Sample Reference No	SARL/A/CHE-1099	Sample Received on	16.03.2026
Sample Collected by	LABORATORY	Test Commenced on	16.03.2026
Sample Collected on	13.03.2026	Test Completed on	20.03.2026
Temperature	34°C	Relative Humidity	24%
Sample Condition	Fit for Analysis		

S. No.	Parameters	Protocol	Unit	Results	*Limits
1	Particulate Matter less than 10micron size (PM_{10})	IS:5182: Part 23:2006	$\mu g/m^3$	50.5	100
2	Particulate Matter less than 2.5micron size ($PM_{2.5}$)	IS 5182 (Part 24):2019	$\mu g/m^3$	23.0	60
3	Sulphur dioxide (SO_2)	IS:5182: Part 02:2001	$\mu g/m^3$	5.8	80
4	Nitrogen Dioxide (NO_2)	IS:5182: Part 06:2006	$\mu g/m^3$	8.3	80
5	Carbon monoxide (CO)	SARL/IOP/013 (Issue No:01, Issue Date – 01.03.2023)	mg/m^3	BDL (D.L – 1.1)	-

Remarks: Limits: *National Ambient air quality standards from CPCB. BDL- Below detectable limit. DL –Detectable limit

.

For Shrient Analytical and Research Labs Pvt. Ltd

Verified

Shrient Analytical & Research Labs Pvt. Ltd. Chennai - 45

Authorized Signatory
J. GNANAPRAKASAM
Technical Manager

*****END OF THE REPORT*****

Please Contact:
For any Technical Issues & Complaints: technical@shrientanalytical.com

Terms and conditions:

(1) The test items will not be retained for more than 15 days from the date of issue of test report. (2) The results relate only to the items tested (3) The test report shall not be reproduced except in full without the written approval of the laboratory (4) Any use for advertising purposes must be granted in writing. This technical report may only be quoted in full. This report is the result of a single examination of the object in question and is not generally applicable evaluation of the quality of other products in regular production. For further details, please see testing and certification regulation, chapter A-3.4. (5) The correctness of the information related to sample(s) in the Test Request Form/Customer letterhead/Email is the customer's responsibility. The laboratory reports the said information in the test report and is not liable for the same.

Shrient Analytical and Research Labs Pvt. Ltd

416/15, Dhargas Road, West Tambaram, Chennai- 600045
Phone Number +91 82208 36377 Email: - **info@shrientanalytical.com**
www.shrientanalytical.com

TEST REPORT

Report No.	SARL/2026/1100	Report Date.	20.03.2026

Customer Name & Address	Rough Stone & Gravel quarry of Thiru. B. Gopalakrishnan, extent of 2.37.0 Ha at S.F. Nos. 50/4, 50/5A, 51/1, 51/2, 51/3, 51/4, 51/5, 51/6, 51/7 & 51/8 of Vadipatti North Village, Palani Taluk, Dindigul District, Tamil Nadu.
Sample Description	AMBIENT AIR QUALITY
Sampling Procedure	IS – 5182 (Part – 14: 2000 & Part – V: Reaffirmed - 2003), CPCB Guide lines

Sample Location	A4-Kasanayampatty
Positioned height of Sampler	1.5 M above Ground Level

Customer Reference	By Mail	Sampling Duration	24 hrs
Sample Reference No	SARL/A/CHE-1100	Sample Received on	16.03.2026
Sample Collected by	LABORATORY	Test Commenced on	16.03.2026
Sample Collected on	13.03.2026	Test Completed on	20.03.2026
Temperature	34°C	Relative Humidity	24%
Sample Condition	Fit for Analysis		

S. No.	Parameters	Protocol	Unit	Results	*Limits
1	Particulate Matter less than 10micron size (PM_{10})	IS:5182: Part 23:2006	$\mu g/m^3$	44.8	100
2	Particulate Matter less than 2.5micron size ($PM_{2.5}$)	IS 5182 (Part 24):2019	$\mu g/m^3$	20.7	60
3	Sulphur dioxide (SO_2)	IS:5182: Part 02:2001	$\mu g/m^3$	6.1	80
4	Nitrogen Dioxide (NO_2)	IS:5182: Part 06:2006	$\mu g/m^3$	9.0	80
5	Carbon monoxide (CO)	SARL/IOP/013 (Issue No:01, Issue Date – 01.03.2023)	mg/m^3	BDL (D.L – 1.1)	-

Remarks: Limits: *National Ambient air quality standards from CPCB. BDL- Below detectable limit. DL –Detectable limit

.

For Shrient Analytical and Research Labs Pvt. Ltd

Verified

Shrient Analytical & Research Labs Pvt. Ltd. Chennai - 45.

Authorized Signatory
J. GNANAPRAKASAM
Technical Manager

*****END OF THE REPORT*****

Please Contact:
For any Technical Issues & Complaints: technical@shrientanalytical.com

Terms and conditions:

(1) The test items will not be retained for more than 15 days from the date of issue of test report. (2) The results relate only to the items tested (3) The test report shall not be reproduced except in full without the written approval of the laboratory (4) Any use for advertising purposes must be granted in writing. This technical report may only be quoted in full. This report is the result of a single examination of the object in question and is not generally applicable evaluation of the quality of other products in regular production. For further details, please see testing and certification regulation, chapter A-3.4. (5) The correctness of the information related to sample(s) in the Test Request Form/Customer letterhead/Email is the customer's responsibility. The laboratory reports the said information in the test report and is not liable for the same.

Shrient Analytical and Research Labs Pvt. Ltd

416/15, Dhargas Road, West Tambaram, Chennai- 600045
Phone Number +91 82208 36377 Email: - **info@shrientanalytical.com**
www.shrientanalytical.com

TEST REPORT

Report No.	SARL/2026/1101	Report Date.	20.03.2026

Customer Name & Address	Rough Stone & Gravel quarry of Thiru. B. Gopalakrishnan, extent of 2.37.0 Ha at S.F. Nos. 50/4, 50/5A, 51/1, 51/2, 51/3, 51/4, 51/5, 51/6, 51/7 & 51/8 of Vadipatti North Village, Palani Taluk, Dindigul District, Tamil Nadu.
Sample Description	AMBIENT AIR QUALITY
Sampling Procedure	IS – 5182 (Part – 14: 2000 & Part – V: Reaffirmed - 2003), CPCB Guide lines

Sample Location	A1- Within Mine Lease area
Positioned height of Sampler	1.5 M above Ground Level

Customer Reference	By Mail	Sampling Duration	24 hrs
Sample Reference No	SARL/A/CHE-1101	Sample Received on	16.03.2026
Sample Collected by	LABORATORY	Test Commenced on	16.03.2026
Sample Collected on	14.03.2026	Test Completed on	20.03.2026
Temperature	35°C	Relative Humidity	21%
Sample Condition	Fit for Analysis		

S. No.	Parameters	Protocol	Unit	Results	*Limits
1	Particulate Matter less than 10micron size (PM_{10})	IS:5182: Part 23:2006	$\mu g/m^3$	66.3	100
2	Particulate Matter less than 2.5micron size ($PM_{2.5}$)	IS 5182 (Part 24):2019	$\mu g/m^3$	31.5	60
3	Sulphur dioxide (SO_2)	IS:5182: Part 02:2001	$\mu g/m^3$	7.1	80
4	Nitrogen Dioxide (NO_2)	IS:5182: Part 06:2006	$\mu g/m^3$	10.2	80
5	Carbon monoxide (CO)	SARL/IOP/013 (Issue No:01, Issue Date – 01.03.2023)	mg/m^3	BDL (D.L – 1.1)	-

Remarks: Limits: *National Ambient air quality standards from CPCB. BDL- Below detectable limit. DL –Detectable limit

.

For Shrient Analytical and Research Labs Pvt. Ltd

Verified

Shrient Analytical & Research Labs Pvt. Ltd. Chennai - 45

Authorized Signatory
J. GNANAPRAKASAM
Technical Manager

*****END OF THE REPORT*****

Please Contact:
For any Technical Issues & Complaints: technical@shrientanalytical.com

Terms and conditions:

(1) The test items will not be retained for more than 15 days from the date of issue of test report. (2) The results relate only to the items tested (3) The test report shall not be reproduced except in full without the written approval of the laboratory (4) Any use for advertising purposes must be granted in writing. This technical report may only be quoted in full. This report is the result of a single examination of the object in question and is not generally applicable evaluation of the quality of other products in regular production. For further details, please see testing and certification regulation, chapter A-3.4. (5) The correctness of the information related to sample(s) in the Test Request Form/Customer letterhead/Email is the customer's responsibility. The laboratory reports the said information in the test report and is not liable for the same.

Shrient Analytical and Research Labs Pvt. Ltd

416/15, Dhargas Road, West Tambaram, Chennai- 600045
Phone Number +91 82208 36377 Email: - **info@shrientanalytical.com**
www.shrientanalytical.com

TEST REPORT

Report No.	SARL/2026/1102	Report Date.	20.03.2026

Customer Name & Address	Rough Stone & Gravel quarry of Thiru. B. Gopalakrishnan, extent of 2.37.0 Ha at S.F. Nos. 50/4, 50/5A, 51/1, 51/2, 51/3, 51/4, 51/5, 51/6, 51/7 & 51/8 of Vadipatti North Village, Palani Taluk, Dindigul District, Tamil Nadu.
Sample Description	AMBIENT AIR QUALITY
Sampling Procedure	IS – 5182 (Part – 14: 2000 & Part – V: Reaffirmed - 2003), CPCB Guide lines

Sample Location	A2-Pappampatti
Positioned height of Sampler	1.5 M above Ground Level

Customer Reference	By Mail	Sampling Duration	24 hrs
Sample Reference No	SARL/A/CHE-1102	Sample Received on	16.03.2026
Sample Collected by	LABORATORY	Test Commenced on	16.03.2026
Sample Collected on	14.03.2026	Test Completed on	20.03.2026
Temperature	35°C	Relative Humidity	21%
Sample Condition	Fit for Analysis		

S. No.	Parameters	Protocol	Unit	Results	*Limits
1	Particulate Matter less than 10micron size (PM_{10})	IS:5182: Part 23:2006	$\mu g/m^3$	46.0	100
2	Particulate Matter less than 2.5micron size ($PM_{2.5}$)	IS 5182 (Part 24):2019	$\mu g/m^3$	21.4	60
3	Sulphur dioxide (SO_2)	IS:5182: Part 02:2001	$\mu g/m^3$	5.5	80
4	Nitrogen Dioxide (NO_2)	IS:5182: Part 06:2006	$\mu g/m^3$	8.2	80
5	Carbon monoxide (CO)	SARL/IOP/013 (Issue No:01, Issue Date – 01.03.2023)	mg/m^3	BDL (D.L – 1.1)	-

Remarks: Limits: *National Ambient air quality standards from CPCB. BDL- Below detectable limit. DL –Detectable limit

.

For Shrient Analytical and Research Labs Pvt. Ltd

Verified

Shrient Analytical & Research Labs Pvt. Ltd. Chennai - 45.

Authorized Signatory
J. GNANAPRAKASAM
Technical Manager

*****END OF THE REPORT*****

Please Contact:
For any Technical Issues & Complaints: technical@shrientanalytical.com

Terms and conditions:

(1) The test items will not be retained for more than 15 days from the date of issue of test report. (2) The results relate only to the items tested (3) The test report shall not be reproduced except in full without the written approval of the laboratory (4) Any use for advertising purposes must be granted in writing. This technical report may only be quoted in full. This report is the result of a single examination of the object in question and is not generally applicable evaluation of the quality of other products in regular production. For further details, please see testing and certification regulation, chapter A-3.4. (5) The correctness of the information related to sample(s) in the Test Request Form/Customer letterhead/Email is the customer's responsibility. The laboratory reports the said information in the test report and is not liable for the same.

Shrient Analytical and Research Labs Pvt. Ltd

416/15, Dhargas Road, West Tambaram, Chennai- 600045
Phone Number +91 82208 36377 Email: - **info@shrientanalytical.com**
www.shrientanalytical.com

TEST REPORT

Report No.	SARL/2026/1103	Report Date.	20.03.2026

Customer Name & Address	Rough Stone & Gravel quarry of Thiru. B. Gopalakrishnan, extent of 2.37.0 Ha at S.F. Nos. 50/4, 50/5A, 51/1, 51/2, 51/3, 51/4, 51/5, 51/6, 51/7 & 51/8 of Vadipatti North Village, Palani Taluk, Dindigul District, Tamil Nadu.
Sample Description	AMBIENT AIR QUALITY
Sampling Procedure	IS – 5182 (Part – 14: 2000 & Part – V: Reaffirmed - 2003), CPCB Guide lines

Sample Location	A1- Within Mine Lease area
Positioned height of Sampler	1.5 M above Ground Level

Customer Reference	By Mail	Sampling Duration	24 hrs
Sample Reference No	SARL/A/CHE-1103	Sample Received on	16.03.2026
Sample Collected by	LABORATORY	Test Commenced on	16.03.2026
Sample Collected on	15.03.2026	Test Completed on	20.03.2026
Temperature	35°C	Relative Humidity	23%
Sample Condition	Fit for Analysis		

S. No.	Parameters	Protocol	Unit	Results	*Limits
1	Particulate Matter less than 10micron size (PM_{10})	IS:5182: Part 23:2006	$\mu g/m^3$	62.6	100
2	Particulate Matter less than 2.5micron size ($PM_{2.5}$)	IS 5182 (Part 24):2019	$\mu g/m^3$	29.7	60
3	Sulphur dioxide (SO_2)	IS:5182: Part 02:2001	$\mu g/m^3$	6.8	80
4	Nitrogen Dioxide (NO_2)	IS:5182: Part 06:2006	$\mu g/m^3$	9.7	80
5	Carbon monoxide (CO)	SARL/IOP/013 (Issue No:01, Issue Date – 01.03.2023)	mg/m^3	BDL (D.L – 1.1)	-

Remarks: Limits: *National Ambient air quality standards from CPCB. BDL- Below detectable limit. DL –Detectable limit

.

For Shrient Analytical and Research Labs Pvt. Ltd

Verified

Shrient Analytical & Research Labs Pvt. Ltd. Chennai - 45.

Authorized Signatory
J. GNANAPRAKASAM
Technical Manager

*****END OF THE REPORT*****

Please Contact:
For any Technical Issues & Complaints: technical@shrientanalytical.com

Terms and conditions:

(1) The test items will not be retained for more than 15 days from the date of issue of test report. (2) The results relate only to the items tested (3) The test report shall not be reproduced except in full without the written approval of the laboratory (4) Any use for advertising purposes must be granted in writing. This technical report may only be quoted in full. This report is the result of a single examination of the object in question and is not generally applicable evaluation of the quality of other products in regular production. For further details, please see testing and certification regulation, chapter A-3.4. (5) The correctness of the information related to sample(s) in the Test Request Form/Customer letterhead/Email is the customer's responsibility. The laboratory reports the said information in the test report and is not liable for the same.

Shrient Analytical and Research Labs Pvt. Ltd

416/15, Dhargas Road, West Tambaram, Chennai- 600045
Phone Number +91 82208 36377 Email: - **info@shrientanalytical.com**
www.shrientanalytical.com

TEST REPORT

Report No.	SARL/2026/1104	Report Date.	20.03.2026

Customer Name & Address	Rough Stone & Gravel quarry of Thiru. B. Gopalakrishnan, extent of 2.37.0 Ha at S.F. Nos. 50/4, 50/5A, 51/1, 51/2, 51/3, 51/4, 51/5, 51/6, 51/7 & 51/8 of Vadipatti North Village, Palani Taluk, Dindigul District, Tamil Nadu.
Sample Description	AMBIENT AIR QUALITY
Sampling Procedure	IS – 5182 (Part – 14: 2000 & Part – V: Reaffirmed - 2003), CPCB Guide lines

Sample Location	A2-Pappampatti
Positioned height of Sampler	1.5 M above Ground Level

Customer Reference	By Mail	Sampling Duration	24 hrs
Sample Reference No	SARL/A/CHE-1104	Sample Received on	16.03.2026
Sample Collected by	LABORATORY	Test Commenced on	16.03.2026
Sample Collected on	15.03.2026	Test Completed on	20.03.2026
Temperature	35°C	Relative Humidity	23%
Sample Condition	Fit for Analysis		

S. No.	Parameters	Protocol	Unit	Results	*Limits
1	Particulate Matter less than 10micron size (PM_{10})	IS:5182: Part 23:2006	$\mu g/m^3$	49.4	100
2	Particulate Matter less than 2.5micron size ($PM_{2.5}$)	IS 5182 (Part 24):2019	$\mu g/m^3$	29.4	60
3	Sulphur dioxide (SO_2)	IS:5182: Part 02:2001	$\mu g/m^3$	5.9	80
4	Nitrogen Dioxide (NO_2)	IS:5182: Part 06:2006	$\mu g/m^3$	8.7	80
5	Carbon monoxide (CO)	SARL/IOP/013 (Issue No:01, Issue Date – 01.03.2023)	mg/m^3	BDL (D.L – 1.1)	-

Remarks: Limits: *National Ambient air quality standards from CPCB. BDL- Below detectable limit. DL –Detectable limit

.

For Shrient Analytical and Research Labs Pvt. Ltd

Verified

Shrient Analytical & Research Labs Pvt. Ltd. Chennai - 45.

Authorized Signatory
J. GNANAPRAKASAM
Technical Manager

*****END OF THE REPORT*****

Please Contact:
For any Technical Issues & Complaints: technical@shrientanalytical.com

Terms and conditions:

(1) The test items will not be retained for more than 15 days from the date of issue of test report. (2) The results relate only to the items tested (3) The test report shall not be reproduced except in full without the written approval of the laboratory (4) Any use for advertising purposes must be granted in writing. This technical report may only be quoted in full. This report is the result of a single examination of the object in question and is not generally applicable evaluation of the quality of other products in regular production. For further details, please see testing and certification regulation, chapter A-3.4. (5) The correctness of the information related to sample(s) in the Test Request Form/Customer letterhead/Email is the customer's responsibility. The laboratory reports the said information in the test report and is not liable for the same.

Shrient Analytical and Research Labs Pvt. Ltd

416/15, Dhargas Road, West Tambaram, Chennai- 600045
Phone Number +91 82208 36377 Email: - **info@shrientanalytical.com**
www.shrientanalytical.com

TEST REPORT

Report No.	SARL/2026/1181	Report Date.	27.03.2026

Customer Name & Address	Rough Stone & Gravel quarry of Thiru. B. Gopalakrishnan, extent of 2.37.0 Ha at S.F. Nos. 50/4, 50/5A, 51/1, 51/2, 51/3, 51/4, 51/5, 51/6, 51/7 & 51/8 of Vadipatti North Village, Palani Taluk, Dindigul District, Tamil Nadu.
Sample Description	AMBIENT AIR QUALITY
Sampling Procedure	IS – 5182 (Part – 14: 2000 & Part – V: Reaffirmed - 2003), CPCB Guide lines

Sample Location	A1- Within Mine Lease area
Positioned height of Sampler	1.5 M above Ground Level

Customer Reference	By Mail	Sampling Duration	24 hrs
Sample Reference No	SARL/A/CHE-1181	Sample Received on	23.03.2026
Sample Collected by	LABORATORY	Test Commenced on	23.03.2026
Sample Collected on	17.03.2026	Test Completed on	27.03.2026
Temperature	35°C	Relative Humidity	32%
Sample Condition	Fit for Analysis		

S. No.	Parameters	Protocol	Unit	Results	*Limits
1	Particulate Matter less than 10micron size (PM_{10})	IS:5182: Part 23:2006	$\mu g/m^3$	71.8	100
2	Particulate Matter less than 2.5micron size ($PM_{2.5}$)	IS 5182 (Part 24):2019	$\mu g/m^3$	34.1	60
3	Sulphur dioxide (SO_2)	IS:5182: Part 02:2001	$\mu g/m^3$	7.7	80
4	Nitrogen Dioxide (NO_2)	IS:5182: Part 06:2006	$\mu g/m^3$	11.3	80
5	Carbon monoxide (CO)	SARL/IOP/013 (Issue No:01, Issue Date – 01.03.2023)	mg/m^3	BDL(DL-1.1)	-

Remarks: Limits: *National Ambient air quality standards from CPCB. BDL- Below detectable limit. DL –Detectable limit

.

For Shrient Analytical and Research Labs Pvt. Ltd

Verified



Authorized Signatory
J. GNANAPRAKASAM
Technical Manager

*****END OF THE REPORT*****

Please Contact:
For any Technical Issues & Complaints: technical@shrientanalytical.com

Terms and conditions:

(1) The test items will not be retained for more than 15 days from the date of issue of test report. (2) The results relate only to the items tested (3) The test report shall not be reproduced except in full without the written approval of the laboratory (4) Any use for advertising purposes must be granted in writing. This technical report may only be quoted in full. This report is the result of a single examination of the object in question and is not generally applicable evaluation of the quality of other products in regular production. For further details, please see testing and certification regulation, chapter A-3.4. (5) The correctness of the information related to sample(s) in the Test Request Form/Customer letterhead/Email is the customer's responsibility. The laboratory reports the said information in the test report and is not liable for the same.

Shrient Analytical and Research Labs Pvt. Ltd

416/15, Dhargas Road, West Tambaram, Chennai- 600045
Phone Number +91 82208 36377 Email: - **info@shrientanalytical.com**
www.shrientanalytical.com

TEST REPORT

Report No.	SARL/2026/1182	Report Date.	27.03.2026

Customer Name & Address	Rough Stone & Gravel quarry of Thiru. B. Gopalakrishnan, extent of 2.37.0 Ha at S.F. Nos. 50/4, 50/5A, 51/1, 51/2, 51/3, 51/4, 51/5, 51/6, 51/7 & 51/8 of Vadipatti North Village, Palani Taluk, Dindigul District, Tamil Nadu.
Sample Description	AMBIENT AIR QUALITY
Sampling Procedure	IS – 5182 (Part – 14: 2000 & Part – V: Reaffirmed - 2003), CPCB Guide lines

Sample Location	A2-Pappampatti
Positioned height of Sampler	1.5 M above Ground Level

Customer Reference	By Mail	Sampling Duration	24 hrs
Sample Reference No	SARL/A/CHE-1182	Sample Received on	23.03.2026
Sample Collected by	LABORATORY	Test Commenced on	23.03.2026
Sample Collected on	17.03.2026	Test Completed on	27.03.2026
Temperature	35°C	Relative Humidity	32%
Sample Condition	Fit for Analysis		

S. No.	Parameters	Protocol	Unit	Results	*Limits
1	Particulate Matter less than 10micron size (PM_{10})	IS:5182: Part 23:2006	$\mu g/m^3$	53.0	100
2	Particulate Matter less than 2.5micron size ($PM_{2.5}$)	IS 5182 (Part 24):2019	$\mu g/m^3$	24.7	60
3	Sulphur dioxide (SO_2)	IS:5182: Part 02:2001	$\mu g/m^3$	6.3	80
4	Nitrogen Dioxide (NO_2)	IS:5182: Part 06:2006	$\mu g/m^3$	9.1	80
5	Carbon monoxide (CO)	SARL/IOP/013 (Issue No:01, Issue Date – 01.03.2023)	mg/m^3	BDL(DL-1.1)	-

Remarks: Limits: *National Ambient air quality standards from CPCB. BDL- Below detectable limit. DL –Detectable limit

.

For Shrient Analytical and Research Labs Pvt. Ltd

Verified



Authorized Signatory
J. GNANAPRAKASAM
Technical Manager

*****END OF THE REPORT*****

Please Contact:
For any Technical Issues & Complaints: technical@shrientanalytical.com

Terms and conditions:

(1) The test items will not be retained for more than 15 days from the date of issue of test report. (2) The results relate only to the items tested (3) The test report shall not be reproduced except in full without the written approval of the laboratory (4) Any use for advertising purposes must be granted in writing. This technical report may only be quoted in full. This report is the result of a single examination of the object in question and is not generally applicable evaluation of the quality of other products in regular production. For further details, please see testing and certification regulation, chapter A-3.4. (5) The correctness of the information related to sample(s) in the Test Request Form/Customer letterhead/Email is the customer's responsibility. The laboratory reports the said information in the test report and is not liable for the same.

Shrient Analytical and Research Labs Pvt. Ltd

416/15, Dhargas Road, West Tambaram, Chennai- 600045
Phone Number +91 82208 36377 Email: - **info@shrientanalytical.com**
www.shrientanalytical.com

TEST REPORT

Report No.	SARL/2026/1183	Report Date.	27.03.2026

Customer Name & Address	Rough Stone & Gravel quarry of Thiru. B. Gopalakrishnan, extent of 2.37.0 Ha at S.F. Nos. 50/4, 50/5A, 51/1, 51/2, 51/3, 51/4, 51/5, 51/6, 51/7 & 51/8 of Vadipatti North Village, Palani Taluk, Dindigul District, Tamil Nadu.
Sample Description	AMBIENT AIR QUALITY
Sampling Procedure	IS – 5182 (Part – 14: 2000 & Part – V: Reaffirmed - 2003), CPCB Guide lines

Sample Location	A1- Within Mine Lease area
Positioned height of Sampler	1.5 M above Ground Level

Customer Reference	By Mail	Sampling Duration	24 hrs
Sample Reference No	SARL/A/CHE-1183	Sample Received on	23.03.2026
Sample Collected by	LABORATORY	Test Commenced on	23.03.2026
Sample Collected on	18.03.2026	Test Completed on	27.03.2026
Temperature	34°C	Relative Humidity	35%
Sample Condition	Fit for Analysis		

S. No.	Parameters	Protocol	Unit	Results	*Limits
1	Particulate Matter less than 10micron size (PM_{10})	IS:5182: Part 23:2006	$\mu g/m^3$	67.2	100
2	Particulate Matter less than 2.5micron size ($PM_{2.5}$)	IS 5182 (Part 24):2019	$\mu g/m^3$	31.9	60
3	Sulphur dioxide (SO_2)	IS:5182: Part 02:2001	$\mu g/m^3$	7.2	80
4	Nitrogen Dioxide (NO_2)	IS:5182: Part 06:2006	$\mu g/m^3$	10.4	80
5	Carbon monoxide (CO)	SARL/IOP/013 (Issue No:01, Issue Date – 01.03.2023)	mg/m^3	BDL(DL-1.1)	-

Remarks: Limits: *National Ambient air quality standards from CPCB. BDL- Below detectable limit. DL –Detectable limit

.

For Shrient Analytical and Research Labs Pvt. Ltd

Verified



Authorized Signatory
J. GNANAPRAKASAM
Technical Manager

*****END OF THE REPORT*****

Please Contact:
For any Technical Issues & Complaints: technical@shrientanalytical.com

Terms and conditions:

(1) The test items will not be retained for more than 15 days from the date of issue of test report. (2) The results relate only to the items tested (3) The test report shall not be reproduced except in full without the written approval of the laboratory (4) Any use for advertising purposes must be granted in writing. This technical report may only be quoted in full. This report is the result of a single examination of the object in question and is not generally applicable evaluation of the quality of other products in regular production. For further details, please see testing and certification regulation, chapter A-3.4. (5) The correctness of the information related to sample(s) in the Test Request Form/Customer letterhead/Email is the customer's responsibility. The laboratory reports the said information in the test report and is not liable for the same.

Shrient Analytical and Research Labs Pvt. Ltd

416/15, Dhargas Road, West Tambaram, Chennai- 600045
Phone Number +91 82208 36377 Email: - **info@shrientanalytical.com**
www.shrientanalytical.com

TEST REPORT

Report No.	SARL/2026/1184	Report Date.	27.03.2026

Customer Name & Address	Rough Stone & Gravel quarry of Thiru. B. Gopalakrishnan, extent of 2.37.0 Ha at S.F. Nos. 50/4, 50/5A, 51/1, 51/2, 51/3, 51/4, 51/5, 51/6, 51/7 & 51/8 of Vadipatti North Village, Palani Taluk, Dindigul District, Tamil Nadu.
Sample Description	AMBIENT AIR QUALITY
Sampling Procedure	IS – 5182 (Part – 14: 2000 & Part – V: Reaffirmed - 2003), CPCB Guide lines

Sample Location	A2-Pappampatti
Positioned height of Sampler	1.5 M above Ground Level

Customer Reference	By Mail	Sampling Duration	24 hrs
Sample Reference No	SARL/A/CHE-1184	Sample Received on	23.03.2026
Sample Collected by	LABORATORY	Test Commenced on	23.03.2026
Sample Collected on	18.03.2026	Test Completed on	27.03.2026
Temperature	34°C	Relative Humidity	35%
Sample Condition	Fit for Analysis		

S. No.	Parameters	Protocol	Unit	Results	*Limits
1	Particulate Matter less than 10micron size (PM_{10})	IS:5182: Part 23:2006	$\mu g/m^3$	54.4	100
2	Particulate Matter less than 2.5micron size ($PM_{2.5}$)	IS 5182 (Part 24):2019	$\mu g/m^3$	25.4	60
3	Sulphur dioxide (SO_2)	IS:5182: Part 02:2001	$\mu g/m^3$	6.6	80
4	Nitrogen Dioxide (NO_2)	IS:5182: Part 06:2006	$\mu g/m^3$	9.3	80
5	Carbon monoxide (CO)	SARL/IOP/013 (Issue No:01, Issue Date – 01.03.2023)	mg/m^3	BDL(DL-1.1)	-

Remarks: Limits: *National Ambient air quality standards from CPCB. BDL- Below detectable limit. DL –Detectable limit

.

For Shrient Analytical and Research Labs Pvt. Ltd

Verified



Authorized Signatory
J. GNANAPRAKASAM
Technical Manager

*****END OF THE REPORT*****

Please Contact:
For any Technical Issues & Complaints: technical@shrientanalytical.com

Terms and conditions:

(1) The test items will not be retained for more than 15 days from the date of issue of test report. (2) The results relate only to the items tested (3) The test report shall not be reproduced except in full without the written approval of the laboratory (4) Any use for advertising purposes must be granted in writing. This technical report may only be quoted in full. This report is the result of a single examination of the object in question and is not generally applicable evaluation of the quality of other products in regular production. For further details, please see testing and certification regulation, chapter A-3.4. (5) The correctness of the information related to sample(s) in the Test Request Form/Customer letterhead/Email is the customer's responsibility. The laboratory reports the said information in the test report and is not liable for the same.

Shrient Analytical and Research Labs Pvt. Ltd

416/15, Dhargas Road, West Tambaram, Chennai- 600045
Phone Number +91 82208 36377 Email: - **info@shrientanalytical.com**
www.shrientanalytical.com

TEST REPORT

Report No.	SARL/2026/1185	Report Date.	27.03.2026

Customer Name & Address	Rough Stone & Gravel quarry of Thiru. B. Gopalakrishnan, extent of 2.37.0 Ha at S.F. Nos. 50/4, 50/5A, 51/1, 51/2, 51/3, 51/4, 51/5, 51/6, 51/7 & 51/8 of Vadipatti North Village, Palani Taluk, Dindigul District, Tamil Nadu.
Sample Description	AMBIENT AIR QUALITY
Sampling Procedure	IS – 5182 (Part – 14: 2000 & Part – V: Reaffirmed - 2003), CPCB Guide lines

Sample Location	A3-Kavalapatti
Positioned height of Sampler	1.5 M above Ground Level

Customer Reference	By Mail	Sampling Duration	24 hrs
Sample Reference No	SARL/A/CHE-1185	Sample Received on	23.03.2026
Sample Collected by	LABORATORY	Test Commenced on	23.03.2026
Sample Collected on	19.03.2026	Test Completed on	27.03.2026
Temperature	34°C	Relative Humidity	35%
Sample Condition	Fit for Analysis		

S. No.	Parameters	Protocol	Unit	Results	*Limits
1	Particulate Matter less than 10micron size (PM_{10})	IS:5182: Part 23:2006	$\mu g/m^3$	54.4	100
2	Particulate Matter less than 2.5micron size ($PM_{2.5}$)	IS 5182 (Part 24):2019	$\mu g/m^3$	24.8	60
3	Sulphur dioxide (SO_2)	IS:5182: Part 02:2001	$\mu g/m^3$	6.6	80
4	Nitrogen Dioxide (NO_2)	IS:5182: Part 06:2006	$\mu g/m^3$	9.6	80
5	Carbon monoxide (CO)	SARL/IOP/013 (Issue No:01, Issue Date – 01.03.2023)	mg/m^3	BDL(DL-1.1)	-

Remarks: Limits: *National Ambient air quality standards from CPCB. BDL- Below detectable limit. DL –Detectable limit

.

For Shrient Analytical and Research Labs Pvt. Ltd

Verified



Authorized Signatory
J. GNANAPRAKASAM
Technical Manager

*****END OF THE REPORT*****

Please Contact:
For any Technical Issues & Complaints: technical@shrientanalytical.com

Terms and conditions:

(1) The test items will not be retained for more than 15 days from the date of issue of test report. (2) The results relate only to the items tested (3) The test report shall not be reproduced except in full without the written approval of the laboratory (4) Any use for advertising purposes must be granted in writing. This technical report may only be quoted in full. This report is the result of a single examination of the object in question and is not generally applicable evaluation of the quality of other products in regular production. For further details, please see testing and certification regulation, chapter A-3.4. (5) The correctness of the information related to sample(s) in the Test Request Form/Customer letterhead/Email is the customer's responsibility. The laboratory reports the said information in the test report and is not liable for the same.

Shrient Analytical and Research Labs Pvt. Ltd

416/15, Dhargas Road, West Tambaram, Chennai- 600045
Phone Number +91 82208 36377 Email: - **info@shrientanalytical.com**
www.shrientanalytical.com

TEST REPORT

Report No.	SARL/2026/1186	Report Date.	27.03.2026

Customer Name & Address	Rough Stone & Gravel quarry of Thiru. B. Gopalakrishnan, extent of 2.37.0 Ha at S.F. Nos. 50/4, 50/5A, 51/1, 51/2, 51/3, 51/4, 51/5, 51/6, 51/7 & 51/8 of Vadipatti North Village, Palani Taluk, Dindigul District, Tamil Nadu.
Sample Description	AMBIENT AIR QUALITY
Sampling Procedure	IS – 5182 (Part – 14: 2000 & Part – V: Reaffirmed - 2003), CPCB Guide lines

Sample Location	A4-Kasanayampatty
Positioned height of Sampler	1.5 M above Ground Level

Customer Reference	By Mail	Sampling Duration	24 hrs
Sample Reference No	SARL/A/CHE-1186	Sample Received on	23.03.2026
Sample Collected by	LABORATORY	Test Commenced on	23.03.2026
Sample Collected on	19.03.2026	Test Completed on	27.03.2026
Temperature	34°C	Relative Humidity	35%
Sample Condition	Fit for Analysis		

S. No.	Parameters	Protocol	Unit	Results	*Limits
1	Particulate Matter less than 10micron size (PM_{10})	IS:5182: Part 23:2006	$\mu g/m^3$	42.3	100
2	Particulate Matter less than 2.5micron size ($PM_{2.5}$)	IS 5182 (Part 24):2019	$\mu g/m^3$	19.5	60
3	Sulphur dioxide (SO_2)	IS:5182: Part 02:2001	$\mu g/m^3$	5.6	80
4	Nitrogen Dioxide (NO_2)	IS:5182: Part 06:2006	$\mu g/m^3$	8.1	80
5	Carbon monoxide (CO)	SARL/IOP/013 (Issue No:01, Issue Date – 01.03.2023)	mg/m^3	BDL(DL-1.1)	-

Remarks: Limits: *National Ambient air quality standards from CPCB. BDL- Below detectable limit. DL –Detectable limit

.

For Shrient Analytical and Research Labs Pvt. Ltd

Verified

Authorized Signatory
J. GNANAPRAKASAM
Technical Manager

END OF THE REPORT

Please Contact:
For any Technical Issues & Complaints: technical@shrientanalytical.com

Terms and conditions:

(1) The test items will not be retained for more than 15 days from the date of issue of test report. (2) The results relate only to the items tested (3) The test report shall not be reproduced except in full without the written approval of the laboratory (4) Any use for advertising purposes must be granted in writing. This technical report may only be quoted in full. This report is the result of a single examination of the object in question and is not generally applicable evaluation of the quality of other products in regular production. For further details, please see testing and certification regulation, chapter A-3.4. (5) The correctness of the information related to sample(s) in the Test Request Form/Customer letterhead/Email is the customer's responsibility. The laboratory reports the said information in the test report and is not liable for the same.

Shrient Analytical and Research Labs Pvt. Ltd

416/15, Dhargas Road, West Tambaram, Chennai- 600045
Phone Number +91 82208 36377 Email: - **info@shrientanalytical.com**
www.shrientanalytical.com

TEST REPORT

Report No.	SARL/2026/1187	Report Date.	27.03.2026

Customer Name & Address	Rough Stone & Gravel quarry of Thiru. B. Gopalakrishnan, extent of 2.37.0 Ha at S.F. Nos. 50/4, 50/5A, 51/1, 51/2, 51/3, 51/4, 51/5, 51/6, 51/7 & 51/8 of Vadipatti North Village, Palani Taluk, Dindigul District, Tamil Nadu.
Sample Description	AMBIENT AIR QUALITY
Sampling Procedure	IS – 5182 (Part – 14: 2000 & Part – V: Reaffirmed - 2003), CPCB Guide lines

Sample Location	A3-Kavalapatti
Positioned height of Sampler	1.5 M above Ground Level

Customer Reference	By Mail	Sampling Duration	24 hrs
Sample Reference No	SARL/A/CHE-1187	Sample Received on	23.03.2026
Sample Collected by	LABORATORY	Test Commenced on	23.03.2026
Sample Collected on	20.03.2026	Test Completed on	27.03.2026
Temperature	33°C	Relative Humidity	36%
Sample Condition	Fit for Analysis		

S. No.	Parameters	Protocol	Unit	Results	*Limits
1	Particulate Matter less than 10micron size (PM_{10})	IS:5182: Part 23:2006	$\mu g/m^3$	47.5	100
2	Particulate Matter less than 2.5micron size ($PM_{2.5}$)	IS 5182 (Part 24):2019	$\mu g/m^3$	21.6	60
3	Sulphur dioxide (SO_2)	IS:5182: Part 02:2001	$\mu g/m^3$	5.3	80
4	Nitrogen Dioxide (NO_2)	IS:5182: Part 06:2006	$\mu g/m^3$	7.8	80
5	Carbon monoxide (CO)	SARL/IOP/013 (Issue No:01, Issue Date – 01.03.2023)	mg/m^3	BDL(DL-1.1)	-

Remarks: Limits: *National Ambient air quality standards from CPCB. BDL- Below detectable limit. DL –Detectable limit

.

For Shrient Analytical and Research Labs Pvt. Ltd

Verified



Authorized Signatory
J. GNANAPRAKASAM
Technical Manager

*****END OF THE REPORT*****

Please Contact:
For any Technical Issues & Complaints: technical@shrientanalytical.com

Terms and conditions:

(1) The test items will not be retained for more than 15 days from the date of issue of test report. (2) The results relate only to the items tested (3) The test report shall not be reproduced except in full without the written approval of the laboratory (4) Any use for advertising purposes must be granted in writing. This technical report may only be quoted in full. This report is the result of a single examination of the object in question and is not generally applicable evaluation of the quality of other products in regular production. For further details, please see testing and certification regulation, chapter A-3.4. (5) The correctness of the information related to sample(s) in the Test Request Form/Customer letterhead/Email is the customer's responsibility. The laboratory reports the said information in the test report and is not liable for the same.

Shrient Analytical and Research Labs Pvt. Ltd

416/15, Dhargas Road, West Tambaram, Chennai- 600045
Phone Number +91 82208 36377 Email: - **info@shrientanalytical.com**
www.shrientanalytical.com

TEST REPORT

Report No.	SARL/2026/1188	Report Date.	27.03.2026

Customer Name & Address	Rough Stone & Gravel quarry of Thiru. B. Gopalakrishnan, extent of 2.37.0 Ha at S.F. Nos. 50/4, 50/5A, 51/1, 51/2, 51/3, 51/4, 51/5, 51/6, 51/7 & 51/8 of Vadipatti North Village, Palani Taluk, Dindigul District, Tamil Nadu.
Sample Description	AMBIENT AIR QUALITY
Sampling Procedure	IS – 5182 (Part – 14: 2000 & Part – V: Reaffirmed - 2003), CPCB Guide lines

Sample Location	A4-Kasanayampatty
Positioned height of Sampler	1.5 M above Ground Level

Customer Reference	By Mail	Sampling Duration	24 hrs
Sample Reference No	SARL/A/CHE-1188	Sample Received on	23.03.2026
Sample Collected by	LABORATORY	Test Commenced on	23.03.2026
Sample Collected on	20.03.2026	Test Completed on	27.03.2026
Temperature	33°C	Relative Humidity	36%
Sample Condition	Fit for Analysis		

S. No.	Parameters	Protocol	Unit	Results	*Limits
1	Particulate Matter less than 10micron size (PM_{10})	IS:5182: Part 23:2006	$\mu g/m^3$	44.4	100
2	Particulate Matter less than 2.5micron size ($PM_{2.5}$)	IS 5182 (Part 24):2019	$\mu g/m^3$	20.5	60
3	Sulphur dioxide (SO_2)	IS:5182: Part 02:2001	$\mu g/m^3$	6.0	80
4	Nitrogen Dioxide (NO_2)	IS:5182: Part 06:2006	$\mu g/m^3$	8.8	80
5	Carbon monoxide (CO)	SARL/IOP/013 (Issue No:01, Issue Date – 01.03.2023)	mg/m^3	BDL(DL-1.1)	-

Remarks: Limits: *National Ambient air quality standards from CPCB. BDL- Below detectable limit. DL –Detectable limit

.

For Shrient Analytical and Research Labs Pvt. Ltd

Verified



Authorized Signatory
J. GNANAPRAKASAM
Technical Manager

*****END OF THE REPORT*****

Please Contact:
For any Technical Issues & Complaints: technical@shrientanalytical.com

Terms and conditions:

(1) The test items will not be retained for more than 15 days from the date of issue of test report. (2) The results relate only to the items tested (3) The test report shall not be reproduced except in full without the written approval of the laboratory (4) Any use for advertising purposes must be granted in writing. This technical report may only be quoted in full. This report is the result of a single examination of the object in question and is not generally applicable evaluation of the quality of other products in regular production. For further details, please see testing and certification regulation, chapter A-3.4. (5) The correctness of the information related to sample(s) in the Test Request Form/Customer letterhead/Email is the customer's responsibility. The laboratory reports the said information in the test report and is not liable for the same.

Shrient Analytical and Research Labs Pvt. Ltd

416/15, Dhargas Road, West Tambaram, Chennai- 600045
Phone Number +91 82208 36377 Email: - **info@shrientanalytical.com**
www.shrientanalytical.com

TEST REPORT

Report No.	SARL/2026/1189	Report Date.	27.03.2026

Customer Name & Address	Rough Stone & Gravel quarry of Thiru. B. Gopalakrishnan, extent of 2.37.0 Ha at S.F. Nos. 50/4, 50/5A, 51/1, 51/2, 51/3, 51/4, 51/5, 51/6, 51/7 & 51/8 of Vadipatti North Village, Palani Taluk, Dindigul District, Tamil Nadu.
Sample Description	AMBIENT AIR QUALITY
Sampling Procedure	IS – 5182 (Part – 14: 2000 & Part – V: Reaffirmed - 2003), CPCB Guide lines

Sample Location	A5- Chinnakalayamputhur
Positioned height of Sampler	1.5 M above Ground Level

Customer Reference	By Mail	Sampling Duration	24 hrs
Sample Reference No	SARL/A/CHE-1189	Sample Received on	23.03.2026
Sample Collected by	LABORATORY	Test Commenced on	23.03.2026
Sample Collected on	21.03.2026	Test Completed on	27.03.2026
Temperature	34°C	Relative Humidity	36%
Sample Condition	Fit for Analysis		

S. No.	Parameters	Protocol	Unit	Results	*Limits
1	Particulate Matter less than 10micron size (PM_{10})	IS:5182: Part 23:2006	$\mu g/m^3$	52.5	100
2	Particulate Matter less than 2.5micron size ($PM_{2.5}$)	IS 5182 (Part 24):2019	$\mu g/m^3$	23.9	60
3	Sulphur dioxide (SO_2)	IS:5182: Part 02:2001	$\mu g/m^3$	6.9	80
4	Nitrogen Dioxide (NO_2)	IS:5182: Part 06:2006	$\mu g/m^3$	10.1	80
5	Carbon monoxide (CO)	SARL/IOP/013 (Issue No:01, Issue Date – 01.03.2023)	mg/m^3	BDL(DL-1.1)	-

Remarks: Limits: *National Ambient air quality standards from CPCB. BDL- Below detectable limit. DL –Detectable limit

.

For Shrient Analytical and Research Labs Pvt. Ltd

Verified

Authorized Signatory
J. GNANAPRAKASAM
Technical Manager

END OF THE REPORT

Please Contact:
For any Technical Issues & Complaints: technical@shrientanalytical.com

Terms and conditions:

(1) The test items will not be retained for more than 15 days from the date of issue of test report. (2) The results relate only to the items tested (3) The test report shall not be reproduced except in full without the written approval of the laboratory (4) Any use for advertising purposes must be granted in writing. This technical report may only be quoted in full. This report is the result of a single examination of the object in question and is not generally applicable evaluation of the quality of other products in regular production. For further details, please see testing and certification regulation, chapter A-3.4. (5) The correctness of the information related to sample(s) in the Test Request Form/Customer letterhead/Email is the customer's responsibility. The laboratory reports the said information in the test report and is not liable for the same.

Shrient Analytical and Research Labs Pvt. Ltd

416/15, Dhargas Road, West Tambaram, Chennai- 600045
Phone Number +91 82208 36377 Email: - **info@shrientanalytical.com**
www.shrientanalytical.com

TEST REPORT

Report No.	SARL/2026/1190	Report Date.	27.03.2026

Customer Name & Address	Rough Stone & Gravel quarry of Thiru. B. Gopalakrishnan, extent of 2.37.0 Ha at S.F. Nos. 50/4, 50/5A, 51/1, 51/2, 51/3, 51/4, 51/5, 51/6, 51/7 & 51/8 of Vadipatti North Village, Palani Taluk, Dindigul District, Tamil Nadu.
Sample Description	AMBIENT AIR QUALITY
Sampling Procedure	IS – 5182 (Part – 14: 2000 & Part – V: Reaffirmed - 2003), CPCB Guide lines

Sample Location	A6-Karadikootam
Positioned height of Sampler	1.5 M above Ground Level

Customer Reference	By Mail	Sampling Duration	24 hrs
Sample Reference No	SARL/A/CHE-1190	Sample Received on	23.03.2026
Sample Collected by	LABORATORY	Test Commenced on	23.03.2026
Sample Collected on	21.03.2026	Test Completed on	27.03.2026
Temperature	34°C	Relative Humidity	36%
Sample Condition	Fit for Analysis		

S. No.	Parameters	Protocol	Unit	Results	*Limits
1	Particulate Matter less than 10micron size (PM_{10})	IS:5182: Part 23:2006	$\mu g/m^3$	51.2	100
2	Particulate Matter less than 2.5micron size ($PM_{2.5}$)	IS 5182 (Part 24):2019	$\mu g/m^3$	23.9	60
3	Sulphur dioxide (SO_2)	IS:5182: Part 02:2001	$\mu g/m^3$	4.4	80
4	Nitrogen Dioxide (NO_2)	IS:5182: Part 06:2006	$\mu g/m^3$	9.5	80
5	Carbon monoxide (CO)	SARL/IOP/013 (Issue No:01, Issue Date – 01.03.2023)	mg/m^3	BDL(DL-1.1)	-

Remarks: Limits: *National Ambient air quality standards from CPCB. BDL- Below detectable limit. DL –Detectable limit

.

For Shrient Analytical and Research Labs Pvt. Ltd

Verified



Authorized Signatory
J. GNANAPRAKASAM
Technical Manager

*****END OF THE REPORT*****

Please Contact:
For any Technical Issues & Complaints: technical@shrientanalytical.com

Terms and conditions:

(1) The test items will not be retained for more than 15 days from the date of issue of test report. (2) The results relate only to the items tested (3) The test report shall not be reproduced except in full without the written approval of the laboratory (4) Any use for advertising purposes must be granted in writing. This technical report may only be quoted in full. This report is the result of a single examination of the object in question and is not generally applicable evaluation of the quality of other products in regular production. For further details, please see testing and certification regulation, chapter A-3.4. (5) The correctness of the information related to sample(s) in the Test Request Form/Customer letterhead/Email is the customer's responsibility. The laboratory reports the said information in the test report and is not liable for the same.

Shrient Analytical and Research Labs Pvt. Ltd

416/15, Dhargas Road, West Tambaram, Chennai- 600045
Phone Number +91 82208 36377 Email: - **info@shrientanalytical.com**
www.shrientanalytical.com

TEST REPORT

Report No.	SARL/2026/1191	Report Date.	27.03.2026

Customer Name & Address	Rough Stone & Gravel quarry of Thiru. B. Gopalakrishnan, extent of 2.37.0 Ha at S.F. Nos. 50/4, 50/5A, 51/1, 51/2, 51/3, 51/4, 51/5, 51/6, 51/7 & 51/8 of Vadipatti North Village, Palani Taluk, Dindigul District, Tamil Nadu.
Sample Description	AMBIENT AIR QUALITY
Sampling Procedure	IS – 5182 (Part – 14: 2000 & Part – V: Reaffirmed - 2003), CPCB Guide lines

Sample Location	A7-Ayyampalayam
Positioned height of Sampler	1.5 M above Ground Level

Customer Reference	By Mail	Sampling Duration	24 hrs
Sample Reference No	SARL/A/CHE-1191	Sample Received on	23.03.2026
Sample Collected by	LABORATORY	Test Commenced on	23.03.2026
Sample Collected on	21.03.2026	Test Completed on	27.03.2026
Temperature	34°C	Relative Humidity	36%
Sample Condition	Fit for Analysis		

S. No.	Parameters	Protocol	Unit	Results	*Limits
1	Particulate Matter less than 10micron size (PM_{10})	IS:5182: Part 23:2006	$\mu g/m^3$	55.0	100
2	Particulate Matter less than 2.5micron size ($PM_{2.5}$)	IS 5182 (Part 24):2019	$\mu g/m^3$	26.4	60
3	Sulphur dioxide (SO_2)	IS:5182: Part 02:2001	$\mu g/m^3$	7.3	80
4	Nitrogen Dioxide (NO_2)	IS:5182: Part 06:2006	$\mu g/m^3$	12.3	80
5	Carbon monoxide (CO)	SARL/IOP/013 (Issue No:01, Issue Date – 01.03.2023)	mg/m^3	BDL(DL-1.1)	-

Remarks: Limits: *National Ambient air quality standards from CPCB. BDL- Below detectable limit. DL –Detectable limit

.

For Shrient Analytical and Research Labs Pvt. Ltd

Verified



Authorized Signatory
J. GNANAPRAKASAM
Technical Manager

*****END OF THE REPORT*****

Please Contact:
For any Technical Issues & Complaints: technical@shrientanalytical.com

Terms and conditions:

(1) The test items will not be retained for more than 15 days from the date of issue of test report. (2) The results relate only to the items tested (3) The test report shall not be reproduced except in full without the written approval of the laboratory (4) Any use for advertising purposes must be granted in writing. This technical report may only be quoted in full. This report is the result of a single examination of the object in question and is not generally applicable evaluation of the quality of other products in regular production. For further details, please see testing and certification regulation, chapter A-3.4. (5) The correctness of the information related to sample(s) in the Test Request Form/Customer letterhead/Email is the customer's responsibility. The laboratory reports the said information in the test report and is not liable for the same.

Shrient Analytical and Research Labs Pvt. Ltd

416/15, Dhargas Road, West Tambaram, Chennai- 600045
Phone Number +91 82208 36377 Email: - **info@shrientanalytical.com**
www.shrientanalytical.com

TEST REPORT

Report No.	SARL/2026/1192	Report Date.	27.03.2026

Customer Name & Address	Rough Stone & Gravel quarry of Thiru. B. Gopalakrishnan, extent of 2.37.0 Ha at S.F. Nos. 50/4, 50/5A, 51/1, 51/2, 51/3, 51/4, 51/5, 51/6, 51/7 & 51/8 of Vadipatti North Village, Palani Taluk, Dindigul District, Tamil Nadu.
Sample Description	AMBIENT AIR QUALITY
Sampling Procedure	IS – 5182 (Part – 14: 2000 & Part – V: Reaffirmed - 2003), CPCB Guide lines

Sample Location	A5- Chinnakalayamputhur
Positioned height of Sampler	1.5 M above Ground Level

Customer Reference	By Mail	Sampling Duration	24 hrs
Sample Reference No	SARL/A/CHE-1192	Sample Received on	23.03.2026
Sample Collected by	LABORATORY	Test Commenced on	23.03.2026
Sample Collected on	22.03.2026	Test Completed on	27.03.2026
Temperature	34°C	Relative Humidity	33%
Sample Condition	Fit for Analysis		

S. No.	Parameters	Protocol	Unit	Results	*Limits
1	Particulate Matter less than 10micron size (PM_{10})	IS:5182: Part 23:2006	$\mu g/m^3$	47.6	100
2	Particulate Matter less than 2.5micron size ($PM_{2.5}$)	IS 5182 (Part 24):2019	$\mu g/m^3$	21.6	60
3	Sulphur dioxide (SO_2)	IS:5182: Part 02:2001	$\mu g/m^3$	6.0	80
4	Nitrogen Dioxide (NO_2)	IS:5182: Part 06:2006	$\mu g/m^3$	9.1	80
5	Carbon monoxide (CO)	SARL/IOP/013 (Issue No:01, Issue Date – 01.03.2023)	mg/m^3	BDL(DL-1.1)	-

Remarks: Limits: *National Ambient air quality standards from CPCB. BDL- Below detectable limit. DL –Detectable limit

.

For Shrient Analytical and Research Labs Pvt. Ltd

Verified

Authorized Signatory
J. GNANAPRAKASAM
Technical Manager

END OF THE REPORT

Please Contact:
For any Technical Issues & Complaints: technical@shrientanalytical.com

Terms and conditions:

(1) The test items will not be retained for more than 15 days from the date of issue of test report. (2) The results relate only to the items tested (3) The test report shall not be reproduced except in full without the written approval of the laboratory (4) Any use for advertising purposes must be granted in writing. This technical report may only be quoted in full. This report is the result of a single examination of the object in question and is not generally applicable evaluation of the quality of other products in regular production. For further details, please see testing and certification regulation, chapter A-3.4. (5) The correctness of the information related to sample(s) in the Test Request Form/Customer letterhead/Email is the customer's responsibility. The laboratory reports the said information in the test report and is not liable for the same.

Shrient Analytical and Research Labs Pvt. Ltd

416/15, Dhargas Road, West Tambaram, Chennai- 600045
Phone Number +91 82208 36377 Email: - **info@shrientanalytical.com**
www.shrientanalytical.com

TEST REPORT

Report No.	SARL/2026/1193	Report Date.	27.03.2026

Customer Name & Address	Rough Stone & Gravel quarry of Thiru. B. Gopalakrishnan, extent of 2.37.0 Ha at S.F. Nos. 50/4, 50/5A, 51/1, 51/2, 51/3, 51/4, 51/5, 51/6, 51/7 & 51/8 of Vadipatti North Village, Palani Taluk, Dindigul District, Tamil Nadu.
Sample Description	AMBIENT AIR QUALITY
Sampling Procedure	IS – 5182 (Part – 14: 2000 & Part – V: Reaffirmed - 2003), CPCB Guide lines

Sample Location	A6-Karadikootam
Positioned height of Sampler	1.5 M above Ground Level

Customer Reference	By Mail	Sampling Duration	24 hrs
Sample Reference No	SARL/A/CHE-1193	Sample Received on	23.03.2026
Sample Collected by	LABORATORY	Test Commenced on	23.03.2026
Sample Collected on	22.03.2026	Test Completed on	27.03.2026
Temperature	34°C	Relative Humidity	33%
Sample Condition	Fit for Analysis		

S. No.	Parameters	Protocol	Unit	Results	*Limits
1	Particulate Matter less than 10micron size (PM_{10})	IS:5182: Part 23:2006	$\mu g/m^3$	44.8	100
2	Particulate Matter less than 2.5micron size ($PM_{2.5}$)	IS 5182 (Part 24):2019	$\mu g/m^3$	20.7	60
3	Sulphur dioxide (SO_2)	IS:5182: Part 02:2001	$\mu g/m^3$	3.9	80
4	Nitrogen Dioxide (NO_2)	IS:5182: Part 06:2006	$\mu g/m^3$	8.5	80
5	Carbon monoxide (CO)	SARL/IOP/013 (Issue No:01, Issue Date – 01.03.2023)	mg/m^3	BDL(DL-1.1)	-

Remarks: Limits: *National Ambient air quality standards from CPCB. BDL- Below detectable limit. DL –Detectable limit

.

For Shrient Analytical and Research Labs Pvt. Ltd

Verified



Authorized Signatory
J. GNANAPRAKASAM
Technical Manager

*****END OF THE REPORT*****

Please Contact:
For any Technical Issues & Complaints: technical@shrientanalytical.com

Terms and conditions:

(1) The test items will not be retained for more than 15 days from the date of issue of test report. (2) The results relate only to the items tested (3) The test report shall not be reproduced except in full without the written approval of the laboratory (4) Any use for advertising purposes must be granted in writing. This technical report may only be quoted in full. This report is the result of a single examination of the object in question and is not generally applicable evaluation of the quality of other products in regular production. For further details, please see testing and certification regulation, chapter A-3.4. (5) The correctness of the information related to sample(s) in the Test Request Form/Customer letterhead/Email is the customer's responsibility. The laboratory reports the said information in the test report and is not liable for the same.

Shrient Analytical and Research Labs Pvt. Ltd

416/15, Dhargas Road, West Tambaram, Chennai- 600045
Phone Number +91 82208 36377 Email: - **info@shrientanalytical.com**
www.shrientanalytical.com

TEST REPORT

Report No.	SARL/2026/1194	Report Date.	27.03.2026

Customer Name & Address	Rough Stone & Gravel quarry of Thiru. B. Gopalakrishnan, extent of 2.37.0 Ha at S.F. Nos. 50/4, 50/5A, 51/1, 51/2, 51/3, 51/4, 51/5, 51/6, 51/7 & 51/8 of Vadipatti North Village, Palani Taluk, Dindigul District, Tamil Nadu.
Sample Description	AMBIENT AIR QUALITY
Sampling Procedure	IS – 5182 (Part – 14: 2000 & Part – V: Reaffirmed - 2003), CPCB Guide lines

Sample Location	A7-Ayyampalayam
Positioned height of Sampler	1.5 M above Ground Level

Customer Reference	By Mail	Sampling Duration	24 hrs
Sample Reference No	SARL/A/CHE-1194	Sample Received on	23.03.2026
Sample Collected by	LABORATORY	Test Commenced on	23.03.2026
Sample Collected on	22.03.2026	Test Completed on	27.03.2026
Temperature	34°C	Relative Humidity	33%
Sample Condition	Fit for Analysis		

S. No.	Parameters	Protocol	Unit	Results	*Limits
1	Particulate Matter less than 10micron size (PM_{10})	IS:5182: Part 23:2006	$\mu g/m^3$	57.7	100
2	Particulate Matter less than 2.5micron size ($PM_{2.5}$)	IS 5182 (Part 24):2019	$\mu g/m^3$	27.7	60
3	Sulphur dioxide (SO_2)	IS:5182: Part 02:2001	$\mu g/m^3$	7.9	80
4	Nitrogen Dioxide (NO_2)	IS:5182: Part 06:2006	$\mu g/m^3$	11.4	80
5	Carbon monoxide (CO)	SARL/IOP/013 (Issue No:01, Issue Date – 01.03.2023)	mg/m^3	BDL(DL-1.1)	-

Remarks: Limits: *National Ambient air quality standards from CPCB. BDL- Below detectable limit. DL –Detectable limit

.

For Shrient Analytical and Research Labs Pvt. Ltd

Verified



Authorized Signatory
J. GNANAPRAKASAM
Technical Manager

*****END OF THE REPORT*****

Please Contact:
For any Technical Issues & Complaints: technical@shrientanalytical.com

Terms and conditions:

(1) The test items will not be retained for more than 15 days from the date of issue of test report. (2) The results relate only to the items tested (3) The test report shall not be reproduced except in full without the written approval of the laboratory (4) Any use for advertising purposes must be granted in writing. This technical report may only be quoted in full. This report is the result of a single examination of the object in question and is not generally applicable evaluation of the quality of other products in regular production. For further details, please see testing and certification regulation, chapter A-3.4. (5) The correctness of the information related to sample(s) in the Test Request Form/Customer letterhead/Email is the customer's responsibility. The laboratory reports the said information in the test report and is not liable for the same.

Shrient Analytical and Research Labs Pvt. Ltd

416/15, Dhargas Road, West Tambaram, Chennai- 600045
Phone Number +91 82208 36377 Email: - **info@shrientanalytical.com**
www.shrientanalytical.com

TEST REPORT

Report No.	SARL/2026/1271	Report Date.	03.04.2026

Customer Name & Address	Rough Stone & Gravel quarry of Thiru. B. Gopalakrishnan, extent of 2.37.0 Ha at S.F. Nos. 50/4, 50/5A, 51/1, 51/2, 51/3, 51/4, 51/5, 51/6, 51/7 & 51/8 of Vadipatti North Village, Palani Taluk, Dindigul District, Tamil Nadu.
Sample Description	AMBIENT AIR QUALITY
Sampling Procedure	IS – 5182 (Part – 14: 2000 & Part – V: Reaffirmed - 2003), CPCB Guide lines

Sample Location	A5- Chinnakalayamputhur
Positioned height of Sampler	1.5 M above Ground Level

Customer Reference	By Mail	Sampling Duration	24 hrs
Sample Reference No	SARL/A/CHE-1271	Sample Received on	30.03.2026
Sample Collected by	LABORATORY	Test Commenced on	30.03.2026
Sample Collected on	24.03.2026	Test Completed on	03.04.2026
Temperature	35°C	Relative Humidity	25%
Sample Condition	Fit for Analysis		

S. No.	Parameters	Protocol	Unit	Results	*Limits
1	Particulate Matter less than 10micron size (PM_{10})	IS:5182: Part 23:2006	$\mu g/m^3$	44.6	100
2	Particulate Matter less than 2.5micron size ($PM_{2.5}$)	IS 5182 (Part 24):2019	$\mu g/m^3$	20.2	60
3	Sulphur dioxide (SO_2)	IS:5182: Part 02:2001	$\mu g/m^3$	5.6	80
4	Nitrogen Dioxide (NO_2)	IS:5182: Part 06:2006	$\mu g/m^3$	8.5	80
5	Carbon monoxide (CO)	SARL/IOP/013 (Issue No:01, Issue Date – 01.03.2023)	mg/m^3	BDL (D.L – 1.1)	-

Remarks: Limits: *National Ambient air quality standards from CPCB. BDL- Below detectable limit. DL –Detectable limit

.

For Shrient Analytical and Research Labs Pvt. Ltd

Verified

Authorized Signatory
J. GNANAPRAKASAM
Technical Manager

*****END OF THE REPORT*****

Please Contact:
For any Technical Issues & Complaints: technical@shrientanalytical.com

Terms and conditions:

(1) The test items will not be retained for more than 15 days from the date of issue of test report. (2) The results relate only to the items tested (3) The test report shall not be reproduced except in full without the written approval of the laboratory (4) Any use for advertising purposes must be granted in writing. This technical report may only be quoted in full. This report is the result of a single examination of the object in question and is not generally applicable evaluation of the quality of other products in regular production. For further details, please see testing and certification regulation, chapter A-3.4. (5) The correctness of the information related to sample(s) in the Test Request Form/Customer letterhead/Email is the customer's responsibility. The laboratory reports the said information in the test report and is not liable for the same.

Shrient Analytical and Research Labs Pvt. Ltd

416/15, Dhargas Road, West Tambaram, Chennai- 600045
Phone Number +91 82208 36377 Email: - **info@shrientanalytical.com**
www.shrientanalytical.com

TEST REPORT

Report No.	SARL/2026/1272	Report Date.	03.04.2026

Customer Name & Address	Rough Stone & Gravel quarry of Thiru. B. Gopalakrishnan, extent of 2.37.0 Ha at S.F. Nos. 50/4, 50/5A, 51/1, 51/2, 51/3, 51/4, 51/5, 51/6, 51/7 & 51/8 of Vadipatti North Village, Palani Taluk, Dindigul District, Tamil Nadu.
Sample Description	AMBIENT AIR QUALITY
Sampling Procedure	IS – 5182 (Part – 14: 2000 & Part – V: Reaffirmed - 2003), CPCB Guide lines

Sample Location	A6-Karadikootam
Positioned height of Sampler	1.5 M above Ground Level

Customer Reference	By Mail	Sampling Duration	24 hrs
Sample Reference No	SARL/A/CHE-1272	Sample Received on	30.03.2026
Sample Collected by	LABORATORY	Test Commenced on	30.03.2026
Sample Collected on	24.03.2026	Test Completed on	03.04.2026
Temperature	35°C	Relative Humidity	30%
Sample Condition	Fit for Analysis		

S. No.	Parameters	Protocol	Unit	Results	*Limits
1	Particulate Matter less than 10micron size (PM_{10})	IS:5182: Part 23:2006	$\mu g/m^3$	53.1	100
2	Particulate Matter less than 2.5micron size ($PM_{2.5}$)	IS 5182 (Part 24):2019	$\mu g/m^3$	24.7	60
3	Sulphur dioxide (SO_2)	IS:5182: Part 02:2001	$\mu g/m^3$	4.5	80
4	Nitrogen Dioxide (NO_2)	IS:5182: Part 06:2006	$\mu g/m^3$	9.9	80
5	Carbon monoxide (CO)	SARL/IOP/013 (Issue No:01, Issue Date – 01.03.2023)	mg/m^3	BDL (D.L – 1.1)	-

Remarks: Limits: *National Ambient air quality standards from CPCB. BDL- Below detectable limit. DL –Detectable limit

.

For Shrient Analytical and Research Labs Pvt. Ltd

Verified

Authorized Signatory
J. GNANAPRAKASAM
Technical Manager

*****END OF THE REPORT*****

Please Contact:
For any Technical Issues & Complaints: technical@shrientanalytical.com

Terms and conditions:

(1) The test items will not be retained for more than 15 days from the date of issue of test report. (2) The results relate only to the items tested (3) The test report shall not be reproduced except in full without the written approval of the laboratory (4) Any use for advertising purposes must be granted in writing. This technical report may only be quoted in full. This report is the result of a single examination of the object in question and is not generally applicable evaluation of the quality of other products in regular production. For further details, please see testing and certification regulation, chapter A-3.4. (5) The correctness of the information related to sample(s) in the Test Request Form/Customer letterhead/Email is the customer's responsibility. The laboratory reports the said information in the test report and is not liable for the same.

Shrient Analytical and Research Labs Pvt. Ltd

416/15, Dhargas Road, West Tambaram, Chennai- 600045
Phone Number +91 82208 36377 Email: - **info@shrientanalytical.com**
www.shrientanalytical.com

TEST REPORT

Report No.	SARL/2026/1273	Report Date.	03.04.2026

Customer Name & Address	Rough Stone & Gravel quarry of Thiru. B. Gopalakrishnan, extent of 2.37.0 Ha at S.F. Nos. 50/4, 50/5A, 51/1, 51/2, 51/3, 51/4, 51/5, 51/6, 51/7 & 51/8 of Vadipatti North Village, Palani Taluk, Dindigul District, Tamil Nadu.
Sample Description	AMBIENT AIR QUALITY
Sampling Procedure	IS – 5182 (Part – 14: 2000 & Part – V: Reaffirmed - 2003), CPCB Guide lines

Sample Location	A7-Ayyampalayam
Positioned height of Sampler	1.5 M above Ground Level

Customer Reference	By Mail	Sampling Duration	24 hrs
Sample Reference No	SARL/A/CHE-1273	Sample Received on	30.03.2026
Sample Collected by	LABORATORY	Test Commenced on	30.03.2026
Sample Collected on	24.03.2026	Test Completed on	03.04.2026
Temperature	35°C	Relative Humidity	30%
Sample Condition	Fit for Analysis		

S. No.	Parameters	Protocol	Unit	Results	*Limits
1	Particulate Matter less than 10micron size (PM_{10})	IS:5182: Part 23:2006	$\mu g/m^3$	60.3	100
2	Particulate Matter less than 2.5micron size ($PM_{2.5}$)	IS 5182 (Part 24):2019	$\mu g/m^3$	29.0	60
3	Sulphur dioxide (SO_2)	IS:5182: Part 02:2001	$\mu g/m^3$	7.7	80
4	Nitrogen Dioxide (NO_2)	IS:5182: Part 06:2006	$\mu g/m^3$	10.7	80
5	Carbon monoxide (CO)	SARL/IOP/013 (Issue No:01, Issue Date – 01.03.2023)	mg/m^3	BDL (D.L – 1.1)	-

Remarks: Limits: *National Ambient air quality standards from CPCB. BDL- Below detectable limit. DL –Detectable limit

.

For Shrient Analytical and Research Labs Pvt. Ltd

Verified

Authorized Signatory
J. GNANAPRAKASAM
Technical Manager

END OF THE REPORT

Please Contact:
For any Technical Issues & Complaints: technical@shrientanalytical.com

Terms and conditions:

(1) The test items will not be retained for more than 15 days from the date of issue of test report. (2) The results relate only to the items tested (3) The test report shall not be reproduced except in full without the written approval of the laboratory (4) Any use for advertising purposes must be granted in writing. This technical report may only be quoted in full. This report is the result of a single examination of the object in question and is not generally applicable evaluation of the quality of other products in regular production. For further details, please see testing and certification regulation, chapter A-3.4. (5) The correctness of the information related to sample(s) in the Test Request Form/Customer letterhead/Email is the customer's responsibility. The laboratory reports the said information in the test report and is not liable for the same.

Shrient Analytical and Research Labs Pvt. Ltd

416/15, Dhargas Road, West Tambaram, Chennai- 600045
Phone Number +91 82208 36377 Email: - **info@shrientanalytical.com**
www.shrientanalytical.com

TEST REPORT

Report No.	SARL/2026/1274	Report Date.	03.04.2026

Customer Name & Address	Rough Stone & Gravel quarry of Thiru. B. Gopalakrishnan, extent of 2.37.0 Ha at S.F. Nos. 50/4, 50/5A, 51/1, 51/2, 51/3, 51/4, 51/5, 51/6, 51/7 & 51/8 of Vadipatti North Village, Palani Taluk, Dindigul District, Tamil Nadu.
Sample Description	AMBIENT AIR QUALITY
Sampling Procedure	IS – 5182 (Part – 14: 2000 & Part – V: Reaffirmed - 2003), CPCB Guide lines

Sample Location	A5- Chinnakalayamputhur
Positioned height of Sampler	1.5 M above Ground Level

Customer Reference	By Mail	Sampling Duration	24 hrs
Sample Reference No	SARL/A/CHE-1274	Sample Received on	30.03.2026
Sample Collected by	LABORATORY	Test Commenced on	30.03.2026
Sample Collected on	25.03.2026	Test Completed on	03.04.2026
Temperature	35°C	Relative Humidity	25%
Sample Condition	Fit for Analysis		

S. No.	Parameters	Protocol	Unit	Results	*Limits
1	Particulate Matter less than 10micron size (PM_{10})	IS:5182: Part 23:2006	$\mu g/m^3$	47.2	100
2	Particulate Matter less than 2.5micron size ($PM_{2.5}$)	IS 5182 (Part 24):2019	$\mu g/m^3$	21.5	60
3	Sulphur dioxide (SO_2)	IS:5182: Part 02:2001	$\mu g/m^3$	5.9	80
4	Nitrogen Dioxide (NO_2)	IS:5182: Part 06:2006	$\mu g/m^3$	9.0	80
5	Carbon monoxide (CO)	SARL/IOP/013 (Issue No:01, Issue Date – 01.03.2023)	mg/m^3	BDL (D.L – 1.1)	-

Remarks: Limits: *National Ambient air quality standards from CPCB. BDL- Below detectable limit. DL –Detectable limit

.

For Shrient Analytical and Research Labs Pvt. Ltd

Verified

Shrient Analytical & Research Labs Pvt. Ltd. Chennai - 45.

Authorized Signatory
J. GNANAPRAKASAM
Technical Manager

*****END OF THE REPORT*****

Please Contact:
For any Technical Issues & Complaints: technical@shrientanalytical.com

Terms and conditions:

(1) The test items will not be retained for more than 15 days from the date of issue of test report. (2) The results relate only to the items tested (3) The test report shall not be reproduced except in full without the written approval of the laboratory (4) Any use for advertising purposes must be granted in writing. This technical report may only be quoted in full. This report is the result of a single examination of the object in question and is not generally applicable evaluation of the quality of other products in regular production. For further details, please see testing and certification regulation, chapter A-3.4. (5) The correctness of the information related to sample(s) in the Test Request Form/Customer letterhead/Email is the customer's responsibility. The laboratory reports the said information in the test report and is not liable for the same.

Shrient Analytical and Research Labs Pvt. Ltd

416/15, Dhargas Road, West Tambaram, Chennai- 600045
Phone Number +91 82208 36377 Email: - **info@shrientanalytical.com**
www.shrientanalytical.com

TEST REPORT

Report No.	SARL/2026/1275	Report Date.	03.04.2026

Customer Name & Address	Rough Stone & Gravel quarry of Thiru. B. Gopalakrishnan, extent of 2.37.0 Ha at S.F. Nos. 50/4, 50/5A, 51/1, 51/2, 51/3, 51/4, 51/5, 51/6, 51/7 & 51/8 of Vadipatti North Village, Palani Taluk, Dindigul District, Tamil Nadu.
Sample Description	AMBIENT AIR QUALITY
Sampling Procedure	IS – 5182 (Part – 14: 2000 & Part – V: Reaffirmed - 2003), CPCB Guide lines

Sample Location	A6-Karadikootam
Positioned height of Sampler	1.5 M above Ground Level

Customer Reference	By Mail	Sampling Duration	24 hrs
Sample Reference No	SARL/A/CHE-1275	Sample Received on	30.03.2026
Sample Collected by	LABORATORY	Test Commenced on	30.03.2026
Sample Collected on	25.03.2026	Test Completed on	03.04.2026
Temperature	35°C	Relative Humidity	25%
Sample Condition	Fit for Analysis		

S. No.	Parameters	Protocol	Unit	Results	*Limits
1	Particulate Matter less than 10micron size (PM_{10})	IS:5182: Part 23:2006	$\mu g/m^3$	56.9	100
2	Particulate Matter less than 2.5micron size ($PM_{2.5}$)	IS 5182 (Part 24):2019	$\mu g/m^3$	26.6	60
3	Sulphur dioxide (SO_2)	IS:5182: Part 02:2001	$\mu g/m^3$	5.0	80
4	Nitrogen Dioxide (NO_2)	IS:5182: Part 06:2006	$\mu g/m^3$	10.3	80
5	Carbon monoxide (CO)	SARL/IOP/013 (Issue No:01, Issue Date – 01.03.2023)	mg/m^3	BDL (D.L – 1.1)	-

Remarks: Limits: *National Ambient air quality standards from CPCB. BDL- Below detectable limit. DL –Detectable limit

.

For Shrient Analytical and Research Labs Pvt. Ltd

Verified

Shrient Analytical & Research Labs Pvt. Ltd. Chennai - 45

Authorized Signatory
J. GNANAPRAKASAM
Technical Manager

*****END OF THE REPORT*****

Please Contact:
For any Technical Issues & Complaints: technical@shrientanalytical.com

Terms and conditions:

(1) The test items will not be retained for more than 15 days from the date of issue of test report. (2) The results relate only to the items tested (3) The test report shall not be reproduced except in full without the written approval of the laboratory (4) Any use for advertising purposes must be granted in writing. This technical report may only be quoted in full. This report is the result of a single examination of the object in question and is not generally applicable evaluation of the quality of other products in regular production. For further details, please see testing and certification regulation, chapter A-3.4. (5) The correctness of the information related to sample(s) in the Test Request Form/Customer letterhead/Email is the customer's responsibility. The laboratory reports the said information in the test report and is not liable for the same.

Shrient Analytical and Research Labs Pvt. Ltd

416/15, Dhargas Road, West Tambaram, Chennai- 600045
Phone Number +91 82208 36377 Email: - **info@shrientanalytical.com**
www.shrientanalytical.com

TEST REPORT

Report No.	SARL/2026/1276	Report Date.	03.04.2026

Customer Name & Address	Rough Stone & Gravel quarry of Thiru. B. Gopalakrishnan, extent of 2.37.0 Ha at S.F. Nos. 50/4, 50/5A, 51/1, 51/2, 51/3, 51/4, 51/5, 51/6, 51/7 & 51/8 of Vadipatti North Village, Palani Taluk, Dindigul District, Tamil Nadu.
Sample Description	AMBIENT AIR QUALITY
Sampling Procedure	IS – 5182 (Part – 14: 2000 & Part – V: Reaffirmed - 2003), CPCB Guide lines

Sample Location	A7-Ayyampalayam
Positioned height of Sampler	1.5 M above Ground Level

Customer Reference	By Mail	Sampling Duration	24 hrs
Sample Reference No	SARL/A/CHE-1276	Sample Received on	30.03.2026
Sample Collected by	LABORATORY	Test Commenced on	30.03.2026
Sample Collected on	25.03.2026	Test Completed on	03.04.2026
Temperature	35°C	Relative Humidity	25%
Sample Condition	Fit for Analysis		

S. No.	Parameters	Protocol	Unit	Results	*Limits
1	Particulate Matter less than 10micron size (PM_{10})	IS:5182: Part 23:2006	$\mu g/m^3$	51.7	100
2	Particulate Matter less than 2.5micron size ($PM_{2.5}$)	IS 5182 (Part 24):2019	$\mu g/m^3$	24.8	60
3	Sulphur dioxide (SO_2)	IS:5182: Part 02:2001	$\mu g/m^3$	7.2	80
4	Nitrogen Dioxide (NO_2)	IS:5182: Part 06:2006	$\mu g/m^3$	11.1	80
5	Carbon monoxide (CO)	SARL/IOP/013 (Issue No:01, Issue Date – 01.03.2023)	mg/m^3	BDL (D.L – 1.1)	-

Remarks: Limits: *National Ambient air quality standards from CPCB. BDL- Below detectable limit. DL –Detectable limit

.

For Shrient Analytical and Research Labs Pvt. Ltd

Verified

Authorized Signatory
J. GNANAPRAKASAM
Technical Manager

END OF THE REPORT

Please Contact:
For any Technical Issues & Complaints: technical@shrientanalytical.com

Terms and conditions:

(1) The test items will not be retained for more than 15 days from the date of issue of test report. (2) The results relate only to the items tested (3) The test report shall not be reproduced except in full without the written approval of the laboratory (4) Any use for advertising purposes must be granted in writing. This technical report may only be quoted in full. This report is the result of a single examination of the object in question and is not generally applicable evaluation of the quality of other products in regular production. For further details, please see testing and certification regulation, chapter A-3.4. (5) The correctness of the information related to sample(s) in the Test Request Form/Customer letterhead/Email is the customer's responsibility. The laboratory reports the said information in the test report and is not liable for the same.

Shrient Analytical and Research Labs Pvt. Ltd

416/15, Dhargas Road, West Tambaram, Chennai- 600045
Phone Number +91 82208 36377 Email: - **info@shrientanalytical.com**
www.shrientanalytical.com

TEST REPORT

Report No.	SARL/2026/1277	Report Date.	03.04.2026

Customer Name & Address	Rough Stone & Gravel quarry of Thiru. B. Gopalakrishnan, extent of 2.37.0 Ha at S.F. Nos. 50/4, 50/5A, 51/1, 51/2, 51/3, 51/4, 51/5, 51/6, 51/7 & 51/8 of Vadipatti North Village, Palani Taluk, Dindigul District, Tamil Nadu.
Sample Description	AMBIENT AIR QUALITY
Sampling Procedure	IS – 5182 (Part – 14: 2000 & Part – V: Reaffirmed - 2003), CPCB Guide lines

Sample Location	A3-Kavalapatti
Positioned height of Sampler	1.5 M above Ground Level

Customer Reference	By Mail	Sampling Duration	24 hrs
Sample Reference No	SARL/A/CHE-1277	Sample Received on	30.03.2026
Sample Collected by	LABORATORY	Test Commenced on	30.03.2026
Sample Collected on	26.03.2026	Test Completed on	03.04.2026
Temperature	35°C	Relative Humidity	25%
Sample Condition	Fit for Analysis		

S. No.	Parameters	Protocol	Unit	Results	*Limits
1	Particulate Matter less than 10micron size (PM_{10})	IS:5182: Part 23:2006	$\mu g/m^3$	44.4	100
2	Particulate Matter less than 2.5micron size ($PM_{2.5}$)	IS 5182 (Part 24):2019	$\mu g/m^3$	20.2	60
3	Sulphur dioxide (SO_2)	IS:5182: Part 02:2001	$\mu g/m^3$	4.6	80
4	Nitrogen Dioxide (NO_2)	IS:5182: Part 06:2006	$\mu g/m^3$	7.2	80
5	Carbon monoxide (CO)	SARL/IOP/013 (Issue No:01, Issue Date – 01.03.2023)	mg/m^3	BDL (D.L – 1.1)	-

Remarks: Limits: *National Ambient air quality standards from CPCB. BDL- Below detectable limit. DL –Detectable limit

.

For Shrient Analytical and Research Labs Pvt. Ltd

Verified

Authorized Signatory
J. GNANAPRAKASAM
Technical Manager

END OF THE REPORT

Please Contact:
For any Technical Issues & Complaints: technical@shrientanalytical.com

Terms and conditions:

(1) The test items will not be retained for more than 15 days from the date of issue of test report. (2) The results relate only to the items tested (3) The test report shall not be reproduced except in full without the written approval of the laboratory (4) Any use for advertising purposes must be granted in writing. This technical report may only be quoted in full. This report is the result of a single examination of the object in question and is not generally applicable evaluation of the quality of other products in regular production. For further details, please see testing and certification regulation, chapter A-3.4. (5) The correctness of the information related to sample(s) in the Test Request Form/Customer letterhead/Email is the customer's responsibility. The laboratory reports the said information in the test report and is not liable for the same.

Shrient Analytical and Research Labs Pvt. Ltd

416/15, Dhargas Road, West Tambaram, Chennai- 600045
Phone Number +91 82208 36377 Email: - **info@shrientanalytical.com**
www.shrientanalytical.com

TEST REPORT

Report No.	SARL/2026/1278	Report Date.	03.04.2026

Customer Name & Address	Rough Stone & Gravel quarry of Thiru. B. Gopalakrishnan, extent of 2.37.0 Ha at S.F. Nos. 50/4, 50/5A, 51/1, 51/2, 51/3, 51/4, 51/5, 51/6, 51/7 & 51/8 of Vadipatti North Village, Palani Taluk, Dindigul District, Tamil Nadu.
Sample Description	AMBIENT AIR QUALITY
Sampling Procedure	IS – 5182 (Part – 14: 2000 & Part – V: Reaffirmed - 2003), CPCB Guide lines

Sample Location	A4-Kasanayampatty
Positioned height of Sampler	1.5 M above Ground Level

Customer Reference	By Mail	Sampling Duration	24 hrs
Sample Reference No	SARL/A/CHE-1278	Sample Received on	30.03.2026
Sample Collected by	LABORATORY	Test Commenced on	30.03.2026
Sample Collected on	26.03.2026	Test Completed on	03.04.2026
Temperature	35°C	Relative Humidity	25%
Sample Condition	Fit for Analysis		

S. No.	Parameters	Protocol	Unit	Results	*Limits
1	Particulate Matter less than 10micron size (PM_{10})	IS:5182: Part 23:2006	$\mu g/m^3$	40.6	100
2	Particulate Matter less than 2.5micron size ($PM_{2.5}$)	IS 5182 (Part 24):2019	$\mu g/m^3$	18.8	60
3	Sulphur dioxide (SO_2)	IS:5182: Part 02:2001	$\mu g/m^3$	5.1	80
4	Nitrogen Dioxide (NO_2)	IS:5182: Part 06:2006	$\mu g/m^3$	7.7	80
5	Carbon monoxide (CO)	SARL/IOP/013 (Issue No:01, Issue Date – 01.03.2023)	mg/m^3	BDL (D.L – 1.1)	-

Remarks: Limits: *National Ambient air quality standards from CPCB. BDL- Below detectable limit. DL –Detectable limit

.

For Shrient Analytical and Research Labs Pvt. Ltd

Verified

Authorized Signatory
J. GNANAPRAKASAM
Technical Manager

END OF THE REPORT

Please Contact:
For any Technical Issues & Complaints: technical@shrientanalytical.com

Terms and conditions:

(1) The test items will not be retained for more than 15 days from the date of issue of test report. (2) The results relate only to the items tested (3) The test report shall not be reproduced except in full without the written approval of the laboratory (4) Any use for advertising purposes must be granted in writing. This technical report may only be quoted in full. This report is the result of a single examination of the object in question and is not generally applicable evaluation of the quality of other products in regular production. For further details, please see testing and certification regulation, chapter A-3.4. (5) The correctness of the information related to sample(s) in the Test Request Form/Customer letterhead/Email is the customer's responsibility. The laboratory reports the said information in the test report and is not liable for the same.

Shrient Analytical and Research Labs Pvt. Ltd

416/15, Dhargas Road, West Tambaram, Chennai- 600045
Phone Number +91 82208 36377 Email: - **info@shrientanalytical.com**
www.shrientanalytical.com

TEST REPORT

Report No.	SARL/2026/1279	Report Date.	03.04.2026

Customer Name & Address	Rough Stone & Gravel quarry of Thiru. B. Gopalakrishnan, extent of 2.37.0 Ha at S.F. Nos. 50/4, 50/5A, 51/1, 51/2, 51/3, 51/4, 51/5, 51/6, 51/7 & 51/8 of Vadipatti North Village, Palani Taluk, Dindigul District, Tamil Nadu.
Sample Description	AMBIENT AIR QUALITY
Sampling Procedure	IS – 5182 (Part – 14: 2000 & Part – V: Reaffirmed - 2003), CPCB Guide lines

Sample Location	A3-Kavalapatti
Positioned height of Sampler	1.5 M above Ground Level

Customer Reference	By Mail	Sampling Duration	24 hrs
Sample Reference No	SARL/A/CHE-1279	Sample Received on	30.03.2026
Sample Collected by	LABORATORY	Test Commenced on	30.03.2026
Sample Collected on	27.03.2026	Test Completed on	03.04.2026
Temperature	36°C	Relative Humidity	20%
Sample Condition	Fit for Analysis		

S. No.	Parameters	Protocol	Unit	Results	*Limits
1	Particulate Matter less than 10micron size (PM_{10})	IS:5182: Part 23:2006	$\mu g/m^3$	48.4	100
2	Particulate Matter less than 2.5micron size ($PM_{2.5}$)	IS 5182 (Part 24):2019	$\mu g/m^3$	22.0	60
3	Sulphur dioxide (SO_2)	IS:5182: Part 02:2001	$\mu g/m^3$	5.4	80
4	Nitrogen Dioxide (NO_2)	IS:5182: Part 06:2006	$\mu g/m^3$	7.9	80
5	Carbon monoxide (CO)	SARL/IOP/013 (Issue No:01, Issue Date – 01.03.2023)	mg/m^3	BDL (D.L – 1.1)	-

Remarks: Limits: *National Ambient air quality standards from CPCB. BDL- Below detectable limit. DL –Detectable limit

.

For Shrient Analytical and Research Labs Pvt. Ltd

Verified

Authorized Signatory
J. GNANAPRAKASAM
Technical Manager

END OF THE REPORT

Please Contact:
For any Technical Issues & Complaints: technical@shrientanalytical.com

Terms and conditions:

(1) The test items will not be retained for more than 15 days from the date of issue of test report. (2) The results relate only to the items tested (3) The test report shall not be reproduced except in full without the written approval of the laboratory (4) Any use for advertising purposes must be granted in writing. This technical report may only be quoted in full. This report is the result of a single examination of the object in question and is not generally applicable evaluation of the quality of other products in regular production. For further details, please see testing and certification regulation, chapter A-3.4. (5) The correctness of the information related to sample(s) in the Test Request Form/Customer letterhead/Email is the customer's responsibility. The laboratory reports the said information in the test report and is not liable for the same.

Shrient Analytical and Research Labs Pvt. Ltd

416/15, Dhargas Road, West Tambaram, Chennai- 600045
Phone Number +91 82208 36377 Email: - **info@shrientanalytical.com**
www.shrientanalytical.com

TEST REPORT

Report No.	SARL/2026/1280	Report Date.	03.04.2026

Customer Name & Address	Rough Stone & Gravel quarry of Thiru. B. Gopalakrishnan, extent of 2.37.0 Ha at S.F. Nos. 50/4, 50/5A, 51/1, 51/2, 51/3, 51/4, 51/5, 51/6, 51/7 & 51/8 of Vadipatti North Village, Palani Taluk, Dindigul District, Tamil Nadu.
Sample Description	AMBIENT AIR QUALITY
Sampling Procedure	IS – 5182 (Part – 14: 2000 & Part – V: Reaffirmed - 2003), CPCB Guide lines

Sample Location	A4-Kasanayampatty
Positioned height of Sampler	1.5 M above Ground Level

Customer Reference	By Mail	Sampling Duration	24 hrs
Sample Reference No	SARL/A/CHE-1280	Sample Received on	30.03.2026
Sample Collected by	LABORATORY	Test Commenced on	30.03.2026
Sample Collected on	27.03.2026	Test Completed on	03.04.2026
Temperature	36°C	Relative Humidity	20%
Sample Condition	Fit for Analysis		

S. No.	Parameters	Protocol	Unit	Results	*Limits
1	Particulate Matter less than 10micron size (PM_{10})	IS:5182: Part 23:2006	$\mu g/m^3$	43.1	100
2	Particulate Matter less than 2.5micron size ($PM_{2.5}$)	IS 5182 (Part 24):2019	$\mu g/m^3$	19.9	60
3	Sulphur dioxide (SO_2)	IS:5182: Part 02:2001	$\mu g/m^3$	5.7	80
4	Nitrogen Dioxide (NO_2)	IS:5182: Part 06:2006	$\mu g/m^3$	8.3	80
5	Carbon monoxide (CO)	SARL/IOP/013 (Issue No:01, Issue Date – 01.03.2023)	mg/m^3	BDL (D.L – 1.1)	-

Remarks: Limits: *National Ambient air quality standards from CPCB. BDL- Below detectable limit. DL –Detectable limit

.

For Shrient Analytical and Research Labs Pvt. Ltd

Verified

Shrient Analytical & Research Labs Pvt. Ltd. Chennai - 45.

Authorized Signatory
J. GNANAPRAKASAM
Technical Manager

*****END OF THE REPORT*****

Please Contact:
For any Technical Issues & Complaints: technical@shrientanalytical.com

Terms and conditions:

(1) The test items will not be retained for more than 15 days from the date of issue of test report. (2) The results relate only to the items tested (3) The test report shall not be reproduced except in full without the written approval of the laboratory (4) Any use for advertising purposes must be granted in writing. This technical report may only be quoted in full. This report is the result of a single examination of the object in question and is not generally applicable evaluation of the quality of other products in regular production. For further details, please see testing and certification regulation, chapter A-3.4. (5) The correctness of the information related to sample(s) in the Test Request Form/Customer letterhead/Email is the customer's responsibility. The laboratory reports the said information in the test report and is not liable for the same.

Shrient Analytical and Research Labs Pvt. Ltd

416/15, Dhargas Road, West Tambaram, Chennai- 600045
Phone Number +91 82208 36377 Email: - **info@shrientanalytical.com**
www.shrientanalytical.com

TEST REPORT

Report No.	SARL/2026/1281	Report Date.	03.04.2026

Customer Name & Address	Rough Stone & Gravel quarry of Thiru. B. Gopalakrishnan, extent of 2.37.0 Ha at S.F. Nos. 50/4, 50/5A, 51/1, 51/2, 51/3, 51/4, 51/5, 51/6, 51/7 & 51/8 of Vadipatti North Village, Palani Taluk, Dindigul District, Tamil Nadu.
Sample Description	AMBIENT AIR QUALITY
Sampling Procedure	IS – 5182 (Part – 14: 2000 & Part – V: Reaffirmed - 2003), CPCB Guide lines

Sample Location	A1- Within Mine Lease area
Positioned height of Sampler	1.5 M above Ground Level

Customer Reference	By Mail	Sampling Duration	24 hrs
Sample Reference No	SARL/A/CHE-1281	Sample Received on	30.03.2026
Sample Collected by	LABORATORY	Test Commenced on	30.03.2026
Sample Collected on	28.03.2026	Test Completed on	03.04.2026
Temperature	37°C	Relative Humidity	25%
Sample Condition	Fit for Analysis		

S. No.	Parameters	Protocol	Unit	Results	*Limits
1	Particulate Matter less than 10micron size (PM_{10})	IS:5182: Part 23:2006	$\mu g/m^3$	61.4	100
2	Particulate Matter less than 2.5micron size ($PM_{2.5}$)	IS 5182 (Part 24):2019	$\mu g/m^3$	29.2	60
3	Sulphur dioxide (SO_2)	IS:5182: Part 02:2001	$\mu g/m^3$	6.6	80
4	Nitrogen Dioxide (NO_2)	IS:5182: Part 06:2006	$\mu g/m^3$	9.6	80
5	Carbon monoxide (CO)	SARL/IOP/013 (Issue No:01, Issue Date – 01.03.2023)	mg/m^3	BDL (D.L – 1.1)	-

Remarks: Limits: *National Ambient air quality standards from CPCB. BDL- Below detectable limit. DL –Detectable limit

.

For Shrient Analytical and Research Labs Pvt. Ltd

Verified

Authorized Signatory
J. GNANAPRAKASAM
Technical Manager

END OF THE REPORT

Please Contact:
For any Technical Issues & Complaints: technical@shrientanalytical.com

Terms and conditions:

(1) The test items will not be retained for more than 15 days from the date of issue of test report. (2) The results relate only to the items tested (3) The test report shall not be reproduced except in full without the written approval of the laboratory (4) Any use for advertising purposes must be granted in writing. This technical report may only be quoted in full. This report is the result of a single examination of the object in question and is not generally applicable evaluation of the quality of other products in regular production. For further details, please see testing and certification regulation, chapter A-3.4. (5) The correctness of the information related to sample(s) in the Test Request Form/Customer letterhead/Email is the customer's responsibility. The laboratory reports the said information in the test report and is not liable for the same.

Shrient Analytical and Research Labs Pvt. Ltd

416/15, Dhargas Road, West Tambaram, Chennai- 600045
Phone Number +91 82208 36377 Email: - **info@shrientanalytical.com**
www.shrientanalytical.com

TEST REPORT

Report No.	SARL/2026/1282	Report Date.	03.04.2026

Customer Name & Address	Rough Stone & Gravel quarry of Thiru. B. Gopalakrishnan, extent of 2.37.0 Ha at S.F. Nos. 50/4, 50/5A, 51/1, 51/2, 51/3, 51/4, 51/5, 51/6, 51/7 & 51/8 of Vadipatti North Village, Palani Taluk, Dindigul District, Tamil Nadu.
Sample Description	AMBIENT AIR QUALITY
Sampling Procedure	IS – 5182 (Part – 14: 2000 & Part – V: Reaffirmed - 2003), CPCB Guide lines

Sample Location	A2-Pappampatti
Positioned height of Sampler	1.5 M above Ground Level

Customer Reference	By Mail	Sampling Duration	24 hrs
Sample Reference No	SARL/A/CHE-1282	Sample Received on	30.03.2026
Sample Collected by	LABORATORY	Test Commenced on	30.03.2026
Sample Collected on	28.03.2026	Test Completed on	03.04.2026
Temperature	37°C	Relative Humidity	25%
Sample Condition	Fit for Analysis		

S. No.	Parameters	Protocol	Unit	Results	*Limits
1	Particulate Matter less than 10micron size (PM_{10})	IS:5182: Part 23:2006	$\mu g/m^3$	47.3	100
2	Particulate Matter less than 2.5micron size ($PM_{2.5}$)	IS 5182 (Part 24):2019	$\mu g/m^3$	22.0	60
3	Sulphur dioxide (SO_2)	IS:5182: Part 02:2001	$\mu g/m^3$	5.6	80
4	Nitrogen Dioxide (NO_2)	IS:5182: Part 06:2006	$\mu g/m^3$	8.3	80
5	Carbon monoxide (CO)	SARL/IOP/013 (Issue No:01, Issue Date – 01.03.2023)	mg/m^3	BDL (D.L – 1.1)	-

Remarks: Limits: *National Ambient air quality standards from CPCB. BDL- Below detectable limit. DL –Detectable limit

.

For Shrient Analytical and Research Labs Pvt. Ltd

Verified

Shrient Analytical & Research Labs Pvt. Ltd. Chennai - 45.

Authorized Signatory
J. GNANAPRAKASAM
Technical Manager

*****END OF THE REPORT*****

Please Contact:
For any Technical Issues & Complaints: technical@shrientanalytical.com

Terms and conditions:

(1) The test items will not be retained for more than 15 days from the date of issue of test report. (2) The results relate only to the items tested (3) The test report shall not be reproduced except in full without the written approval of the laboratory (4) Any use for advertising purposes must be granted in writing. This technical report may only be quoted in full. This report is the result of a single examination of the object in question and is not generally applicable evaluation of the quality of other products in regular production. For further details, please see testing and certification regulation, chapter A-3.4. (5) The correctness of the information related to sample(s) in the Test Request Form/Customer letterhead/Email is the customer's responsibility. The laboratory reports the said information in the test report and is not liable for the same.

Shrient Analytical and Research Labs Pvt. Ltd

416/15, Dhargas Road, West Tambaram, Chennai- 600045
Phone Number +91 82208 36377 Email: - **info@shrientanalytical.com**
www.shrientanalytical.com

TEST REPORT

Report No.	SARL/2026/1283	Report Date.	03.04.2026

Customer Name & Address	Rough Stone & Gravel quarry of Thiru. B. Gopalakrishnan, extent of 2.37.0 Ha at S.F. Nos. 50/4, 50/5A, 51/1, 51/2, 51/3, 51/4, 51/5, 51/6, 51/7 & 51/8 of Vadipatti North Village, Palani Taluk, Dindigul District, Tamil Nadu.
Sample Description	AMBIENT AIR QUALITY
Sampling Procedure	IS – 5182 (Part – 14: 2000 & Part – V: Reaffirmed - 2003), CPCB Guide lines

Sample Location	A1- Within Mine Lease area
Positioned height of Sampler	1.5 M above Ground Level

Customer Reference	By Mail	Sampling Duration	24 hrs
Sample Reference No	SARL/A/CHE-1283	Sample Received on	30.03.2026
Sample Collected by	LABORATORY	Test Commenced on	30.03.2026
Sample Collected on	29.03.2026	Test Completed on	03.04.2026
Temperature	37°C	Relative Humidity	28%
Sample Condition	Fit for Analysis		

S. No.	Parameters	Protocol	Unit	Results	*Limits
1	Particulate Matter less than 10micron size (PM_{10})	IS:5182: Part 23:2006	$\mu g/m^3$	70.7	100
2	Particulate Matter less than 2.5micron size ($PM_{2.5}$)	IS 5182 (Part 24):2019	$\mu g/m^3$	33.6	60
3	Sulphur dioxide (SO_2)	IS:5182: Part 02:2001	$\mu g/m^3$	7.5	80
4	Nitrogen Dioxide (NO_2)	IS:5182: Part 06:2006	$\mu g/m^3$	11.1	80
5	Carbon monoxide (CO)	SARL/IOP/013 (Issue No:01, Issue Date – 01.03.2023)	mg/m^3	BDL (D.L – 1.1)	-

Remarks: Limits: *National Ambient air quality standards from CPCB. BDL- Below detectable limit. DL –Detectable limit

.

For Shrient Analytical and Research Labs Pvt. Ltd

Verified

Shrient Analytical & Research Labs Pvt. Ltd. Chennai - 45

Authorized Signatory
J. GNANAPRAKASAM
Technical Manager

*****END OF THE REPORT*****

Please Contact:
For any Technical Issues & Complaints: technical@shrientanalytical.com

Terms and conditions:

(1) The test items will not be retained for more than 15 days from the date of issue of test report. (2) The results relate only to the items tested (3) The test report shall not be reproduced except in full without the written approval of the laboratory (4) Any use for advertising purposes must be granted in writing. This technical report may only be quoted in full. This report is the result of a single examination of the object in question and is not generally applicable evaluation of the quality of other products in regular production. For further details, please see testing and certification regulation, chapter A-3.4. (5) The correctness of the information related to sample(s) in the Test Request Form/Customer letterhead/Email is the customer's responsibility. The laboratory reports the said information in the test report and is not liable for the same.

Shrient Analytical and Research Labs Pvt. Ltd

416/15, Dhargas Road, West Tambaram, Chennai- 600045
Phone Number +91 82208 36377 Email: - **info@shrientanalytical.com**
www.shrientanalytical.com

TEST REPORT

Report No.	SARL/2026/1284	Report Date.	03.04.2026

Customer Name & Address	Rough Stone & Gravel quarry of Thiru. B. Gopalakrishnan, extent of 2.37.0 Ha at S.F. Nos. 50/4, 50/5A, 51/1, 51/2, 51/3, 51/4, 51/5, 51/6, 51/7 & 51/8 of Vadipatti North Village, Palani Taluk, Dindigul District, Tamil Nadu.
Sample Description	AMBIENT AIR QUALITY
Sampling Procedure	IS – 5182 (Part – 14: 2000 & Part – V: Reaffirmed - 2003), CPCB Guide lines

Sample Location	A2-Pappampatti
Positioned height of Sampler	1.5 M above Ground Level

Customer Reference	By Mail	Sampling Duration	24 hrs
Sample Reference No	SARL/A/CHE-1284	Sample Received on	30.03.2026
Sample Collected by	LABORATORY	Test Commenced on	30.03.2026
Sample Collected on	29.03.2026	Test Completed on	03.04.2026
Temperature	37°C	Relative Humidity	28%
Sample Condition	Fit for Analysis		

S. No.	Parameters	Protocol	Unit	Results	*Limits
1	Particulate Matter less than 10micron size (PM_{10})	IS:5182: Part 23:2006	$\mu g/m^3$	58.7	100
2	Particulate Matter less than 2.5micron size ($PM_{2.5}$)	IS 5182 (Part 24):2019	$\mu g/m^3$	27.2	60
3	Sulphur dioxide (SO_2)	IS:5182: Part 02:2001	$\mu g/m^3$	7.1	80
4	Nitrogen Dioxide (NO_2)	IS:5182: Part 06:2006	$\mu g/m^3$	10.2	80
5	Carbon monoxide (CO)	SARL/IOP/013 (Issue No:01, Issue Date – 01.03.2023)	mg/m^3	BDL (D.L – 1.1)	-

Remarks: Limits: *National Ambient air quality standards from CPCB. BDL- Below detectable limit. DL –Detectable limit

.

For Shrient Analytical and Research Labs Pvt. Ltd

Verified

Shrient Analytical & Research Labs Pvt. Ltd. Chennai - 45.

Authorized Signatory
J. GNANAPRAKASAM
Technical Manager

*****END OF THE REPORT*****

Please Contact:
For any Technical Issues & Complaints: technical@shrientanalytical.com

Terms and conditions:

(1) The test items will not be retained for more than 15 days from the date of issue of test report. (2) The results relate only to the items tested (3) The test report shall not be reproduced except in full without the written approval of the laboratory (4) Any use for advertising purposes must be granted in writing. This technical report may only be quoted in full. This report is the result of a single examination of the object in question and is not generally applicable evaluation of the quality of other products in regular production. For further details, please see testing and certification regulation, chapter A-3.4. (5) The correctness of the information related to sample(s) in the Test Request Form/Customer letterhead/Email is the customer's responsibility. The laboratory reports the said information in the test report and is not liable for the same.

Shrient Analytical and Research Labs Pvt. Ltd

416/15, Dhargas Road, West Tambaram, Chennai- 600045
Phone Number +91 82208 36377 Email: - **info@shrientanalytical.com**
www.shrientanalytical.com

TEST REPORT

Report No.	SARL/2026/1361	Report Date.	10.04.2026

Customer Name & Address	Rough Stone & Gravel quarry of Thiru. B. Gopalakrishnan, extent of 2.37.0 Ha at S.F. Nos. 50/4, 50/5A, 51/1, 51/2, 51/3, 51/4, 51/5, 51/6, 51/7 & 51/8 of Vadipatti North Village, Palani Taluk, Dindigul District, Tamil Nadu.
Sample Description	AMBIENT AIR QUALITY
Sampling Procedure	IS – 5182 (Part – 14: 2000 & Part – V: Reaffirmed - 2003), CPCB Guide lines

Sample Location	A1- Within Mine Lease area
Positioned height of Sampler	1.5 M above Ground Level

Customer Reference	By Mail	Sampling Duration	24 hrs
Sample Reference No	SARL/A/CHE-1361	Sample Received on	06.04.2026
Sample Collected by	LABORATORY	Test Commenced on	06.04.2026
Sample Collected on	31.03.2026	Test Completed on	10.04.2026
Temperature	36°C	Relative Humidity	25%
Sample Condition	Fit for Analysis		

S. No.	Parameters	Protocol	Unit	Results	*Limits
1	Particulate Matter less than 10micron size (PM_{10})	IS:5182: Part 23:2006	$\mu g/m^3$	47.5	100
2	Particulate Matter less than 2.5micron size ($PM_{2.5}$)	IS 5182 (Part 24):2019	$\mu g/m^3$	22.6	60
3	Sulphur dioxide (SO_2)	IS:5182: Part 02:2001	$\mu g/m^3$	5.4	80
4	Nitrogen Dioxide (NO_2)	IS:5182: Part 06:2006	$\mu g/m^3$	8.3	80
5	Carbon monoxide (CO)	SARL/IOP/013 (Issue No:01, Issue Date – 01.03.2023)	mg/m^3	BDL(DL-1.1)	-

Remarks: Limits: *National Ambient air quality standards from CPCB. BDL- Below detectable limit. DL –Detectable limit

.

For Shrient Analytical and Research Labs Pvt. Ltd

Verified

Authorized Signatory
J. GNANAPRAKASAM
Technical Manager

*****END OF THE REPORT*****

Please Contact:
For any Technical Issues & Complaints: technical@shrientanalytical.com

Terms and conditions:

(1) The test items will not be retained for more than 15 days from the date of issue of test report. (2) The results relate only to the items tested (3) The test report shall not be reproduced except in full without the written approval of the laboratory (4) Any use for advertising purposes must be granted in writing. This technical report may only be quoted in full. This report is the result of a single examination of the object in question and is not generally applicable evaluation of the quality of other products in regular production. For further details, please see testing and certification regulation, chapter A-3.4. (5) The correctness of the information related to sample(s) in the Test Request Form/Customer letterhead/Email is the customer's responsibility. The laboratory reports the said information in the test report and is not liable for the same.

Shrient Analytical and Research Labs Pvt. Ltd

416/15, Dhargas Road, West Tambaram, Chennai- 600045
Phone Number +91 82208 36377 Email: - **info@shrientanalytical.com**
www.shrientanalytical.com

TEST REPORT

Report No.	SARL/2026/1362	Report Date.	10.04.2026

Customer Name & Address	Rough Stone & Gravel quarry of Thiru. B. Gopalakrishnan, extent of 2.37.0 Ha at S.F. Nos. 50/4, 50/5A, 51/1, 51/2, 51/3, 51/4, 51/5, 51/6, 51/7 & 51/8 of Vadipatti North Village, Palani Taluk, Dindigul District, Tamil Nadu.
Sample Description	AMBIENT AIR QUALITY
Sampling Procedure	IS – 5182 (Part – 14: 2000 & Part – V: Reaffirmed - 2003), CPCB Guide lines

Sample Location	A2-Pappampatti
Positioned height of Sampler	1.5 M above Ground Level

Customer Reference	By Mail	Sampling Duration	24 hrs
Sample Reference No	SARL/A/CHE-1362	Sample Received on	06.04.2026
Sample Collected by	LABORATORY	Test Commenced on	06.04.2026
Sample Collected on	31.03.2026	Test Completed on	10.04.2026
Temperature	36°C	Relative Humidity	25%
Sample Condition	Fit for Analysis		

S. No.	Parameters	Protocol	Unit	Results	*Limits
1	Particulate Matter less than 10micron size (PM_{10})	IS:5182: Part 23:2006	$\mu g/m^3$	41.8	100
2	Particulate Matter less than 2.5micron size ($PM_{2.5}$)	IS 5182 (Part 24):2019	$\mu g/m^3$	19.5	60
3	Sulphur dioxide (SO_2)	IS:5182: Part 02:2001	$\mu g/m^3$	5.0	80
4	Nitrogen Dioxide (NO_2)	IS:5182: Part 06:2006	$\mu g/m^3$	7.7	80
5	Carbon monoxide (CO)	SARL/IOP/013 (Issue No:01, Issue Date – 01.03.2023)	mg/m^3	BDL(DL-1.1)	-

Remarks: Limits: *National Ambient air quality standards from CPCB. BDL- Below detectable limit. DL –Detectable limit

.

For Shrient Analytical and Research Labs Pvt. Ltd

Verified



Authorized Signatory
J. GNANAPRAKASAM
Technical Manager

*****END OF THE REPORT*****

Please Contact:
For any Technical Issues & Complaints: technical@shrientanalytical.com

Terms and conditions:

(1) The test items will not be retained for more than 15 days from the date of issue of test report. (2) The results relate only to the items tested (3) The test report shall not be reproduced except in full without the written approval of the laboratory (4) Any use for advertising purposes must be granted in writing. This technical report may only be quoted in full. This report is the result of a single examination of the object in question and is not generally applicable evaluation of the quality of other products in regular production. For further details, please see testing and certification regulation, chapter A-3.4. (5) The correctness of the information related to sample(s) in the Test Request Form/Customer letterhead/Email is the customer's responsibility. The laboratory reports the said information in the test report and is not liable for the same.

Shrient Analytical and Research Labs Pvt. Ltd

416/15, Dhargas Road, West Tambaram, Chennai- 600045
Phone Number +91 82208 36377 Email: - **info@shrientanalytical.com**
www.shrientanalytical.com

TEST REPORT

Report No.	SARL/2026/1363	Report Date.	10.04.2026

Customer Name & Address	Rough Stone & Gravel quarry of Thiru. B. Gopalakrishnan, extent of 2.37.0 Ha at S.F. Nos. 50/4, 50/5A, 51/1, 51/2, 51/3, 51/4, 51/5, 51/6, 51/7 & 51/8 of Vadipatti North Village, Palani Taluk, Dindigul District, Tamil Nadu.
Sample Description	AMBIENT AIR QUALITY
Sampling Procedure	IS – 5182 (Part – 14: 2000 & Part – V: Reaffirmed - 2003), CPCB Guide lines

Sample Location	A1- Within Mine Lease area
Positioned height of Sampler	1.5 M above Ground Level

Customer Reference	By Mail	Sampling Duration	24 hrs
Sample Reference No	SARL/A/CHE-1363	Sample Received on	06.04.2026
Sample Collected by	LABORATORY	Test Commenced on	06.04.2026
Sample Collected on	01.04.2026	Test Completed on	10.04.2026
Temperature	35°C	Relative Humidity	24%
Sample Condition	Fit for Analysis		

S. No.	Parameters	Protocol	Unit	Results	*Limits
1	Particulate Matter less than 10micron size (PM_{10})	IS:5182: Part 23:2006	$\mu g/m^3$	53.3	100
2	Particulate Matter less than 2.5micron size ($PM_{2.5}$)	IS 5182 (Part 24):2019	$\mu g/m^3$	25.3	60
3	Sulphur dioxide (SO_2)	IS:5182: Part 02:2001	$\mu g/m^3$	5.9	80
4	Nitrogen Dioxide (NO_2)	IS:5182: Part 06:2006	$\mu g/m^3$	9.1	80
5	Carbon monoxide (CO)	SARL/IOP/013 (Issue No:01, Issue Date – 01.03.2023)	mg/m^3	BDL(DL-1.1)	-

Remarks: Limits: *National Ambient air quality standards from CPCB. BDL- Below detectable limit. DL –Detectable limit

.

For Shrient Analytical and Research Labs Pvt. Ltd

Verified

Authorized Signatory
J. GNANAPRAKASAM
Technical Manager

END OF THE REPORT

Please Contact:
For any Technical Issues & Complaints: technical@shrientanalytical.com

Terms and conditions:

(1) The test items will not be retained for more than 15 days from the date of issue of test report. (2) The results relate only to the items tested (3) The test report shall not be reproduced except in full without the written approval of the laboratory (4) Any use for advertising purposes must be granted in writing. This technical report may only be quoted in full. This report is the result of a single examination of the object in question and is not generally applicable evaluation of the quality of other products in regular production. For further details, please see testing and certification regulation, chapter A-3.4. (5) The correctness of the information related to sample(s) in the Test Request Form/Customer letterhead/Email is the customer's responsibility. The laboratory reports the said information in the test report and is not liable for the same.

Shrient Analytical and Research Labs Pvt. Ltd

416/15, Dhargas Road, West Tambaram, Chennai- 600045
Phone Number +91 82208 36377 Email: - **info@shrientanalytical.com**
www.shrientanalytical.com

TEST REPORT

Report No.	SARL/2026/1364	Report Date.	10.04.2026

Customer Name & Address	Rough Stone & Gravel quarry of Thiru. B. Gopalakrishnan, extent of 2.37.0 Ha at S.F. Nos. 50/4, 50/5A, 51/1, 51/2, 51/3, 51/4, 51/5, 51/6, 51/7 & 51/8 of Vadipatti North Village, Palani Taluk, Dindigul District, Tamil Nadu.
Sample Description	AMBIENT AIR QUALITY
Sampling Procedure	IS – 5182 (Part – 14: 2000 & Part – V: Reaffirmed - 2003), CPCB Guide lines

Sample Location	A2-Pappampatti
Positioned height of Sampler	1.5 M above Ground Level

Customer Reference	By Mail	Sampling Duration	24 hrs
Sample Reference No	SARL/A/CHE-1364	Sample Received on	06.04.2026
Sample Collected by	LABORATORY	Test Commenced on	06.04.2026
Sample Collected on	01.04.2026	Test Completed on	10.04.2026
Temperature	35°C	Relative Humidity	24%
Sample Condition	Fit for Analysis		

S. No.	Parameters	Protocol	Unit	Results	*Limits
1	Particulate Matter less than 10micron size (PM_{10})	IS:5182: Part 23:2006	$\mu g/m^3$	45.2	100
2	Particulate Matter less than 2.5micron size ($PM_{2.5}$)	IS 5182 (Part 24):2019	$\mu g/m^3$	21.2	60
3	Sulphur dioxide (SO_2)	IS:5182: Part 02:2001	$\mu g/m^3$	5.4	80
4	Nitrogen Dioxide (NO_2)	IS:5182: Part 06:2006	$\mu g/m^3$	8.1	80
5	Carbon monoxide (CO)	SARL/IOP/013 (Issue No:01, Issue Date – 01.03.2023)	mg/m^3	BDL(DL-1.1)	-

Remarks: Limits: *National Ambient air quality standards from CPCB. BDL- Below detectable limit. DL –Detectable limit

.

For Shrient Analytical and Research Labs Pvt. Ltd

Verified

Authorized Signatory
J. GNANAPRAKASAM
Technical Manager

END OF THE REPORT

Please Contact:
For any Technical Issues & Complaints: technical@shrientanalytical.com

Terms and conditions:

(1) The test items will not be retained for more than 15 days from the date of issue of test report. (2) The results relate only to the items tested (3) The test report shall not be reproduced except in full without the written approval of the laboratory (4) Any use for advertising purposes must be granted in writing. This technical report may only be quoted in full. This report is the result of a single examination of the object in question and is not generally applicable evaluation of the quality of other products in regular production. For further details, please see testing and certification regulation, chapter A-3.4. (5) The correctness of the information related to sample(s) in the Test Request Form/Customer letterhead/Email is the customer's responsibility. The laboratory reports the said information in the test report and is not liable for the same.

Shrient Analytical and Research Labs Pvt. Ltd

416/15, Dhargas Road, West Tambaram, Chennai- 600045
Phone Number +91 82208 36377 Email: - **info@shrientanalytical.com**
www.shrientanalytical.com

TEST REPORT

Report No.	SARL/2026/1365	Report Date.	10.04.2026

Customer Name & Address	Rough Stone & Gravel quarry of Thiru. B. Gopalakrishnan, extent of 2.37.0 Ha at S.F. Nos. 50/4, 50/5A, 51/1, 51/2, 51/3, 51/4, 51/5, 51/6, 51/7 & 51/8 of Vadipatti North Village, Palani Taluk, Dindigul District, Tamil Nadu.
Sample Description	AMBIENT AIR QUALITY
Sampling Procedure	IS – 5182 (Part – 14: 2000 & Part – V: Reaffirmed - 2003), CPCB Guide lines

Sample Location	A3-Kavalapatti
Positioned height of Sampler	1.5 M above Ground Level

Customer Reference	By Mail	Sampling Duration	24 hrs
Sample Reference No	SARL/A/CHE-1365	Sample Received on	06.04.2026
Sample Collected by	LABORATORY	Test Commenced on	06.04.2026
Sample Collected on	02.04.2026	Test Completed on	10.04.2026
Temperature	36°C	Relative Humidity	23%
Sample Condition	Fit for Analysis		

S. No.	Parameters	Protocol	Unit	Results	*Limits
1	Particulate Matter less than 10micron size (PM_{10})	IS:5182: Part 23:2006	$\mu g/m^3$	55.9	100
2	Particulate Matter less than 2.5micron size ($PM_{2.5}$)	IS 5182 (Part 24):2019	$\mu g/m^3$	25.4	60
3	Sulphur dioxide (SO_2)	IS:5182: Part 02:2001	$\mu g/m^3$	6.9	80
4	Nitrogen Dioxide (NO_2)	IS:5182: Part 06:2006	$\mu g/m^3$	10.0	80
5	Carbon monoxide (CO)	SARL/IOP/013 (Issue No:01, Issue Date – 01.03.2023)	mg/m^3	BDL(DL-1.1)	-

Remarks: Limits: *National Ambient air quality standards from CPCB. BDL- Below detectable limit. DL –Detectable limit

.

For Shrient Analytical and Research Labs Pvt. Ltd

Verified

Authorized Signatory
J. GNANAPRAKASAM
Technical Manager

END OF THE REPORT

Please Contact:
For any Technical Issues & Complaints: technical@shrientanalytical.com

Terms and conditions:

(1) The test items will not be retained for more than 15 days from the date of issue of test report. (2) The results relate only to the items tested (3) The test report shall not be reproduced except in full without the written approval of the laboratory (4) Any use for advertising purposes must be granted in writing. This technical report may only be quoted in full. This report is the result of a single examination of the object in question and is not generally applicable evaluation of the quality of other products in regular production. For further details, please see testing and certification regulation, chapter A-3.4. (5) The correctness of the information related to sample(s) in the Test Request Form/Customer letterhead/Email is the customer's responsibility. The laboratory reports the said information in the test report and is not liable for the same.

Shrient Analytical and Research Labs Pvt. Ltd

416/15, Dhargas Road, West Tambaram, Chennai- 600045
Phone Number +91 82208 36377 Email: - **info@shrientanalytical.com**
www.shrientanalytical.com

TEST REPORT

Report No.	SARL/2026/1366	Report Date.	10.04.2026

Customer Name & Address	Rough Stone & Gravel quarry of Thiru. B. Gopalakrishnan, extent of 2.37.0 Ha at S.F. Nos. 50/4, 50/5A, 51/1, 51/2, 51/3, 51/4, 51/5, 51/6, 51/7 & 51/8 of Vadipatti North Village, Palani Taluk, Dindigul District, Tamil Nadu.
Sample Description	AMBIENT AIR QUALITY
Sampling Procedure	IS – 5182 (Part – 14: 2000 & Part – V: Reaffirmed - 2003), CPCB Guide lines

Sample Location	A4-Kasanayampatty
Positioned height of Sampler	1.5 M above Ground Level

Customer Reference	By Mail	Sampling Duration	24 hrs
Sample Reference No	SARL/A/CHE-1366	Sample Received on	06.04.2026
Sample Collected by	LABORATORY	Test Commenced on	06.04.2026
Sample Collected on	02.04.2026	Test Completed on	10.04.2026
Temperature	36°C	Relative Humidity	23%
Sample Condition	Fit for Analysis		

S. No.	Parameters	Protocol	Unit	Results	*Limits
1	Particulate Matter less than 10micron size (PM_{10})	IS:5182: Part 23:2006	$\mu g/m^3$	41.9	100
2	Particulate Matter less than 2.5micron size ($PM_{2.5}$)	IS 5182 (Part 24):2019	$\mu g/m^3$	19.4	60
3	Sulphur dioxide (SO_2)	IS:5182: Part 02:2001	$\mu g/m^3$	5.4	80
4	Nitrogen Dioxide (NO_2)	IS:5182: Part 06:2006	$\mu g/m^3$	8.0	80
5	Carbon monoxide (CO)	SARL/IOP/013 (Issue No:01, Issue Date – 01.03.2023)	mg/m^3	BDL(DL-1.1)	-

Remarks: Limits: *National Ambient air quality standards from CPCB. BDL- Below detectable limit. DL –Detectable limit

.

For Shrient Analytical and Research Labs Pvt. Ltd

Verified



Authorized Signatory
J. GNANAPRAKASAM
Technical Manager

*****END OF THE REPORT*****

Please Contact:
For any Technical Issues & Complaints: technical@shrientanalytical.com

Terms and conditions:

(1) The test items will not be retained for more than 15 days from the date of issue of test report. (2) The results relate only to the items tested (3) The test report shall not be reproduced except in full without the written approval of the laboratory (4) Any use for advertising purposes must be granted in writing. This technical report may only be quoted in full. This report is the result of a single examination of the object in question and is not generally applicable evaluation of the quality of other products in regular production. For further details, please see testing and certification regulation, chapter A-3.4. (5) The correctness of the information related to sample(s) in the Test Request Form/Customer letterhead/Email is the customer's responsibility. The laboratory reports the said information in the test report and is not liable for the same.

Shrient Analytical and Research Labs Pvt. Ltd

416/15, Dhargas Road, West Tambaram, Chennai- 600045
Phone Number +91 82208 36377 Email: - **info@shrientanalytical.com**
www.shrientanalytical.com

TEST REPORT

Report No.	SARL/2026/1367	Report Date.	10.04.2026

Customer Name & Address	Rough Stone & Gravel quarry of Thiru. B. Gopalakrishnan, extent of 2.37.0 Ha at S.F. Nos. 50/4, 50/5A, 51/1, 51/2, 51/3, 51/4, 51/5, 51/6, 51/7 & 51/8 of Vadipatti North Village, Palani Taluk, Dindigul District, Tamil Nadu.
Sample Description	AMBIENT AIR QUALITY
Sampling Procedure	IS – 5182 (Part – 14: 2000 & Part – V: Reaffirmed - 2003), CPCB Guide lines

Sample Location	A3-Kavalapatti
Positioned height of Sampler	1.5 M above Ground Level

Customer Reference	By Mail	Sampling Duration	24 hrs
Sample Reference No	SARL/A/CHE-1367	Sample Received on	06.04.2026
Sample Collected by	LABORATORY	Test Commenced on	06.04.2026
Sample Collected on	03.04.2026	Test Completed on	10.04.2026
Temperature	36°C	Relative Humidity	26%
Sample Condition	Fit for Analysis		

S. No.	Parameters	Protocol	Unit	Results	*Limits
1	Particulate Matter less than 10micron size (PM_{10})	IS:5182: Part 23:2006	$\mu g/m^3$	52.2	100
2	Particulate Matter less than 2.5micron size ($PM_{2.5}$)	IS 5182 (Part 24):2019	$\mu g/m^3$	23.8	60
3	Sulphur dioxide (SO_2)	IS:5182: Part 02:2001	$\mu g/m^3$	6.1	80
4	Nitrogen Dioxide (NO_2)	IS:5182: Part 06:2006	$\mu g/m^3$	8.7	80
5	Carbon monoxide (CO)	SARL/IOP/013 (Issue No:01, Issue Date – 01.03.2023)	mg/m^3	BDL(DL-1.1)	-

Remarks: Limits: *National Ambient air quality standards from CPCB. BDL- Below detectable limit. DL –Detectable limit

.

For Shrient Analytical and Research Labs Pvt. Ltd

Verified

Authorized Signatory
J. GNANAPRAKASAM
Technical Manager

END OF THE REPORT

Please Contact:
For any Technical Issues & Complaints: technical@shrientanalytical.com

Terms and conditions:

(1) The test items will not be retained for more than 15 days from the date of issue of test report. (2) The results relate only to the items tested (3) The test report shall not be reproduced except in full without the written approval of the laboratory (4) Any use for advertising purposes must be granted in writing. This technical report may only be quoted in full. This report is the result of a single examination of the object in question and is not generally applicable evaluation of the quality of other products in regular production. For further details, please see testing and certification regulation, chapter A-3.4. (5) The correctness of the information related to sample(s) in the Test Request Form/Customer letterhead/Email is the customer's responsibility. The laboratory reports the said information in the test report and is not liable for the same.

Shrient Analytical and Research Labs Pvt. Ltd

416/15, Dhargas Road, West Tambaram, Chennai- 600045
Phone Number +91 82208 36377 Email: - **info@shrientanalytical.com**
www.shrientanalytical.com

TEST REPORT

Report No.	SARL/2026/1368	Report Date.	10.04.2026

Customer Name & Address	Rough Stone & Gravel quarry of Thiru. B. Gopalakrishnan, extent of 2.37.0 Ha at S.F. Nos. 50/4, 50/5A, 51/1, 51/2, 51/3, 51/4, 51/5, 51/6, 51/7 & 51/8 of Vadipatti North Village, Palani Taluk, Dindigul District, Tamil Nadu.
Sample Description	AMBIENT AIR QUALITY
Sampling Procedure	IS – 5182 (Part – 14: 2000 & Part – V: Reaffirmed - 2003), CPCB Guide lines

Sample Location	A4-Kasanayampatty
Positioned height of Sampler	1.5 M above Ground Level

Customer Reference	By Mail	Sampling Duration	24 hrs
Sample Reference No	SARL/A/CHE-1368	Sample Received on	06.04.2026
Sample Collected by	LABORATORY	Test Commenced on	06.04.2026
Sample Collected on	03.04.2026	Test Completed on	10.04.2026
Temperature	36°C	Relative Humidity	26%
Sample Condition	Fit for Analysis		

S. No.	Parameters	Protocol	Unit	Results	*Limits
1	Particulate Matter less than 10micron size (PM_{10})	IS:5182: Part 23:2006	$\mu g/m^3$	43.6	100
2	Particulate Matter less than 2.5micron size ($PM_{2.5}$)	IS 5182 (Part 24):2019	$\mu g/m^3$	20.1	60
3	Sulphur dioxide (SO_2)	IS:5182: Part 02:2001	$\mu g/m^3$	5.8	80
4	Nitrogen Dioxide (NO_2)	IS:5182: Part 06:2006	$\mu g/m^3$	8.4	80
5	Carbon monoxide (CO)	SARL/IOP/013 (Issue No:01, Issue Date – 01.03.2023)	mg/m^3	BDL(DL-1.1)	-

Remarks: Limits: *National Ambient air quality standards from CPCB. BDL- Below detectable limit. DL –Detectable limit

.

For Shrient Analytical and Research Labs Pvt. Ltd

Verified



Authorized Signatory
J. GNANAPRAKASAM
Technical Manager

*****END OF THE REPORT*****

Please Contact:
For any Technical Issues & Complaints: technical@shrientanalytical.com

Terms and conditions:

(1) The test items will not be retained for more than 15 days from the date of issue of test report. (2) The results relate only to the items tested (3) The test report shall not be reproduced except in full without the written approval of the laboratory (4) Any use for advertising purposes must be granted in writing. This technical report may only be quoted in full. This report is the result of a single examination of the object in question and is not generally applicable evaluation of the quality of other products in regular production. For further details, please see testing and certification regulation, chapter A-3.4. (5) The correctness of the information related to sample(s) in the Test Request Form/Customer letterhead/Email is the customer's responsibility. The laboratory reports the said information in the test report and is not liable for the same.

Shrient Analytical and Research Labs Pvt. Ltd

416/15, Dhargas Road, West Tambaram, Chennai- 600045
Phone Number +91 82208 36377 Email: - **info@shrientanalytical.com**
www.shrientanalytical.com

TEST REPORT

Report No.	SARL/2026/1369	Report Date.	10.04.2026

Customer Name & Address	Rough Stone & Gravel quarry of Thiru. B. Gopalakrishnan, extent of 2.37.0 Ha at S.F. Nos. 50/4, 50/5A, 51/1, 51/2, 51/3, 51/4, 51/5, 51/6, 51/7 & 51/8 of Vadipatti North Village, Palani Taluk, Dindigul District, Tamil Nadu.
Sample Description	AMBIENT AIR QUALITY
Sampling Procedure	IS – 5182 (Part – 14: 2000 & Part – V: Reaffirmed - 2003), CPCB Guide lines

Sample Location	A5- Chinnakalayamputhur
Positioned height of Sampler	1.5 M above Ground Level

Customer Reference	By Mail	Sampling Duration	24 hrs
Sample Reference No	SARL/A/CHE-1369	Sample Received on	06.04.2026
Sample Collected by	LABORATORY	Test Commenced on	06.04.2026
Sample Collected on	04.04.2026	Test Completed on	10.04.2026
Temperature	37°C	Relative Humidity	31%
Sample Condition	Fit for Analysis		

S. No.	Parameters	Protocol	Unit	Results	*Limits
1	Particulate Matter less than 10micron size (PM_{10})	IS:5182: Part 23:2006	$\mu g/m^3$	46.2	100
2	Particulate Matter less than 2.5micron size ($PM_{2.5}$)	IS 5182 (Part 24):2019	$\mu g/m^3$	21.0	60
3	Sulphur dioxide (SO_2)	IS:5182: Part 02:2001	$\mu g/m^3$	5.8	80
4	Nitrogen Dioxide (NO_2)	IS:5182: Part 06:2006	$\mu g/m^3$	9.0	80
5	Carbon monoxide (CO)	SARL/IOP/013 (Issue No:01, Issue Date – 01.03.2023)	mg/m^3	BDL(DL-1.1)	-

Remarks: Limits: *National Ambient air quality standards from CPCB. BDL- Below detectable limit. DL –Detectable limit

.

For Shrient Analytical and Research Labs Pvt. Ltd

Verified

Authorized Signatory
J. GNANAPRAKASAM
Technical Manager

END OF THE REPORT

Please Contact:
For any Technical Issues & Complaints: technical@shrientanalytical.com

Terms and conditions:

(1) The test items will not be retained for more than 15 days from the date of issue of test report. (2) The results relate only to the items tested (3) The test report shall not be reproduced except in full without the written approval of the laboratory (4) Any use for advertising purposes must be granted in writing. This technical report may only be quoted in full. This report is the result of a single examination of the object in question and is not generally applicable evaluation of the quality of other products in regular production. For further details, please see testing and certification regulation, chapter A-3.4. (5) The correctness of the information related to sample(s) in the Test Request Form/Customer letterhead/Email is the customer's responsibility. The laboratory reports the said information in the test report and is not liable for the same.

Shrient Analytical and Research Labs Pvt. Ltd

416/15, Dhargas Road, West Tambaram, Chennai- 600045
Phone Number +91 82208 36377 Email: - **info@shrientanalytical.com**
www.shrientanalytical.com

TEST REPORT

Report No.	SARL/2026/1370	Report Date.	10.04.2026

Customer Name & Address	Rough Stone & Gravel quarry of Thiru. B. Gopalakrishnan, extent of 2.37.0 Ha at S.F. Nos. 50/4, 50/5A, 51/1, 51/2, 51/3, 51/4, 51/5, 51/6, 51/7 & 51/8 of Vadipatti North Village, Palani Taluk, Dindigul District, Tamil Nadu.
Sample Description	AMBIENT AIR QUALITY
Sampling Procedure	IS – 5182 (Part – 14: 2000 & Part – V: Reaffirmed - 2003), CPCB Guide lines

Sample Location	A6-Karadikootam
Positioned height of Sampler	1.5 M above Ground Level

Customer Reference	By Mail	Sampling Duration	24 hrs
Sample Reference No	SARL/A/CHE-1370	Sample Received on	06.04.2026
Sample Collected by	LABORATORY	Test Commenced on	06.04.2026
Sample Collected on	04.04.2026	Test Completed on	10.04.2026
Temperature	37°C	Relative Humidity	31%
Sample Condition	Fit for Analysis		

S. No.	Parameters	Protocol	Unit	Results	*Limits
1	Particulate Matter less than 10micron size (PM_{10})	IS:5182: Part 23:2006	$\mu g/m^3$	50.5	100
2	Particulate Matter less than 2.5micron size ($PM_{2.5}$)	IS 5182 (Part 24):2019	$\mu g/m^3$	23.4	60
3	Sulphur dioxide (SO_2)	IS:5182: Part 02:2001	$\mu g/m^3$	4.3	80
4	Nitrogen Dioxide (NO_2)	IS:5182: Part 06:2006	$\mu g/m^3$	9.3	80
5	Carbon monoxide (CO)	SARL/IOP/013 (Issue No:01, Issue Date – 01.03.2023)	mg/m^3	BDL(DL-1.1)	-

Remarks: Limits: *National Ambient air quality standards from CPCB. BDL- Below detectable limit. DL –Detectable limit

.

For Shrient Analytical and Research Labs Pvt. Ltd

Verified



Authorized Signatory
J. GNANAPRAKASAM
Technical Manager

*****END OF THE REPORT*****

Please Contact:
For any Technical Issues & Complaints: technical@shrientanalytical.com

Terms and conditions:

(1) The test items will not be retained for more than 15 days from the date of issue of test report. (2) The results relate only to the items tested (3) The test report shall not be reproduced except in full without the written approval of the laboratory (4) Any use for advertising purposes must be granted in writing. This technical report may only be quoted in full. This report is the result of a single examination of the object in question and is not generally applicable evaluation of the quality of other products in regular production. For further details, please see testing and certification regulation, chapter A-3.4. (5) The correctness of the information related to sample(s) in the Test Request Form/Customer letterhead/Email is the customer's responsibility. The laboratory reports the said information in the test report and is not liable for the same.

Shrient Analytical and Research Labs Pvt. Ltd

416/15, Dhargas Road, West Tambaram, Chennai- 600045
Phone Number +91 82208 36377 Email: - **info@shrientanalytical.com**
www.shrientanalytical.com

TEST REPORT

Report No.	SARL/2026/1371	Report Date.	10.04.2026

Customer Name & Address	Rough Stone & Gravel quarry of Thiru. B. Gopalakrishnan, extent of 2.37.0 Ha at S.F. Nos. 50/4, 50/5A, 51/1, 51/2, 51/3, 51/4, 51/5, 51/6, 51/7 & 51/8 of Vadipatti North Village, Palani Taluk, Dindigul District, Tamil Nadu.
Sample Description	AMBIENT AIR QUALITY
Sampling Procedure	IS – 5182 (Part – 14: 2000 & Part – V: Reaffirmed - 2003), CPCB Guide lines

Sample Location	A7-Ayyampalayam
Positioned height of Sampler	1.5 M above Ground Level

Customer Reference	By Mail	Sampling Duration	24 hrs
Sample Reference No	SARL/A/CHE-1371	Sample Received on	06.04.2026
Sample Collected by	LABORATORY	Test Commenced on	06.04.2026
Sample Collected on	04.04.2026	Test Completed on	10.04.2026
Temperature	37°C	Relative Humidity	31%
Sample Condition	Fit for Analysis		

S. No.	Parameters	Protocol	Unit	Results	*Limits
1	Particulate Matter less than 10micron size (PM_{10})	IS:5182: Part 23:2006	$\mu g/m^3$	49.4	100
2	Particulate Matter less than 2.5micron size ($PM_{2.5}$)	IS 5182 (Part 24):2019	$\mu g/m^3$	23.7	60
3	Sulphur dioxide (SO_2)	IS:5182: Part 02:2001	$\mu g/m^3$	6.2	80
4	Nitrogen Dioxide (NO_2)	IS:5182: Part 06:2006	$\mu g/m^3$	10.3	80
5	Carbon monoxide (CO)	SARL/IOP/013 (Issue No:01, Issue Date – 01.03.2023)	mg/m^3	BDL(DL-1.1)	-

Remarks: Limits: *National Ambient air quality standards from CPCB. BDL- Below detectable limit. DL –Detectable limit

.

For Shrient Analytical and Research Labs Pvt. Ltd

Verified

Authorized Signatory
J. GNANAPRAKASAM
Technical Manager

END OF THE REPORT

Please Contact:
For any Technical Issues & Complaints: technical@shrientanalytical.com

Terms and conditions:

(1) The test items will not be retained for more than 15 days from the date of issue of test report. (2) The results relate only to the items tested (3) The test report shall not be reproduced except in full without the written approval of the laboratory (4) Any use for advertising purposes must be granted in writing. This technical report may only be quoted in full. This report is the result of a single examination of the object in question and is not generally applicable evaluation of the quality of other products in regular production. For further details, please see testing and certification regulation, chapter A-3.4. (5) The correctness of the information related to sample(s) in the Test Request Form/Customer letterhead/Email is the customer's responsibility. The laboratory reports the said information in the test report and is not liable for the same.

Shrient Analytical and Research Labs Pvt. Ltd

416/15, Dhargas Road, West Tambaram, Chennai- 600045
Phone Number +91 82208 36377 Email: - **info@shrientanalytical.com**
www.shrientanalytical.com

TEST REPORT

Report No.	SARL/2026/1372	Report Date.	10.04.2026

Customer Name & Address	Rough Stone & Gravel quarry of Thiru. B. Gopalakrishnan, extent of 2.37.0 Ha at S.F. Nos. 50/4, 50/5A, 51/1, 51/2, 51/3, 51/4, 51/5, 51/6, 51/7 & 51/8 of Vadipatti North Village, Palani Taluk, Dindigul District, Tamil Nadu.
Sample Description	AMBIENT AIR QUALITY
Sampling Procedure	IS – 5182 (Part – 14: 2000 & Part – V: Reaffirmed - 2003), CPCB Guide lines

Sample Location	A5- Chinnakalayamputhur
Positioned height of Sampler	1.5 M above Ground Level

Customer Reference	By Mail	Sampling Duration	24 hrs
Sample Reference No	SARL/A/CHE-1372	Sample Received on	06.04.2026
Sample Collected by	LABORATORY	Test Commenced on	06.04.2026
Sample Collected on	05.04.2026	Test Completed on	10.04.2026
Temperature	37°C	Relative Humidity	32%
Sample Condition	Fit for Analysis		

S. No.	Parameters	Protocol	Unit	Results	*Limits
1	Particulate Matter less than 10micron size (PM_{10})	IS:5182: Part 23:2006	$\mu g/m^3$	51.2	100
2	Particulate Matter less than 2.5micron size ($PM_{2.5}$)	IS 5182 (Part 24):2019	$\mu g/m^3$	23.0	60
3	Sulphur dioxide (SO_2)	IS:5182: Part 02:2001	$\mu g/m^3$	6.6	80
4	Nitrogen Dioxide (NO_2)	IS:5182: Part 06:2006	$\mu g/m^3$	9.6	80
5	Carbon monoxide (CO)	SARL/IOP/013 (Issue No:01, Issue Date – 01.03.2023)	mg/m^3	BDL(DL-1.1)	-

Remarks: Limits: *National Ambient air quality standards from CPCB. BDL- Below detectable limit. DL –Detectable limit

.

For Shrient Analytical and Research Labs Pvt. Ltd

Verified

Authorized Signatory
J. GNANAPRAKASAM
Technical Manager

END OF THE REPORT

Please Contact:
For any Technical Issues & Complaints: technical@shrientanalytical.com

Terms and conditions:

(1) The test items will not be retained for more than 15 days from the date of issue of test report. (2) The results relate only to the items tested (3) The test report shall not be reproduced except in full without the written approval of the laboratory (4) Any use for advertising purposes must be granted in writing. This technical report may only be quoted in full. This report is the result of a single examination of the object in question and is not generally applicable evaluation of the quality of other products in regular production. For further details, please see testing and certification regulation, chapter A-3.4. (5) The correctness of the information related to sample(s) in the Test Request Form/Customer letterhead/Email is the customer's responsibility. The laboratory reports the said information in the test report and is not liable for the same.

Shrient Analytical and Research Labs Pvt. Ltd

416/15, Dhargas Road, West Tambaram, Chennai- 600045
Phone Number +91 82208 36377 Email: - **info@shrientanalytical.com**
www.shrientanalytical.com

TEST REPORT

Report No.	SARL/2026/1373	Report Date.	10.04.2026

Customer Name & Address	Rough Stone & Gravel quarry of Thiru. B. Gopalakrishnan, extent of 2.37.0 Ha at S.F. Nos. 50/4, 50/5A, 51/1, 51/2, 51/3, 51/4, 51/5, 51/6, 51/7 & 51/8 of Vadipatti North Village, Palani Taluk, Dindigul District, Tamil Nadu.
Sample Description	AMBIENT AIR QUALITY
Sampling Procedure	IS – 5182 (Part – 14: 2000 & Part – V: Reaffirmed - 2003), CPCB Guide lines

Sample Location	A6-Karadikootam
Positioned height of Sampler	1.5 M above Ground Level

Customer Reference	By Mail	Sampling Duration	24 hrs
Sample Reference No	SARL/A/CHE-1373	Sample Received on	06.04.2026
Sample Collected by	LABORATORY	Test Commenced on	06.04.2026
Sample Collected on	05.04.2026	Test Completed on	10.04.2026
Temperature	37°C	Relative Humidity	32%
Sample Condition	Fit for Analysis		

S. No.	Parameters	Protocol	Unit	Results	*Limits
1	Particulate Matter less than 10micron size (PM_{10})	IS:5182: Part 23:2006	$\mu g/m^3$	45.5	100
2	Particulate Matter less than 2.5micron size ($PM_{2.5}$)	IS 5182 (Part 24):2019	$\mu g/m^3$	20.8	60
3	Sulphur dioxide (SO_2)	IS:5182: Part 02:2001	$\mu g/m^3$	4.0	80
4	Nitrogen Dioxide (NO_2)	IS:5182: Part 06:2006	$\mu g/m^3$	8.7	80
5	Carbon monoxide (CO)	SARL/IOP/013 (Issue No:01, Issue Date – 01.03.2023)	mg/m^3	BDL(DL-1.1)	-

Remarks: Limits: *National Ambient air quality standards from CPCB. BDL- Below detectable limit. DL –Detectable limit

.

For Shrient Analytical and Research Labs Pvt. Ltd

Verified



Authorized Signatory
J. GNANAPRAKASAM
Technical Manager

*****END OF THE REPORT*****

Please Contact:
For any Technical Issues & Complaints: technical@shrientanalytical.com

Terms and conditions:

(1) The test items will not be retained for more than 15 days from the date of issue of test report. (2) The results relate only to the items tested (3) The test report shall not be reproduced except in full without the written approval of the laboratory (4) Any use for advertising purposes must be granted in writing. This technical report may only be quoted in full. This report is the result of a single examination of the object in question and is not generally applicable evaluation of the quality of other products in regular production. For further details, please see testing and certification regulation, chapter A-3.4. (5) The correctness of the information related to sample(s) in the Test Request Form/Customer letterhead/Email is the customer's responsibility. The laboratory reports the said information in the test report and is not liable for the same.

Shrient Analytical and Research Labs Pvt. Ltd

416/15, Dhargas Road, West Tambaram, Chennai- 600045
Phone Number +91 82208 36377 Email: - **info@shrientanalytical.com**
www.shrientanalytical.com

TEST REPORT

Report No.	SARL/2026/1374	Report Date.	10.04.2026

Customer Name & Address	Rough Stone & Gravel quarry of Thiru. B. Gopalakrishnan, extent of 2.37.0 Ha at S.F. Nos. 50/4, 50/5A, 51/1, 51/2, 51/3, 51/4, 51/5, 51/6, 51/7 & 51/8 of Vadipatti North Village, Palani Taluk, Dindigul District, Tamil Nadu.
Sample Description	AMBIENT AIR QUALITY
Sampling Procedure	IS – 5182 (Part – 14: 2000 & Part – V: Reaffirmed - 2003), CPCB Guide lines

Sample Location	A7-Ayyampalayam
Positioned height of Sampler	1.5 M above Ground Level

Customer Reference	By Mail	Sampling Duration	24 hrs
Sample Reference No	SARL/A/CHE-1374	Sample Received on	06.04.2026
Sample Collected by	LABORATORY	Test Commenced on	06.04.2026
Sample Collected on	05.04.2026	Test Completed on	10.04.2026
Temperature	37°C	Relative Humidity	32%
Sample Condition	Fit for Analysis		

S. No.	Parameters	Protocol	Unit	Results	*Limits
1	Particulate Matter less than 10micron size (PM_{10})	IS:5182: Part 23:2006	$\mu g/m^3$	53.4	100
2	Particulate Matter less than 2.5micron size ($PM_{2.5}$)	IS 5182 (Part 24):2019	$\mu g/m^3$	25.6	60
3	Sulphur dioxide (SO_2)	IS:5182: Part 02:2001	$\mu g/m^3$	7.5	80
4	Nitrogen Dioxide (NO_2)	IS:5182: Part 06:2006	$\mu g/m^3$	10.9	80
5	Carbon monoxide (CO)	SARL/IOP/013 (Issue No:01, Issue Date – 01.03.2023)	mg/m^3	BDL(DL-1.1)	-

Remarks: Limits: *National Ambient air quality standards from CPCB. BDL- Below detectable limit. DL –Detectable limit

.

For Shrient Analytical and Research Labs Pvt. Ltd

Verified



Authorized Signatory
J. GNANAPRAKASAM
Technical Manager

*****END OF THE REPORT*****

Please Contact:
For any Technical Issues & Complaints: technical@shrientanalytical.com

Terms and conditions:

(1) The test items will not be retained for more than 15 days from the date of issue of test report. (2) The results relate only to the items tested (3) The test report shall not be reproduced except in full without the written approval of the laboratory (4) Any use for advertising purposes must be granted in writing. This technical report may only be quoted in full. This report is the result of a single examination of the object in question and is not generally applicable evaluation of the quality of other products in regular production. For further details, please see testing and certification regulation, chapter A-3.4. (5) The correctness of the information related to sample(s) in the Test Request Form/Customer letterhead/Email is the customer's responsibility. The laboratory reports the said information in the test report and is not liable for the same.

Shrient Analytical and Research Labs Pvt. Ltd

416/15, Dhargas Road, West Tambaram, Chennai- 600045
Phone Number +91 82208 36377 Email: - **info@shrientanalytical.com**
www.shrientanalytical.com

TEST REPORT

Report No.	SARL/2026/1451	Report Date.	17.04.2026

Customer Name & Address	Rough Stone & Gravel quarry of Thiru. B. Gopalakrishnan, extent of 2.37.0 Ha at S.F. Nos. 50/4, 50/5A, 51/1, 51/2, 51/3, 51/4, 51/5, 51/6, 51/7 & 51/8 of Vadipatti North Village, Palani Taluk, Dindigul District, Tamil Nadu.
Sample Description	AMBIENT AIR QUALITY
Sampling Procedure	IS – 5182 (Part – 14: 2000 & Part – V: Reaffirmed - 2003), CPCB Guide lines

Sample Location	A5- Chinnakalayamputhur
Positioned height of Sampler	1.5 M above Ground Level

Customer Reference	By Mail	Sampling Duration	24 hrs
Sample Reference No	SARL/A/CHE-1451	Sample Received on	13.04.2026
Sample Collected by	LABORATORY	Test Commenced on	13.04.2026
Sample Collected on	07.04.2026	Test Completed on	17.04.2026
Temperature	37°C	Relative Humidity	28%
Sample Condition	Fit for Analysis		

S. No.	Parameters	Protocol	Unit	Results	*Limits
1	Particulate Matter less than 10micron size (PM_{10})	IS:5182: Part 23:2006	$\mu g/m^3$	42.8	100
2	Particulate Matter less than 2.5micron size ($PM_{2.5}$)	IS 5182 (Part 24):2019	$\mu g/m^3$	18.7	60
3	Sulphur dioxide (SO_2)	IS:5182: Part 02:2001	$\mu g/m^3$	5.0	80
4	Nitrogen Dioxide (NO_2)	IS:5182: Part 06:2006	$\mu g/m^3$	8.0	80
5	Carbon monoxide (CO)	SARL/IOP/013 (Issue No:01, Issue Date – 01.03.2023)	mg/m^3	BDL (D.L – 1.1)	-

Remarks: Limits: *National Ambient air quality standards from CPCB. BDL- Below detectable limit. DL –Detectable limit

.

For Shrient Analytical and Research Labs Pvt. Ltd

Verified

Shrient Analytical & Research Labs Pvt. Ltd. Chennai - 45.

Authorized Signatory
J. GNANAPRAKASAM
Technical Manager

*****END OF THE REPORT*****

Please Contact:
For any Technical Issues & Complaints: technical@shrientanalytical.com

Terms and conditions:

(1) The test items will not be retained for more than 15 days from the date of issue of test report. (2) The results relate only to the items tested (3) The test report shall not be reproduced except in full without the written approval of the laboratory (4) Any use for advertising purposes must be granted in writing. This technical report may only be quoted in full. This report is the result of a single examination of the object in question and is not generally applicable evaluation of the quality of other products in regular production. For further details, please see testing and certification regulation, chapter A-3.4. (5) The correctness of the information related to sample(s) in the Test Request Form/Customer letterhead/Email is the customer's responsibility. The laboratory reports the said information in the test report and is not liable for the same.

Shrient Analytical and Research Labs Pvt. Ltd

416/15, Dhargas Road, West Tambaram, Chennai- 600045
Phone Number +91 82208 36377 Email: - **info@shrientanalytical.com**
www.shrientanalytical.com

TEST REPORT

Report No.	SARL/2026/1452	Report Date.	17.04.2026

Customer Name & Address	Rough Stone & Gravel quarry of Thiru. B. Gopalakrishnan, extent of 2.37.0 Ha at S.F. Nos. 50/4, 50/5A, 51/1, 51/2, 51/3, 51/4, 51/5, 51/6, 51/7 & 51/8 of Vadipatti North Village, Palani Taluk, Dindigul District, Tamil Nadu.
Sample Description	AMBIENT AIR QUALITY
Sampling Procedure	IS – 5182 (Part – 14: 2000 & Part – V: Reaffirmed - 2003), CPCB Guide lines

Sample Location	A6-Karadikootam
Positioned height of Sampler	1.5 M above Ground Level

Customer Reference	By Mail	Sampling Duration	24 hrs
Sample Reference No	SARL/A/CHE-1452	Sample Received on	13.04.2026
Sample Collected by	LABORATORY	Test Commenced on	13.04.2026
Sample Collected on	07.04.2026	Test Completed on	17.04.2026
Temperature	37°C	Relative Humidity	28%
Sample Condition	Fit for Analysis		

S. No.	Parameters	Protocol	Unit	Results	*Limits
1	Particulate Matter less than 10micron size (PM_{10})	IS:5182: Part 23:2006	$\mu g/m^3$	59.4	100
2	Particulate Matter less than 2.5micron size ($PM_{2.5}$)	IS 5182 (Part 24):2019	$\mu g/m^3$	27.4	60
3	Sulphur dioxide (SO_2)	IS:5182: Part 02:2001	$\mu g/m^3$	5.4	80
4	Nitrogen Dioxide (NO_2)	IS:5182: Part 06:2006	$\mu g/m^3$	10.8	80
5	Carbon monoxide (CO)	SARL/IOP/013 (Issue No:01, Issue Date – 01.03.2023)	mg/m^3	BDL (D.L – 1.1)	-

Remarks: Limits: *National Ambient air quality standards from CPCB. BDL- Below detectable limit. DL –Detectable limit

.

For Shrient Analytical and Research Labs Pvt. Ltd

Verified

Shrient Analytical & Research Labs Pvt. Ltd. Chennai - 45.

Authorized Signatory
J. GNANAPRAKASAM
Technical Manager

*****END OF THE REPORT*****

Please Contact:
For any Technical Issues & Complaints: technical@shrientanalytical.com

Terms and conditions:

(1) The test items will not be retained for more than 15 days from the date of issue of test report. (2) The results relate only to the items tested (3) The test report shall not be reproduced except in full without the written approval of the laboratory (4) Any use for advertising purposes must be granted in writing. This technical report may only be quoted in full. This report is the result of a single examination of the object in question and is not generally applicable evaluation of the quality of other products in regular production. For further details, please see testing and certification regulation, chapter A-3.4. (5) The correctness of the information related to sample(s) in the Test Request Form/Customer letterhead/Email is the customer's responsibility. The laboratory reports the said information in the test report and is not liable for the same.

Shrient Analytical and Research Labs Pvt. Ltd

416/15, Dhargas Road, West Tambaram, Chennai- 600045
Phone Number +91 82208 36377 Email: - **info@shrientanalytical.com**
www.shrientanalytical.com

TEST REPORT

Report No.	SARL/2026/1453	Report Date.	17.04.2026

Customer Name & Address	Rough Stone & Gravel quarry of Thiru. B. Gopalakrishnan, extent of 2.37.0 Ha at S.F. Nos. 50/4, 50/5A, 51/1, 51/2, 51/3, 51/4, 51/5, 51/6, 51/7 & 51/8 of Vadipatti North Village, Palani Taluk, Dindigul District, Tamil Nadu.
Sample Description	AMBIENT AIR QUALITY
Sampling Procedure	IS – 5182 (Part – 14: 2000 & Part – V: Reaffirmed - 2003), CPCB Guide lines

Sample Location	A7-Ayyampalayam
Positioned height of Sampler	1.5 M above Ground Level

Customer Reference	By Mail	Sampling Duration	24 hrs
Sample Reference No	SARL/A/CHE-1453	Sample Received on	13.04.2026
Sample Collected by	LABORATORY	Test Commenced on	13.04.2026
Sample Collected on	07.04.2026	Test Completed on	17.04.2026
Temperature	37°C	Relative Humidity	28%
Sample Condition	Fit for Analysis		

S. No.	Parameters	Protocol	Unit	Results	*Limits
1	Particulate Matter less than 10micron size (PM_{10})	IS:5182: Part 23:2006	$\mu g/m^3$	55.8	100
2	Particulate Matter less than 2.5micron size ($PM_{2.5}$)	IS 5182 (Part 24):2019	$\mu g/m^3$	26.8	60
3	Sulphur dioxide (SO_2)	IS:5182: Part 02:2001	$\mu g/m^3$	7.7	80
4	Nitrogen Dioxide (NO_2)	IS:5182: Part 06:2006	$\mu g/m^3$	11.3	80
5	Carbon monoxide (CO)	SARL/IOP/013 (Issue No:01, Issue Date – 01.03.2023)	mg/m^3	BDL (D.L – 1.1)	-

Remarks: Limits: *National Ambient air quality standards from CPCB. BDL- Below detectable limit. DL –Detectable limit

.

For Shrient Analytical and Research Labs Pvt. Ltd

Verified

Shrient Analytical & Research Labs Pvt. Ltd. Chennai - 45

Authorized Signatory
J. GNANAPRAKASAM
Technical Manager

*****END OF THE REPORT*****

Please Contact:
For any Technical Issues & Complaints: technical@shrientanalytical.com

Terms and conditions:

(1) The test items will not be retained for more than 15 days from the date of issue of test report. (2) The results relate only to the items tested (3) The test report shall not be reproduced except in full without the written approval of the laboratory (4) Any use for advertising purposes must be granted in writing. This technical report may only be quoted in full. This report is the result of a single examination of the object in question and is not generally applicable evaluation of the quality of other products in regular production. For further details, please see testing and certification regulation, chapter A-3.4. (5) The correctness of the information related to sample(s) in the Test Request Form/Customer letterhead/Email is the customer's responsibility. The laboratory reports the said information in the test report and is not liable for the same.

Shrient Analytical and Research Labs Pvt. Ltd

416/15, Dhargas Road, West Tambaram, Chennai- 600045
Phone Number +91 82208 36377 Email: - **info@shrientanalytical.com**
www.shrientanalytical.com

TEST REPORT

Report No.	SARL/2026/1454	Report Date.	17.04.2026

Customer Name & Address	Rough Stone & Gravel quarry of Thiru. B. Gopalakrishnan, extent of 2.37.0 Ha at S.F. Nos. 50/4, 50/5A, 51/1, 51/2, 51/3, 51/4, 51/5, 51/6, 51/7 & 51/8 of Vadipatti North Village, Palani Taluk, Dindigul District, Tamil Nadu.
Sample Description	AMBIENT AIR QUALITY
Sampling Procedure	IS – 5182 (Part – 14: 2000 & Part – V: Reaffirmed - 2003), CPCB Guide lines

Sample Location	A5- Chinnakalayamputhur
Positioned height of Sampler	1.5 M above Ground Level

Customer Reference	By Mail	Sampling Duration	24 hrs
Sample Reference No	SARL/A/CHE-1454	Sample Received on	13.04.2026
Sample Collected by	LABORATORY	Test Commenced on	13.04.2026
Sample Collected on	08.04.2026	Test Completed on	17.04.2026
Temperature	37°C	Relative Humidity	32%
Sample Condition	Fit for Analysis		

S. No.	Parameters	Protocol	Unit	Results	*Limits
1	Particulate Matter less than 10micron size (PM_{10})	IS:5182: Part 23:2006	$\mu g/m^3$	44.9	100
2	Particulate Matter less than 2.5micron size ($PM_{2.5}$)	IS 5182 (Part 24):2019	$\mu g/m^3$	20.4	60
3	Sulphur dioxide (SO_2)	IS:5182: Part 02:2001	$\mu g/m^3$	5.6	80
4	Nitrogen Dioxide (NO_2)	IS:5182: Part 06:2006	$\mu g/m^3$	8.7	80
5	Carbon monoxide (CO)	SARL/IOP/013 (Issue No:01, Issue Date – 01.03.2023)	mg/m^3	BDL (D.L – 1.1)	-

Remarks: Limits: *National Ambient air quality standards from CPCB. BDL- Below detectable limit. DL –Detectable limit

.

For Shrient Analytical and Research Labs Pvt. Ltd

Verified

Shrient Analytical & Research Labs Pvt. Ltd. Chennai - 45.

Authorized Signatory
J. GNANAPRAKASAM
Technical Manager

*****END OF THE REPORT*****

Please Contact:
For any Technical Issues & Complaints: technical@shrientanalytical.com

Terms and conditions:

(1) The test items will not be retained for more than 15 days from the date of issue of test report. (2) The results relate only to the items tested (3) The test report shall not be reproduced except in full without the written approval of the laboratory (4) Any use for advertising purposes must be granted in writing. This technical report may only be quoted in full. This report is the result of a single examination of the object in question and is not generally applicable evaluation of the quality of other products in regular production. For further details, please see testing and certification regulation, chapter A-3.4. (5) The correctness of the information related to sample(s) in the Test Request Form/Customer letterhead/Email is the customer's responsibility. The laboratory reports the said information in the test report and is not liable for the same.

Shrient Analytical and Research Labs Pvt. Ltd

416/15, Dhargas Road, West Tambaram, Chennai- 600045
Phone Number +91 82208 36377 Email: - **info@shrientanalytical.com**
www.shrientanalytical.com

TEST REPORT

Report No.	SARL/2026/1455	Report Date.	17.04.2026

Customer Name & Address	Rough Stone & Gravel quarry of Thiru. B. Gopalakrishnan, extent of 2.37.0 Ha at S.F. Nos. 50/4, 50/5A, 51/1, 51/2, 51/3, 51/4, 51/5, 51/6, 51/7 & 51/8 of Vadipatti North Village, Palani Taluk, Dindigul District, Tamil Nadu.
Sample Description	AMBIENT AIR QUALITY
Sampling Procedure	IS – 5182 (Part – 14: 2000 & Part – V: Reaffirmed - 2003), CPCB Guide lines

Sample Location	A6-Karadikootam
Positioned height of Sampler	1.5 M above Ground Level

Customer Reference	By Mail	Sampling Duration	24 hrs
Sample Reference No	SARL/A/CHE-1455	Sample Received on	13.04.2026
Sample Collected by	LABORATORY	Test Commenced on	13.04.2026
Sample Collected on	08.04.2026	Test Completed on	17.04.2026
Temperature	37°C	Relative Humidity	32%
Sample Condition	Fit for Analysis		

S. No.	Parameters	Protocol	Unit	Results	*Limits
1	Particulate Matter less than 10micron size (PM_{10})	IS:5182: Part 23:2006	$\mu g/m^3$	55.6	100
2	Particulate Matter less than 2.5micron size ($PM_{2.5}$)	IS 5182 (Part 24):2019	$\mu g/m^3$	26.0	60
3	Sulphur dioxide (SO_2)	IS:5182: Part 02:2001	$\mu g/m^3$	4.7	80
4	Nitrogen Dioxide (NO_2)	IS:5182: Part 06:2006	$\mu g/m^3$	10.1	80
5	Carbon monoxide (CO)	SARL/IOP/013 (Issue No:01, Issue Date – 01.03.2023)	mg/m^3	BDL (D.L – 1.1)	-

Remarks: Limits: *National Ambient air quality standards from CPCB. BDL- Below detectable limit. DL –Detectable limit

.

For Shrient Analytical and Research Labs Pvt. Ltd

Verified

Authorized Signatory
J. GNANAPRAKASAM
Technical Manager

END OF THE REPORT

Please Contact:
For any Technical Issues & Complaints: technical@shrientanalytical.com

Terms and conditions:

(1) The test items will not be retained for more than 15 days from the date of issue of test report. (2) The results relate only to the items tested (3) The test report shall not be reproduced except in full without the written approval of the laboratory (4) Any use for advertising purposes must be granted in writing. This technical report may only be quoted in full. This report is the result of a single examination of the object in question and is not generally applicable evaluation of the quality of other products in regular production. For further details, please see testing and certification regulation, chapter A-3.4. (5) The correctness of the information related to sample(s) in the Test Request Form/Customer letterhead/Email is the customer's responsibility. The laboratory reports the said information in the test report and is not liable for the same.

Shrient Analytical and Research Labs Pvt. Ltd

416/15, Dhargas Road, West Tambaram, Chennai- 600045
Phone Number +91 82208 36377 Email: - **info@shrientanalytical.com**
www.shrientanalytical.com

TEST REPORT

Report No.	SARL/2026/1456	Report Date.	17.04.2026

Customer Name & Address	Rough Stone & Gravel quarry of Thiru. B. Gopalakrishnan, extent of 2.37.0 Ha at S.F. Nos. 50/4, 50/5A, 51/1, 51/2, 51/3, 51/4, 51/5, 51/6, 51/7 & 51/8 of Vadipatti North Village, Palani Taluk, Dindigul District, Tamil Nadu.
Sample Description	AMBIENT AIR QUALITY
Sampling Procedure	IS – 5182 (Part – 14: 2000 & Part – V: Reaffirmed - 2003), CPCB Guide lines

Sample Location	A7-Ayyampalayam
Positioned height of Sampler	1.5 M above Ground Level

Customer Reference	By Mail	Sampling Duration	24 hrs
Sample Reference No	SARL/A/CHE-1456	Sample Received on	13.04.2026
Sample Collected by	LABORATORY	Test Commenced on	13.04.2026
Sample Collected on	08.04.2026	Test Completed on	17.04.2026
Temperature	37°C	Relative Humidity	32%
Sample Condition	Fit for Analysis		

S. No.	Parameters	Protocol	Unit	Results	*Limits
1	Particulate Matter less than 10micron size (PM_{10})	IS:5182: Part 23:2006	$\mu g/m^3$	53.1	100
2	Particulate Matter less than 2.5micron size ($PM_{2.5}$)	IS 5182 (Part 24):2019	$\mu g/m^3$	25.5	60
3	Sulphur dioxide (SO_2)	IS:5182: Part 02:2001	$\mu g/m^3$	7.3	80
4	Nitrogen Dioxide (NO_2)	IS:5182: Part 06:2006	$\mu g/m^3$	10.8	80
5	Carbon monoxide (CO)	SARL/IOP/013 (Issue No:01, Issue Date – 01.03.2023)	mg/m^3	BDL (D.L – 1.1)	-

Remarks: Limits: *National Ambient air quality standards from CPCB. BDL- Below detectable limit. DL –Detectable limit

.

For Shrient Analytical and Research Labs Pvt. Ltd

Verified

Shrient Analytical & Research Labs Pvt. Ltd. Chennai - 45.

Authorized Signatory
J. GNANAPRAKASAM
Technical Manager

*****END OF THE REPORT*****

Please Contact:
For any Technical Issues & Complaints: technical@shrientanalytical.com

Terms and conditions:

(1) The test items will not be retained for more than 15 days from the date of issue of test report. (2) The results relate only to the items tested (3) The test report shall not be reproduced except in full without the written approval of the laboratory (4) Any use for advertising purposes must be granted in writing. This technical report may only be quoted in full. This report is the result of a single examination of the object in question and is not generally applicable evaluation of the quality of other products in regular production. For further details, please see testing and certification regulation, chapter A-3.4. (5) The correctness of the information related to sample(s) in the Test Request Form/Customer letterhead/Email is the customer's responsibility. The laboratory reports the said information in the test report and is not liable for the same.

Shrient Analytical and Research Labs Pvt. Ltd

416/15, Dhargas Road, West Tambaram, Chennai- 600045
Phone Number +91 82208 36377 Email: - **info@shrientanalytical.com**
www.shrientanalytical.com

TEST REPORT

Report No.	SARL/2026/1457	Report Date.	17.04.2026

Customer Name & Address	Rough Stone & Gravel quarry of Thiru. B. Gopalakrishnan, extent of 2.37.0 Ha at S.F. Nos. 50/4, 50/5A, 51/1, 51/2, 51/3, 51/4, 51/5, 51/6, 51/7 & 51/8 of Vadipatti North Village, Palani Taluk, Dindigul District, Tamil Nadu.
Sample Description	AMBIENT AIR QUALITY
Sampling Procedure	IS – 5182 (Part – 14: 2000 & Part – V: Reaffirmed - 2003), CPCB Guide lines

Sample Location	A3-Kavalapatti
Positioned height of Sampler	1.5 M above Ground Level

Customer Reference	By Mail	Sampling Duration	24 hrs
Sample Reference No	SARL/A/CHE-1457	Sample Received on	13.04.2026
Sample Collected by	LABORATORY	Test Commenced on	13.04.2026
Sample Collected on	09.04.2026	Test Completed on	17.04.2026
Temperature	36°C	Relative Humidity	34%
Sample Condition	Fit for Analysis		

S. No.	Parameters	Protocol	Unit	Results	*Limits
1	Particulate Matter less than 10micron size (PM_{10})	IS:5182: Part 23:2006	$\mu g/m^3$	45.7	100
2	Particulate Matter less than 2.5micron size ($PM_{2.5}$)	IS 5182 (Part 24):2019	$\mu g/m^3$	20.8	60
3	Sulphur dioxide (SO_2)	IS:5182: Part 02:2001	$\mu g/m^3$	4.9	80
4	Nitrogen Dioxide (NO_2)	IS:5182: Part 06:2006	$\mu g/m^3$	7.4	80
5	Carbon monoxide (CO)	SARL/IOP/013 (Issue No:01, Issue Date – 01.03.2023)	mg/m^3	BDL (D.L – 1.1)	-

Remarks: Limits: *National Ambient air quality standards from CPCB. BDL- Below detectable limit. DL –Detectable limit

.

For Shrient Analytical and Research Labs Pvt. Ltd

Verified

Shrient Analytical & Research Labs Pvt. Ltd. Chennai - 45.

Authorized Signatory
J. GNANAPRAKASAM
Technical Manager

*****END OF THE REPORT*****

Please Contact:
For any Technical Issues & Complaints: technical@shrientanalytical.com

Terms and conditions:

(1) The test items will not be retained for more than 15 days from the date of issue of test report. (2) The results relate only to the items tested (3) The test report shall not be reproduced except in full without the written approval of the laboratory (4) Any use for advertising purposes must be granted in writing. This technical report may only be quoted in full. This report is the result of a single examination of the object in question and is not generally applicable evaluation of the quality of other products in regular production. For further details, please see testing and certification regulation, chapter A-3.4. (5) The correctness of the information related to sample(s) in the Test Request Form/Customer letterhead/Email is the customer's responsibility. The laboratory reports the said information in the test report and is not liable for the same.

Shrient Analytical and Research Labs Pvt. Ltd

416/15, Dhargas Road, West Tambaram, Chennai- 600045
Phone Number +91 82208 36377 Email: - **info@shrientanalytical.com**
www.shrientanalytical.com

TEST REPORT

Report No.	SARL/2026/1458	Report Date.	17.04.2026

Customer Name & Address	Rough Stone & Gravel quarry of Thiru. B. Gopalakrishnan, extent of 2.37.0 Ha at S.F. Nos. 50/4, 50/5A, 51/1, 51/2, 51/3, 51/4, 51/5, 51/6, 51/7 & 51/8 of Vadipatti North Village, Palani Taluk, Dindigul District, Tamil Nadu.
Sample Description	AMBIENT AIR QUALITY
Sampling Procedure	IS – 5182 (Part – 14: 2000 & Part – V: Reaffirmed - 2003), CPCB Guide lines

Sample Location	A4-Kasanayampatty
Positioned height of Sampler	1.5 M above Ground Level

Customer Reference	By Mail	Sampling Duration	24 hrs
Sample Reference No	SARL/A/CHE-1458	Sample Received on	13.04.2026
Sample Collected by	LABORATORY	Test Commenced on	13.04.2026
Sample Collected on	09.04.2026	Test Completed on	17.04.2026
Temperature	36°C	Relative Humidity	34%
Sample Condition	Fit for Analysis		

S. No.	Parameters	Protocol	Unit	Results	*Limits
1	Particulate Matter less than 10micron size (PM_{10})	IS:5182: Part 23:2006	$\mu g/m^3$	51.2	100
2	Particulate Matter less than 2.5micron size ($PM_{2.5}$)	IS 5182 (Part 24):2019	$\mu g/m^3$	23.6	60
3	Sulphur dioxide (SO_2)	IS:5182: Part 02:2001	$\mu g/m^3$	7.5	80
4	Nitrogen Dioxide (NO_2)	IS:5182: Part 06:2006	$\mu g/m^3$	11.7	80
5	Carbon monoxide (CO)	SARL/IOP/013 (Issue No:01, Issue Date – 01.03.2023)	mg/m^3	BDL (D.L – 1.1)	-

Remarks: Limits: *National Ambient air quality standards from CPCB. BDL- Below detectable limit. DL –Detectable limit

.

For Shrient Analytical and Research Labs Pvt. Ltd

Verified

Shrient Analytical & Research Labs Pvt. Ltd. Chennai - 45

Authorized Signatory
J. GNANAPRAKASAM
Technical Manager

*****END OF THE REPORT*****

Please Contact:
For any Technical Issues & Complaints: technical@shrientanalytical.com

Terms and conditions:

(1) The test items will not be retained for more than 15 days from the date of issue of test report. (2) The results relate only to the items tested (3) The test report shall not be reproduced except in full without the written approval of the laboratory (4) Any use for advertising purposes must be granted in writing. This technical report may only be quoted in full. This report is the result of a single examination of the object in question and is not generally applicable evaluation of the quality of other products in regular production. For further details, please see testing and certification regulation, chapter A-3.4. (5) The correctness of the information related to sample(s) in the Test Request Form/Customer letterhead/Email is the customer's responsibility. The laboratory reports the said information in the test report and is not liable for the same.

Shrient Analytical and Research Labs Pvt. Ltd

416/15, Dhargas Road, West Tambaram, Chennai- 600045
Phone Number +91 82208 36377 Email: - **info@shrientanalytical.com**
www.shrientanalytical.com

TEST REPORT

Report No.	SARL/2026/1459	Report Date.	17.04.2026

Customer Name & Address	Rough Stone & Gravel quarry of Thiru. B. Gopalakrishnan, extent of 2.37.0 Ha at S.F. Nos. 50/4, 50/5A, 51/1, 51/2, 51/3, 51/4, 51/5, 51/6, 51/7 & 51/8 of Vadipatti North Village, Palani Taluk, Dindigul District, Tamil Nadu.
Sample Description	AMBIENT AIR QUALITY
Sampling Procedure	IS – 5182 (Part – 14: 2000 & Part – V: Reaffirmed - 2003), CPCB Guide lines

Sample Location	A3-Kavalapatti
Positioned height of Sampler	1.5 M above Ground Level

Customer Reference	By Mail	Sampling Duration	24 hrs
Sample Reference No	SARL/A/CHE-1459	Sample Received on	13.04.2026
Sample Collected by	LABORATORY	Test Commenced on	13.04.2026
Sample Collected on	10.04.2026	Test Completed on	17.04.2026
Temperature	37°C	Relative Humidity	33%
Sample Condition	Fit for Analysis		

S. No.	Parameters	Protocol	Unit	Results	*Limits
1	Particulate Matter less than 10micron size (PM_{10})	IS:5182: Part 23:2006	$\mu g/m^3$	47.3	100
2	Particulate Matter less than 2.5micron size ($PM_{2.5}$)	IS 5182 (Part 24):2019	$\mu g/m^3$	21.5	60
3	Sulphur dioxide (SO_2)	IS:5182: Part 02:2001	$\mu g/m^3$	5.2	80
4	Nitrogen Dioxide (NO_2)	IS:5182: Part 06:2006	$\mu g/m^3$	7.7	80
5	Carbon monoxide (CO)	SARL/IOP/013 (Issue No:01, Issue Date – 01.03.2023)	mg/m^3	BDL (D.L – 1.1)	-

Remarks: Limits: *National Ambient air quality standards from CPCB. BDL- Below detectable limit. DL –Detectable limit

.

For Shrient Analytical and Research Labs Pvt. Ltd

Verified

Shrient Analytical & Research Labs Pvt. Ltd. Chennai - 45.

Authorized Signatory
J. GNANAPRAKASAM
Technical Manager

*****END OF THE REPORT*****

Please Contact:
For any Technical Issues & Complaints: technical@shrientanalytical.com

Terms and conditions:

(1) The test items will not be retained for more than 15 days from the date of issue of test report. (2) The results relate only to the items tested (3) The test report shall not be reproduced except in full without the written approval of the laboratory (4) Any use for advertising purposes must be granted in writing. This technical report may only be quoted in full. This report is the result of a single examination of the object in question and is not generally applicable evaluation of the quality of other products in regular production. For further details, please see testing and certification regulation, chapter A-3.4. (5) The correctness of the information related to sample(s) in the Test Request Form/Customer letterhead/Email is the customer's responsibility. The laboratory reports the said information in the test report and is not liable for the same.

Shrient Analytical and Research Labs Pvt. Ltd

416/15, Dhargas Road, West Tambaram, Chennai- 600045
Phone Number +91 82208 36377 Email: - **info@shrientanalytical.com**
www.shrientanalytical.com

TEST REPORT

Report No.	SARL/2026/1460	Report Date.	17.04.2026

Customer Name & Address	Rough Stone & Gravel quarry of Thiru. B. Gopalakrishnan, extent of 2.37.0 Ha at S.F. Nos. 50/4, 50/5A, 51/1, 51/2, 51/3, 51/4, 51/5, 51/6, 51/7 & 51/8 of Vadipatti North Village, Palani Taluk, Dindigul District, Tamil Nadu.
Sample Description	AMBIENT AIR QUALITY
Sampling Procedure	IS – 5182 (Part – 14: 2000 & Part – V: Reaffirmed - 2003), CPCB Guide lines

Sample Location	A4-Kasanayampatty
Positioned height of Sampler	1.5 M above Ground Level

Customer Reference	By Mail	Sampling Duration	24 hrs
Sample Reference No	SARL/A/CHE-1460	Sample Received on	13.04.2026
Sample Collected by	LABORATORY	Test Commenced on	13.04.2026
Sample Collected on	10.04.2026	Test Completed on	17.04.2026
Temperature	37°C	Relative Humidity	33%
Sample Condition	Fit for Analysis		

S. No.	Parameters	Protocol	Unit	Results	*Limits
1	Particulate Matter less than 10micron size (PM_{10})	IS:5182: Part 23:2006	$\mu g/m^3$	46.5	100
2	Particulate Matter less than 2.5micron size ($PM_{2.5}$)	IS 5182 (Part 24):2019	$\mu g/m^3$	21.5	60
3	Sulphur dioxide (SO_2)	IS:5182: Part 02:2001	$\mu g/m^3$	6.6	80
4	Nitrogen Dioxide (NO_2)	IS:5182: Part 06:2006	$\mu g/m^3$	9.8	80
5	Carbon monoxide (CO)	SARL/IOP/013 (Issue No:01, Issue Date – 01.03.2023)	mg/m^3	BDL (D.L – 1.1)	-

Remarks: Limits: *National Ambient air quality standards from CPCB. BDL- Below detectable limit. DL –Detectable limit

.

For Shrient Analytical and Research Labs Pvt. Ltd

Verified

Shrient Analytical & Research Labs Pvt. Ltd. Chennai - 45.

Authorized Signatory
J. GNANAPRAKASAM
Technical Manager

*****END OF THE REPORT*****

Please Contact:
For any Technical Issues & Complaints: technical@shrientanalytical.com

Terms and conditions:

(1) The test items will not be retained for more than 15 days from the date of issue of test report. (2) The results relate only to the items tested (3) The test report shall not be reproduced except in full without the written approval of the laboratory (4) Any use for advertising purposes must be granted in writing. This technical report may only be quoted in full. This report is the result of a single examination of the object in question and is not generally applicable evaluation of the quality of other products in regular production. For further details, please see testing and certification regulation, chapter A-3.4. (5) The correctness of the information related to sample(s) in the Test Request Form/Customer letterhead/Email is the customer's responsibility. The laboratory reports the said information in the test report and is not liable for the same.

Shrient Analytical and Research Labs Pvt. Ltd

416/15, Dhargas Road, West Tambaram, Chennai- 600045
Phone Number +91 82208 36377 Email: - **info@shrientanalytical.com**
www.shrientanalytical.com

TEST REPORT

Report No.	SARL/2026/1461	Report Date.	17.04.2026

Customer Name & Address	Rough Stone & Gravel quarry of Thiru. B. Gopalakrishnan, extent of 2.37.0 Ha at S.F. Nos. 50/4, 50/5A, 51/1, 51/2, 51/3, 51/4, 51/5, 51/6, 51/7 & 51/8 of Vadipatti North Village, Palani Taluk, Dindigul District, Tamil Nadu.
Sample Description	AMBIENT AIR QUALITY
Sampling Procedure	IS – 5182 (Part – 14: 2000 & Part – V: Reaffirmed - 2003), CPCB Guide lines

Sample Location	A1- Within Mine Lease area
Positioned height of Sampler	1.5 M above Ground Level

Customer Reference	By Mail	Sampling Duration	24 hrs
Sample Reference No	SARL/A/CHE-1461	Sample Received on	13.04.2026
Sample Collected by	LABORATORY	Test Commenced on	13.04.2026
Sample Collected on	11.04.2026	Test Completed on	17.04.2026
Temperature	36°C	Relative Humidity	33%
Sample Condition	Fit for Analysis		

S. No.	Parameters	Protocol	Unit	Results	*Limits
1	Particulate Matter less than 10micron size (PM_{10})	IS:5182: Part 23:2006	$\mu g/m^3$	59.1	100
2	Particulate Matter less than 2.5micron size ($PM_{2.5}$)	IS 5182 (Part 24):2019	$\mu g/m^3$	28.1	60
3	Sulphur dioxide (SO_2)	IS:5182: Part 02:2001	$\mu g/m^3$	6.4	80
4	Nitrogen Dioxide (NO_2)	IS:5182: Part 06:2006	$\mu g/m^3$	9.4	80
5	Carbon monoxide (CO)	SARL/IOP/013 (Issue No:01, Issue Date – 01.03.2023)	mg/m^3	BDL (D.L – 1.1)	-

Remarks: Limits: *National Ambient air quality standards from CPCB. BDL- Below detectable limit. DL –Detectable limit

.

For Shrient Analytical and Research Labs Pvt. Ltd

Verified

Authorized Signatory
J. GNANAPRAKASAM
Technical Manager

END OF THE REPORT

Please Contact:
For any Technical Issues & Complaints: technical@shrientanalytical.com

Terms and conditions:

(1) The test items will not be retained for more than 15 days from the date of issue of test report. (2) The results relate only to the items tested (3) The test report shall not be reproduced except in full without the written approval of the laboratory (4) Any use for advertising purposes must be granted in writing. This technical report may only be quoted in full. This report is the result of a single examination of the object in question and is not generally applicable evaluation of the quality of other products in regular production. For further details, please see testing and certification regulation, chapter A-3.4. (5) The correctness of the information related to sample(s) in the Test Request Form/Customer letterhead/Email is the customer's responsibility. The laboratory reports the said information in the test report and is not liable for the same.

Shrient Analytical and Research Labs Pvt. Ltd

416/15, Dhargas Road, West Tambaram, Chennai- 600045
Phone Number +91 82208 36377 Email: - **info@shrientanalytical.com**
www.shrientanalytical.com

TEST REPORT

Report No.	SARL/2026/1462	Report Date.	17.04.2026

Customer Name & Address	Rough Stone & Gravel quarry of Thiru. B. Gopalakrishnan, extent of 2.37.0 Ha at S.F. Nos. 50/4, 50/5A, 51/1, 51/2, 51/3, 51/4, 51/5, 51/6, 51/7 & 51/8 of Vadipatti North Village, Palani Taluk, Dindigul District, Tamil Nadu.
Sample Description	AMBIENT AIR QUALITY
Sampling Procedure	IS – 5182 (Part – 14: 2000 & Part – V: Reaffirmed - 2003), CPCB Guide lines

Sample Location	A2-Pappampatti
Positioned height of Sampler	1.5 M above Ground Level

Customer Reference	By Mail	Sampling Duration	24 hrs
Sample Reference No	SARL/A/CHE-1462	Sample Received on	13.04.2026
Sample Collected by	LABORATORY	Test Commenced on	13.04.2026
Sample Collected on	11.04.2026	Test Completed on	17.04.2026
Temperature	36°C	Relative Humidity	33%
Sample Condition	Fit for Analysis		

S. No.	Parameters	Protocol	Unit	Results	*Limits
1	Particulate Matter less than 10micron size (PM_{10})	IS:5182: Part 23:2006	$\mu g/m^3$	60.3	100
2	Particulate Matter less than 2.5micron size ($PM_{2.5}$)	IS 5182 (Part 24):2019	$\mu g/m^3$	27.8	60
3	Sulphur dioxide (SO_2)	IS:5182: Part 02:2001	$\mu g/m^3$	7.3	80
4	Nitrogen Dioxide (NO_2)	IS:5182: Part 06:2006	$\mu g/m^3$	10.7	80
5	Carbon monoxide (CO)	SARL/IOP/013 (Issue No:01, Issue Date – 01.03.2023)	mg/m^3	BDL (D.L – 1.1)	-

Remarks: Limits: *National Ambient air quality standards from CPCB. BDL- Below detectable limit. DL –Detectable limit

.

For Shrient Analytical and Research Labs Pvt. Ltd

Verified

Shrient Analytical & Research Labs Pvt. Ltd. Chennai - 45.

Authorized Signatory
J. GNANAPRAKASAM
Technical Manager

*****END OF THE REPORT*****

Please Contact:
For any Technical Issues & Complaints: technical@shrientanalytical.com

Terms and conditions:

(1) The test items will not be retained for more than 15 days from the date of issue of test report. (2) The results relate only to the items tested (3) The test report shall not be reproduced except in full without the written approval of the laboratory (4) Any use for advertising purposes must be granted in writing. This technical report may only be quoted in full. This report is the result of a single examination of the object in question and is not generally applicable evaluation of the quality of other products in regular production. For further details, please see testing and certification regulation, chapter A-3.4. (5) The correctness of the information related to sample(s) in the Test Request Form/Customer letterhead/Email is the customer's responsibility. The laboratory reports the said information in the test report and is not liable for the same.

Shrient Analytical and Research Labs Pvt. Ltd

416/15, Dhargas Road, West Tambaram, Chennai- 600045
Phone Number +91 82208 36377 Email: - **info@shrientanalytical.com**
www.shrientanalytical.com

TEST REPORT

Report No.	SARL/2026/1463	Report Date.	17.04.2026

Customer Name & Address	Rough Stone & Gravel quarry of Thiru. B. Gopalakrishnan, extent of 2.37.0 Ha at S.F. Nos. 50/4, 50/5A, 51/1, 51/2, 51/3, 51/4, 51/5, 51/6, 51/7 & 51/8 of Vadipatti North Village, Palani Taluk, Dindigul District, Tamil Nadu.
Sample Description	AMBIENT AIR QUALITY
Sampling Procedure	IS – 5182 (Part – 14: 2000 & Part – V: Reaffirmed - 2003), CPCB Guide lines

Sample Location	A1- Within Mine Lease area
Positioned height of Sampler	1.5 M above Ground Level

Customer Reference	By Mail	Sampling Duration	24 hrs
Sample Reference No	SARL/A/CHE-1463	Sample Received on	13.04.2026
Sample Collected by	LABORATORY	Test Commenced on	13.04.2026
Sample Collected on	12.04.2026	Test Completed on	17.04.2026
Temperature	36°C	Relative Humidity	29%
Sample Condition	Fit for Analysis		

S. No.	Parameters	Protocol	Unit	Results	*Limits
1	Particulate Matter less than 10micron size (PM_{10})	IS:5182: Part 23:2006	$\mu g/m^3$	63.9	100
2	Particulate Matter less than 2.5micron size ($PM_{2.5}$)	IS 5182 (Part 24):2019	$\mu g/m^3$	30.4	60
3	Sulphur dioxide (SO_2)	IS:5182: Part 02:2001	$\mu g/m^3$	6.9	80
4	Nitrogen Dioxide (NO_2)	IS:5182: Part 06:2006	$\mu g/m^3$	9.8	80
5	Carbon monoxide (CO)	SARL/IOP/013 (Issue No:01, Issue Date – 01.03.2023)	mg/m^3	BDL (D.L – 1.1)	-

Remarks: Limits: *National Ambient air quality standards from CPCB. BDL- Below detectable limit. DL –Detectable limit

.

For Shrient Analytical and Research Labs Pvt. Ltd

Verified

Authorized Signatory
J. GNANAPRAKASAM
Technical Manager

*****END OF THE REPORT*****

Please Contact:
For any Technical Issues & Complaints: technical@shrientanalytical.com

Terms and conditions:

(1) The test items will not be retained for more than 15 days from the date of issue of test report. (2) The results relate only to the items tested (3) The test report shall not be reproduced except in full without the written approval of the laboratory (4) Any use for advertising purposes must be granted in writing. This technical report may only be quoted in full. This report is the result of a single examination of the object in question and is not generally applicable evaluation of the quality of other products in regular production. For further details, please see testing and certification regulation, chapter A-3.4. (5) The correctness of the information related to sample(s) in the Test Request Form/Customer letterhead/Email is the customer's responsibility. The laboratory reports the said information in the test report and is not liable for the same.

Shrient Analytical and Research Labs Pvt. Ltd

416/15, Dhargas Road, West Tambaram, Chennai- 600045
Phone Number +91 82208 36377 Email: - **info@shrientanalytical.com**
www.shrientanalytical.com

TEST REPORT

Report No.	SARL/2026/1464	Report Date.	17.04.2026

Customer Name & Address	Rough Stone & Gravel quarry of Thiru. B. Gopalakrishnan, extent of 2.37.0 Ha at S.F. Nos. 50/4, 50/5A, 51/1, 51/2, 51/3, 51/4, 51/5, 51/6, 51/7 & 51/8 of Vadipatti North Village, Palani Taluk, Dindigul District, Tamil Nadu.
Sample Description	AMBIENT AIR QUALITY
Sampling Procedure	IS – 5182 (Part – 14: 2000 & Part – V: Reaffirmed - 2003), CPCB Guide lines

Sample Location	A2-Pappampatti
Positioned height of Sampler	1.5 M above Ground Level

Customer Reference	By Mail	Sampling Duration	24 hrs
Sample Reference No	SARL/A/CHE-1464	Sample Received on	13.04.2026
Sample Collected by	LABORATORY	Test Commenced on	13.04.2026
Sample Collected on	12.04.2026	Test Completed on	17.04.2026
Temperature	36°C	Relative Humidity	29%
Sample Condition	Fit for Analysis		

S. No.	Parameters	Protocol	Unit	Results	*Limits
1	Particulate Matter less than 10micron size (PM_{10})	IS:5182: Part 23:2006	$\mu g/m^3$	56.1	100
2	Particulate Matter less than 2.5micron size ($PM_{2.5}$)	IS 5182 (Part 24):2019	$\mu g/m^3$	25.8	60
3	Sulphur dioxide (SO_2)	IS:5182: Part 02:2001	$\mu g/m^3$	6.8	80
4	Nitrogen Dioxide (NO_2)	IS:5182: Part 06:2006	$\mu g/m^3$	9.6	80
5	Carbon monoxide (CO)	SARL/IOP/013 (Issue No:01, Issue Date – 01.03.2023)	mg/m^3	BDL (D.L – 1.1)	-

Remarks: Limits: *National Ambient air quality standards from CPCB. BDL- Below detectable limit. DL –Detectable limit

.

For Shrient Analytical and Research Labs Pvt. Ltd

Verified

Shrient Analytical & Research Labs Pvt. Ltd. Chennai - 45.

Authorized Signatory
J. GNANAPRAKASAM
Technical Manager

*****END OF THE REPORT*****

Please Contact:
For any Technical Issues & Complaints: technical@shrientanalytical.com

Terms and conditions:

(1) The test items will not be retained for more than 15 days from the date of issue of test report. (2) The results relate only to the items tested (3) The test report shall not be reproduced except in full without the written approval of the laboratory (4) Any use for advertising purposes must be granted in writing. This technical report may only be quoted in full. This report is the result of a single examination of the object in question and is not generally applicable evaluation of the quality of other products in regular production. For further details, please see testing and certification regulation, chapter A-3.4. (5) The correctness of the information related to sample(s) in the Test Request Form/Customer letterhead/Email is the customer's responsibility. The laboratory reports the said information in the test report and is not liable for the same.

Shrient Analytical and Research Labs Pvt. Ltd

416/15, Dhargas Road, West Tambaram, Chennai- 600045
Phone Number +91 82208 36377 Email: - **info@shrientanalytical.com**
www.shrientanalytical.com

TEST REPORT

Report No.	SARL/2026/1541	Report Date.	24.04.2026

Customer Name & Address	Rough Stone & Gravel quarry of Thiru. B. Gopalakrishnan, extent of 2.37.0 Ha at S.F. Nos. 50/4, 50/5A, 51/1, 51/2, 51/3, 51/4, 51/5, 51/6, 51/7 & 51/8 of Vadipatti North Village, Palani Taluk, Dindigul District, Tamil Nadu.
Sample Description	AMBIENT AIR QUALITY
Sampling Procedure	IS – 5182 (Part – 14: 2000 & Part – V: Reaffirmed - 2003), CPCB Guide lines

Sample Location	A1- Within Mine Lease area
Positioned height of Sampler	1.5 M above Ground Level

Customer Reference	By Mail	Sampling Duration	24 hrs
Sample Reference No	SARL/A/CHE-1541	Sample Received on	20.04.2026
Sample Collected by	LABORATORY	Test Commenced on	20.04.2026
Sample Collected on	14.04.2026	Test Completed on	24.04.2026
Temperature	38°C	Relative Humidity	24%
Sample Condition	Fit for Analysis		

S. No.	Parameters	Protocol	Unit	Results	*Limits
1	Particulate Matter less than 10micron size (PM_{10})	IS:5182: Part 23:2006	$\mu g/m^3$	48.6	100
2	Particulate Matter less than 2.5micron size ($PM_{2.5}$)	IS 5182 (Part 24):2019	$\mu g/m^3$	23.1	60
3	Sulphur dioxide (SO_2)	IS:5182: Part 02:2001	$\mu g/m^3$	5.5	80
4	Nitrogen Dioxide (NO_2)	IS:5182: Part 06:2006	$\mu g/m^3$	8.4	80
5	Carbon monoxide (CO)	SARL/IOP/013 (Issue No:01, Issue Date – 01.03.2023)	mg/m^3	BDL(DL-1.1)	-

Remarks: Limits: *National Ambient air quality standards from CPCB. BDL- Below detectable limit. DL –Detectable limit

.

For Shrient Analytical and Research Labs Pvt. Ltd

Verified

Authorized Signatory
J. GNANAPRAKASAM
Technical Manager

END OF THE REPORT

Please Contact:
For any Technical Issues & Complaints: technical@shrientanalytical.com

Terms and conditions:

(1) The test items will not be retained for more than 15 days from the date of issue of test report. (2) The results relate only to the items tested (3) The test report shall not be reproduced except in full without the written approval of the laboratory (4) Any use for advertising purposes must be granted in writing. This technical report may only be quoted in full. This report is the result of a single examination of the object in question and is not generally applicable evaluation of the quality of other products in regular production. For further details, please see testing and certification regulation, chapter A-3.4. (5) The correctness of the information related to sample(s) in the Test Request Form/Customer letterhead/Email is the customer's responsibility. The laboratory reports the said information in the test report and is not liable for the same.

Shrient Analytical and Research Labs Pvt. Ltd

416/15, Dhargas Road, West Tambaram, Chennai- 600045
Phone Number +91 82208 36377 Email: - **info@shrientanalytical.com**
www.shrientanalytical.com

TEST REPORT

Report No.	SARL/2026/1542	Report Date.	24.04.2026

Customer Name & Address	Rough Stone & Gravel quarry of Thiru. B. Gopalakrishnan, extent of 2.37.0 Ha at S.F. Nos. 50/4, 50/5A, 51/1, 51/2, 51/3, 51/4, 51/5, 51/6, 51/7 & 51/8 of Vadipatti North Village, Palani Taluk, Dindigul District, Tamil Nadu.
Sample Description	AMBIENT AIR QUALITY
Sampling Procedure	IS – 5182 (Part – 14: 2000 & Part – V: Reaffirmed - 2003), CPCB Guide lines

Sample Location	A2-Pappampatti
Positioned height of Sampler	1.5 M above Ground Level

Customer Reference	By Mail	Sampling Duration	24 hrs
Sample Reference No	SARL/A/CHE-1542	Sample Received on	20.04.2026
Sample Collected by	LABORATORY	Test Commenced on	20.04.2026
Sample Collected on	14.04.2026	Test Completed on	24.04.2026
Temperature	38°C	Relative Humidity	24%
Sample Condition	Fit for Analysis		

S. No.	Parameters	Protocol	Unit	Results	*Limits
1	Particulate Matter less than 10micron size (PM_{10})	IS:5182: Part 23:2006	$\mu g/m^3$	44.3	100
2	Particulate Matter less than 2.5micron size ($PM_{2.5}$)	IS 5182 (Part 24):2019	$\mu g/m^3$	20.4	60
3	Sulphur dioxide (SO_2)	IS:5182: Part 02:2001	$\mu g/m^3$	5.3	80
4	Nitrogen Dioxide (NO_2)	IS:5182: Part 06:2006	$\mu g/m^3$	8.0	80
5	Carbon monoxide (CO)	SARL/IOP/013 (Issue No:01, Issue Date – 01.03.2023)	mg/m^3	BDL(DL-1.1)	-

Remarks: Limits: *National Ambient air quality standards from CPCB. BDL- Below detectable limit. DL –Detectable limit

.

For Shrient Analytical and Research Labs Pvt. Ltd

Verified

Authorized Signatory
J. GNANAPRAKASAM
Technical Manager

END OF THE REPORT

Please Contact:
For any Technical Issues & Complaints: technical@shrientanalytical.com

Terms and conditions:

(1) The test items will not be retained for more than 15 days from the date of issue of test report. (2) The results relate only to the items tested (3) The test report shall not be reproduced except in full without the written approval of the laboratory (4) Any use for advertising purposes must be granted in writing. This technical report may only be quoted in full. This report is the result of a single examination of the object in question and is not generally applicable evaluation of the quality of other products in regular production. For further details, please see testing and certification regulation, chapter A-3.4. (5) The correctness of the information related to sample(s) in the Test Request Form/Customer letterhead/Email is the customer's responsibility. The laboratory reports the said information in the test report and is not liable for the same.

Shrient Analytical and Research Labs Pvt. Ltd

416/15, Dhargas Road, West Tambaram, Chennai- 600045
Phone Number +91 82208 36377 Email: - **info@shrientanalytical.com**
www.shrientanalytical.com

TEST REPORT

Report No.	SARL/2026/1543	Report Date.	24.04.2026

Customer Name & Address	Rough Stone & Gravel quarry of Thiru. B. Gopalakrishnan, extent of 2.37.0 Ha at S.F. Nos. 50/4, 50/5A, 51/1, 51/2, 51/3, 51/4, 51/5, 51/6, 51/7 & 51/8 of Vadipatti North Village, Palani Taluk, Dindigul District, Tamil Nadu.
Sample Description	AMBIENT AIR QUALITY
Sampling Procedure	IS – 5182 (Part – 14: 2000 & Part – V: Reaffirmed - 2003), CPCB Guide lines

Sample Location	A1- Within Mine Lease area
Positioned height of Sampler	1.5 M above Ground Level

Customer Reference	By Mail	Sampling Duration	24 hrs
Sample Reference No	SARL/A/CHE-1543	Sample Received on	20.04.2026
Sample Collected by	LABORATORY	Test Commenced on	20.04.2026
Sample Collected on	15.04.2026	Test Completed on	24.04.2026
Temperature	38°C	Relative Humidity	22%
Sample Condition	Fit for Analysis		

S. No.	Parameters	Protocol	Unit	Results	*Limits
1	Particulate Matter less than 10micron size (PM_{10})	IS:5182: Part 23:2006	$\mu g/m^3$	54.4	100
2	Particulate Matter less than 2.5micron size ($PM_{2.5}$)	IS 5182 (Part 24):2019	$\mu g/m^3$	25.9	60
3	Sulphur dioxide (SO_2)	IS:5182: Part 02:2001	$\mu g/m^3$	6.0	80
4	Nitrogen Dioxide (NO_2)	IS:5182: Part 06:2006	$\mu g/m^3$	9.0	80
5	Carbon monoxide (CO)	SARL/IOP/013 (Issue No:01, Issue Date – 01.03.2023)	mg/m^3	BDL(DL-1.1)	-

Remarks: Limits: *National Ambient air quality standards from CPCB. BDL- Below detectable limit. DL –Detectable limit

.

For Shrient Analytical and Research Labs Pvt. Ltd

Verified

Authorized Signatory
J. GNANAPRAKASAM
Technical Manager

END OF THE REPORT

Please Contact:
For any Technical Issues & Complaints: technical@shrientanalytical.com

Terms and conditions:

(1) The test items will not be retained for more than 15 days from the date of issue of test report. (2) The results relate only to the items tested (3) The test report shall not be reproduced except in full without the written approval of the laboratory (4) Any use for advertising purposes must be granted in writing. This technical report may only be quoted in full. This report is the result of a single examination of the object in question and is not generally applicable evaluation of the quality of other products in regular production. For further details, please see testing and certification regulation, chapter A-3.4. (5) The correctness of the information related to sample(s) in the Test Request Form/Customer letterhead/Email is the customer's responsibility. The laboratory reports the said information in the test report and is not liable for the same.

Shrient Analytical and Research Labs Pvt. Ltd

416/15, Dhargas Road, West Tambaram, Chennai- 600045
Phone Number +91 82208 36377 Email: - **info@shrientanalytical.com**
www.shrientanalytical.com

TEST REPORT

Report No.	SARL/2026/1544	Report Date.	24.04.2026

Customer Name & Address	Rough Stone & Gravel quarry of Thiru. B. Gopalakrishnan, extent of 2.37.0 Ha at S.F. Nos. 50/4, 50/5A, 51/1, 51/2, 51/3, 51/4, 51/5, 51/6, 51/7 & 51/8 of Vadipatti North Village, Palani Taluk, Dindigul District, Tamil Nadu.
Sample Description	AMBIENT AIR QUALITY
Sampling Procedure	IS – 5182 (Part – 14: 2000 & Part – V: Reaffirmed - 2003), CPCB Guide lines

Sample Location	A2-Pappampatti
Positioned height of Sampler	1.5 M above Ground Level

Customer Reference	By Mail	Sampling Duration	24 hrs
Sample Reference No	SARL/A/CHE-1544	Sample Received on	20.04.2026
Sample Collected by	LABORATORY	Test Commenced on	20.04.2026
Sample Collected on	15.04.2026	Test Completed on	24.04.2026
Temperature	38°C	Relative Humidity	22%
Sample Condition	Fit for Analysis		

S. No.	Parameters	Protocol	Unit	Results	*Limits
1	Particulate Matter less than 10micron size (PM_{10})	IS:5182: Part 23:2006	$\mu g/m^3$	51.4	100
2	Particulate Matter less than 2.5micron size ($PM_{2.5}$)	IS 5182 (Part 24):2019	$\mu g/m^3$	23.6	60
3	Sulphur dioxide (SO_2)	IS:5182: Part 02:2001	$\mu g/m^3$	6.1	80
4	Nitrogen Dioxide (NO_2)	IS:5182: Part 06:2006	$\mu g/m^3$	9.0	80
5	Carbon monoxide (CO)	SARL/IOP/013 (Issue No:01, Issue Date – 01.03.2023)	mg/m^3	BDL(DL-1.1)	-

Remarks: Limits: *National Ambient air quality standards from CPCB. BDL- Below detectable limit. DL –Detectable limit

.

For Shrient Analytical and Research Labs Pvt. Ltd

Verified

Authorized Signatory
J. GNANAPRAKASAM
Technical Manager

END OF THE REPORT

Please Contact:
For any Technical Issues & Complaints: technical@shrientanalytical.com

Terms and conditions:

(1) The test items will not be retained for more than 15 days from the date of issue of test report. (2) The results relate only to the items tested (3) The test report shall not be reproduced except in full without the written approval of the laboratory (4) Any use for advertising purposes must be granted in writing. This technical report may only be quoted in full. This report is the result of a single examination of the object in question and is not generally applicable evaluation of the quality of other products in regular production. For further details, please see testing and certification regulation, chapter A-3.4. (5) The correctness of the information related to sample(s) in the Test Request Form/Customer letterhead/Email is the customer's responsibility. The laboratory reports the said information in the test report and is not liable for the same.

Shrient Analytical and Research Labs Pvt. Ltd

416/15, Dhargas Road, West Tambaram, Chennai- 600045
Phone Number +91 82208 36377 Email: - **info@shrientanalytical.com**
www.shrientanalytical.com

TEST REPORT

Report No.	SARL/2026/1545	Report Date.	24.04.2026

Customer Name & Address	Rough Stone & Gravel quarry of Thiru. B. Gopalakrishnan, extent of 2.37.0 Ha at S.F. Nos. 50/4, 50/5A, 51/1, 51/2, 51/3, 51/4, 51/5, 51/6, 51/7 & 51/8 of Vadipatti North Village, Palani Taluk, Dindigul District, Tamil Nadu.
Sample Description	AMBIENT AIR QUALITY
Sampling Procedure	IS – 5182 (Part – 14: 2000 & Part – V: Reaffirmed - 2003), CPCB Guide lines

Sample Location	A3-Kavalapatti
Positioned height of Sampler	1.5 M above Ground Level

Customer Reference	By Mail	Sampling Duration	24 hrs
Sample Reference No	SARL/A/CHE-1545	Sample Received on	20.04.2026
Sample Collected by	LABORATORY	Test Commenced on	20.04.2026
Sample Collected on	16.04.2026	Test Completed on	24.04.2026
Temperature	38°C	Relative Humidity	22%
Sample Condition	Fit for Analysis		

S. No.	Parameters	Protocol	Unit	Results	*Limits
1	Particulate Matter less than 10micron size (PM_{10})	IS:5182: Part 23:2006	$\mu g/m^3$	48.8	100
2	Particulate Matter less than 2.5micron size ($PM_{2.5}$)	IS 5182 (Part 24):2019	$\mu g/m^3$	22.2	60
3	Sulphur dioxide (SO_2)	IS:5182: Part 02:2001	$\mu g/m^3$	5.5	80
4	Nitrogen Dioxide (NO_2)	IS:5182: Part 06:2006	$\mu g/m^3$	8.0	80
5	Carbon monoxide (CO)	SARL/IOP/013 (Issue No:01, Issue Date – 01.03.2023)	mg/m^3	BDL(DL-1.1)	-

Remarks: Limits: *National Ambient air quality standards from CPCB. BDL- Below detectable limit. DL –Detectable limit

.

For Shrient Analytical and Research Labs Pvt. Ltd

Verified

Authorized Signatory
J. GNANAPRAKASAM
Technical Manager

END OF THE REPORT

Please Contact:
For any Technical Issues & Complaints: technical@shrientanalytical.com

Terms and conditions:

(1) The test items will not be retained for more than 15 days from the date of issue of test report. (2) The results relate only to the items tested (3) The test report shall not be reproduced except in full without the written approval of the laboratory (4) Any use for advertising purposes must be granted in writing. This technical report may only be quoted in full. This report is the result of a single examination of the object in question and is not generally applicable evaluation of the quality of other products in regular production. For further details, please see testing and certification regulation, chapter A-3.4. (5) The correctness of the information related to sample(s) in the Test Request Form/Customer letterhead/Email is the customer's responsibility. The laboratory reports the said information in the test report and is not liable for the same.

Shrient Analytical and Research Labs Pvt. Ltd

416/15, Dhargas Road, West Tambaram, Chennai- 600045
Phone Number +91 82208 36377 Email: - **info@shrientanalytical.com**
www.shrientanalytical.com

TEST REPORT

Report No.	SARL/2026/1546	Report Date.	24.04.2026

Customer Name & Address	Rough Stone & Gravel quarry of Thiru. B. Gopalakrishnan, extent of 2.37.0 Ha at S.F. Nos. 50/4, 50/5A, 51/1, 51/2, 51/3, 51/4, 51/5, 51/6, 51/7 & 51/8 of Vadipatti North Village, Palani Taluk, Dindigul District, Tamil Nadu.
Sample Description	AMBIENT AIR QUALITY
Sampling Procedure	IS – 5182 (Part – 14: 2000 & Part – V: Reaffirmed - 2003), CPCB Guide lines

Sample Location	A4-Kasanayampatty
Positioned height of Sampler	1.5 M above Ground Level

Customer Reference	By Mail	Sampling Duration	24 hrs
Sample Reference No	SARL/A/CHE-1546	Sample Received on	20.04.2026
Sample Collected by	LABORATORY	Test Commenced on	20.04.2026
Sample Collected on	16.04.2026	Test Completed on	24.04.2026
Temperature	38°C	Relative Humidity	22%
Sample Condition	Fit for Analysis		

S. No.	Parameters	Protocol	Unit	Results	*Limits
1	Particulate Matter less than 10micron size (PM_{10})	IS:5182: Part 23:2006	$\mu g/m^3$	45.3	100
2	Particulate Matter less than 2.5micron size ($PM_{2.5}$)	IS 5182 (Part 24):2019	$\mu g/m^3$	20.9	60
3	Sulphur dioxide (SO_2)	IS:5182: Part 02:2001	$\mu g/m^3$	6.2	80
4	Nitrogen Dioxide (NO_2)	IS:5182: Part 06:2006	$\mu g/m^3$	9.2	80
5	Carbon monoxide (CO)	SARL/IOP/013 (Issue No:01, Issue Date – 01.03.2023)	mg/m^3	BDL(DL-1.1)	-

Remarks: Limits: *National Ambient air quality standards from CPCB. BDL- Below detectable limit. DL –Detectable limit

.

For Shrient Analytical and Research Labs Pvt. Ltd

Verified

Shrient Analytical & Research Labs Pvt. Ltd. Chennai - 45

Authorized Signatory
J. GNANAPRAKASAM
Technical Manager

*****END OF THE REPORT*****

Please Contact:
For any Technical Issues & Complaints: technical@shrientanalytical.com

Terms and conditions:

(1) The test items will not be retained for more than 15 days from the date of issue of test report. (2) The results relate only to the items tested (3) The test report shall not be reproduced except in full without the written approval of the laboratory (4) Any use for advertising purposes must be granted in writing. This technical report may only be quoted in full. This report is the result of a single examination of the object in question and is not generally applicable evaluation of the quality of other products in regular production. For further details, please see testing and certification regulation, chapter A-3.4. (5) The correctness of the information related to sample(s) in the Test Request Form/Customer letterhead/Email is the customer's responsibility. The laboratory reports the said information in the test report and is not liable for the same.

Shrient Analytical and Research Labs Pvt. Ltd

416/15, Dhargas Road, West Tambaram, Chennai- 600045
Phone Number +91 82208 36377 Email: - **info@shrientanalytical.com**
www.shrientanalytical.com

TEST REPORT

Report No.	SARL/2026/1547	Report Date.	24.04.2026

Customer Name & Address	Rough Stone & Gravel quarry of Thiru. B. Gopalakrishnan, extent of 2.37.0 Ha at S.F. Nos. 50/4, 50/5A, 51/1, 51/2, 51/3, 51/4, 51/5, 51/6, 51/7 & 51/8 of Vadipatti North Village, Palani Taluk, Dindigul District, Tamil Nadu.
Sample Description	AMBIENT AIR QUALITY
Sampling Procedure	IS – 5182 (Part – 14: 2000 & Part – V: Reaffirmed - 2003), CPCB Guide lines

Sample Location	A3-Kavalapatti
Positioned height of Sampler	1.5 M above Ground Level

Customer Reference	By Mail	Sampling Duration	24 hrs
Sample Reference No	SARL/A/CHE-1547	Sample Received on	20.04.2026
Sample Collected by	LABORATORY	Test Commenced on	20.04.2026
Sample Collected on	17.04.2026	Test Completed on	24.04.2026
Temperature	38°C	Relative Humidity	22%
Sample Condition	Fit for Analysis		

S. No.	Parameters	Protocol	Unit	Results	*Limits
1	Particulate Matter less than 10micron size (PM_{10})	IS:5182: Part 23:2006	$\mu g/m^3$	45.4	100
2	Particulate Matter less than 2.5micron size ($PM_{2.5}$)	IS 5182 (Part 24):2019	$\mu g/m^3$	20.6	60
3	Sulphur dioxide (SO_2)	IS:5182: Part 02:2001	$\mu g/m^3$	4.7	80
4	Nitrogen Dioxide (NO_2)	IS:5182: Part 06:2006	$\mu g/m^3$	7.3	80
5	Carbon monoxide (CO)	SARL/IOP/013 (Issue No:01, Issue Date – 01.03.2023)	mg/m^3	BDL(DL-1.1)	-

Remarks: Limits: *National Ambient air quality standards from CPCB. BDL- Below detectable limit. DL –Detectable limit

.

For Shrient Analytical and Research Labs Pvt. Ltd

Verified

Authorized Signatory
J. GNANAPRAKASAM
Technical Manager

END OF THE REPORT

Please Contact:
For any Technical Issues & Complaints: technical@shrientanalytical.com

Terms and conditions:

(1) The test items will not be retained for more than 15 days from the date of issue of test report. (2) The results relate only to the items tested (3) The test report shall not be reproduced except in full without the written approval of the laboratory (4) Any use for advertising purposes must be granted in writing. This technical report may only be quoted in full. This report is the result of a single examination of the object in question and is not generally applicable evaluation of the quality of other products in regular production. For further details, please see testing and certification regulation, chapter A-3.4. (5) The correctness of the information related to sample(s) in the Test Request Form/Customer letterhead/Email is the customer's responsibility. The laboratory reports the said information in the test report and is not liable for the same.

Shrient Analytical and Research Labs Pvt. Ltd

416/15, Dhargas Road, West Tambaram, Chennai- 600045
Phone Number +91 82208 36377 Email: - **info@shrientanalytical.com**
www.shrientanalytical.com

TEST REPORT

Report No.	SARL/2026/1548	Report Date.	24.04.2026

Customer Name & Address	Rough Stone & Gravel quarry of Thiru. B. Gopalakrishnan, extent of 2.37.0 Ha at S.F. Nos. 50/4, 50/5A, 51/1, 51/2, 51/3, 51/4, 51/5, 51/6, 51/7 & 51/8 of Vadipatti North Village, Palani Taluk, Dindigul District, Tamil Nadu.
Sample Description	AMBIENT AIR QUALITY
Sampling Procedure	IS – 5182 (Part – 14: 2000 & Part – V: Reaffirmed - 2003), CPCB Guide lines

Sample Location	A4-Kasanayampatty
Positioned height of Sampler	1.5 M above Ground Level

Customer Reference	By Mail	Sampling Duration	24 hrs
Sample Reference No	SARL/A/CHE-1548	Sample Received on	20.04.2026
Sample Collected by	LABORATORY	Test Commenced on	20.04.2026
Sample Collected on	17.04.2026	Test Completed on	24.04.2026
Temperature	38°C	Relative Humidity	22%
Sample Condition	Fit for Analysis		

S. No.	Parameters	Protocol	Unit	Results	*Limits
1	Particulate Matter less than 10micron size (PM_{10})	IS:5182: Part 23:2006	$\mu g/m^3$	47.8	100
2	Particulate Matter less than 2.5micron size ($PM_{2.5}$)	IS 5182 (Part 24):2019	$\mu g/m^3$	22.1	60
3	Sulphur dioxide (SO_2)	IS:5182: Part 02:2001	$\mu g/m^3$	6.9	80
4	Nitrogen Dioxide (NO_2)	IS:5182: Part 06:2006	$\mu g/m^3$	10.4	80
5	Carbon monoxide (CO)	SARL/IOP/013 (Issue No:01, Issue Date – 01.03.2023)	mg/m^3	BDL(DL-1.1)	-

Remarks: Limits: *National Ambient air quality standards from CPCB. BDL- Below detectable limit. DL –Detectable limit

.

For Shrient Analytical and Research Labs Pvt. Ltd

Verified

Authorized Signatory
J. GNANAPRAKASAM
Technical Manager

END OF THE REPORT

Please Contact:
For any Technical Issues & Complaints: technical@shrientanalytical.com

Terms and conditions:

(1) The test items will not be retained for more than 15 days from the date of issue of test report. (2) The results relate only to the items tested (3) The test report shall not be reproduced except in full without the written approval of the laboratory (4) Any use for advertising purposes must be granted in writing. This technical report may only be quoted in full. This report is the result of a single examination of the object in question and is not generally applicable evaluation of the quality of other products in regular production. For further details, please see testing and certification regulation, chapter A-3.4. (5) The correctness of the information related to sample(s) in the Test Request Form/Customer letterhead/Email is the customer's responsibility. The laboratory reports the said information in the test report and is not liable for the same.

Shrient Analytical and Research Labs Pvt. Ltd

416/15, Dhargas Road, West Tambaram, Chennai- 600045
Phone Number +91 82208 36377 Email: - **info@shrientanalytical.com**
www.shrientanalytical.com

TEST REPORT

Report No.	SARL/2026/1549	Report Date.	24.04.2026

Customer Name & Address	Rough Stone & Gravel quarry of Thiru. B. Gopalakrishnan, extent of 2.37.0 Ha at S.F. Nos. 50/4, 50/5A, 51/1, 51/2, 51/3, 51/4, 51/5, 51/6, 51/7 & 51/8 of Vadipatti North Village, Palani Taluk, Dindigul District, Tamil Nadu.
Sample Description	AMBIENT AIR QUALITY
Sampling Procedure	IS – 5182 (Part – 14: 2000 & Part – V: Reaffirmed - 2003), CPCB Guide lines

Sample Location	A5- Chinnakalayamputhur
Positioned height of Sampler	1.5 M above Ground Level

Customer Reference	By Mail	Sampling Duration	24 hrs
Sample Reference No	SARL/A/CHE-1549	Sample Received on	20.04.2026
Sample Collected by	LABORATORY	Test Commenced on	20.04.2026
Sample Collected on	18.04.2026	Test Completed on	24.04.2026
Temperature	38°C	Relative Humidity	21%
Sample Condition	Fit for Analysis		

S. No.	Parameters	Protocol	Unit	Results	*Limits
1	Particulate Matter less than 10micron size (PM_{10})	IS:5182: Part 23:2006	$\mu g/m^3$	54.1	100
2	Particulate Matter less than 2.5micron size ($PM_{2.5}$)	IS 5182 (Part 24):2019	$\mu g/m^3$	24.5	60
3	Sulphur dioxide (SO_2)	IS:5182: Part 02:2001	$\mu g/m^3$	7.1	80
4	Nitrogen Dioxide (NO_2)	IS:5182: Part 06:2006	$\mu g/m^3$	10.7	80
5	Carbon monoxide (CO)	SARL/IOP/013 (Issue No:01, Issue Date – 01.03.2023)	mg/m^3	BDL(DL-1.1)	-

Remarks: Limits: *National Ambient air quality standards from CPCB. BDL- Below detectable limit. DL –Detectable limit

.

For Shrient Analytical and Research Labs Pvt. Ltd

Verified

Authorized Signatory
J. GNANAPRAKASAM
Technical Manager

END OF THE REPORT

Please Contact:
For any Technical Issues & Complaints: technical@shrientanalytical.com

Terms and conditions:

(1) The test items will not be retained for more than 15 days from the date of issue of test report. (2) The results relate only to the items tested (3) The test report shall not be reproduced except in full without the written approval of the laboratory (4) Any use for advertising purposes must be granted in writing. This technical report may only be quoted in full. This report is the result of a single examination of the object in question and is not generally applicable evaluation of the quality of other products in regular production. For further details, please see testing and certification regulation, chapter A-3.4. (5) The correctness of the information related to sample(s) in the Test Request Form/Customer letterhead/Email is the customer's responsibility. The laboratory reports the said information in the test report and is not liable for the same.

Shrient Analytical and Research Labs Pvt. Ltd

416/15, Dhargas Road, West Tambaram, Chennai- 600045
Phone Number +91 82208 36377 Email: - **info@shrientanalytical.com**
www.shrientanalytical.com

TEST REPORT

Report No.	SARL/2026/1550	Report Date.	24.04.2026

Customer Name & Address	Rough Stone & Gravel quarry of Thiru. B. Gopalakrishnan, extent of 2.37.0 Ha at S.F. Nos. 50/4, 50/5A, 51/1, 51/2, 51/3, 51/4, 51/5, 51/6, 51/7 & 51/8 of Vadipatti North Village, Palani Taluk, Dindigul District, Tamil Nadu.
Sample Description	AMBIENT AIR QUALITY
Sampling Procedure	IS – 5182 (Part – 14: 2000 & Part – V: Reaffirmed - 2003), CPCB Guide lines

Sample Location	A6-Karadikootam
Positioned height of Sampler	1.5 M above Ground Level

Customer Reference	By Mail	Sampling Duration	24 hrs
Sample Reference No	SARL/A/CHE-1550	Sample Received on	20.04.2026
Sample Collected by	LABORATORY	Test Commenced on	20.04.2026
Sample Collected on	18.04.2026	Test Completed on	24.04.2026
Temperature	38°C	Relative Humidity	21%
Sample Condition	Fit for Analysis		

S. No.	Parameters	Protocol	Unit	Results	*Limits
1	Particulate Matter less than 10micron size (PM_{10})	IS:5182: Part 23:2006	$\mu g/m^3$	46.1	100
2	Particulate Matter less than 2.5micron size ($PM_{2.5}$)	IS 5182 (Part 24):2019	$\mu g/m^3$	21.0	60
3	Sulphur dioxide (SO_2)	IS:5182: Part 02:2001	$\mu g/m^3$	4.1	80
4	Nitrogen Dioxide (NO_2)	IS:5182: Part 06:2006	$\mu g/m^3$	8.7	80
5	Carbon monoxide (CO)	SARL/IOP/013 (Issue No:01, Issue Date – 01.03.2023)	mg/m^3	BDL(DL-1.1)	-

Remarks: Limits: *National Ambient air quality standards from CPCB. BDL- Below detectable limit. DL –Detectable limit

.

For Shrient Analytical and Research Labs Pvt. Ltd

Verified

Authorized Signatory
J. GNANAPRAKASAM
Technical Manager

END OF THE REPORT

Please Contact:
For any Technical Issues & Complaints: technical@shrientanalytical.com

Terms and conditions:

(1) The test items will not be retained for more than 15 days from the date of issue of test report. (2) The results relate only to the items tested (3) The test report shall not be reproduced except in full without the written approval of the laboratory (4) Any use for advertising purposes must be granted in writing. This technical report may only be quoted in full. This report is the result of a single examination of the object in question and is not generally applicable evaluation of the quality of other products in regular production. For further details, please see testing and certification regulation, chapter A-3.4. (5) The correctness of the information related to sample(s) in the Test Request Form/Customer letterhead/Email is the customer's responsibility. The laboratory reports the said information in the test report and is not liable for the same.

Shrient Analytical and Research Labs Pvt. Ltd

416/15, Dhargas Road, West Tambaram, Chennai- 600045
Phone Number +91 82208 36377 Email: - **info@shrientanalytical.com**
www.shrientanalytical.com

TEST REPORT

Report No.	SARL/2026/1551	Report Date.	24.04.2026

Customer Name & Address	Rough Stone & Gravel quarry of Thiru. B. Gopalakrishnan, extent of 2.37.0 Ha at S.F. Nos. 50/4, 50/5A, 51/1, 51/2, 51/3, 51/4, 51/5, 51/6, 51/7 & 51/8 of Vadipatti North Village, Palani Taluk, Dindigul District, Tamil Nadu.
Sample Description	AMBIENT AIR QUALITY
Sampling Procedure	IS – 5182 (Part – 14: 2000 & Part – V: Reaffirmed - 2003), CPCB Guide lines

Sample Location	A7-Ayyampalayam
Positioned height of Sampler	1.5 M above Ground Level

Customer Reference	By Mail	Sampling Duration	24 hrs
Sample Reference No	SARL/A/CHE-1551	Sample Received on	20.04.2026
Sample Collected by	LABORATORY	Test Commenced on	20.04.2026
Sample Collected on	18.04.2026	Test Completed on	24.04.2026
Temperature	38°C	Relative Humidity	21%
Sample Condition	Fit for Analysis		

S. No.	Parameters	Protocol	Unit	Results	*Limits
1	Particulate Matter less than 10micron size (PM_{10})	IS:5182: Part 23:2006	$\mu g/m^3$	58.8	100
2	Particulate Matter less than 2.5micron size ($PM_{2.5}$)	IS 5182 (Part 24):2019	$\mu g/m^3$	28.2	60
3	Sulphur dioxide (SO_2)	IS:5182: Part 02:2001	$\mu g/m^3$	7.6	80
4	Nitrogen Dioxide (NO_2)	IS:5182: Part 06:2006	$\mu g/m^3$	10.1	80
5	Carbon monoxide (CO)	SARL/IOP/013 (Issue No:01, Issue Date – 01.03.2023)	mg/m^3	BDL(DL-1.1)	-

Remarks: Limits: *National Ambient air quality standards from CPCB. BDL- Below detectable limit. DL –Detectable limit

.

For Shrient Analytical and Research Labs Pvt. Ltd

Verified

Authorized Signatory
J. GNANAPRAKASAM
Technical Manager

END OF THE REPORT

Please Contact:
For any Technical Issues & Complaints: technical@shrientanalytical.com

Terms and conditions:

(1) The test items will not be retained for more than 15 days from the date of issue of test report. (2) The results relate only to the items tested (3) The test report shall not be reproduced except in full without the written approval of the laboratory (4) Any use for advertising purposes must be granted in writing. This technical report may only be quoted in full. This report is the result of a single examination of the object in question and is not generally applicable evaluation of the quality of other products in regular production. For further details, please see testing and certification regulation, chapter A-3.4. (5) The correctness of the information related to sample(s) in the Test Request Form/Customer letterhead/Email is the customer's responsibility. The laboratory reports the said information in the test report and is not liable for the same.

Shrient Analytical and Research Labs Pvt. Ltd

416/15, Dhargas Road, West Tambaram, Chennai- 600045
Phone Number +91 82208 36377 Email: - **info@shrientanalytical.com**
www.shrientanalytical.com

TEST REPORT

Report No.	SARL/2026/1552	Report Date.	24.04.2026

Customer Name & Address	Rough Stone & Gravel quarry of Thiru. B. Gopalakrishnan, extent of 2.37.0 Ha at S.F. Nos. 50/4, 50/5A, 51/1, 51/2, 51/3, 51/4, 51/5, 51/6, 51/7 & 51/8 of Vadipatti North Village, Palani Taluk, Dindigul District, Tamil Nadu.
Sample Description	AMBIENT AIR QUALITY
Sampling Procedure	IS – 5182 (Part – 14: 2000 & Part – V: Reaffirmed - 2003), CPCB Guide lines

Sample Location	A5- Chinnakalayamputhur
Positioned height of Sampler	1.5 M above Ground Level

Customer Reference	By Mail	Sampling Duration	24 hrs
Sample Reference No	SARL/A/CHE-1552	Sample Received on	20.04.2026
Sample Collected by	LABORATORY	Test Commenced on	20.04.2026
Sample Collected on	19.04.2026	Test Completed on	24.04.2026
Temperature	38°C	Relative Humidity	21%
Sample Condition	Fit for Analysis		

S. No.	Parameters	Protocol	Unit	Results	*Limits
1	Particulate Matter less than 10micron size (PM_{10})	IS:5182: Part 23:2006	$\mu g/m^3$	42.4	100
2	Particulate Matter less than 2.5micron size ($PM_{2.5}$)	IS 5182 (Part 24):2019	$\mu g/m^3$	19.3	60
3	Sulphur dioxide (SO_2)	IS:5182: Part 02:2001	$\mu g/m^3$	5.2	80
4	Nitrogen Dioxide (NO_2)	IS:5182: Part 06:2006	$\mu g/m^3$	8.2	80
5	Carbon monoxide (CO)	SARL/IOP/013 (Issue No:01, Issue Date – 01.03.2023)	mg/m^3	BDL(DL-1.1)	-

Remarks: Limits: *National Ambient air quality standards from CPCB. BDL- Below detectable limit. DL –Detectable limit

.

For Shrient Analytical and Research Labs Pvt. Ltd

Verified

Authorized Signatory
J. GNANAPRAKASAM
Technical Manager

END OF THE REPORT

Please Contact:
For any Technical Issues & Complaints: technical@shrientanalytical.com

Terms and conditions:

(1) The test items will not be retained for more than 15 days from the date of issue of test report. (2) The results relate only to the items tested (3) The test report shall not be reproduced except in full without the written approval of the laboratory (4) Any use for advertising purposes must be granted in writing. This technical report may only be quoted in full. This report is the result of a single examination of the object in question and is not generally applicable evaluation of the quality of other products in regular production. For further details, please see testing and certification regulation, chapter A-3.4. (5) The correctness of the information related to sample(s) in the Test Request Form/Customer letterhead/Email is the customer's responsibility. The laboratory reports the said information in the test report and is not liable for the same.

Shrient Analytical and Research Labs Pvt. Ltd

416/15, Dhargas Road, West Tambaram, Chennai- 600045
Phone Number +91 82208 36377 Email: - **info@shrientanalytical.com**
www.shrientanalytical.com

TEST REPORT

Report No.	SARL/2026/1553	Report Date.	24.04.2026

Customer Name & Address	Rough Stone & Gravel quarry of Thiru. B. Gopalakrishnan, extent of 2.37.0 Ha at S.F. Nos. 50/4, 50/5A, 51/1, 51/2, 51/3, 51/4, 51/5, 51/6, 51/7 & 51/8 of Vadipatti North Village, Palani Taluk, Dindigul District, Tamil Nadu.
Sample Description	AMBIENT AIR QUALITY
Sampling Procedure	IS – 5182 (Part – 14: 2000 & Part – V: Reaffirmed - 2003), CPCB Guide lines

Sample Location	A6-Karadikootam
Positioned height of Sampler	1.5 M above Ground Level

Customer Reference	By Mail	Sampling Duration	24 hrs
Sample Reference No	SARL/A/CHE-1553	Sample Received on	20.04.2026
Sample Collected by	LABORATORY	Test Commenced on	20.04.2026
Sample Collected on	19.04.2026	Test Completed on	24.04.2026
Temperature	38°C	Relative Humidity	21%
Sample Condition	Fit for Analysis		

S. No.	Parameters	Protocol	Unit	Results	*Limits
1	Particulate Matter less than 10micron size (PM_{10})	IS:5182: Part 23:2006	$\mu g/m^3$	48.6	100
2	Particulate Matter less than 2.5micron size ($PM_{2.5}$)	IS 5182 (Part 24):2019	$\mu g/m^3$	22.5	60
3	Sulphur dioxide (SO_2)	IS:5182: Part 02:2001	$\mu g/m^3$	4.3	80
4	Nitrogen Dioxide (NO_2)	IS:5182: Part 06:2006	$\mu g/m^3$	9.2	80
5	Carbon monoxide (CO)	SARL/IOP/013 (Issue No:01, Issue Date – 01.03.2023)	mg/m^3	BDL(DL-1.1)	-

Remarks: Limits: *National Ambient air quality standards from CPCB. BDL- Below detectable limit. DL –Detectable limit

.

For Shrient Analytical and Research Labs Pvt. Ltd

Verified

Authorized Signatory
J. GNANAPRAKASAM
Technical Manager

END OF THE REPORT

Please Contact:
For any Technical Issues & Complaints: technical@shrientanalytical.com

Terms and conditions:

(1) The test items will not be retained for more than 15 days from the date of issue of test report. (2) The results relate only to the items tested (3) The test report shall not be reproduced except in full without the written approval of the laboratory (4) Any use for advertising purposes must be granted in writing. This technical report may only be quoted in full. This report is the result of a single examination of the object in question and is not generally applicable evaluation of the quality of other products in regular production. For further details, please see testing and certification regulation, chapter A-3.4. (5) The correctness of the information related to sample(s) in the Test Request Form/Customer letterhead/Email is the customer's responsibility. The laboratory reports the said information in the test report and is not liable for the same.

Shrient Analytical and Research Labs Pvt. Ltd

416/15, Dhargas Road, West Tambaram, Chennai- 600045
Phone Number +91 82208 36377 Email: - **info@shrientanalytical.com**
www.shrientanalytical.com

TEST REPORT

Report No.	SARL/2026/1554	Report Date.	24.04.2026

Customer Name & Address	Rough Stone & Gravel quarry of Thiru. B. Gopalakrishnan, extent of 2.37.0 Ha at S.F. Nos. 50/4, 50/5A, 51/1, 51/2, 51/3, 51/4, 51/5, 51/6, 51/7 & 51/8 of Vadipatti North Village, Palani Taluk, Dindigul District, Tamil Nadu.
Sample Description	AMBIENT AIR QUALITY
Sampling Procedure	IS – 5182 (Part – 14: 2000 & Part – V: Reaffirmed - 2003), CPCB Guide lines

Sample Location	A7-Ayyampalayam
Positioned height of Sampler	1.5 M above Ground Level

Customer Reference	By Mail	Sampling Duration	24 hrs
Sample Reference No	SARL/A/CHE-1554	Sample Received on	20.04.2026
Sample Collected by	LABORATORY	Test Commenced on	20.04.2026
Sample Collected on	19.04.2026	Test Completed on	24.04.2026
Temperature	38°C	Relative Humidity	21%
Sample Condition	Fit for Analysis		

S. No.	Parameters	Protocol	Unit	Results	*Limits
1	Particulate Matter less than 10micron size (PM_{10})	IS:5182: Part 23:2006	$\mu g/m^3$	53.9	100
2	Particulate Matter less than 2.5micron size ($PM_{2.5}$)	IS 5182 (Part 24):2019	$\mu g/m^3$	25.9	60
3	Sulphur dioxide (SO_2)	IS:5182: Part 02:2001	$\mu g/m^3$	8.0	80
4	Nitrogen Dioxide (NO_2)	IS:5182: Part 06:2006	$\mu g/m^3$	13.3	80
5	Carbon monoxide (CO)	SARL/IOP/013 (Issue No:01, Issue Date – 01.03.2023)	mg/m^3	BDL(DL-1.1)	-

Remarks: Limits: *National Ambient air quality standards from CPCB. BDL- Below detectable limit. DL –Detectable limit

.

For Shrient Analytical and Research Labs Pvt. Ltd

Verified

Authorized Signatory
J. GNANAPRAKASAM
Technical Manager

END OF THE REPORT

Please Contact:
For any Technical Issues & Complaints: technical@shrientanalytical.com

Terms and conditions:

(1) The test items will not be retained for more than 15 days from the date of issue of test report. (2) The results relate only to the items tested (3) The test report shall not be reproduced except in full without the written approval of the laboratory (4) Any use for advertising purposes must be granted in writing. This technical report may only be quoted in full. This report is the result of a single examination of the object in question and is not generally applicable evaluation of the quality of other products in regular production. For further details, please see testing and certification regulation, chapter A-3.4. (5) The correctness of the information related to sample(s) in the Test Request Form/Customer letterhead/Email is the customer's responsibility. The laboratory reports the said information in the test report and is not liable for the same.

Shrient Analytical and Research Labs Pvt. Ltd

416/15, Dhargas Road, West Tambaram, Chennai- 600045
Phone Number +91 82208 36377 Email: - **info@shrientanalytical.com**
www.shrientanalytical.com

TEST REPORT

Report No.	SARL/2026/1631	Report Date.	01.05.2026

Customer Name & Address	Rough Stone & Gravel quarry of Thiru. B. Gopalakrishnan, extent of 2.37.0 Ha at S.F. Nos. 50/4, 50/5A, 51/1, 51/2, 51/3, 51/4, 51/5, 51/6, 51/7 & 51/8 of Vadipatti North Village, Palani Taluk, Dindigul District, Tamil Nadu.
Sample Description	AMBIENT AIR QUALITY
Sampling Procedure	IS – 5182 (Part – 14: 2000 & Part – V: Reaffirmed - 2003), CPCB Guide lines

Sample Location	A5- Chinnakalayamputhur
Positioned height of Sampler	1.5 M above Ground Level

Customer Reference	By Mail	Sampling Duration	24 hrs
Sample Reference No	SARL/A/CHE-1631	Sample Received on	27.04.2026
Sample Collected by	LABORATORY	Test Commenced on	27.04.2026
Sample Collected on	21.04.2026	Test Completed on	01.05.2026
Temperature	38°C	Relative Humidity	25%
Sample Condition	Fit for Analysis		

S. No.	Parameters	Protocol	Unit	Results	*Limits
1	Particulate Matter less than 10micron size (PM_{10})	IS:5182: Part 23:2006	$\mu g/m^3$	55.1	100
2	Particulate Matter less than 2.5micron size ($PM_{2.5}$)	IS 5182 (Part 24):2019	$\mu g/m^3$	25.1	60
3	Sulphur dioxide (SO_2)	IS:5182: Part 02:2001	$\mu g/m^3$	7.3	80
4	Nitrogen Dioxide (NO_2)	IS:5182: Part 06:2006	$\mu g/m^3$	11.5	80
5	Carbon monoxide (CO)	SARL/IOP/013 (Issue No:01, Issue Date – 01.03.2023)	mg/m^3	BDL (D.L – 1.1)	-

Remarks: Limits: *National Ambient air quality standards from CPCB. BDL- Below detectable limit. DL –Detectable limit

.

For Shrient Analytical and Research Labs Pvt. Ltd

Verified

Authorized Signatory
J. GNANAPRAKASAM
Technical Manager

*****END OF THE REPORT*****

Please Contact:
For any Technical Issues & Complaints: technical@shrientanalytical.com

Terms and conditions:

(1) The test items will not be retained for more than 15 days from the date of issue of test report. (2) The results relate only to the items tested (3) The test report shall not be reproduced except in full without the written approval of the laboratory (4) Any use for advertising purposes must be granted in writing. This technical report may only be quoted in full. This report is the result of a single examination of the object in question and is not generally applicable evaluation of the quality of other products in regular production. For further details, please see testing and certification regulation, chapter A-3.4. (5) The correctness of the information related to sample(s) in the Test Request Form/Customer letterhead/Email is the customer's responsibility. The laboratory reports the said information in the test report and is not liable for the same.

Shrient Analytical and Research Labs Pvt. Ltd

416/15, Dhargas Road, West Tambaram, Chennai- 600045
Phone Number +91 82208 36377 Email: - **info@shrientanalytical.com**
www.shrientanalytical.com

TEST REPORT

Report No.	SARL/2026/1632	Report Date.	01.05.2026

Customer Name & Address	Rough Stone & Gravel quarry of Thiru. B. Gopalakrishnan, extent of 2.37.0 Ha at S.F. Nos. 50/4, 50/5A, 51/1, 51/2, 51/3, 51/4, 51/5, 51/6, 51/7 & 51/8 of Vadipatti North Village, Palani Taluk, Dindigul District, Tamil Nadu.
Sample Description	AMBIENT AIR QUALITY
Sampling Procedure	IS – 5182 (Part – 14: 2000 & Part – V: Reaffirmed - 2003), CPCB Guide lines

Sample Location	A6-Karadikootam
Positioned height of Sampler	1.5 M above Ground Level

Customer Reference	By Mail	Sampling Duration	24 hrs
Sample Reference No	SARL/A/CHE-1632	Sample Received on	27.04.2026
Sample Collected by	LABORATORY	Test Commenced on	27.04.2026
Sample Collected on	21.04.2026	Test Completed on	01.05.2026
Temperature	38°C	Relative Humidity	25%
Sample Condition	Fit for Analysis		

S. No.	Parameters	Protocol	Unit	Results	*Limits
1	Particulate Matter less than 10micron size (PM_{10})	IS:5182: Part 23:2006	$\mu g/m^3$	55.0	100
2	Particulate Matter less than 2.5micron size ($PM_{2.5}$)	IS 5182 (Part 24):2019	$\mu g/m^3$	25.8	60
3	Sulphur dioxide (SO_2)	IS:5182: Part 02:2001	$\mu g/m^3$	4.7	80
4	Nitrogen Dioxide (NO_2)	IS:5182: Part 06:2006	$\mu g/m^3$	10.2	80
5	Carbon monoxide (CO)	SARL/IOP/013 (Issue No:01, Issue Date – 01.03.2023)	mg/m^3	BDL (D.L – 1.1)	-

Remarks: Limits: *National Ambient air quality standards from CPCB. BDL- Below detectable limit. DL –Detectable limit

.

For Shrient Analytical and Research Labs Pvt. Ltd

Verified

Shrient Analytical & Research Labs Pvt. Ltd. Chennai - 45.

Authorized Signatory
J. GNANAPRAKASAM
Technical Manager

*****END OF THE REPORT*****

Please Contact:
For any Technical Issues & Complaints: technical@shrientanalytical.com

Terms and conditions:

(1) The test items will not be retained for more than 15 days from the date of issue of test report. (2) The results relate only to the items tested (3) The test report shall not be reproduced except in full without the written approval of the laboratory (4) Any use for advertising purposes must be granted in writing. This technical report may only be quoted in full. This report is the result of a single examination of the object in question and is not generally applicable evaluation of the quality of other products in regular production. For further details, please see testing and certification regulation, chapter A-3.4. (5) The correctness of the information related to sample(s) in the Test Request Form/Customer letterhead/Email is the customer's responsibility. The laboratory reports the said information in the test report and is not liable for the same.

Shrient Analytical and Research Labs Pvt. Ltd

416/15, Dhargas Road, West Tambaram, Chennai- 600045
Phone Number +91 82208 36377 Email: - **info@shrientanalytical.com**
www.shrientanalytical.com

TEST REPORT

Report No.	SARL/2026/1633	Report Date.	01.05.2026

Customer Name & Address	Rough Stone & Gravel quarry of Thiru. B. Gopalakrishnan, extent of 2.37.0 Ha at S.F. Nos. 50/4, 50/5A, 51/1, 51/2, 51/3, 51/4, 51/5, 51/6, 51/7 & 51/8 of Vadipatti North Village, Palani Taluk, Dindigul District, Tamil Nadu.
Sample Description	AMBIENT AIR QUALITY
Sampling Procedure	IS – 5182 (Part – 14: 2000 & Part – V: Reaffirmed - 2003), CPCB Guide lines

Sample Location	A7-Ayyampalayam
Positioned height of Sampler	1.5 M above Ground Level

Customer Reference	By Mail	Sampling Duration	24 hrs
Sample Reference No	SARL/A/CHE-1633	Sample Received on	27.04.2026
Sample Collected by	LABORATORY	Test Commenced on	27.04.2026
Sample Collected on	21.04.2026	Test Completed on	01.05.2026
Temperature	38°C	Relative Humidity	25%
Sample Condition	Fit for Analysis		

S. No.	Parameters	Protocol	Unit	Results	*Limits
1	Particulate Matter less than 10micron size (PM_{10})	IS:5182: Part 23:2006	$\mu g/m^3$	59.8	100
2	Particulate Matter less than 2.5micron size ($PM_{2.5}$)	IS 5182 (Part 24):2019	$\mu g/m^3$	28.7	60
3	Sulphur dioxide (SO_2)	IS:5182: Part 02:2001	$\mu g/m^3$	6.8	80
4	Nitrogen Dioxide (NO_2)	IS:5182: Part 06:2006	$\mu g/m^3$	10.4	80
5	Carbon monoxide (CO)	SARL/IOP/013 (Issue No:01, Issue Date – 01.03.2023)	mg/m^3	BDL (D.L – 1.1)	-

Remarks: Limits: *National Ambient air quality standards from CPCB. BDL- Below detectable limit. DL –Detectable limit

.

For Shrient Analytical and Research Labs Pvt. Ltd

Verified

Shrient Analytical & Research Labs Pvt. Ltd. Chennai - 45.

Authorized Signatory
J. GNANAPRAKASAM
Technical Manager

*****END OF THE REPORT*****

Please Contact:
For any Technical Issues & Complaints: technical@shrientanalytical.com

Terms and conditions:

(1) The test items will not be retained for more than 15 days from the date of issue of test report. (2) The results relate only to the items tested (3) The test report shall not be reproduced except in full without the written approval of the laboratory (4) Any use for advertising purposes must be granted in writing. This technical report may only be quoted in full. This report is the result of a single examination of the object in question and is not generally applicable evaluation of the quality of other products in regular production. For further details, please see testing and certification regulation, chapter A-3.4. (5) The correctness of the information related to sample(s) in the Test Request Form/Customer letterhead/Email is the customer's responsibility. The laboratory reports the said information in the test report and is not liable for the same.

Shrient Analytical and Research Labs Pvt. Ltd

416/15, Dhargas Road, West Tambaram, Chennai- 600045
Phone Number +91 82208 36377 Email: - **info@shrientanalytical.com**
www.shrientanalytical.com

TEST REPORT

Report No.	SARL/2026/1634	Report Date.	01.05.2026

Customer Name & Address	Rough Stone & Gravel quarry of Thiru. B. Gopalakrishnan, extent of 2.37.0 Ha at S.F. Nos. 50/4, 50/5A, 51/1, 51/2, 51/3, 51/4, 51/5, 51/6, 51/7 & 51/8 of Vadipatti North Village, Palani Taluk, Dindigul District, Tamil Nadu.
Sample Description	AMBIENT AIR QUALITY
Sampling Procedure	IS – 5182 (Part – 14: 2000 & Part – V: Reaffirmed - 2003), CPCB Guide lines

Sample Location	A5- Chinnakalayamputhur
Positioned height of Sampler	1.5 M above Ground Level

Customer Reference	By Mail	Sampling Duration	24 hrs
Sample Reference No	SARL/A/CHE-1634	Sample Received on	27.04.2026
Sample Collected by	LABORATORY	Test Commenced on	27.04.2026
Sample Collected on	22.04.2026	Test Completed on	01.05.2026
Temperature	38°C	Relative Humidity	23%
Sample Condition	Fit for Analysis		

S. No.	Parameters	Protocol	Unit	Results	*Limits
1	Particulate Matter less than 10micron size (PM_{10})	IS:5182: Part 23:2006	$\mu g/m^3$	50.1	100
2	Particulate Matter less than 2.5micron size ($PM_{2.5}$)	IS 5182 (Part 24):2019	$\mu g/m^3$	22.8	60
3	Sulphur dioxide (SO_2)	IS:5182: Part 02:2001	$\mu g/m^3$	6.4	80
4	Nitrogen Dioxide (NO_2)	IS:5182: Part 06:2006	$\mu g/m^3$	9.9	80
5	Carbon monoxide (CO)	SARL/IOP/013 (Issue No:01, Issue Date – 01.03.2023)	mg/m^3	BDL (D.L – 1.1)	-

Remarks: Limits: *National Ambient air quality standards from CPCB. BDL- Below detectable limit. DL –Detectable limit

.

For Shrient Analytical and Research Labs Pvt. Ltd

Verified

Shrient Analytical & Research Labs Pvt. Ltd. Chennai - 45.

Authorized Signatory
J. GNANAPRAKASAM
Technical Manager

*****END OF THE REPORT*****

Please Contact:
For any Technical Issues & Complaints: technical@shrientanalytical.com

Terms and conditions:

(1) The test items will not be retained for more than 15 days from the date of issue of test report. (2) The results relate only to the items tested (3) The test report shall not be reproduced except in full without the written approval of the laboratory (4) Any use for advertising purposes must be granted in writing. This technical report may only be quoted in full. This report is the result of a single examination of the object in question and is not generally applicable evaluation of the quality of other products in regular production. For further details, please see testing and certification regulation, chapter A-3.4. (5) The correctness of the information related to sample(s) in the Test Request Form/Customer letterhead/Email is the customer's responsibility. The laboratory reports the said information in the test report and is not liable for the same.

Shrient Analytical and Research Labs Pvt. Ltd

416/15, Dhargas Road, West Tambaram, Chennai- 600045
Phone Number +91 82208 36377 Email: - **info@shrientanalytical.com**
www.shrientanalytical.com

TEST REPORT

Report No.	SARL/2026/1635	Report Date.	01.05.2026

Customer Name & Address	Rough Stone & Gravel quarry of Thiru. B. Gopalakrishnan, extent of 2.37.0 Ha at S.F. Nos. 50/4, 50/5A, 51/1, 51/2, 51/3, 51/4, 51/5, 51/6, 51/7 & 51/8 of Vadipatti North Village, Palani Taluk, Dindigul District, Tamil Nadu.
Sample Description	AMBIENT AIR QUALITY
Sampling Procedure	IS – 5182 (Part – 14: 2000 & Part – V: Reaffirmed - 2003), CPCB Guide lines

Sample Location	A6-Karadikootam
Positioned height of Sampler	1.5 M above Ground Level

Customer Reference	By Mail	Sampling Duration	24 hrs
Sample Reference No	SARL/A/CHE-1635	Sample Received on	27.04.2026
Sample Collected by	LABORATORY	Test Commenced on	27.04.2026
Sample Collected on	22.04.2026	Test Completed on	01.05.2026
Temperature	38°C	Relative Humidity	23%
Sample Condition	Fit for Analysis		

S. No.	Parameters	Protocol	Unit	Results	*Limits
1	Particulate Matter less than 10micron size (PM_{10})	IS:5182: Part 23:2006	$\mu g/m^3$	58.8	100
2	Particulate Matter less than 2.5micron size ($PM_{2.5}$)	IS 5182 (Part 24):2019	$\mu g/m^3$	27.3	60
3	Sulphur dioxide (SO_2)	IS:5182: Part 02:2001	$\mu g/m^3$	5.3	80
4	Nitrogen Dioxide (NO_2)	IS:5182: Part 06:2006	$\mu g/m^3$	10.6	80
5	Carbon monoxide (CO)	SARL/IOP/013 (Issue No:01, Issue Date – 01.03.2023)	mg/m^3	BDL (D.L – 1.1)	-

Remarks: Limits: *National Ambient air quality standards from CPCB. BDL- Below detectable limit. DL –Detectable limit

.

For Shrient Analytical and Research Labs Pvt. Ltd

Verified

Shrient Analytical & Research Labs Pvt. Ltd. Chennai - 45.

Authorized Signatory
J. GNANAPRAKASAM
Technical Manager

*****END OF THE REPORT*****

Please Contact:
For any Technical Issues & Complaints: technical@shrientanalytical.com

Terms and conditions:

(1) The test items will not be retained for more than 15 days from the date of issue of test report. (2) The results relate only to the items tested (3) The test report shall not be reproduced except in full without the written approval of the laboratory (4) Any use for advertising purposes must be granted in writing. This technical report may only be quoted in full. This report is the result of a single examination of the object in question and is not generally applicable evaluation of the quality of other products in regular production. For further details, please see testing and certification regulation, chapter A-3.4. (5) The correctness of the information related to sample(s) in the Test Request Form/Customer letterhead/Email is the customer's responsibility. The laboratory reports the said information in the test report and is not liable for the same.

Shrient Analytical and Research Labs Pvt. Ltd

416/15, Dhargas Road, West Tambaram, Chennai- 600045
Phone Number +91 82208 36377 Email: - **info@shrientanalytical.com**
www.shrientanalytical.com

TEST REPORT

Report No.	SARL/2026/1636	Report Date.	01.05.2026

Customer Name & Address	Rough Stone & Gravel quarry of Thiru. B. Gopalakrishnan, extent of 2.37.0 Ha at S.F. Nos. 50/4, 50/5A, 51/1, 51/2, 51/3, 51/4, 51/5, 51/6, 51/7 & 51/8 of Vadipatti North Village, Palani Taluk, Dindigul District, Tamil Nadu.
Sample Description	AMBIENT AIR QUALITY
Sampling Procedure	IS – 5182 (Part – 14: 2000 & Part – V: Reaffirmed - 2003), CPCB Guide lines

Sample Location	A7-Ayyampalayam
Positioned height of Sampler	1.5 M above Ground Level

Customer Reference	By Mail	Sampling Duration	24 hrs
Sample Reference No	SARL/A/CHE-1636	Sample Received on	27.04.2026
Sample Collected by	LABORATORY	Test Commenced on	27.04.2026
Sample Collected on	22.04.2026	Test Completed on	01.05.2026
Temperature	38°C	Relative Humidity	23%
Sample Condition	Fit for Analysis		

S. No.	Parameters	Protocol	Unit	Results	*Limits
1	Particulate Matter less than 10micron size (PM_{10})	IS:5182: Part 23:2006	$\mu g/m^3$	48.8	100
2	Particulate Matter less than 2.5micron size ($PM_{2.5}$)	IS 5182 (Part 24):2019	$\mu g/m^3$	23.4	60
3	Sulphur dioxide (SO_2)	IS:5182: Part 02:2001	$\mu g/m^3$	7.6	80
4	Nitrogen Dioxide (NO_2)	IS:5182: Part 06:2006	$\mu g/m^3$	11.3	80
5	Carbon monoxide (CO)	SARL/IOP/013 (Issue No:01, Issue Date – 01.03.2023)	mg/m^3	BDL (D.L – 1.1)	-

Remarks: Limits: *National Ambient air quality standards from CPCB. BDL- Below detectable limit. DL –Detectable limit

.

For Shrient Analytical and Research Labs Pvt. Ltd

Verified

Authorized Signatory
J. GNANAPRAKASAM
Technical Manager

END OF THE REPORT

Please Contact:
For any Technical Issues & Complaints: technical@shrientanalytical.com

Terms and conditions:

(1) The test items will not be retained for more than 15 days from the date of issue of test report. (2) The results relate only to the items tested (3) The test report shall not be reproduced except in full without the written approval of the laboratory (4) Any use for advertising purposes must be granted in writing. This technical report may only be quoted in full. This report is the result of a single examination of the object in question and is not generally applicable evaluation of the quality of other products in regular production. For further details, please see testing and certification regulation, chapter A-3.4. (5) The correctness of the information related to sample(s) in the Test Request Form/Customer letterhead/Email is the customer's responsibility. The laboratory reports the said information in the test report and is not liable for the same.

Shrient Analytical and Research Labs Pvt. Ltd

416/15, Dhargas Road, West Tambaram, Chennai- 600045
Phone Number +91 82208 36377 Email: - **info@shrientanalytical.com**
www.shrientanalytical.com

TEST REPORT

Report No.	SARL/2026/1637	Report Date.	01.05.2026

Customer Name & Address	Rough Stone & Gravel quarry of Thiru. B. Gopalakrishnan, extent of 2.37.0 Ha at S.F. Nos. 50/4, 50/5A, 51/1, 51/2, 51/3, 51/4, 51/5, 51/6, 51/7 & 51/8 of Vadipatti North Village, Palani Taluk, Dindigul District, Tamil Nadu.
Sample Description	AMBIENT AIR QUALITY
Sampling Procedure	IS – 5182 (Part – 14: 2000 & Part – V: Reaffirmed - 2003), CPCB Guide lines

Sample Location	A3-Kavalapatti
Positioned height of Sampler	1.5 M above Ground Level

Customer Reference	By Mail	Sampling Duration	24 hrs
Sample Reference No	SARL/A/CHE-1637	Sample Received on	27.04.2026
Sample Collected by	LABORATORY	Test Commenced on	27.04.2026
Sample Collected on	23.04.2026	Test Completed on	01.05.2026
Temperature	38°C	Relative Humidity	25%
Sample Condition	Fit for Analysis		

S. No.	Parameters	Protocol	Unit	Results	*Limits
1	Particulate Matter less than 10micron size (PM_{10})	IS:5182: Part 23:2006	$\mu g/m^3$	46.3	100
2	Particulate Matter less than 2.5micron size ($PM_{2.5}$)	IS 5182 (Part 24):2019	$\mu g/m^3$	21.1	60
3	Sulphur dioxide (SO_2)	IS:5182: Part 02:2001	$\mu g/m^3$	5.0	80
4	Nitrogen Dioxide (NO_2)	IS:5182: Part 06:2006	$\mu g/m^3$	7.5	80
5	Carbon monoxide (CO)	SARL/IOP/013 (Issue No:01, Issue Date – 01.03.2023)	mg/m^3	BDL (D.L – 1.1)	-

Remarks: Limits: *National Ambient air quality standards from CPCB. BDL- Below detectable limit. DL –Detectable limit

.

For Shrient Analytical and Research Labs Pvt. Ltd

Verified

Authorized Signatory
J. GNANAPRAKASAM
Technical Manager

*****END OF THE REPORT*****

Please Contact:
For any Technical Issues & Complaints: technical@shrientanalytical.com

Terms and conditions:

(1) The test items will not be retained for more than 15 days from the date of issue of test report. (2) The results relate only to the items tested (3) The test report shall not be reproduced except in full without the written approval of the laboratory (4) Any use for advertising purposes must be granted in writing. This technical report may only be quoted in full. This report is the result of a single examination of the object in question and is not generally applicable evaluation of the quality of other products in regular production. For further details, please see testing and certification regulation, chapter A-3.4. (5) The correctness of the information related to sample(s) in the Test Request Form/Customer letterhead/Email is the customer's responsibility. The laboratory reports the said information in the test report and is not liable for the same.

Shrient Analytical and Research Labs Pvt. Ltd

416/15, Dhargas Road, West Tambaram, Chennai- 600045
Phone Number +91 82208 36377 Email: - **info@shrientanalytical.com**
www.shrientanalytical.com

TEST REPORT

Report No.	SARL/2026/1638	Report Date.	01.05.2026

Customer Name & Address	Rough Stone & Gravel quarry of Thiru. B. Gopalakrishnan, extent of 2.37.0 Ha at S.F. Nos. 50/4, 50/5A, 51/1, 51/2, 51/3, 51/4, 51/5, 51/6, 51/7 & 51/8 of Vadipatti North Village, Palani Taluk, Dindigul District, Tamil Nadu.
Sample Description	AMBIENT AIR QUALITY
Sampling Procedure	IS – 5182 (Part – 14: 2000 & Part – V: Reaffirmed - 2003), CPCB Guide lines

Sample Location	A4-Kasanayampatty
Positioned height of Sampler	1.5 M above Ground Level

Customer Reference	By Mail	Sampling Duration	24 hrs
Sample Reference No	SARL/A/CHE-1638	Sample Received on	27.04.2026
Sample Collected by	LABORATORY	Test Commenced on	27.04.2026
Sample Collected on	23.04.2026	Test Completed on	01.05.2026
Temperature	38°C	Relative Humidity	25%
Sample Condition	Fit for Analysis		

S. No.	Parameters	Protocol	Unit	Results	*Limits
1	Particulate Matter less than 10micron size (PM_{10})	IS:5182: Part 23:2006	$\mu g/m^3$	41.0	100
2	Particulate Matter less than 2.5micron size ($PM_{2.5}$)	IS 5182 (Part 24):2019	$\mu g/m^3$	19.0	60
3	Sulphur dioxide (SO_2)	IS:5182: Part 02:2001	$\mu g/m^3$	5.2	80
4	Nitrogen Dioxide (NO_2)	IS:5182: Part 06:2006	$\mu g/m^3$	7.9	80
5	Carbon monoxide (CO)	SARL/IOP/013 (Issue No:01, Issue Date – 01.03.2023)	mg/m^3	BDL (D.L – 1.1)	-

Remarks: Limits: *National Ambient air quality standards from CPCB. BDL- Below detectable limit. DL –Detectable limit

.

For Shrient Analytical and Research Labs Pvt. Ltd

Verified

Shrient Analytical & Research Labs Pvt. Ltd. Chennai - 45

Authorized Signatory
J. GNANAPRAKASAM
Technical Manager

*****END OF THE REPORT*****

Please Contact:
For any Technical Issues & Complaints: technical@shrientanalytical.com

Terms and conditions:

(1) The test items will not be retained for more than 15 days from the date of issue of test report. (2) The results relate only to the items tested (3) The test report shall not be reproduced except in full without the written approval of the laboratory (4) Any use for advertising purposes must be granted in writing. This technical report may only be quoted in full. This report is the result of a single examination of the object in question and is not generally applicable evaluation of the quality of other products in regular production. For further details, please see testing and certification regulation, chapter A-3.4. (5) The correctness of the information related to sample(s) in the Test Request Form/Customer letterhead/Email is the customer's responsibility. The laboratory reports the said information in the test report and is not liable for the same.

Shrient Analytical and Research Labs Pvt. Ltd

416/15, Dhargas Road, West Tambaram, Chennai- 600045
Phone Number +91 82208 36377 Email: - **info@shrientanalytical.com**
www.shrientanalytical.com

TEST REPORT

Report No.	SARL/2026/1639	Report Date.	01.05.2026

Customer Name & Address	Rough Stone & Gravel quarry of Thiru. B. Gopalakrishnan, extent of 2.37.0 Ha at S.F. Nos. 50/4, 50/5A, 51/1, 51/2, 51/3, 51/4, 51/5, 51/6, 51/7 & 51/8 of Vadipatti North Village, Palani Taluk, Dindigul District, Tamil Nadu.
Sample Description	AMBIENT AIR QUALITY
Sampling Procedure	IS – 5182 (Part – 14: 2000 & Part – V: Reaffirmed - 2003), CPCB Guide lines

Sample Location	A3-Kavalapatti
Positioned height of Sampler	1.5 M above Ground Level

Customer Reference	By Mail	Sampling Duration	24 hrs
Sample Reference No	SARL/A/CHE-1639	Sample Received on	27.04.2026
Sample Collected by	LABORATORY	Test Commenced on	27.04.2026
Sample Collected on	24.04.2026	Test Completed on	01.05.2026
Temperature	38°C	Relative Humidity	22%
Sample Condition	Fit for Analysis		

S. No.	Parameters	Protocol	Unit	Results	*Limits
1	Particulate Matter less than 10micron size (PM_{10})	IS:5182: Part 23:2006	$\mu g/m^3$	49.9	100
2	Particulate Matter less than 2.5micron size ($PM_{2.5}$)	IS 5182 (Part 24):2019	$\mu g/m^3$	22.7	60
3	Sulphur dioxide (SO_2)	IS:5182: Part 02:2001	$\mu g/m^3$	5.7	80
4	Nitrogen Dioxide (NO_2)	IS:5182: Part 06:2006	$\mu g/m^3$	8.2	80
5	Carbon monoxide (CO)	SARL/IOP/013 (Issue No:01, Issue Date – 01.03.2023)	mg/m^3	BDL (D.L – 1.1)	-

Remarks: Limits: *National Ambient air quality standards from CPCB. BDL- Below detectable limit. DL –Detectable limit

.

For Shrient Analytical and Research Labs Pvt. Ltd

Verified

Shrient Analytical & Research Labs Pvt. Ltd. Chennai - 45.

Authorized Signatory
J. GNANAPRAKASAM
Technical Manager

*****END OF THE REPORT*****

Please Contact:
For any Technical Issues & Complaints: technical@shrientanalytical.com

Terms and conditions:

(1) The test items will not be retained for more than 15 days from the date of issue of test report. (2) The results relate only to the items tested (3) The test report shall not be reproduced except in full without the written approval of the laboratory (4) Any use for advertising purposes must be granted in writing. This technical report may only be quoted in full. This report is the result of a single examination of the object in question and is not generally applicable evaluation of the quality of other products in regular production. For further details, please see testing and certification regulation, chapter A-3.4. (5) The correctness of the information related to sample(s) in the Test Request Form/Customer letterhead/Email is the customer's responsibility. The laboratory reports the said information in the test report and is not liable for the same.

Shrient Analytical and Research Labs Pvt. Ltd

416/15, Dhargas Road, West Tambaram, Chennai- 600045
Phone Number +91 82208 36377 Email: - **info@shrientanalytical.com**
www.shrientanalytical.com

TEST REPORT

Report No.	SARL/2026/1640	Report Date.	01.05.2026

Customer Name & Address	Rough Stone & Gravel quarry of Thiru. B. Gopalakrishnan, extent of 2.37.0 Ha at S.F. Nos. 50/4, 50/5A, 51/1, 51/2, 51/3, 51/4, 51/5, 51/6, 51/7 & 51/8 of Vadipatti North Village, Palani Taluk, Dindigul District, Tamil Nadu.
Sample Description	AMBIENT AIR QUALITY
Sampling Procedure	IS – 5182 (Part – 14: 2000 & Part – V: Reaffirmed - 2003), CPCB Guide lines

Sample Location	A4-Kasanayampatty
Positioned height of Sampler	1.5 M above Ground Level

Customer Reference	By Mail	Sampling Duration	24 hrs
Sample Reference No	SARL/A/CHE-1640	Sample Received on	27.04.2026
Sample Collected by	LABORATORY	Test Commenced on	27.04.2026
Sample Collected on	24.04.2026	Test Completed on	01.05.2026
Temperature	38°C	Relative Humidity	22%
Sample Condition	Fit for Analysis		

S. No.	Parameters	Protocol	Unit	Results	*Limits
1	Particulate Matter less than 10micron size (PM_{10})	IS:5182: Part 23:2006	$\mu g/m^3$	45.7	100
2	Particulate Matter less than 2.5micron size ($PM_{2.5}$)	IS 5182 (Part 24):2019	$\mu g/m^3$	21.1	60
3	Sulphur dioxide (SO_2)	IS:5182: Part 02:2001	$\mu g/m^3$	6.3	80
4	Nitrogen Dioxide (NO_2)	IS:5182: Part 06:2006	$\mu g/m^3$	9.4	80
5	Carbon monoxide (CO)	SARL/IOP/013 (Issue No:01, Issue Date – 01.03.2023)	mg/m^3	BDL (D.L – 1.1)	-

Remarks: Limits: *National Ambient air quality standards from CPCB. BDL- Below detectable limit. DL –Detectable limit

.

For Shrient Analytical and Research Labs Pvt. Ltd

Verified

Authorized Signatory
J. GNANAPRAKASAM
Technical Manager

*****END OF THE REPORT*****

Please Contact:
For any Technical Issues & Complaints: technical@shrientanalytical.com

Terms and conditions:

(1) The test items will not be retained for more than 15 days from the date of issue of test report. (2) The results relate only to the items tested (3) The test report shall not be reproduced except in full without the written approval of the laboratory (4) Any use for advertising purposes must be granted in writing. This technical report may only be quoted in full. This report is the result of a single examination of the object in question and is not generally applicable evaluation of the quality of other products in regular production. For further details, please see testing and certification regulation, chapter A-3.4. (5) The correctness of the information related to sample(s) in the Test Request Form/Customer letterhead/Email is the customer's responsibility. The laboratory reports the said information in the test report and is not liable for the same.

Shrient Analytical and Research Labs Pvt. Ltd

416/15, Dhargas Road, West Tambaram, Chennai- 600045
Phone Number +91 82208 36377 Email: - **info@shrientanalytical.com**
www.shrientanalytical.com

TEST REPORT

Report No.	SARL/2026/1641	Report Date.	01.05.2026

Customer Name & Address	Rough Stone & Gravel quarry of Thiru. B. Gopalakrishnan, extent of 2.37.0 Ha at S.F. Nos. 50/4, 50/5A, 51/1, 51/2, 51/3, 51/4, 51/5, 51/6, 51/7 & 51/8 of Vadipatti North Village, Palani Taluk, Dindigul District, Tamil Nadu.
Sample Description	AMBIENT AIR QUALITY
Sampling Procedure	IS – 5182 (Part – 14: 2000 & Part – V: Reaffirmed - 2003), CPCB Guide lines

Sample Location	A1- Within Mine Lease area
Positioned height of Sampler	1.5 M above Ground Level

Customer Reference	By Mail	Sampling Duration	24 hrs
Sample Reference No	SARL/A/CHE-1641	Sample Received on	27.04.2026
Sample Collected by	LABORATORY	Test Commenced on	27.04.2026
Sample Collected on	25.04.2026	Test Completed on	01.05.2026
Temperature	37°C	Relative Humidity	27%
Sample Condition	Fit for Analysis		

S. No.	Parameters	Protocol	Unit	Results	*Limits
1	Particulate Matter less than 10micron size (PM_{10})	IS:5182: Part 23:2006	$\mu g/m^3$	72.8	100
2	Particulate Matter less than 2.5micron size ($PM_{2.5}$)	IS 5182 (Part 24):2019	$\mu g/m^3$	34.6	60
3	Sulphur dioxide (SO_2)	IS:5182: Part 02:2001	$\mu g/m^3$	7.8	80
4	Nitrogen Dioxide (NO_2)	IS:5182: Part 06:2006	$\mu g/m^3$	12.2	80
5	Carbon monoxide (CO)	SARL/IOP/013 (Issue No:01, Issue Date – 01.03.2023)	mg/m^3	BDL (D.L – 1.1)	-

Remarks: Limits: *National Ambient air quality standards from CPCB. BDL- Below detectable limit. DL –Detectable limit

.

For Shrient Analytical and Research Labs Pvt. Ltd

Verified

Shrient Analytical & Research Labs Pvt. Ltd. Chennai - 45

Authorized Signatory
J. GNANAPRAKASAM
Technical Manager

*****END OF THE REPORT*****

Please Contact:
For any Technical Issues & Complaints: technical@shrientanalytical.com

Terms and conditions:

(1) The test items will not be retained for more than 15 days from the date of issue of test report. (2) The results relate only to the items tested (3) The test report shall not be reproduced except in full without the written approval of the laboratory (4) Any use for advertising purposes must be granted in writing. This technical report may only be quoted in full. This report is the result of a single examination of the object in question and is not generally applicable evaluation of the quality of other products in regular production. For further details, please see testing and certification regulation, chapter A-3.4. (5) The correctness of the information related to sample(s) in the Test Request Form/Customer letterhead/Email is the customer's responsibility. The laboratory reports the said information in the test report and is not liable for the same.

Shrient Analytical and Research Labs Pvt. Ltd

416/15, Dhargas Road, West Tambaram, Chennai- 600045
Phone Number +91 82208 36377 Email: - **info@shrientanalytical.com**
www.shrientanalytical.com

TEST REPORT

Report No.	SARL/2026/1642	Report Date.	01.05.2026

Customer Name & Address	Rough Stone & Gravel quarry of Thiru. B. Gopalakrishnan, extent of 2.37.0 Ha at S.F. Nos. 50/4, 50/5A, 51/1, 51/2, 51/3, 51/4, 51/5, 51/6, 51/7 & 51/8 of Vadipatti North Village, Palani Taluk, Dindigul District, Tamil Nadu.
Sample Description	AMBIENT AIR QUALITY
Sampling Procedure	IS – 5182 (Part – 14: 2000 & Part – V: Reaffirmed - 2003), CPCB Guide lines

Sample Location	A2-Pappampatti
Positioned height of Sampler	1.5 M above Ground Level

Customer Reference	By Mail	Sampling Duration	24 hrs
Sample Reference No	SARL/A/CHE-1642	Sample Received on	27.04.2026
Sample Collected by	LABORATORY	Test Commenced on	27.04.2026
Sample Collected on	25.04.2026	Test Completed on	01.05.2026
Temperature	37°C	Relative Humidity	27%
Sample Condition	Fit for Analysis		

S. No.	Parameters	Protocol	Unit	Results	*Limits
1	Particulate Matter less than 10micron size (PM_{10})	IS:5182: Part 23:2006	$\mu g/m^3$	42.9	100
2	Particulate Matter less than 2.5micron size ($PM_{2.5}$)	IS 5182 (Part 24):2019	$\mu g/m^3$	20.3	60
3	Sulphur dioxide (SO_2)	IS:5182: Part 02:2001	$\mu g/m^3$	5.1	80
4	Nitrogen Dioxide (NO_2)	IS:5182: Part 06:2006	$\mu g/m^3$	7.9	80
5	Carbon monoxide (CO)	SARL/IOP/013 (Issue No:01, Issue Date – 01.03.2023)	mg/m^3	BDL (D.L – 1.1)	-

Remarks: Limits: *National Ambient air quality standards from CPCB. BDL- Below detectable limit. DL –Detectable limit

.

For Shrient Analytical and Research Labs Pvt. Ltd

Verified

Shrient Analytical & Research Labs Pvt. Ltd. Chennai - 45.

Authorized Signatory
J. GNANAPRAKASAM
Technical Manager

*****END OF THE REPORT*****

Please Contact:
For any Technical Issues & Complaints: technical@shrientanalytical.com

Terms and conditions:

(1) The test items will not be retained for more than 15 days from the date of issue of test report. (2) The results relate only to the items tested (3) The test report shall not be reproduced except in full without the written approval of the laboratory (4) Any use for advertising purposes must be granted in writing. This technical report may only be quoted in full. This report is the result of a single examination of the object in question and is not generally applicable evaluation of the quality of other products in regular production. For further details, please see testing and certification regulation, chapter A-3.4. (5) The correctness of the information related to sample(s) in the Test Request Form/Customer letterhead/Email is the customer's responsibility. The laboratory reports the said information in the test report and is not liable for the same.

Shrient Analytical and Research Labs Pvt. Ltd

416/15, Dhargas Road, West Tambaram, Chennai- 600045
Phone Number +91 82208 36377 Email: - **info@shrientanalytical.com**
www.shrientanalytical.com

TEST REPORT

Report No.	SARL/2026/1643	Report Date.	01.05.2026

Customer Name & Address	Rough Stone & Gravel quarry of Thiru. B. Gopalakrishnan, extent of 2.37.0 Ha at S.F. Nos. 50/4, 50/5A, 51/1, 51/2, 51/3, 51/4, 51/5, 51/6, 51/7 & 51/8 of Vadipatti North Village, Palani Taluk, Dindigul District, Tamil Nadu.
Sample Description	AMBIENT AIR QUALITY
Sampling Procedure	IS – 5182 (Part – 14: 2000 & Part – V: Reaffirmed - 2003), CPCB Guide lines

Sample Location	A1- Within Mine Lease area
Positioned height of Sampler	1.5 M above Ground Level

Customer Reference	By Mail	Sampling Duration	24 hrs
Sample Reference No	SARL/A/CHE-1643	Sample Received on	27.04.2026
Sample Collected by	LABORATORY	Test Commenced on	27.04.2026
Sample Collected on	26.04.2026	Test Completed on	01.05.2026
Temperature	38°C	Relative Humidity	23%
Sample Condition	Fit for Analysis		

S. No.	Parameters	Protocol	Unit	Results	*Limits
1	Particulate Matter less than 10micron size (PM_{10})	IS:5182: Part 23:2006	$\mu g/m^3$	69.5	100
2	Particulate Matter less than 2.5micron size ($PM_{2.5}$)	IS 5182 (Part 24):2019	$\mu g/m^3$	33.0	60
3	Sulphur dioxide (SO_2)	IS:5182: Part 02:2001	$\mu g/m^3$	7.4	80
4	Nitrogen Dioxide (NO_2)	IS:5182: Part 06:2006	$\mu g/m^3$	10.9	80
5	Carbon monoxide (CO)	SARL/IOP/013 (Issue No:01, Issue Date – 01.03.2023)	mg/m^3	BDL (D.L – 1.1)	-

Remarks: Limits: *National Ambient air quality standards from CPCB. BDL- Below detectable limit. DL –Detectable limit

.

For Shrient Analytical and Research Labs Pvt. Ltd

Verified

Shrient Analytical & Research Labs Pvt. Ltd. Chennai - 45.

Authorized Signatory
J. GNANAPRAKASAM
Technical Manager

*****END OF THE REPORT*****

Please Contact:
For any Technical Issues & Complaints: technical@shrientanalytical.com

Terms and conditions:

(1) The test items will not be retained for more than 15 days from the date of issue of test report. (2) The results relate only to the items tested (3) The test report shall not be reproduced except in full without the written approval of the laboratory (4) Any use for advertising purposes must be granted in writing. This technical report may only be quoted in full. This report is the result of a single examination of the object in question and is not generally applicable evaluation of the quality of other products in regular production. For further details, please see testing and certification regulation, chapter A-3.4. (5) The correctness of the information related to sample(s) in the Test Request Form/Customer letterhead/Email is the customer's responsibility. The laboratory reports the said information in the test report and is not liable for the same.

Shrient Analytical and Research Labs Pvt. Ltd

416/15, Dhargas Road, West Tambaram, Chennai- 600045
Phone Number +91 82208 36377 Email: - **info@shrientanalytical.com**
www.shrientanalytical.com

TEST REPORT

Report No.	SARL/2026/1644	Report Date.	01.05.2026

Customer Name & Address	Rough Stone & Gravel quarry of Thiru. B. Gopalakrishnan, extent of 2.37.0 Ha at S.F. Nos. 50/4, 50/5A, 51/1, 51/2, 51/3, 51/4, 51/5, 51/6, 51/7 & 51/8 of Vadipatti North Village, Palani Taluk, Dindigul District, Tamil Nadu.
Sample Description	AMBIENT AIR QUALITY
Sampling Procedure	IS – 5182 (Part – 14: 2000 & Part – V: Reaffirmed - 2003), CPCB Guide lines

Sample Location	A2-Pappampatti
Positioned height of Sampler	1.5 M above Ground Level

Customer Reference	By Mail	Sampling Duration	24 hrs
Sample Reference No	SARL/A/CHE-1644	Sample Received on	27.04.2026
Sample Collected by	LABORATORY	Test Commenced on	27.04.2026
Sample Collected on	26.04.2026	Test Completed on	01.05.2026
Temperature	38°C	Relative Humidity	23%
Sample Condition	Fit for Analysis		

S. No.	Parameters	Protocol	Unit	Results	*Limits
1	Particulate Matter less than 10micron size (PM_{10})	IS:5182: Part 23:2006	$\mu g/m^3$	48.5	100
2	Particulate Matter less than 2.5micron size ($PM_{2.5}$)	IS 5182 (Part 24):2019	$\mu g/m^3$	22.3	60
3	Sulphur dioxide (SO_2)	IS:5182: Part 02:2001	$\mu g/m^3$	5.8	80
4	Nitrogen Dioxide (NO_2)	IS:5182: Part 06:2006	$\mu g/m^3$	8.5	80
5	Carbon monoxide (CO)	SARL/IOP/013 (Issue No:01, Issue Date – 01.03.2023)	mg/m^3	BDL (D.L – 1.1)	-

Remarks: Limits: *National Ambient air quality standards from CPCB. BDL- Below detectable limit. DL –Detectable limit

.

For Shrient Analytical and Research Labs Pvt. Ltd

Verified

Shrient Analytical & Research Labs Pvt. Ltd. Chennai - 45.

Authorized Signatory
J. GNANAPRAKASAM
Technical Manager

*****END OF THE REPORT*****

Please Contact:
For any Technical Issues & Complaints: technical@shrientanalytical.com

Terms and conditions:

(1) The test items will not be retained for more than 15 days from the date of issue of test report. (2) The results relate only to the items tested (3) The test report shall not be reproduced except in full without the written approval of the laboratory (4) Any use for advertising purposes must be granted in writing. This technical report may only be quoted in full. This report is the result of a single examination of the object in question and is not generally applicable evaluation of the quality of other products in regular production. For further details, please see testing and certification regulation, chapter A-3.4. (5) The correctness of the information related to sample(s) in the Test Request Form/Customer letterhead/Email is the customer's responsibility. The laboratory reports the said information in the test report and is not liable for the same.

Shrient Analytical and Research Labs Pvt. Ltd

416/15, Dhargas Road, West Tambaram, Chennai- 600045
Phone Number +91 82208 36377 Email: - **info@shrientanalytical.com**
www.shrientanalytical.com

TEST REPORT

Report No.	SARL/2026/1721	Report Date.	08.05.2026

Customer Name & Address	Rough Stone & Gravel quarry of Thiru. B. Gopalakrishnan, extent of 2.37.0 Ha at S.F. Nos. 50/4, 50/5A, 51/1, 51/2, 51/3, 51/4, 51/5, 51/6, 51/7 & 51/8 of Vadipatti North Village, Palani Taluk, Dindigul District, Tamil Nadu.
Sample Description	AMBIENT AIR QUALITY
Sampling Procedure	IS – 5182 (Part – 14: 2000 & Part – V: Reaffirmed - 2003), CPCB Guide lines

Sample Location	A1- Within Mine Lease area
Positioned height of Sampler	1.5 M above Ground Level

Customer Reference	By Mail	Sampling Duration	24 hrs
Sample Reference No	SARL/A/CHE-1721	Sample Received on	04.05.2026
Sample Collected by	LABORATORY	Test Commenced on	04.05.2026
Sample Collected on	28.04.2026	Test Completed on	08.05.2026
Temperature	38°C	Relative Humidity	28%
Sample Condition	Fit for Analysis		

S. No.	Parameters	Protocol	Unit	Results	*Limits
1	Particulate Matter less than 10micron size (PM_{10})	IS:5182: Part 23:2006	$\mu g/m^3$	60.2	100
2	Particulate Matter less than 2.5micron size ($PM_{2.5}$)	IS 5182 (Part 24):2019	$\mu g/m^3$	28.6	60
3	Sulphur dioxide (SO_2)	IS:5182: Part 02:2001	$\mu g/m^3$	6.6	80
4	Nitrogen Dioxide (NO_2)	IS:5182: Part 06:2006	$\mu g/m^3$	9.5	80
5	Carbon monoxide (CO)	SARL/IOP/013 (Issue No:01, Issue Date – 01.03.2023)	mg/m^3	BDL(DL-1.1)	-

Remarks: Limits: *National Ambient air quality standards from CPCB. BDL- Below detectable limit. DL –Detectable limit

.

For Shrient Analytical and Research Labs Pvt. Ltd

Verified

Authorized Signatory
J. GNANAPRAKASAM
Technical Manager

END OF THE REPORT

Please Contact:
For any Technical Issues & Complaints: technical@shrientanalytical.com

Terms and conditions:

(1) The test items will not be retained for more than 15 days from the date of issue of test report. (2) The results relate only to the items tested (3) The test report shall not be reproduced except in full without the written approval of the laboratory (4) Any use for advertising purposes must be granted in writing. This technical report may only be quoted in full. This report is the result of a single examination of the object in question and is not generally applicable evaluation of the quality of other products in regular production. For further details, please see testing and certification regulation, chapter A-3.4. (5) The correctness of the information related to sample(s) in the Test Request Form/Customer letterhead/Email is the customer's responsibility. The laboratory reports the said information in the test report and is not liable for the same.

Shrient Analytical and Research Labs Pvt. Ltd

416/15, Dhargas Road, West Tambaram, Chennai- 600045
Phone Number +91 82208 36377 Email: - **info@shrientanalytical.com**
www.shrientanalytical.com

TEST REPORT

Report No.	SARL/2026/1722	Report Date.	08.05.2026

Customer Name & Address	Rough Stone & Gravel quarry of Thiru. B. Gopalakrishnan, extent of 2.37.0 Ha at S.F. Nos. 50/4, 50/5A, 51/1, 51/2, 51/3, 51/4, 51/5, 51/6, 51/7 & 51/8 of Vadipatti North Village, Palani Taluk, Dindigul District, Tamil Nadu.
Sample Description	AMBIENT AIR QUALITY
Sampling Procedure	IS – 5182 (Part – 14: 2000 & Part – V: Reaffirmed - 2003), CPCB Guide lines

Sample Location	A2-Pappampatti
Positioned height of Sampler	1.5 M above Ground Level

Customer Reference	By Mail	Sampling Duration	24 hrs
Sample Reference No	SARL/A/CHE-1722	Sample Received on	04.05.2026
Sample Collected by	LABORATORY	Test Commenced on	04.05.2026
Sample Collected on	28.04.2026	Test Completed on	08.05.2026
Temperature	38°C	Relative Humidity	28%
Sample Condition	Fit for Analysis		

S. No.	Parameters	Protocol	Unit	Results	*Limits
1	Particulate Matter less than 10micron size (PM_{10})	IS:5182: Part 23:2006	$\mu g/m^3$	61.4	100
2	Particulate Matter less than 2.5micron size ($PM_{2.5}$)	IS 5182 (Part 24):2019	$\mu g/m^3$	28.6	60
3	Sulphur dioxide (SO_2)	IS:5182: Part 02:2001	$\mu g/m^3$	7.4	80
4	Nitrogen Dioxide (NO_2)	IS:5182: Part 06:2006	$\mu g/m^3$	11.1	80
5	Carbon monoxide (CO)	SARL/IOP/013 (Issue No:01, Issue Date – 01.03.2023)	mg/m^3	BDL(DL-1.1)	-

Remarks: Limits: *National Ambient air quality standards from CPCB. BDL- Below detectable limit. DL –Detectable limit

.

For Shrient Analytical and Research Labs Pvt. Ltd

Verified

Authorized Signatory
J. GNANAPRAKASAM
Technical Manager

END OF THE REPORT

Please Contact:
For any Technical Issues & Complaints: technical@shrientanalytical.com

Terms and conditions:

(1) The test items will not be retained for more than 15 days from the date of issue of test report. (2) The results relate only to the items tested (3) The test report shall not be reproduced except in full without the written approval of the laboratory (4) Any use for advertising purposes must be granted in writing. This technical report may only be quoted in full. This report is the result of a single examination of the object in question and is not generally applicable evaluation of the quality of other products in regular production. For further details, please see testing and certification regulation, chapter A-3.4. (5) The correctness of the information related to sample(s) in the Test Request Form/Customer letterhead/Email is the customer's responsibility. The laboratory reports the said information in the test report and is not liable for the same.

Shrient Analytical and Research Labs Pvt. Ltd

416/15, Dhargas Road, West Tambaram, Chennai- 600045
Phone Number +91 82208 36377 Email: - **info@shrientanalytical.com**
www.shrientanalytical.com

TEST REPORT

Report No.	SARL/2026/1723	Report Date.	08.05.2026

Customer Name & Address	Rough Stone & Gravel quarry of Thiru. B. Gopalakrishnan, extent of 2.37.0 Ha at S.F. Nos. 50/4, 50/5A, 51/1, 51/2, 51/3, 51/4, 51/5, 51/6, 51/7 & 51/8 of Vadipatti North Village, Palani Taluk, Dindigul District, Tamil Nadu.
Sample Description	AMBIENT AIR QUALITY
Sampling Procedure	IS – 5182 (Part – 14: 2000 & Part – V: Reaffirmed - 2003), CPCB Guide lines

Sample Location	A1- Within Mine Lease area
Positioned height of Sampler	1.5 M above Ground Level

Customer Reference	By Mail	Sampling Duration	24 hrs
Sample Reference No	SARL/A/CHE-1723	Sample Received on	04.05.2026
Sample Collected by	LABORATORY	Test Commenced on	04.05.2026
Sample Collected on	29.04.2026	Test Completed on	08.05.2026
Temperature	38°C	Relative Humidity	31%
Sample Condition	Fit for Analysis		

S. No.	Parameters	Protocol	Unit	Results	*Limits
1	Particulate Matter less than 10micron size (PM_{10})	IS:5182: Part 23:2006	$\mu g/m^3$	68.4	100
2	Particulate Matter less than 2.5micron size ($PM_{2.5}$)	IS 5182 (Part 24):2019	$\mu g/m^3$	32.5	60
3	Sulphur dioxide (SO_2)	IS:5182: Part 02:2001	$\mu g/m^3$	7.3	80
4	Nitrogen Dioxide (NO_2)	IS:5182: Part 06:2006	$\mu g/m^3$	10.7	80
5	Carbon monoxide (CO)	SARL/IOP/013 (Issue No:01, Issue Date – 01.03.2023)	mg/m^3	BDL(DL-1.1)	-

Remarks: Limits: *National Ambient air quality standards from CPCB. BDL- Below detectable limit. DL –Detectable limit

.

For Shrient Analytical and Research Labs Pvt. Ltd

Verified

Authorized Signatory
J. GNANAPRAKASAM
Technical Manager

END OF THE REPORT

Please Contact:
For any Technical Issues & Complaints: technical@shrientanalytical.com

Terms and conditions:

(1) The test items will not be retained for more than 15 days from the date of issue of test report. (2) The results relate only to the items tested (3) The test report shall not be reproduced except in full without the written approval of the laboratory (4) Any use for advertising purposes must be granted in writing. This technical report may only be quoted in full. This report is the result of a single examination of the object in question and is not generally applicable evaluation of the quality of other products in regular production. For further details, please see testing and certification regulation, chapter A-3.4. (5) The correctness of the information related to sample(s) in the Test Request Form/Customer letterhead/Email is the customer's responsibility. The laboratory reports the said information in the test report and is not liable for the same.

Shrient Analytical and Research Labs Pvt. Ltd

416/15, Dhargas Road, West Tambaram, Chennai- 600045
Phone Number +91 82208 36377 Email: - **info@shrientanalytical.com**
www.shrientanalytical.com

TEST REPORT

Report No.	SARL/2026/1724	Report Date.	08.05.2026

Customer Name & Address	Rough Stone & Gravel quarry of Thiru. B. Gopalakrishnan, extent of 2.37.0 Ha at S.F. Nos. 50/4, 50/5A, 51/1, 51/2, 51/3, 51/4, 51/5, 51/6, 51/7 & 51/8 of Vadipatti North Village, Palani Taluk, Dindigul District, Tamil Nadu.
Sample Description	AMBIENT AIR QUALITY
Sampling Procedure	IS – 5182 (Part – 14: 2000 & Part – V: Reaffirmed - 2003), CPCB Guide lines

Sample Location	A2-Pappampatti
Positioned height of Sampler	1.5 M above Ground Level

Customer Reference	By Mail	Sampling Duration	24 hrs
Sample Reference No	SARL/A/CHE-1724	Sample Received on	04.05.2026
Sample Collected by	LABORATORY	Test Commenced on	04.05.2026
Sample Collected on	29.04.2026	Test Completed on	08.05.2026
Temperature	38°C	Relative Humidity	31%
Sample Condition	Fit for Analysis		

S. No.	Parameters	Protocol	Unit	Results	*Limits
1	Particulate Matter less than 10micron size (PM_{10})	IS:5182: Part 23:2006	$\mu g/m^3$	57.8	100
2	Particulate Matter less than 2.5micron size ($PM_{2.5}$)	IS 5182 (Part 24):2019	$\mu g/m^3$	26.6	60
3	Sulphur dioxide (SO_2)	IS:5182: Part 02:2001	$\mu g/m^3$	7.0	80
4	Nitrogen Dioxide (NO_2)	IS:5182: Part 06:2006	$\mu g/m^3$	10.0	80
5	Carbon monoxide (CO)	SARL/IOP/013 (Issue No:01, Issue Date – 01.03.2023)	mg/m^3	BDL(DL-1.1)	-

Remarks: Limits: *National Ambient air quality standards from CPCB. BDL- Below detectable limit. DL –Detectable limit

.

For Shrient Analytical and Research Labs Pvt. Ltd

Verified

Authorized Signatory
J. GNANAPRAKASAM
Technical Manager

END OF THE REPORT

Please Contact:
For any Technical Issues & Complaints: technical@shrientanalytical.com

Terms and conditions:

(1) The test items will not be retained for more than 15 days from the date of issue of test report. (2) The results relate only to the items tested (3) The test report shall not be reproduced except in full without the written approval of the laboratory (4) Any use for advertising purposes must be granted in writing. This technical report may only be quoted in full. This report is the result of a single examination of the object in question and is not generally applicable evaluation of the quality of other products in regular production. For further details, please see testing and certification regulation, chapter A-3.4. (5) The correctness of the information related to sample(s) in the Test Request Form/Customer letterhead/Email is the customer's responsibility. The laboratory reports the said information in the test report and is not liable for the same.

Shrient Analytical and Research Labs Pvt. Ltd

416/15, Dhargas Road, West Tambaram, Chennai- 600045
Phone Number +91 82208 36377 Email: - **info@shrientanalytical.com**
www.shrientanalytical.com

TEST REPORT

Report No.	SARL/2026/1725	Report Date.	08.05.2026

Customer Name & Address	Rough Stone & Gravel quarry of Thiru. B. Gopalakrishnan, extent of 2.37.0 Ha at S.F. Nos. 50/4, 50/5A, 51/1, 51/2, 51/3, 51/4, 51/5, 51/6, 51/7 & 51/8 of Vadipatti North Village, Palani Taluk, Dindigul District, Tamil Nadu.
Sample Description	AMBIENT AIR QUALITY
Sampling Procedure	IS – 5182 (Part – 14: 2000 & Part – V: Reaffirmed - 2003), CPCB Guide lines

Sample Location	A3-Kavalapatti
Positioned height of Sampler	1.5 M above Ground Level

Customer Reference	By Mail	Sampling Duration	24 hrs
Sample Reference No	SARL/A/CHE-1725	Sample Received on	04.05.2026
Sample Collected by	LABORATORY	Test Commenced on	04.05.2026
Sample Collected on	30.04.2026	Test Completed on	08.05.2026
Temperature	38°C	Relative Humidity	32%
Sample Condition	Fit for Analysis		

S. No.	Parameters	Protocol	Unit	Results	*Limits
1	Particulate Matter less than 10micron size (PM_{10})	IS:5182: Part 23:2006	$\mu g/m^3$	56.8	100
2	Particulate Matter less than 2.5micron size ($PM_{2.5}$)	IS 5182 (Part 24):2019	$\mu g/m^3$	25.8	60
3	Sulphur dioxide (SO_2)	IS:5182: Part 02:2001	$\mu g/m^3$	7.1	80
4	Nitrogen Dioxide (NO_2)	IS:5182: Part 06:2006	$\mu g/m^3$	10.4	80
5	Carbon monoxide (CO)	SARL/IOP/013 (Issue No:01, Issue Date – 01.03.2023)	mg/m^3	BDL(DL-1.1)	-

Remarks: Limits: *National Ambient air quality standards from CPCB. BDL- Below detectable limit. DL –Detectable limit

.

For Shrient Analytical and Research Labs Pvt. Ltd

Verified

Authorized Signatory
J. GNANAPRAKASAM
Technical Manager

END OF THE REPORT

Please Contact:
For any Technical Issues & Complaints: technical@shrientanalytical.com

Terms and conditions:

(1) The test items will not be retained for more than 15 days from the date of issue of test report. (2) The results relate only to the items tested (3) The test report shall not be reproduced except in full without the written approval of the laboratory (4) Any use for advertising purposes must be granted in writing. This technical report may only be quoted in full. This report is the result of a single examination of the object in question and is not generally applicable evaluation of the quality of other products in regular production. For further details, please see testing and certification regulation, chapter A-3.4. (5) The correctness of the information related to sample(s) in the Test Request Form/Customer letterhead/Email is the customer's responsibility. The laboratory reports the said information in the test report and is not liable for the same.

Shrient Analytical and Research Labs Pvt. Ltd

416/15, Dhargas Road, West Tambaram, Chennai- 600045
Phone Number +91 82208 36377 Email: - **info@shrientanalytical.com**
www.shrientanalytical.com

TEST REPORT

Report No.	SARL/2026/1726	Report Date.	08.05.2026

Customer Name & Address	Rough Stone & Gravel quarry of Thiru. B. Gopalakrishnan, extent of 2.37.0 Ha at S.F. Nos. 50/4, 50/5A, 51/1, 51/2, 51/3, 51/4, 51/5, 51/6, 51/7 & 51/8 of Vadipatti North Village, Palani Taluk, Dindigul District, Tamil Nadu.
Sample Description	AMBIENT AIR QUALITY
Sampling Procedure	IS – 5182 (Part – 14: 2000 & Part – V: Reaffirmed - 2003), CPCB Guide lines

Sample Location	A4-Kasanayampatty
Positioned height of Sampler	1.5 M above Ground Level

Customer Reference	By Mail	Sampling Duration	24 hrs
Sample Reference No	SARL/A/CHE-1726	Sample Received on	04.05.2026
Sample Collected by	LABORATORY	Test Commenced on	04.05.2026
Sample Collected on	30.04.2026	Test Completed on	08.05.2026
Temperature	38°C	Relative Humidity	32%
Sample Condition	Fit for Analysis		

S. No.	Parameters	Protocol	Unit	Results	*Limits
1	Particulate Matter less than 10micron size (PM_{10})	IS:5182: Part 23:2006	$\mu g/m^3$	49.1	100
2	Particulate Matter less than 2.5micron size ($PM_{2.5}$)	IS 5182 (Part 24):2019	$\mu g/m^3$	22.7	60
3	Sulphur dioxide (SO_2)	IS:5182: Part 02:2001	$\mu g/m^3$	7.2	80
4	Nitrogen Dioxide (NO_2)	IS:5182: Part 06:2006	$\mu g/m^3$	11.1	80
5	Carbon monoxide (CO)	SARL/IOP/013 (Issue No:01, Issue Date – 01.03.2023)	mg/m^3	BDL(DL-1.1)	-

Remarks: Limits: *National Ambient air quality standards from CPCB. BDL- Below detectable limit. DL –Detectable limit

.

For Shrient Analytical and Research Labs Pvt. Ltd

Verified

Authorized Signatory
J. GNANAPRAKASAM
Technical Manager

END OF THE REPORT

Please Contact:
For any Technical Issues & Complaints: technical@shrientanalytical.com

Terms and conditions:

(1) The test items will not be retained for more than 15 days from the date of issue of test report. (2) The results relate only to the items tested (3) The test report shall not be reproduced except in full without the written approval of the laboratory (4) Any use for advertising purposes must be granted in writing. This technical report may only be quoted in full. This report is the result of a single examination of the object in question and is not generally applicable evaluation of the quality of other products in regular production. For further details, please see testing and certification regulation, chapter A-3.4. (5) The correctness of the information related to sample(s) in the Test Request Form/Customer letterhead/Email is the customer's responsibility. The laboratory reports the said information in the test report and is not liable for the same.

Shrient Analytical and Research Labs Pvt. Ltd

416/15, Dhargas Road, West Tambaram, Chennai- 600045
Phone Number +91 82208 36377 Email: - **info@shrientanalytical.com**
www.shrientanalytical.com

TEST REPORT

Report No.	SARL/2026/1727	Report Date.	08.05.2026

Customer Name & Address	Rough Stone & Gravel quarry of Thiru. B. Gopalakrishnan, extent of 2.37.0 Ha at S.F. Nos. 50/4, 50/5A, 51/1, 51/2, 51/3, 51/4, 51/5, 51/6, 51/7 & 51/8 of Vadipatti North Village, Palani Taluk, Dindigul District, Tamil Nadu.
Sample Description	AMBIENT AIR QUALITY
Sampling Procedure	IS – 5182 (Part – 14: 2000 & Part – V: Reaffirmed - 2003), CPCB Guide lines

Sample Location	A3-Kavalapatti
Positioned height of Sampler	1.5 M above Ground Level

Customer Reference	By Mail	Sampling Duration	24 hrs
Sample Reference No	SARL/A/CHE-1727	Sample Received on	04.05.2026
Sample Collected by	LABORATORY	Test Commenced on	04.05.2026
Sample Collected on	01.05.2026	Test Completed on	08.05.2026
Temperature	37°C	Relative Humidity	34%
Sample Condition	Fit for Analysis		

S. No.	Parameters	Protocol	Unit	Results	*Limits
1	Particulate Matter less than 10micron size (PM_{10})	IS:5182: Part 23:2006	$\mu g/m^3$	53.0	100
2	Particulate Matter less than 2.5micron size ($PM_{2.5}$)	IS 5182 (Part 24):2019	$\mu g/m^3$	24.1	60
3	Sulphur dioxide (SO_2)	IS:5182: Part 02:2001	$\mu g/m^3$	6.3	80
4	Nitrogen Dioxide (NO_2)	IS:5182: Part 06:2006	$\mu g/m^3$	9.0	80
5	Carbon monoxide (CO)	SARL/IOP/013 (Issue No:01, Issue Date – 01.03.2023)	mg/m^3	BDL(DL-1.1)	-

Remarks: Limits: *National Ambient air quality standards from CPCB. BDL- Below detectable limit. DL –Detectable limit

.

For Shrient Analytical and Research Labs Pvt. Ltd

Verified

Authorized Signatory
J. GNANAPRAKASAM
Technical Manager

END OF THE REPORT

Please Contact:
For any Technical Issues & Complaints: technical@shrientanalytical.com

Terms and conditions:

(1) The test items will not be retained for more than 15 days from the date of issue of test report. (2) The results relate only to the items tested (3) The test report shall not be reproduced except in full without the written approval of the laboratory (4) Any use for advertising purposes must be granted in writing. This technical report may only be quoted in full. This report is the result of a single examination of the object in question and is not generally applicable evaluation of the quality of other products in regular production. For further details, please see testing and certification regulation, chapter A-3.4. (5) The correctness of the information related to sample(s) in the Test Request Form/Customer letterhead/Email is the customer's responsibility. The laboratory reports the said information in the test report and is not liable for the same.

Shrient Analytical and Research Labs Pvt. Ltd

416/15, Dhargas Road, West Tambaram, Chennai- 600045
Phone Number +91 82208 36377 Email: - **info@shrientanalytical.com**
www.shrientanalytical.com

TEST REPORT

Report No.	SARL/2026/1728	Report Date.	08.05.2026

Customer Name & Address	Rough Stone & Gravel quarry of Thiru. B. Gopalakrishnan, extent of 2.37.0 Ha at S.F. Nos. 50/4, 50/5A, 51/1, 51/2, 51/3, 51/4, 51/5, 51/6, 51/7 & 51/8 of Vadipatti North Village, Palani Taluk, Dindigul District, Tamil Nadu.
Sample Description	AMBIENT AIR QUALITY
Sampling Procedure	IS – 5182 (Part – 14: 2000 & Part – V: Reaffirmed - 2003), CPCB Guide lines

Sample Location	A4-Kasanayampatty
Positioned height of Sampler	1.5 M above Ground Level

Customer Reference	By Mail	Sampling Duration	24 hrs
Sample Reference No	SARL/A/CHE-1728	Sample Received on	04.05.2026
Sample Collected by	LABORATORY	Test Commenced on	04.05.2026
Sample Collected on	01.05.2026	Test Completed on	08.05.2026
Temperature	37°C	Relative Humidity	34%
Sample Condition	Fit for Analysis		

S. No.	Parameters	Protocol	Unit	Results	*Limits
1	Particulate Matter less than 10micron size (PM_{10})	IS:5182: Part 23:2006	$\mu g/m^3$	47.4	100
2	Particulate Matter less than 2.5micron size ($PM_{2.5}$)	IS 5182 (Part 24):2019	$\mu g/m^3$	21.9	60
3	Sulphur dioxide (SO_2)	IS:5182: Part 02:2001	$\mu g/m^3$	6.8	80
4	Nitrogen Dioxide (NO_2)	IS:5182: Part 06:2006	$\mu g/m^3$	10.2	80
5	Carbon monoxide (CO)	SARL/IOP/013 (Issue No:01, Issue Date – 01.03.2023)	mg/m^3	BDL(DL-1.1)	-

Remarks: Limits: *National Ambient air quality standards from CPCB. BDL- Below detectable limit. DL –Detectable limit

.

For Shrient Analytical and Research Labs Pvt. Ltd

Verified

Authorized Signatory
J. GNANAPRAKASAM
Technical Manager

END OF THE REPORT

Please Contact:
For any Technical Issues & Complaints: technical@shrientanalytical.com

Terms and conditions:

(1) The test items will not be retained for more than 15 days from the date of issue of test report. (2) The results relate only to the items tested (3) The test report shall not be reproduced except in full without the written approval of the laboratory (4) Any use for advertising purposes must be granted in writing. This technical report may only be quoted in full. This report is the result of a single examination of the object in question and is not generally applicable evaluation of the quality of other products in regular production. For further details, please see testing and certification regulation, chapter A-3.4. (5) The correctness of the information related to sample(s) in the Test Request Form/Customer letterhead/Email is the customer's responsibility. The laboratory reports the said information in the test report and is not liable for the same.

Shrient Analytical and Research Labs Pvt. Ltd

416/15, Dhargas Road, West Tambaram, Chennai- 600045
Phone Number +91 82208 36377 Email: - **info@shrientanalytical.com**
www.shrientanalytical.com

TEST REPORT

Report No.	SARL/2026/1729	Report Date.	08.05.2026

Customer Name & Address	Rough Stone & Gravel quarry of Thiru. B. Gopalakrishnan, extent of 2.37.0 Ha at S.F. Nos. 50/4, 50/5A, 51/1, 51/2, 51/3, 51/4, 51/5, 51/6, 51/7 & 51/8 of Vadipatti North Village, Palani Taluk, Dindigul District, Tamil Nadu.
Sample Description	AMBIENT AIR QUALITY
Sampling Procedure	IS – 5182 (Part – 14: 2000 & Part – V: Reaffirmed - 2003), CPCB Guide lines

Sample Location	A5- Chinnakalayamputhur
Positioned height of Sampler	1.5 M above Ground Level

Customer Reference	By Mail	Sampling Duration	24 hrs
Sample Reference No	SARL/A/CHE-1729	Sample Received on	04.05.2026
Sample Collected by	LABORATORY	Test Commenced on	04.05.2026
Sample Collected on	02.05.2026	Test Completed on	08.05.2026
Temperature	38°C	Relative Humidity	34%
Sample Condition	Fit for Analysis		

S. No.	Parameters	Protocol	Unit	Results	*Limits
1	Particulate Matter less than 10micron size (PM_{10})	IS:5182: Part 23:2006	$\mu g/m^3$	41.8	100
2	Particulate Matter less than 2.5micron size ($PM_{2.5}$)	IS 5182 (Part 24):2019	$\mu g/m^3$	19.3	60
3	Sulphur dioxide (SO_2)	IS:5182: Part 02:2001	$\mu g/m^3$	5.1	80
4	Nitrogen Dioxide (NO_2)	IS:5182: Part 06:2006	$\mu g/m^3$	8.1	80
5	Carbon monoxide (CO)	SARL/IOP/013 (Issue No:01, Issue Date – 01.03.2023)	mg/m^3	BDL(DL-1.1)	-

Remarks: Limits: *National Ambient air quality standards from CPCB. BDL- Below detectable limit. DL –Detectable limit

.

For Shrient Analytical and Research Labs Pvt. Ltd

Verified

Authorized Signatory
J. GNANAPRAKASAM
Technical Manager

END OF THE REPORT

Please Contact:
For any Technical Issues & Complaints: technical@shrientanalytical.com

Terms and conditions:

(1) The test items will not be retained for more than 15 days from the date of issue of test report. (2) The results relate only to the items tested (3) The test report shall not be reproduced except in full without the written approval of the laboratory (4) Any use for advertising purposes must be granted in writing. This technical report may only be quoted in full. This report is the result of a single examination of the object in question and is not generally applicable evaluation of the quality of other products in regular production. For further details, please see testing and certification regulation, chapter A-3.4. (5) The correctness of the information related to sample(s) in the Test Request Form/Customer letterhead/Email is the customer's responsibility. The laboratory reports the said information in the test report and is not liable for the same.

Shrient Analytical and Research Labs Pvt. Ltd

416/15, Dhargas Road, West Tambaram, Chennai- 600045
Phone Number +91 82208 36377 Email: - **info@shrientanalytical.com**
www.shrientanalytical.com

TEST REPORT

Report No.	SARL/2026/1730	Report Date.	08.05.2026

Customer Name & Address	Rough Stone & Gravel quarry of Thiru. B. Gopalakrishnan, extent of 2.37.0 Ha at S.F. Nos. 50/4, 50/5A, 51/1, 51/2, 51/3, 51/4, 51/5, 51/6, 51/7 & 51/8 of Vadipatti North Village, Palani Taluk, Dindigul District, Tamil Nadu.
Sample Description	AMBIENT AIR QUALITY
Sampling Procedure	IS – 5182 (Part – 14: 2000 & Part – V: Reaffirmed - 2003), CPCB Guide lines

Sample Location	A6-Karadikootam
Positioned height of Sampler	1.5 M above Ground Level

Customer Reference	By Mail	Sampling Duration	24 hrs
Sample Reference No	SARL/A/CHE-1730	Sample Received on	04.05.2026
Sample Collected by	LABORATORY	Test Commenced on	04.05.2026
Sample Collected on	02.05.2026	Test Completed on	08.05.2026
Temperature	38°C	Relative Humidity	34%
Sample Condition	Fit for Analysis		

S. No.	Parameters	Protocol	Unit	Results	*Limits
1	Particulate Matter less than 10micron size (PM_{10})	IS:5182: Part 23:2006	$\mu g/m^3$	49.3	100
2	Particulate Matter less than 2.5micron size ($PM_{2.5}$)	IS 5182 (Part 24):2019	$\mu g/m^3$	22.7	60
3	Sulphur dioxide (SO_2)	IS:5182: Part 02:2001	$\mu g/m^3$	4.3	80
4	Nitrogen Dioxide (NO_2)	IS:5182: Part 06:2006	$\mu g/m^3$	9.3	80
5	Carbon monoxide (CO)	SARL/IOP/013 (Issue No:01, Issue Date – 01.03.2023)	mg/m^3	BDL(DL-1.1)	-

Remarks: Limits: *National Ambient air quality standards from CPCB. BDL- Below detectable limit. DL –Detectable limit

.

For Shrient Analytical and Research Labs Pvt. Ltd

Verified

Authorized Signatory
J. GNANAPRAKASAM
Technical Manager

END OF THE REPORT

Please Contact:
For any Technical Issues & Complaints: technical@shrientanalytical.com

Terms and conditions:

(1) The test items will not be retained for more than 15 days from the date of issue of test report. (2) The results relate only to the items tested (3) The test report shall not be reproduced except in full without the written approval of the laboratory (4) Any use for advertising purposes must be granted in writing. This technical report may only be quoted in full. This report is the result of a single examination of the object in question and is not generally applicable evaluation of the quality of other products in regular production. For further details, please see testing and certification regulation, chapter A-3.4. (5) The correctness of the information related to sample(s) in the Test Request Form/Customer letterhead/Email is the customer's responsibility. The laboratory reports the said information in the test report and is not liable for the same.

Shrient Analytical and Research Labs Pvt. Ltd

416/15, Dhargas Road, West Tambaram, Chennai- 600045
Phone Number +91 82208 36377 Email: - **info@shrientanalytical.com**
www.shrientanalytical.com

TEST REPORT

Report No.	SARL/2026/1731	Report Date.	08.05.2026

Customer Name & Address	Rough Stone & Gravel quarry of Thiru. B. Gopalakrishnan, extent of 2.37.0 Ha at S.F. Nos. 50/4, 50/5A, 51/1, 51/2, 51/3, 51/4, 51/5, 51/6, 51/7 & 51/8 of Vadipatti North Village, Palani Taluk, Dindigul District, Tamil Nadu.
Sample Description	AMBIENT AIR QUALITY
Sampling Procedure	IS – 5182 (Part – 14: 2000 & Part – V: Reaffirmed - 2003), CPCB Guide lines

Sample Location	A7-Ayyampalayam
Positioned height of Sampler	1.5 M above Ground Level

Customer Reference	By Mail	Sampling Duration	24 hrs
Sample Reference No	SARL/A/CHE-1731	Sample Received on	04.05.2026
Sample Collected by	LABORATORY	Test Commenced on	04.05.2026
Sample Collected on	02.05.2026	Test Completed on	08.05.2026
Temperature	38°C	Relative Humidity	34%
Sample Condition	Fit for Analysis		

S. No.	Parameters	Protocol	Unit	Results	*Limits
1	Particulate Matter less than 10micron size (PM_{10})	IS:5182: Part 23:2006	$\mu g/m^3$	53.0	100
2	Particulate Matter less than 2.5micron size ($PM_{2.5}$)	IS 5182 (Part 24):2019	$\mu g/m^3$	25.4	60
3	Sulphur dioxide (SO_2)	IS:5182: Part 02:2001	$\mu g/m^3$	7.1	80
4	Nitrogen Dioxide (NO_2)	IS:5182: Part 06:2006	$\mu g/m^3$	10.9	80
5	Carbon monoxide (CO)	SARL/IOP/013 (Issue No:01, Issue Date – 01.03.2023)	mg/m^3	BDL(DL-1.1)	-

Remarks: Limits: *National Ambient air quality standards from CPCB. BDL- Below detectable limit. DL –Detectable limit

.

For Shrient Analytical and Research Labs Pvt. Ltd

Verified

Authorized Signatory
J. GNANAPRAKASAM
Technical Manager

END OF THE REPORT

Please Contact:
For any Technical Issues & Complaints: technical@shrientanalytical.com

Terms and conditions:

(1) The test items will not be retained for more than 15 days from the date of issue of test report. (2) The results relate only to the items tested (3) The test report shall not be reproduced except in full without the written approval of the laboratory (4) Any use for advertising purposes must be granted in writing. This technical report may only be quoted in full. This report is the result of a single examination of the object in question and is not generally applicable evaluation of the quality of other products in regular production. For further details, please see testing and certification regulation, chapter A-3.4. (5) The correctness of the information related to sample(s) in the Test Request Form/Customer letterhead/Email is the customer's responsibility. The laboratory reports the said information in the test report and is not liable for the same.

Shrient Analytical and Research Labs Pvt. Ltd

416/15, Dhargas Road, West Tambaram, Chennai- 600045
Phone Number +91 82208 36377 Email: - **info@shrientanalytical.com**
www.shrientanalytical.com

TEST REPORT

Report No.	SARL/2026/1732	Report Date.	08.05.2026

Customer Name & Address	Rough Stone & Gravel quarry of Thiru. B. Gopalakrishnan, extent of 2.37.0 Ha at S.F. Nos. 50/4, 50/5A, 51/1, 51/2, 51/3, 51/4, 51/5, 51/6, 51/7 & 51/8 of Vadipatti North Village, Palani Taluk, Dindigul District, Tamil Nadu.
Sample Description	AMBIENT AIR QUALITY
Sampling Procedure	IS – 5182 (Part – 14: 2000 & Part – V: Reaffirmed - 2003), CPCB Guide lines

Sample Location	A5- Chinnakalayamputhur
Positioned height of Sampler	1.5 M above Ground Level

Customer Reference	By Mail	Sampling Duration	24 hrs
Sample Reference No	SARL/A/CHE-1732	Sample Received on	04.05.2026
Sample Collected by	LABORATORY	Test Commenced on	04.05.2026
Sample Collected on	03.05.2026	Test Completed on	08.05.2026
Temperature	38°C	Relative Humidity	38%
Sample Condition	Fit for Analysis		

S. No.	Parameters	Protocol	Unit	Results	*Limits
1	Particulate Matter less than 10micron size (PM_{10})	IS:5182: Part 23:2006	$\mu g/m^3$	48.7	100
2	Particulate Matter less than 2.5micron size ($PM_{2.5}$)	IS 5182 (Part 24):2019	$\mu g/m^3$	22.6	60
3	Sulphur dioxide (SO_2)	IS:5182: Part 02:2001	$\mu g/m^3$	6.2	80
4	Nitrogen Dioxide (NO_2)	IS:5182: Part 06:2006	$\mu g/m^3$	9.3	80
5	Carbon monoxide (CO)	SARL/IOP/013 (Issue No:01, Issue Date – 01.03.2023)	mg/m^3	BDL(DL-1.1)	-

Remarks: Limits: *National Ambient air quality standards from CPCB. BDL- Below detectable limit. DL –Detectable limit

.

For Shrient Analytical and Research Labs Pvt. Ltd

Verified

Authorized Signatory
J. GNANAPRAKASAM
Technical Manager

END OF THE REPORT

Please Contact:
For any Technical Issues & Complaints: technical@shrientanalytical.com

Terms and conditions:

(1) The test items will not be retained for more than 15 days from the date of issue of test report. (2) The results relate only to the items tested (3) The test report shall not be reproduced except in full without the written approval of the laboratory (4) Any use for advertising purposes must be granted in writing. This technical report may only be quoted in full. This report is the result of a single examination of the object in question and is not generally applicable evaluation of the quality of other products in regular production. For further details, please see testing and certification regulation, chapter A-3.4. (5) The correctness of the information related to sample(s) in the Test Request Form/Customer letterhead/Email is the customer's responsibility. The laboratory reports the said information in the test report and is not liable for the same.

Shrient Analytical and Research Labs Pvt. Ltd

416/15, Dhargas Road, West Tambaram, Chennai- 600045
Phone Number +91 82208 36377 Email: - **info@shrientanalytical.com**
www.shrientanalytical.com

TEST REPORT

Report No.	SARL/2026/1733	Report Date.	08.05.2026

Customer Name & Address	Rough Stone & Gravel quarry of Thiru. B. Gopalakrishnan, extent of 2.37.0 Ha at S.F. Nos. 50/4, 50/5A, 51/1, 51/2, 51/3, 51/4, 51/5, 51/6, 51/7 & 51/8 of Vadipatti North Village, Palani Taluk, Dindigul District, Tamil Nadu.
Sample Description	AMBIENT AIR QUALITY
Sampling Procedure	IS – 5182 (Part – 14: 2000 & Part – V: Reaffirmed - 2003), CPCB Guide lines

Sample Location	A6-Karadikootam
Positioned height of Sampler	1.5 M above Ground Level

Customer Reference	By Mail	Sampling Duration	24 hrs
Sample Reference No	SARL/A/CHE-1733	Sample Received on	04.05.2026
Sample Collected by	LABORATORY	Test Commenced on	04.05.2026
Sample Collected on	03.05.2026	Test Completed on	08.05.2026
Temperature	38°C	Relative Humidity	38%
Sample Condition	Fit for Analysis		

S. No.	Parameters	Protocol	Unit	Results	*Limits
1	Particulate Matter less than 10micron size (PM_{10})	IS:5182: Part 23:2006	$\mu g/m^3$	46.7	100
2	Particulate Matter less than 2.5micron size ($PM_{2.5}$)	IS 5182 (Part 24):2019	$\mu g/m^3$	21.7	60
3	Sulphur dioxide (SO_2)	IS:5182: Part 02:2001	$\mu g/m^3$	4.0	80
4	Nitrogen Dioxide (NO_2)	IS:5182: Part 06:2006	$\mu g/m^3$	9.0	80
5	Carbon monoxide (CO)	SARL/IOP/013 (Issue No:01, Issue Date – 01.03.2023)	mg/m^3	BDL(DL-1.1)	-

Remarks: Limits: *National Ambient air quality standards from CPCB. BDL- Below detectable limit. DL –Detectable limit

.

For Shrient Analytical and Research Labs Pvt. Ltd

Verified

Authorized Signatory
J. GNANAPRAKASAM
Technical Manager

END OF THE REPORT

Please Contact:
For any Technical Issues & Complaints: technical@shrientanalytical.com

Terms and conditions:

(1) The test items will not be retained for more than 15 days from the date of issue of test report. (2) The results relate only to the items tested (3) The test report shall not be reproduced except in full without the written approval of the laboratory (4) Any use for advertising purposes must be granted in writing. This technical report may only be quoted in full. This report is the result of a single examination of the object in question and is not generally applicable evaluation of the quality of other products in regular production. For further details, please see testing and certification regulation, chapter A-3.4. (5) The correctness of the information related to sample(s) in the Test Request Form/Customer letterhead/Email is the customer's responsibility. The laboratory reports the said information in the test report and is not liable for the same.

Shrient Analytical and Research Labs Pvt. Ltd

416/15, Dhargas Road, West Tambaram, Chennai- 600045
Phone Number +91 82208 36377 Email: - **info@shrientanalytical.com**
www.shrientanalytical.com

TEST REPORT

Report No.	SARL/2026/1734	Report Date.	08.05.2026

Customer Name & Address	Rough Stone & Gravel quarry of Thiru. B. Gopalakrishnan, extent of 2.37.0 Ha at S.F. Nos. 50/4, 50/5A, 51/1, 51/2, 51/3, 51/4, 51/5, 51/6, 51/7 & 51/8 of Vadipatti North Village, Palani Taluk, Dindigul District, Tamil Nadu.
Sample Description	AMBIENT AIR QUALITY
Sampling Procedure	IS – 5182 (Part – 14: 2000 & Part – V: Reaffirmed - 2003), CPCB Guide lines

Sample Location	A7-Ayyampalayam
Positioned height of Sampler	1.5 M above Ground Level

Customer Reference	By Mail	Sampling Duration	24 hrs
Sample Reference No	SARL/A/CHE-1734	Sample Received on	04.05.2026
Sample Collected by	LABORATORY	Test Commenced on	04.05.2026
Sample Collected on	03.05.2026	Test Completed on	08.05.2026
Temperature	38°C	Relative Humidity	38%
Sample Condition	Fit for Analysis		

S. No.	Parameters	Protocol	Unit	Results	*Limits
1	Particulate Matter less than 10micron size (PM_{10})	IS:5182: Part 23:2006	$\mu g/m^3$	50.3	100
2	Particulate Matter less than 2.5micron size ($PM_{2.5}$)	IS 5182 (Part 24):2019	$\mu g/m^3$	24.2	60
3	Sulphur dioxide (SO_2)	IS:5182: Part 02:2001	$\mu g/m^3$	6.9	80
4	Nitrogen Dioxide (NO_2)	IS:5182: Part 06:2006	$\mu g/m^3$	11.5	80
5	Carbon monoxide (CO)	SARL/IOP/013 (Issue No:01, Issue Date – 01.03.2023)	mg/m^3	BDL(DL-1.1)	-

Remarks: Limits: *National Ambient air quality standards from CPCB. BDL- Below detectable limit. DL –Detectable limit

.

For Shrient Analytical and Research Labs Pvt. Ltd

Verified

Authorized Signatory
J. GNANAPRAKASAM
Technical Manager

END OF THE REPORT

Please Contact:
For any Technical Issues & Complaints: technical@shrientanalytical.com

Terms and conditions:

(1) The test items will not be retained for more than 15 days from the date of issue of test report. (2) The results relate only to the items tested (3) The test report shall not be reproduced except in full without the written approval of the laboratory (4) Any use for advertising purposes must be granted in writing. This technical report may only be quoted in full. This report is the result of a single examination of the object in question and is not generally applicable evaluation of the quality of other products in regular production. For further details, please see testing and certification regulation, chapter A-3.4. (5) The correctness of the information related to sample(s) in the Test Request Form/Customer letterhead/Email is the customer's responsibility. The laboratory reports the said information in the test report and is not liable for the same.

Shrient Analytical and Research Labs Pvt. Ltd

416/15, Dhargas Road, West Tambaram, Chennai- 600045
Phone Number +91 82208 36377 Email: - **info@shrientanalytical.com**
www.shrientanalytical.com

TEST REPORT

Report No.	SARL/2026/1811	Report Date.	15.05.2026

Customer Name & Address	Rough Stone & Gravel quarry of Thiru. B. Gopalakrishnan, extent of 2.37.0 Ha at S.F. Nos. 50/4, 50/5A, 51/1, 51/2, 51/3, 51/4, 51/5, 51/6, 51/7 & 51/8 of Vadipatti North Village, Palani Taluk, Dindigul District, Tamil Nadu.
Sample Description	AMBIENT AIR QUALITY
Sampling Procedure	IS – 5182 (Part – 14: 2000 & Part – V: Reaffirmed - 2003), CPCB Guide lines

Sample Location	A5- Chinnakalayamputhur
Positioned height of Sampler	1.5 M above Ground Level

Customer Reference	By Mail	Sampling Duration	24 hrs
Sample Reference No	SARL/A/CHE-1811	Sample Received on	11.05.2026
Sample Collected by	LABORATORY	Test Commenced on	11.05.2026
Sample Collected on	05.05.2026	Test Completed on	15.05.2026
Temperature	36°C	Relative Humidity	36%
Sample Condition	Fit for Analysis		

S. No.	Parameters	Protocol	Unit	Results	*Limits
1	Particulate Matter less than 10micron size (PM_{10})	IS:5182: Part 23:2006	$\mu g/m^3$	51.9	100
2	Particulate Matter less than 2.5micron size ($PM_{2.5}$)	IS 5182 (Part 24):2019	$\mu g/m^3$	23.6	60
3	Sulphur dioxide (SO_2)	IS:5182: Part 02:2001	$\mu g/m^3$	6.8	80
4	Nitrogen Dioxide (NO_2)	IS:5182: Part 06:2006	$\mu g/m^3$	10.0	80
5	Carbon monoxide (CO)	SARL/IOP/013 (Issue No:01, Issue Date – 01.03.2023)	mg/m^3	BDL (D.L – 1.1)	-

Remarks: Limits: *National Ambient air quality standards from CPCB. BDL- Below detectable limit. DL –Detectable limit

.

For Shrient Analytical and Research Labs Pvt. Ltd

Verified

Shrient Analytical & Research Labs Pvt. Ltd. Chennai - 45.

Authorized Signatory
J. GNANAPRAKASAM
Technical Manager

*****END OF THE REPORT*****

Please Contact:
For any Technical Issues & Complaints: technical@shrientanalytical.com

Terms and conditions:

(1) The test items will not be retained for more than 15 days from the date of issue of test report. (2) The results relate only to the items tested (3) The test report shall not be reproduced except in full without the written approval of the laboratory (4) Any use for advertising purposes must be granted in writing. This technical report may only be quoted in full. This report is the result of a single examination of the object in question and is not generally applicable evaluation of the quality of other products in regular production. For further details, please see testing and certification regulation, chapter A-3.4. (5) The correctness of the information related to sample(s) in the Test Request Form/Customer letterhead/Email is the customer's responsibility. The laboratory reports the said information in the test report and is not liable for the same.

Shrient Analytical and Research Labs Pvt. Ltd

416/15, Dhargas Road, West Tambaram, Chennai- 600045
Phone Number +91 82208 36377 Email: - **info@shrientanalytical.com**
www.shrientanalytical.com

TEST REPORT

Report No.	SARL/2026/1812	Report Date.	15.05.2026

Customer Name & Address	Rough Stone & Gravel quarry of Thiru. B. Gopalakrishnan, extent of 2.37.0 Ha at S.F. Nos. 50/4, 50/5A, 51/1, 51/2, 51/3, 51/4, 51/5, 51/6, 51/7 & 51/8 of Vadipatti North Village, Palani Taluk, Dindigul District, Tamil Nadu.
Sample Description	AMBIENT AIR QUALITY
Sampling Procedure	IS – 5182 (Part – 14: 2000 & Part – V: Reaffirmed - 2003), CPCB Guide lines

Sample Location	A6-Karadikootam
Positioned height of Sampler	1.5 M above Ground Level

Customer Reference	By Mail	Sampling Duration	24 hrs
Sample Reference No	SARL/A/CHE-1812	Sample Received on	11.05.2026
Sample Collected by	LABORATORY	Test Commenced on	11.05.2026
Sample Collected on	05.05.2026	Test Completed on	15.05.2026
Temperature	36°C	Relative Humidity	36%
Sample Condition	Fit for Analysis		

S. No.	Parameters	Protocol	Unit	Results	*Limits
1	Particulate Matter less than 10micron size (PM_{10})	IS:5182: Part 23:2006	$\mu g/m^3$	56.2	100
2	Particulate Matter less than 2.5micron size ($PM_{2.5}$)	IS 5182 (Part 24):2019	$\mu g/m^3$	26.3	60
3	Sulphur dioxide (SO_2)	IS:5182: Part 02:2001	$\mu g/m^3$	4.9	80
4	Nitrogen Dioxide (NO_2)	IS:5182: Part 06:2006	$\mu g/m^3$	10.4	80
5	Carbon monoxide (CO)	SARL/IOP/013 (Issue No:01, Issue Date – 01.03.2023)	mg/m^3	BDL (D.L – 1.1)	-

Remarks: Limits: *National Ambient air quality standards from CPCB. BDL- Below detectable limit. DL –Detectable limit

.

For Shrient Analytical and Research Labs Pvt. Ltd

Verified

Shrient Analytical & Research Labs Pvt. Ltd. Chennai - 45.

Authorized Signatory
J. GNANAPRAKASAM
Technical Manager

*****END OF THE REPORT*****

Please Contact:
For any Technical Issues & Complaints: technical@shrientanalytical.com

Terms and conditions:

(1) The test items will not be retained for more than 15 days from the date of issue of test report. (2) The results relate only to the items tested (3) The test report shall not be reproduced except in full without the written approval of the laboratory (4) Any use for advertising purposes must be granted in writing. This technical report may only be quoted in full. This report is the result of a single examination of the object in question and is not generally applicable evaluation of the quality of other products in regular production. For further details, please see testing and certification regulation, chapter A-3.4. (5) The correctness of the information related to sample(s) in the Test Request Form/Customer letterhead/Email is the customer's responsibility. The laboratory reports the said information in the test report and is not liable for the same.

Shrient Analytical and Research Labs Pvt. Ltd

416/15, Dhargas Road, West Tambaram, Chennai- 600045
Phone Number +91 82208 36377 Email: - **info@shrientanalytical.com**
www.shrientanalytical.com

TEST REPORT

Report No.	SARL/2026/1813	Report Date.	15.05.2026

Customer Name & Address	Rough Stone & Gravel quarry of Thiru. B. Gopalakrishnan, extent of 2.37.0 Ha at S.F. Nos. 50/4, 50/5A, 51/1, 51/2, 51/3, 51/4, 51/5, 51/6, 51/7 & 51/8 of Vadipatti North Village, Palani Taluk, Dindigul District, Tamil Nadu.
Sample Description	AMBIENT AIR QUALITY
Sampling Procedure	IS – 5182 (Part – 14: 2000 & Part – V: Reaffirmed - 2003), CPCB Guide lines

Sample Location	A7-Ayyampalayam
Positioned height of Sampler	1.5 M above Ground Level

Customer Reference	By Mail	Sampling Duration	24 hrs
Sample Reference No	SARL/A/CHE-1813	Sample Received on	11.05.2026
Sample Collected by	LABORATORY	Test Commenced on	11.05.2026
Sample Collected on	05.05.2026	Test Completed on	15.05.2026
Temperature	36°C	Relative Humidity	36%
Sample Condition	Fit for Analysis		

S. No.	Parameters	Protocol	Unit	Results	*Limits
1	Particulate Matter less than 10micron size (PM_{10})	IS:5182: Part 23:2006	$\mu g/m^3$	52.3	100
2	Particulate Matter less than 2.5micron size ($PM_{2.5}$)	IS 5182 (Part 24):2019	$\mu g/m^3$	25.1	60
3	Sulphur dioxide (SO_2)	IS:5182: Part 02:2001	$\mu g/m^3$	8.0	80
4	Nitrogen Dioxide (NO_2)	IS:5182: Part 06:2006	$\mu g/m^3$	12.8	80
5	Carbon monoxide (CO)	SARL/IOP/013 (Issue No:01, Issue Date – 01.03.2023)	mg/m^3	BDL (D.L – 1.1)	-

Remarks: Limits: *National Ambient air quality standards from CPCB. BDL- Below detectable limit. DL –Detectable limit

.

For Shrient Analytical and Research Labs Pvt. Ltd

Verified

Authorized Signatory
J. GNANAPRAKASAM
Technical Manager

END OF THE REPORT

Please Contact:
For any Technical Issues & Complaints: technical@shrientanalytical.com

Terms and conditions:

(1) The test items will not be retained for more than 15 days from the date of issue of test report. (2) The results relate only to the items tested (3) The test report shall not be reproduced except in full without the written approval of the laboratory (4) Any use for advertising purposes must be granted in writing. This technical report may only be quoted in full. This report is the result of a single examination of the object in question and is not generally applicable evaluation of the quality of other products in regular production. For further details, please see testing and certification regulation, chapter A-3.4. (5) The correctness of the information related to sample(s) in the Test Request Form/Customer letterhead/Email is the customer's responsibility. The laboratory reports the said information in the test report and is not liable for the same.

Shrient Analytical and Research Labs Pvt. Ltd

416/15, Dhargas Road, West Tambaram, Chennai- 600045
Phone Number +91 82208 36377 Email: - **info@shrientanalytical.com**
www.shrientanalytical.com

TEST REPORT

Report No.	SARL/2026/1814	Report Date.	15.05.2026

Customer Name & Address	Rough Stone & Gravel quarry of Thiru. B. Gopalakrishnan, extent of 2.37.0 Ha at S.F. Nos. 50/4, 50/5A, 51/1, 51/2, 51/3, 51/4, 51/5, 51/6, 51/7 & 51/8 of Vadipatti North Village, Palani Taluk, Dindigul District, Tamil Nadu.
Sample Description	AMBIENT AIR QUALITY
Sampling Procedure	IS – 5182 (Part – 14: 2000 & Part – V: Reaffirmed - 2003), CPCB Guide lines

Sample Location	A5- Chinnakalayamputhur
Positioned height of Sampler	1.5 M above Ground Level

Customer Reference	By Mail	Sampling Duration	24 hrs
Sample Reference No	SARL/A/CHE-1814	Sample Received on	11.05.2026
Sample Collected by	LABORATORY	Test Commenced on	11.05.2026
Sample Collected on	06.05.2026	Test Completed on	15.05.2026
Temperature	34°C	Relative Humidity	41%
Sample Condition	Fit for Analysis		

S. No.	Parameters	Protocol	Unit	Results	*Limits
1	Particulate Matter less than 10micron size (PM_{10})	IS:5182: Part 23:2006	$\mu g/m^3$	54.5	100
2	Particulate Matter less than 2.5micron size ($PM_{2.5}$)	IS 5182 (Part 24):2019	$\mu g/m^3$	24.8	60
3	Sulphur dioxide (SO_2)	IS:5182: Part 02:2001	$\mu g/m^3$	7.2	80
4	Nitrogen Dioxide (NO_2)	IS:5182: Part 06:2006	$\mu g/m^3$	11.2	80
5	Carbon monoxide (CO)	SARL/IOP/013 (Issue No:01, Issue Date – 01.03.2023)	mg/m^3	BDL (D.L – 1.1)	-

Remarks: Limits: *National Ambient air quality standards from CPCB. BDL- Below detectable limit. DL –Detectable limit

.

For Shrient Analytical and Research Labs Pvt. Ltd

Verified

Authorized Signatory
J. GNANAPRAKASAM
Technical Manager

END OF THE REPORT

Please Contact:
For any Technical Issues & Complaints: technical@shrientanalytical.com

Terms and conditions:

(1) The test items will not be retained for more than 15 days from the date of issue of test report. (2) The results relate only to the items tested (3) The test report shall not be reproduced except in full without the written approval of the laboratory (4) Any use for advertising purposes must be granted in writing. This technical report may only be quoted in full. This report is the result of a single examination of the object in question and is not generally applicable evaluation of the quality of other products in regular production. For further details, please see testing and certification regulation, chapter A-3.4. (5) The correctness of the information related to sample(s) in the Test Request Form/Customer letterhead/Email is the customer's responsibility. The laboratory reports the said information in the test report and is not liable for the same.

Shrient Analytical and Research Labs Pvt. Ltd

416/15, Dhargas Road, West Tambaram, Chennai- 600045
Phone Number +91 82208 36377 Email: - **info@shrientanalytical.com**
www.shrientanalytical.com

TEST REPORT

Report No.	SARL/2026/1815	Report Date.	15.05.2026

Customer Name & Address	Rough Stone & Gravel quarry of Thiru. B. Gopalakrishnan, extent of 2.37.0 Ha at S.F. Nos. 50/4, 50/5A, 51/1, 51/2, 51/3, 51/4, 51/5, 51/6, 51/7 & 51/8 of Vadipatti North Village, Palani Taluk, Dindigul District, Tamil Nadu.
Sample Description	AMBIENT AIR QUALITY
Sampling Procedure	IS – 5182 (Part – 14: 2000 & Part – V: Reaffirmed - 2003), CPCB Guide lines

Sample Location	A6-Karadikootam
Positioned height of Sampler	1.5 M above Ground Level

Customer Reference	By Mail	Sampling Duration	24 hrs
Sample Reference No	SARL/A/CHE-1815	Sample Received on	11.05.2026
Sample Collected by	LABORATORY	Test Commenced on	11.05.2026
Sample Collected on	06.05.2026	Test Completed on	15.05.2026
Temperature	34°C	Relative Humidity	41%
Sample Condition	Fit for Analysis		

S. No.	Parameters	Protocol	Unit	Results	*Limits
1	Particulate Matter less than 10micron size (PM_{10})	IS:5182: Part 23:2006	$\mu g/m^3$	52.4	100
2	Particulate Matter less than 2.5micron size ($PM_{2.5}$)	IS 5182 (Part 24):2019	$\mu g/m^3$	24.5	60
3	Sulphur dioxide (SO_2)	IS:5182: Part 02:2001	$\mu g/m^3$	4.5	80
4	Nitrogen Dioxide (NO_2)	IS:5182: Part 06:2006	$\mu g/m^3$	9.5	80
5	Carbon monoxide (CO)	SARL/IOP/013 (Issue No:01, Issue Date – 01.03.2023)	mg/m^3	BDL (D.L – 1.1)	-

Remarks: Limits: *National Ambient air quality standards from CPCB. BDL- Below detectable limit. DL –Detectable limit

.

For Shrient Analytical and Research Labs Pvt. Ltd

Verified

Shrient Analytical & Research Labs Pvt. Ltd. Chennai - 45.

Authorized Signatory
J. GNANAPRAKASAM
Technical Manager

*****END OF THE REPORT*****

Please Contact:
For any Technical Issues & Complaints: technical@shrientanalytical.com

Terms and conditions:

(1) The test items will not be retained for more than 15 days from the date of issue of test report. (2) The results relate only to the items tested (3) The test report shall not be reproduced except in full without the written approval of the laboratory (4) Any use for advertising purposes must be granted in writing. This technical report may only be quoted in full. This report is the result of a single examination of the object in question and is not generally applicable evaluation of the quality of other products in regular production. For further details, please see testing and certification regulation, chapter A-3.4. (5) The correctness of the information related to sample(s) in the Test Request Form/Customer letterhead/Email is the customer's responsibility. The laboratory reports the said information in the test report and is not liable for the same.

Shrient Analytical and Research Labs Pvt. Ltd

416/15, Dhargas Road, West Tambaram, Chennai- 600045
Phone Number +91 82208 36377 Email: - **info@shrientanalytical.com**
www.shrientanalytical.com

TEST REPORT

Report No.	SARL/2026/1816	Report Date.	15.05.2026

Customer Name & Address	Rough Stone & Gravel quarry of Thiru. B. Gopalakrishnan, extent of 2.37.0 Ha at S.F. Nos. 50/4, 50/5A, 51/1, 51/2, 51/3, 51/4, 51/5, 51/6, 51/7 & 51/8 of Vadipatti North Village, Palani Taluk, Dindigul District, Tamil Nadu.
Sample Description	AMBIENT AIR QUALITY
Sampling Procedure	IS – 5182 (Part – 14: 2000 & Part – V: Reaffirmed - 2003), CPCB Guide lines

Sample Location	A7-Ayyampalayam
Positioned height of Sampler	1.5 M above Ground Level

Customer Reference	By Mail	Sampling Duration	24 hrs
Sample Reference No	SARL/A/CHE-1816	Sample Received on	11.05.2026
Sample Collected by	LABORATORY	Test Commenced on	11.05.2026
Sample Collected on	06.05.2026	Test Completed on	15.05.2026
Temperature	34°C	Relative Humidity	41%
Sample Condition	Fit for Analysis		

S. No.	Parameters	Protocol	Unit	Results	*Limits
1	Particulate Matter less than 10micron size (PM_{10})	IS:5182: Part 23:2006	$\mu g/m^3$	60.1	100
2	Particulate Matter less than 2.5micron size ($PM_{2.5}$)	IS 5182 (Part 24):2019	$\mu g/m^3$	28.9	60
3	Sulphur dioxide (SO_2)	IS:5182: Part 02:2001	$\mu g/m^3$	7.7	80
4	Nitrogen Dioxide (NO_2)	IS:5182: Part 06:2006	$\mu g/m^3$	12.1	80
5	Carbon monoxide (CO)	SARL/IOP/013 (Issue No:01, Issue Date – 01.03.2023)	mg/m^3	BDL (D.L – 1.1)	-

Remarks: Limits: *National Ambient air quality standards from CPCB. BDL- Below detectable limit. DL –Detectable limit

.

For Shrient Analytical and Research Labs Pvt. Ltd

Verified

Shrient Analytical & Research Labs Pvt. Ltd. Chennai - 45

Authorized Signatory
J. GNANAPRAKASAM
Technical Manager

*****END OF THE REPORT*****

Please Contact:
For any Technical Issues & Complaints: technical@shrientanalytical.com

Terms and conditions:

(1) The test items will not be retained for more than 15 days from the date of issue of test report. (2) The results relate only to the items tested (3) The test report shall not be reproduced except in full without the written approval of the laboratory (4) Any use for advertising purposes must be granted in writing. This technical report may only be quoted in full. This report is the result of a single examination of the object in question and is not generally applicable evaluation of the quality of other products in regular production. For further details, please see testing and certification regulation, chapter A-3.4. (5) The correctness of the information related to sample(s) in the Test Request Form/Customer letterhead/Email is the customer's responsibility. The laboratory reports the said information in the test report and is not liable for the same.

Shrient Analytical and Research Labs Pvt. Ltd

416/15, Dhargas Road, West Tambaram, Chennai- 600045
Phone Number +91 82208 36377 Email: - **info@shrientanalytical.com**
www.shrientanalytical.com

TEST REPORT

Report No.	SARL/2026/1817	Report Date.	15.05.2026

Customer Name & Address	Rough Stone & Gravel quarry of Thiru. B. Gopalakrishnan, extent of 2.37.0 Ha at S.F. Nos. 50/4, 50/5A, 51/1, 51/2, 51/3, 51/4, 51/5, 51/6, 51/7 & 51/8 of Vadipatti North Village, Palani Taluk, Dindigul District, Tamil Nadu.
Sample Description	AMBIENT AIR QUALITY
Sampling Procedure	IS – 5182 (Part – 14: 2000 & Part – V: Reaffirmed - 2003), CPCB Guide lines

Sample Location	A3-Kavalapatti
Positioned height of Sampler	1.5 M above Ground Level

Customer Reference	By Mail	Sampling Duration	24 hrs
Sample Reference No	SARL/A/CHE-1817	Sample Received on	11.05.2026
Sample Collected by	LABORATORY	Test Commenced on	11.05.2026
Sample Collected on	07.05.2026	Test Completed on	15.05.2026
Temperature	34°C	Relative Humidity	49%
Sample Condition	Fit for Analysis		

S. No.	Parameters	Protocol	Unit	Results	*Limits
1	Particulate Matter less than 10micron size (PM_{10})	IS:5182: Part 23:2006	$\mu g/m^3$	51.0	100
2	Particulate Matter less than 2.5micron size ($PM_{2.5}$)	IS 5182 (Part 24):2019	$\mu g/m^3$	23.2	60
3	Sulphur dioxide (SO_2)	IS:5182: Part 02:2001	$\mu g/m^3$	5.9	80
4	Nitrogen Dioxide (NO_2)	IS:5182: Part 06:2006	$\mu g/m^3$	8.4	80
5	Carbon monoxide (CO)	SARL/IOP/013 (Issue No:01, Issue Date – 01.03.2023)	mg/m^3	BDL (D.L – 1.1)	-

Remarks: Limits: *National Ambient air quality standards from CPCB. BDL- Below detectable limit. DL –Detectable limit

.

For Shrient Analytical and Research Labs Pvt. Ltd

Verified

Shrient Analytical & Research Labs Pvt. Ltd. Chennai - 45.

Authorized Signatory
J. GNANAPRAKASAM
Technical Manager

*****END OF THE REPORT*****

Please Contact:
For any Technical Issues & Complaints: technical@shrientanalytical.com

Terms and conditions:

(1) The test items will not be retained for more than 15 days from the date of issue of test report. (2) The results relate only to the items tested (3) The test report shall not be reproduced except in full without the written approval of the laboratory (4) Any use for advertising purposes must be granted in writing. This technical report may only be quoted in full. This report is the result of a single examination of the object in question and is not generally applicable evaluation of the quality of other products in regular production. For further details, please see testing and certification regulation, chapter A-3.4. (5) The correctness of the information related to sample(s) in the Test Request Form/Customer letterhead/Email is the customer's responsibility. The laboratory reports the said information in the test report and is not liable for the same.

Shrient Analytical and Research Labs Pvt. Ltd

416/15, Dhargas Road, West Tambaram, Chennai- 600045
Phone Number +91 82208 36377 Email: - **info@shrientanalytical.com**
www.shrientanalytical.com

TEST REPORT

Report No.	SARL/2026/1818	Report Date.	15.05.2026

Customer Name & Address	Rough Stone & Gravel quarry of Thiru. B. Gopalakrishnan, extent of 2.37.0 Ha at S.F. Nos. 50/4, 50/5A, 51/1, 51/2, 51/3, 51/4, 51/5, 51/6, 51/7 & 51/8 of Vadipatti North Village, Palani Taluk, Dindigul District, Tamil Nadu.
Sample Description	AMBIENT AIR QUALITY
Sampling Procedure	IS – 5182 (Part – 14: 2000 & Part – V: Reaffirmed - 2003), CPCB Guide lines

Sample Location	A4-Kasanayampatty
Positioned height of Sampler	1.5 M above Ground Level

Customer Reference	By Mail	Sampling Duration	24 hrs
Sample Reference No	SARL/A/CHE-1818	Sample Received on	11.05.2026
Sample Collected by	LABORATORY	Test Commenced on	11.05.2026
Sample Collected on	07.05.2026	Test Completed on	15.05.2026
Temperature	34°C	Relative Humidity	49%
Sample Condition	Fit for Analysis		

S. No.	Parameters	Protocol	Unit	Results	*Limits
1	Particulate Matter less than 10micron size (PM_{10})	IS:5182: Part 23:2006	$\mu g/m^3$	46.1	100
2	Particulate Matter less than 2.5micron size ($PM_{2.5}$)	IS 5182 (Part 24):2019	$\mu g/m^3$	21.3	60
3	Sulphur dioxide (SO_2)	IS:5182: Part 02:2001	$\mu g/m^3$	6.4	80
4	Nitrogen Dioxide (NO_2)	IS:5182: Part 06:2006	$\mu g/m^3$	9.6	80
5	Carbon monoxide (CO)	SARL/IOP/013 (Issue No:01, Issue Date – 01.03.2023)	mg/m^3	BDL (D.L – 1.1)	-

Remarks: Limits: *National Ambient air quality standards from CPCB. BDL- Below detectable limit. DL –Detectable limit

.

For Shrient Analytical and Research Labs Pvt. Ltd

Verified

Shrient Analytical & Research Labs Pvt. Ltd. Chennai - 45.

Authorized Signatory
J. GNANAPRAKASAM
Technical Manager

*****END OF THE REPORT*****

Please Contact:
For any Technical Issues & Complaints: technical@shrientanalytical.com

Terms and conditions:

(1) The test items will not be retained for more than 15 days from the date of issue of test report. (2) The results relate only to the items tested (3) The test report shall not be reproduced except in full without the written approval of the laboratory (4) Any use for advertising purposes must be granted in writing. This technical report may only be quoted in full. This report is the result of a single examination of the object in question and is not generally applicable evaluation of the quality of other products in regular production. For further details, please see testing and certification regulation, chapter A-3.4. (5) The correctness of the information related to sample(s) in the Test Request Form/Customer letterhead/Email is the customer's responsibility. The laboratory reports the said information in the test report and is not liable for the same.

Shrient Analytical and Research Labs Pvt. Ltd

416/15, Dhargas Road, West Tambaram, Chennai- 600045
Phone Number +91 82208 36377 Email: - **info@shrientanalytical.com**
www.shrientanalytical.com

TEST REPORT

Report No.	SARL/2026/1819	Report Date.	15.05.2026

Customer Name & Address	Rough Stone & Gravel quarry of Thiru. B. Gopalakrishnan, extent of 2.37.0 Ha at S.F. Nos. 50/4, 50/5A, 51/1, 51/2, 51/3, 51/4, 51/5, 51/6, 51/7 & 51/8 of Vadipatti North Village, Palani Taluk, Dindigul District, Tamil Nadu.
Sample Description	AMBIENT AIR QUALITY
Sampling Procedure	IS – 5182 (Part – 14: 2000 & Part – V: Reaffirmed - 2003), CPCB Guide lines

Sample Location	A3-Kavalapatti
Positioned height of Sampler	1.5 M above Ground Level

Customer Reference	By Mail	Sampling Duration	24 hrs
Sample Reference No	SARL/A/CHE-1819	Sample Received on	11.05.2026
Sample Collected by	LABORATORY	Test Commenced on	11.05.2026
Sample Collected on	08.05.2026	Test Completed on	15.05.2026
Temperature	34°C	Relative Humidity	43%
Sample Condition	Fit for Analysis		

S. No.	Parameters	Protocol	Unit	Results	*Limits
1	Particulate Matter less than 10micron size (PM_{10})	IS:5182: Part 23:2006	$\mu g/m^3$	53.6	100
2	Particulate Matter less than 2.5micron size ($PM_{2.5}$)	IS 5182 (Part 24):2019	$\mu g/m^3$	24.4	60
3	Sulphur dioxide (SO_2)	IS:5182: Part 02:2001	$\mu g/m^3$	6.4	80
4	Nitrogen Dioxide (NO_2)	IS:5182: Part 06:2006	$\mu g/m^3$	9.2	80
5	Carbon monoxide (CO)	SARL/IOP/013 (Issue No:01, Issue Date – 01.03.2023)	mg/m^3	BDL (D.L – 1.1)	-

Remarks: Limits: *National Ambient air quality standards from CPCB. BDL- Below detectable limit. DL –Detectable limit

.

For Shrient Analytical and Research Labs Pvt. Ltd

Verified

Authorized Signatory
J. GNANAPRAKASAM
Technical Manager

*****END OF THE REPORT*****

Please Contact:
For any Technical Issues & Complaints: technical@shrientanalytical.com

Terms and conditions:

(1) The test items will not be retained for more than 15 days from the date of issue of test report. (2) The results relate only to the items tested (3) The test report shall not be reproduced except in full without the written approval of the laboratory (4) Any use for advertising purposes must be granted in writing. This technical report may only be quoted in full. This report is the result of a single examination of the object in question and is not generally applicable evaluation of the quality of other products in regular production. For further details, please see testing and certification regulation, chapter A-3.4. (5) The correctness of the information related to sample(s) in the Test Request Form/Customer letterhead/Email is the customer's responsibility. The laboratory reports the said information in the test report and is not liable for the same.

Shrient Analytical and Research Labs Pvt. Ltd

416/15, Dhargas Road, West Tambaram, Chennai- 600045
Phone Number +91 82208 36377 Email: - **info@shrientanalytical.com**
www.shrientanalytical.com

TEST REPORT

Report No.	SARL/2026/1820	Report Date.	15.05.2026

Customer Name & Address	Rough Stone & Gravel quarry of Thiru. B. Gopalakrishnan, extent of 2.37.0 Ha at S.F. Nos. 50/4, 50/5A, 51/1, 51/2, 51/3, 51/4, 51/5, 51/6, 51/7 & 51/8 of Vadipatti North Village, Palani Taluk, Dindigul District, Tamil Nadu.
Sample Description	AMBIENT AIR QUALITY
Sampling Procedure	IS – 5182 (Part – 14: 2000 & Part – V: Reaffirmed - 2003), CPCB Guide lines

Sample Location	A4-Kasanayampatty
Positioned height of Sampler	1.5 M above Ground Level

Customer Reference	By Mail	Sampling Duration	24 hrs
Sample Reference No	SARL/A/CHE-1820	Sample Received on	11.05.2026
Sample Collected by	LABORATORY	Test Commenced on	11.05.2026
Sample Collected on	08.05.2026	Test Completed on	15.05.2026
Temperature	34°C	Relative Humidity	43%
Sample Condition	Fit for Analysis		

S. No.	Parameters	Protocol	Unit	Results	*Limits
1	Particulate Matter less than 10micron size (PM_{10})	IS:5182: Part 23:2006	$\mu g/m^3$	48.6	100
2	Particulate Matter less than 2.5micron size ($PM_{2.5}$)	IS 5182 (Part 24):2019	$\mu g/m^3$	22.5	60
3	Sulphur dioxide (SO_2)	IS:5182: Part 02:2001	$\mu g/m^3$	7.1	80
4	Nitrogen Dioxide (NO_2)	IS:5182: Part 06:2006	$\mu g/m^3$	10.9	80
5	Carbon monoxide (CO)	SARL/IOP/013 (Issue No:01, Issue Date – 01.03.2023)	mg/m^3	BDL (D.L – 1.1)	-

Remarks: Limits: *National Ambient air quality standards from CPCB. BDL- Below detectable limit. DL –Detectable limit

.

For Shrient Analytical and Research Labs Pvt. Ltd

Verified

Shrient Analytical & Research Labs Pvt. Ltd. Chennai - 45

Authorized Signatory
J. GNANAPRAKASAM
Technical Manager

*****END OF THE REPORT*****

Please Contact:
For any Technical Issues & Complaints: technical@shrientanalytical.com

Terms and conditions:

(1) The test items will not be retained for more than 15 days from the date of issue of test report. (2) The results relate only to the items tested (3) The test report shall not be reproduced except in full without the written approval of the laboratory (4) Any use for advertising purposes must be granted in writing. This technical report may only be quoted in full. This report is the result of a single examination of the object in question and is not generally applicable evaluation of the quality of other products in regular production. For further details, please see testing and certification regulation, chapter A-3.4. (5) The correctness of the information related to sample(s) in the Test Request Form/Customer letterhead/Email is the customer's responsibility. The laboratory reports the said information in the test report and is not liable for the same.

Shrient Analytical and Research Labs Pvt. Ltd

416/15, Dhargas Road, West Tambaram, Chennai- 600045
Phone Number +91 82208 36377 Email: - **info@shrientanalytical.com**
www.shrientanalytical.com

TEST REPORT

Report No.	SARL/2026/1821	Report Date.	15.05.2026

Customer Name & Address	Rough Stone & Gravel quarry of Thiru. B. Gopalakrishnan, extent of 2.37.0 Ha at S.F. Nos. 50/4, 50/5A, 51/1, 51/2, 51/3, 51/4, 51/5, 51/6, 51/7 & 51/8 of Vadipatti North Village, Palani Taluk, Dindigul District, Tamil Nadu.
Sample Description	AMBIENT AIR QUALITY
Sampling Procedure	IS – 5182 (Part – 14: 2000 & Part – V: Reaffirmed - 2003), CPCB Guide lines

Sample Location	A1- Within Mine Lease area
Positioned height of Sampler	1.5 M above Ground Level

Customer Reference	By Mail	Sampling Duration	24 hrs
Sample Reference No	SARL/A/CHE-1821	Sample Received on	11.05.2026
Sample Collected by	LABORATORY	Test Commenced on	11.05.2026
Sample Collected on	09.05.2026	Test Completed on	15.05.2026
Temperature	27°C	Relative Humidity	70%
Sample Condition	Fit for Analysis		

S. No.	Parameters	Protocol	Unit	Results	*Limits
1	Particulate Matter less than 10micron size (PM_{10})	IS:5182: Part 23:2006	$\mu g/m^3$	51.0	100
2	Particulate Matter less than 2.5micron size ($PM_{2.5}$)	IS 5182 (Part 24):2019	$\mu g/m^3$	24.2	60
3	Sulphur dioxide (SO_2)	IS:5182: Part 02:2001	$\mu g/m^3$	5.7	80
4	Nitrogen Dioxide (NO_2)	IS:5182: Part 06:2006	$\mu g/m^3$	8.7	80
5	Carbon monoxide (CO)	SARL/IOP/013 (Issue No:01, Issue Date – 01.03.2023)	mg/m^3	BDL (D.L – 1.1)	-

Remarks: Limits: *National Ambient air quality standards from CPCB. BDL- Below detectable limit. DL –Detectable limit

.

For Shrient Analytical and Research Labs Pvt. Ltd

Verified

Shrient Analytical & Research Labs Pvt. Ltd. Chennai - 45

Authorized Signatory
J. GNANAPRAKASAM
Technical Manager

*****END OF THE REPORT*****

Please Contact:
For any Technical Issues & Complaints: technical@shrientanalytical.com

Terms and conditions:

(1) The test items will not be retained for more than 15 days from the date of issue of test report. (2) The results relate only to the items tested (3) The test report shall not be reproduced except in full without the written approval of the laboratory (4) Any use for advertising purposes must be granted in writing. This technical report may only be quoted in full. This report is the result of a single examination of the object in question and is not generally applicable evaluation of the quality of other products in regular production. For further details, please see testing and certification regulation, chapter A-3.4. (5) The correctness of the information related to sample(s) in the Test Request Form/Customer letterhead/Email is the customer's responsibility. The laboratory reports the said information in the test report and is not liable for the same.

Shrient Analytical and Research Labs Pvt. Ltd

416/15, Dhargas Road, West Tambaram, Chennai- 600045
Phone Number +91 82208 36377 Email: - **info@shrientanalytical.com**
www.shrientanalytical.com

TEST REPORT

Report No.	SARL/2026/1822	Report Date.	15.05.2026

Customer Name & Address	Rough Stone & Gravel quarry of Thiru. B. Gopalakrishnan, extent of 2.37.0 Ha at S.F. Nos. 50/4, 50/5A, 51/1, 51/2, 51/3, 51/4, 51/5, 51/6, 51/7 & 51/8 of Vadipatti North Village, Palani Taluk, Dindigul District, Tamil Nadu.
Sample Description	AMBIENT AIR QUALITY
Sampling Procedure	IS – 5182 (Part – 14: 2000 & Part – V: Reaffirmed - 2003), CPCB Guide lines

Sample Location	A2-Pappampatti
Positioned height of Sampler	1.5 M above Ground Level

Customer Reference	By Mail	Sampling Duration	24 hrs
Sample Reference No	SARL/A/CHE-1822	Sample Received on	11.05.2026
Sample Collected by	LABORATORY	Test Commenced on	11.05.2026
Sample Collected on	09.05.2026	Test Completed on	15.05.2026
Temperature	27°C	Relative Humidity	70%
Sample Condition	Fit for Analysis		

S. No.	Parameters	Protocol	Unit	Results	*Limits
1	Particulate Matter less than 10micron size (PM_{10})	IS:5182: Part 23:2006	$\mu g/m^3$	43.5	100
2	Particulate Matter less than 2.5micron size ($PM_{2.5}$)	IS 5182 (Part 24):2019	$\mu g/m^3$	20.0	60
3	Sulphur dioxide (SO_2)	IS:5182: Part 02:2001	$\mu g/m^3$	5.2	80
4	Nitrogen Dioxide (NO_2)	IS:5182: Part 06:2006	$\mu g/m^3$	7.9	80
5	Carbon monoxide (CO)	SARL/IOP/013 (Issue No:01, Issue Date – 01.03.2023)	mg/m^3	BDL (D.L – 1.1)	-

Remarks: Limits: *National Ambient air quality standards from CPCB. BDL- Below detectable limit. DL –Detectable limit

.

For Shrient Analytical and Research Labs Pvt. Ltd

Verified

Shrient Analytical & Research Labs Pvt. Ltd. Chennai - 45

Authorized Signatory
J. GNANAPRAKASAM
Technical Manager

*****END OF THE REPORT*****

Please Contact:
For any Technical Issues & Complaints: technical@shrientanalytical.com

Terms and conditions:

(1) The test items will not be retained for more than 15 days from the date of issue of test report. (2) The results relate only to the items tested (3) The test report shall not be reproduced except in full without the written approval of the laboratory (4) Any use for advertising purposes must be granted in writing. This technical report may only be quoted in full. This report is the result of a single examination of the object in question and is not generally applicable evaluation of the quality of other products in regular production. For further details, please see testing and certification regulation, chapter A-3.4. (5) The correctness of the information related to sample(s) in the Test Request Form/Customer letterhead/Email is the customer's responsibility. The laboratory reports the said information in the test report and is not liable for the same.

Shrient Analytical and Research Labs Pvt. Ltd

416/15, Dhargas Road, West Tambaram, Chennai- 600045
Phone Number +91 82208 36377 Email: - **info@shrientanalytical.com**
www.shrientanalytical.com

TEST REPORT

Report No.	SARL/2026/1823	Report Date.	15.05.2026

Customer Name & Address	Rough Stone & Gravel quarry of Thiru. B. Gopalakrishnan, extent of 2.37.0 Ha at S.F. Nos. 50/4, 50/5A, 51/1, 51/2, 51/3, 51/4, 51/5, 51/6, 51/7 & 51/8 of Vadipatti North Village, Palani Taluk, Dindigul District, Tamil Nadu.
Sample Description	AMBIENT AIR QUALITY
Sampling Procedure	IS – 5182 (Part – 14: 2000 & Part – V: Reaffirmed - 2003), CPCB Guide lines

Sample Location	A1- Within Mine Lease area
Positioned height of Sampler	1.5 M above Ground Level

Customer Reference	By Mail	Sampling Duration	24 hrs
Sample Reference No	SARL/A/CHE-1823	Sample Received on	11.05.2026
Sample Collected by	LABORATORY	Test Commenced on	11.05.2026
Sample Collected on	10.05.2026	Test Completed on	15.05.2026
Temperature	29°C	Relative Humidity	59%
Sample Condition	Fit for Analysis		

S. No.	Parameters	Protocol	Unit	Results	*Limits
1	Particulate Matter less than 10micron size (PM_{10})	IS:5182: Part 23:2006	$\mu g/m^3$	56.8	100
2	Particulate Matter less than 2.5micron size ($PM_{2.5}$)	IS 5182 (Part 24):2019	$\mu g/m^3$	27.0	60
3	Sulphur dioxide (SO_2)	IS:5182: Part 02:2001	$\mu g/m^3$	6.2	80
4	Nitrogen Dioxide (NO_2)	IS:5182: Part 06:2006	$\mu g/m^3$	9.2	80
5	Carbon monoxide (CO)	SARL/IOP/013 (Issue No:01, Issue Date – 01.03.2023)	mg/m^3	BDL (D.L – 1.1)	-

Remarks: Limits: *National Ambient air quality standards from CPCB. BDL- Below detectable limit. DL –Detectable limit

.

For Shrient Analytical and Research Labs Pvt. Ltd

Verified

Shrient Analytical & Research Labs Pvt. Ltd. Chennai - 45.

Authorized Signatory
J. GNANAPRAKASAM
Technical Manager

*****END OF THE REPORT*****

Please Contact:
For any Technical Issues & Complaints: technical@shrientanalytical.com

Terms and conditions:

(1) The test items will not be retained for more than 15 days from the date of issue of test report. (2) The results relate only to the items tested (3) The test report shall not be reproduced except in full without the written approval of the laboratory (4) Any use for advertising purposes must be granted in writing. This technical report may only be quoted in full. This report is the result of a single examination of the object in question and is not generally applicable evaluation of the quality of other products in regular production. For further details, please see testing and certification regulation, chapter A-3.4. (5) The correctness of the information related to sample(s) in the Test Request Form/Customer letterhead/Email is the customer's responsibility. The laboratory reports the said information in the test report and is not liable for the same.

Shrient Analytical and Research Labs Pvt. Ltd

416/15, Dhargas Road, West Tambaram, Chennai- 600045
Phone Number +91 82208 36377 Email: - **info@shrientanalytical.com**
www.shrientanalytical.com

TEST REPORT

Report No.	SARL/2026/1824	Report Date.	15.05.2026

Customer Name & Address	Rough Stone & Gravel quarry of Thiru. B. Gopalakrishnan, extent of 2.37.0 Ha at S.F. Nos. 50/4, 50/5A, 51/1, 51/2, 51/3, 51/4, 51/5, 51/6, 51/7 & 51/8 of Vadipatti North Village, Palani Taluk, Dindigul District, Tamil Nadu.
Sample Description	AMBIENT AIR QUALITY
Sampling Procedure	IS – 5182 (Part – 14: 2000 & Part – V: Reaffirmed - 2003), CPCB Guide lines

Sample Location	A2-Pappampatti
Positioned height of Sampler	1.5 M above Ground Level

Customer Reference	By Mail	Sampling Duration	24 hrs
Sample Reference No	SARL/A/CHE-1824	Sample Received on	11.05.2026
Sample Collected by	LABORATORY	Test Commenced on	11.05.2026
Sample Collected on	10.05.2026	Test Completed on	15.05.2026
Temperature	29°C	Relative Humidity	59%
Sample Condition	Fit for Analysis		

S. No.	Parameters	Protocol	Unit	Results	*Limits
1	Particulate Matter less than 10micron size (PM_{10})	IS:5182: Part 23:2006	$\mu g/m^3$	47.7	100
2	Particulate Matter less than 2.5micron size ($PM_{2.5}$)	IS 5182 (Part 24):2019	$\mu g/m^3$	21.9	60
3	Sulphur dioxide (SO_2)	IS:5182: Part 02:2001	$\mu g/m^3$	5.7	80
4	Nitrogen Dioxide (NO_2)	IS:5182: Part 06:2006	$\mu g/m^3$	8.4	80
5	Carbon monoxide (CO)	SARL/IOP/013 (Issue No:01, Issue Date – 01.03.2023)	mg/m^3	BDL (D.L – 1.1)	-

Remarks: Limits: *National Ambient air quality standards from CPCB. BDL- Below detectable limit. DL –Detectable limit

.

For Shrient Analytical and Research Labs Pvt. Ltd

Verified

Shrient Analytical & Research Labs Pvt. Ltd. Chennai - 45.

Authorized Signatory
J. GNANAPRAKASAM
Technical Manager

*****END OF THE REPORT*****

Please Contact:
For any Technical Issues & Complaints: technical@shrientanalytical.com

Terms and conditions:

(1) The test items will not be retained for more than 15 days from the date of issue of test report. (2) The results relate only to the items tested (3) The test report shall not be reproduced except in full without the written approval of the laboratory (4) Any use for advertising purposes must be granted in writing. This technical report may only be quoted in full. This report is the result of a single examination of the object in question and is not generally applicable evaluation of the quality of other products in regular production. For further details, please see testing and certification regulation, chapter A-3.4. (5) The correctness of the information related to sample(s) in the Test Request Form/Customer letterhead/Email is the customer's responsibility. The laboratory reports the said information in the test report and is not liable for the same.

Shrient Analytical and Research Labs Pvt. Ltd

416/15, Dhargas Road, West Tambaram, Chennai- 600045
Phone Number +91 82208 36377 Email: - **info@shrientanalytical.com**
www.shrientanalytical.com

TEST REPORT

Report No.	SARL/2026/1901	Report Date.	22.05.2026

Customer Name & Address	Rough Stone & Gravel quarry of Thiru. B. Gopalakrishnan, extent of 2.37.0 Ha at S.F. Nos. 50/4, 50/5A, 51/1, 51/2, 51/3, 51/4, 51/5, 51/6, 51/7 & 51/8 of Vadipatti North Village, Palani Taluk, Dindigul District, Tamil Nadu.
Sample Description	AMBIENT AIR QUALITY
Sampling Procedure	IS – 5182 (Part – 14: 2000 & Part – V: Reaffirmed - 2003), CPCB Guide lines

Sample Location	A1- Within Mine Lease area
Positioned height of Sampler	1.5 M above Ground Level

Customer Reference	By Mail	Sampling Duration	24 hrs
Sample Reference No	SARL/A/CHE-1901	Sample Received on	18.05.2026
Sample Collected by	LABORATORY	Test Commenced on	18.05.2026
Sample Collected on	12.05.2026	Test Completed on	22.05.2026
Temperature	35°C	Relative Humidity	36%
Sample Condition	Fit for Analysis		

S. No.	Parameters	Protocol	Unit	Results	*Limits
1	Particulate Matter less than 10micron size (PM_{10})	IS:5182: Part 23:2006	$\mu g/m^3$	72.3	100
2	Particulate Matter less than 2.5micron size ($PM_{2.5}$)	IS 5182 (Part 24):2019	$\mu g/m^3$	34.3	60
3	Sulphur dioxide (SO_2)	IS:5182: Part 02:2001	$\mu g/m^3$	7.7	80
4	Nitrogen Dioxide (NO_2)	IS:5182: Part 06:2006	$\mu g/m^3$	11.5	80
5	Carbon monoxide (CO)	SARL/IOP/013 (Issue No:01, Issue Date – 01.03.2023)	mg/m^3	BDL(DL-1.1)	-

Remarks: Limits: *National Ambient air quality standards from CPCB. BDL- Below detectable limit. DL –Detectable limit

.

For Shrient Analytical and Research Labs Pvt. Ltd

Verified

Authorized Signatory
J. GNANAPRAKASAM
Technical Manager

END OF THE REPORT

Please Contact:
For any Technical Issues & Complaints: technical@shrientanalytical.com

Terms and conditions:

(1) The test items will not be retained for more than 15 days from the date of issue of test report. (2) The results relate only to the items tested (3) The test report shall not be reproduced except in full without the written approval of the laboratory (4) Any use for advertising purposes must be granted in writing. This technical report may only be quoted in full. This report is the result of a single examination of the object in question and is not generally applicable evaluation of the quality of other products in regular production. For further details, please see testing and certification regulation, chapter A-3.4. (5) The correctness of the information related to sample(s) in the Test Request Form/Customer letterhead/Email is the customer's responsibility. The laboratory reports the said information in the test report and is not liable for the same.

Shrient Analytical and Research Labs Pvt. Ltd

416/15, Dhargas Road, West Tambaram, Chennai- 600045
Phone Number +91 82208 36377 Email: - **info@shrientanalytical.com**
www.shrientanalytical.com

TEST REPORT

Report No.	SARL/2026/1902	Report Date.	22.05.2026

Customer Name & Address	Rough Stone & Gravel quarry of Thiru. B. Gopalakrishnan, extent of 2.37.0 Ha at S.F. Nos. 50/4, 50/5A, 51/1, 51/2, 51/3, 51/4, 51/5, 51/6, 51/7 & 51/8 of Vadipatti North Village, Palani Taluk, Dindigul District, Tamil Nadu.
Sample Description	AMBIENT AIR QUALITY
Sampling Procedure	IS – 5182 (Part – 14: 2000 & Part – V: Reaffirmed - 2003), CPCB Guide lines

Sample Location	A2-Pappampatti
Positioned height of Sampler	1.5 M above Ground Level

Customer Reference	By Mail	Sampling Duration	24 hrs
Sample Reference No	SARL/A/CHE-1902	Sample Received on	18.05.2026
Sample Collected by	LABORATORY	Test Commenced on	18.05.2026
Sample Collected on	12.05.2026	Test Completed on	22.05.2026
Temperature	35°C	Relative Humidity	36%
Sample Condition	Fit for Analysis		

S. No.	Parameters	Protocol	Unit	Results	*Limits
1	Particulate Matter less than 10micron size (PM_{10})	IS:5182: Part 23:2006	$\mu g/m^3$	56.4	100
2	Particulate Matter less than 2.5micron size ($PM_{2.5}$)	IS 5182 (Part 24):2019	$\mu g/m^3$	26.0	60
3	Sulphur dioxide (SO_2)	IS:5182: Part 02:2001	$\mu g/m^3$	7.2	80
4	Nitrogen Dioxide (NO_2)	IS:5182: Part 06:2006	$\mu g/m^3$	10.4	80
5	Carbon monoxide (CO)	SARL/IOP/013 (Issue No:01, Issue Date – 01.03.2023)	mg/m^3	BDL(DL-1.1)	-

Remarks: Limits: *National Ambient air quality standards from CPCB. BDL- Below detectable limit. DL –Detectable limit

.

For Shrient Analytical and Research Labs Pvt. Ltd

Verified

Authorized Signatory
J. GNANAPRAKASAM
Technical Manager

END OF THE REPORT

Please Contact:
For any Technical Issues & Complaints: technical@shrientanalytical.com

Terms and conditions:

(1) The test items will not be retained for more than 15 days from the date of issue of test report. (2) The results relate only to the items tested (3) The test report shall not be reproduced except in full without the written approval of the laboratory (4) Any use for advertising purposes must be granted in writing. This technical report may only be quoted in full. This report is the result of a single examination of the object in question and is not generally applicable evaluation of the quality of other products in regular production. For further details, please see testing and certification regulation, chapter A-3.4. (5) The correctness of the information related to sample(s) in the Test Request Form/Customer letterhead/Email is the customer's responsibility. The laboratory reports the said information in the test report and is not liable for the same.

Shrient Analytical and Research Labs Pvt. Ltd

416/15, Dhargas Road, West Tambaram, Chennai- 600045
Phone Number +91 82208 36377 Email: - **info@shrientanalytical.com**
www.shrientanalytical.com

TEST REPORT

Report No.	SARL/2026/1903	Report Date.	22.05.2026

Customer Name & Address	Rough Stone & Gravel quarry of Thiru. B. Gopalakrishnan, extent of 2.37.0 Ha at S.F. Nos. 50/4, 50/5A, 51/1, 51/2, 51/3, 51/4, 51/5, 51/6, 51/7 & 51/8 of Vadipatti North Village, Palani Taluk, Dindigul District, Tamil Nadu.
Sample Description	AMBIENT AIR QUALITY
Sampling Procedure	IS – 5182 (Part – 14: 2000 & Part – V: Reaffirmed - 2003), CPCB Guide lines

Sample Location	A1- Within Mine Lease area
Positioned height of Sampler	1.5 M above Ground Level

Customer Reference	By Mail	Sampling Duration	24 hrs
Sample Reference No	SARL/A/CHE-1903	Sample Received on	18.05.2026
Sample Collected by	LABORATORY	Test Commenced on	18.05.2026
Sample Collected on	13.05.2026	Test Completed on	22.05.2026
Temperature	36°C	Relative Humidity	35%
Sample Condition	Fit for Analysis		

S. No.	Parameters	Protocol	Unit	Results	*Limits
1	Particulate Matter less than 10micron size (PM_{10})	IS:5182: Part 23:2006	$\mu g/m^3$	64.9	100
2	Particulate Matter less than 2.5micron size ($PM_{2.5}$)	IS 5182 (Part 24):2019	$\mu g/m^3$	30.8	60
3	Sulphur dioxide (SO_2)	IS:5182: Part 02:2001	$\mu g/m^3$	7.0	80
4	Nitrogen Dioxide (NO_2)	IS:5182: Part 06:2006	$\mu g/m^3$	10.0	80
5	Carbon monoxide (CO)	SARL/IOP/013 (Issue No:01, Issue Date – 01.03.2023)	mg/m^3	BDL(DL-1.1)	-

Remarks: Limits: *National Ambient air quality standards from CPCB. BDL- Below detectable limit. DL –Detectable limit

.

For Shrient Analytical and Research Labs Pvt. Ltd

Verified

Authorized Signatory
J. GNANAPRAKASAM
Technical Manager

END OF THE REPORT

Please Contact:
For any Technical Issues & Complaints: technical@shrientanalytical.com

Terms and conditions:

(1) The test items will not be retained for more than 15 days from the date of issue of test report. (2) The results relate only to the items tested (3) The test report shall not be reproduced except in full without the written approval of the laboratory (4) Any use for advertising purposes must be granted in writing. This technical report may only be quoted in full. This report is the result of a single examination of the object in question and is not generally applicable evaluation of the quality of other products in regular production. For further details, please see testing and certification regulation, chapter A-3.4. (5) The correctness of the information related to sample(s) in the Test Request Form/Customer letterhead/Email is the customer's responsibility. The laboratory reports the said information in the test report and is not liable for the same.

Shrient Analytical and Research Labs Pvt. Ltd

416/15, Dhargas Road, West Tambaram, Chennai- 600045
Phone Number +91 82208 36377 Email: - **info@shrientanalytical.com**
www.shrientanalytical.com

TEST REPORT

Report No.	SARL/2026/1904	Report Date.	22.05.2026

Customer Name & Address	Rough Stone & Gravel quarry of Thiru. B. Gopalakrishnan, extent of 2.37.0 Ha at S.F. Nos. 50/4, 50/5A, 51/1, 51/2, 51/3, 51/4, 51/5, 51/6, 51/7 & 51/8 of Vadipatti North Village, Palani Taluk, Dindigul District, Tamil Nadu.
Sample Description	AMBIENT AIR QUALITY
Sampling Procedure	IS – 5182 (Part – 14: 2000 & Part – V: Reaffirmed - 2003), CPCB Guide lines

Sample Location	A2-Pappampatti
Positioned height of Sampler	1.5 M above Ground Level

Customer Reference	By Mail	Sampling Duration	24 hrs
Sample Reference No	SARL/A/CHE-1904	Sample Received on	18.05.2026
Sample Collected by	LABORATORY	Test Commenced on	18.05.2026
Sample Collected on	13.05.2026	Test Completed on	22.05.2026
Temperature	36°C	Relative Humidity	35%
Sample Condition	Fit for Analysis		

S. No.	Parameters	Protocol	Unit	Results	*Limits
1	Particulate Matter less than 10micron size (PM_{10})	IS:5182: Part 23:2006	$\mu g/m^3$	57.0	100
2	Particulate Matter less than 2.5micron size ($PM_{2.5}$)	IS 5182 (Part 24):2019	$\mu g/m^3$	26.2	60
3	Sulphur dioxide (SO_2)	IS:5182: Part 02:2001	$\mu g/m^3$	6.9	80
4	Nitrogen Dioxide (NO_2)	IS:5182: Part 06:2006	$\mu g/m^3$	9.8	80
5	Carbon monoxide (CO)	SARL/IOP/013 (Issue No:01, Issue Date – 01.03.2023)	mg/m^3	BDL(DL-1.1)	-

Remarks: Limits: *National Ambient air quality standards from CPCB. BDL- Below detectable limit. DL –Detectable limit

.

For Shrient Analytical and Research Labs Pvt. Ltd

Verified

Shrient Analytical & Research Labs Pvt. Ltd. Chennai - 45

END OF THE REPORT

Authorized Signatory
J. GNANAPRAKASAM
Technical Manager

Please Contact:
For any Technical Issues & Complaints: technical@shrientanalytical.com

Terms and conditions:

(1) The test items will not be retained for more than 15 days from the date of issue of test report. (2) The results relate only to the items tested (3) The test report shall not be reproduced except in full without the written approval of the laboratory (4) Any use for advertising purposes must be granted in writing. This technical report may only be quoted in full. This report is the result of a single examination of the object in question and is not generally applicable evaluation of the quality of other products in regular production. For further details, please see testing and certification regulation, chapter A-3.4. (5) The correctness of the information related to sample(s) in the Test Request Form/Customer letterhead/Email is the customer's responsibility. The laboratory reports the said information in the test report and is not liable for the same.

Shrient Analytical and Research Labs Pvt. Ltd

416/15, Dhargas Road, West Tambaram, Chennai- 600045
Phone Number +91 82208 36377 Email: - **info@shrientanalytical.com**
www.shrientanalytical.com

TEST REPORT

Report No.	SARL/2026/1905	Report Date.	22.05.2026

Customer Name & Address	Rough Stone & Gravel quarry of Thiru. B. Gopalakrishnan, extent of 2.37.0 Ha at S.F. Nos. 50/4, 50/5A, 51/1, 51/2, 51/3, 51/4, 51/5, 51/6, 51/7 & 51/8 of Vadipatti North Village, Palani Taluk, Dindigul District, Tamil Nadu.
Sample Description	AMBIENT AIR QUALITY
Sampling Procedure	IS – 5182 (Part – 14: 2000 & Part – V: Reaffirmed - 2003), CPCB Guide lines

Sample Location	A3-Kavalapatti
Positioned height of Sampler	1.5 M above Ground Level

Customer Reference	By Mail	Sampling Duration	24 hrs
Sample Reference No	SARL/A/CHE-1905	Sample Received on	18.05.2026
Sample Collected by	LABORATORY	Test Commenced on	18.05.2026
Sample Collected on	14.05.2026	Test Completed on	22.05.2026
Temperature	34°C	Relative Humidity	39%
Sample Condition	Fit for Analysis		

S. No.	Parameters	Protocol	Unit	Results	*Limits
1	Particulate Matter less than 10micron size (PM_{10})	IS:5182: Part 23:2006	$\mu g/m^3$	46.5	100
2	Particulate Matter less than 2.5micron size ($PM_{2.5}$)	IS 5182 (Part 24):2019	$\mu g/m^3$	21.2	60
3	Sulphur dioxide (SO_2)	IS:5182: Part 02:2001	$\mu g/m^3$	5.1	80
4	Nitrogen Dioxide (NO_2)	IS:5182: Part 06:2006	$\mu g/m^3$	7.6	80
5	Carbon monoxide (CO)	SARL/IOP/013 (Issue No:01, Issue Date – 01.03.2023)	mg/m^3	BDL(DL-1.1)	-

Remarks: Limits: *National Ambient air quality standards from CPCB. BDL- Below detectable limit. DL –Detectable limit

.

For Shrient Analytical and Research Labs Pvt. Ltd

Verified

Authorized Signatory
J. GNANAPRAKASAM
Technical Manager

END OF THE REPORT

Please Contact:
For any Technical Issues & Complaints: technical@shrientanalytical.com

Terms and conditions:

(1) The test items will not be retained for more than 15 days from the date of issue of test report. (2) The results relate only to the items tested (3) The test report shall not be reproduced except in full without the written approval of the laboratory (4) Any use for advertising purposes must be granted in writing. This technical report may only be quoted in full. This report is the result of a single examination of the object in question and is not generally applicable evaluation of the quality of other products in regular production. For further details, please see testing and certification regulation, chapter A-3.4. (5) The correctness of the information related to sample(s) in the Test Request Form/Customer letterhead/Email is the customer's responsibility. The laboratory reports the said information in the test report and is not liable for the same.

Shrient Analytical and Research Labs Pvt. Ltd

416/15, Dhargas Road, West Tambaram, Chennai- 600045
Phone Number +91 82208 36377 Email: - **info@shrientanalytical.com**
www.shrientanalytical.com

TEST REPORT

Report No.	SARL/2026/1906	Report Date.	22.05.2026

Customer Name & Address	Rough Stone & Gravel quarry of Thiru. B. Gopalakrishnan, extent of 2.37.0 Ha at S.F. Nos. 50/4, 50/5A, 51/1, 51/2, 51/3, 51/4, 51/5, 51/6, 51/7 & 51/8 of Vadipatti North Village, Palani Taluk, Dindigul District, Tamil Nadu.
Sample Description	AMBIENT AIR QUALITY
Sampling Procedure	IS – 5182 (Part – 14: 2000 & Part – V: Reaffirmed - 2003), CPCB Guide lines

Sample Location	A4-Kasanayampatty
Positioned height of Sampler	1.5 M above Ground Level

Customer Reference	By Mail	Sampling Duration	24 hrs
Sample Reference No	SARL/A/CHE-1906	Sample Received on	18.05.2026
Sample Collected by	LABORATORY	Test Commenced on	18.05.2026
Sample Collected on	14.05.2026	Test Completed on	22.05.2026
Temperature	34°C	Relative Humidity	39%
Sample Condition	Fit for Analysis		

S. No.	Parameters	Protocol	Unit	Results	*Limits
1	Particulate Matter less than 10micron size (PM_{10})	IS:5182: Part 23:2006	$\mu g/m^3$	48.2	100
2	Particulate Matter less than 2.5micron size ($PM_{2.5}$)	IS 5182 (Part 24):2019	$\mu g/m^3$	22.3	60
3	Sulphur dioxide (SO_2)	IS:5182: Part 02:2001	$\mu g/m^3$	7.0	80
4	Nitrogen Dioxide (NO_2)	IS:5182: Part 06:2006	$\mu g/m^3$	10.7	80
5	Carbon monoxide (CO)	SARL/IOP/013 (Issue No:01, Issue Date – 01.03.2023)	mg/m^3	BDL(DL-1.1)	-

Remarks: Limits: *National Ambient air quality standards from CPCB. BDL- Below detectable limit. DL –Detectable limit

.

For Shrient Analytical and Research Labs Pvt. Ltd

Verified

Shrient Analytical & Research Labs Pvt. Ltd. Chennai - 45

Authorized Signatory
J. GNANAPRAKASAM
Technical Manager

*****END OF THE REPORT*****

Please Contact:
For any Technical Issues & Complaints: technical@shrientanalytical.com

Terms and conditions:

(1) The test items will not be retained for more than 15 days from the date of issue of test report. (2) The results relate only to the items tested (3) The test report shall not be reproduced except in full without the written approval of the laboratory (4) Any use for advertising purposes must be granted in writing. This technical report may only be quoted in full. This report is the result of a single examination of the object in question and is not generally applicable evaluation of the quality of other products in regular production. For further details, please see testing and certification regulation, chapter A-3.4. (5) The correctness of the information related to sample(s) in the Test Request Form/Customer letterhead/Email is the customer's responsibility. The laboratory reports the said information in the test report and is not liable for the same.

Shrient Analytical and Research Labs Pvt. Ltd

416/15, Dhargas Road, West Tambaram, Chennai- 600045
Phone Number +91 82208 36377 Email: - **info@shrientanalytical.com**
www.shrientanalytical.com

TEST REPORT

Report No.	SARL/2026/1907	Report Date.	22.05.2026

Customer Name & Address	Rough Stone & Gravel quarry of Thiru. B. Gopalakrishnan, extent of 2.37.0 Ha at S.F. Nos. 50/4, 50/5A, 51/1, 51/2, 51/3, 51/4, 51/5, 51/6, 51/7 & 51/8 of Vadipatti North Village, Palani Taluk, Dindigul District, Tamil Nadu.
Sample Description	AMBIENT AIR QUALITY
Sampling Procedure	IS – 5182 (Part – 14: 2000 & Part – V: Reaffirmed - 2003), CPCB Guide lines

Sample Location	A3-Kavalapatti
Positioned height of Sampler	1.5 M above Ground Level

Customer Reference	By Mail	Sampling Duration	24 hrs
Sample Reference No	SARL/A/CHE-1907	Sample Received on	18.05.2026
Sample Collected by	LABORATORY	Test Commenced on	18.05.2026
Sample Collected on	15.05.2026	Test Completed on	22.05.2026
Temperature	34°C	Relative Humidity	38%
Sample Condition	Fit for Analysis		

S. No.	Parameters	Protocol	Unit	Results	*Limits
1	Particulate Matter less than 10micron size (PM_{10})	IS:5182: Part 23:2006	$\mu g/m^3$	49.3	100
2	Particulate Matter less than 2.5micron size ($PM_{2.5}$)	IS 5182 (Part 24):2019	$\mu g/m^3$	22.4	60
3	Sulphur dioxide (SO_2)	IS:5182: Part 02:2001	$\mu g/m^3$	5.6	80
4	Nitrogen Dioxide (NO_2)	IS:5182: Part 06:2006	$\mu g/m^3$	8.1	80
5	Carbon monoxide (CO)	SARL/IOP/013 (Issue No:01, Issue Date – 01.03.2023)	mg/m^3	BDL(DL-1.1)	-

Remarks: Limits: *National Ambient air quality standards from CPCB. BDL- Below detectable limit. DL –Detectable limit

.

For Shrient Analytical and Research Labs Pvt. Ltd

Verified

Authorized Signatory
J. GNANAPRAKASAM
Technical Manager

END OF THE REPORT

Please Contact:
For any Technical Issues & Complaints: technical@shrientanalytical.com

Terms and conditions:

(1) The test items will not be retained for more than 15 days from the date of issue of test report. (2) The results relate only to the items tested (3) The test report shall not be reproduced except in full without the written approval of the laboratory (4) Any use for advertising purposes must be granted in writing. This technical report may only be quoted in full. This report is the result of a single examination of the object in question and is not generally applicable evaluation of the quality of other products in regular production. For further details, please see testing and certification regulation, chapter A-3.4. (5) The correctness of the information related to sample(s) in the Test Request Form/Customer letterhead/Email is the customer's responsibility. The laboratory reports the said information in the test report and is not liable for the same.

Shrient Analytical and Research Labs Pvt. Ltd

416/15, Dhargas Road, West Tambaram, Chennai- 600045
Phone Number +91 82208 36377 Email: - **info@shrientanalytical.com**
www.shrientanalytical.com

TEST REPORT

Report No.	SARL/2026/1908	Report Date.	22.05.2026

Customer Name & Address	Rough Stone & Gravel quarry of Thiru. B. Gopalakrishnan, extent of 2.37.0 Ha at S.F. Nos. 50/4, 50/5A, 51/1, 51/2, 51/3, 51/4, 51/5, 51/6, 51/7 & 51/8 of Vadipatti North Village, Palani Taluk, Dindigul District, Tamil Nadu.
Sample Description	AMBIENT AIR QUALITY
Sampling Procedure	IS – 5182 (Part – 14: 2000 & Part – V: Reaffirmed - 2003), CPCB Guide lines

Sample Location	A4-Kasanayampatty
Positioned height of Sampler	1.5 M above Ground Level

Customer Reference	By Mail	Sampling Duration	24 hrs
Sample Reference No	SARL/A/CHE-1908	Sample Received on	18.05.2026
Sample Collected by	LABORATORY	Test Commenced on	18.05.2026
Sample Collected on	15.05.2026	Test Completed on	22.05.2026
Temperature	34°C	Relative Humidity	38%
Sample Condition	Fit for Analysis		

S. No.	Parameters	Protocol	Unit	Results	*Limits
1	Particulate Matter less than 10micron size (PM_{10})	IS:5182: Part 23:2006	$\mu g/m^3$	42.7	100
2	Particulate Matter less than 2.5micron size ($PM_{2.5}$)	IS 5182 (Part 24):2019	$\mu g/m^3$	19.7	60
3	Sulphur dioxide (SO_2)	IS:5182: Part 02:2001	$\mu g/m^3$	5.6	80
4	Nitrogen Dioxide (NO_2)	IS:5182: Part 06:2006	$\mu g/m^3$	8.2	80
5	Carbon monoxide (CO)	SARL/IOP/013 (Issue No:01, Issue Date – 01.03.2023)	mg/m^3	BDL(DL-1.1)	-

Remarks: Limits: *National Ambient air quality standards from CPCB. BDL- Below detectable limit. DL –Detectable limit

.

For Shrient Analytical and Research Labs Pvt. Ltd

Verified

Authorized Signatory
J. GNANAPRAKASAM
Technical Manager

END OF THE REPORT

Please Contact:
For any Technical Issues & Complaints: technical@shrientanalytical.com

Terms and conditions:

(1) The test items will not be retained for more than 15 days from the date of issue of test report. (2) The results relate only to the items tested (3) The test report shall not be reproduced except in full without the written approval of the laboratory (4) Any use for advertising purposes must be granted in writing. This technical report may only be quoted in full. This report is the result of a single examination of the object in question and is not generally applicable evaluation of the quality of other products in regular production. For further details, please see testing and certification regulation, chapter A-3.4. (5) The correctness of the information related to sample(s) in the Test Request Form/Customer letterhead/Email is the customer's responsibility. The laboratory reports the said information in the test report and is not liable for the same.

Shrient Analytical and Research Labs Pvt. Ltd

416/15, Dhargas Road, West Tambaram, Chennai- 600045
Phone Number +91 82208 36377 Email: - **info@shrientanalytical.com**
www.shrientanalytical.com

TEST REPORT

Report No.	SARL/2026/1909	Report Date.	22.05.2026

Customer Name & Address	Rough Stone & Gravel quarry of Thiru. B. Gopalakrishnan, extent of 2.37.0 Ha at S.F. Nos. 50/4, 50/5A, 51/1, 51/2, 51/3, 51/4, 51/5, 51/6, 51/7 & 51/8 of Vadipatti North Village, Palani Taluk, Dindigul District, Tamil Nadu.
Sample Description	AMBIENT AIR QUALITY
Sampling Procedure	IS – 5182 (Part – 14: 2000 & Part – V: Reaffirmed - 2003), CPCB Guide lines

Sample Location	A5- Chinnakalayamputhur
Positioned height of Sampler	1.5 M above Ground Level

Customer Reference	By Mail	Sampling Duration	24 hrs
Sample Reference No	SARL/A/CHE-1909	Sample Received on	18.05.2026
Sample Collected by	LABORATORY	Test Commenced on	18.05.2026
Sample Collected on	16.05.2026	Test Completed on	22.05.2026
Temperature	33°C	Relative Humidity	44%
Sample Condition	Fit for Analysis		

S. No.	Parameters	Protocol	Unit	Results	*Limits
1	Particulate Matter less than 10micron size (PM_{10})	IS:5182: Part 23:2006	$\mu g/m^3$	44.1	100
2	Particulate Matter less than 2.5micron size ($PM_{2.5}$)	IS 5182 (Part 24):2019	$\mu g/m^3$	20.2	60
3	Sulphur dioxide (SO_2)	IS:5182: Part 02:2001	$\mu g/m^3$	5.4	80
4	Nitrogen Dioxide (NO_2)	IS:5182: Part 06:2006	$\mu g/m^3$	8.7	80
5	Carbon monoxide (CO)	SARL/IOP/013 (Issue No:01, Issue Date – 01.03.2023)	mg/m^3	BDL(DL-1.1)	-

Remarks: Limits: *National Ambient air quality standards from CPCB. BDL- Below detectable limit. DL –Detectable limit

.

For Shrient Analytical and Research Labs Pvt. Ltd

Verified

Authorized Signatory
J. GNANAPRAKASAM
Technical Manager

END OF THE REPORT

Please Contact:
For any Technical Issues & Complaints: technical@shrientanalytical.com

Terms and conditions:

(1) The test items will not be retained for more than 15 days from the date of issue of test report. (2) The results relate only to the items tested (3) The test report shall not be reproduced except in full without the written approval of the laboratory (4) Any use for advertising purposes must be granted in writing. This technical report may only be quoted in full. This report is the result of a single examination of the object in question and is not generally applicable evaluation of the quality of other products in regular production. For further details, please see testing and certification regulation, chapter A-3.4. (5) The correctness of the information related to sample(s) in the Test Request Form/Customer letterhead/Email is the customer's responsibility. The laboratory reports the said information in the test report and is not liable for the same.

Shrient Analytical and Research Labs Pvt. Ltd

416/15, Dhargas Road, West Tambaram, Chennai- 600045
Phone Number +91 82208 36377 Email: - **info@shrientanalytical.com**
www.shrientanalytical.com

TEST REPORT

Report No.	SARL/2026/1910	Report Date.	22.05.2026

Customer Name & Address	Rough Stone & Gravel quarry of Thiru. B. Gopalakrishnan, extent of 2.37.0 Ha at S.F. Nos. 50/4, 50/5A, 51/1, 51/2, 51/3, 51/4, 51/5, 51/6, 51/7 & 51/8 of Vadipatti North Village, Palani Taluk, Dindigul District, Tamil Nadu.
Sample Description	AMBIENT AIR QUALITY
Sampling Procedure	IS – 5182 (Part – 14: 2000 & Part – V: Reaffirmed - 2003), CPCB Guide lines

Sample Location	A6-Karadikootam
Positioned height of Sampler	1.5 M above Ground Level

Customer Reference	By Mail	Sampling Duration	24 hrs
Sample Reference No	SARL/A/CHE-1910	Sample Received on	18.05.2026
Sample Collected by	LABORATORY	Test Commenced on	18.05.2026
Sample Collected on	16.05.2026	Test Completed on	22.05.2026
Temperature	33°C	Relative Humidity	44%
Sample Condition	Fit for Analysis		

S. No.	Parameters	Protocol	Unit	Results	*Limits
1	Particulate Matter less than 10micron size (PM_{10})	IS:5182: Part 23:2006	$\mu g/m^3$	47.4	100
2	Particulate Matter less than 2.5micron size ($PM_{2.5}$)	IS 5182 (Part 24):2019	$\mu g/m^3$	21.8	60
3	Sulphur dioxide (SO_2)	IS:5182: Part 02:2001	$\mu g/m^3$	4.1	80
4	Nitrogen Dioxide (NO_2)	IS:5182: Part 06:2006	$\mu g/m^3$	8.9	80
5	Carbon monoxide (CO)	SARL/IOP/013 (Issue No:01, Issue Date – 01.03.2023)	mg/m^3	BDL(DL-1.1)	-

Remarks: Limits: *National Ambient air quality standards from CPCB. BDL- Below detectable limit. DL –Detectable limit

.

For Shrient Analytical and Research Labs Pvt. Ltd

Verified

Authorized Signatory
J. GNANAPRAKASAM
Technical Manager

END OF THE REPORT

Please Contact:
For any Technical Issues & Complaints: technical@shrientanalytical.com

Terms and conditions:

(1) The test items will not be retained for more than 15 days from the date of issue of test report. (2) The results relate only to the items tested (3) The test report shall not be reproduced except in full without the written approval of the laboratory (4) Any use for advertising purposes must be granted in writing. This technical report may only be quoted in full. This report is the result of a single examination of the object in question and is not generally applicable evaluation of the quality of other products in regular production. For further details, please see testing and certification regulation, chapter A-3.4. (5) The correctness of the information related to sample(s) in the Test Request Form/Customer letterhead/Email is the customer's responsibility. The laboratory reports the said information in the test report and is not liable for the same.

Shrient Analytical and Research Labs Pvt. Ltd

416/15, Dhargas Road, West Tambaram, Chennai- 600045
Phone Number +91 82208 36377 Email: - **info@shrientanalytical.com**
www.shrientanalytical.com

TEST REPORT

Report No.	SARL/2026/1911	Report Date.	22.05.2026

Customer Name & Address	Rough Stone & Gravel quarry of Thiru. B. Gopalakrishnan, extent of 2.37.0 Ha at S.F. Nos. 50/4, 50/5A, 51/1, 51/2, 51/3, 51/4, 51/5, 51/6, 51/7 & 51/8 of Vadipatti North Village, Palani Taluk, Dindigul District, Tamil Nadu.
Sample Description	AMBIENT AIR QUALITY
Sampling Procedure	IS – 5182 (Part – 14: 2000 & Part – V: Reaffirmed - 2003), CPCB Guide lines

Sample Location	A7-Ayyampalayam
Positioned height of Sampler	1.5 M above Ground Level

Customer Reference	By Mail	Sampling Duration	24 hrs
Sample Reference No	SARL/A/CHE-1911	Sample Received on	18.05.2026
Sample Collected by	LABORATORY	Test Commenced on	18.05.2026
Sample Collected on	16.05.2026	Test Completed on	22.05.2026
Temperature	33°C	Relative Humidity	44%
Sample Condition	Fit for Analysis		

S. No.	Parameters	Protocol	Unit	Results	*Limits
1	Particulate Matter less than 10micron size (PM_{10})	IS:5182: Part 23:2006	$\mu g/m^3$	57.3	100
2	Particulate Matter less than 2.5micron size ($PM_{2.5}$)	IS 5182 (Part 24):2019	$\mu g/m^3$	27.5	60
3	Sulphur dioxide (SO_2)	IS:5182: Part 02:2001	$\mu g/m^3$	8.0	80
4	Nitrogen Dioxide (NO_2)	IS:5182: Part 06:2006	$\mu g/m^3$	12.9	80
5	Carbon monoxide (CO)	SARL/IOP/013 (Issue No:01, Issue Date – 01.03.2023)	mg/m^3	BDL(DL-1.1)	-

Remarks: Limits: *National Ambient air quality standards from CPCB. BDL- Below detectable limit. DL –Detectable limit

.

For Shrient Analytical and Research Labs Pvt. Ltd

Verified

Authorized Signatory
J. GNANAPRAKASAM
Technical Manager

END OF THE REPORT

Please Contact:
For any Technical Issues & Complaints: technical@shrientanalytical.com

Terms and conditions:

(1) The test items will not be retained for more than 15 days from the date of issue of test report. (2) The results relate only to the items tested (3) The test report shall not be reproduced except in full without the written approval of the laboratory (4) Any use for advertising purposes must be granted in writing. This technical report may only be quoted in full. This report is the result of a single examination of the object in question and is not generally applicable evaluation of the quality of other products in regular production. For further details, please see testing and certification regulation, chapter A-3.4. (5) The correctness of the information related to sample(s) in the Test Request Form/Customer letterhead/Email is the customer's responsibility. The laboratory reports the said information in the test report and is not liable for the same.

Shrient Analytical and Research Labs Pvt. Ltd

416/15, Dhargas Road, West Tambaram, Chennai- 600045
Phone Number +91 82208 36377 Email: - **info@shrientanalytical.com**
www.shrientanalytical.com

TEST REPORT

Report No.	SARL/2026/1912	Report Date.	22.05.2026

Customer Name & Address	Rough Stone & Gravel quarry of Thiru. B. Gopalakrishnan, extent of 2.37.0 Ha at S.F. Nos. 50/4, 50/5A, 51/1, 51/2, 51/3, 51/4, 51/5, 51/6, 51/7 & 51/8 of Vadipatti North Village, Palani Taluk, Dindigul District, Tamil Nadu.
Sample Description	AMBIENT AIR QUALITY
Sampling Procedure	IS – 5182 (Part – 14: 2000 & Part – V: Reaffirmed - 2003), CPCB Guide lines

Sample Location	A5- Chinnakalayamputhur
Positioned height of Sampler	1.5 M above Ground Level

Customer Reference	By Mail	Sampling Duration	24 hrs
Sample Reference No	SARL/A/CHE-1912	Sample Received on	18.05.2026
Sample Collected by	LABORATORY	Test Commenced on	18.05.2026
Sample Collected on	17.05.2026	Test Completed on	22.05.2026
Temperature	36°C	Relative Humidity	36%
Sample Condition	Fit for Analysis		

S. No.	Parameters	Protocol	Unit	Results	*Limits
1	Particulate Matter less than 10micron size (PM_{10})	IS:5182: Part 23:2006	$\mu g/m^3$	53.4	100
2	Particulate Matter less than 2.5micron size ($PM_{2.5}$)	IS 5182 (Part 24):2019	$\mu g/m^3$	24.2	60
3	Sulphur dioxide (SO_2)	IS:5182: Part 02:2001	$\mu g/m^3$	7.0	80
4	Nitrogen Dioxide (NO_2)	IS:5182: Part 06:2006	$\mu g/m^3$	10.7	80
5	Carbon monoxide (CO)	SARL/IOP/013 (Issue No:01, Issue Date – 01.03.2023)	mg/m^3	BDL(DL-1.1)	-

Remarks: Limits: *National Ambient air quality standards from CPCB. BDL- Below detectable limit. DL –Detectable limit

.

For Shrient Analytical and Research Labs Pvt. Ltd

Verified

Authorized Signatory
J. GNANAPRAKASAM
Technical Manager

END OF THE REPORT

Please Contact:
For any Technical Issues & Complaints: technical@shrientanalytical.com

Terms and conditions:

(1) The test items will not be retained for more than 15 days from the date of issue of test report. (2) The results relate only to the items tested (3) The test report shall not be reproduced except in full without the written approval of the laboratory (4) Any use for advertising purposes must be granted in writing. This technical report may only be quoted in full. This report is the result of a single examination of the object in question and is not generally applicable evaluation of the quality of other products in regular production. For further details, please see testing and certification regulation, chapter A-3.4. (5) The correctness of the information related to sample(s) in the Test Request Form/Customer letterhead/Email is the customer's responsibility. The laboratory reports the said information in the test report and is not liable for the same.

Shrient Analytical and Research Labs Pvt. Ltd

416/15, Dhargas Road, West Tambaram, Chennai- 600045
Phone Number +91 82208 36377 Email: - **info@shrientanalytical.com**
www.shrientanalytical.com

TEST REPORT

Report No.	SARL/2026/1913	Report Date.	22.05.2026

Customer Name & Address	Rough Stone & Gravel quarry of Thiru. B. Gopalakrishnan, extent of 2.37.0 Ha at S.F. Nos. 50/4, 50/5A, 51/1, 51/2, 51/3, 51/4, 51/5, 51/6, 51/7 & 51/8 of Vadipatti North Village, Palani Taluk, Dindigul District, Tamil Nadu.
Sample Description	AMBIENT AIR QUALITY
Sampling Procedure	IS – 5182 (Part – 14: 2000 & Part – V: Reaffirmed - 2003), CPCB Guide lines

Sample Location	A6-Karadikootam
Positioned height of Sampler	1.5 M above Ground Level

Customer Reference	By Mail	Sampling Duration	24 hrs
Sample Reference No	SARL/A/CHE-1913	Sample Received on	18.05.2026
Sample Collected by	LABORATORY	Test Commenced on	18.05.2026
Sample Collected on	17.05.2026	Test Completed on	22.05.2026
Temperature	36°C	Relative Humidity	36%
Sample Condition	Fit for Analysis		

S. No.	Parameters	Protocol	Unit	Results	*Limits
1	Particulate Matter less than 10micron size (PM_{10})	IS:5182: Part 23:2006	$\mu g/m^3$	49.9	100
2	Particulate Matter less than 2.5micron size ($PM_{2.5}$)	IS 5182 (Part 24):2019	$\mu g/m^3$	23.0	60
3	Sulphur dioxide (SO_2)	IS:5182: Part 02:2001	$\mu g/m^3$	4.4	80
4	Nitrogen Dioxide (NO_2)	IS:5182: Part 06:2006	$\mu g/m^3$	9.2	80
5	Carbon monoxide (CO)	SARL/IOP/013 (Issue No:01, Issue Date – 01.03.2023)	mg/m^3	BDL(DL-1.1)	-

Remarks: Limits: *National Ambient air quality standards from CPCB. BDL- Below detectable limit. DL –Detectable limit

.

For Shrient Analytical and Research Labs Pvt. Ltd

Verified

Authorized Signatory
J. GNANAPRAKASAM
Technical Manager

END OF THE REPORT

Please Contact:
For any Technical Issues & Complaints: technical@shrientanalytical.com

Terms and conditions:

(1) The test items will not be retained for more than 15 days from the date of issue of test report. (2) The results relate only to the items tested (3) The test report shall not be reproduced except in full without the written approval of the laboratory (4) Any use for advertising purposes must be granted in writing. This technical report may only be quoted in full. This report is the result of a single examination of the object in question and is not generally applicable evaluation of the quality of other products in regular production. For further details, please see testing and certification regulation, chapter A-3.4. (5) The correctness of the information related to sample(s) in the Test Request Form/Customer letterhead/Email is the customer's responsibility. The laboratory reports the said information in the test report and is not liable for the same.

Shrient Analytical and Research Labs Pvt. Ltd

416/15, Dhargas Road, West Tambaram, Chennai- 600045
Phone Number +91 82208 36377 Email: - **info@shrientanalytical.com**
www.shrientanalytical.com

TEST REPORT

Report No.	SARL/2026/1914	Report Date.	22.05.2026

Customer Name & Address	Rough Stone & Gravel quarry of Thiru. B. Gopalakrishnan, extent of 2.37.0 Ha at S.F. Nos. 50/4, 50/5A, 51/1, 51/2, 51/3, 51/4, 51/5, 51/6, 51/7 & 51/8 of Vadipatti North Village, Palani Taluk, Dindigul District, Tamil Nadu.
Sample Description	AMBIENT AIR QUALITY
Sampling Procedure	IS – 5182 (Part – 14: 2000 & Part – V: Reaffirmed - 2003), CPCB Guide lines

Sample Location	A7-Ayyampalayam
Positioned height of Sampler	1.5 M above Ground Level

Customer Reference	By Mail	Sampling Duration	24 hrs
Sample Reference No	SARL/A/CHE-1914	Sample Received on	18.05.2026
Sample Collected by	LABORATORY	Test Commenced on	18.05.2026
Sample Collected on	17.05.2026	Test Completed on	22.05.2026
Temperature	36°C	Relative Humidity	36%
Sample Condition	Fit for Analysis		

S. No.	Parameters	Protocol	Unit	Results	*Limits
1	Particulate Matter less than 10micron size (PM_{10})	IS:5182: Part 23:2006	$\mu g/m^3$	62.5	100
2	Particulate Matter less than 2.5micron size ($PM_{2.5}$)	IS 5182 (Part 24):2019	$\mu g/m^3$	30.0	60
3	Sulphur dioxide (SO_2)	IS:5182: Part 02:2001	$\mu g/m^3$	8.1	80
4	Nitrogen Dioxide (NO_2)	IS:5182: Part 06:2006	$\mu g/m^3$	12.7	80
5	Carbon monoxide (CO)	SARL/IOP/013 (Issue No:01, Issue Date – 01.03.2023)	mg/m^3	BDL(DL-1.1)	-

Remarks: Limits: *National Ambient air quality standards from CPCB. BDL- Below detectable limit. DL –Detectable limit

.

For Shrient Analytical and Research Labs Pvt. Ltd

Verified

Authorized Signatory
J. GNANAPRAKASAM
Technical Manager

END OF THE REPORT

Please Contact:
For any Technical Issues & Complaints: technical@shrientanalytical.com

Terms and conditions:

(1) The test items will not be retained for more than 15 days from the date of issue of test report. (2) The results relate only to the items tested (3) The test report shall not be reproduced except in full without the written approval of the laboratory (4) Any use for advertising purposes must be granted in writing. This technical report may only be quoted in full. This report is the result of a single examination of the object in question and is not generally applicable evaluation of the quality of other products in regular production. For further details, please see testing and certification regulation, chapter A-3.4. (5) The correctness of the information related to sample(s) in the Test Request Form/Customer letterhead/Email is the customer's responsibility. The laboratory reports the said information in the test report and is not liable for the same.

Shrient Analytical and Research Labs Pvt. Ltd

416/15, Dhargas Road, West Tambaram, Chennai- 600045
Phone Number +91 82208 36377 Email: - **info@shrientanalytical.com**
www.shrientanalytical.com

TEST REPORT

Report No.	SARL/2026/1991	Report Date.	29.05.2026

Customer Name & Address	Rough Stone & Gravel quarry of Thiru. B. Gopalakrishnan, extent of 2.37.0 Ha at S.F. Nos. 50/4, 50/5A, 51/1, 51/2, 51/3, 51/4, 51/5, 51/6, 51/7 & 51/8 of Vadipatti North Village, Palani Taluk, Dindigul District, Tamil Nadu.
Sample Description	AMBIENT AIR QUALITY
Sampling Procedure	IS – 5182 (Part – 14: 2000 & Part – V: Reaffirmed - 2003), CPCB Guide lines

Sample Location	A5- Chinnakalayamputhur
Positioned height of Sampler	1.5 M above Ground Level

Customer Reference	By Mail	Sampling Duration	24 hrs
Sample Reference No	SARL/A/CHE-1991	Sample Received on	25.05.2026
Sample Collected by	LABORATORY	Test Commenced on	25.05.2026
Sample Collected on	19.05.2026	Test Completed on	29.05.2026
Temperature	34°C	Relative Humidity	46%
Sample Condition	Fit for Analysis		

S. No.	Parameters	Protocol	Unit	Results	*Limits
1	Particulate Matter less than 10micron size (PM_{10})	IS:5182: Part 23:2006	$\mu g/m^3$	49.4	100
2	Particulate Matter less than 2.5micron size ($PM_{2.5}$)	IS 5182 (Part 24):2019	$\mu g/m^3$	22.5	60
3	Sulphur dioxide (SO_2)	IS:5182: Part 02:2001	$\mu g/m^3$	6.3	80
4	Nitrogen Dioxide (NO_2)	IS:5182: Part 06:2006	$\mu g/m^3$	9.4	80
5	Carbon monoxide (CO)	SARL/IOP/013 (Issue No:01, Issue Date – 01.03.2023)	mg/m^3	BDL (D.L – 1.1)	-

Remarks: Limits: *National Ambient air quality standards from CPCB. BDL- Below detectable limit. DL –Detectable limit

.

For Shrient Analytical and Research Labs Pvt. Ltd

Verified

Shrient Analytical & Research Labs Pvt. Ltd. Chennai - 45

Authorized Signatory
J. GNANAPRAKASAM
Technical Manager

*****END OF THE REPORT*****

Please Contact:
For any Technical Issues & Complaints: technical@shrientanalytical.com

Terms and conditions:

(1) The test items will not be retained for more than 15 days from the date of issue of test report. (2) The results relate only to the items tested (3) The test report shall not be reproduced except in full without the written approval of the laboratory (4) Any use for advertising purposes must be granted in writing. This technical report may only be quoted in full. This report is the result of a single examination of the object in question and is not generally applicable evaluation of the quality of other products in regular production. For further details, please see testing and certification regulation, chapter A-3.4. (5) The correctness of the information related to sample(s) in the Test Request Form/Customer letterhead/Email is the customer's responsibility. The laboratory reports the said information in the test report and is not liable for the same.

Shrient Analytical and Research Labs Pvt. Ltd

416/15, Dhargas Road, West Tambaram, Chennai- 600045
Phone Number +91 82208 36377 Email: - **info@shrientanalytical.com**
www.shrientanalytical.com

TEST REPORT

Report No.	SARL/2026/1992	Report Date.	29.05.2026

Customer Name & Address	Rough Stone & Gravel quarry of Thiru. B. Gopalakrishnan, extent of 2.37.0 Ha at S.F. Nos. 50/4, 50/5A, 51/1, 51/2, 51/3, 51/4, 51/5, 51/6, 51/7 & 51/8 of Vadipatti North Village, Palani Taluk, Dindigul District, Tamil Nadu.
Sample Description	AMBIENT AIR QUALITY
Sampling Procedure	IS – 5182 (Part – 14: 2000 & Part – V: Reaffirmed - 2003), CPCB Guide lines

Sample Location	A6-Karadikootam
Positioned height of Sampler	1.5 M above Ground Level

Customer Reference	By Mail	Sampling Duration	24 hrs
Sample Reference No	SARL/A/CHE-1992	Sample Received on	25.05.2026
Sample Collected by	LABORATORY	Test Commenced on	25.05.2026
Sample Collected on	19.05.2026	Test Completed on	29.05.2026
Temperature	34°C	Relative Humidity	46%
Sample Condition	Fit for Analysis		

S. No.	Parameters	Protocol	Unit	Results	*Limits
1	Particulate Matter less than 10micron size (PM_{10})	IS:5182: Part 23:2006	$\mu g/m^3$	58.1	100
2	Particulate Matter less than 2.5micron size ($PM_{2.5}$)	IS 5182 (Part 24):2019	$\mu g/m^3$	27.0	60
3	Sulphur dioxide (SO_2)	IS:5182: Part 02:2001	$\mu g/m^3$	5.1	80
4	Nitrogen Dioxide (NO_2)	IS:5182: Part 06:2006	$\mu g/m^3$	10.8	80
5	Carbon monoxide (CO)	SARL/IOP/013 (Issue No:01, Issue Date – 01.03.2023)	mg/m^3	BDL (D.L – 1.1)	-

Remarks: Limits: *National Ambient air quality standards from CPCB. BDL- Below detectable limit. DL –Detectable limit

.

For Shrient Analytical and Research Labs Pvt. Ltd

Verified

Shrient Analytical & Research Labs Pvt. Ltd. Chennai - 45.

Authorized Signatory
J. GNANAPRAKASAM
Technical Manager

*****END OF THE REPORT*****

Please Contact:
For any Technical Issues & Complaints: technical@shrientanalytical.com

Terms and conditions:

(1) The test items will not be retained for more than 15 days from the date of issue of test report. (2) The results relate only to the items tested (3) The test report shall not be reproduced except in full without the written approval of the laboratory (4) Any use for advertising purposes must be granted in writing. This technical report may only be quoted in full. This report is the result of a single examination of the object in question and is not generally applicable evaluation of the quality of other products in regular production. For further details, please see testing and certification regulation, chapter A-3.4. (5) The correctness of the information related to sample(s) in the Test Request Form/Customer letterhead/Email is the customer's responsibility. The laboratory reports the said information in the test report and is not liable for the same.

Shrient Analytical and Research Labs Pvt. Ltd

416/15, Dhargas Road, West Tambaram, Chennai- 600045
Phone Number +91 82208 36377 Email: - **info@shrientanalytical.com**
www.shrientanalytical.com

TEST REPORT

Report No.	SARL/2026/1993	Report Date.	29.05.2026

Customer Name & Address	Rough Stone & Gravel quarry of Thiru. B. Gopalakrishnan, extent of 2.37.0 Ha at S.F. Nos. 50/4, 50/5A, 51/1, 51/2, 51/3, 51/4, 51/5, 51/6, 51/7 & 51/8 of Vadipatti North Village, Palani Taluk, Dindigul District, Tamil Nadu.
Sample Description	AMBIENT AIR QUALITY
Sampling Procedure	IS – 5182 (Part – 14: 2000 & Part – V: Reaffirmed - 2003), CPCB Guide lines

Sample Location	A7-Ayyampalayam
Positioned height of Sampler	1.5 M above Ground Level

Customer Reference	By Mail	Sampling Duration	24 hrs
Sample Reference No	SARL/A/CHE-1993	Sample Received on	25.05.2026
Sample Collected by	LABORATORY	Test Commenced on	25.05.2026
Sample Collected on	19.05.2026	Test Completed on	29.05.2026
Temperature	34°C	Relative Humidity	46%
Sample Condition	Fit for Analysis		

S. No.	Parameters	Protocol	Unit	Results	*Limits
1	Particulate Matter less than 10micron size (PM_{10})	IS:5182: Part 23:2006	$\mu g/m^3$	58.6	100
2	Particulate Matter less than 2.5micron size ($PM_{2.5}$)	IS 5182 (Part 24):2019	$\mu g/m^3$	28.1	60
3	Sulphur dioxide (SO_2)	IS:5182: Part 02:2001	$\mu g/m^3$	7.5	80
4	Nitrogen Dioxide (NO_2)	IS:5182: Part 06:2006	$\mu g/m^3$	11.8	80
5	Carbon monoxide (CO)	SARL/IOP/013 (Issue No:01, Issue Date – 01.03.2023)	mg/m^3	BDL (D.L – 1.1)	-

Remarks: Limits: *National Ambient air quality standards from CPCB. BDL- Below detectable limit. DL –Detectable limit

.

For Shrient Analytical and Research Labs Pvt. Ltd

Verified

Shrient Analytical & Research Labs Pvt. Ltd. Chennai - 45

Authorized Signatory
J. GNANAPRAKASAM
Technical Manager

*****END OF THE REPORT*****

Please Contact:
For any Technical Issues & Complaints: technical@shrientanalytical.com

Terms and conditions:

(1) The test items will not be retained for more than 15 days from the date of issue of test report. (2) The results relate only to the items tested (3) The test report shall not be reproduced except in full without the written approval of the laboratory (4) Any use for advertising purposes must be granted in writing. This technical report may only be quoted in full. This report is the result of a single examination of the object in question and is not generally applicable evaluation of the quality of other products in regular production. For further details, please see testing and certification regulation, chapter A-3.4. (5) The correctness of the information related to sample(s) in the Test Request Form/Customer letterhead/Email is the customer's responsibility. The laboratory reports the said information in the test report and is not liable for the same.

Shrient Analytical and Research Labs Pvt. Ltd

416/15, Dhargas Road, West Tambaram, Chennai- 600045
Phone Number +91 82208 36377 Email: - **info@shrientanalytical.com**
www.shrientanalytical.com

TEST REPORT

Report No.	SARL/2026/1994	Report Date.	29.05.2026

Customer Name & Address	Rough Stone & Gravel quarry of Thiru. B. Gopalakrishnan, extent of 2.37.0 Ha at S.F. Nos. 50/4, 50/5A, 51/1, 51/2, 51/3, 51/4, 51/5, 51/6, 51/7 & 51/8 of Vadipatti North Village, Palani Taluk, Dindigul District, Tamil Nadu.
Sample Description	AMBIENT AIR QUALITY
Sampling Procedure	IS – 5182 (Part – 14: 2000 & Part – V: Reaffirmed - 2003), CPCB Guide lines

Sample Location	A5- Chinnakalayamputhur
Positioned height of Sampler	1.5 M above Ground Level

Customer Reference	By Mail	Sampling Duration	24 hrs
Sample Reference No	SARL/A/CHE-1994	Sample Received on	25.05.2026
Sample Collected by	LABORATORY	Test Commenced on	25.05.2026
Sample Collected on	20.05.2026	Test Completed on	29.05.2026
Temperature	33°C	Relative Humidity	65%
Sample Condition	Fit for Analysis		

S. No.	Parameters	Protocol	Unit	Results	*Limits
1	Particulate Matter less than 10micron size (PM_{10})	IS:5182: Part 23:2006	$\mu g/m^3$	51.3	100
2	Particulate Matter less than 2.5micron size ($PM_{2.5}$)	IS 5182 (Part 24):2019	$\mu g/m^3$	23.3	60
3	Sulphur dioxide (SO_2)	IS:5182: Part 02:2001	$\mu g/m^3$	6.6	80
4	Nitrogen Dioxide (NO_2)	IS:5182: Part 06:2006	$\mu g/m^3$	9.7	80
5	Carbon monoxide (CO)	SARL/IOP/013 (Issue No:01, Issue Date – 01.03.2023)	mg/m^3	BDL (D.L – 1.1)	-

Remarks: Limits: *National Ambient air quality standards from CPCB. BDL- Below detectable limit. DL –Detectable limit

.

For Shrient Analytical and Research Labs Pvt. Ltd

Verified

Shrient Analytical & Research Labs Pvt. Ltd. Chennai - 45

Authorized Signatory
J. GNANAPRAKASAM
Technical Manager

*****END OF THE REPORT*****

Please Contact:
For any Technical Issues & Complaints: technical@shrientanalytical.com

Terms and conditions:

(1) The test items will not be retained for more than 15 days from the date of issue of test report. (2) The results relate only to the items tested (3) The test report shall not be reproduced except in full without the written approval of the laboratory (4) Any use for advertising purposes must be granted in writing. This technical report may only be quoted in full. This report is the result of a single examination of the object in question and is not generally applicable evaluation of the quality of other products in regular production. For further details, please see testing and certification regulation, chapter A-3.4. (5) The correctness of the information related to sample(s) in the Test Request Form/Customer letterhead/Email is the customer's responsibility. The laboratory reports the said information in the test report and is not liable for the same.

Shrient Analytical and Research Labs Pvt. Ltd

416/15, Dhargas Road, West Tambaram, Chennai- 600045
Phone Number +91 82208 36377 Email: - **info@shrientanalytical.com**
www.shrientanalytical.com

TEST REPORT

Report No.	SARL/2026/1995	Report Date.	29.05.2026

Customer Name & Address	Rough Stone & Gravel quarry of Thiru. B. Gopalakrishnan, extent of 2.37.0 Ha at S.F. Nos. 50/4, 50/5A, 51/1, 51/2, 51/3, 51/4, 51/5, 51/6, 51/7 & 51/8 of Vadipatti North Village, Palani Taluk, Dindigul District, Tamil Nadu.
Sample Description	AMBIENT AIR QUALITY
Sampling Procedure	IS – 5182 (Part – 14: 2000 & Part – V: Reaffirmed - 2003), CPCB Guide lines

Sample Location	A6-Karadikootam
Positioned height of Sampler	1.5 M above Ground Level

Customer Reference	By Mail	Sampling Duration	24 hrs
Sample Reference No	SARL/A/CHE-1995	Sample Received on	25.05.2026
Sample Collected by	LABORATORY	Test Commenced on	25.05.2026
Sample Collected on	20.05.2026	Test Completed on	29.05.2026
Temperature	33°C	Relative Humidity	65%
Sample Condition	Fit for Analysis		

S. No.	Parameters	Protocol	Unit	Results	*Limits
1	Particulate Matter less than 10micron size (PM_{10})	IS:5182: Part 23:2006	$\mu g/m^3$	54.3	100
2	Particulate Matter less than 2.5micron size ($PM_{2.5}$)	IS 5182 (Part 24):2019	$\mu g/m^3$	25.3	60
3	Sulphur dioxide (SO_2)	IS:5182: Part 02:2001	$\mu g/m^3$	4.6	80
4	Nitrogen Dioxide (NO_2)	IS:5182: Part 06:2006	$\mu g/m^3$	10.0	80
5	Carbon monoxide (CO)	SARL/IOP/013 (Issue No:01, Issue Date – 01.03.2023)	mg/m^3	BDL (D.L – 1.1)	-

Remarks: Limits: *National Ambient air quality standards from CPCB. BDL- Below detectable limit. DL –Detectable limit

.

For Shrient Analytical and Research Labs Pvt. Ltd

Verified

Shrient Analytical & Research Labs Pvt. Ltd. Chennai - 45.

Authorized Signatory
J. GNANAPRAKASAM
Technical Manager

*****END OF THE REPORT*****

Please Contact:
For any Technical Issues & Complaints: technical@shrientanalytical.com

Terms and conditions:

(1) The test items will not be retained for more than 15 days from the date of issue of test report. (2) The results relate only to the items tested (3) The test report shall not be reproduced except in full without the written approval of the laboratory (4) Any use for advertising purposes must be granted in writing. This technical report may only be quoted in full. This report is the result of a single examination of the object in question and is not generally applicable evaluation of the quality of other products in regular production. For further details, please see testing and certification regulation, chapter A-3.4. (5) The correctness of the information related to sample(s) in the Test Request Form/Customer letterhead/Email is the customer's responsibility. The laboratory reports the said information in the test report and is not liable for the same.

Shrient Analytical and Research Labs Pvt. Ltd

416/15, Dhargas Road, West Tambaram, Chennai- 600045
Phone Number +91 82208 36377 Email: - **info@shrientanalytical.com**
www.shrientanalytical.com

TEST REPORT

Report No.	SARL/2026/1996	Report Date.	29.05.2026

Customer Name & Address	Rough Stone & Gravel quarry of Thiru. B. Gopalakrishnan, extent of 2.37.0 Ha at S.F. Nos. 50/4, 50/5A, 51/1, 51/2, 51/3, 51/4, 51/5, 51/6, 51/7 & 51/8 of Vadipatti North Village, Palani Taluk, Dindigul District, Tamil Nadu.
Sample Description	AMBIENT AIR QUALITY
Sampling Procedure	IS – 5182 (Part – 14: 2000 & Part – V: Reaffirmed - 2003), CPCB Guide lines

Sample Location	A7-Ayyampalayam
Positioned height of Sampler	1.5 M above Ground Level

Customer Reference	By Mail	Sampling Duration	24 hrs
Sample Reference No	SARL/A/CHE-1996	Sample Received on	25.05.2026
Sample Collected by	LABORATORY	Test Commenced on	25.05.2026
Sample Collected on	20.05.2026	Test Completed on	29.05.2026
Temperature	33°C	Relative Humidity	65%
Sample Condition	Fit for Analysis		

S. No.	Parameters	Protocol	Unit	Results	*Limits
1	Particulate Matter less than 10micron size (PM_{10})	IS:5182: Part 23:2006	$\mu g/m^3$	56.0	100
2	Particulate Matter less than 2.5micron size ($PM_{2.5}$)	IS 5182 (Part 24):2019	$\mu g/m^3$	26.9	60
3	Sulphur dioxide (SO_2)	IS:5182: Part 02:2001	$\mu g/m^3$	8.0	80
4	Nitrogen Dioxide (NO_2)	IS:5182: Part 06:2006	$\mu g/m^3$	12.6	80
5	Carbon monoxide (CO)	SARL/IOP/013 (Issue No:01, Issue Date – 01.03.2023)	mg/m^3	BDL (D.L – 1.1)	-

Remarks: Limits: *National Ambient air quality standards from CPCB. BDL- Below detectable limit. DL –Detectable limit

.

For Shrient Analytical and Research Labs Pvt. Ltd

Verified

Shrient Analytical & Research Labs Pvt. Ltd. Chennai - 45

Authorized Signatory
J. GNANAPRAKASAM
Technical Manager

*****END OF THE REPORT*****

Please Contact:
For any Technical Issues & Complaints: technical@shrientanalytical.com

Terms and conditions:

(1) The test items will not be retained for more than 15 days from the date of issue of test report. (2) The results relate only to the items tested (3) The test report shall not be reproduced except in full without the written approval of the laboratory (4) Any use for advertising purposes must be granted in writing. This technical report may only be quoted in full. This report is the result of a single examination of the object in question and is not generally applicable evaluation of the quality of other products in regular production. For further details, please see testing and certification regulation, chapter A-3.4. (5) The correctness of the information related to sample(s) in the Test Request Form/Customer letterhead/Email is the customer's responsibility. The laboratory reports the said information in the test report and is not liable for the same.

Shrient Analytical and Research Labs Pvt. Ltd

416/15, Dhargas Road, West Tambaram, Chennai- 600045
Phone Number +91 82208 36377 Email: - **info@shrientanalytical.com**
www.shrientanalytical.com

TEST REPORT

Report No.	SARL/2026/1997	Report Date.	29.05.2026

Customer Name & Address	Rough Stone & Gravel quarry of Thiru. B. Gopalakrishnan, extent of 2.37.0 Ha at S.F. Nos. 50/4, 50/5A, 51/1, 51/2, 51/3, 51/4, 51/5, 51/6, 51/7 & 51/8 of Vadipatti North Village, Palani Taluk, Dindigul District, Tamil Nadu.
Sample Description	AMBIENT AIR QUALITY
Sampling Procedure	IS – 5182 (Part – 14: 2000 & Part – V: Reaffirmed - 2003), CPCB Guide lines

Sample Location	A3-Kavalapatti
Positioned height of Sampler	1.5 M above Ground Level

Customer Reference	By Mail	Sampling Duration	24 hrs
Sample Reference No	SARL/A/CHE-1997	Sample Received on	25.05.2026
Sample Collected by	LABORATORY	Test Commenced on	25.05.2026
Sample Collected on	21.05.2026	Test Completed on	29.05.2026
Temperature	38°C	Relative Humidity	39%
Sample Condition	Fit for Analysis		

S. No.	Parameters	Protocol	Unit	Results	*Limits
1	Particulate Matter less than 10micron size (PM_{10})	IS:5182: Part 23:2006	$\mu g/m^3$	55.9	100
2	Particulate Matter less than 2.5micron size ($PM_{2.5}$)	IS 5182 (Part 24):2019	$\mu g/m^3$	25.4	60
3	Sulphur dioxide (SO_2)	IS:5182: Part 02:2001	$\mu g/m^3$	7.0	80
4	Nitrogen Dioxide (NO_2)	IS:5182: Part 06:2006	$\mu g/m^3$	10.2	80
5	Carbon monoxide (CO)	SARL/IOP/013 (Issue No:01, Issue Date – 01.03.2023)	mg/m^3	BDL (D.L – 1.1)	-

Remarks: Limits: *National Ambient air quality standards from CPCB. BDL- Below detectable limit. DL –Detectable limit

.

For Shrient Analytical and Research Labs Pvt. Ltd

Verified

Shrient Analytical & Research Labs Pvt. Ltd. Chennai - 45

Authorized Signatory
J. GNANAPRAKASAM
Technical Manager

*****END OF THE REPORT*****

Please Contact:
For any Technical Issues & Complaints: technical@shrientanalytical.com

Terms and conditions:

(1) The test items will not be retained for more than 15 days from the date of issue of test report. (2) The results relate only to the items tested (3) The test report shall not be reproduced except in full without the written approval of the laboratory (4) Any use for advertising purposes must be granted in writing. This technical report may only be quoted in full. This report is the result of a single examination of the object in question and is not generally applicable evaluation of the quality of other products in regular production. For further details, please see testing and certification regulation, chapter A-3.4. (5) The correctness of the information related to sample(s) in the Test Request Form/Customer letterhead/Email is the customer's responsibility. The laboratory reports the said information in the test report and is not liable for the same.

Shrient Analytical and Research Labs Pvt. Ltd

416/15, Dhargas Road, West Tambaram, Chennai- 600045
Phone Number +91 82208 36377 Email: - **info@shrientanalytical.com**
www.shrientanalytical.com

TEST REPORT

Report No.	SARL/2026/1998	Report Date.	29.05.2026

Customer Name & Address	Rough Stone & Gravel quarry of Thiru. B. Gopalakrishnan, extent of 2.37.0 Ha at S.F. Nos. 50/4, 50/5A, 51/1, 51/2, 51/3, 51/4, 51/5, 51/6, 51/7 & 51/8 of Vadipatti North Village, Palani Taluk, Dindigul District, Tamil Nadu.
Sample Description	AMBIENT AIR QUALITY
Sampling Procedure	IS – 5182 (Part – 14: 2000 & Part – V: Reaffirmed - 2003), CPCB Guide lines

Sample Location	A4-Kasanayampatty
Positioned height of Sampler	1.5 M above Ground Level

Customer Reference	By Mail	Sampling Duration	24 hrs
Sample Reference No	SARL/A/CHE-1998	Sample Received on	25.05.2026
Sample Collected by	LABORATORY	Test Commenced on	25.05.2026
Sample Collected on	21.05.2026	Test Completed on	29.05.2026
Temperature	38°C	Relative Humidity	39%
Sample Condition	Fit for Analysis		

S. No.	Parameters	Protocol	Unit	Results	*Limits
1	Particulate Matter less than 10micron size (PM_{10})	IS:5182: Part 23:2006	$\mu g/m^3$	50.3	100
2	Particulate Matter less than 2.5micron size ($PM_{2.5}$)	IS 5182 (Part 24):2019	$\mu g/m^3$	23.2	60
3	Sulphur dioxide (SO_2)	IS:5182: Part 02:2001	$\mu g/m^3$	7.4	80
4	Nitrogen Dioxide (NO_2)	IS:5182: Part 06:2006	$\mu g/m^3$	11.5	80
5	Carbon monoxide (CO)	SARL/IOP/013 (Issue No:01, Issue Date – 01.03.2023)	mg/m^3	BDL (D.L – 1.1)	-

Remarks: Limits: *National Ambient air quality standards from CPCB. BDL- Below detectable limit. DL –Detectable limit

.

For Shrient Analytical and Research Labs Pvt. Ltd

Verified

Shrient Analytical & Research Labs Pvt. Ltd. Chennai - 45.

Authorized Signatory
J. GNANAPRAKASAM
Technical Manager

*****END OF THE REPORT*****

Please Contact:
For any Technical Issues & Complaints: technical@shrientanalytical.com

Terms and conditions:

(1) The test items will not be retained for more than 15 days from the date of issue of test report. (2) The results relate only to the items tested (3) The test report shall not be reproduced except in full without the written approval of the laboratory (4) Any use for advertising purposes must be granted in writing. This technical report may only be quoted in full. This report is the result of a single examination of the object in question and is not generally applicable evaluation of the quality of other products in regular production. For further details, please see testing and certification regulation, chapter A-3.4. (5) The correctness of the information related to sample(s) in the Test Request Form/Customer letterhead/Email is the customer's responsibility. The laboratory reports the said information in the test report and is not liable for the same.

Shrient Analytical and Research Labs Pvt. Ltd

416/15, Dhargas Road, West Tambaram, Chennai- 600045
Phone Number +91 82208 36377 Email: - **info@shrientanalytical.com**
www.shrientanalytical.com

TEST REPORT

Report No.	SARL/2026/1999	Report Date.	29.05.2026

Customer Name & Address	Rough Stone & Gravel quarry of Thiru. B. Gopalakrishnan, extent of 2.37.0 Ha at S.F. Nos. 50/4, 50/5A, 51/1, 51/2, 51/3, 51/4, 51/5, 51/6, 51/7 & 51/8 of Vadipatti North Village, Palani Taluk, Dindigul District, Tamil Nadu.
Sample Description	AMBIENT AIR QUALITY
Sampling Procedure	IS – 5182 (Part – 14: 2000 & Part – V: Reaffirmed - 2003), CPCB Guide lines

Sample Location	A3-Kavalapatti
Positioned height of Sampler	1.5 M above Ground Level

Customer Reference	By Mail	Sampling Duration	24 hrs
Sample Reference No	SARL/A/CHE-1999	Sample Received on	25.05.2026
Sample Collected by	LABORATORY	Test Commenced on	25.05.2026
Sample Collected on	22.05.2026	Test Completed on	29.05.2026
Temperature	37°C	Relative Humidity	38%
Sample Condition	Fit for Analysis		

S. No.	Parameters	Protocol	Unit	Results	*Limits
1	Particulate Matter less than 10micron size (PM_{10})	IS:5182: Part 23:2006	$\mu g/m^3$	52.5	100
2	Particulate Matter less than 2.5micron size ($PM_{2.5}$)	IS 5182 (Part 24):2019	$\mu g/m^3$	23.9	60
3	Sulphur dioxide (SO_2)	IS:5182: Part 02:2001	$\mu g/m^3$	6.2	80
4	Nitrogen Dioxide (NO_2)	IS:5182: Part 06:2006	$\mu g/m^3$	8.8	80
5	Carbon monoxide (CO)	SARL/IOP/013 (Issue No:01, Issue Date – 01.03.2023)	mg/m^3	BDL (D.L – 1.1)	-

Remarks: Limits: *National Ambient air quality standards from CPCB. BDL- Below detectable limit. DL –Detectable limit

.

For Shrient Analytical and Research Labs Pvt. Ltd

Verified

Shrient Analytical & Research Labs Pvt. Ltd. Chennai - 45

Authorized Signatory
J. GNANAPRAKASAM
Technical Manager

*****END OF THE REPORT*****

Please Contact:
For any Technical Issues & Complaints: technical@shrientanalytical.com

Terms and conditions:

(1) The test items will not be retained for more than 15 days from the date of issue of test report. (2) The results relate only to the items tested (3) The test report shall not be reproduced except in full without the written approval of the laboratory (4) Any use for advertising purposes must be granted in writing. This technical report may only be quoted in full. This report is the result of a single examination of the object in question and is not generally applicable evaluation of the quality of other products in regular production. For further details, please see testing and certification regulation, chapter A-3.4. (5) The correctness of the information related to sample(s) in the Test Request Form/Customer letterhead/Email is the customer's responsibility. The laboratory reports the said information in the test report and is not liable for the same.

Shrient Analytical and Research Labs Pvt. Ltd

416/15, Dhargas Road, West Tambaram, Chennai- 600045
Phone Number +91 82208 36377 Email: - **info@shrientanalytical.com**
www.shrientanalytical.com

TEST REPORT

Report No.	SARL/2026/2000	Report Date.	29.05.2026

Customer Name & Address	Rough Stone & Gravel quarry of Thiru. B. Gopalakrishnan, extent of 2.37.0 Ha at S.F. Nos. 50/4, 50/5A, 51/1, 51/2, 51/3, 51/4, 51/5, 51/6, 51/7 & 51/8 of Vadipatti North Village, Palani Taluk, Dindigul District, Tamil Nadu.
Sample Description	AMBIENT AIR QUALITY
Sampling Procedure	IS – 5182 (Part – 14: 2000 & Part – V: Reaffirmed - 2003), CPCB Guide lines

Sample Location	A4-Kasanayampatty
Positioned height of Sampler	1.5 M above Ground Level

Customer Reference	By Mail	Sampling Duration	24 hrs
Sample Reference No	SARL/A/CHE-2000	Sample Received on	25.05.2026
Sample Collected by	LABORATORY	Test Commenced on	25.05.2026
Sample Collected on	22.05.2026	Test Completed on	29.05.2026
Temperature	37°C	Relative Humidity	38%
Sample Condition	Fit for Analysis		

S. No.	Parameters	Protocol	Unit	Results	*Limits
1	Particulate Matter less than 10micron size (PM_{10})	IS:5182: Part 23:2006	$\mu g/m^3$	46.9	100
2	Particulate Matter less than 2.5micron size ($PM_{2.5}$)	IS 5182 (Part 24):2019	$\mu g/m^3$	21.7	60
3	Sulphur dioxide (SO_2)	IS:5182: Part 02:2001	$\mu g/m^3$	6.6	80
4	Nitrogen Dioxide (NO_2)	IS:5182: Part 06:2006	$\mu g/m^3$	10.0	80
5	Carbon monoxide (CO)	SARL/IOP/013 (Issue No:01, Issue Date – 01.03.2023)	mg/m^3	BDL (D.L – 1.1)	-

Remarks: Limits: *National Ambient air quality standards from CPCB. BDL- Below detectable limit. DL –Detectable limit

.

For Shrient Analytical and Research Labs Pvt. Ltd

Verified

Shrient Analytical & Research Labs Pvt. Ltd. Chennai - 45

Authorized Signatory
J. GNANAPRAKASAM
Technical Manager

*****END OF THE REPORT*****

Please Contact:
For any Technical Issues & Complaints: technical@shrientanalytical.com

Terms and conditions:

(1) The test items will not be retained for more than 15 days from the date of issue of test report. (2) The results relate only to the items tested (3) The test report shall not be reproduced except in full without the written approval of the laboratory (4) Any use for advertising purposes must be granted in writing. This technical report may only be quoted in full. This report is the result of a single examination of the object in question and is not generally applicable evaluation of the quality of other products in regular production. For further details, please see testing and certification regulation, chapter A-3.4. (5) The correctness of the information related to sample(s) in the Test Request Form/Customer letterhead/Email is the customer's responsibility. The laboratory reports the said information in the test report and is not liable for the same.

Shrient Analytical and Research Labs Pvt. Ltd

416/15, Dhargas Road, West Tambaram, Chennai- 600045
Phone Number +91 82208 36377 Email: - **info@shrientanalytical.com**
www.shrientanalytical.com

TEST REPORT

Report No.	SARL/2026/2001	Report Date.	29.05.2026

Customer Name & Address	Rough Stone & Gravel quarry of Thiru. B. Gopalakrishnan, extent of 2.37.0 Ha at S.F. Nos. 50/4, 50/5A, 51/1, 51/2, 51/3, 51/4, 51/5, 51/6, 51/7 & 51/8 of Vadipatti North Village, Palani Taluk, Dindigul District, Tamil Nadu.
Sample Description	AMBIENT AIR QUALITY
Sampling Procedure	IS – 5182 (Part – 14: 2000 & Part – V: Reaffirmed - 2003), CPCB Guide lines

Sample Location	A1- Within Mine Lease area
Positioned height of Sampler	1.5 M above Ground Level

Customer Reference	By Mail	Sampling Duration	24 hrs
Sample Reference No	SARL/A/CHE-2001	Sample Received on	25.05.2026
Sample Collected by	LABORATORY	Test Commenced on	25.05.2026
Sample Collected on	23.05.2026	Test Completed on	29.05.2026
Temperature	36°C	Relative Humidity	41%
Sample Condition	Fit for Analysis		

S. No.	Parameters	Protocol	Unit	Results	*Limits
1	Particulate Matter less than 10micron size (PM_{10})	IS:5182: Part 23:2006	$\mu g/m^3$	52.3	100
2	Particulate Matter less than 2.5micron size ($PM_{2.5}$)	IS 5182 (Part 24):2019	$\mu g/m^3$	27.5	60
3	Sulphur dioxide (SO_2)	IS:5182: Part 02:2001	$\mu g/m^3$	6.3	80
4	Nitrogen Dioxide (NO_2)	IS:5182: Part 06:2006	$\mu g/m^3$	9.3	80
5	Carbon monoxide (CO)	SARL/IOP/013 (Issue No:01, Issue Date – 01.03.2023)	mg/m^3	BDL (D.L – 1.1)	-

Remarks: Limits: *National Ambient air quality standards from CPCB. BDL- Below detectable limit. DL –Detectable limit

.

For Shrient Analytical and Research Labs Pvt. Ltd

Verified

Shrient Analytical & Research Labs Pvt. Ltd. Chennai - 45.

Authorized Signatory
J. GNANAPRAKASAM
Technical Manager

*****END OF THE REPORT*****

Please Contact:
For any Technical Issues & Complaints: technical@shrientanalytical.com

Terms and conditions:

(1) The test items will not be retained for more than 15 days from the date of issue of test report. (2) The results relate only to the items tested (3) The test report shall not be reproduced except in full without the written approval of the laboratory (4) Any use for advertising purposes must be granted in writing. This technical report may only be quoted in full. This report is the result of a single examination of the object in question and is not generally applicable evaluation of the quality of other products in regular production. For further details, please see testing and certification regulation, chapter A-3.4. (5) The correctness of the information related to sample(s) in the Test Request Form/Customer letterhead/Email is the customer's responsibility. The laboratory reports the said information in the test report and is not liable for the same.

Shrient Analytical and Research Labs Pvt. Ltd

416/15, Dhargas Road, West Tambaram, Chennai- 600045
Phone Number +91 82208 36377 Email: - **info@shrientanalytical.com**
www.shrientanalytical.com

TEST REPORT

Report No.	SARL/2026/2002	Report Date.	29.05.2026

Customer Name & Address	Rough Stone & Gravel quarry of Thiru. B. Gopalakrishnan, extent of 2.37.0 Ha at S.F. Nos. 50/4, 50/5A, 51/1, 51/2, 51/3, 51/4, 51/5, 51/6, 51/7 & 51/8 of Vadipatti North Village, Palani Taluk, Dindigul District, Tamil Nadu.
Sample Description	AMBIENT AIR QUALITY
Sampling Procedure	IS – 5182 (Part – 14: 2000 & Part – V: Reaffirmed - 2003), CPCB Guide lines

Sample Location	A2-Pappampatti
Positioned height of Sampler	1.5 M above Ground Level

Customer Reference	By Mail	Sampling Duration	24 hrs
Sample Reference No	SARL/A/CHE-2002	Sample Received on	25.05.2026
Sample Collected by	LABORATORY	Test Commenced on	25.05.2026
Sample Collected on	23.05.2026	Test Completed on	29.05.2026
Temperature	36°C	Relative Humidity	41%
Sample Condition	Fit for Analysis		

S. No.	Parameters	Protocol	Unit	Results	*Limits
1	Particulate Matter less than 10micron size (PM_{10})	IS:5182: Part 23:2006	$\mu g/m^3$	50.2	100
2	Particulate Matter less than 2.5micron size ($PM_{2.5}$)	IS 5182 (Part 24):2019	$\mu g/m^3$	23.1	60
3	Sulphur dioxide (SO_2)	IS:5182: Part 02:2001	$\mu g/m^3$	6.0	80
4	Nitrogen Dioxide (NO_2)	IS:5182: Part 06:2006	$\mu g/m^3$	8.8	80
5	Carbon monoxide (CO)	SARL/IOP/013 (Issue No:01, Issue Date – 01.03.2023)	mg/m^3	BDL (D.L – 1.1)	-

Remarks: Limits: *National Ambient air quality standards from CPCB. BDL- Below detectable limit. DL –Detectable limit

.

For Shrient Analytical and Research Labs Pvt. Ltd

Verified

Shrient Analytical & Research Labs Pvt. Ltd. Chennai - 45.

Authorized Signatory
J. GNANAPRAKASAM
Technical Manager

*****END OF THE REPORT*****

Please Contact:
For any Technical Issues & Complaints: technical@shrientanalytical.com

Terms and conditions:

(1) The test items will not be retained for more than 15 days from the date of issue of test report. (2) The results relate only to the items tested (3) The test report shall not be reproduced except in full without the written approval of the laboratory (4) Any use for advertising purposes must be granted in writing. This technical report may only be quoted in full. This report is the result of a single examination of the object in question and is not generally applicable evaluation of the quality of other products in regular production. For further details, please see testing and certification regulation, chapter A-3.4. (5) The correctness of the information related to sample(s) in the Test Request Form/Customer letterhead/Email is the customer's responsibility. The laboratory reports the said information in the test report and is not liable for the same.

Shrient Analytical and Research Labs Pvt. Ltd

416/15, Dhargas Road, West Tambaram, Chennai- 600045
Phone Number +91 82208 36377 Email: - **info@shrientanalytical.com**
www.shrientanalytical.com

TEST REPORT

Report No.	SARL/2026/2003	Report Date.	29.05.2026

Customer Name & Address	Rough Stone & Gravel quarry of Thiru. B. Gopalakrishnan, extent of 2.37.0 Ha at S.F. Nos. 50/4, 50/5A, 51/1, 51/2, 51/3, 51/4, 51/5, 51/6, 51/7 & 51/8 of Vadipatti North Village, Palani Taluk, Dindigul District, Tamil Nadu.
Sample Description	AMBIENT AIR QUALITY
Sampling Procedure	IS – 5182 (Part – 14: 2000 & Part – V: Reaffirmed - 2003), CPCB Guide lines

Sample Location	A1- Within Mine Lease area
Positioned height of Sampler	1.5 M above Ground Level

Customer Reference	By Mail	Sampling Duration	24 hrs
Sample Reference No	SARL/A/CHE-2003	Sample Received on	25.05.2026
Sample Collected by	LABORATORY	Test Commenced on	25.05.2026
Sample Collected on	24.05.2026	Test Completed on	29.05.2026
Temperature	36°C	Relative Humidity	38%
Sample Condition	Fit for Analysis		

S. No.	Parameters	Protocol	Unit	Results	*Limits
1	Particulate Matter less than 10micron size (PM_{10})	IS:5182: Part 23:2006	$\mu g/m^3$	57.9	100
2	Particulate Matter less than 2.5micron size ($PM_{2.5}$)	IS 5182 (Part 24):2019	$\mu g/m^3$	27.5	60
3	Sulphur dioxide (SO_2)	IS:5182: Part 02:2001	$\mu g/m^3$	6.3	80
4	Nitrogen Dioxide (NO_2)	IS:5182: Part 06:2006	$\mu g/m^3$	9.3	80
5	Carbon monoxide (CO)	SARL/IOP/013 (Issue No:01, Issue Date – 01.03.2023)	mg/m^3	BDL (D.L – 1.1)	-

Remarks: Limits: *National Ambient air quality standards from CPCB. BDL- Below detectable limit. DL –Detectable limit

.

For Shrient Analytical and Research Labs Pvt. Ltd

Verified

Shrient Analytical & Research Labs Pvt. Ltd. Chennai - 45.

Authorized Signatory
J. GNANAPRAKASAM
Technical Manager

*****END OF THE REPORT*****

Please Contact:
For any Technical Issues & Complaints: technical@shrientanalytical.com

Terms and conditions:

(1) The test items will not be retained for more than 15 days from the date of issue of test report. (2) The results relate only to the items tested (3) The test report shall not be reproduced except in full without the written approval of the laboratory (4) Any use for advertising purposes must be granted in writing. This technical report may only be quoted in full. This report is the result of a single examination of the object in question and is not generally applicable evaluation of the quality of other products in regular production. For further details, please see testing and certification regulation, chapter A-3.4. (5) The correctness of the information related to sample(s) in the Test Request Form/Customer letterhead/Email is the customer's responsibility. The laboratory reports the said information in the test report and is not liable for the same.

Shrient Analytical and Research Labs Pvt. Ltd

416/15, Dhargas Road, West Tambaram, Chennai- 600045
Phone Number +91 82208 36377 Email: - **info@shrientanalytical.com**
www.shrientanalytical.com

TEST REPORT

Report No.	SARL/2026/2004	Report Date.	29.05.2026

Customer Name & Address	Rough Stone & Gravel quarry of Thiru. B. Gopalakrishnan, extent of 2.37.0 Ha at S.F. Nos. 50/4, 50/5A, 51/1, 51/2, 51/3, 51/4, 51/5, 51/6, 51/7 & 51/8 of Vadipatti North Village, Palani Taluk, Dindigul District, Tamil Nadu.
Sample Description	AMBIENT AIR QUALITY
Sampling Procedure	IS – 5182 (Part – 14: 2000 & Part – V: Reaffirmed - 2003), CPCB Guide lines

Sample Location	A2-Pappampatti
Positioned height of Sampler	1.5 M above Ground Level

Customer Reference	By Mail	Sampling Duration	24 hrs
Sample Reference No	SARL/A/CHE-2004	Sample Received on	25.05.2026
Sample Collected by	LABORATORY	Test Commenced on	25.05.2026
Sample Collected on	24.05.2026	Test Completed on	29.05.2026
Temperature	36°C	Relative Humidity	38%
Sample Condition	Fit for Analysis		

S. No.	Parameters	Protocol	Unit	Results	*Limits
1	Particulate Matter less than 10micron size (PM_{10})	IS:5182: Part 23:2006	$\mu g/m^3$	53.6	100
2	Particulate Matter less than 2.5micron size ($PM_{2.5}$)	IS 5182 (Part 24):2019	$\mu g/m^3$	24.7	60
3	Sulphur dioxide (SO_2)	IS:5182: Part 02:2001	$\mu g/m^3$	6.4	80
4	Nitrogen Dioxide (NO_2)	IS:5182: Part 06:2006	$\mu g/m^3$	9.2	80
5	Carbon monoxide (CO)	SARL/IOP/013 (Issue No:01, Issue Date – 01.03.2023)	mg/m^3	BDL (D.L – 1.1)	-

Remarks: Limits: *National Ambient air quality standards from CPCB. BDL- Below detectable limit. DL –Detectable limit

.

For Shrient Analytical and Research Labs Pvt. Ltd

Verified

Shrient Analytical & Research Labs Pvt. Ltd. Chennai - 45

Authorized Signatory
J. GNANAPRAKASAM
Technical Manager

*****END OF THE REPORT*****

Please Contact:
For any Technical Issues & Complaints: technical@shrientanalytical.com

Terms and conditions:

(1) The test items will not be retained for more than 15 days from the date of issue of test report. (2) The results relate only to the items tested (3) The test report shall not be reproduced except in full without the written approval of the laboratory (4) Any use for advertising purposes must be granted in writing. This technical report may only be quoted in full. This report is the result of a single examination of the object in question and is not generally applicable evaluation of the quality of other products in regular production. For further details, please see testing and certification regulation, chapter A-3.4. (5) The correctness of the information related to sample(s) in the Test Request Form/Customer letterhead/Email is the customer's responsibility. The laboratory reports the said information in the test report and is not liable for the same.

Shrient Analytical and Research Labs Pvt. Ltd

416/15, Dhargas Road, West Tambaram, Chennai- 600045
Phone Number +91 82208 36377 Email: - **info@shrientanalytical.com**
www.shrientanalytical.com

TEST REPORT

Report No.	SARL/2026/2081

Report Date.	29.05.2026

Customer Name & Address	Rough Stone & Gravel quarry of Thiru. B. Gopalakrishnan, extent of 2.37.0 Ha at S.F. Nos. 50/4, 50/5A, 51/1, 51/2, 51/3, 51/4, 51/5, 51/6, 51/7 & 51/8 of Vadipatti North Village, Palani Taluk, Dindigul District, Tamil Nadu.
Sample Description	WATER
Sample Mark	W1-Within Mine Lease area

Customer Reference	By Mail	Sampling Procedure	IS 17614: Part 14: 2021
Sample Reference No	SARL/W/CHE-2081	Sample Received on	25.05.2026
Sample Collected by	LABORATORY	Test Commenced on	25.05.2026
Sample Collected on	24.05.2026	Test Completed on	29.05.2026
Sample Condition	Fit for Analysis		

Sl. No.	Parameters	Protocol	Unit	Result	*Limits Permissible
A.	**Physical parameters**				
1	Odour	IS 3025 (Part 5): 2018	-	Agreeable	Agreeable
2	Turbidity	APHA 24th Edition 2130 B: 2023	NTU	<1.0	5.0
3	pH at 25 ˚C	APHA 24th Edition 4500 – H+ B: 2023	-	7.94	6.50-8.50
4	Electrical Conductivity	APHA 24th Edition 2510 B: 2023	(µS/cm)	241.3	-
B.	**Chemical parameters**				
5	Total Dissolved Solids	APHA 24th Edition 2540-C: 2023	mg/L	145	2000
6	Total hardness (as CaCO3)	APHA 24th Edition 2340 C: 2023	mg/L	65.6	600
7	Calcium (as Ca)	IS 3025 (Part 40): 1991	mg/L	18.7	200
8	Magnesium (as Mg)	IS 3025 (Part 46): 1994	mg/L	4.61	100
9	Calcium Hardness (as CaCO3)	APHA 24th Edition 3500 Ca B: 2023	mg/L	46.6	-
10	Magnesium Hardness (as CaCO3)	APHA 24th Edition 3500 Mg B: 2023	mg/L	19.0	-
11	Total alkalinity (as CaCO3)	APHA 24th Edition 2320 B: 2023	mg/L	85.2	600
12	Chloride (as Cl)	APHA 24th Edition 4500 Cl- B: 2023	mg/L	47.8	1000

Shrient Analytical and Research Labs Pvt. Ltd

416/15, Dhargas Road, West Tambaram, Chennai- 600045
Phone Number +91 82208 36377 Email: - **info@shrientanalytical.com**
www.shrientanalytical.com

TEST REPORT

Report No.	SARL/2026/2081

Report Date.	29.05.2026

Sl. No.	Parameters	Protocol	Unit	Result	*Limits
					Permissible
13	Free Residual chlorine	APHA 24th Edition 4500 Cl- B: 2023	mg/L	BDL (D.L - 0.2)	1.0
14	Sulphate as (SO42-)	APHA 24th Edition 4500 SO42- E: 2023	mg/L	12.87	400
15	Iron (as Fe)	APHA 24th Edition 3500 Fe B: 2023	mg/L	0.14	0.3
16	Nitrate (as NO3)	IS 3025 (Part 34): 1988	mg/L	1.35	45
17	Fluoride (as F)	APHA 24th Edition 4500 F- D: 2023	mg/L	0.28	1.5
18	Manganese (as Mn)	APHA 24th Edition 3500 Mn B: 2023	mg/L	BDL (D.L - 0.05)	0.3

Remarks: *Drinking Water Specifications as per IS – 10500:2012. BDL – Below Detectable limit (DL - Detectable limit).

For Shrient Analytical and Research Labs Pvt. Ltd

Verified

Shrient Analytical & Research Labs Pvt. Ltd. Chennai - 45

Authorized Signatory
J. GNANAPRAKASAM
Technical Manager

END OF THE REPORT

Please Contact:
For any Technical Issues & Complaints: vimalnath@shrientanalytical.com

Terms and conditions:

(1) The test items will not be retained for more than 15 days from the date of issue of test report. (2) The results relate only to the items tested (3) The test report shall not be reproduced except in full without the written approval of the laboratory (4) Any use for advertising purposes must be granted in writing. This technical report may only be quoted in full. This report is the result of a single examination of the object in question and is not generally applicable evaluation of the quality of other products in regular production. For further details, please see testing and certification regulation, chapter A-3.4. (5) The correctness of the information related to sample(s) in the Test Request Form/Customer letterhead/Email is the customer's responsibility. The laboratory reports the said information in the test report and is not liable for the same.

Shrient Analytical and Research Labs Pvt. Ltd

416/15, Dhargas Road, West Tambaram, Chennai- 600045
Phone Number +91 82208 36377 Email: - **info@shrientanalytical.com**
www.shrientanalytical.com

TEST REPORT

Report No.	SARL/2026/2082

Report Date.	29.05.2026

Customer Name & Address	Rough Stone & Gravel quarry of Thiru. B. Gopalakrishnan, extent of 2.37.0 Ha at S.F. Nos. 50/4, 50/5A, 51/1, 51/2, 51/3, 51/4, 51/5, 51/6, 51/7 & 51/8 of Vadipatti North Village, Palani Taluk, Dindigul District, Tamil Nadu.
Sample Description	WATER
Sample Mark	W2-Pappampatti

Customer Reference	By Mail	Sampling Procedure	IS 17614: Part 14: 2021
Sample Reference No	SARL/W/CHE-2082	Sample Received on	25.05.2026
Sample Collected by	LABORATORY	Test Commenced on	25.05.2026
Sample Collected on	24.05.2026	Test Completed on	29.05.2026
Sample Condition	Fit for Analysis		

Sl. No.	Parameters	Protocol	Unit	Result	*Limits Permissible
A.	**Physical parameters**				
1	Odour	IS 3025 (Part 5): 2018	-	Agreeable	Agreeable
2	Turbidity	APHA 24th Edition 2130 B: 2023	NTU	<1.0	5.0
3	pH at 25 ˚C	APHA 24th Edition 4500 – H+ B: 2023	-	7.71	6.50-8.50
4	Electrical Conductivity	APHA 24th Edition 2510 B: 2023	(µS/cm)	1072.9	-
B.	**Chemical parameters**				
5	Total Dissolved Solids	APHA 24th Edition 2540-C: 2023	mg/L	644	2000
6	Total hardness (as CaCO3)	APHA 24th Edition 2340 C: 2023	mg/L	289	600
7	Calcium (as Ca)	IS 3025 (Part 40): 1991	mg/L	78.9	200
8	Magnesium (as Mg)	IS 3025 (Part 46): 1994	mg/L	22.30	100
9	Calcium Hardness (as CaCO3)	APHA 24th Edition 3500 Ca B: 2023	mg/L	197	-
10	Magnesium Hardness (as CaCO3)	APHA 24th Edition 3500 Mg B: 2023	mg/L	91.8	-
11	Total alkalinity (as CaCO3)	APHA 24th Edition 2320 B: 2023	mg/L	260	600
12	Chloride (as Cl)	APHA 24th Edition 4500 Cl- B: 2023	mg/L	264	1000

Shrient Analytical and Research Labs Pvt. Ltd

416/15, Dhargas Road, West Tambaram, Chennai- 600045
Phone Number +91 82208 36377 Email: - **info@shrientanalytical.com**
www.shrientanalytical.com

TEST REPORT

Report No.	SARL/2026/2082

Report Date.	29.05.2026

Sl. No.	Parameters	Protocol	Unit	Result	*Limits
					Permissible
13	Free Residual chlorine	APHA 24th Edition 4500 Cl- B: 2023	mg/L	BDL (D.L - 0.2)	1.0
14	Sulphate as (SO42-)	APHA 24th Edition 4500 SO42- E: 2023	mg/L	117	400
15	Iron (as Fe)	APHA 24th Edition 3500 Fe B: 2023	mg/L	0.05	0.3
16	Nitrate (as NO3)	IS 3025 (Part 34): 1988	mg/L	1.39	45
17	Fluoride (as F)	APHA 24th Edition 4500 F- D: 2023	mg/L	0.38	1.5
18	Manganese (as Mn)	APHA 24th Edition 3500 Mn B: 2023	mg/L	BDL (D.L - 0.05)	0.3

Remarks: *Drinking Water Specifications as per IS – 10500:2012. BDL – Below Detectable limit (DL - Detectable limit).

For Shrient Analytical and Research Labs Pvt. Ltd

Verified

Shrient Analytical & Research Labs Pvt. Ltd. Chennai - 45

Authorized Signatory
J. GNANAPRAKASAM
Technical Manager

END OF THE REPORT

Please Contact:
For any Technical Issues & Complaints: vimalnath@shrientanalytical.com

Terms and conditions:

(1) The test items will not be retained for more than 15 days from the date of issue of test report. (2) The results relate only to the items tested (3) The test report shall not be reproduced except in full without the written approval of the laboratory (4) Any use for advertising purposes must be granted in writing. This technical report may only be quoted in full. This report is the result of a single examination of the object in question and is not generally applicable evaluation of the quality of other products in regular production. For further details, please see testing and certification regulation, chapter A-3.4. (5) The correctness of the information related to sample(s) in the Test Request Form/Customer letterhead/Email is the customer's responsibility. The laboratory reports the said information in the test report and is not liable for the same.

Shrient Analytical and Research Labs Pvt. Ltd

416/15, Dhargas Road, West Tambaram, Chennai- 600045
Phone Number +91 82208 36377 Email: - **info@shrientanalytical.com**
www.shrientanalytical.com

TEST REPORT

Report No.	SARL/2026/2083

Report Date.	29.05.2026

Customer Name & Address	Rough Stone & Gravel quarry of Thiru. B. Gopalakrishnan, extent of 2.37.0 Ha at S.F. Nos. 50/4, 50/5A, 51/1, 51/2, 51/3, 51/4, 51/5, 51/6, 51/7 & 51/8 of Vadipatti North Village, Palani Taluk, Dindigul District, Tamil Nadu.
Sample Description	WATER
Sample Mark	W3-Kavalapatti

Customer Reference	By Mail	Sampling Procedure	IS 17614: Part 14: 2021
Sample Reference No	SARL/W/CHE-2083	Sample Received on	25.05.2026
Sample Collected by	LABORATORY	Test Commenced on	25.05.2026
Sample Collected on	24.05.2026	Test Completed on	29.05.2026
Sample Condition	Fit for Analysis		

Sl. No.	Parameters	Protocol	Unit	Result	*Limits Permissible
A.	**Physical parameters**				
1	Odour	IS 3025 (Part 5): 2018	-	Agreeable	Agreeable
2	Turbidity	APHA 24th Edition 2130 B: 2023	NTU	<1.0	5.0
3	pH at 25 ˚C	APHA 24th Edition 4500 – H+ B: 2023	-	7.44	6.50-8.50
4	Electrical Conductivity	APHA 24th Edition 2510 B: 2023	(µS/cm)	641.5	-
B.	**Chemical parameters**				
5	Total Dissolved Solids	APHA 24th Edition 2540-C: 2023	mg/L	385	2000
6	Total hardness (as CaCO3)	APHA 24th Edition 2340 C: 2023	mg/L	212	600
7	Calcium (as Ca)	IS 3025 (Part 40): 1991	mg/L	50.9	200
8	Magnesium (as Mg)	IS 3025 (Part 46): 1994	mg/L	20.59	100
9	Calcium Hardness (as CaCO3)	APHA 24th Edition 3500 Ca B: 2023	mg/L	127	-
10	Magnesium Hardness (as CaCO3)	APHA 24th Edition 3500 Mg B: 2023	mg/L	84.7	-
11	Total alkalinity (as CaCO3)	APHA 24th Edition 2320 B: 2023	mg/L	158	600
12	Chloride (as Cl)	APHA 24th Edition 4500 Cl- B: 2023	mg/L	127	1000

Shrient Analytical and Research Labs Pvt. Ltd

416/15, Dhargas Road, West Tambaram, Chennai- 600045
Phone Number +91 82208 36377 Email: - **info@shrientanalytical.com**
www.shrientanalytical.com

TEST REPORT

Report No.	SARL/2026/2083

Report Date.	29.05.2026

Sl. No.	Parameters	Protocol	Unit	Result	*Limits
					Permissible
13	Free Residual chlorine	APHA 24th Edition 4500 Cl- B: 2023	mg/L	BDL (D.L - 0.2)	1.0
14	Sulphate as (SO42-)	APHA 24th Edition 4500 SO42- E: 2023	mg/L	69.0	400
15	Iron (as Fe)	APHA 24th Edition 3500 Fe B: 2023	mg/L	0.08	0.3
16	Nitrate (as NO3)	IS 3025 (Part 34): 1988	mg/L	3.42	45
17	Fluoride (as F)	APHA 24th Edition 4500 F- D: 2023	mg/L	0.47	1.5
18	Manganese (as Mn)	APHA 24th Edition 3500 Mn B: 2023	mg/L	BDL (D.L - 0.05)	0.3

Remarks: *Drinking Water Specifications as per IS – 10500:2012. BDL – Below Detectable limit (DL - Detectable limit).

For Shrient Analytical and Research Labs Pvt. Ltd

Verified

Shrient Analytical & Research Labs Pvt. Ltd. Chennai - 45

Authorized Signatory
J. GNANAPRAKASAM
Technical Manager

END OF THE REPORT

Please Contact:
For any Technical Issues & Complaints: vimalnath@shrientanalytical.com

Terms and conditions:

(1) The test items will not be retained for more than 15 days from the date of issue of test report. (2) The results relate only to the items tested (3) The test report shall not be reproduced except in full without the written approval of the laboratory (4) Any use for advertising purposes must be granted in writing. This technical report may only be quoted in full. This report is the result of a single examination of the object in question and is not generally applicable evaluation of the quality of other products in regular production. For further details, please see testing and certification regulation, chapter A-3.4. (5) The correctness of the information related to sample(s) in the Test Request Form/Customer letterhead/Email is the customer's responsibility. The laboratory reports the said information in the test report and is not liable for the same.

Shrient Analytical and Research Labs Pvt. Ltd

416/15, Dhargas Road, West Tambaram, Chennai- 600045
Phone Number +91 82208 36377 Email: - **info@shrientanalytical.com**
www.shrientanalytical.com

TEST REPORT

Report No.	SARL/2026/2084

Report Date.	29.05.2026

Customer Name & Address	Rough Stone & Gravel quarry of Thiru. B. Gopalakrishnan, extent of 2.37.0 Ha at S.F. Nos. 50/4, 50/5A, 51/1, 51/2, 51/3, 51/4, 51/5, 51/6, 51/7 & 51/8 of Vadipatti North Village, Palani Taluk, Dindigul District, Tamil Nadu.
Sample Description	WATER
Sample Mark	W4-Kasanayampatty

Customer Reference	By Mail	Sampling Procedure	IS 17614: Part 14: 2021
Sample Reference No	SARL/W/CHE-2084	Sample Received on	25.05.2026
Sample Collected by	LABORATORY	Test Commenced on	25.05.2026
Sample Collected on	24.05.2026	Test Completed on	29.05.2026
Sample Condition	Fit for Analysis		

Sl. No.	Parameters	Protocol	Unit	Result	*Limits Permissible
A.	**Physical parameters**				
1	Odour	IS 3025 (Part 5): 2018	-	Agreeable	Agreeable
2	Turbidity	APHA 24th Edition 2130 B: 2023	NTU	<1.0	5.0
3	pH at 25 ˚C	APHA 24th Edition 4500 – H+ B: 2023	-	7.56	6.50-8.50
4	Electrical Conductivity	APHA 24th Edition 2510 B: 2023	(µS/cm)	1336.7	-
B.	**Chemical parameters**				
5	Total Dissolved Solids	APHA 24th Edition 2540-C: 2023	mg/L	802	2000
6	Total hardness (as CaCO3)	APHA 24th Edition 2340 C: 2023	mg/L	292	600
7	Calcium (as Ca)	IS 3025 (Part 40): 1991	mg/L	45.7	200
8	Magnesium (as Mg)	IS 3025 (Part 46): 1994	mg/L	43.25	100
9	Calcium Hardness (as CaCO3)	APHA 24th Edition 3500 Ca B: 2023	mg/L	114	-
10	Magnesium Hardness (as CaCO3)	APHA 24th Edition 3500 Mg B: 2023	mg/L	178.0	-
11	Total alkalinity (as CaCO3)	APHA 24th Edition 2320 B: 2023	mg/L	294	600
12	Chloride (as Cl)	APHA 24th Edition 4500 Cl- B: 2023	mg/L	243	1000

Shrient Analytical and Research Labs Pvt. Ltd

416/15, Dhargas Road, West Tambaram, Chennai- 600045
Phone Number +91 82208 36377 Email: - **info@shrientanalytical.com**
www.shrientanalytical.com

TEST REPORT

Report No.	SARL/2026/2084

Report Date.	29.05.2026

Sl. No.	Parameters	Protocol	Unit	Result	*Limits
					Permissible
13	Free Residual chlorine	APHA 24th Edition 4500 Cl- B: 2023	mg/L	BDL (D.L - 0.2)	1.0
14	Sulphate as (SO42-)	APHA 24th Edition 4500 SO42- E: 2023	mg/L	230	400
15	Iron (as Fe)	APHA 24th Edition 3500 Fe B: 2023	mg/L	0.06	0.3
16	Nitrate (as NO3)	IS 3025 (Part 34): 1988	mg/L	2.83	45
17	Fluoride (as F)	APHA 24th Edition 4500 F- D: 2023	mg/L	0.59	1.5
18	Manganese (as Mn)	APHA 24th Edition 3500 Mn B: 2023	mg/L	BDL (D.L - 0.05)	0.3

Remarks: *Drinking Water Specifications as per IS – 10500:2012. BDL – Below Detectable limit (DL - Detectable limit).

For Shrient Analytical and Research Labs Pvt. Ltd

Verified

Shrient Analytical & Research Labs Pvt. Ltd. Chennai - 45

Authorized Signatory
J. GNANAPRAKASAM
Technical Manager

END OF THE REPORT

Please Contact:
For any Technical Issues & Complaints: vimalnath@shrientanalytical.com

Terms and conditions:

(1) The test items will not be retained for more than 15 days from the date of issue of test report. (2) The results relate only to the items tested (3) The test report shall not be reproduced except in full without the written approval of the laboratory (4) Any use for advertising purposes must be granted in writing. This technical report may only be quoted in full. This report is the result of a single examination of the object in question and is not generally applicable evaluation of the quality of other products in regular production. For further details, please see testing and certification regulation, chapter A-3.4. (5) The correctness of the information related to sample(s) in the Test Request Form/Customer letterhead/Email is the customer's responsibility. The laboratory reports the said information in the test report and is not liable for the same.

Shrient Analytical and Research Labs Pvt. Ltd

416/15, Dhargas Road, West Tambaram, Chennai- 600045
Phone Number +91 82208 36377 Email: - **info@shrientanalytical.com**
www.shrientanalytical.com

TEST REPORT

Report No.	SARL/2026/2085

Report Date.	29.05.2026

Customer Name & Address	Rough Stone & Gravel quarry of Thiru. B. Gopalakrishnan, extent of 2.37.0 Ha at S.F. Nos. 50/4, 50/5A, 51/1, 51/2, 51/3, 51/4, 51/5, 51/6, 51/7 & 51/8 of Vadipatti North Village, Palani Taluk, Dindigul District, Tamil Nadu.
Sample Description	WATER
Sample Mark	W5- Chinnakalayamputhur

Customer Reference	By Mail	Sampling Procedure	IS 17614: Part 14: 2021
Sample Reference No	SARL/W/CHE-2085	Sample Received on	25.05.2026
Sample Collected by	LABORATORY	Test Commenced on	25.05.2026
Sample Collected on	24.05.2026	Test Completed on	29.05.2026
Sample Condition	Fit for Analysis		

Sl. No.	Parameters	Protocol	Unit	Result	*Limits Permissible
A.	**Physical parameters**				
1	Odour	IS 3025 (Part 5): 2018	-	Agreeable	Agreeable
2	Turbidity	APHA 24th Edition 2130 B: 2023	NTU	<1.0	5.0
3	pH at 25 ˚C	APHA 24th Edition 4500 – H+ B: 2023	-	7.16	6.50-8.50
4	Electrical Conductivity	APHA 24th Edition 2510 B: 2023	(µS/cm)	1451.7	-
B.	**Chemical parameters**				
5	Total Dissolved Solids	APHA 24th Edition 2540-C: 2023	mg/L	872	2000
6	Total hardness (as CaCO3)	APHA 24th Edition 2340 C: 2023	mg/L	466	600
7	Calcium (as Ca)	IS 3025 (Part 40): 1991	mg/L	103.4	200
8	Magnesium (as Mg)	IS 3025 (Part 46): 1994	mg/L	50.45	100
9	Calcium Hardness (as CaCO3)	APHA 24th Edition 3500 Ca B: 2023	mg/L	258	-
10	Magnesium Hardness (as CaCO3)	APHA 24th Edition 3500 Mg B: 2023	mg/L	208	-
11	Total alkalinity (as CaCO3)	APHA 24th Edition 2320 B: 2023	mg/L	200	600
12	Chloride (as Cl)	APHA 24th Edition 4500 Cl- B: 2023	mg/L	283	1000

Shrient Analytical and Research Labs Pvt. Ltd

416/15, Dhargas Road, West Tambaram, Chennai- 600045
Phone Number +91 82208 36377 Email: - **info@shrientanalytical.com**
www.shrientanalytical.com

TEST REPORT

Report No.	SARL/2026/2085

Report Date.	29.05.2026

Sl. No.	Parameters	Protocol	Unit	Result	*Limits
					Permissible
13	Free Residual chlorine	APHA 24th Edition 4500 Cl- B: 2023	mg/L	BDL (D.L - 0.2)	1.0
14	Sulphate as (SO42-)	APHA 24th Edition 4500 SO42- E: 2023	mg/L	208	400
15	Iron (as Fe)	APHA 24th Edition 3500 Fe B: 2023	mg/L	0.13	0.3
16	Nitrate (as NO3)	IS 3025 (Part 34): 1988	mg/L	5.77	45
17	Fluoride (as F)	APHA 24th Edition 4500 F- D: 2023	mg/L	0.65	1.5
18	Manganese (as Mn)	APHA 24th Edition 3500 Mn B: 2023	mg/L	BDL (D.L - 0.05)	0.3

Remarks: *Drinking Water Specifications as per IS – 10500:2012. BDL – Below Detectable limit (DL - Detectable limit).

For Shrient Analytical and Research Labs Pvt. Ltd

Verified

Shrient Analytical & Research Labs Pvt. Ltd. Chennai - 45

Authorized Signatory
J. GNANAPRAKASAM
Technical Manager

END OF THE REPORT

Please Contact:
For any Technical Issues & Complaints: vimalnath@shrientanalytical.com

Terms and conditions:

(1) The test items will not be retained for more than 15 days from the date of issue of test report. (2) The results relate only to the items tested (3) The test report shall not be reproduced except in full without the written approval of the laboratory (4) Any use for advertising purposes must be granted in writing. This technical report may only be quoted in full. This report is the result of a single examination of the object in question and is not generally applicable evaluation of the quality of other products in regular production. For further details, please see testing and certification regulation, chapter A-3.4. (5) The correctness of the information related to sample(s) in the Test Request Form/Customer letterhead/Email is the customer's responsibility. The laboratory reports the said information in the test report and is not liable for the same.

Shrient Analytical and Research Labs Pvt. Ltd

416/15, Dhargas Road, West Tambaram, Chennai- 600045
Phone Number +91 82208 36377 Email: - **info@shrientanalytical.com**
www.shrientanalytical.com

TEST REPORT

Report No.	SARL/2026/2086

Report Date.	29.05.2026

Customer Name & Address	Rough Stone & Gravel quarry of Thiru. B. Gopalakrishnan, extent of 2.37.0 Ha at S.F. Nos. 50/4, 50/5A, 51/1, 51/2, 51/3, 51/4, 51/5, 51/6, 51/7 & 51/8 of Vadipatti North Village, Palani Taluk, Dindigul District, Tamil Nadu.
Sample Description	WATER
Sample Mark	W6-Karadikootam

Customer Reference	By Mail	Sampling Procedure	IS 17614: Part 14: 2021
Sample Reference No	SARL/W/CHE-2086	Sample Received on	25.05.2026
Sample Collected by	LABORATORY	Test Commenced on	25.05.2026
Sample Collected on	24.05.2026	Test Completed on	29.05.2026
Sample Condition	Fit for Analysis		

Sl. No.	Parameters	Protocol	Unit	Result	*Limits Permissible
A.	**Physical parameters**				
1	Odour	IS 3025 (Part 5): 2018	-	Agreeable	Agreeable
2	Turbidity	APHA 24th Edition 2130 B: 2023	NTU	<1.0	5.0
3	pH at 25 ˚C	APHA 24th Edition 4500 – H+ B: 2023	-	7.19	6.50-8.50
4	Electrical Conductivity	APHA 24th Edition 2510 B: 2023	(µS/cm)	1013.5	-
B.	**Chemical parameters**				
5	Total Dissolved Solids	APHA 24th Edition 2540-C: 2023	mg/L	608	2000
6	Total hardness (as CaCO3)	APHA 24th Edition 2340 C: 2023	mg/L	318	600
7	Calcium (as Ca)	IS 3025 (Part 40): 1991	mg/L	76.3	200
8	Magnesium (as Mg)	IS 3025 (Part 46): 1994	mg/L	30.89	100
9	Calcium Hardness (as CaCO3)	APHA 24th Edition 3500 Ca B: 2023	mg/L	191	-
10	Magnesium Hardness (as CaCO3)	APHA 24th Edition 3500 Mg B: 2023	mg/L	127	-
11	Total alkalinity (as CaCO3)	APHA 24th Edition 2320 B: 2023	mg/L	185	600
12	Chloride (as Cl)	APHA 24th Edition 4500 Cl- B: 2023	mg/L	189	1000

Shrient Analytical and Research Labs Pvt. Ltd

416/15, Dhargas Road, West Tambaram, Chennai- 600045
Phone Number +91 82208 36377 Email: - **info@shrientanalytical.com**
www.shrientanalytical.com

TEST REPORT

Report No.	SARL/2026/2086

Report Date.	29.05.2026

Sl. No.	Parameters	Protocol	Unit	Result	*Limits
					Permissible
13	Free Residual chlorine	APHA 24th Edition 4500 Cl- B: 2023	mg/L	BDL (D.L - 0.2)	1.0
14	Sulphate as (SO42-)	APHA 24th Edition 4500 SO42- E: 2023	mg/L	150	400
15	Iron (as Fe)	APHA 24th Edition 3500 Fe B: 2023	mg/L	0.08	0.3
16	Nitrate (as NO3)	IS 3025 (Part 34): 1988	mg/L	3.85	45
17	Fluoride (as F)	APHA 24th Edition 4500 F- D: 2023	mg/L	0.57	1.5
18	Manganese (as Mn)	APHA 24th Edition 3500 Mn B: 2023	mg/L	BDL (D.L - 0.05)	0.3

Remarks: *Drinking Water Specifications as per IS – 10500:2012. BDL – Below Detectable limit (DL - Detectable limit).

For Shrient Analytical and Research Labs Pvt. Ltd

Verified

Shrient Analytical & Research Labs Pvt. Ltd. Chennai - 45

Authorized Signatory
J. GNANAPRAKASAM
Technical Manager

END OF THE REPORT

Please Contact:
For any Technical Issues & Complaints: vimalnath@shrientanalytical.com

Terms and conditions:

(1) The test items will not be retained for more than 15 days from the date of issue of test report. (2) The results relate only to the items tested (3) The test report shall not be reproduced except in full without the written approval of the laboratory (4) Any use for advertising purposes must be granted in writing. This technical report may only be quoted in full. This report is the result of a single examination of the object in question and is not generally applicable evaluation of the quality of other products in regular production. For further details, please see testing and certification regulation, chapter A-3.4. (5) The correctness of the information related to sample(s) in the Test Request Form/Customer letterhead/Email is the customer's responsibility. The laboratory reports the said information in the test report and is not liable for the same.

Shrient Analytical and Research Labs Pvt. Ltd

416/15, Dhargas Road, West Tambaram, Chennai- 600045
Phone Number +91 82208 36377 Email: - **info@shrientanalytical.com**
www.shrientanalytical.com

TEST REPORT

Report No.	SARL/2026/2087

Report Date.	29.05.2026

Customer Name & Address	Rough Stone & Gravel quarry of Thiru. B. Gopalakrishnan, extent of 2.37.0 Ha at S.F. Nos. 50/4, 50/5A, 51/1, 51/2, 51/3, 51/4, 51/5, 51/6, 51/7 & 51/8 of Vadipatti North Village, Palani Taluk, Dindigul District, Tamil Nadu.
Sample Description	WATER
Sample Mark	W7-Ayyampalayam

Customer Reference	By Mail	Sampling Procedure	IS 17614: Part 14: 2021
Sample Reference No	SARL/W/CHE-2087	Sample Received on	25.05.2026
Sample Collected by	LABORATORY	Test Commenced on	25.05.2026
Sample Collected on	24.05.2026	Test Completed on	29.05.2026
Sample Condition	Fit for Analysis		

Sl. No.	Parameters	Protocol	Unit	Result	*Limits Permissible
A.	**Physical parameters**				
1	Odour	IS 3025 (Part 5): 2018	-	Agreeable	Agreeable
2	Turbidity	APHA 24th Edition 2130 B: 2023	NTU	<1.0	5.0
3	pH at 25 ˚C	APHA 24th Edition 4500 – H+ B: 2023	-	7.24	6.50-8.50
4	Electrical Conductivity	APHA 24th Edition 2510 B: 2023	(µS/cm)	1316.6	-
B.	**Chemical parameters**				
5	Total Dissolved Solids	APHA 24th Edition 2540-C: 2023	mg/L	790	2000
6	Total hardness (as CaCO3)	APHA 24th Edition 2340 C: 2023	mg/L	347	600
7	Calcium (as Ca)	IS 3025 (Part 40): 1991	mg/L	79.8	200
8	Magnesium (as Mg)	IS 3025 (Part 46): 1994	mg/L	35.97	100
9	Calcium Hardness (as CaCO3)	APHA 24th Edition 3500 Ca B: 2023	mg/L	199	-
10	Magnesium Hardness (as CaCO3)	APHA 24th Edition 3500 Mg B: 2023	mg/L	148	-
11	Total alkalinity (as CaCO3)	APHA 24th Edition 2320 B: 2023	mg/L	276	600
12	Chloride (as Cl)	APHA 24th Edition 4500 Cl- B: 2023	mg/L	227	1000

Shrient Analytical and Research Labs Pvt. Ltd

416/15, Dhargas Road, West Tambaram, Chennai- 600045
Phone Number +91 82208 36377 Email: - **info@shrientanalytical.com**
www.shrientanalytical.com

TEST REPORT

Report No.	SARL/2026/2087

Report Date.	29.05.2026

Sl. No.	Parameters	Protocol	Unit	Result	*Limits
					Permissible
13	Free Residual chlorine	APHA 24th Edition 4500 Cl- B: 2023	mg/L	BDL (D.L - 0.2)	1.0
14	Sulphate as (SO42-)	APHA 24th Edition 4500 SO42- E: 2023	mg/L	164	400
15	Iron (as Fe)	APHA 24th Edition 3500 Fe B: 2023	mg/L	0.14	0.3
16	Nitrate (as NO3)	IS 3025 (Part 34): 1988	mg/L	2.68	45
17	Fluoride (as F)	APHA 24th Edition 4500 F- D: 2023	mg/L	0.38	1.5
18	Manganese (as Mn)	APHA 24th Edition 3500 Mn B: 2023	mg/L	BDL (D.L - 0.05)	0.3

Remarks: *Drinking Water Specifications as per IS – 10500:2012. BDL – Below Detectable limit (DL - Detectable limit).

For Shrient Analytical and Research Labs Pvt. Ltd

Verified

Shrient Analytical & Research Labs Pvt. Ltd. Chennai - 45

Authorized Signatory
J. GNANAPRAKASAM
Technical Manager

END OF THE REPORT

Please Contact:
For any Technical Issues & Complaints: vimalnath@shrientanalytical.com

Terms and conditions:

(1) The test items will not be retained for more than 15 days from the date of issue of test report. (2) The results relate only to the items tested (3) The test report shall not be reproduced except in full without the written approval of the laboratory (4) Any use for advertising purposes must be granted in writing. This technical report may only be quoted in full. This report is the result of a single examination of the object in question and is not generally applicable evaluation of the quality of other products in regular production. For further details, please see testing and certification regulation, chapter A-3.4. (5) The correctness of the information related to sample(s) in the Test Request Form/Customer letterhead/Email is the customer's responsibility. The laboratory reports the said information in the test report and is not liable for the same.

Shrient Analytical and Research Labs Pvt. Ltd

416/15, Dhargas Road, West Tambaram, Chennai- 600045
Phone Number +91 82208 36377 Email: - **info@shrientanalytical.com**
www.shrientanalytical.com

TEST REPORT

Report No.	SARL/2026/2088	Report Date.	29.05.2026

Customer Name & Address	Rough Stone & Gravel quarry of Thiru. B. Gopalakrishnan, extent of 2.37.0 Ha at S.F. Nos. 50/4, 50/5A, 51/1, 51/2, 51/3, 51/4, 51/5, 51/6, 51/7 & 51/8 of Vadipatti North Village, Palani Taluk, Dindigul District, Tamil Nadu.
Sample Description	SOIL
Sample Mark	S1-Within Mine Lease area

Customer Reference	By Mail	Sampling Procedure	EPA/600/R-92/128
Sample Reference No	SARL/SO/CHE-2088	Sample Received on	25.05.2026
Sample Collected by	LABORATORY	Test Commenced on	25.05.2026
Sample Collected on	24.05.2026	Test Completed on	29.05.2026
Sample Condition	Fit for Analysis		

S. No.	Parameters	Protocol	Unit	Results
1	pH at 25 °C	IS 2720: Part 26: 1987	-	7.10
2	Electrical Conductivity	IS 14767: 2000	µmhos/cm	94.9
3	Dry matter content	IS 15106: 2002	%	97.44
4	Water Content	IS 15106: 2002	%	2.56
5	Organic Matter	IS 2720: Part 22: 1972	%	1.56
6	Nitrogen and Nitrogenous compounds	IS 14684: 1999	mg/kg	338
7	Soil Texture	Methods Manual - Soil testing in India - P. No-67: 2011	%	Silty Clay
8	Grain Size Distribution i. Sand	Methods Manual - Soil testing in India - P. No-67: 2011	%	2.67
	ii. Silt	Methods Manual - Soil testing in India - P. No-67: 2011	%	53.54
	iii. Clay	Methods Manual - Soil testing in India - P. No-67: 2011	%	43.79
9	Phosphorus as P	IS 10158: 1982	mg/kg	1.45
10	Sodium as Na	USEPA 3050 B: 1996	mg/kg	670
11	Potassium as K	USEPA 3050 B: 1996	mg/kg	426
12	Total soluble sulphates	IS 2720: Part 27: 1977	%	BDL (D.L.0.02)
13	Porosity	SARL/SOP/SO/001 (Issue No:01, Issue Date – 01.03.2023): 2023	%	30.2
14	Water holding capacity	Methods Manual - Soil testing in India - P. No-76: 2011	Inches/foot	44.3

BDL – Below Detectable limit (DL - Detectable limit).

For Shrient Analytical and Research Labs Pvt. Ltd

Verified

Authorized Signatory
J. GNANAPRAKASAM
Technical Manager

END OF THE REPORT

Please Contact:
For any Technical Issues & Complaints: vimalnath@shrientanalytical.com

Terms and conditions:

(1) The test items will not be retained for more than 15 days from the date of issue of test report. (2) The results relate only to the items tested (3) The test report shall not be reproduced except in full without the written approval of the laboratory (4) Any use for advertising purposes must be granted in writing. This technical report may only be quoted in full. This report is the result of a single examination of the object in question and is not generally applicable evaluation of the quality of other products in regular production. For further details, please see testing and certification regulation, chapter A-3.4. (5) The correctness of the information related to sample(s) in the Test Request Form/Customer letterhead/Email is the customer's responsibility. The laboratory reports the said information in the test report and is not liable for the same.

Shrient Analytical and Research Labs Pvt. Ltd

416/15, Dhargas Road, West Tambaram, Chennai- 600045
Phone Number +91 82208 36377 Email: - **info@shrientanalytical.com**
www.shrientanalytical.com

TEST REPORT

Report No.	SARL/2026/2089	Report Date.	29.05.2026

Customer Name & Address	Rough Stone & Gravel quarry of Thiru. B. Gopalakrishnan, extent of 2.37.0 Ha at S.F. Nos. 50/4, 50/5A, 51/1, 51/2, 51/3, 51/4, 51/5, 51/6, 51/7 & 51/8 of Vadipatti North Village, Palani Taluk, Dindigul District, Tamil Nadu.
Sample Description	SOIL
Sample Mark	S2-Pappampatti

Customer Reference	By Mail	Sampling Procedure	EPA/600/R-92/128
Sample Reference No	SARL/SO/CHE-2089	Sample Received on	25.05.2026
Sample Collected by	LABORATORY	Test Commenced on	25.05.2026
Sample Collected on	24.05.2026	Test Completed on	29.05.2026
Sample Condition	Fit for Analysis		

S. No.	Parameters	Protocol	Unit	Results
1	pH at 25 °C	IS 2720: Part 26: 1987	-	5.48
2	Electrical Conductivity	IS 14767: 2000	µmhos/cm	146
3	Dry matter content	IS 15106: 2002	%	97.44
4	Water Content	IS 15106: 2002	%	2.54
5	Organic Matter	IS 2720: Part 22: 1972	%	1.22
6	Nitrogen and Nitrogenous compounds	IS 14684: 1999	mg/kg	131
7	Soil Texture	Methods Manual - Soil testing in India - P. No-67: 2011	%	Clay
8	Grain Size Distribution i. Sand	Methods Manual - Soil testing in India - P. No-67: 2011	%	5.46
	ii. Silt	Methods Manual - Soil testing in India - P. No-67: 2011	%	15.90
	iii. Clay	Methods Manual - Soil testing in India - P. No-67: 2011	%	78.64
9	Phosphorus as P	IS 10158: 1982	mg/kg	0.86
10	Sodium as Na	USEPA 3050 B: 1996	mg/kg	504
11	Potassium as K	USEPA 3050 B: 1996	mg/kg	238
12	Total soluble sulphates	IS 2720: Part 27: 1977	%	BDL (D.L.0.02)
13	Porosity	SARL/SOP/SO/001 (Issue No:01, Issue Date – 01.03.2023): 2023	%	45.3
14	Water holding capacity	Methods Manual - Soil testing in India - P. No-76: 2011	Inches/foot	42.2

BDL – Below Detectable limit (DL - Detectable limit).

For Shrient Analytical and Research Labs Pvt. Ltd

Verified

Authorized Signatory
J. GNANAPRAKASAM
Technical Manager

END OF THE REPORT

Please Contact:
For any Technical Issues & Complaints: vimalnath@shrientanalytical.com

Terms and conditions:

(1) The test items will not be retained for more than 15 days from the date of issue of test report. (2) The results relate only to the items tested (3) The test report shall not be reproduced except in full without the written approval of the laboratory (4) Any use for advertising purposes must be granted in writing. This technical report may only be quoted in full. This report is the result of a single examination of the object in question and is not generally applicable evaluation of the quality of other products in regular production. For further details, please see testing and certification regulation, chapter A-3.4. (5) The correctness of the information related to sample(s) in the Test Request Form/Customer letterhead/Email is the customer's responsibility. The laboratory reports the said information in the test report and is not liable for the same.

Shrient Analytical and Research Labs Pvt. Ltd

416/15, Dhargas Road, West Tambaram, Chennai- 600045
Phone Number +91 82208 36377 Email: - **info@shrientanalytical.com**
www.shrientanalytical.com

TEST REPORT

Report No.	SARL/2026/2090

Report Date.	29.05.2026

Customer Name & Address	Rough Stone & Gravel quarry of Thiru. B. Gopalakrishnan, extent of 2.37.0 Ha at S.F. Nos. 50/4, 50/5A, 51/1, 51/2, 51/3, 51/4, 51/5, 51/6, 51/7 & 51/8 of Vadipatti North Village, Palani Taluk, Dindigul District, Tamil Nadu.
Sample Description	SOIL
Sample Mark	S3-Kavalapatti

Customer Reference	By Mail	Sampling Procedure	EPA/600/R-92/128
Sample Reference No	SARL/SO/CHE-2090	Sample Received on	25.05.2026
Sample Collected by	LABORATORY	Test Commenced on	25.05.2026
Sample Collected on	24.05.2026	Test Completed on	29.05.2026
Sample Condition	Fit for Analysis		

S. No.	Parameters	Protocol	Unit	Results
1	pH at 25 °C	IS 2720: Part 26: 1987	-	7.47
2	Electrical Conductivity	IS 14767: 2000	µmhos/cm	141
3	Dry matter content	IS 15106: 2002	%	94.64
4	Water Content	IS 15106: 2002	%	5.36
5	Organic Matter	IS 2720: Part 22: 1972	%	1.84
6	Nitrogen and Nitrogenous compounds	IS 14684: 1999	mg/kg	270
7	Soil Texture	Methods Manual - Soil testing in India - P. No-67: 2011	%	Silty Clay Loam
8	Grain Size Distribution i. Sand	Methods Manual - Soil testing in India - P. No-67: 2011	%	8.43
	ii. Silt	Methods Manual - Soil testing in India - P. No-67: 2011	%	67.84
	iii. Clay	Methods Manual - Soil testing in India - P. No-67: 2011	%	23.73
9	Phosphorus as P	IS 10158: 1982	mg/kg	1.84
10	Sodium as Na	USEPA 3050 B: 1996	mg/kg	786
11	Potassium as K	USEPA 3050 B: 1996	mg/kg	389
12	Total soluble sulphates	IS 2720: Part 27: 1977	%	BDL (D.L.0.02)
13	Porosity	SARL/SOP/SO/001 (Issue No:01, Issue Date – 01.03.2023): 2023	%	35.1
14	Water holding capacity	Methods Manual - Soil testing in India - P. No-76: 2011	Inches/foot	40.1

BDL – Below Detectable limit (DL - Detectable limit).

For Shrient Analytical and Research Labs Pvt. Ltd

Verified

Authorized Signatory
J. GNANAPRAKASAM
Technical Manager

END OF THE REPORT

Please Contact:
For any Technical Issues & Complaints: vimalnath@shrientanalytical.com

Terms and conditions:

(1) The test items will not be retained for more than 15 days from the date of issue of test report. (2) The results relate only to the items tested (3) The test report shall not be reproduced except in full without the written approval of the laboratory (4) Any use for advertising purposes must be granted in writing. This technical report may only be quoted in full. This report is the result of a single examination of the object in question and is not generally applicable evaluation of the quality of other products in regular production. For further details, please see testing and certification regulation, chapter A-3.4. (5) The correctness of the information related to sample(s) in the Test Request Form/Customer letterhead/Email is the customer's responsibility. The laboratory reports the said information in the test report and is not liable for the same.

Shrient Analytical and Research Labs Pvt. Ltd

416/15, Dhargas Road, West Tambaram, Chennai- 600045
Phone Number +91 82208 36377 Email: - **info@shrientanalytical.com**
www.shrientanalytical.com

TEST REPORT

Report No.	SARL/2026/2091

Report Date.	29.05.2026

Customer Name & Address	Rough Stone & Gravel quarry of Thiru. B. Gopalakrishnan, extent of 2.37.0 Ha at S.F. Nos. 50/4, 50/5A, 51/1, 51/2, 51/3, 51/4, 51/5, 51/6, 51/7 & 51/8 of Vadipatti North Village, Palani Taluk, Dindigul District, Tamil Nadu.
Sample Description	SOIL
Sample Mark	S4-Kasanayampatty

Customer Reference	By Mail	Sampling Procedure	EPA/600/R-92/128
Sample Reference No	SARL/SO/CHE-2091	Sample Received on	25.05.2026
Sample Collected by	LABORATORY	Test Commenced on	25.05.2026
Sample Collected on	24.05.2026	Test Completed on	29.05.2026
Sample Condition	Fit for Analysis		

S. No.	Parameters	Protocol	Unit	Results
1	pH at 25 °C	IS 2720: Part 26: 1987	-	7.14
2	Electrical Conductivity	IS 14767: 2000	µmhos/cm	186
3	Dry matter content	IS 15106: 2002	%	96.97
4	Water Content	IS 15106: 2002	%	3.03
5	Organic Matter	IS 2720: Part 22: 1972	%	2.16
6	Nitrogen and Nitrogenous compounds	IS 14684: 1999	mg/kg	199
7	Soil Texture	Methods Manual - Soil testing in India - P. No-67: 2011	%	Clay
8	Grain Size Distribution i. Sand	Methods Manual - Soil testing in India - P. No-67: 2011	%	8.19
	ii. Silt	Methods Manual - Soil testing in India - P. No-67: 2011	%	30.24
	iii. Clay	Methods Manual - Soil testing in India - P. No-67: 2011	%	61.58
9	Phosphorus as P	IS 10158: 1982	mg/kg	2.06
10	Sodium as Na	USEPA 3050 B: 1996	mg/kg	590
11	Potassium as K	USEPA 3050 B: 1996	mg/kg	361
12	Total soluble sulphates	IS 2720: Part 27: 1977	%	BDL (D.L.0.02)
13	Porosity	SARL/SOP/SO/001 (Issue No:01, Issue Date – 01.03.2023): 2023	%	35.1
14	Water holding capacity	Methods Manual - Soil testing in India - P. No-76: 2011	Inches/foot	41.1

BDL – Below Detectable limit (DL - Detectable limit).

For Shrient Analytical and Research Labs Pvt. Ltd

Verified

Authorized Signatory
J. GNANAPRAKASAM
Technical Manager

END OF THE REPORT

Please Contact:
For any Technical Issues & Complaints: vimalnath@shrientanalytical.com

Terms and conditions:

(1) The test items will not be retained for more than 15 days from the date of issue of test report. (2) The results relate only to the items tested (3) The test report shall not be reproduced except in full without the written approval of the laboratory (4) Any use for advertising purposes must be granted in writing. This technical report may only be quoted in full. This report is the result of a single examination of the object in question and is not generally applicable evaluation of the quality of other products in regular production. For further details, please see testing and certification regulation, chapter A-3.4. (5) The correctness of the information related to sample(s) in the Test Request Form/Customer letterhead/Email is the customer's responsibility. The laboratory reports the said information in the test report and is not liable for the same.

Shrient Analytical and Research Labs Pvt. Ltd

416/15, Dhargas Road, West Tambaram, Chennai- 600045
Phone Number +91 82208 36377 Email: - **info@shrientanalytical.com**
www.shrientanalytical.com

TEST REPORT

Report No.	SARL/2026/2092	Report Date.	29.05.2026

Customer Name & Address	Rough Stone & Gravel quarry of Thiru. B. Gopalakrishnan, extent of 2.37.0 Ha at S.F. Nos. 50/4, 50/5A, 51/1, 51/2, 51/3, 51/4, 51/5, 51/6, 51/7 & 51/8 of Vadipatti North Village, Palani Taluk, Dindigul District, Tamil Nadu.
Sample Description	SOIL
Sample Mark	S5- Chinnakalayamputhur

Customer Reference	By Mail	Sampling Procedure	EPA/600/R-92/128
Sample Reference No	SARL/SO/CHE-2092	Sample Received on	25.05.2026
Sample Collected by	LABORATORY	Test Commenced on	25.05.2026
Sample Collected on	24.05.2026	Test Completed on	29.05.2026
Sample Condition	Fit for Analysis		

S. No.	Parameters	Protocol	Unit	Results
1	pH at 25 °C	IS 2720: Part 26: 1987	-	7.07
2	Electrical Conductivity	IS 14767: 2000	µmhos/cm	199
3	Dry matter content	IS 15106: 2002	%	97.44
4	Water Content	IS 15106: 2002	%	4.93
5	Organic Matter	IS 2720: Part 22: 1972	%	1.32
6	Nitrogen and Nitrogenous compounds	IS 14684: 1999	mg/kg	233
7	Soil Texture	Methods Manual - Soil testing in India - P. No-67: 2011	%	Silty Clay
8	Grain Size Distribution i. Sand	Methods Manual - Soil testing in India - P. No-67: 2011	%	6.26
	ii. Silt	Methods Manual - Soil testing in India - P. No-67: 2011	%	48.93
	iii. Clay	Methods Manual - Soil testing in India - P. No-67: 2011	%	44.81
9	Phosphorus as P	IS 10158: 1982	mg/kg	1.96
10	Sodium as Na	USEPA 3050 B: 1996	mg/kg	667
11	Potassium as K	USEPA 3050 B: 1996	mg/kg	314
12	Total soluble sulphates	IS 2720: Part 27: 1977	%	BDL (D.L.0.02)
13	Porosity	SARL/SOP/SO/001 (Issue No:01, Issue Date – 01.03.2023): 2023	%	46.2
14	Water holding capacity	Methods Manual - Soil testing in India - P. No-76: 2011	Inches/foot	42.2

BDL – Below Detectable limit (DL - Detectable limit).

For Shrient Analytical and Research Labs Pvt. Ltd

Verified

Authorized Signatory
J. GNANAPRAKASAM
Technical Manager

END OF THE REPORT

Please Contact:
For any Technical Issues & Complaints: vimalnath@shrientanalytical.com

Terms and conditions:

(1) The test items will not be retained for more than 15 days from the date of issue of test report. (2) The results relate only to the items tested (3) The test report shall not be reproduced except in full without the written approval of the laboratory (4) Any use for advertising purposes must be granted in writing. This technical report may only be quoted in full. This report is the result of a single examination of the object in question and is not generally applicable evaluation of the quality of other products in regular production. For further details, please see testing and certification regulation, chapter A-3.4. (5) The correctness of the information related to sample(s) in the Test Request Form/Customer letterhead/Email is the customer's responsibility. The laboratory reports the said information in the test report and is not liable for the same.

Shrient Analytical and Research Labs Pvt. Ltd

416/15, Dhargas Road, West Tambaram, Chennai- 600045
Phone Number +91 82208 36377 Email: - **info@shrientanalytical.com**
www.shrientanalytical.com

TEST REPORT

Report No.	SARL/2026/2093	Report Date.	29.05.2026

Customer Name & Address	Rough Stone & Gravel quarry of Thiru. B. Gopalakrishnan, extent of 2.37.0 Ha at S.F. Nos. 50/4, 50/5A, 51/1, 51/2, 51/3, 51/4, 51/5, 51/6, 51/7 & 51/8 of Vadipatti North Village, Palani Taluk, Dindigul District, Tamil Nadu.
Sample Description	SOIL
Sample Mark	S6-Karadikootam

Customer Reference	By Mail	Sampling Procedure	EPA/600/R-92/128
Sample Reference No	SARL/SO/CHE-2093	Sample Received on	25.05.2026
Sample Collected by	LABORATORY	Test Commenced on	25.05.2026
Sample Collected on	24.05.2026	Test Completed on	29.05.2026
Sample Condition	Fit for Analysis		

S. No.	Parameters	Protocol	Unit	Results
1	pH at 25 °C	IS 2720: Part 26: 1987	-	7.55
2	Electrical Conductivity	IS 14767: 2000	µmhos/cm	135
3	Dry matter content	IS 15106: 2002	%	94.78
4	Water Content	IS 15106: 2002	%	5.22
5	Organic Matter	IS 2720: Part 22: 1972	%	1.35
6	Nitrogen and Nitrogenous compounds	IS 14684: 1999	mg/kg	186
7	Soil Texture	Methods Manual - Soil testing in India - P. No-67: 2011	%	Silty Clay
8	Grain Size Distribution i. Sand	Methods Manual - Soil testing in India - P. No-67: 2011	%	6.60
	ii. Silt	Methods Manual - Soil testing in India - P. No-67: 2011	%	44.94
	iii. Clay	Methods Manual - Soil testing in India - P. No-67: 2011	%	48.45
9	Phosphorus as P	IS 10158: 1982	mg/kg	1.44
10	Sodium as Na	USEPA 3050 B: 1996	mg/kg	514
11	Potassium as K	USEPA 3050 B: 1996	mg/kg	260
12	Total soluble sulphates	IS 2720: Part 27: 1977	%	BDL (D.L.0.02)
13	Porosity	SARL/SOP/SO/001 (Issue No:01, Issue Date – 01.03.2023): 2023	%	40.6
14	Water holding capacity	Methods Manual - Soil testing in India - P. No-76: 2011	Inches/foot	44.3

BDL – Below Detectable limit (DL - Detectable limit).

For Shrient Analytical and Research Labs Pvt. Ltd

Verified

Authorized Signatory
J. GNANAPRAKASAM
Technical Manager

END OF THE REPORT

Please Contact:
For any Technical Issues & Complaints: vimalnath@shrientanalytical.com

Terms and conditions:

(1) The test items will not be retained for more than 15 days from the date of issue of test report. (2) The results relate only to the items tested (3) The test report shall not be reproduced except in full without the written approval of the laboratory (4) Any use for advertising purposes must be granted in writing. This technical report may only be quoted in full. This report is the result of a single examination of the object in question and is not generally applicable evaluation of the quality of other products in regular production. For further details, please see testing and certification regulation, chapter A-3.4. (5) The correctness of the information related to sample(s) in the Test Request Form/Customer letterhead/Email is the customer's responsibility. The laboratory reports the said information in the test report and is not liable for the same.

Shrient Analytical and Research Labs Pvt. Ltd

416/15, Dhargas Road, West Tambaram, Chennai- 600045
Phone Number +91 82208 36377 Email: - **info@shrientanalytical.com**
www.shrientanalytical.com

TEST REPORT

Report No.	SARL/2026/2094	Report Date.	29.05.2026

Customer Name & Address	Rough Stone & Gravel quarry of Thiru. B. Gopalakrishnan, extent of 2.37.0 Ha at S.F. Nos. 50/4, 50/5A, 51/1, 51/2, 51/3, 51/4, 51/5, 51/6, 51/7 & 51/8 of Vadipatti North Village, Palani Taluk, Dindigul District, Tamil Nadu.
Sample Description	SOIL
Sample Mark	S7-Ayyampalayam

Customer Reference	By Mail	Sampling Procedure	EPA/600/R-92/128
Sample Reference No	SARL/SO/CHE-2094	Sample Received on	25.05.2026
Sample Collected by	LABORATORY	Test Commenced on	25.05.2026
Sample Collected on	24.05.2026	Test Completed on	29.05.2026
Sample Condition	Fit for Analysis		

S. No.	Parameters	Protocol	Unit	Results
1	pH at 25 °C	IS 2720: Part 26: 1987	-	7.96
2	Electrical Conductivity	IS 14767: 2000	µmhos/cm	184
3	Dry matter content	IS 15106: 2002	%	97.36
4	Water Content	IS 15106: 2002	%	2.64
5	Organic Matter	IS 2720: Part 22: 1972	%	2.91
6	Nitrogen and Nitrogenous compounds	IS 14684: 1999	mg/kg	258
7	Soil Texture	Methods Manual - Soil testing in India - P. No-67: 2011	%	Silty Clay
8	Grain Size Distribution i. Sand	Methods Manual - Soil testing in India - P. No-67: 2011	%	7.88
	ii. Silt	Methods Manual - Soil testing in India - P. No-67: 2011	%	54.22
	iii. Clay	Methods Manual - Soil testing in India - P. No-67: 2011	%	37.90
9	Phosphorus as P	IS 10158: 1982	mg/kg	1.36
10	Sodium as Na	USEPA 3050 B: 1996	mg/kg	960
11	Potassium as K	USEPA 3050 B: 1996	mg/kg	569
12	Total soluble sulphates	IS 2720: Part 27: 1977	%	BDL (D.L.0.02)
13	Porosity	SARL/SOP/SO/001 (Issue No:01, Issue Date – 01.03.2023): 2023	%	35.1
14	Water holding capacity	Methods Manual - Soil testing in India - P. No-76: 2011	Inches/foot	46.4

BDL – Below Detectable limit (DL - Detectable limit).

For Shrient Analytical and Research Labs Pvt. Ltd

Verified

Authorized Signatory
J. GNANAPRAKASAM
Technical Manager

END OF THE REPORT

Please Contact:
For any Technical Issues & Complaints: vimalnath@shrientanalytical.com

Terms and conditions:

(1) The test items will not be retained for more than 15 days from the date of issue of test report. (2) The results relate only to the items tested (3) The test report shall not be reproduced except in full without the written approval of the laboratory (4) Any use for advertising purposes must be granted in writing. This technical report may only be quoted in full. This report is the result of a single examination of the object in question and is not generally applicable evaluation of the quality of other products in regular production. For further details, please see testing and certification regulation, chapter A-3.4. (5) The correctness of the information related to sample(s) in the Test Request Form/Customer letterhead/Email is the customer's responsibility. The laboratory reports the said information in the test report and is not liable for the same.

Shrient Analytical and Research Labs Pvt. Ltd

416/15, Dhargas Road, West Tambaram, Chennai- 600045
Phone Number +91 82208 36377 Email: - **info@shrientanalytical.com**
www.shrientanalytical.com

TEST REPORT

Report No.	SARL/2026/2096	Report Date.	29.05.2026

Customer Name & Address	Rough Stone & Gravel quarry of Thiru. B. Gopalakrishnan, extent of 2.37.0 Ha at S.F. Nos. 50/4, 50/5A, 51/1, 51/2, 51/3, 51/4, 51/5, 51/6, 51/7 & 51/8 of Vadipatti North Village, Palani Taluk, Dindigul District, Tamil Nadu.
Sample Description	WATER
Sample Mark	SW2-Tank -2 – 950m(S)

Customer Reference	By Mail	Sampling Procedure	IS 17614: Part 14: 2021
Sample Reference No	SARL/SW/CHE-2096	Sample Received on	25.05.2026
Sample Collected by	LABORATORY	Test Commenced on	25.05.2026
Sample Collected on	24.05.2026	Test Completed on	29.05.2026
Sample Condition	Fit for Analysis		

Sl. No.	Parameters	Protocol	Unit	Result
A.	**Physical parameters**			
1	Odour	IS 3025 (Part 5): 2018	-	Agreeable
2	Turbidity	APHA 24th Edition 2130 B: 2023	NTU	80.18
3	pH at 25 °C	APHA 24th Edition 4500 – H+ B: 2023	-	7.72
4	Electrical Conductivity	APHA 24th Edition 2510 B: 2023	(µS/cm)	273.4
B.	**Chemical parameters**			
5	Total Dissolved Solids	APHA 24th Edition 2540-C: 2023	mg/L	164
6	Total hardness (as CaCO3)	APHA 24th Edition 2340 C: 2023	mg/L	97.5
7	Calcium (as Ca)	IS 3025 (Part 40): 1991	mg/L	27.1
8	Magnesium (as Mg)	IS 3025 (Part 46): 1994	mg/L	7.20
9	Calcium Hardness (as CaCO3)	APHA 24th Edition 3500 Ca B: 2023	mg/L	67.8
10	Magnesium Hardness (as CaCO3)	APHA 24th Edition 3500 Mg B: 2023	mg/L	29.6
11	Total alkalinity (as CaCO3)	APHA 24th Edition 2320 B: 2023	mg/L	63.9
12	Chloride (as Cl)	APHA 24th Edition 4500 Cl- B: 2023	mg/L	39.5

Shrient Analytical and Research Labs Pvt. Ltd

416/15, Dhargas Road, West Tambaram, Chennai- 600045
Phone Number +91 82208 36377 Email: - **info@shrientanalytical.com**
www.shrientanalytical.com

TEST REPORT

Report No.	SARL/2026/2096	Report Date.	29.05.2026

Sl. No.	Parameters	Protocol	Unit	Result
13	Free Residual chlorine	APHA 24th Edition 4500 Cl- B: 2023	mg/L	BDL (D.L - 0.2)
14	Sulphate as (SO42-)	APHA 24th Edition 4500 SO42- E: 2023	mg/L	42.5
15	Iron (as Fe)	APHA 24th Edition 3500 Fe B: 2023	mg/L	0.41
16	Nitrate (as NO3)	IS 3025 (Part 34): 1988	mg/L	1.32
17	Fluoride (as F)	APHA 24th Edition 4500 F- D: 2023	mg/L	0.31
18	Manganese (as Mn)	APHA 24th Edition 3500 Mn B: 2023	mg/L	BDL (D.L-0.05)
19	Chemical Oxygen Demand	APHA 24th Edition 5220 B: 2023	mg/L	38.9
20	Biochemical Oxygen Demand 3 Days at 27°c	IS 3025 (Part 44): 1993	mg/L	8.4
21	Total Suspended Solids	APHA 24th Edition 2540 D: 2023	mg/L	16
22	Dissolved Oxygen	IS 3025 (Part 38): 1989	mg/L	6.5

Remarks: BDL – Below Detectable limit (DL - Detectable limit).

For Shrient Analytical and Research Labs Pvt. Ltd

Verified

Authorized Signatory
S. BALAMURUGAN
Asst.Technical Manager

END OF THE REPORT

Please Contact:
For any Technical Issues & Complaints: technical@shrientanalytical.com

Terms and conditions:

(1) The test items will not be retained for more than 15 days from the date of issue of test report. (2) The results relate only to the items tested (3) The test report shall not be reproduced except in full without the written approval of the laboratory (4) Any use for advertising purposes must be granted in writing. This technical report may only be quoted in full. This report is the result of a single examination of the object in question and is not generally applicable evaluation of the quality of other products in regular production. For further details, please see testing and certification regulation, chapter A-3.4. (5) The correctness of the information related to sample(s) in the Test Request Form/Customer letterhead/Email is the customer's responsibility. The laboratory reports the said information in the test report and is not liable for the same.

Shrient Analytical and Research Labs Pvt. Ltd

416/15, Dhargas Road, West Tambaram, Chennai- 600045
Phone Number +91 82208 36377 Email: - **info@shrientanalytical.com**
www.shrientanalytical.com

TEST REPORT

Report No.	SARL/2026/2095	Report Date.	29.05.2026

Customer Name & Address	Rough Stone & Gravel quarry of Thiru. B. Gopalakrishnan, extent of 2.37.0 Ha at S.F. Nos. 50/4, 50/5A, 51/1, 51/2, 51/3, 51/4, 51/5, 51/6, 51/7 & 51/8 of Vadipatti North Village, Palani Taluk, Dindigul District, Tamil Nadu.
Sample Description	WATER
Sample Mark	SW1-Tank -1 – 876m(N)

Customer Reference	By Mail	Sampling Procedure	IS 17614: Part 14: 2021
Sample Reference No	SARL/SW/CHE-2095	Sample Received on	25.05.2026
Sample Collected by	LABORATORY	Test Commenced on	25.05.2026
Sample Collected on	24.05.2026	Test Completed on	29.05.2026
Sample Condition	Fit for Analysis		

Sl. No.	Parameters	Protocol	Unit	Result
A.	**Physical parameters**			
1	Odour	IS 3025 (Part 5): 2018	-	Agreeable
2	Turbidity	APHA 24th Edition 2130 B: 2023	NTU	143.48
3	pH at 25 °C	APHA 24th Edition 4500 – H+ B: 2023	-	7.52
4	Electrical Conductivity	APHA 24th Edition 2510 B: 2023	(µS/cm)	370.6
B.	**Chemical parameters**			
5	Total Dissolved Solids	APHA 24th Edition 2540-C: 2023	mg/L	222
6	Total hardness (as CaCO3)	APHA 24th Edition 2340 C: 2023	mg/L	72.1
7	Calcium (as Ca)	IS 3025 (Part 40): 1991	mg/L	15.2
8	Magnesium (as Mg)	IS 3025 (Part 46): 1994	mg/L	8.25
9	Calcium Hardness (as CaCO3)	APHA 24th Edition 3500 Ca B: 2023	mg/L	38.1
10	Magnesium Hardness (as CaCO3)	APHA 24th Edition 3500 Mg B: 2023	mg/L	34.0
11	Total alkalinity (as CaCO3)	APHA 24th Edition 2320 B: 2023	mg/L	102.1
12	Chloride (as Cl)	APHA 24th Edition 4500 Cl- B: 2023	mg/L	72.3

Shrient Analytical and Research Labs Pvt. Ltd

416/15, Dhargas Road, West Tambaram, Chennai- 600045
Phone Number +91 82208 36377 Email: - **info@shrientanalytical.com**
www.shrientanalytical.com

TEST REPORT

Report No.	SARL/2026/2095	Report Date.	29.05.2026

Sl. No.	Parameters	Protocol	Unit	Result
13	Free Residual chlorine	APHA 24th Edition 4500 Cl- B: 2023	mg/L	BDL (D.L - 0.2)
14	Sulphate as (SO42-)	APHA 24th Edition 4500 SO42- E: 2023	mg/L	39.2
15	Iron (as Fe)	APHA 24th Edition 3500 Fe B: 2023	mg/L	0.59
16	Nitrate (as NO3)	IS 3025 (Part 34): 1988	mg/L	1.39
17	Fluoride (as F)	APHA 24th Edition 4500 F- D: 2023	mg/L	0.36
18	Manganese (as Mn)	APHA 24th Edition 3500 Mn B: 2023	mg/L	BDL (D.L-0.05)
19	Chemical Oxygen Demand	APHA 24th Edition 5220 B: 2023	mg/L	35.9
20	Biochemical Oxygen Demand 3 Days at 27°c	IS 3025 (Part 44): 1993	mg/L	7.2
21	Total Suspended Solids	APHA 24th Edition 2540 D: 2023	mg/L	24
22	Dissolved Oxygen	IS 3025 (Part 38): 1989	mg/L	6.1

Remarks: BDL – Below Detectable limit (DL - Detectable limit).

For Shrient Analytical and Research Labs Pvt. Ltd

Verified

Shrient Analytical & Research Labs Pvt. Ltd. Chennai - 45

Authorized Signatory
S. BALAMURUGAN
Asst.Technical Manager

*****END OF THE REPORT*****

Please Contact:
For any Technical Issues & Complaints: technical@shrientanalytical.com

Terms and conditions:

(1) The test items will not be retained for more than 15 days from the date of issue of test report. (2) The results relate only to the items tested (3) The test report shall not be reproduced except in full without the written approval of the laboratory (4) Any use for advertising purposes must be granted in writing. This technical report may only be quoted in full. This report is the result of a single examination of the object in question and is not generally applicable evaluation of the quality of other products in regular production. For further details, please see testing and certification regulation, chapter A-3.4. (5) The correctness of the information related to sample(s) in the Test Request Form/Customer letterhead/Email is the customer's responsibility. The laboratory reports the said information in the test report and is not liable for the same.

Shrient Analytical and Research Labs Pvt. Ltd

416/15, Dhargas Road, West Tambaram, Chennai- 600045
Phone Number +91 82208 36377 Email: - **info@shrientanalytical.com**
www.shrientanalytical.com

TEST REPORT

Report No.	SARL/2026/2098

Report Date.	29.05.2026

Customer Name & Address	Rough Stone & Gravel quarry of Thiru. B. Gopalakrishnan, extent of 2.37.0 Ha at S.F. Nos. 50/4, 50/5A, 51/1, 51/2, 51/3, 51/4, 51/5, 51/6, 51/7 & 51/8 of Vadipatti North Village, Palani Taluk, Dindigul District, Tamil Nadu.
Sample Description	NOISE LEVEL DATA

Customer Reference	By Mail	Sampling Method	SARL/IOP/023
Sample Reference No	SARL/N/CHE-2098	Date of Monitoring	24.05.2026
Sample Collected by	LABORATORY		

Time in hrs	N1	N2	N3	N4	N5	N6	N7
06.00	41.6	40.5	43.1	44.6	43.7	40.5	41.7
07.00	43.2	42.1	46.7	47.4	41.3	48.2	43.1
08.00	45.1	44.0	45.8	45.7	44.7	52.5	46.7
09.00	48.7	47.6	50.4	49.5	46.2	53.9	48.7
10.00	50.7	49.6	48.7	51.7	53.6	51.1	51.1
11.00	52.5	51.4	47.5	54.6	52.6	54.2	53.1
12.00	53.4	52.4	46.2	55.9	49.2	48.1	57.6
13.00	55.3	54.3	51.0	52.0	50.1	49.0	59.2
14.00	56.7	55.6	48.0	49.5	56.0	52.1	56.8
15.00	53.9	52.9	51.6	47.3	55.8	51.2	58.0
16.00	59.7	58.7	49.4	51.6	54.3	50.5	54.8
17.00	57.7	56.7	48.3	50.5	55.8	45.8	53.9
18.00	52.3	51.2	51.7	48.5	52.3	43.8	54.8
19.00	51.1	50.0	50.7	49.2	48.5	42.8	48.3
20.00	50.1	49.1	43.3	46.4	47.9	42.1	44.4
21.00	46.9	45.8	42.1	44.6	45.9	45.3	43.1
22.00	43.8	42.8	40.9	45.3	47.5	40.6	42.5
23.00	40.1	39.1	39.1	43.6	45.5	39.1	42.4
24.00	39.0	37.9	40.7	42.6	43.1	41.8	41.8
01.00	38.1	37.1	39.4	44.1	44.9	39.8	40.7
02.00	39.6	38.5	38.1	43.3	43.7	40.6	40.4
03.00	37.2	36.1	40.6	43.4	42.5	42.0	40.9
04.00	40.2	39.2	41.5	41.8	41.0	39.8	40.6
05.00	41.3	40.2	43.1	41.5	41.1	43.7	42.1

Shrient Analytical and Research Labs Pvt. Ltd

416/15, Dhargas Road, West Tambaram, Chennai- 600045
Phone Number +91 82208 36377 Email: - **info@shrientanalytical.com**
www.shrientanalytical.com

TEST REPORT

Report No.	SARL/2026/2098

Report Date.	29.05.2026

	N1	N2	N3	N4	N5	N6	N7
DAY EQUIVALENT	**53.5**	**52.5**	**48.6**	**50.5**	**51.8**	**49.9**	**53.8**
NIGHT EQUIVALENT	**40.3**	**39.3**	**40.7**	**43.3**	**44.2**	**41.1**	**41.5**
DAY & NIGHT EQUIVALENT	**51.8**	**50.7**	**47.2**	**49.1**	**50.4**	**48.3**	**52.1**

Remarks:

LOCATIONS:

N1-Within Mine Lease Area
N2-Pappampatti
N3-Kavalapatti
N4-Kasanayampatty
N5- Chinnakalayamputhur
N6-Karadikootam
N7-Ayyampalayam

For Shrient Analytical and Research Labs Pvt. Ltd

Verified

Authorized Signatory
J. GNANAPRAKASAM
Technical Manager

*****END OF THE REPORT*****

Please Contact:
For any Technical Issues & Complaints: vimalnath@shrientanalytical.com

Terms and conditions:

(1) The test items will not be retained for more than 15 days from the date of issue of test report. (2) The results relate only to the items tested (3) The test report shall not be reproduced except in full without the written approval of the laboratory (4) Any use for advertising purposes must be granted in writing. This technical report may only be quoted in full. This report is the result of a single examination of the object in question and is not generally applicable evaluation of the quality of other products in regular production. For further details, please see testing and certification regulation, chapter A-3.4. (5) The correctness of the information related to sample(s) in the Test Request Form/Customer letterhead/Email is the customer's responsibility. The laboratory reports the said information in the test report and is not liable for the same.

ANNEXURE-8

National Accreditation Board for Testing and Calibration Laboratories

NABL

CERTIFICATE OF ACCREDITATION

SHRIENT ANALYTICAL & RESEARCH LABS PRIVATE LIMITED

has been assessed and accredited in accordance with the standard

ISO/IEC 17025:2017

"General Requirements for the Competence of Testing & Calibration Laboratories"

for its facilities at

416/15, DHARGAS ROAD, PERUNGALATHUR, WEST TAMBARAM, CHENNAI, KANCHIPURAM, TAMIL NADU, INDIA

in the field of

TESTING

Certificate Number: TC-12339

Issue Date: 30/09/2025 **Valid Until:** 29/09/2029

This certificate remains valid for the Scope of Accreditation as specified in the annexure subject to continued satisfactory compliance to the above standard & the relevant requirements of NABL.
(To see the scope of accreditation of thislaboratory, you may also visit NABL website www.nabl-india.org)

Name of Legal Entity: SHRIENT ANALYTICAL AND RESEARCH LABS PRIVATE LIMITED

Signed for and on behalf of NABL

Anuja Anand
Director

Chakravarthy T. Kannan
Chief Executive Officer

ANNEXURE-9

அனுப்புனர்:

ந. கல்பதாயன்
நனைமை ஆசிரியை
உ.ஒ.தொ.பள்ளி,
R. வாழப்பட்டி.

பெறுனர்:

B. கோபாலகிருஷ்ணன்,
பழி படிவ முதன்மை
முதல் மேட்டல்ல்
படிவ.

மதிப்பிற்குரிய ஐயா,

பொருள்: தி.எஸ்.ஐம் பண்புல் பள்ளிக்குத் தேவையான நியமனம் செய்து தருதல் சார்ந்த.

உ.ஒ.தொ.பள்ளி, R. வாழப்பட்டியில் பயிலும் 5 மாணவர்களுக்கு செயல்பட்டு வருகிறது. எங்களது பள்ளியின் முன்னேற்றம் தினந்தோறும் புதிதாக வரும், பள்ளியின் முன்னேற்றம் தினந்தோறும் புதிதாக வரும், வேலை செய்து தரும்படி பணிவுடன் கேட்டுக் - கொள்கிறேன்.

நன்றி

இப்படிக்கு,

த. கல்பதாயன்
தலைமையாசிரியர்
உ.ஒ.தொ.பள்ளி
R.வாழப்பட்டி
எப்பம்பட்டி Po-PIN-624621
மதுரை TK. திண்டுக்கல் DT